06:32:14 PM

03/31/2003

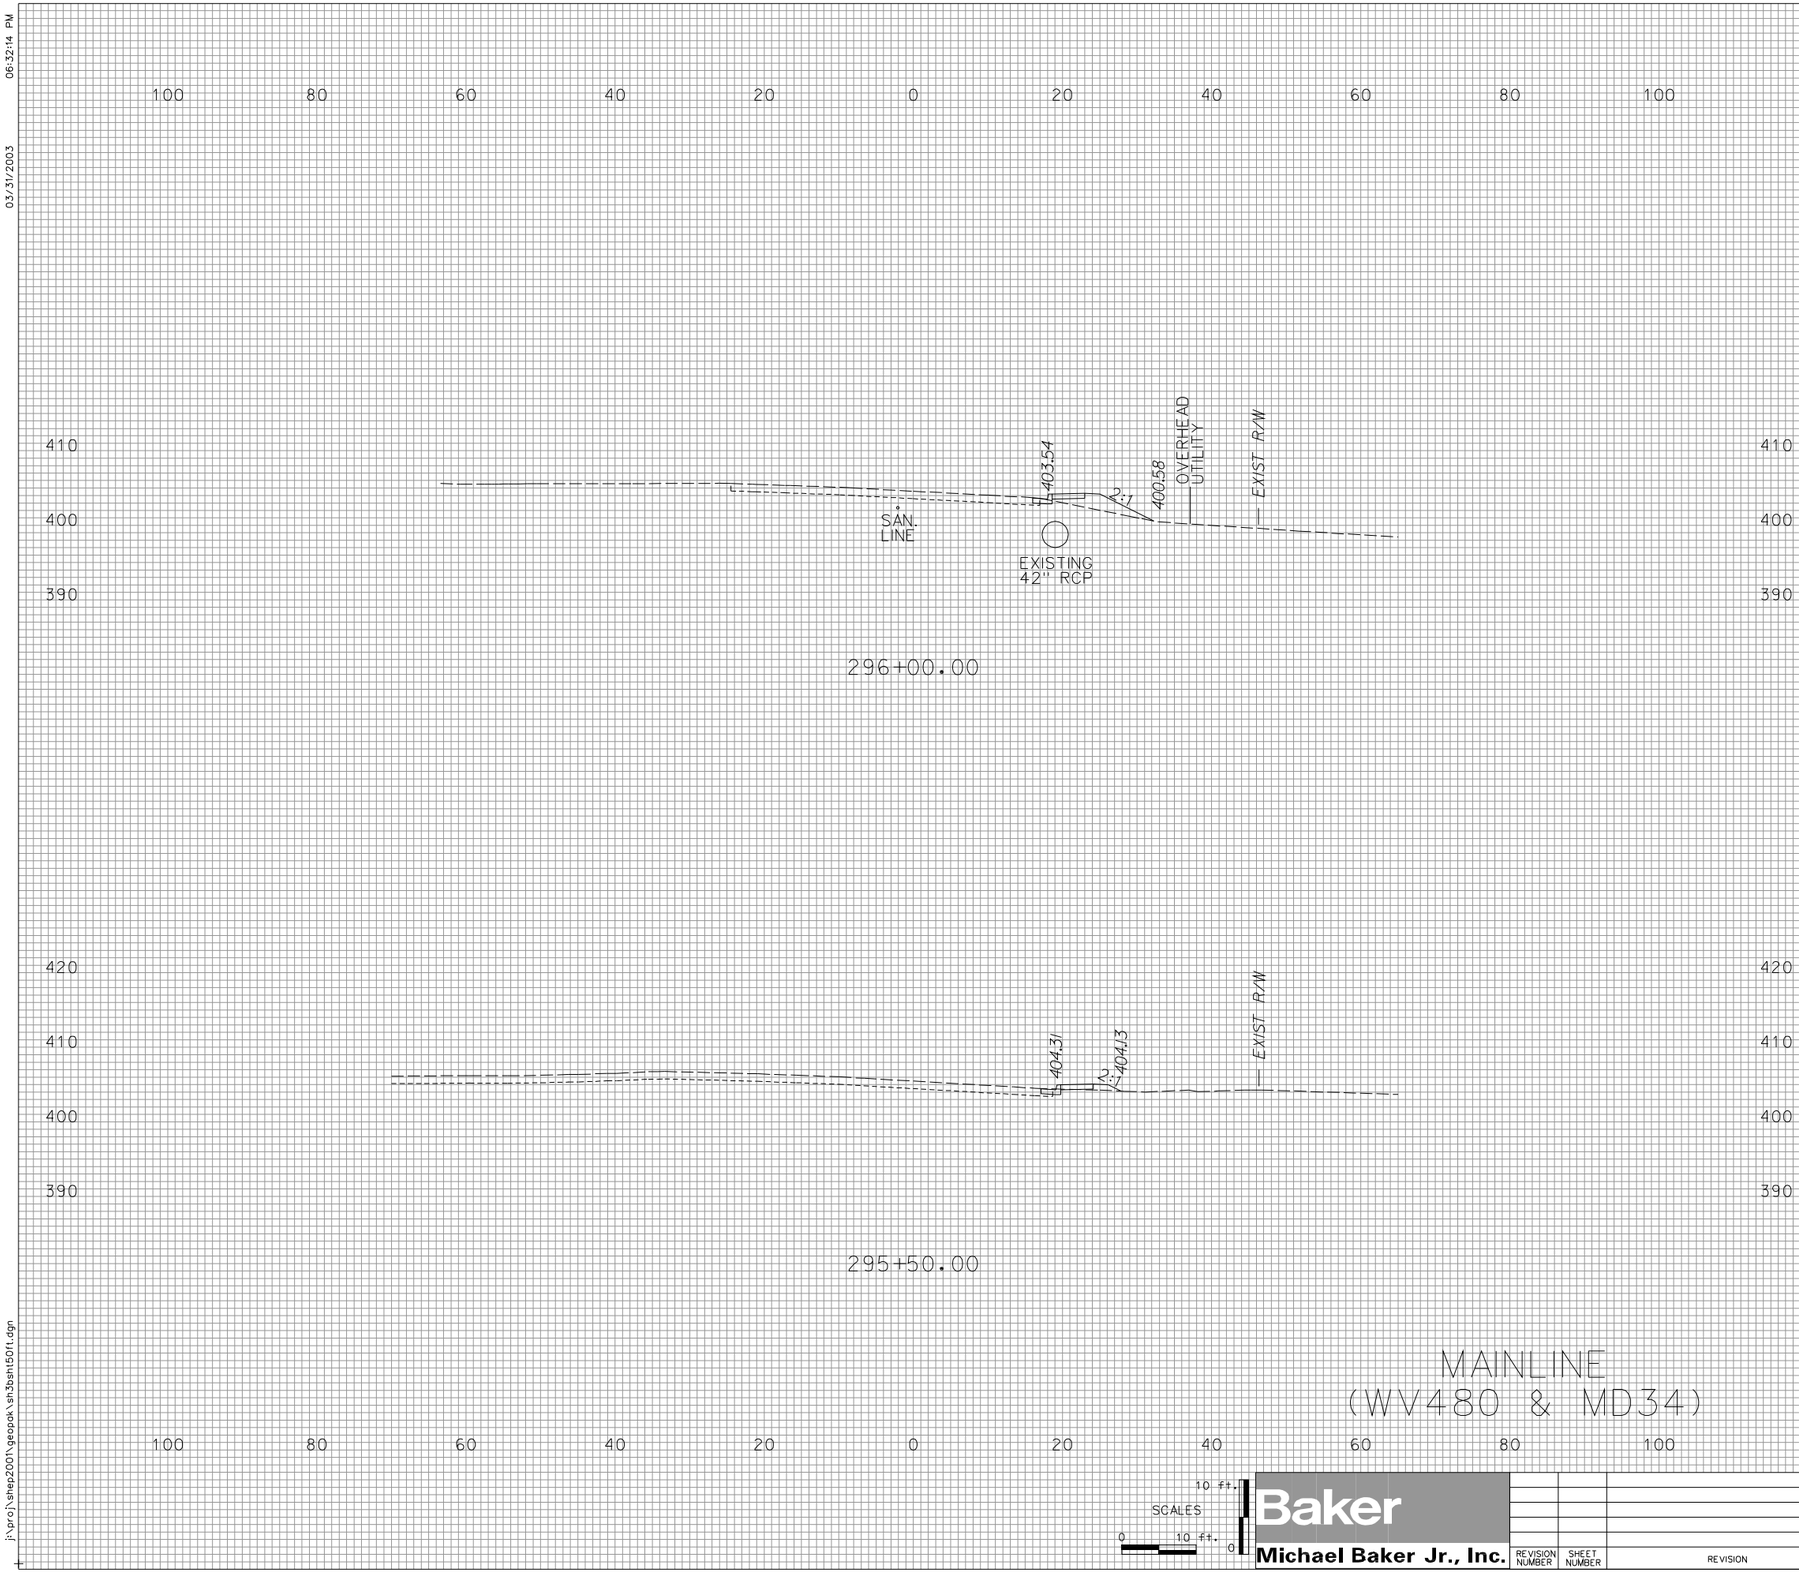

Public Roads Div.	State Dist. No.	State Project No.	Federal Project No.	Fiscal Year	County	Sheet No.	Total Sheets
W.V.	5	S319 -480- 5.64	BR-0480 (010)E	2002	JEFFERSON, WV WASHINGTON, MD	338	407

CLEARING & GRUBBING		SEEDING & MULCHING		EXCAVATION						EMBANKMENT					
WIDTH	AREA	WIDTH	AREA	UNCLASSIFIED		UNSUITABLE				UNCLASSIFIED		SELECT			
(FT)	(SF)	(FT)	(SF)	(SF)	(CY)	(SF)	(CY)	(SF)	(CY)	(SF)	(CY)	(SF)	(CY)	(SF)	(CY)
16	675	10	352	2	3					15	16				
11		4		2						2					

REVISION NUMBER	SHEET NUMBER	REVISION	DATE	BY

SCALES
10 ft.
0 10 ft. 0

Baker
Michael Baker Jr., Inc.

THE WEST VIRGINIA DEPARTMENT OF TRANSPORTATION
DIVISION OF HIGHWAYS

CROSS-SECTION SHEET

j:\proj\shep2001\geopak\sh3bsht150f1.dgn

j:\proj\shep2001\geopak\sh3bsht150f1.dgn

03/31/2003

06:32:34 PM

03/31/2003

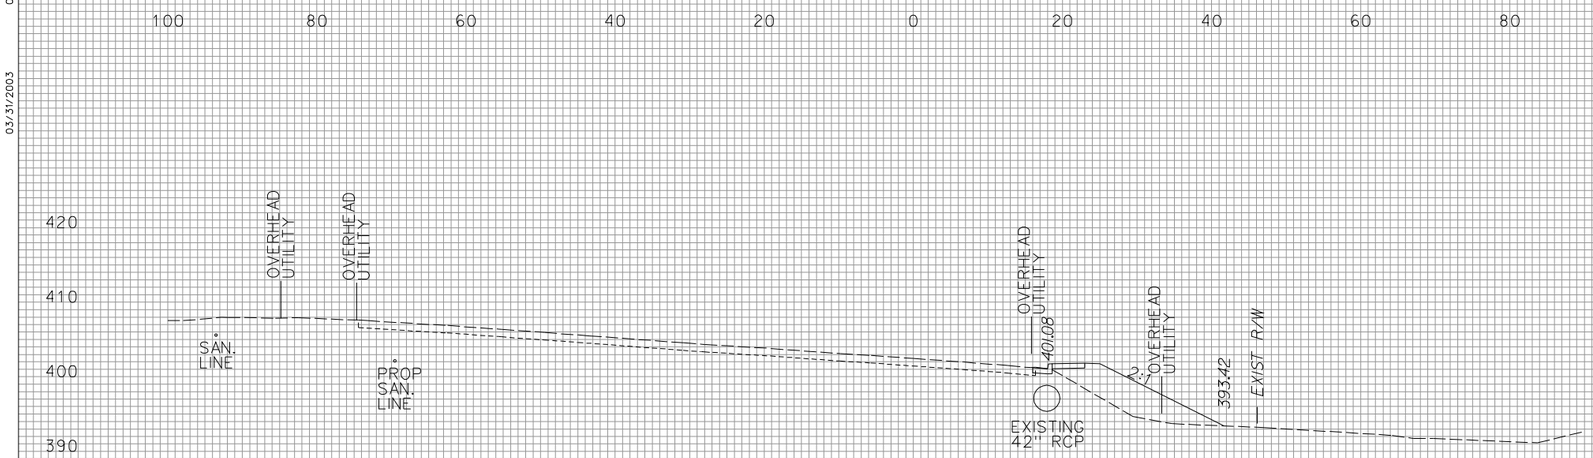

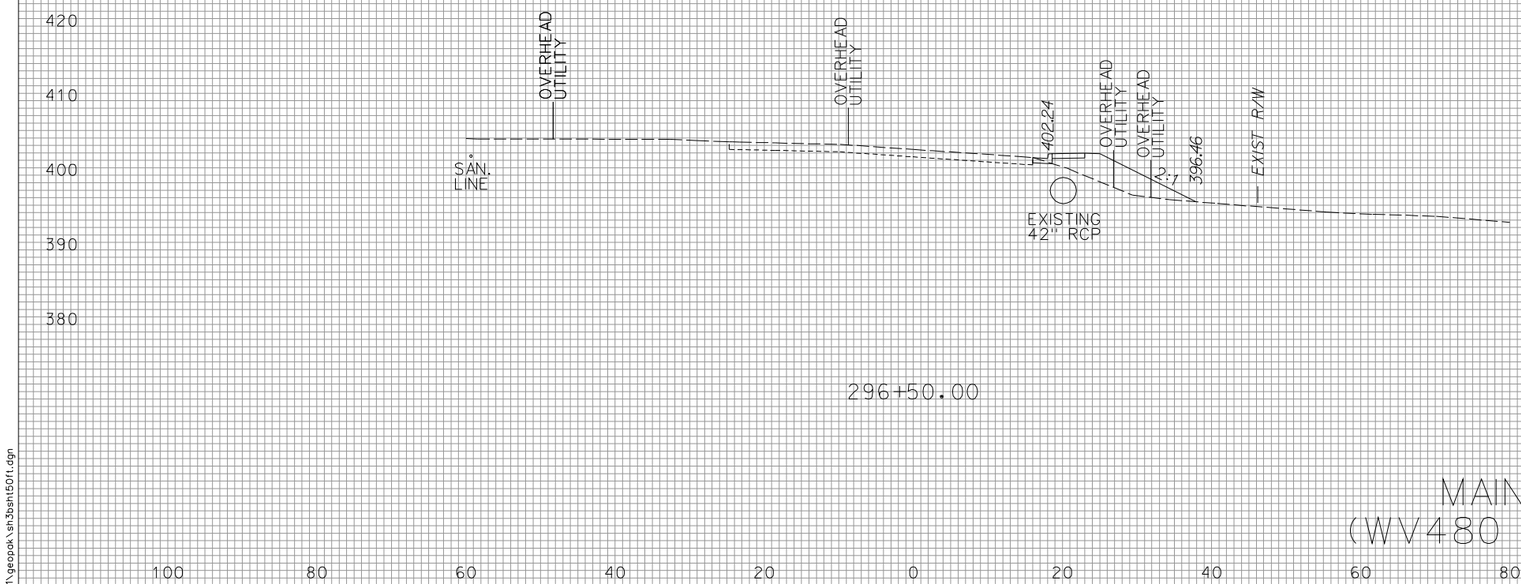

Public Roads Div.	State Dist. No.	State Project No.	Federal Project No.	Fiscal Year	County	Sheet No.	Total Sheets
W.V.	5	S319 -480- 5.64	BR-0480 (010)E	2002	JEFFERSON, WV WASHINGTON, MD		407

CLEARING & GRUBBING		SEEDING & MULCHING		EXCAVATION						EMBANKMENT					
WIDTH	AREA	WIDTH	AREA	UNCLASSIFIED		UNSUITABLE				UNCLASSIFIED		SELECT			
(FT)	(SF)	(FT)	(SF)	(SF)	(CY)	(SF)	(CY)	(SF)	(CY)	(SF)	(CY)	(SF)	(CY)	(SF)	(CY)
26		21		2						67					
	1190		927		3						103				
22		16		1						44					
	955		665		2						54				

REVISION NUMBER	SHEET NUMBER	REVISION	DATE	BY

SCALES
10 ft.
0 10 ft. 0

Baker
Michael Baker Jr., Inc.

THE WEST VIRGINIA DEPARTMENT OF TRANSPORTATION
DIVISION OF HIGHWAYS

CROSS-SECTION SHEET

03/31/2003

j:\proj\shep2001\geopak\sh3bsht150f1.dgn

j:\proj\shep2001\geopak\sh3bsht150f1.dgn

06:32:56 PM

03/31/2003

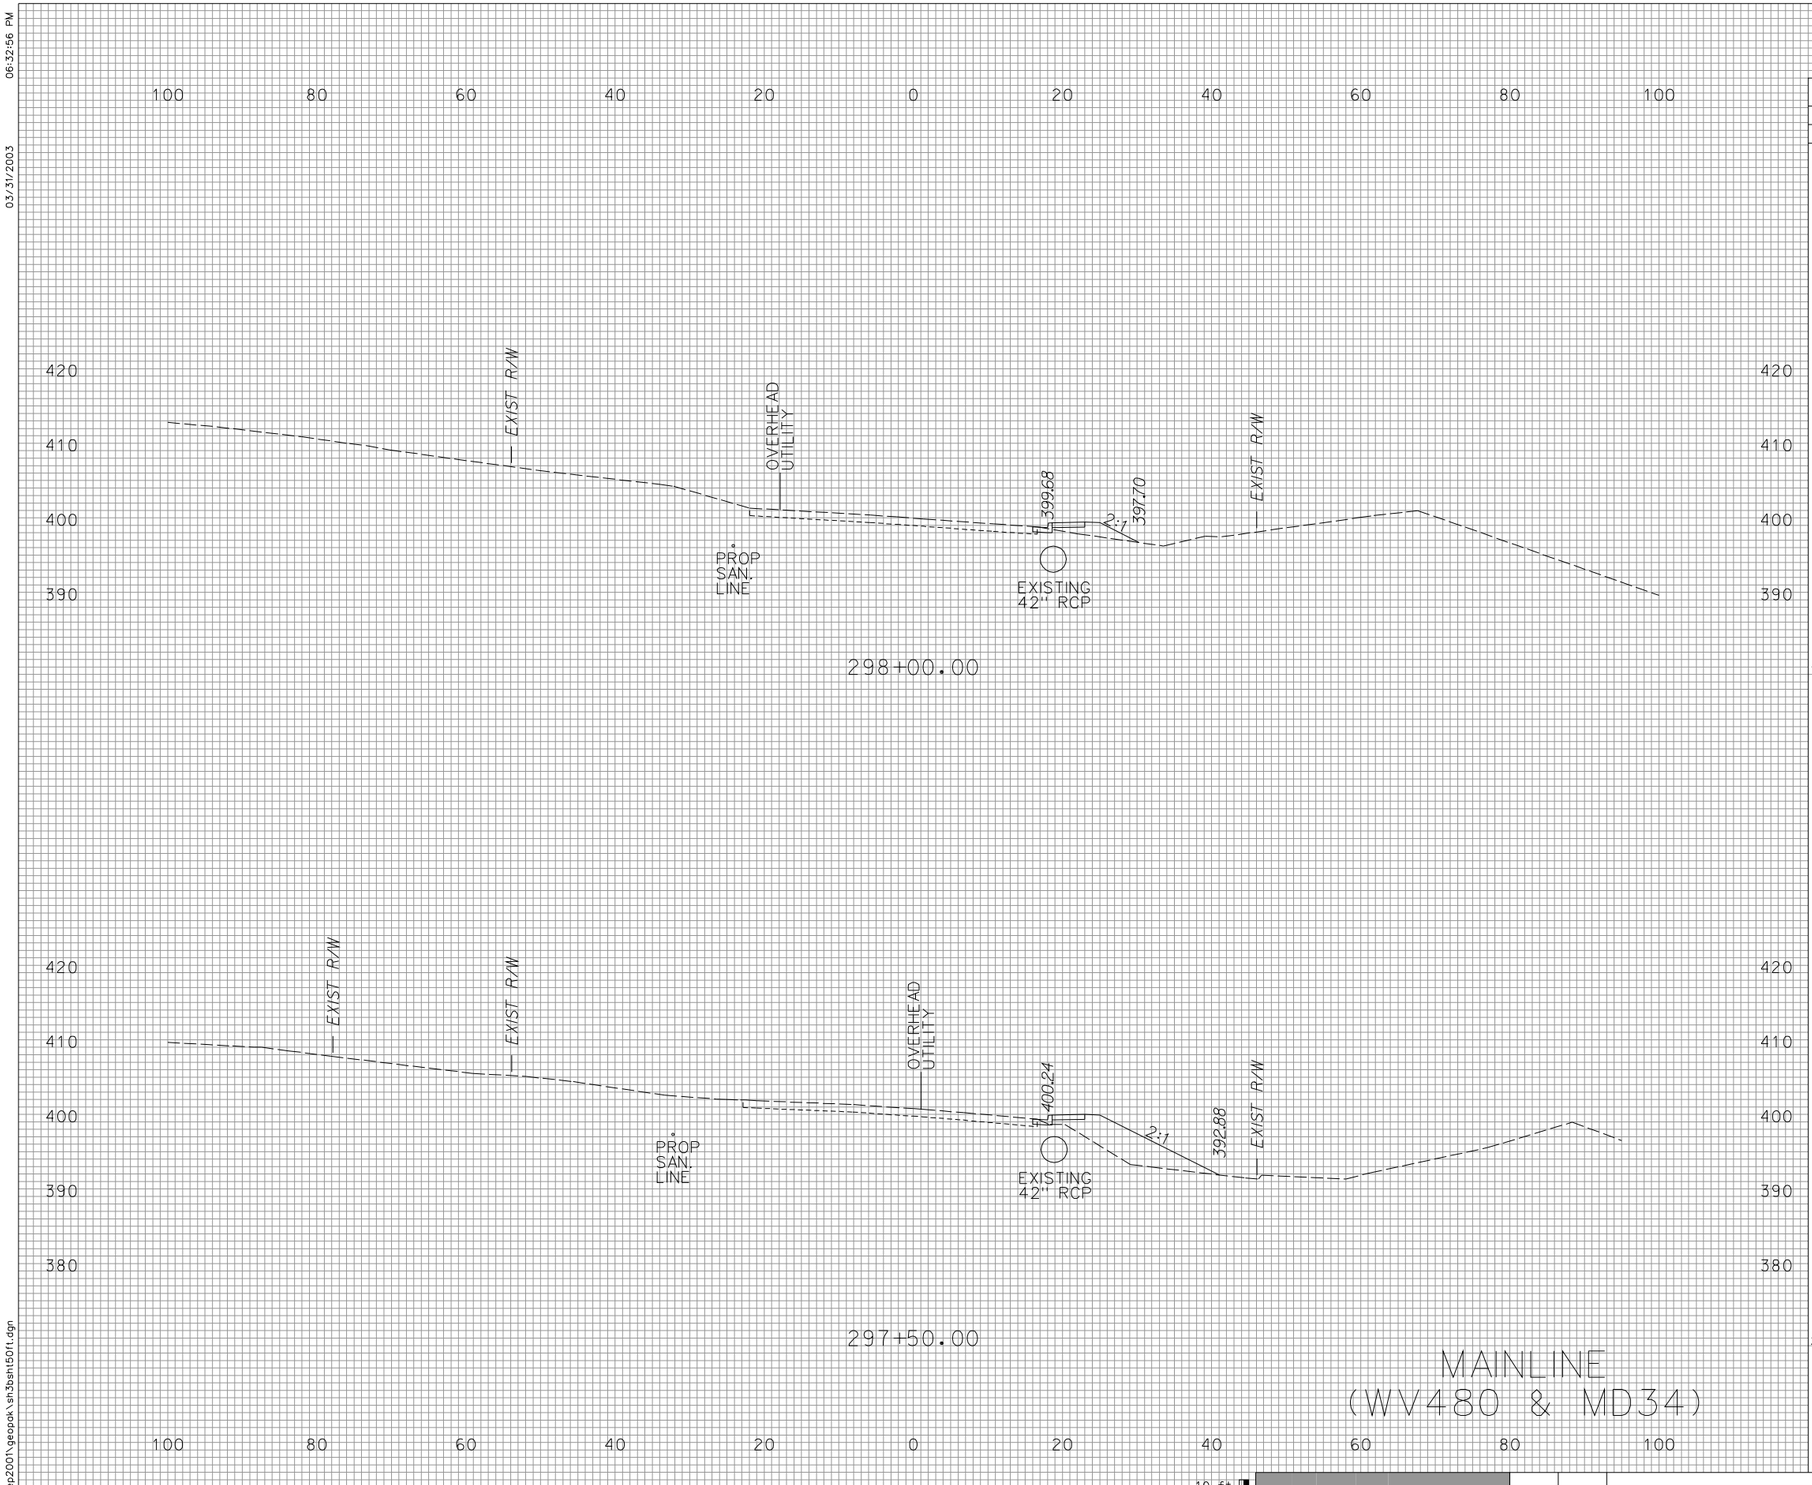

Public Roads Div.	State Dist. No.	State Project No.	Federal Project No.	Fiscal Year	County	Sheet No.	Total Sheets
W.V.	5	S319 -480- 5.64	BR-0480 (010)E	2002	JEFFERSON, WV WASHINGTON, MD		407

CLEARING & GRUBBING		SEEDING & MULCHING		EXCAVATION						EMBANKMENT					
WIDTH	AREA	WIDTH	AREA	UNCLASSIFIED		UNSUITABLE				UNCLASSIFIED		SELECT			
(FT)	(SF)	(FT)	(SF)	(SF)	(CY)	(SF)	(CY)	(SF)	(CY)	(SF)	(CY)	(SF)	(CY)	(SF)	(CY)
14		8		2						11					
	985		698		3						63				
25		20		1						57					
	1269		1015		3						115				

SCALES
10 ft.
0 10 ft. 0

Baker
Michael Baker Jr., Inc.

REVISION NUMBER	SHEET NUMBER	REVISION	DATE	BY

THE WEST VIRGINIA DEPARTMENT OF TRANSPORTATION
DIVISION OF HIGHWAYS

CROSS-SECTION SHEET

MAINLINE
(WV480 & MD34)

03/31/2003

j:\proj\shep2001\geopak\sh3bsht150f1.dgn

j:\proj\shep2001\geopak\sh3bsht150f1.dgn

06:36:57 PM

03/31/2003

Public Roads Div.	State Dist. No.	State Project No.	Federal Project No.	Fiscal Year	County	Sheet No.	Total Sheets
W.V.	5	S319 -480- 5.64	BR-0480 (010)E	2002	JEFFERSON, WV WASHINGTON, MD		407

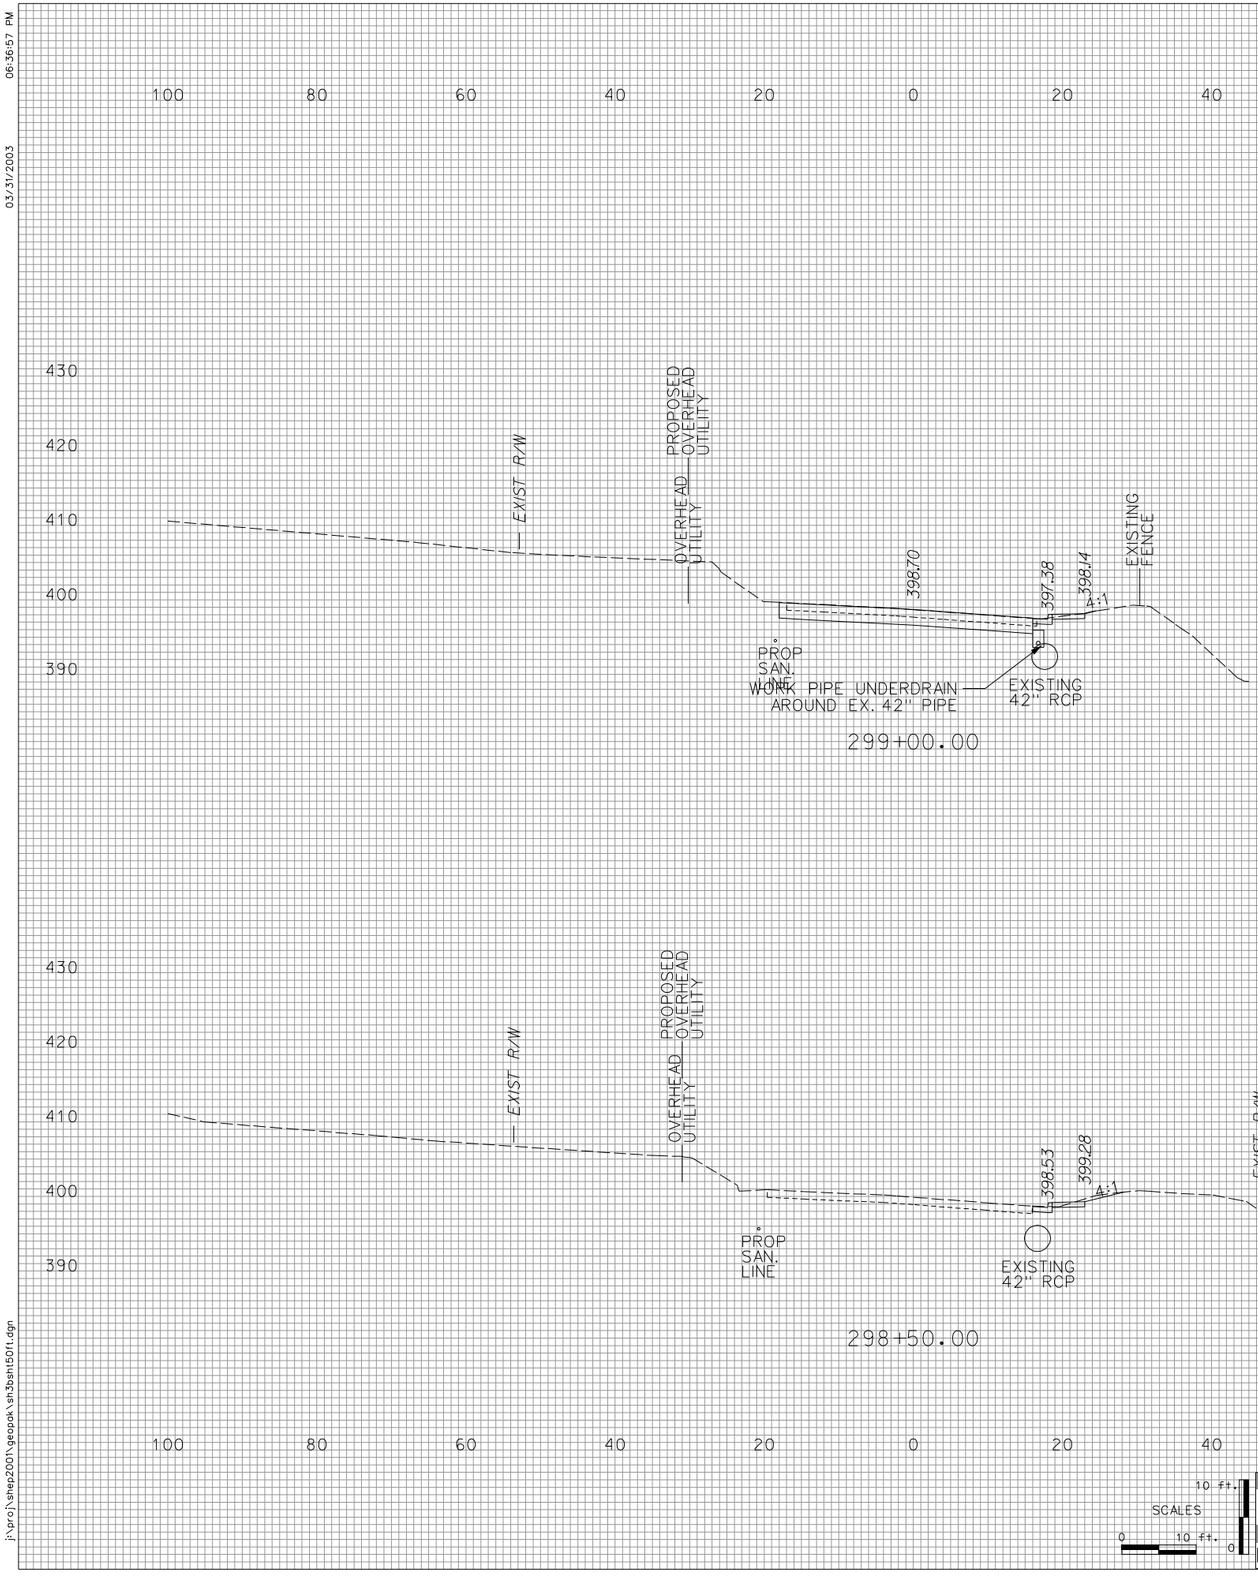

MAINLINE
(WV480 & MD34)

CLEARING & GRUBBING		SEEDING & MULCHING		EXCAVATION						EMBANKMENT					
WIDTH	AREA	WIDTH	AREA	UNCLASSIFIED		UNSUITABLE				UNCLASSIFIED		SELECT			
(FT)	(SF)	(FT)	(SF)	(SF)	(CY)	(SF)	(CY)	(SF)	(CY)	(SF)	(CY)	(SF)	(CY)	(SF)	(CY)
43		2		79						0					
1369		174		78						0					
664		333		7						10					
12		5		6						0					

SCALES
10 ft.
0 10 ft. 0

Baker
Michael Baker Jr., Inc.

REVISION NUMBER	SHEET NUMBER	REVISION	DATE	BY

THE WEST VIRGINIA DEPARTMENT OF TRANSPORTATION
DIVISION OF HIGHWAYS

CROSS-SECTION SHEET

03/31/2003

j:\proj\shep2001\geopak\sh3bsht150f1.dgn

j:\proj\shep2881\geopak\sh3bsht65f1.dgn

06:37:21 PM

03/31/2003

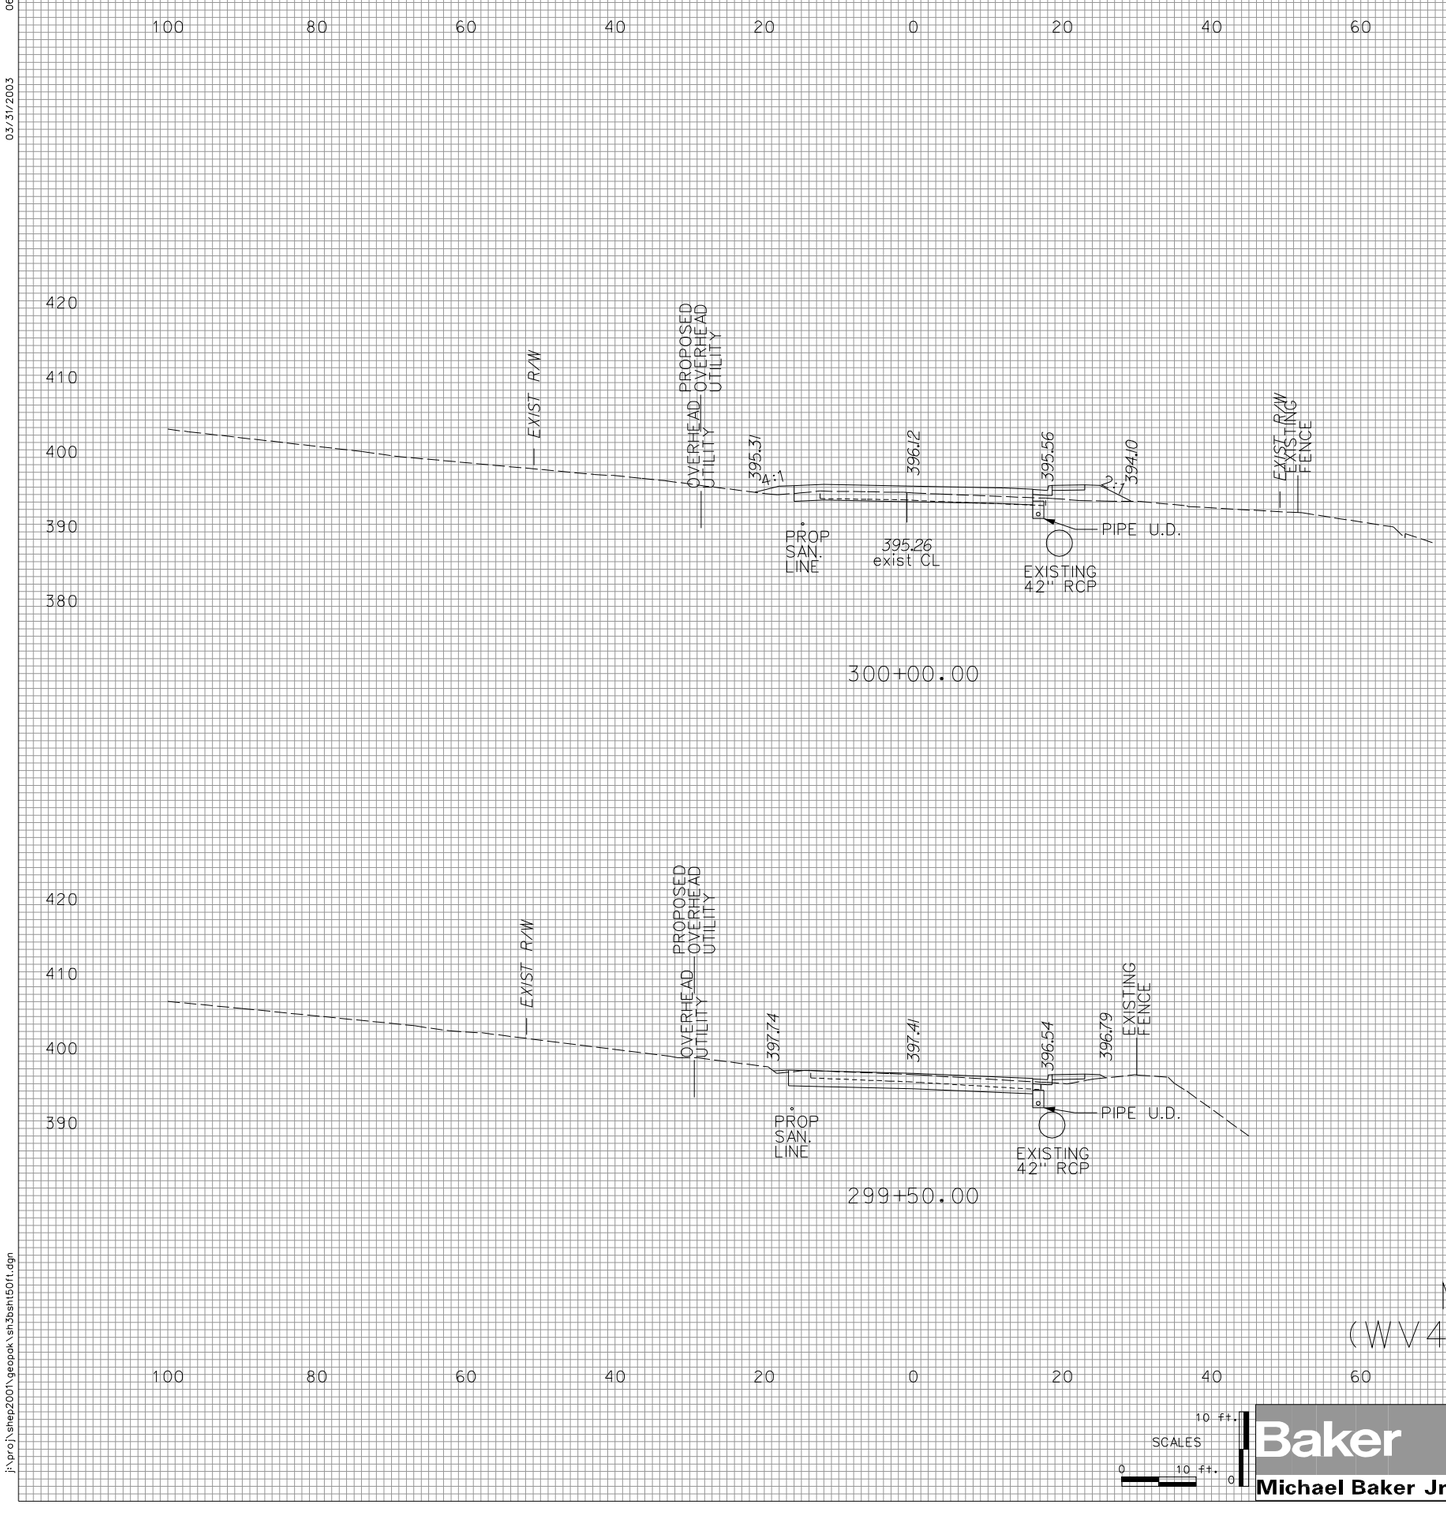

Public Roads Div.	State Dist. No.	State Project No.	Federal Project No.	Fiscal Year	County	Sheet No.	Total Sheets
W.V.	5	S319 -480- 5.64	BR-0480 (010)E	2002	JEFFERSON, WV WASHINGTON, MD		407

CLEARING & GRUBBING		SEEDING & MULCHING		EXCAVATION						EMBANKMENT					
WIDTH	AREA	WIDTH	AREA	UNCLASSIFIED		UNSUITABLE				UNCLASSIFIED		SELECT			
(FT)	(SF)	(FT)	(SF)	(SF)	(CY)	(SF)	(CY)	(SF)	(CY)	(SF)	(CY)	(SF)	(CY)	(SF)	(CY)
50		10		39						19					
2378		326		98						22					
45		3		66						4					
2179		113		134						4					

REVISION NUMBER	SHEET NUMBER	REVISION	DATE	BY

Baker
Michael Baker Jr., Inc.

THE WEST VIRGINIA DEPARTMENT OF TRANSPORTATION
DIVISION OF HIGHWAYS

CROSS-SECTION SHEET

03/31/2003

j:\proj\shep2001\geopak\sh3bsht150f1.dgn

j:\proj\shep2001\geopak\sh3bsht150f1.dgn

06:37:42 PM

03/31/2003

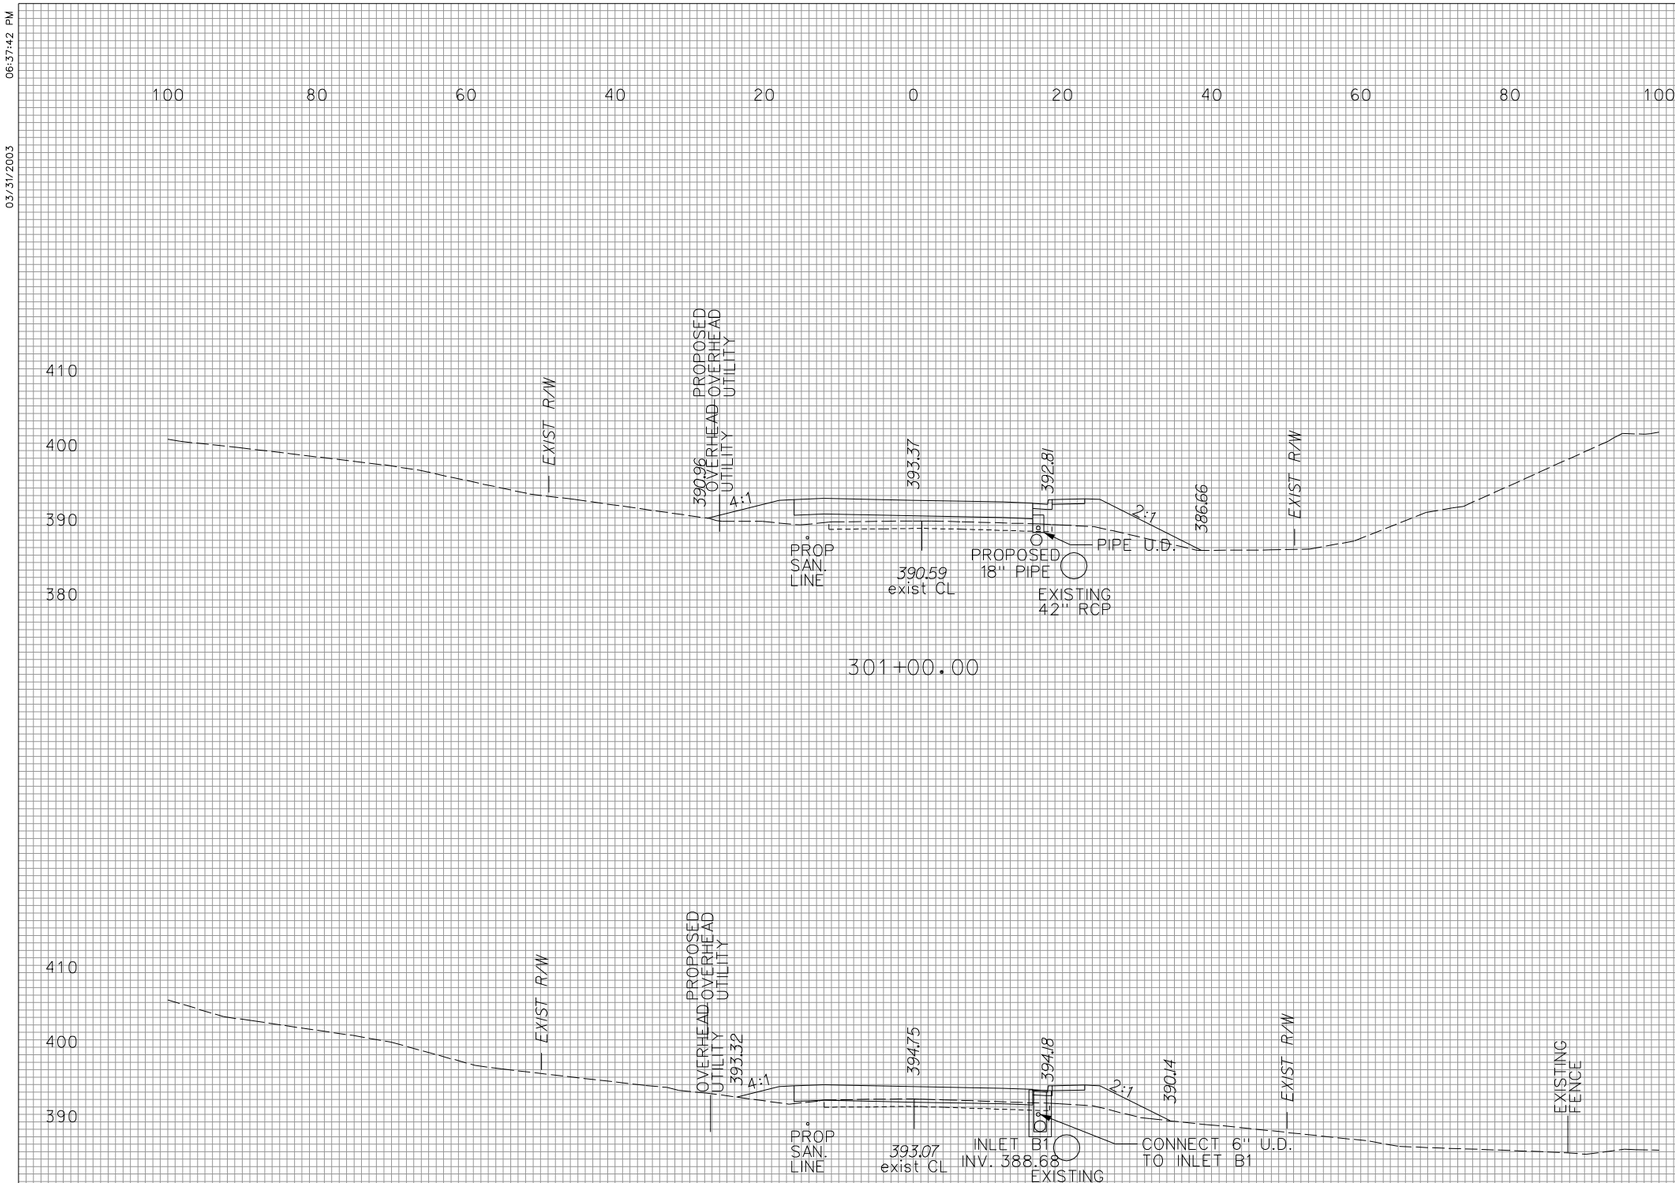

Public Roads Div.	State Dist. No.	State Project No.	Federal Project No.	Fiscal Year	County	Sheet No.	Total Sheets
W.V.	5	S319 -480- 5.64	BR-0480 (010)E	2002	JEFFERSON, WV WASHINGTON, MD		407

CLEARING & GRUBBING		SEEDING & MULCHING		EXCAVATION						EMBANKMENT					
WIDTH	AREA	WIDTH	AREA	UNCLASSIFIED		UNSUITABLE				UNCLASSIFIED		SELECT			
(FT)	(SF)	(FT)	(SF)	(SF)	(CY)	(SF)	(CY)	(SF)	(CY)	(SF)	(CY)	(SF)	(CY)	(SF)	(CY)
66		27		2						99					
	3111		1141		9						132				
58		18		8						43					
	2716		713		44						58				

SCALES
10 ft.
0 10 ft. 0

Baker
Michael Baker Jr., Inc.

REVISION NUMBER	SHEET NUMBER	REVISION	DATE	BY

THE WEST VIRGINIA DEPARTMENT OF TRANSPORTATION
DIVISION OF HIGHWAYS

CROSS-SECTION SHEET

03/31/2003

j:\proj\shep2001\geopak\sh3bsht501.dgn

j:\proj\shep2881\geopak\sh3bsht58f.dgn

06:37:55 PM

03/31/2003

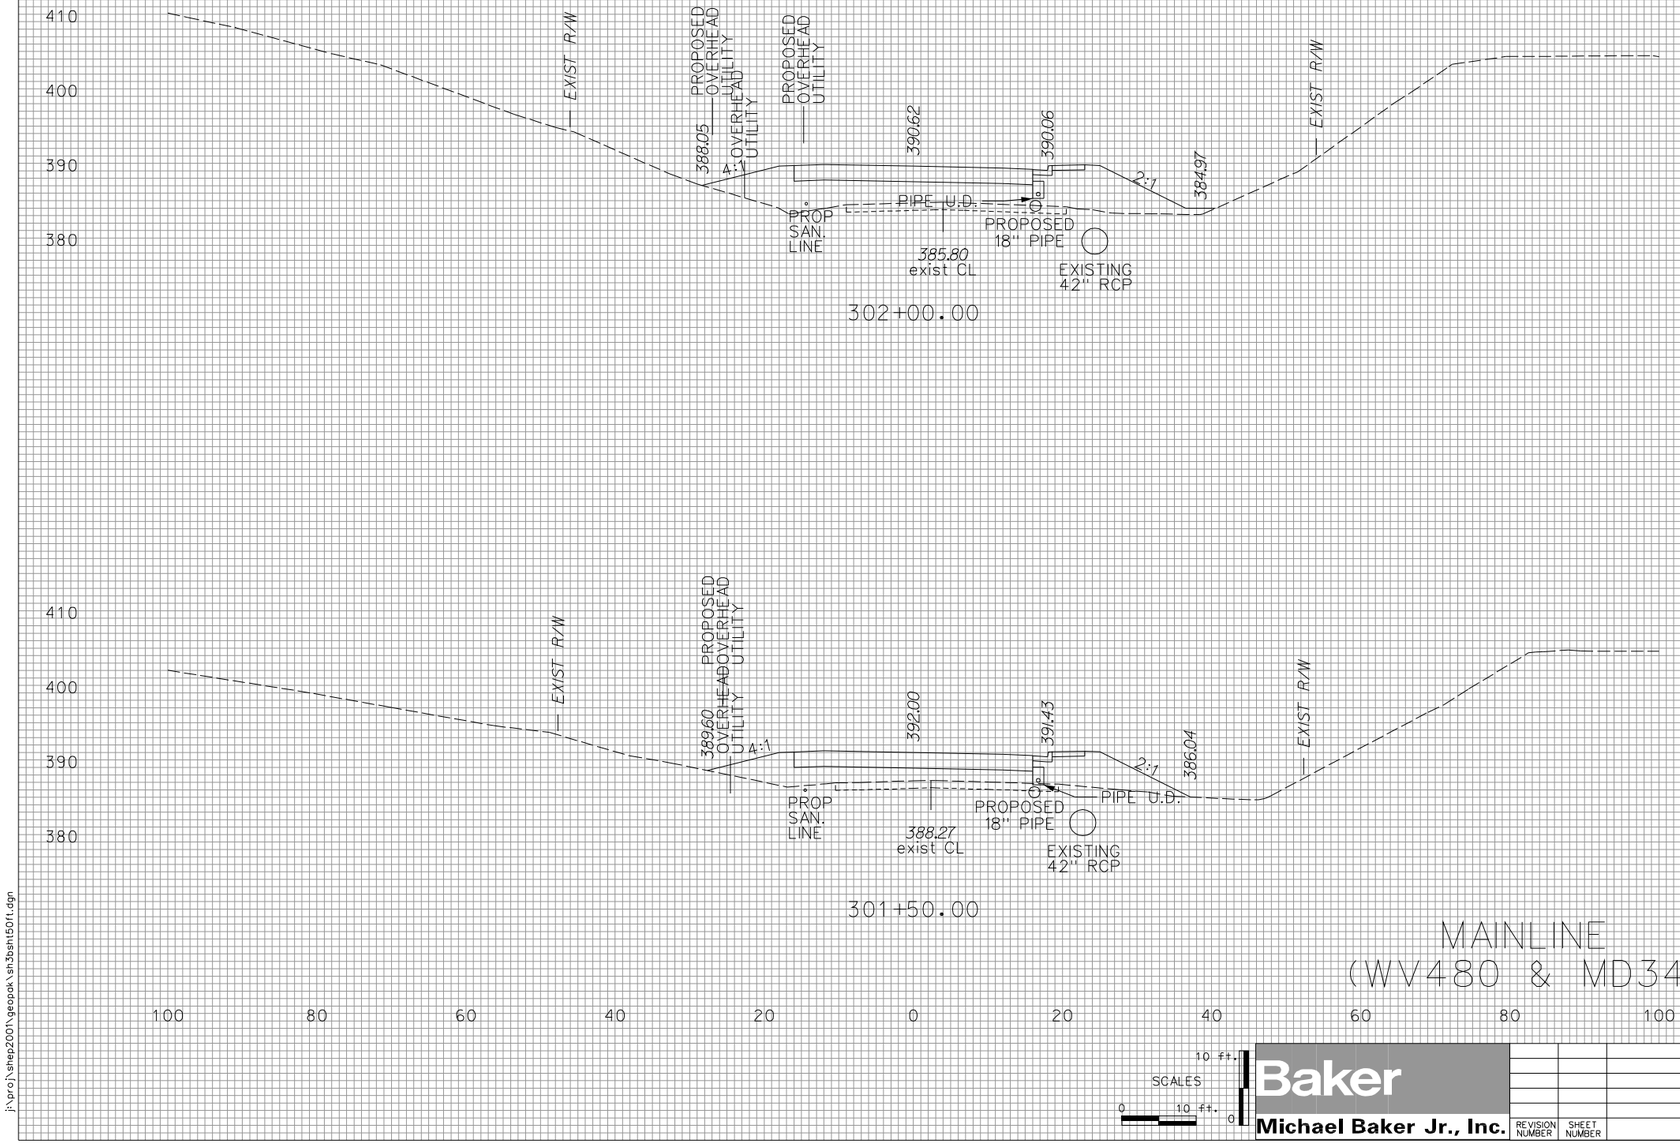

Public Roads Div.	State Dist. No.	State Project No.	Federal Project No.	Fiscal Year	County	Sheet No.	Total Sheets
W.V.	5	S319 -480- 5.64	BR-0480 (010)E	2002	JEFFERSON, WV WASHINGTON, MD		407

CLEARING & GRUBBING		SEEDING & MULCHING		EXCAVATION						EMBANKMENT					
WIDTH	AREA	WIDTH	AREA	UNCLASSIFIED		UNSUITABLE				UNCLASSIFIED		SELECT			
(FT)	(SF)	(FT)	(SF)	(SF)	(CY)	(SF)	(CY)	(SF)	(CY)	(SF)	(CY)	(SF)	(CY)	(SF)	(CY)
69		29		0						224					
3339		1375		0						347					
65		25		0						151					
3276		1317		2						231					

SCALES
10 ft.
0 10 ft. 0

Baker
Michael Baker Jr., Inc.

REVISION NUMBER	SHEET NUMBER	REVISION	DATE	BY

THE WEST VIRGINIA DEPARTMENT OF TRANSPORTATION
DIVISION OF HIGHWAYS

CROSS-SECTION SHEET

03/31/2003

j:\proj\shep2001\geopak\sh3bsht150f1.dgn

j:\proj\shep2001\geopak\sh3bsht150f1.dgn

06:38:11 PM

03/31/2003

Public Roads Div.	State Dist. No.	State Project No.	Federal Project No.	Fiscal Year	County	Sheet No.	Total Sheets
W.V.	5	S319 -480- 5.64	BR-0480 (010)E	2002	JEFFERSON, WV WASHINGTON, MD		407

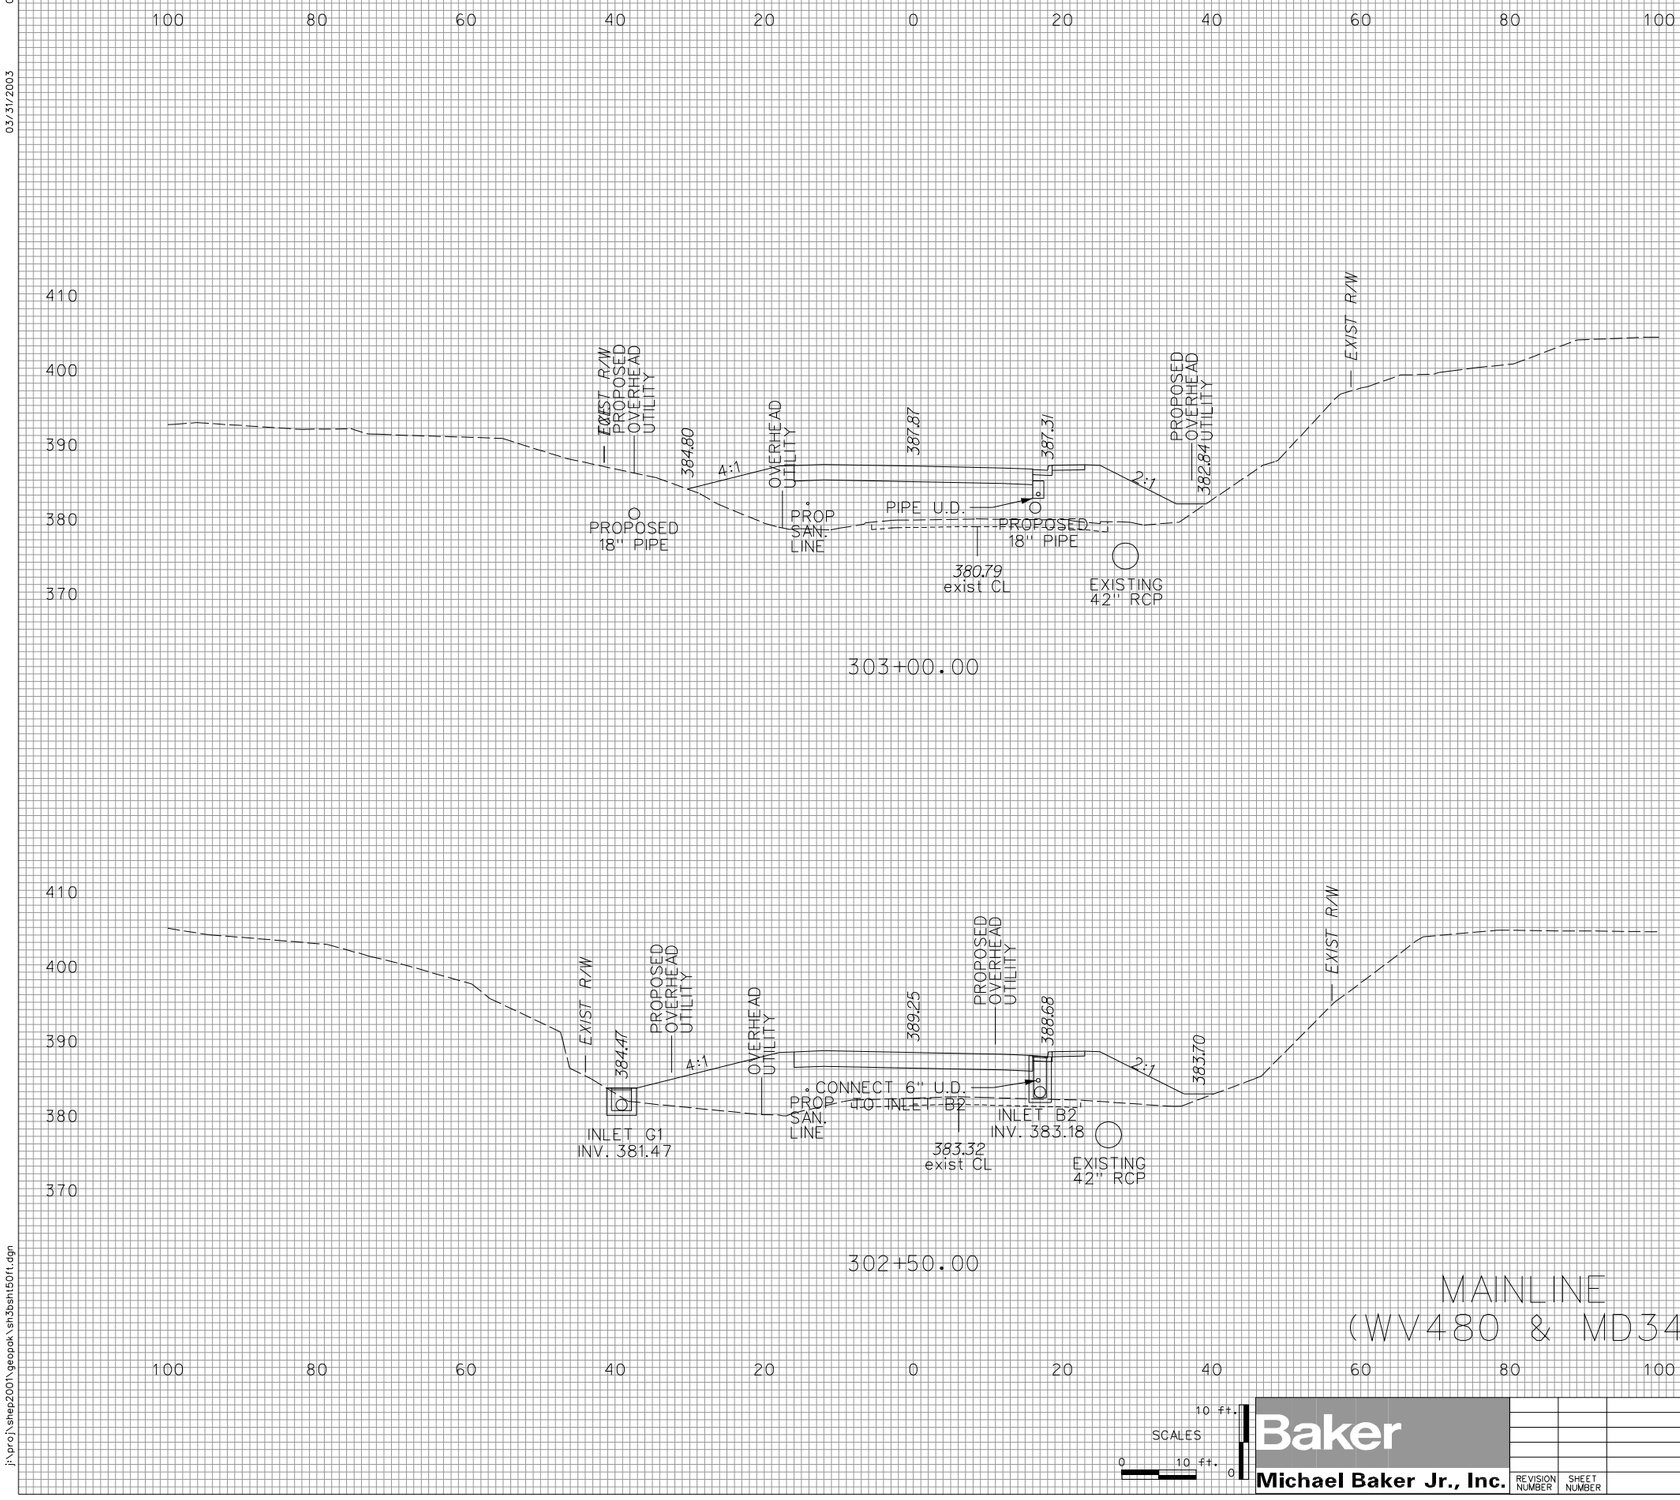

CLEARING & GRUBBING		SEEDING & MULCHING		EXCAVATION						EMBANKMENT					
WIDTH	AREA	WIDTH	AREA	UNCLASSIFIED		UNSUITABLE				UNCLASSIFIED		SELECT			
(FT)	(SF)	(FT)	(SF)	(SF)	(CY)	(SF)	(CY)	(SF)	(CY)	(SF)	(CY)	(SF)	(CY)	(SF)	(CY)
70		30		0						358					
	3776		1813		0						666				
81		42		0						361					
	3757		1796		0						541				

SCALES
10 ft.
0 10 ft. 0

Baker
Michael Baker Jr., Inc.

REVISION NUMBER	SHEET NUMBER	REVISION	DATE	BY

THE WEST VIRGINIA DEPARTMENT OF TRANSPORTATION
DIVISION OF HIGHWAYS

CROSS-SECTION SHEET

ED-31/2003

j:\proj\shep2001\geopak\sh3bsht150f1.dgn

j:\proj\shep2001\geopak\sh3bsht150f1.dgn

06:38:28 PM

03/31/2003

Public Roads Div.	State Dist. No.	State Project No.	Federal Project No.	Fiscal Year	County	Sheet No.	Total Sheets
W.V.	5	S319 -480- 5.64	BR-0480 (010)E	2002	JEFFERSON, WV WASHINGTON, MD		407

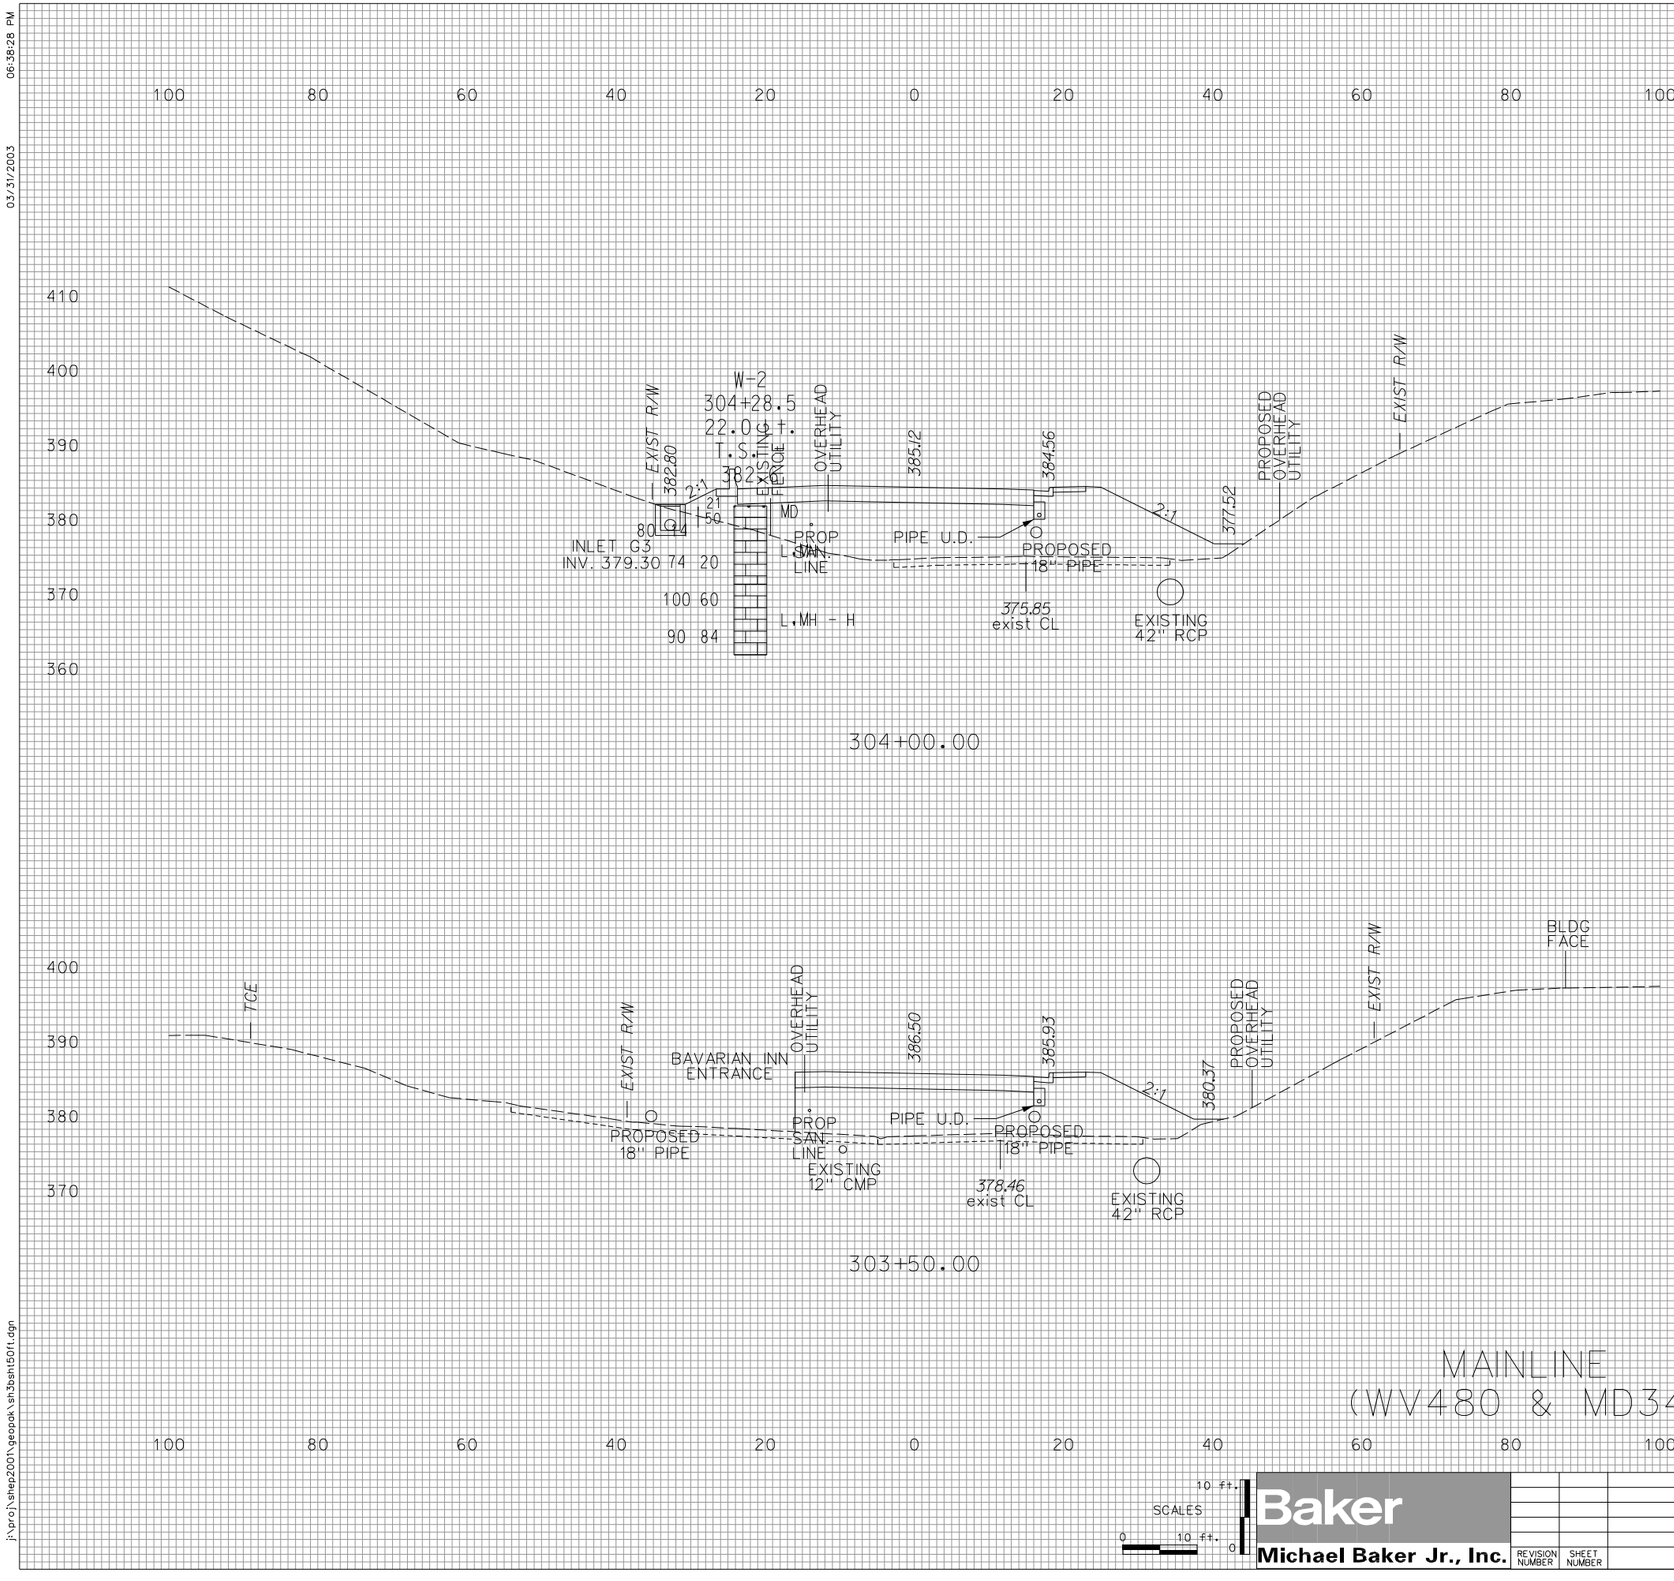

CLEARING & GRUBBING		SEEDING & MULCHING		EXCAVATION						EMBANKMENT					
WIDTH	AREA	WIDTH	AREA	UNCLASSIFIED		UNSUITABLE				UNCLASSIFIED		SELECT			
(FT)	(SF)	(FT)	(SF)	(SF)	(CY)	(SF)	(CY)	(SF)	(CY)	(SF)	(CY)	(SF)	(CY)	(SF)	(CY)
79		32		0						453					
	3410		1291		0						727				
57		20		0						333					
	3177		1253		0						640				

REVISION NUMBER	SHEET NUMBER	REVISION	DATE	BY

SCALES
10 ft.
0 10 ft.
0

Baker
Michael Baker Jr., Inc.

THE WEST VIRGINIA DEPARTMENT OF TRANSPORTATION
DIVISION OF HIGHWAYS

CROSS-SECTION SHEET

03/31/2003

j:\proj\shep2001\geopak\sh3bsht150f1.dgn

j:\proj\shep2001\geopak\sh3bsht150f1.dgn

06:38:41 PM

03/31/2003

Public Roads Div.	State Dist. No.	State Project No.	Federal Project No.	Fiscal Year	County	Sheet No.	Total Sheets
W.V.	5	S319 -480- 5.64	BR-0480 (010)E	2002	JEFFERSON, WV WASHINGTON, MD		407

CLEARING & GRUBBING		SEEDING & MULCHING		EXCAVATION						EMBANKMENT					
WIDTH	AREA	WIDTH	AREA	UNCLASSIFIED		UNSUITABLE				UNCLASSIFIED		SELECT			
(FT)	(SF)	(FT)	(SF)	(SF)	(CY)	(SF)	(CY)	(SF)	(CY)	(SF)	(CY)	(SF)	(CY)	(SF)	(CY)
64		22		6						412					
	3575		1331		6						801				

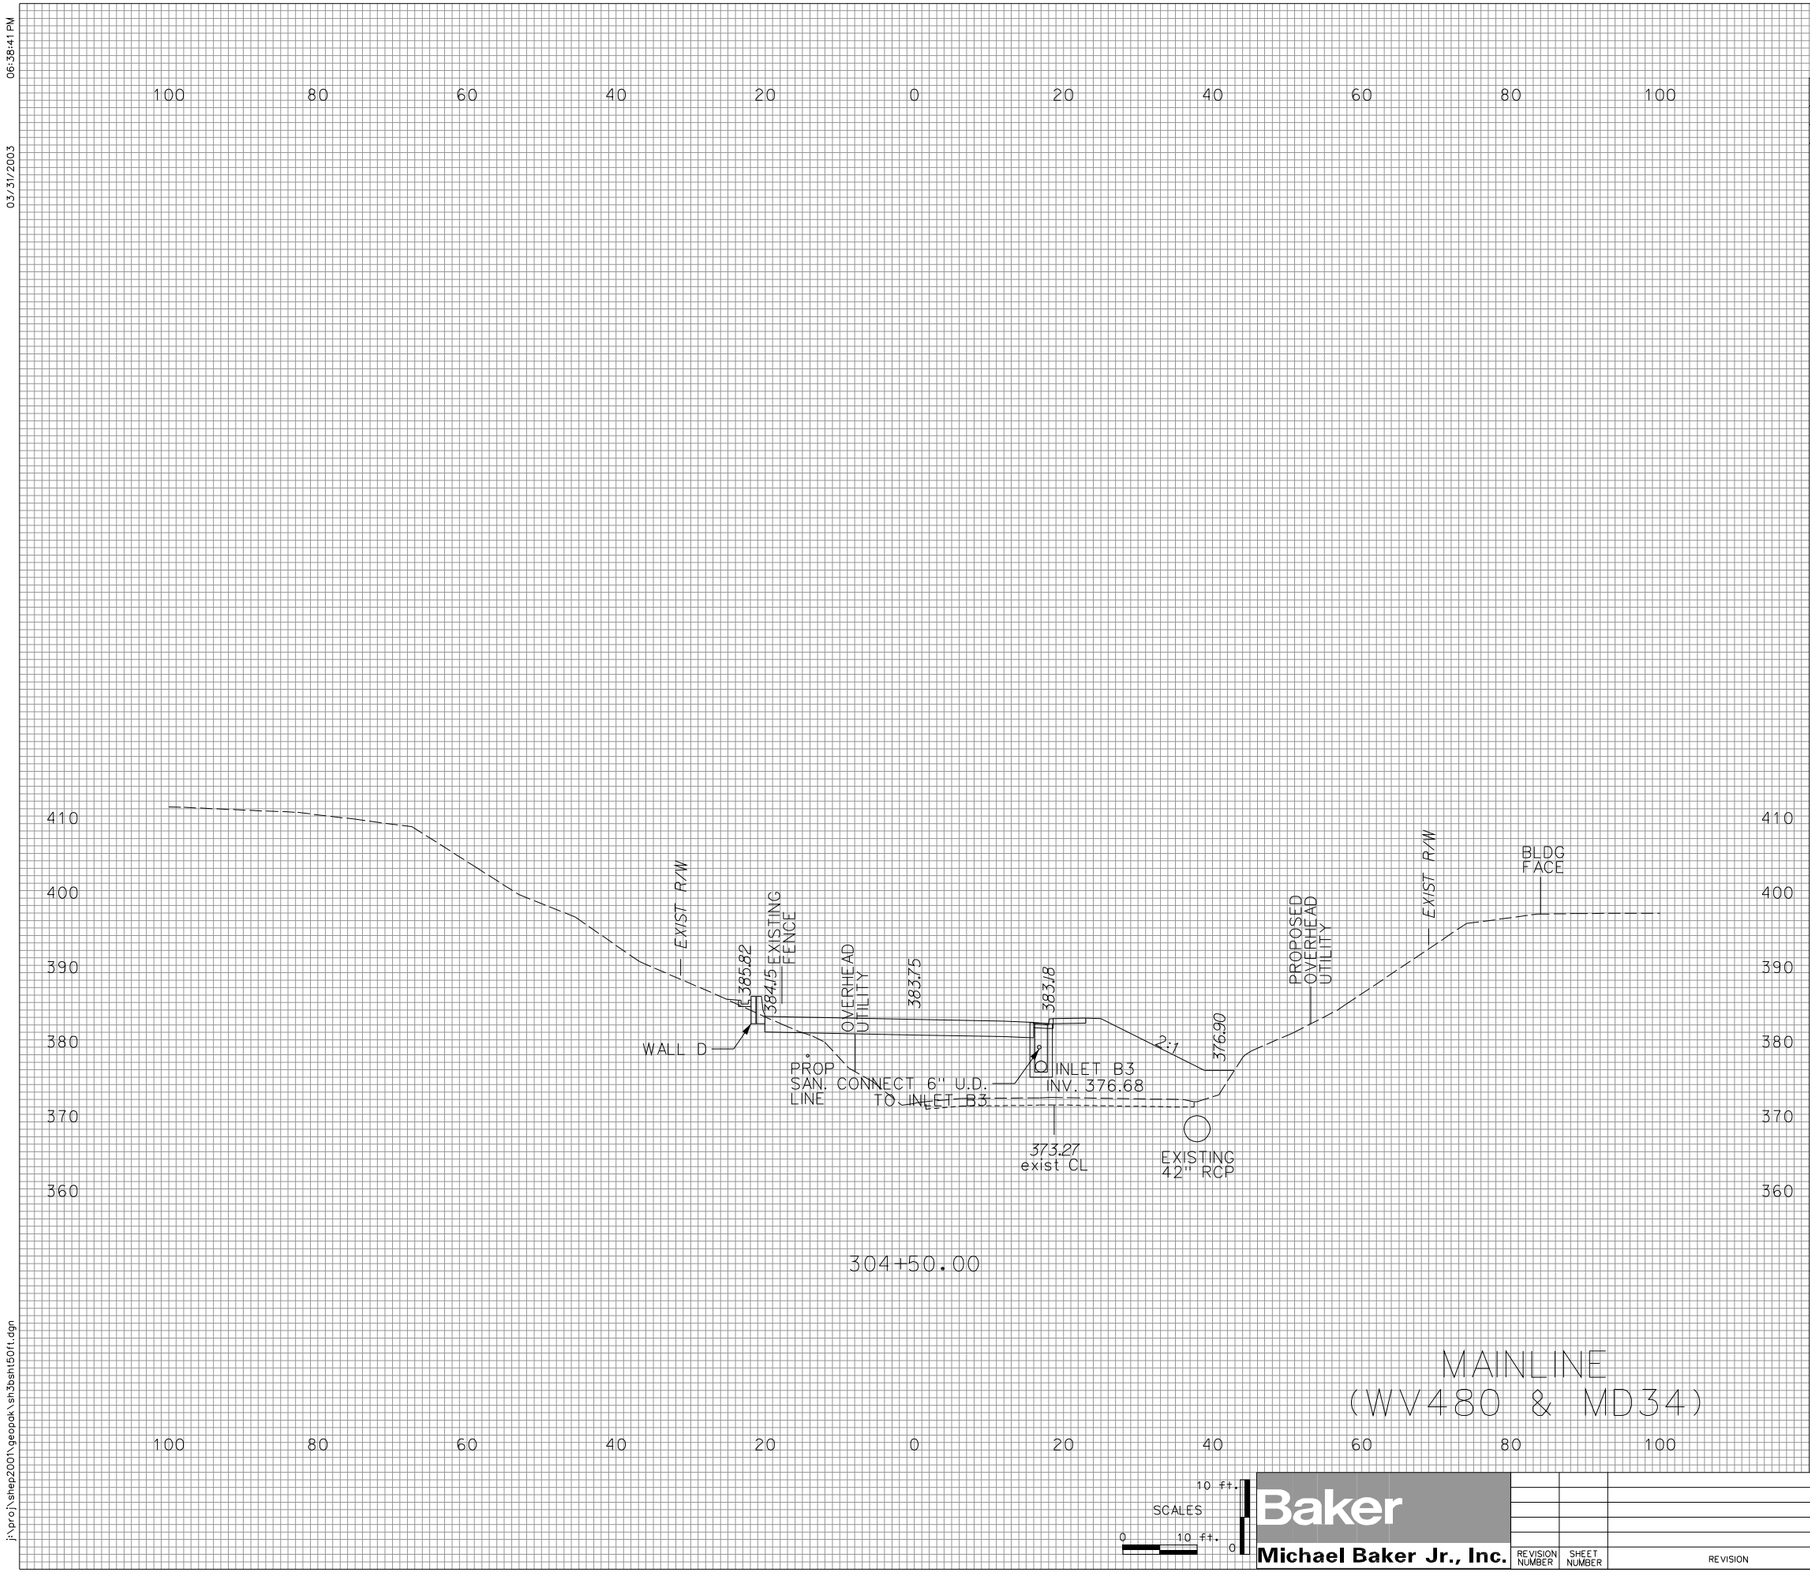

SCALES

10 ft.

0 10 ft.

0

Baker

Michael Baker Jr., Inc.

REVISION NUMBER	SHEET NUMBER	REVISION	DATE	BY

THE WEST VIRGINIA DEPARTMENT OF TRANSPORTATION
DIVISION OF HIGHWAYS

CROSS–SECTION SHEET

j:\proj\shep2001\geopak\sh3sht150ft.dgn

03/31/2003

06:39:03 PM

03/31/2003

Public Roads Div.	State Dist. No.	State Project No.	Federal Project No.	Fiscal Year	County	Sheet No.	Total Sheets
W.V.	5	S319 -480- 5.64	BR-0480 (010)E	2002	JEFFERSON, WV WASHINGTON, MD		407

CLEARING & GRUBBING		SEEDING & MULCHING		EXCAVATION						EMBANKMENT					
				UNCLASSIFIED		UNSUITABLE				UNCLASSIFIED		SELECT			
WIDTH (FT)	AREA (SF)	WIDTH (FT)	AREA (SF)	(SF)	(CY)	(SF)	(CY)	(SF)	(CY)	(SF)	(CY)	(SF)	(CY)	(SF)	(CY)
64		26		31						440					
	3207		1182		35						790				

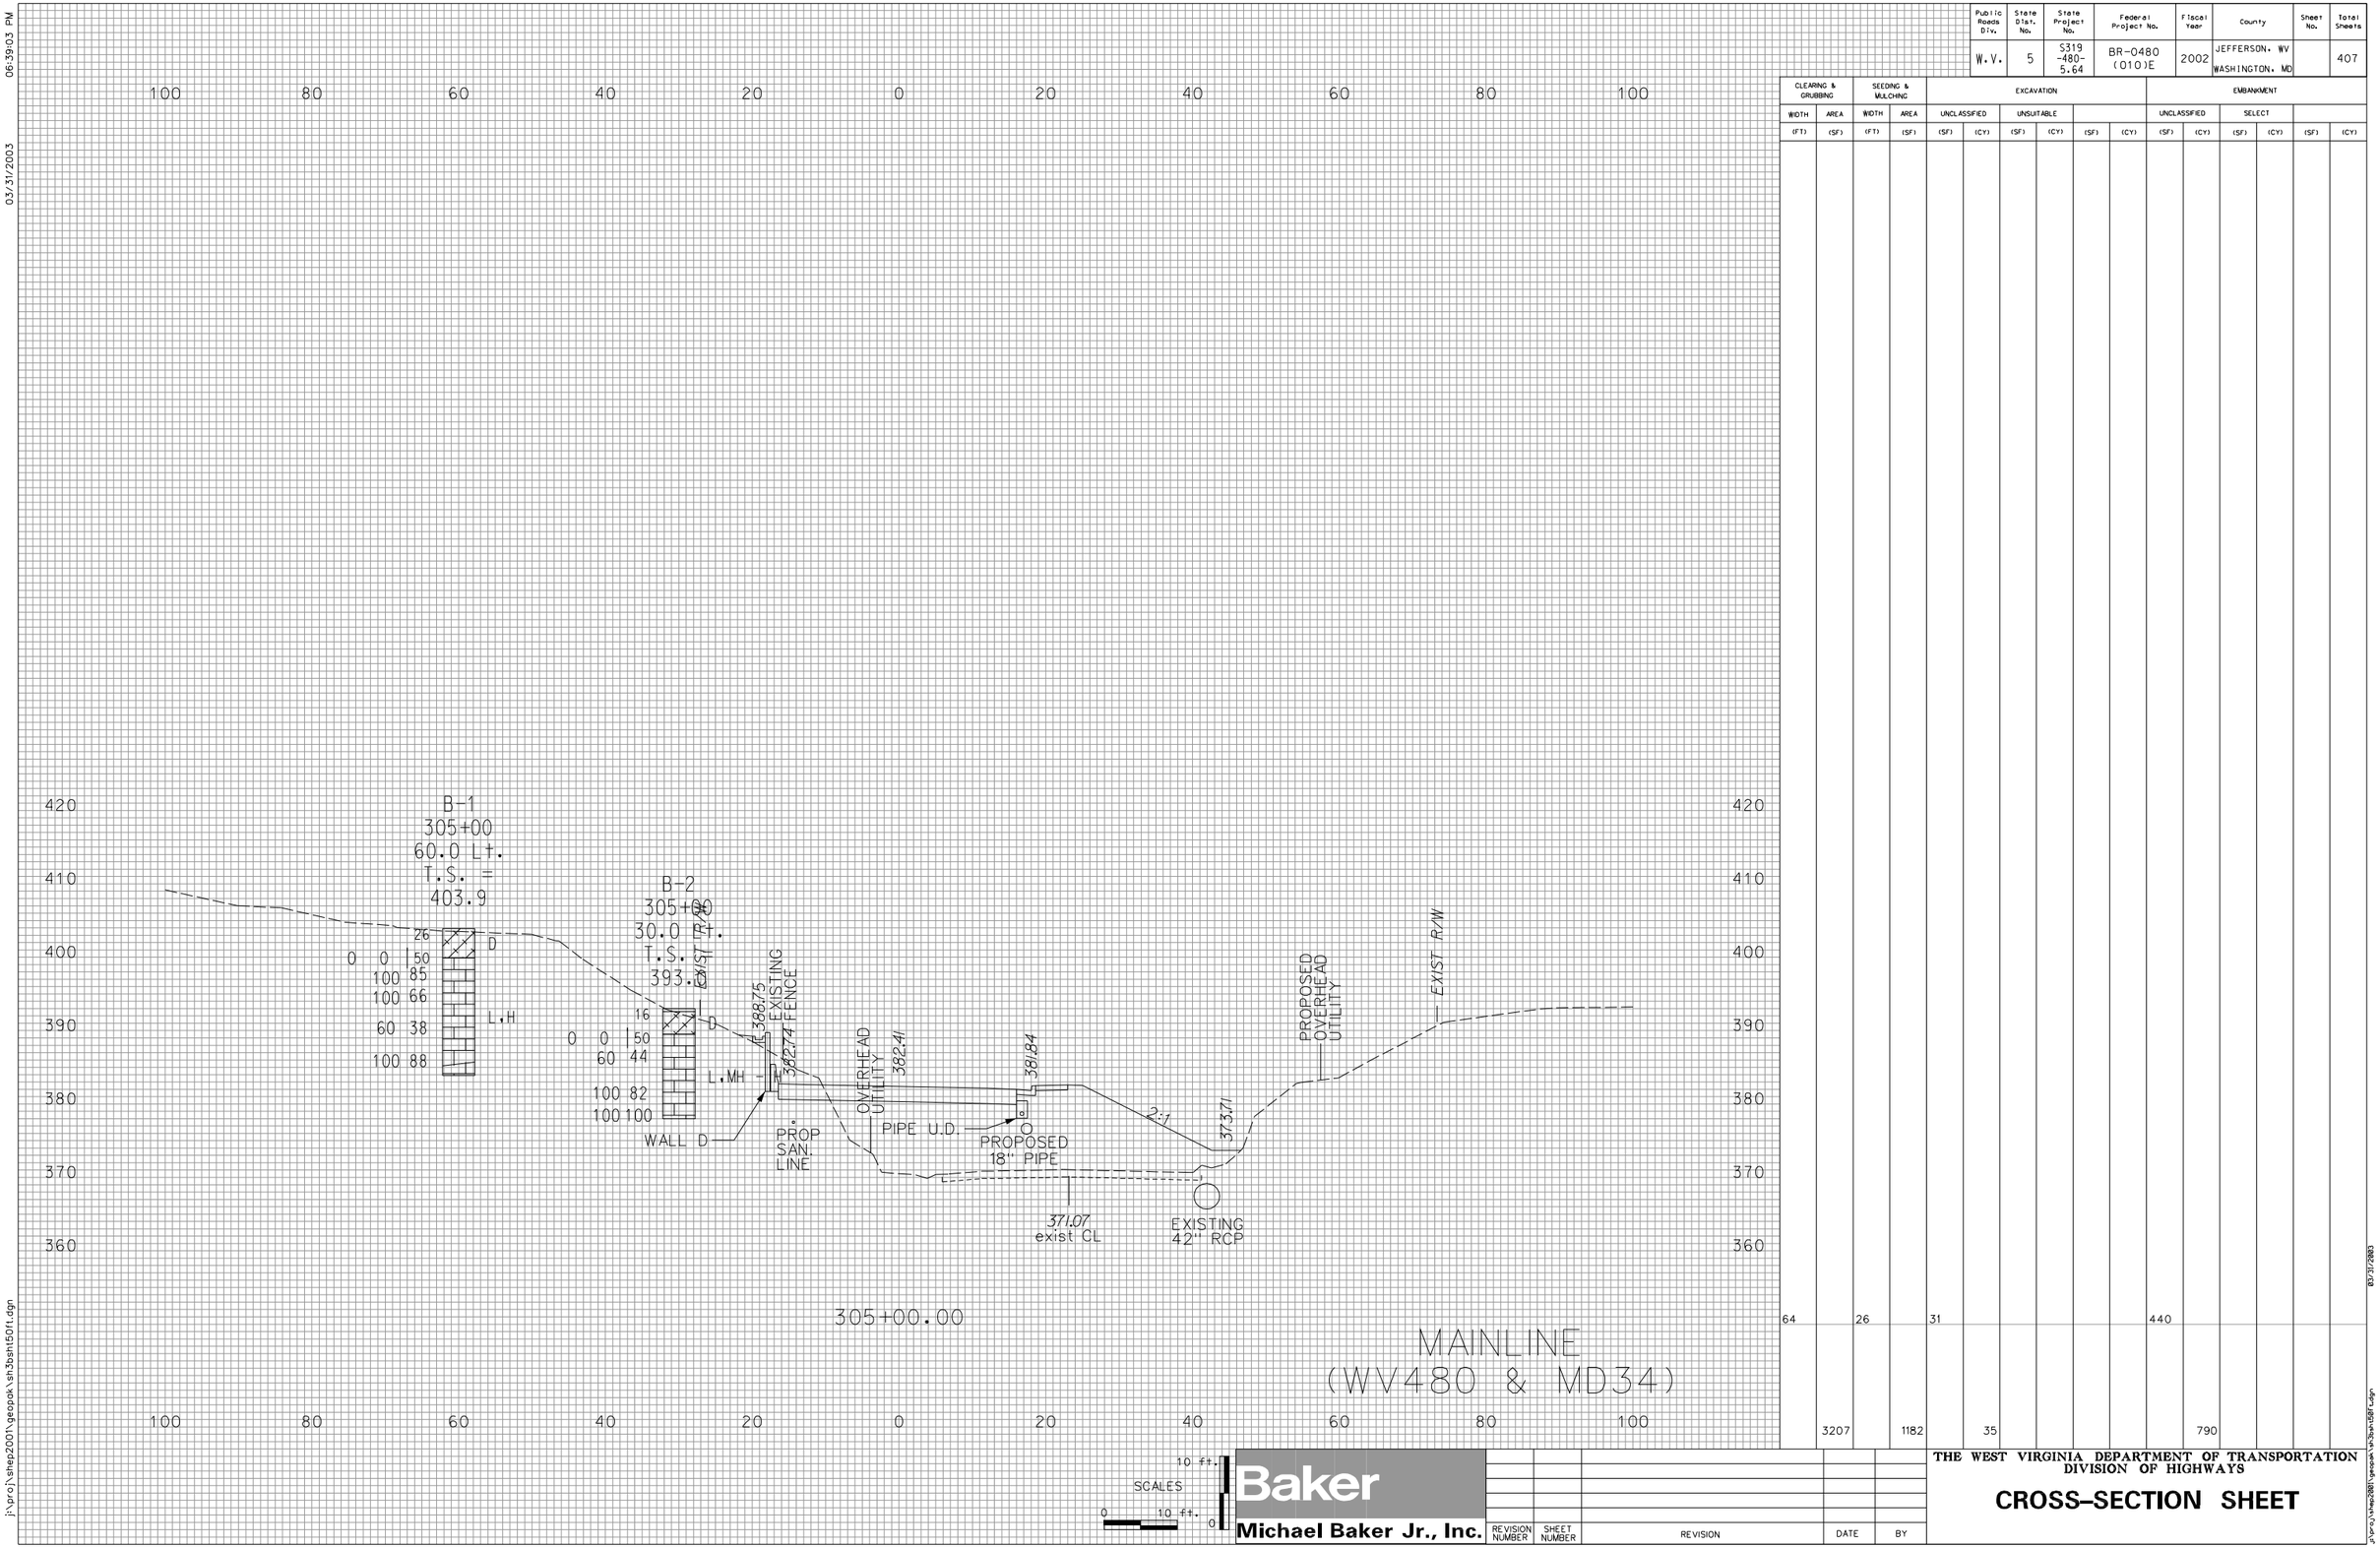

SCALES

10 ft.

0 10 ft.

Baker

Michael Baker Jr., Inc.

REVISION NUMBER	SHEET NUMBER	REVISION	DATE	BY

THE WEST VIRGINIA DEPARTMENT OF TRANSPORTATION
DIVISION OF HIGHWAYS

CROSS–SECTION SHEET

j:\proj\shep2001\geopak\sh3sht150ft.dgn

03/31/2003

j:\proj\shep2001\geopak\sh3sht150ft.dgn

Public Roads Div.	State Dist. No.	State Project No.	Federal Project No.	Fiscal Year	County	Sheet No.	Total Sheets
W.V.	5	S319 -480- 5.64	BR-0480 (010)E	2002	JEFFERSON, WV WASHINGTON, MD		407

CLEARING & GRUBBING		SEEDING & MULCHING		EXCAVATION						EMBANKMENT					
WIDTH	AREA	WIDTH	AREA	UNCLASSIFIED		UNSUITABLE				UNCLASSIFIED		SELECT			
(FT)	(SF)	(FT)	(SF)	(SF)	(CY)	(SF)	(CY)	(SF)	(CY)	(SF)	(CY)	(SF)	(CY)	(SF)	(CY)
67		29		30						478					
	3285		1380		57						850				

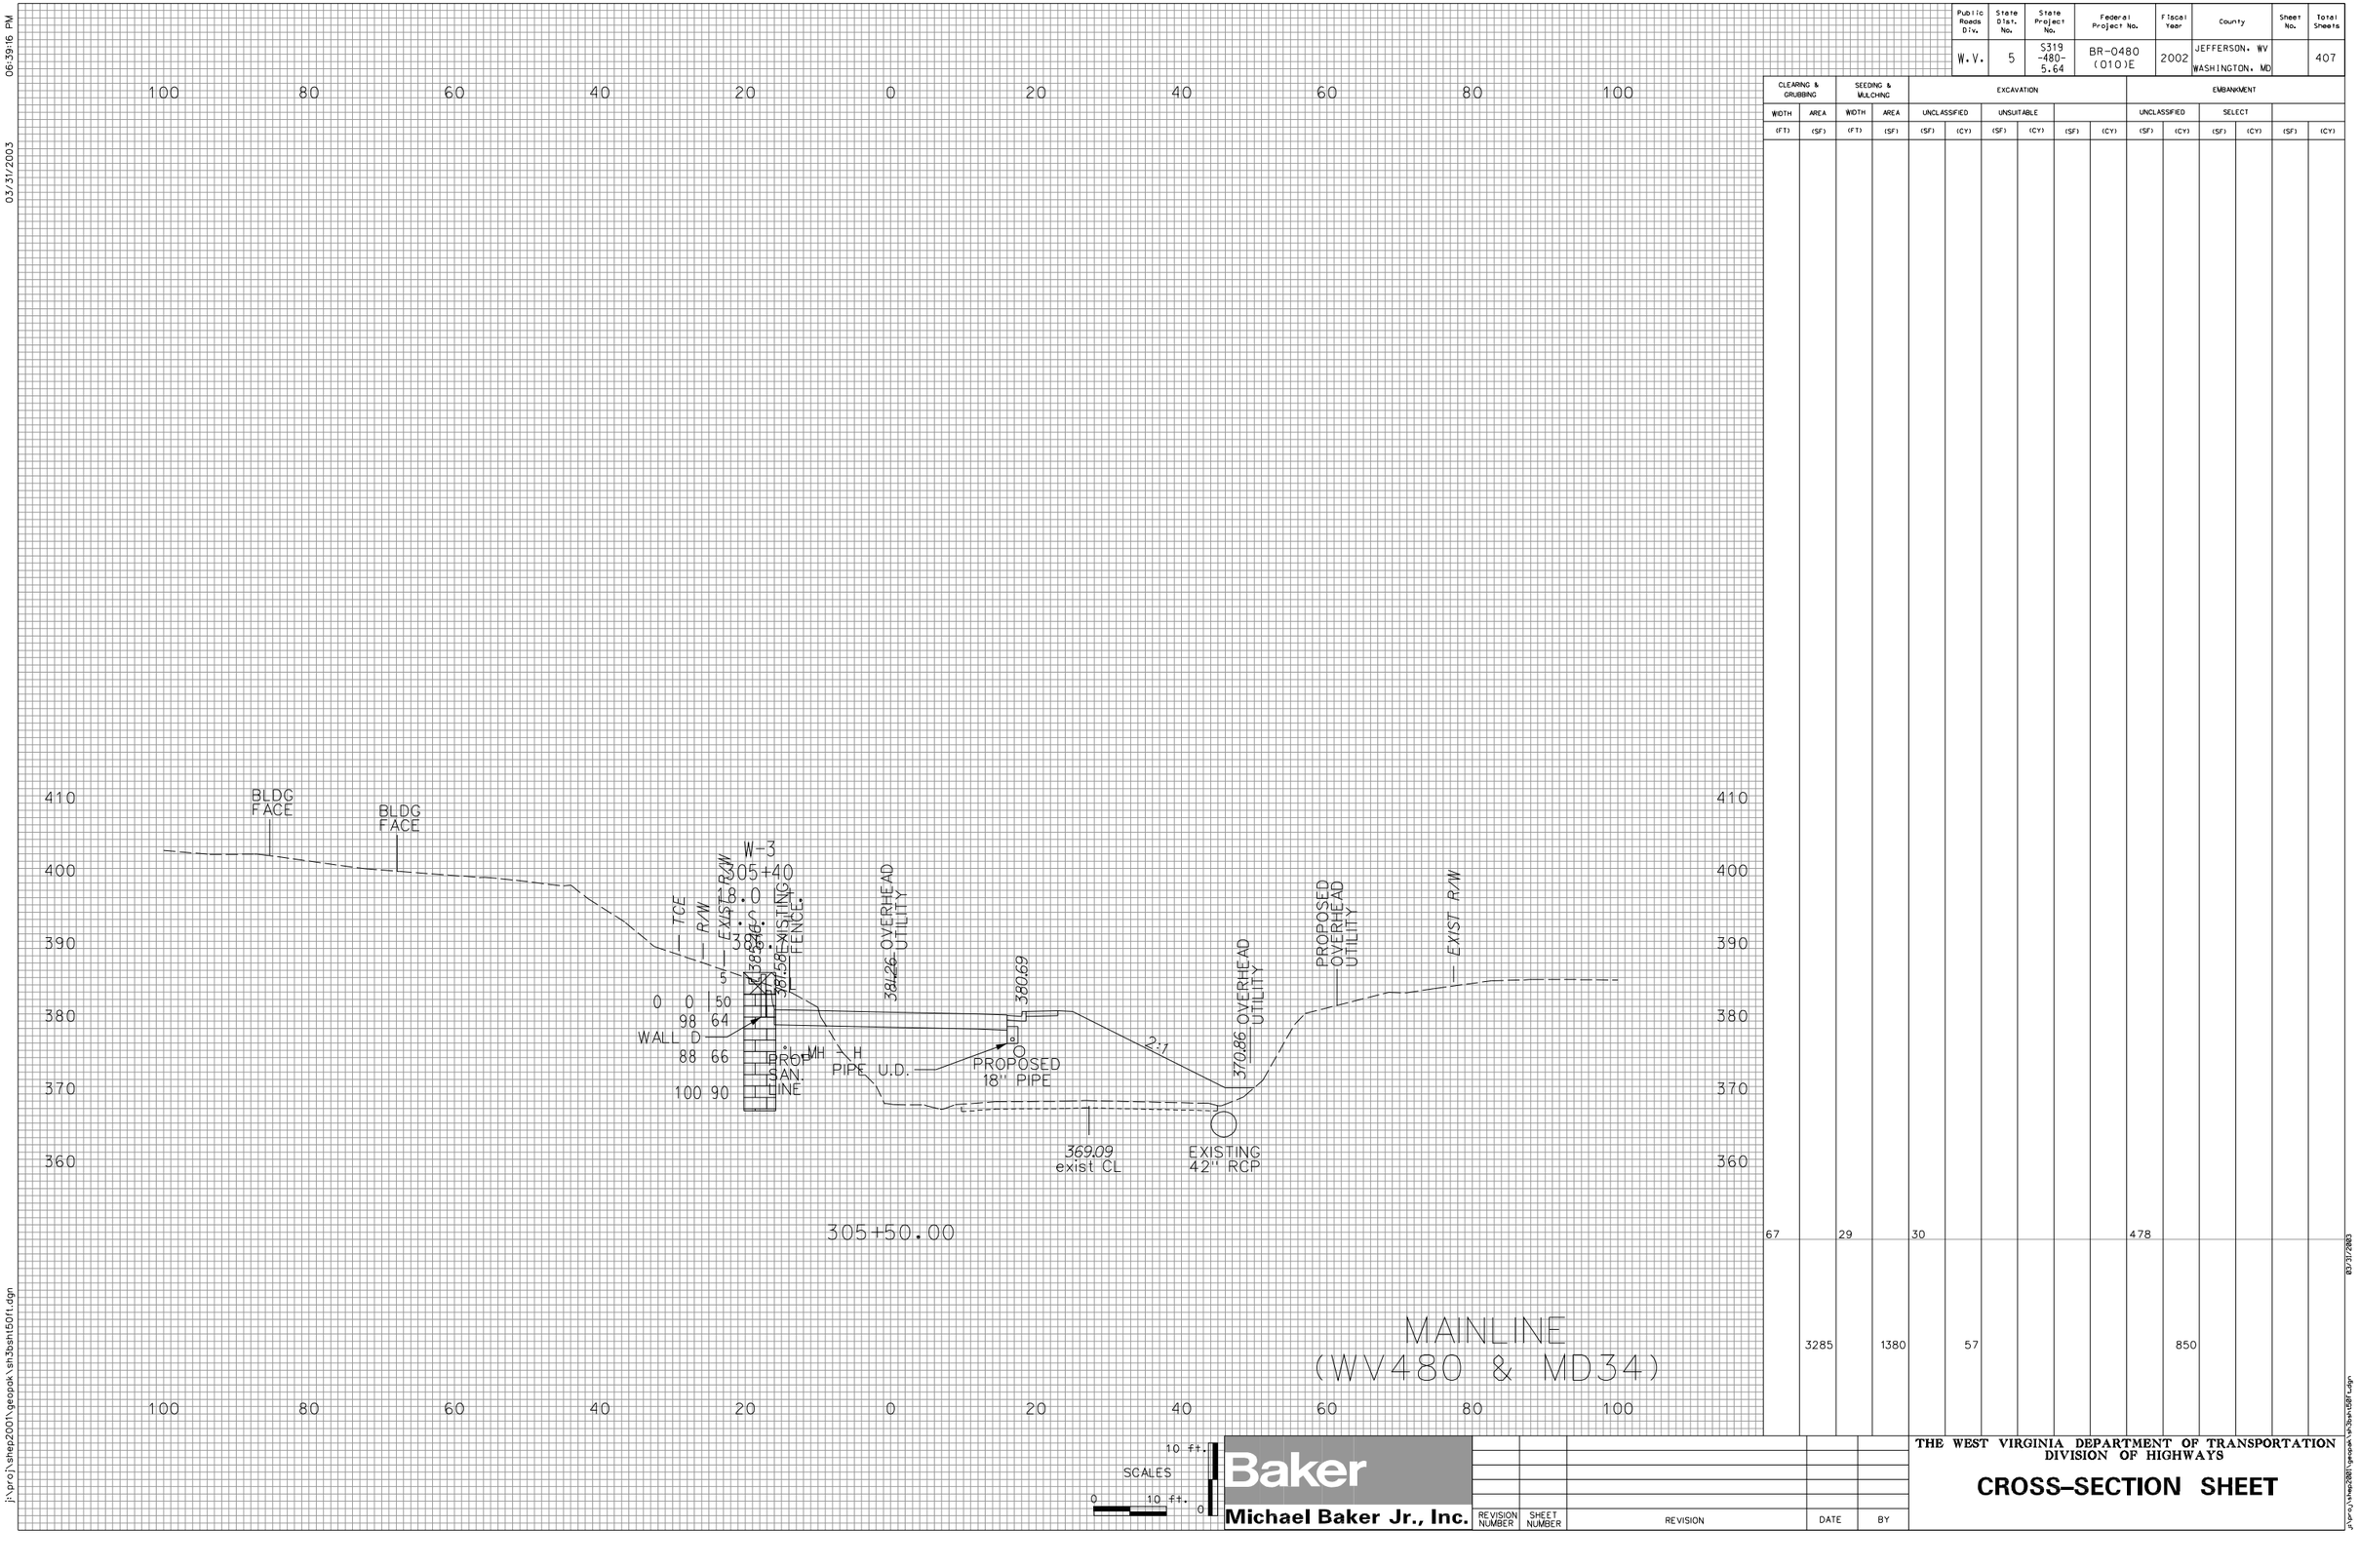

Baker
Michael Baker Jr., Inc.

REVISION NUMBER	SHEET NUMBER	REVISION	DATE	BY

THE WEST VIRGINIA DEPARTMENT OF TRANSPORTATION
DIVISION OF HIGHWAYS

CROSS–SECTION SHEET

j:\proj\shep2001\geopak\sh3sht150ft.dgn
03/31/2003

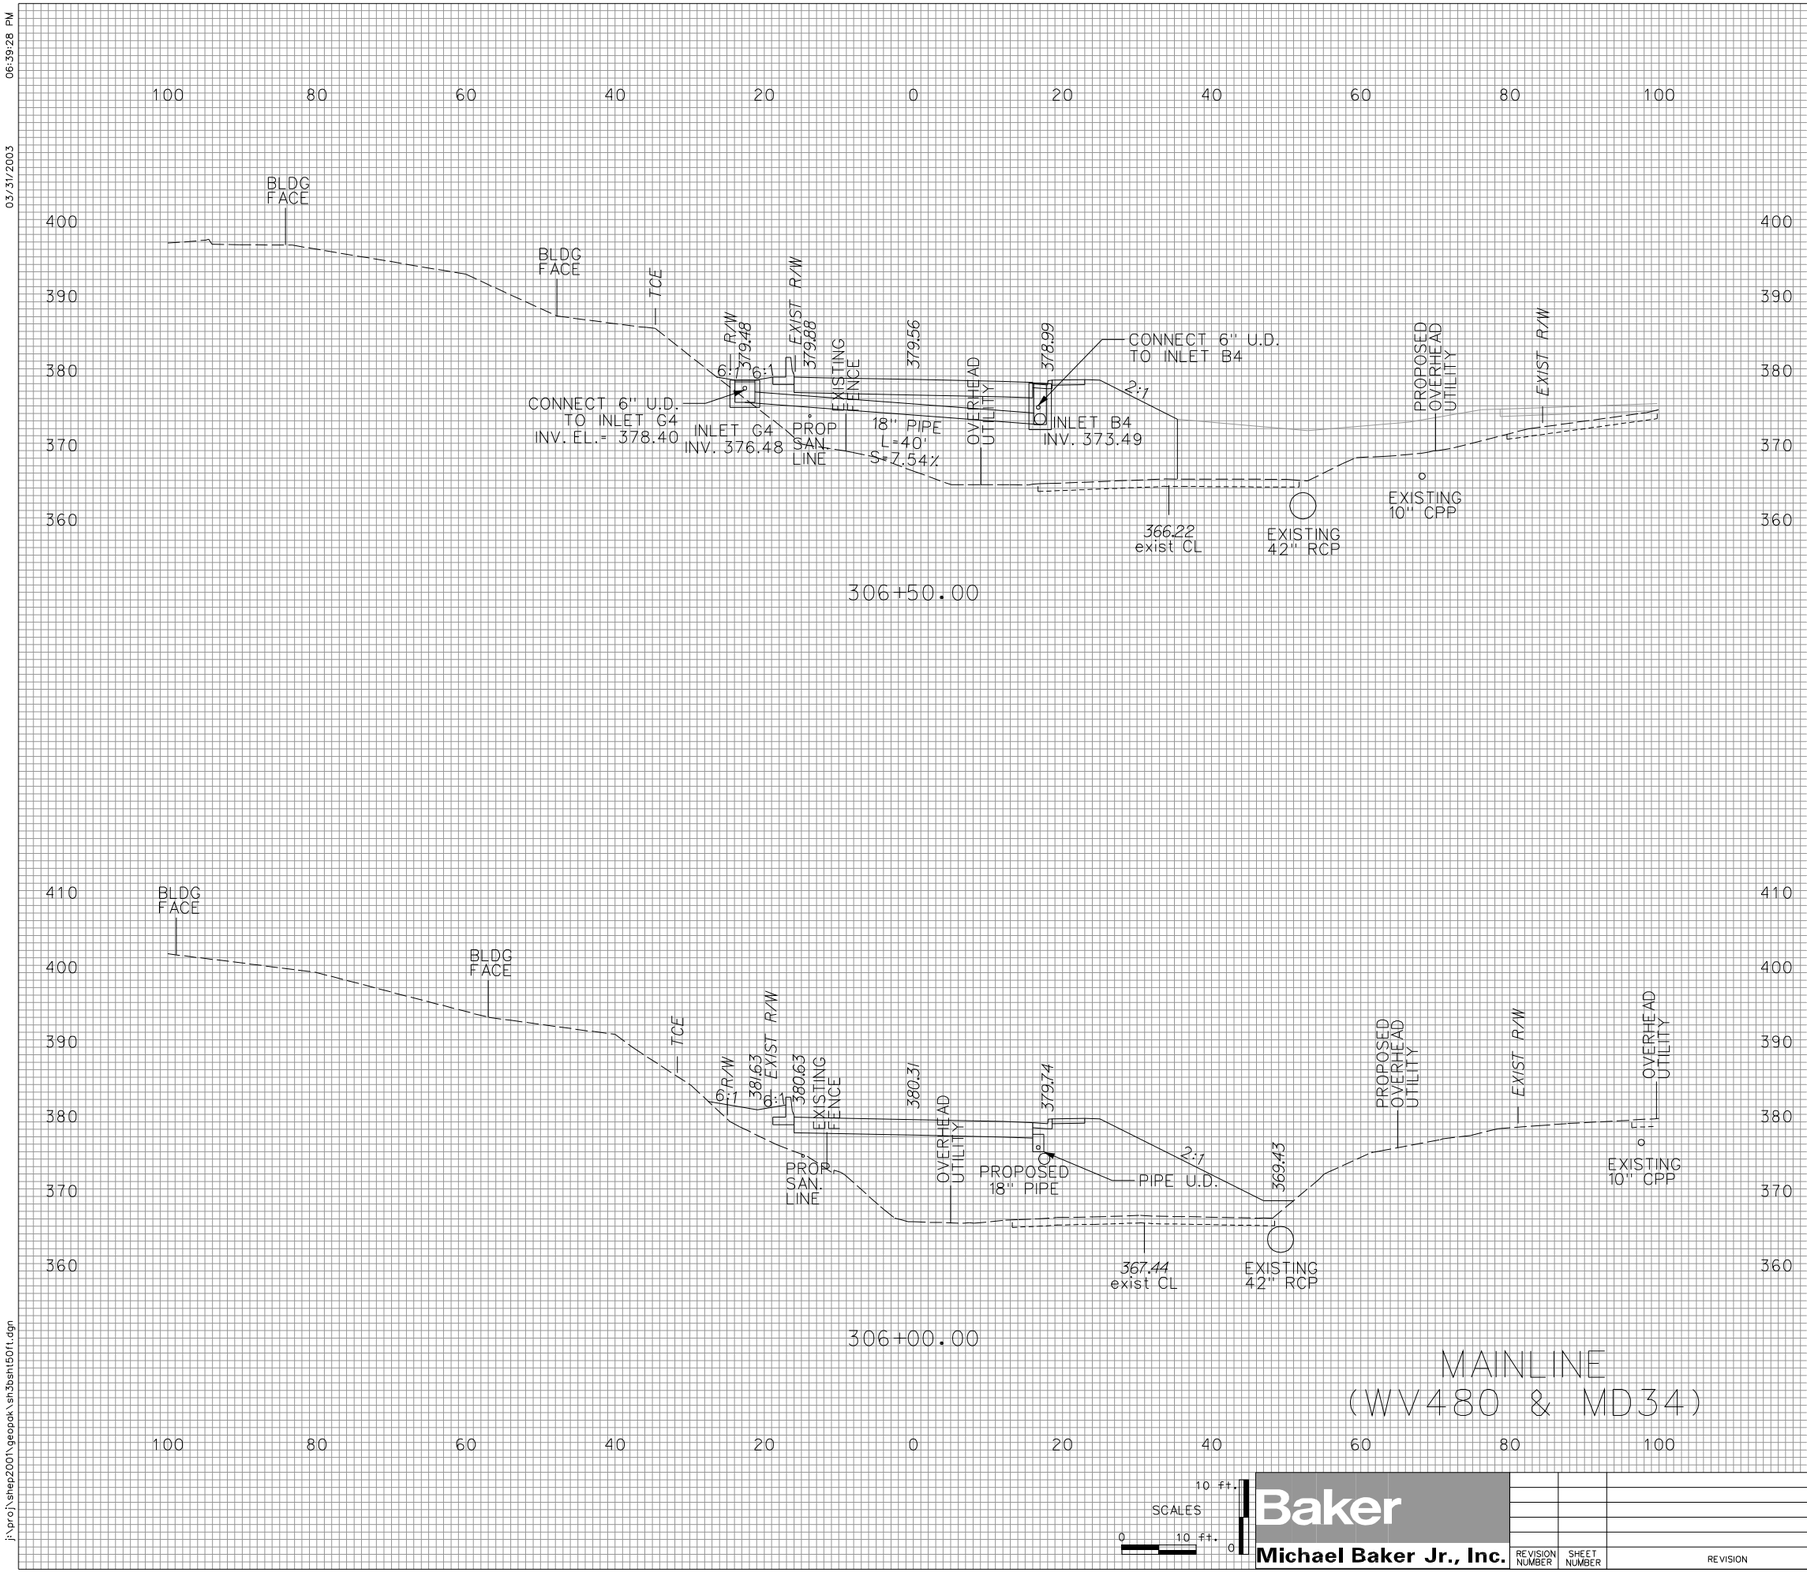

Public Roads Div.	State Dist. No.	State Project No.	Federal Project No.	Fiscal Year	County	Sheet No.	Total Sheets
W.V.	5	S319 -480- 5.64	BR-0480 (010)E	2002	JEFFERSON, WV WASHINGTON, MD		407

CLEARING & GRUBBING		SEEDING & MULCHING		EXCAVATION						EMBANKMENT					
WIDTH	AREA	WIDTH	AREA	UNCLASSIFIED		UNSUITABLE				UNCLASSIFIED		SELECT			
(FT)	(SF)	(FT)	(SF)	(SF)	(CY)	(SF)	(CY)	(SF)	(CY)	(SF)	(CY)	(SF)	(CY)	(SF)	(CY)
62		21		0						581					
	3506		1559		0						1105				
78		41		0						612					
	3642		1766		28						1009				

SCALES
10 ft.
0 10 ft. 0

Baker
Michael Baker Jr., Inc.

REVISION NUMBER	SHEET NUMBER	REVISION	DATE	BY

THE WEST VIRGINIA DEPARTMENT OF TRANSPORTATION
DIVISION OF HIGHWAYS

CROSS-SECTION SHEET

06:39:28 PM
03/31/2003
j:\proj\shep2001\geopak\sh3bsht50f1.dgn
j:\proj\shep2001\geopak\sh3bsht65f1.dgn
03/31/2003

06:39:39 PM

03/31/2003

Public Roads Div.	State Dist. No.	State Project No.	Federal Project No.	Fiscal Year	County	Sheet No.	Total Sheets
W.V.	5	S319 -480- 5.64	BR-0480 (010)E	2002	JEFFERSON, WV WASHINGTON, MD		407

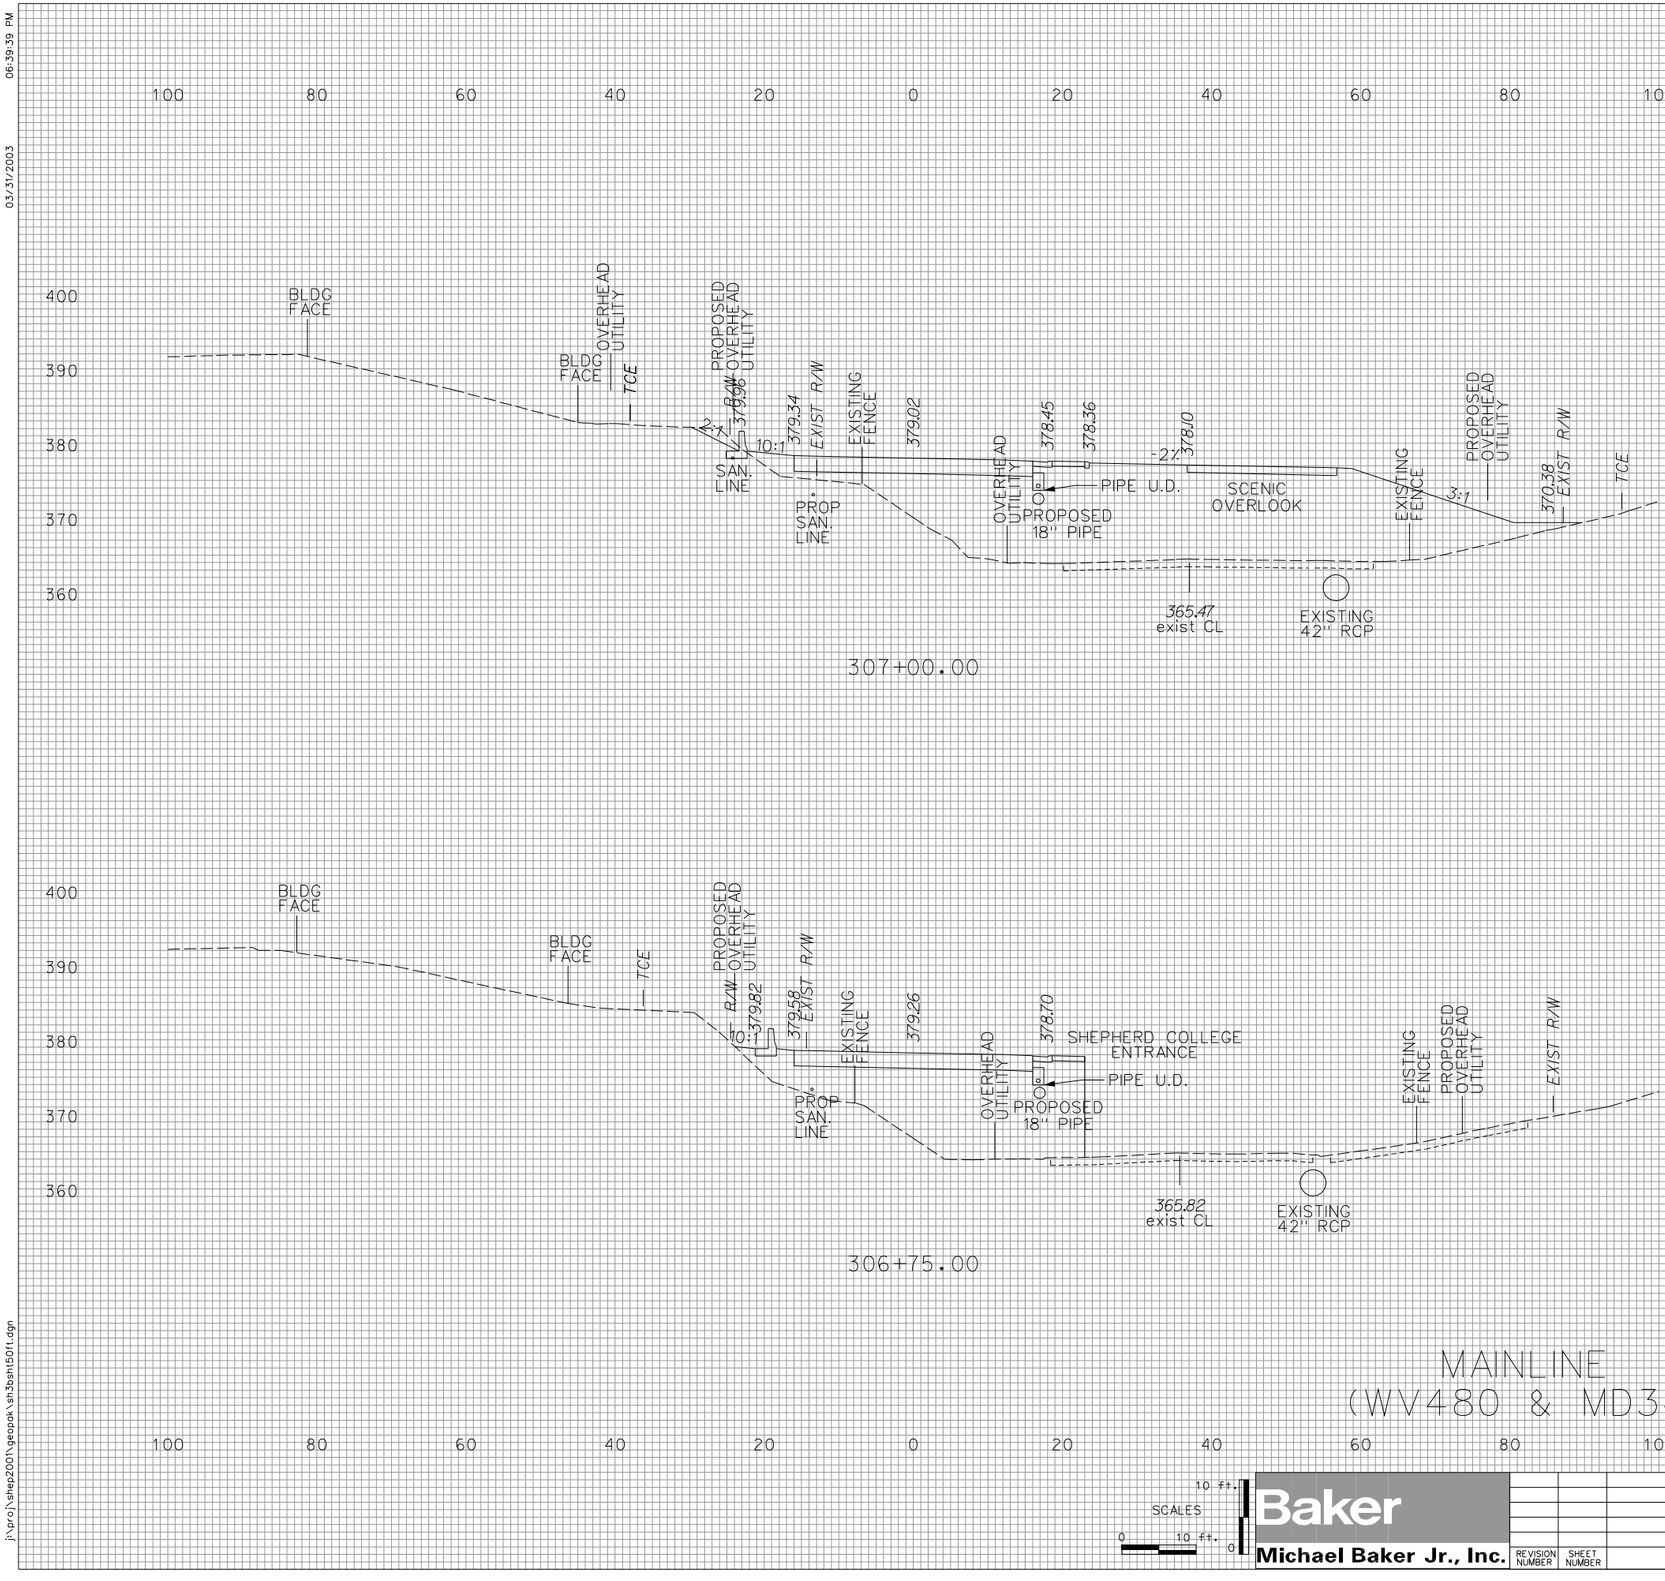

CLEARING & GRUBBING		SEEDING & MULCHING		EXCAVATION						EMBANKMENT					
WIDTH	AREA	WIDTH	AREA	UNCLASSIFIED		UNSUITABLE				UNCLASSIFIED		SELECT			
(FT)	(SF)	(FT)	(SF)	(SF)	(CY)	(SF)	(CY)	(SF)	(CY)	(SF)	(CY)	(SF)	(CY)	(SF)	(CY)
119	2081	61	823	9	4					911	599				
47	1359	5	330	0	0					384	447				

REVISION NUMBER	SHEET NUMBER	REVISION	DATE	BY

SCALES
10 ft.
0 10 ft.
0

Baker
Michael Baker Jr., Inc.

THE WEST VIRGINIA DEPARTMENT OF TRANSPORTATION
DIVISION OF HIGHWAYS

CROSS-SECTION SHEET

03/31/2003

j:\proj\shep2001\geopak\sh3bsht150f1.dgn

j:\proj\shep2001\geopak\sh3bsht150f1.dgn

CLEARING & GRUBBING		SEEDING & MULCHING		EXCAVATION						EMBANKMENT					
				UNCLASSIFIED		UNSUITABLE				UNCLASSIFIED		SELECT			
WIDTH (FT)	AREA (SF)	WIDTH (FT)	AREA (SF)	(SF)	(CY)	(SF)	(CY)	(SF)	(CY)	(SF)	(CY)	(SF)	(CY)	(SF)	(CY)
114		42		36						851					
	2874		1284		30						786				
116		60		28						848					
	2944		1513		17						814				

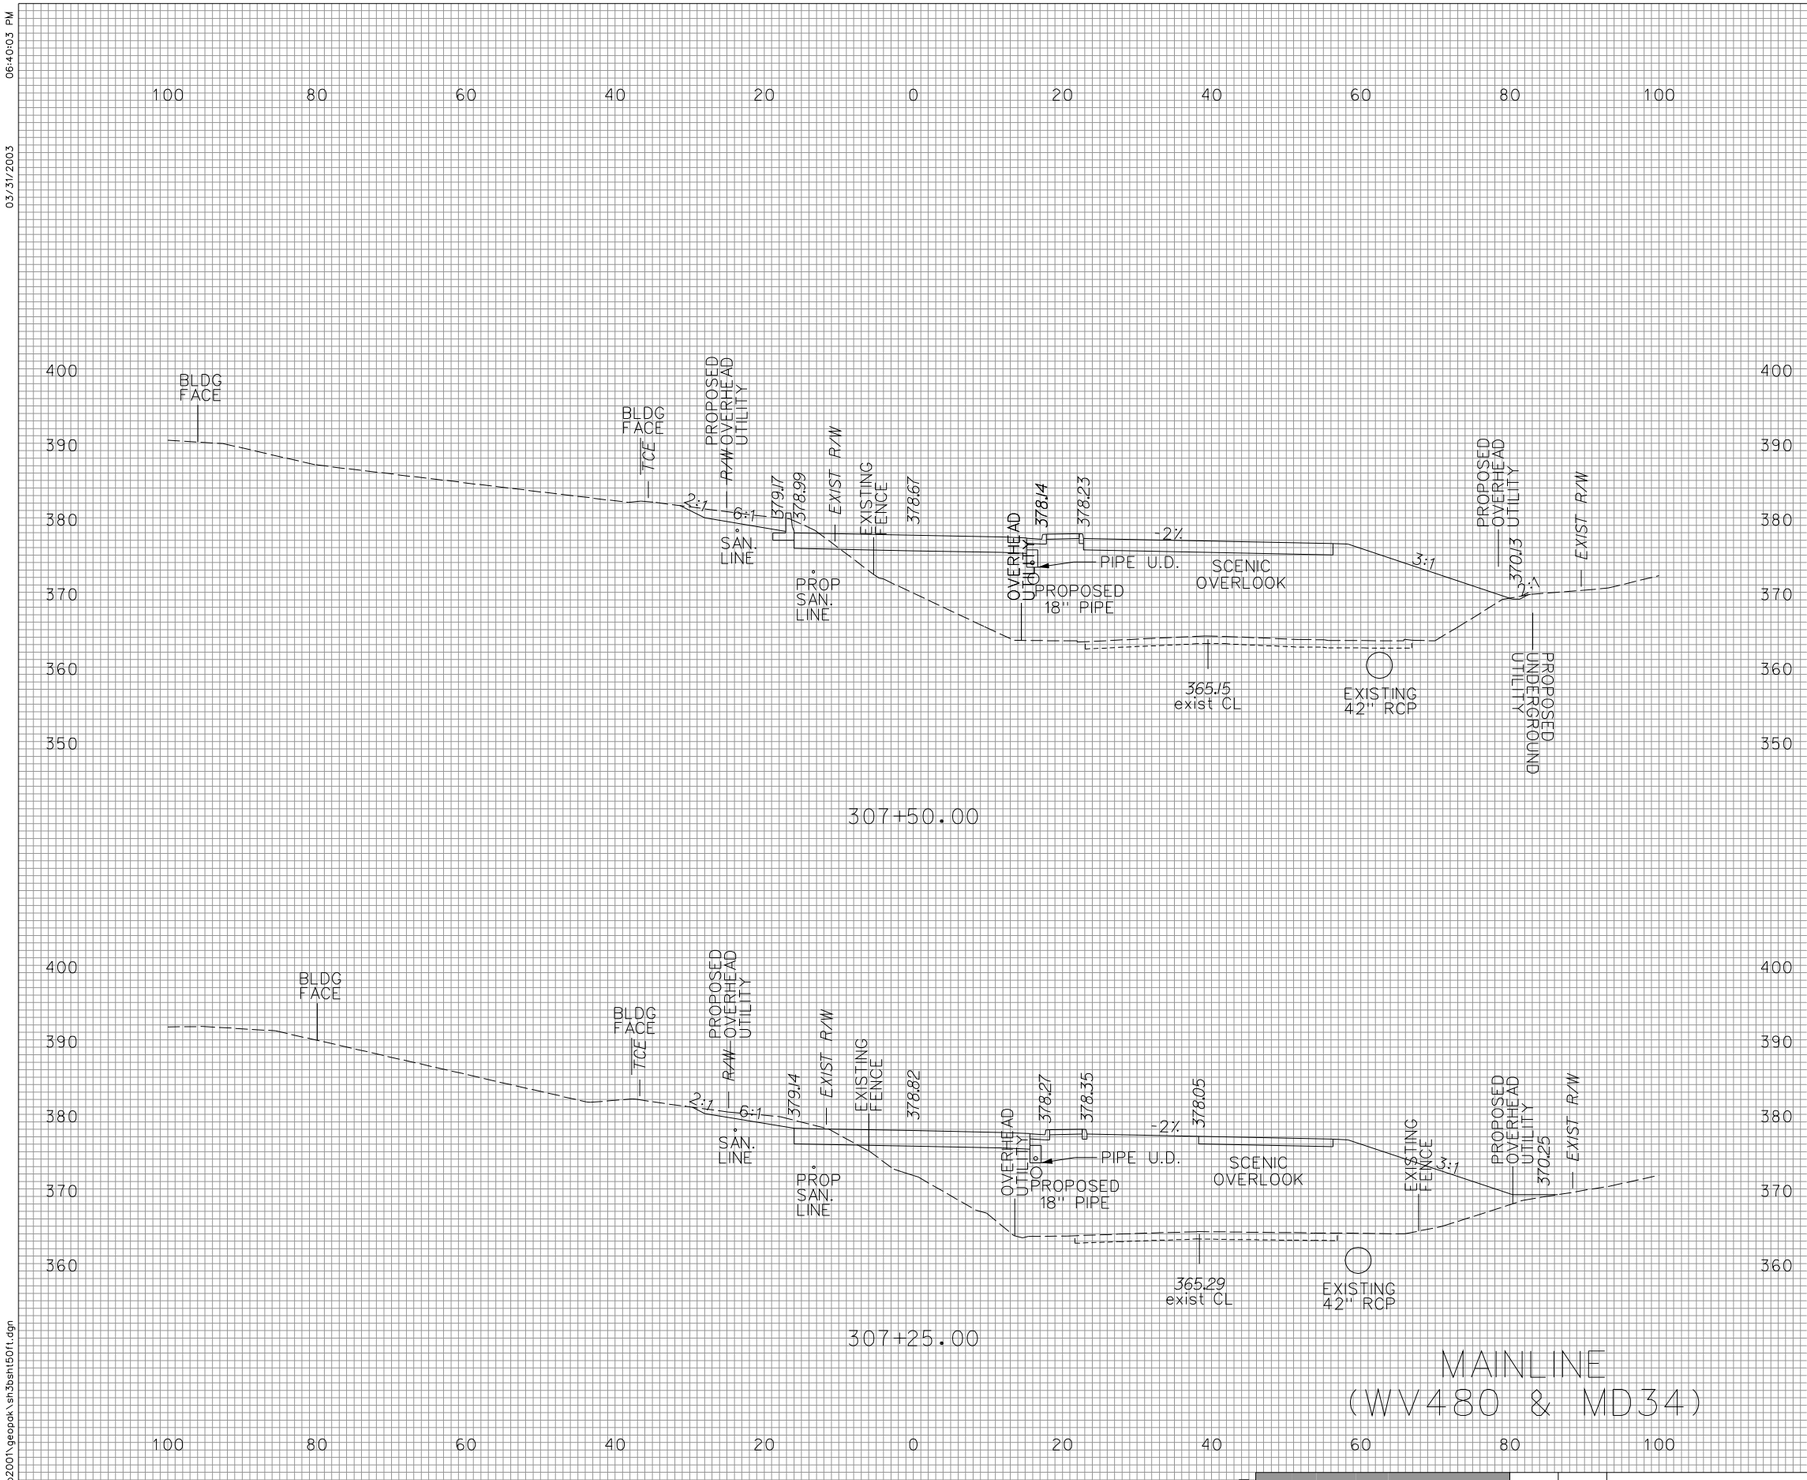

MAINLINE
(WV480 & MD34)

SCALES
10 ft.
0 10 ft.
0

Baker
Michael Baker Jr., Inc.

REVISION NUMBER	SHEET NUMBER	REVISION	DATE	BY

THE WEST VIRGINIA DEPARTMENT OF TRANSPORTATION
DIVISION OF HIGHWAYS

CROSS–SECTION SHEET

06:40:03 PM
03/31/2003
j:\proj\shep2001\geopak\sh3sht150ft.dgn
03/31/2003
j:\proj\shep2001\geopak\sh3sht150ft.dgn

06:40:31 PM

03/31/2003

Public Roads Div.	State Dist. No.	State Project No.	Federal Project No.	Fiscal Year	County	Sheet No.	Total Sheets
W.V.	5	S319 -480- 5.64	BR-0480 (010)E	2002	JEFFERSON, WV WASHINGTON, MD		407

CLEARING & GRUBBING		SEEDING & MULCHING		EXCAVATION						EMBANKMENT					
WIDTH	AREA	WIDTH	AREA	UNCLASSIFIED		UNSUITABLE				UNCLASSIFIED		SELECT			
(FT)	(SF)	(FT)	(SF)	(SF)	(CY)	(SF)	(CY)	(SF)	(CY)	(SF)	(CY)	(SF)	(CY)	(SF)	(CY)
109	2782	35	972	5	19					824	775				

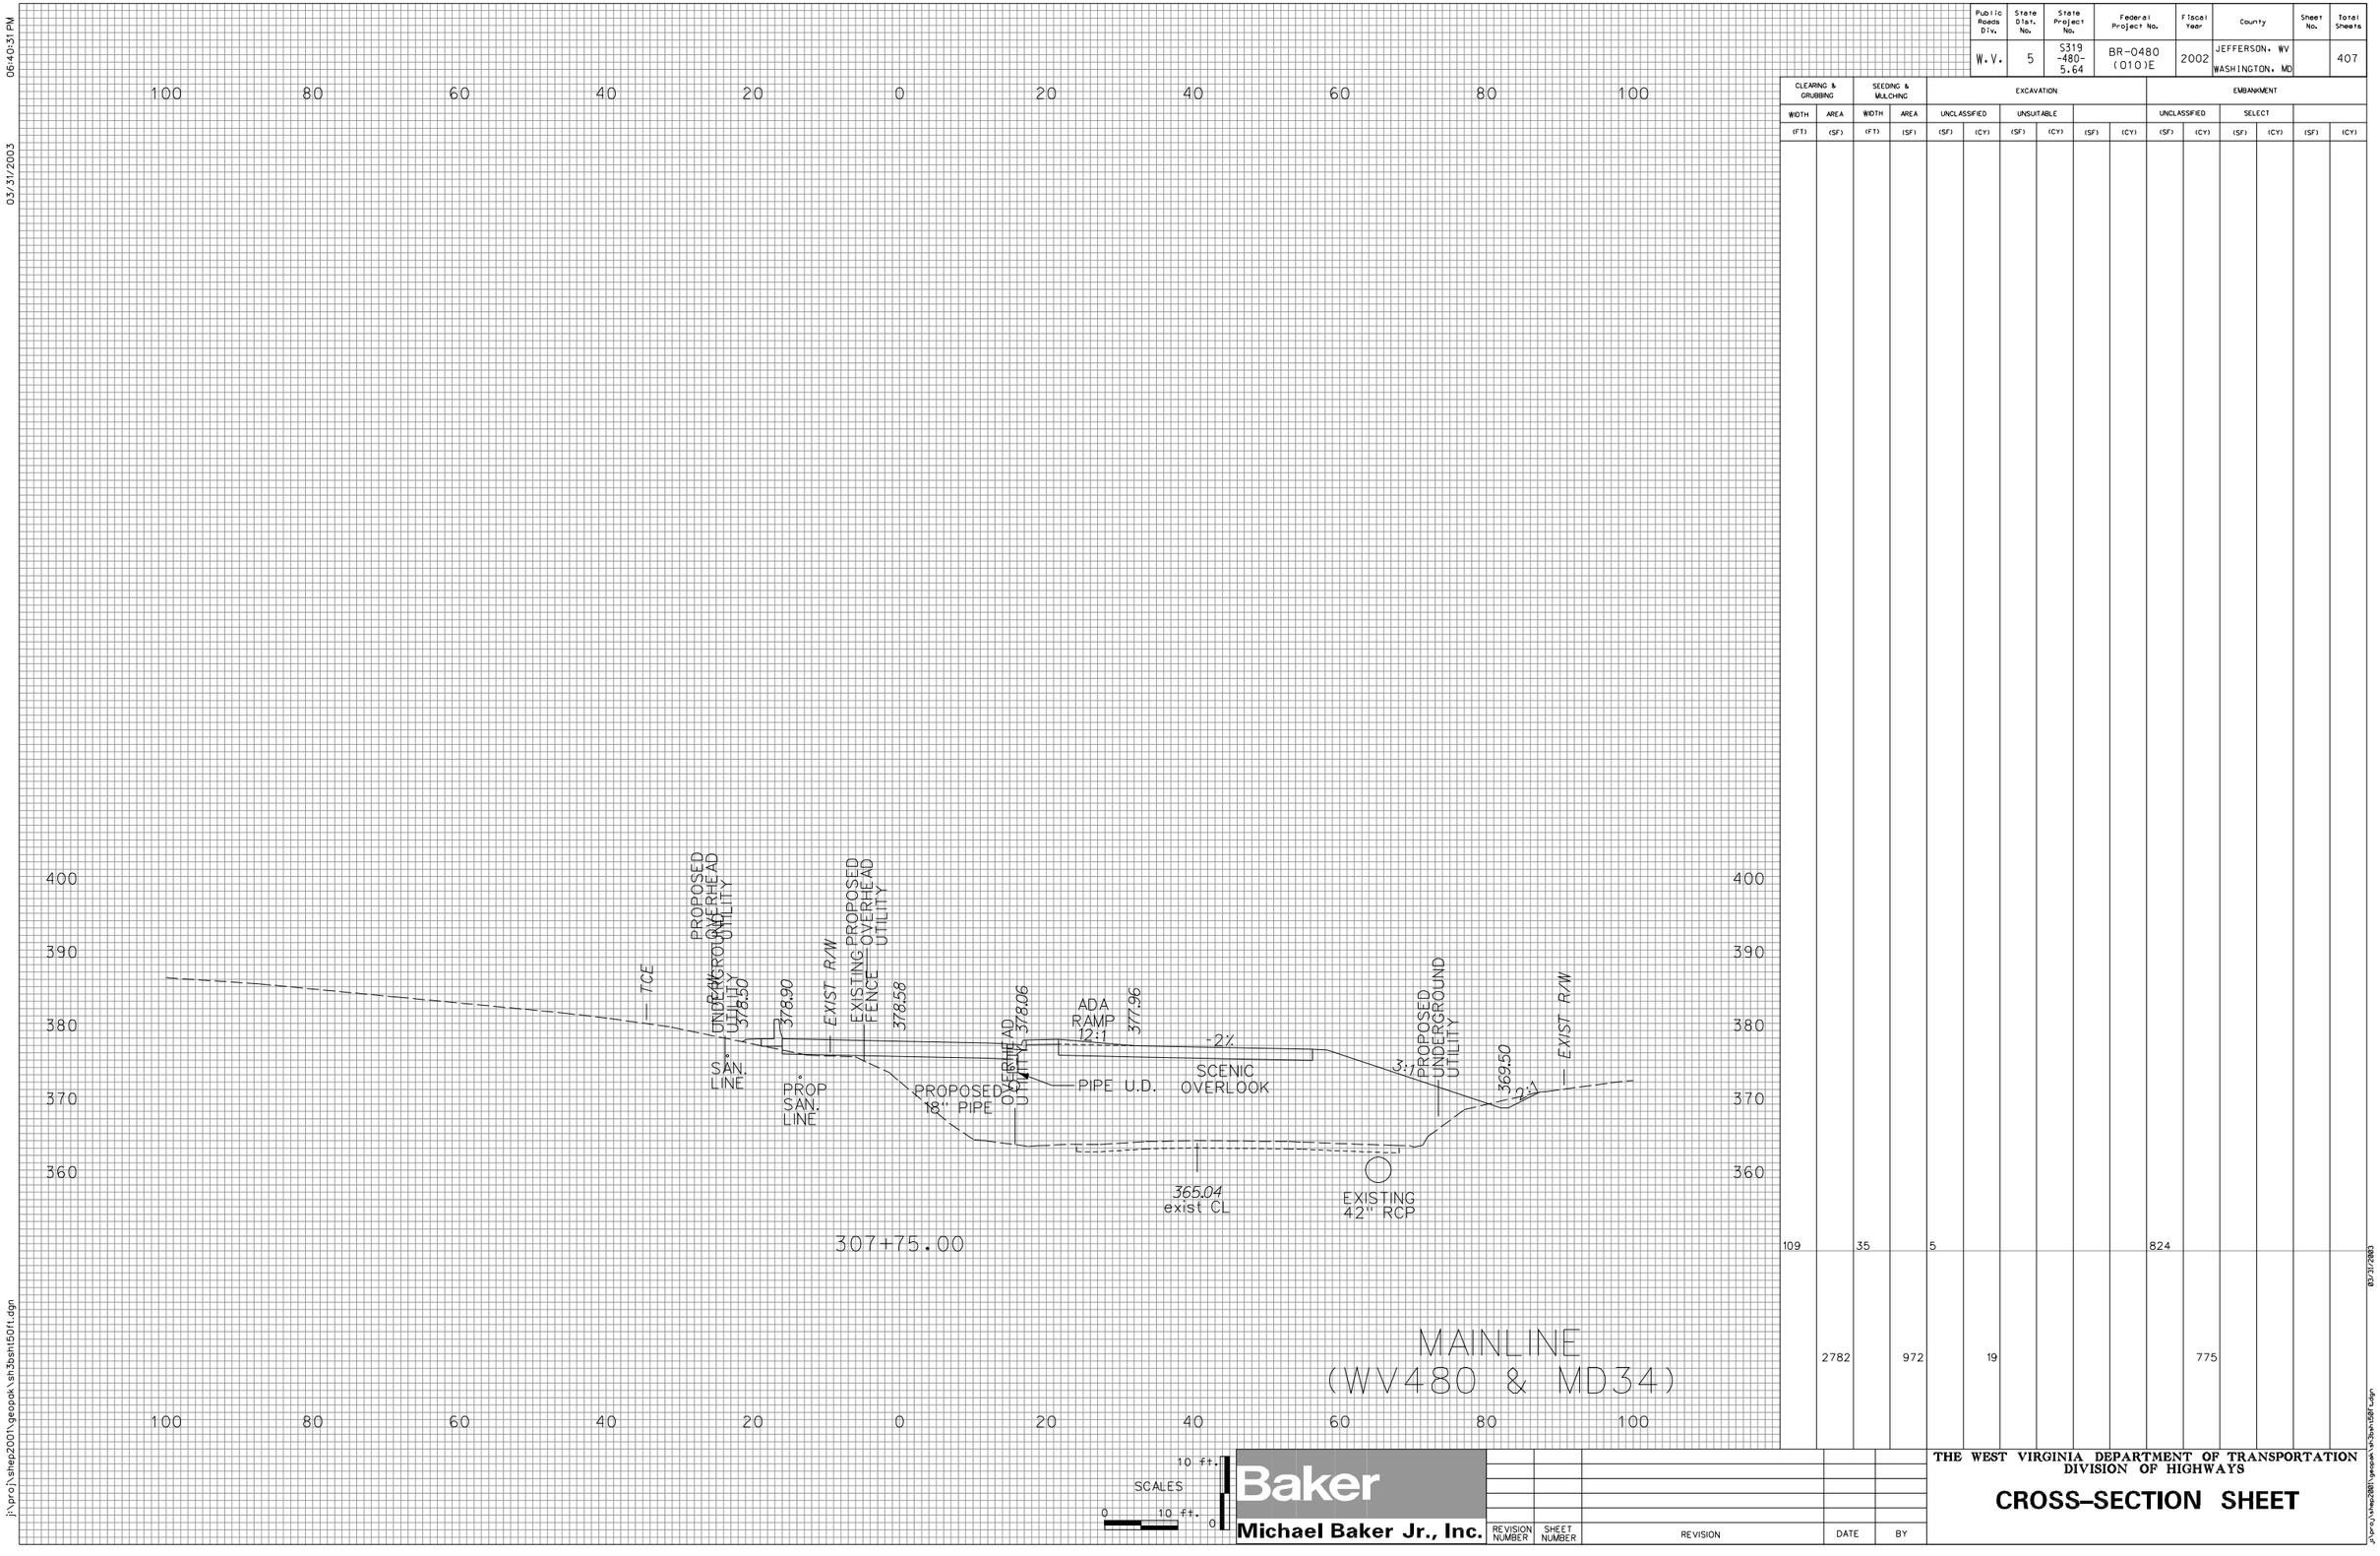

SCALES

10 ft.

0 10 ft. 0

Baker

Michael Baker Jr., Inc.

REVISION NUMBER	SHEET NUMBER	REVISION	DATE	BY

THE WEST VIRGINIA DEPARTMENT OF TRANSPORTATION
DIVISION OF HIGHWAYS

CROSS-SECTION SHEET

03/31/2003

j:\proj\shep2001\geopak\sh3bsht150f1.dgn

j:\proj\shep2001\geopak\sh3bsht150f1.dgn

06:40:45 PM

03/31/2003

Public Roads Div.	State Dist. No.	State Project No.	Federal Project No.	Fiscal Year	County	Sheet No.	Total Sheets
W.V.	5	S319 -480- 5.64	BR-0480 (010)E	2002	JEFFERSON, WV WASHINGTON, MD		407

CLEARING & GRUBBING		SEEDING & MULCHING		EXCAVATION						EMBANKMENT					
WIDTH	AREA	WIDTH	AREA	UNCLASSIFIED		UNSUITABLE				UNCLASSIFIED		SELECT			
(FT)	(SF)	(FT)	(SF)	(SF)	(CY)	(SF)	(CY)	(SF)	(CY)	(SF)	(CY)	(SF)	(CY)	(SF)	(CY)

06:40:59 PM

03/31/2003

Public Roads Div.	State Dist. No.	State Project No.	Federal Project No.	Fiscal Year	County	Sheet No.	Total Sheets
W.V.	5	S319 -480- 5.64	BR-0480 (010)E	2002	JEFFERSON, WV WASHINGTON, MD		407

CLEARING & GRUBBING		SEEDING & MULCHING		EXCAVATION						EMBANKMENT					
WIDTH	AREA	WIDTH	AREA	UNCLASSIFIED		UNSUITABLE				UNCLASSIFIED		SELECT			
(FT)	(SF)	(FT)	(SF)	(SF)	(CY)	(SF)	(CY)	(SF)	(CY)	(SF)	(CY)	(SF)	(CY)	(SF)	(CY)
111		58		0						1342					
	5674		2840		3						2136				

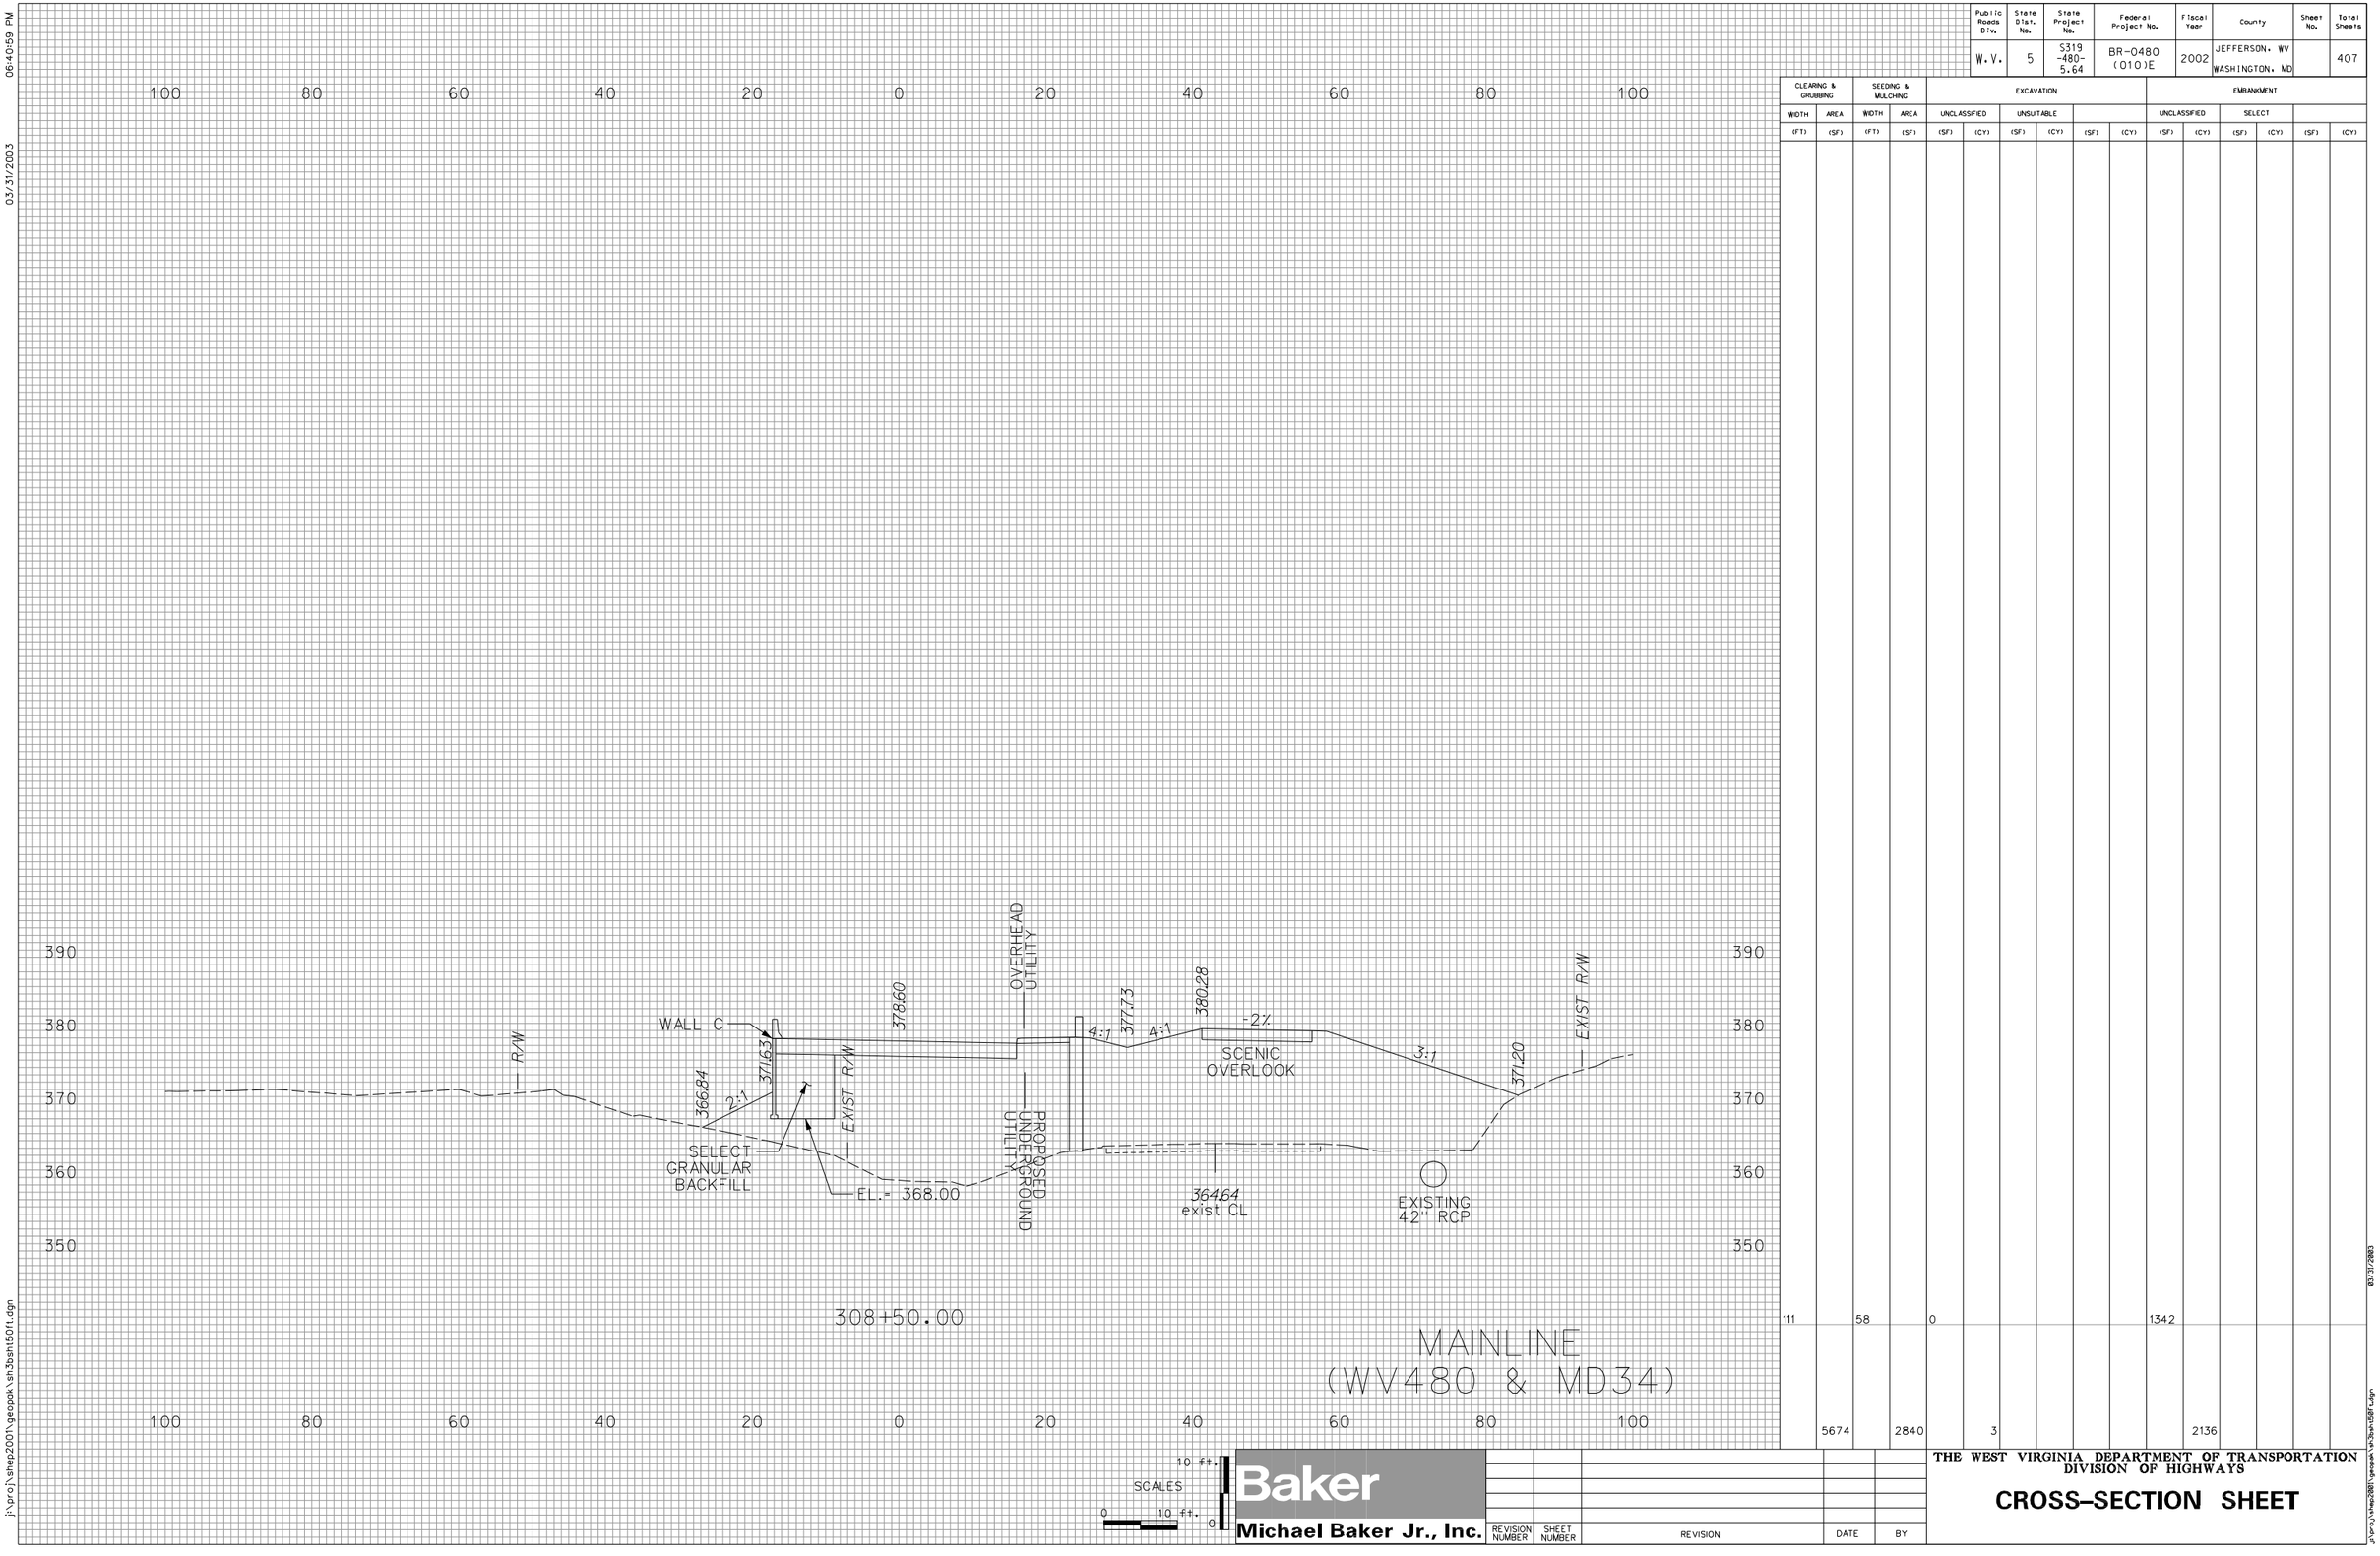

SCALES

10 ft.

0 10 ft.

0

Baker

Michael Baker Jr., Inc.

REVISION NUMBER	SHEET NUMBER	REVISION	DATE	BY

THE WEST VIRGINIA DEPARTMENT OF TRANSPORTATION
DIVISION OF HIGHWAYS

CROSS-SECTION SHEET

03/31/2003

j:\proj\shep2001\geopak\sh3bsht150f1.dgn

j:\proj\shep2001\geopak\sh3bsht150f1.dgn

06:41:14 PM

03/31/2003

Public Roads Div.	State Dist. No.	State Project No.	Federal Project No.	Fiscal Year	County	Sheet No.	Total Sheets
W.V.	5	S319 -480- 5.64	BR-0480 (01OE)	2002	JEFFERSON, WV WASHINGTON, MD		407

CLEARING & GRUBBING		SEEDING & MULCHING		EXCAVATION						EMBANKMENT					
WIDTH	AREA	WIDTH	AREA	UNCLASSIFIED		UNSUITABLE				UNCLASSIFIED		SELECT			
(FT)	(SF)	(FT)	(SF)	(SF)	(CY)	(SF)	(CY)	(SF)	(CY)	(SF)	(CY)	(SF)	(CY)	(SF)	(CY)
				113	516	60	271	0	0			1402	234		

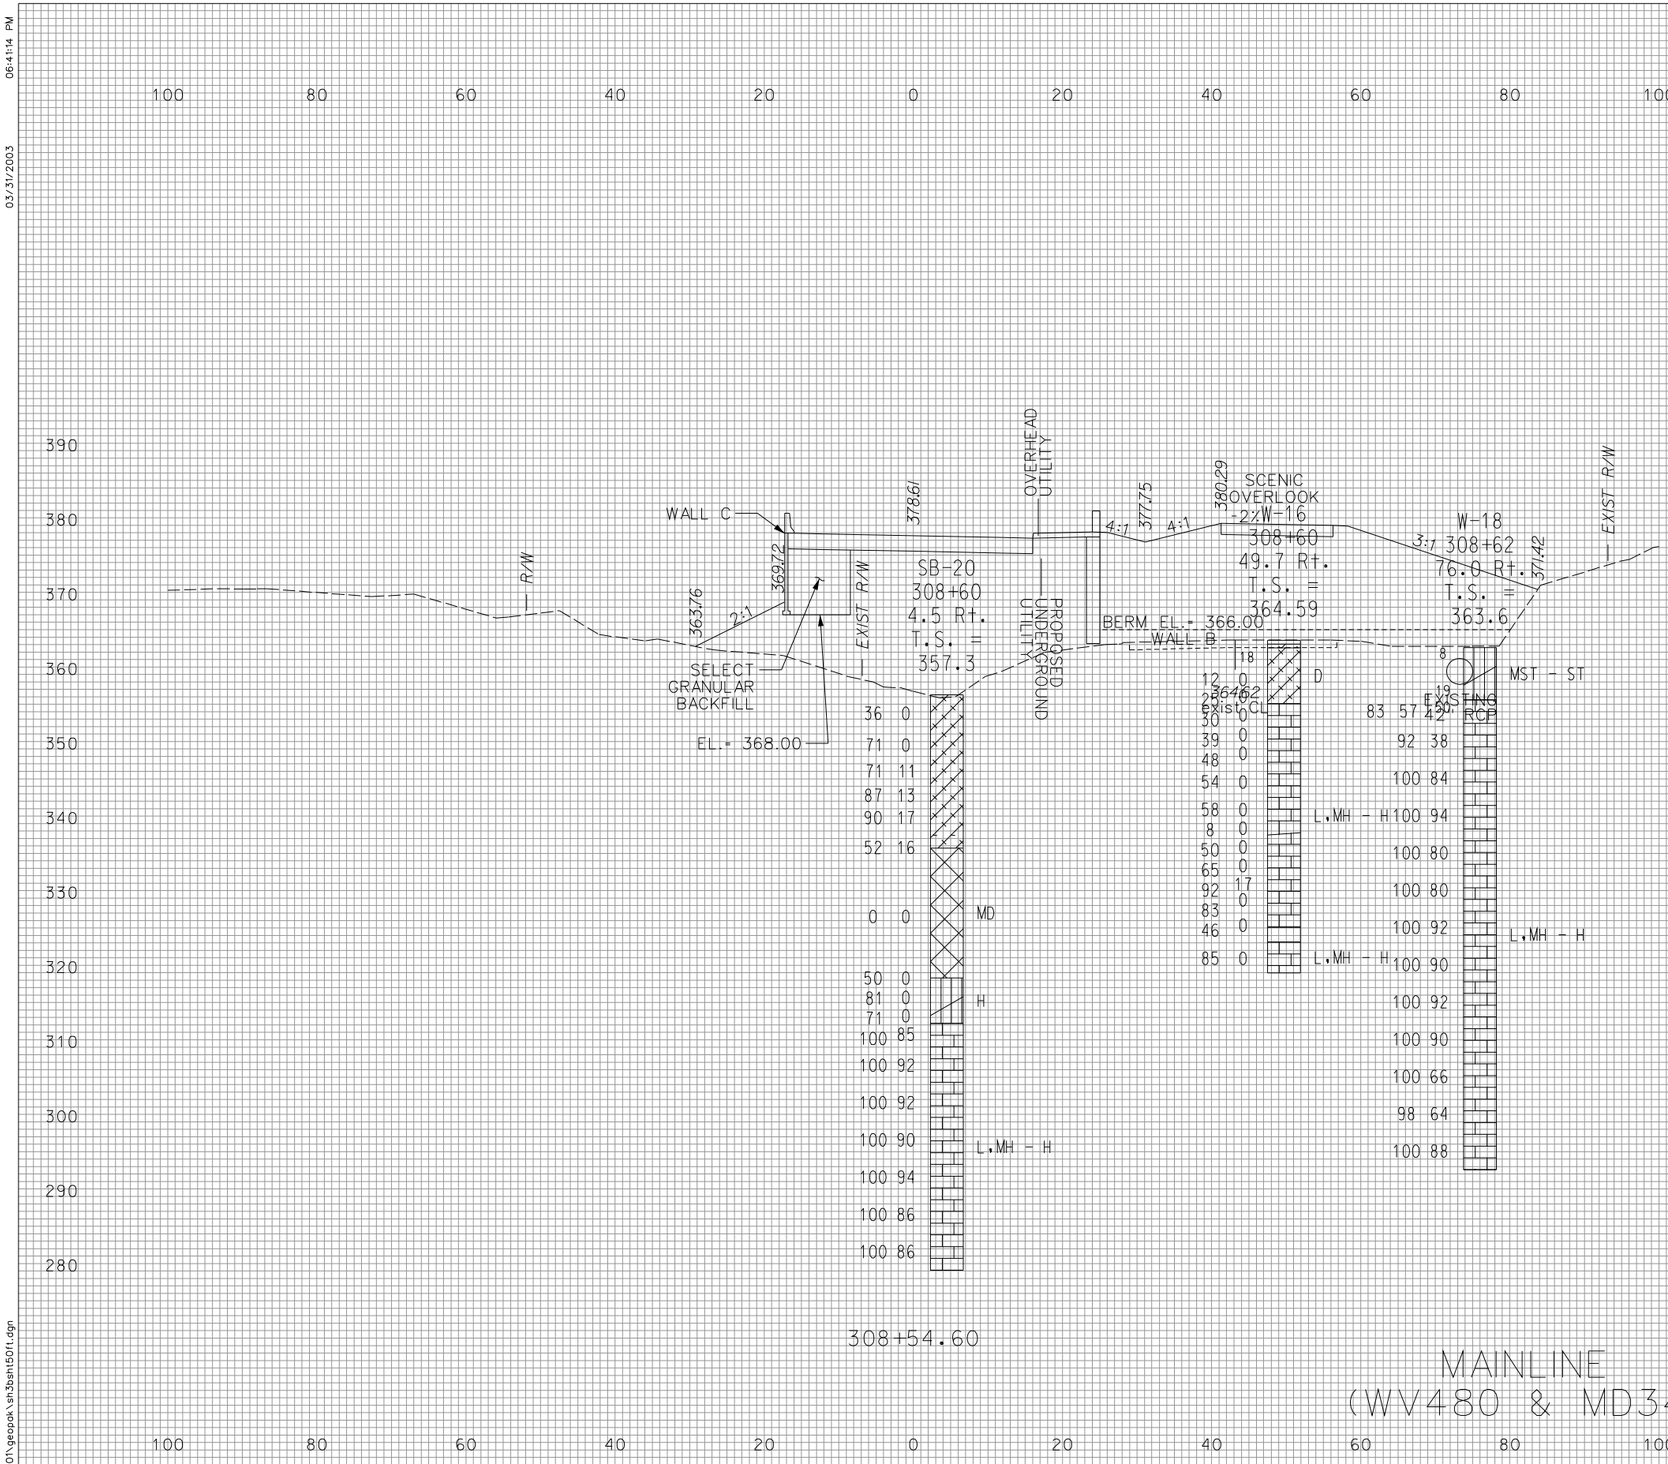

SCALES
10 ft.
0 10 ft. 0

Baker
Michael Baker Jr., Inc.

REVISION NUMBER	SHEET NUMBER	REVISION	DATE	BY

THE WEST VIRGINIA DEPARTMENT OF TRANSPORTATION
DIVISION OF HIGHWAYS

CROSS-SECTION SHEET

03/31/2003

j:\proj\shep2001\geopak\sh3bsht50f1.dgn

j:\proj\shep2001\geopak\sh3bsht05f1.dgn

06:41:28 PM

03/31/2003

Public Roads Div.	State Dist. No.	State Project No.	Federal Project No.	Fiscal Year	County	Sheet No.	Total Sheets
W.V.	5	S319 -480- 5.64	BR-0480 (010)E	2002	JEFFERSON, WV WASHINGTON, MD		407

CLEARING & GRUBBING		SEEDING & MULCHING		EXCAVATION						EMBANKMENT					
WIDTH	AREA	WIDTH	AREA	UNCLASSIFIED		UNSUITABLE				UNCLASSIFIED		SELECT			
(FT)	(SF)	(FT)	(SF)	(SF)	(CY)	(SF)	(CY)	(SF)	(CY)	(SF)	(CY)	(SF)	(CY)	(SF)	(CY)

06:41:48 PM

03/31/2003

Public Roads Div.	State Dist. No.	State Project No.	Federal Project No.	Fiscal Year	County	Sheet No.	Total Sheets
W.V.	5	S319 -480- 5.64	BR-0480 (010)E	2002	JEFFERSON, WV WASHINGTON, MD	358	407

CLEARING & GRUBBING		SEEDING & MULCHING		EXCAVATION						EMBANKMENT					
WIDTH	AREA	WIDTH	AREA	UNCLASSIFIED		UNSUITABLE				UNCLASSIFIED		SELECT			
(FT)	(SF)	(FT)	(SF)	(SF)	(CY)	(SF)	(CY)	(SF)	(CY)	(SF)	(CY)	(SF)	(CY)	(SF)	(CY)

06:42:02 PM

03/31/2003

Public Roads Div.	State Dist. No.	State Project No.	Federal Project No.	Fiscal Year	County	Sheet No.	Total Sheets
W.V.	5	S319 -480- 5.64	BR-0480 (010)E	2002	JEFFERSON, WV WASHINGTON, MD	359	407

CLEARING & GRUBBING		SEEDING & MULCHING		EXCAVATION						EMBANKMENT					
WIDTH	AREA	WIDTH	AREA	UNCLASSIFIED		UNSUITABLE				UNCLASSIFIED		SELECT			
(FT)	(SF)	(FT)	(SF)	(SF)	(CY)	(SF)	(CY)	(SF)	(CY)	(SF)	(CY)	(SF)	(CY)	(SF)	(CY)

Public Roads Div.	State Dist. No.	State Project No.	Federal Project No.	Fiscal Year	County	Sheet No.	Total Sheets
W.V.	5	S319 -480- 5.64	BR-0480 (010)E	2002	JEFFERSON, WV WASHINGTON, MD	360	407

CLEARING & GRUBBING		SEEDING & MULCHING		EXCAVATION						EMBANKMENT					
				UNCLASSIFIED		UNSUITABLE				UNCLASSIFIED		SELECT			
WIDTH (FT)	AREA (SF)	WIDTH (FT)	AREA (SF)	(SF)	(CY)	(SF)	(CY)	(SF)	(CY)	(SF)	(CY)	(SF)	(CY)	(SF)	(CY)

06:42:31 PM

03/31/2003

Public Roads Div.	State Dist. No.	State Project No.	Federal Project No.	Fiscal Year	County	Sheet No.	Total Sheets
W.V.	5	S319 -480- 5.64	BR-0480 (010)E	2002	JEFFERSON, WV WASHINGTON, MD	361	407

CLEARING & GRUBBING		SEEDING & MULCHING		EXCAVATION						EMBANKMENT					
WIDTH	AREA	WIDTH	AREA	UNCLASSIFIED		UNSUITABLE				UNCLASSIFIED		SELECT			
(FT)	(SF)	(FT)	(SF)	(SF)	(CY)	(SF)	(CY)	(SF)	(CY)	(SF)	(CY)	(SF)	(CY)	(SF)	(CY)
				143	53	40				760					
				7454		3108		136				1627			

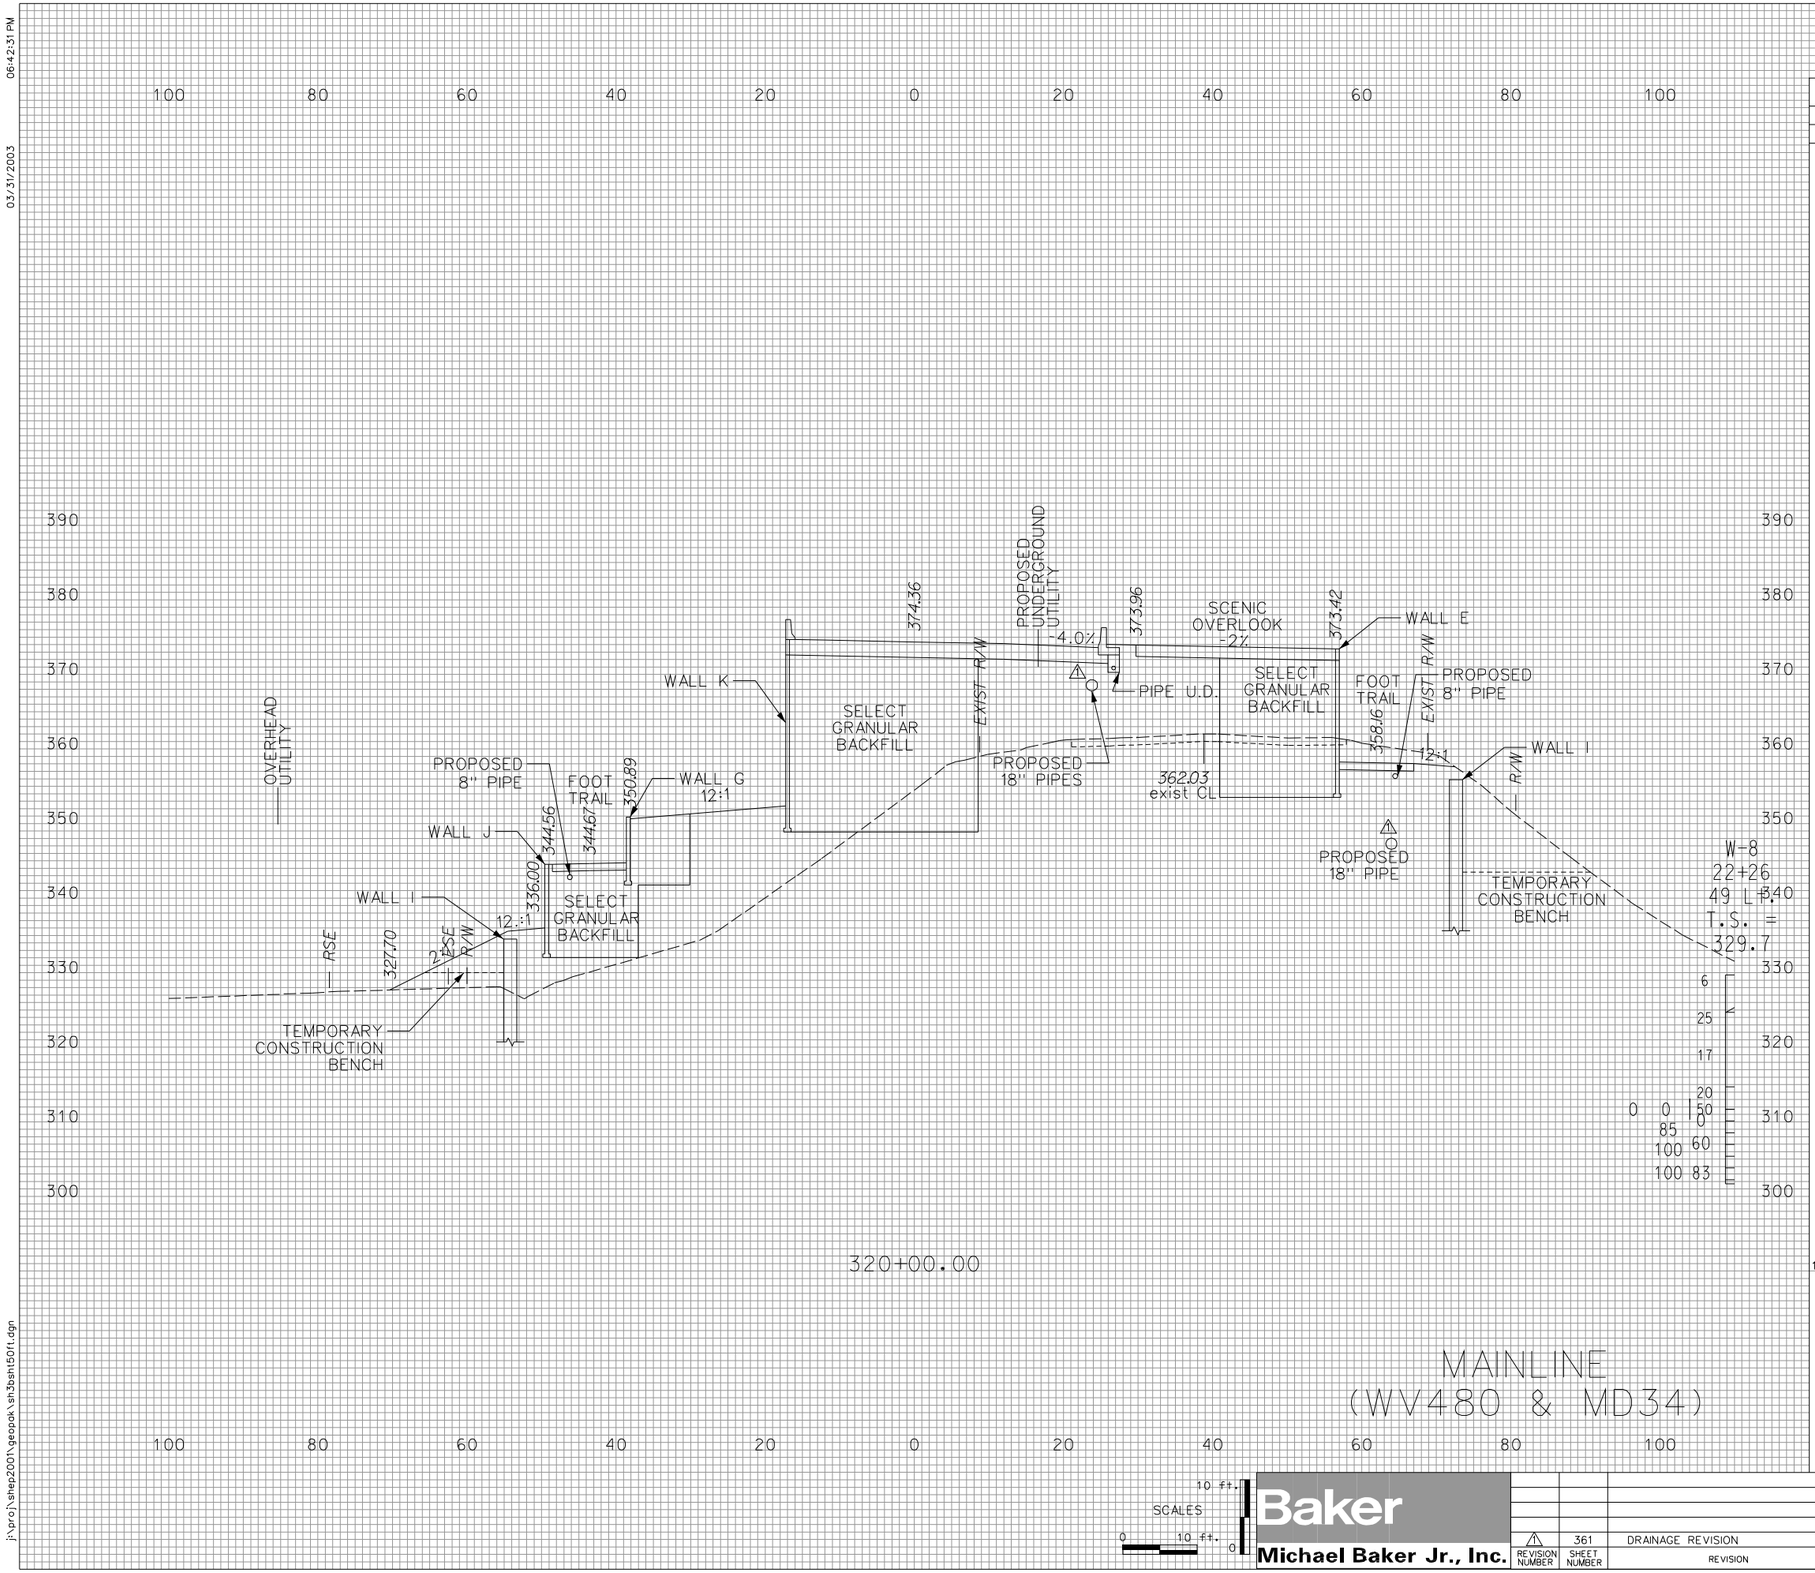

SCALES
10 ft.
0 10 ft.

Baker
Michael Baker Jr., Inc.

REVISION NUMBER	SHEET NUMBER	REVISION	DATE	BY
1	361	DRAINAGE REVISION	1/03/03	N.B.

THE WEST VIRGINIA DEPARTMENT OF TRANSPORTATION
DIVISION OF HIGHWAYS

CROSS-SECTION SHEET

j:\proj\shep2001\geopak\sh3bsht150f1.dgn

03/31/2003

06:42:44 PM

03/31/2003

Public Roads Div.	State Dist. No.	State Project No.	Federal Project No.	Fiscal Year	County	Sheet No.	Total Sheets
W.V.	5	S319 -480- 5.64	BR-0480 (010)E	2002	JEFFERSON, WV WASHINGTON, MD	362	407

CLEARING & GRUBBING		SEEDING & MULCHING		EXCAVATION						EMBANKMENT					
				UNCLASSIFIED		UNSUITABLE				UNCLASSIFIED		SELECT			
WIDTH (FT)	AREA (SF)	WIDTH (FT)	AREA (SF)	(SF)	(CY)	(SF)	(CY)	(SF)	(CY)	(SF)	(CY)	(SF)	(CY)	(SF)	(CY)

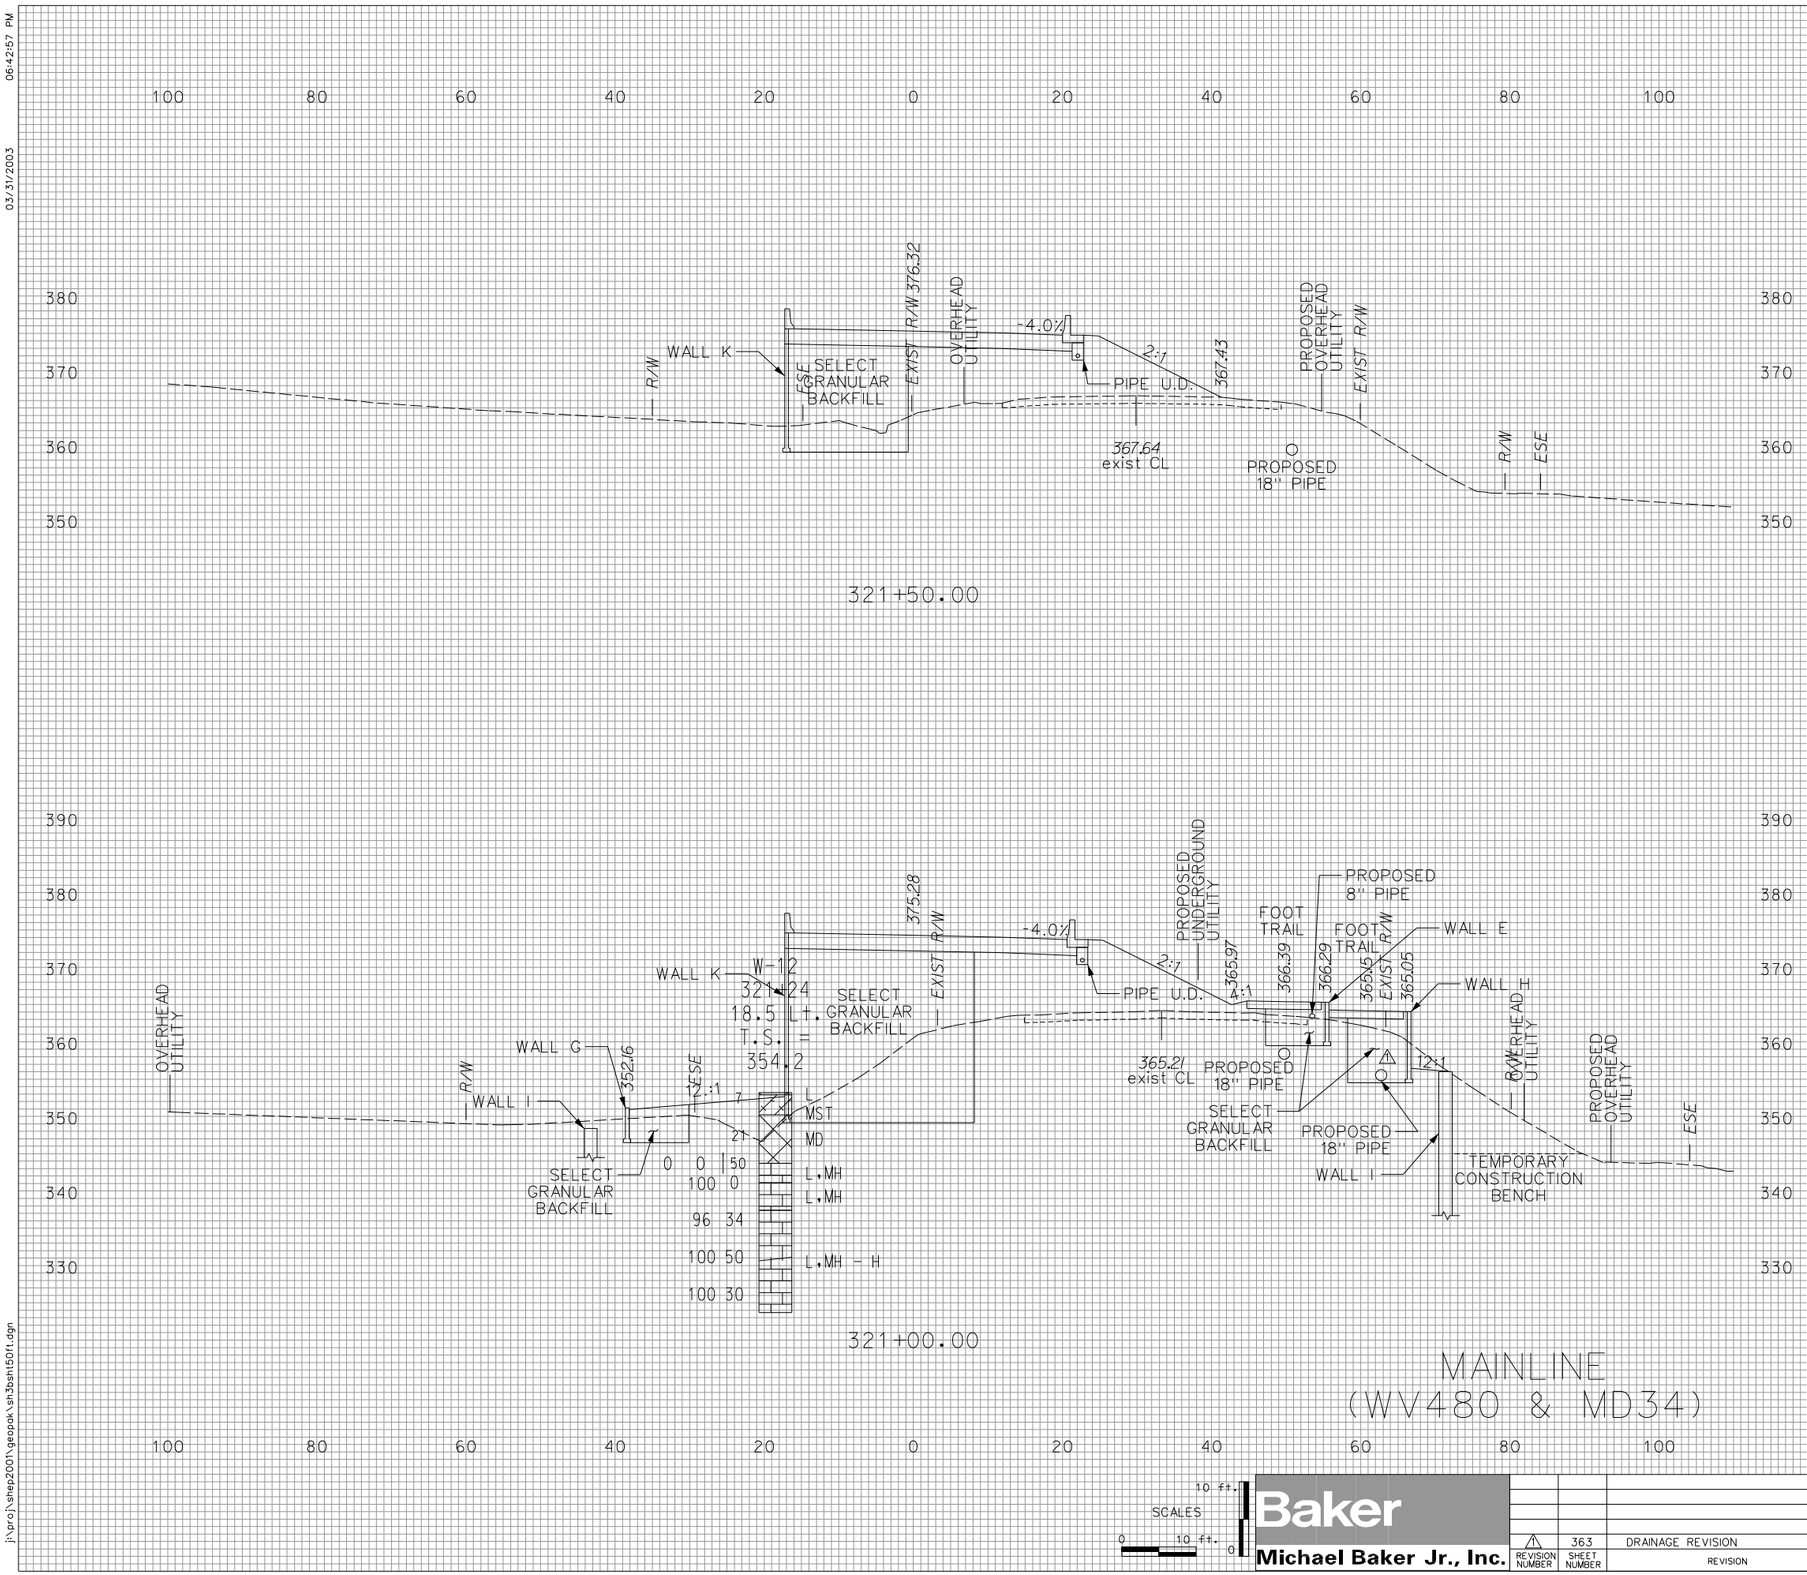

CLEARING & GRUBBING		SEEDING & MULCHING		EXCAVATION						EMBANKMENT					
				UNCLASSIFIED		UNSUITABLE				UNCLASSIFIED		SELECT			
WIDTH (FT)	AREA (SF)	WIDTH (FT)	AREA (SF)	(SF)	(CY)	(SF)	(CY)	(SF)	(CY)	(SF)	(CY)	(SF)	(CY)	(SF)	(CY)
59		20		0						252					
	4224		1745		7						496				
110		49		8						284					
	6143		2622		25						685				

SCALES
10 ft.
0 10 ft. 0

Baker
Michael Baker Jr., Inc.

REVISION NUMBER	SHEET NUMBER	REVISION	DATE	BY
1	363	DRAINAGE REVISION	1/03/03	N.B.

THE WEST VIRGINIA DEPARTMENT OF TRANSPORTATION
DIVISION OF HIGHWAYS

CROSS–SECTION SHEET

06:42:57 PM
03/31/2003
j:\proj\shep2001\geopak\sh3sht150ft.dgn

Public Roads Div.	State Dist. No.	State Project No.	Federal Project No.	Fiscal Year	County	Sheet No.	Total Sheets
W.V.	5	S319 -480- 5.64	BR-0480 (010)E	2002	JEFFERSON, WV WASHINGTON, MD	364	407

CLEARING & GRUBBING		SEEDING & MULCHING		EXCAVATION						EMBANKMENT					
				UNCLASSIFIED		UNSUITABLE				UNCLASSIFIED		SELECT			
WIDTH (FT)	AREA (SF)	WIDTH (FT)	AREA (SF)	(SF)	(CY)	(SF)	(CY)	(SF)	(CY)	(SF)	(CY)	(SF)	(CY)	(SF)	(CY)
69		31		33						159					
	3188		1279		31						380				

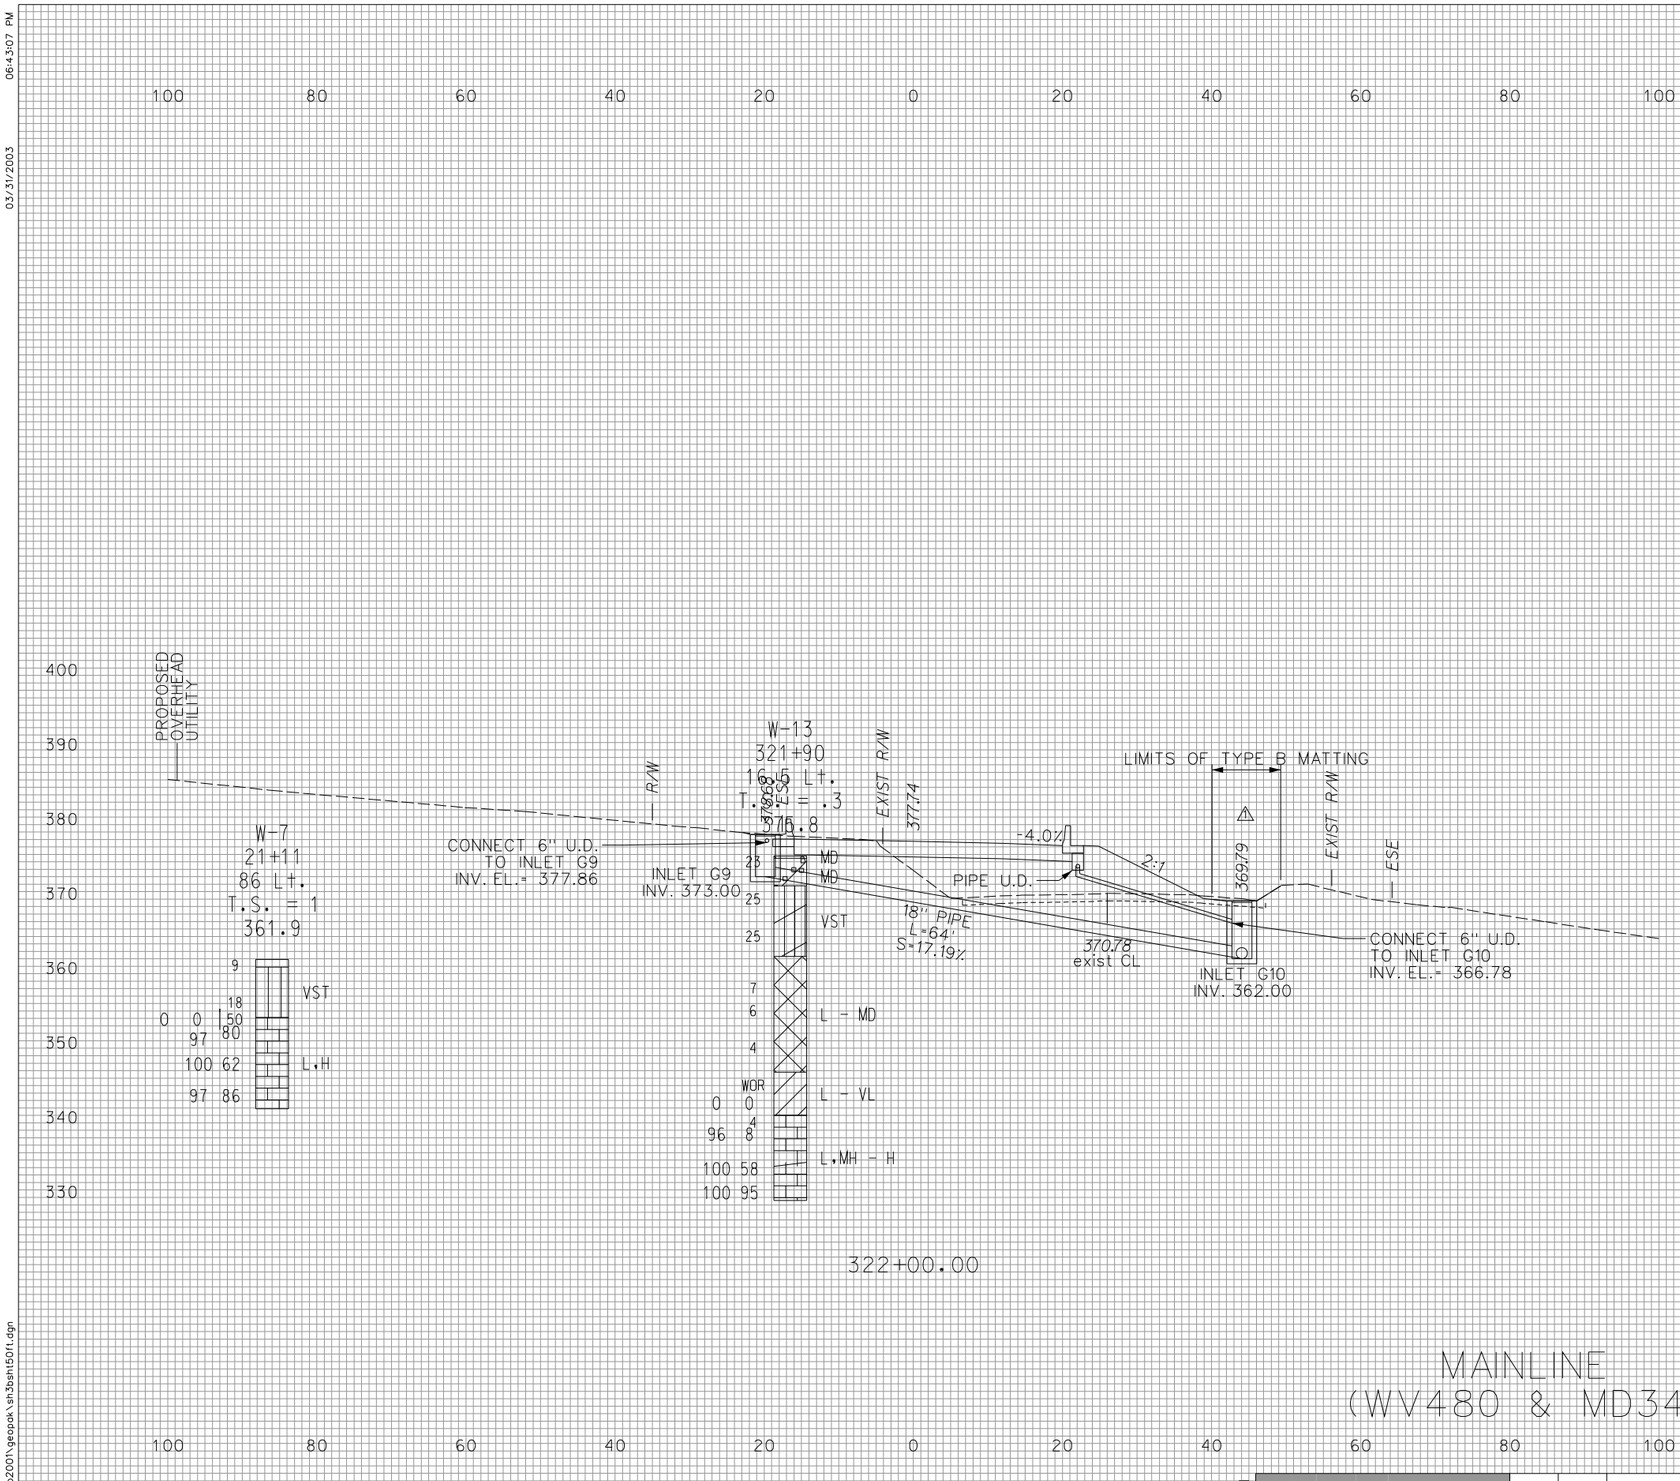

SCALES
10 ft.
0 10 ft.
0

Baker
Michael Baker Jr., Inc.

REVISION NUMBER	SHEET NUMBER	REVISION	DATE	BY
1	364	TYPE B MATTING ADDED	1/03/03	N.B.

THE WEST VIRGINIA DEPARTMENT OF TRANSPORTATION
DIVISION OF HIGHWAYS

CROSS-SECTION SHEET

06:43:07 PM
03/31/2003
j:\proj\shep2001\geopak\sh3sht150ft.dgn

06:43:24 PM

03/31/2003

Public Roads Div.	State Dist. No.	State Project No.	Federal Project No.	Fiscal Year	County	Sheet No.	Total Sheets
W.V.	5	S319 -480- 5.64	BR-0480 (010)E	2002	JEFFERSON, WV WASHINGTON, MD	365	407

CLEARING & GRUBBING		SEEDING & MULCHING		EXCAVATION						EMBANKMENT					
WIDTH	AREA	WIDTH	AREA	UNCLASSIFIED		UNSUITABLE				UNCLASSIFIED		SELECT			
(FT)	(SF)	(FT)	(SF)	(SF)	(CY)	(SF)	(CY)	(SF)	(CY)	(SF)	(CY)	(SF)	(CY)	(SF)	(CY)
60		21		64						128					
	3232		1291		90						266				

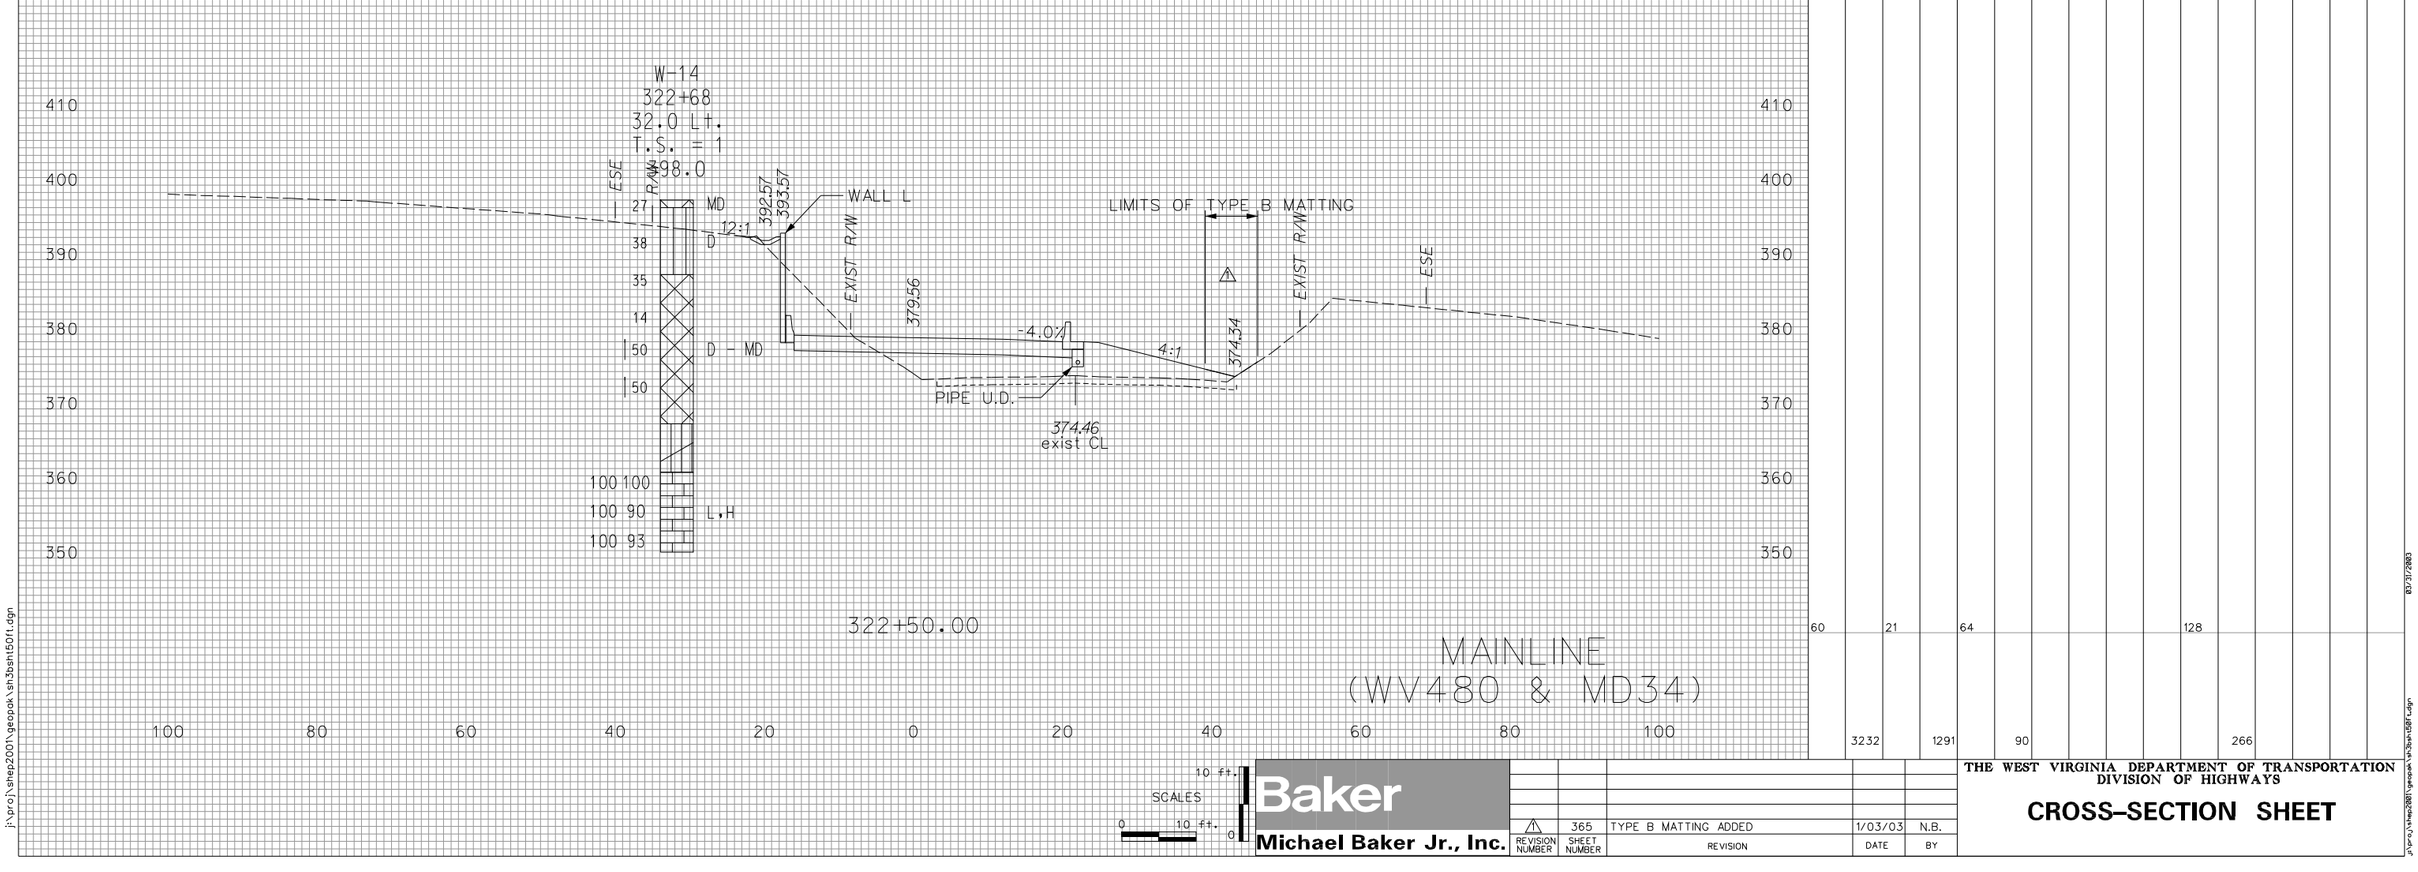

SCALES
10 ft.
0 10 ft. 0

Baker
Michael Baker Jr., Inc.

REVISION NUMBER	SHEET NUMBER	REVISION	DATE	BY
1	365	TYPE B MATTING ADDED	1/03/03	N.B.

THE WEST VIRGINIA DEPARTMENT OF TRANSPORTATION
DIVISION OF HIGHWAYS

CROSS–SECTION SHEET

j:\proj\shep2001\geopak\sh3bsht50ft.dgn

j:\proj\shep2881\geopak\sh3bsht50ft.dgn

03/31/2003

CLEARING & GRUBBING		SEEDING & MULCHING		EXCAVATION						EMBANKMENT					
				UNCLASSIFIED		UNSUITABLE				UNCLASSIFIED		SELECT			
WIDTH (FT)	AREA (SF)	WIDTH (FT)	AREA (SF)	(SF)	(CY)	(SF)	(CY)	(SF)	(CY)	(SF)	(CY)	(SF)	(CY)	(SF)	(CY)
56		16		41						66					
	2897		921		97						179				

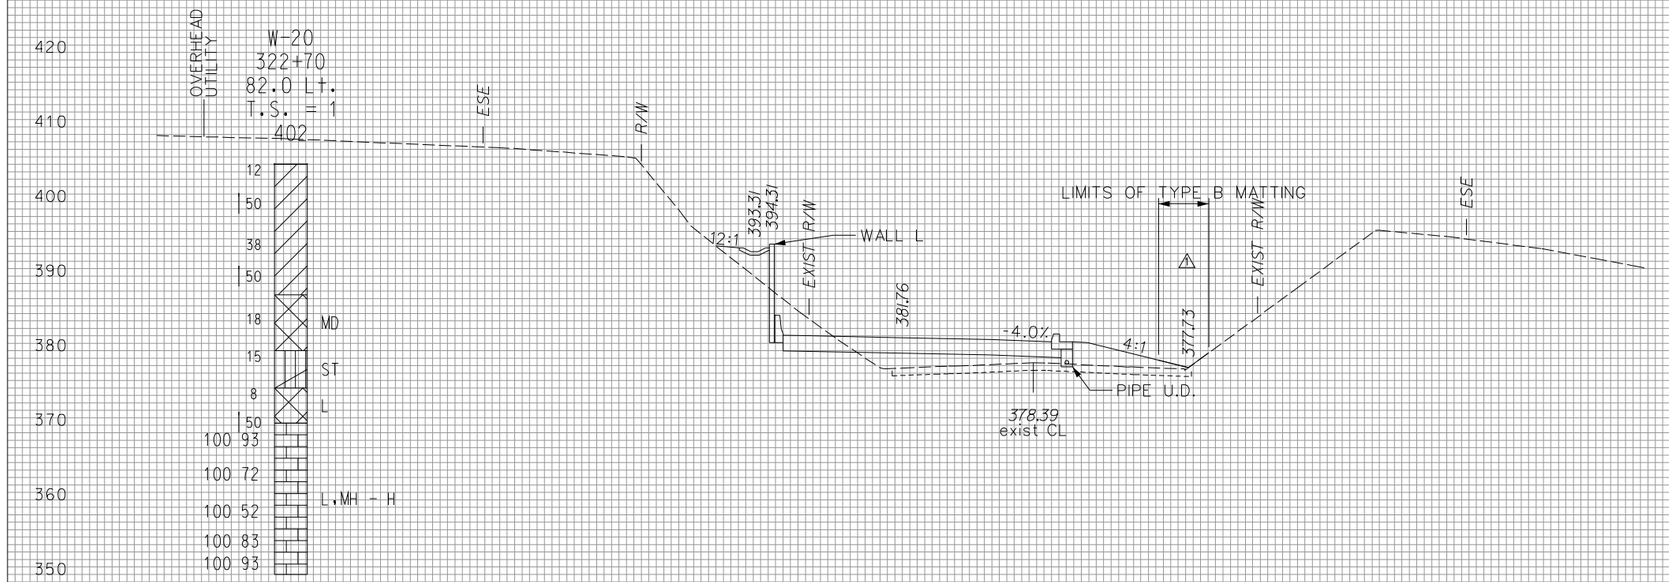

323+00.00

MAINLINE
(WV480 & MD34)

SCALES
0 10 ft.
10 ft. 0

Baker
Michael Baker Jr., Inc.

REVISION NUMBER	SHEET NUMBER	REVISION	DATE	BY
1	366	TYPE B MATTING ADDED	1/03/03	N.B.

THE WEST VIRGINIA DEPARTMENT OF TRANSPORTATION
DIVISION OF HIGHWAYS

CROSS–SECTION SHEET

06:43:40 PM
03/31/2003
j:\proj\shep2001\geopak\sh3sht150ft.dgn

CLEARING & GRUBBING		SEEDING & MULCHING		EXCAVATION						EMBANKMENT					
				UNCLASSIFIED		UNSUITABLE				UNCLASSIFIED		SELECT			
WIDTH (FT)	AREA (SF)	WIDTH (FT)	AREA (SF)	(SF)	(CY)	(SF)	(CY)	(SF)	(CY)	(SF)	(CY)	(SF)	(CY)	(SF)	(CY)
49		12		40						15					
	2614		702		75						75				

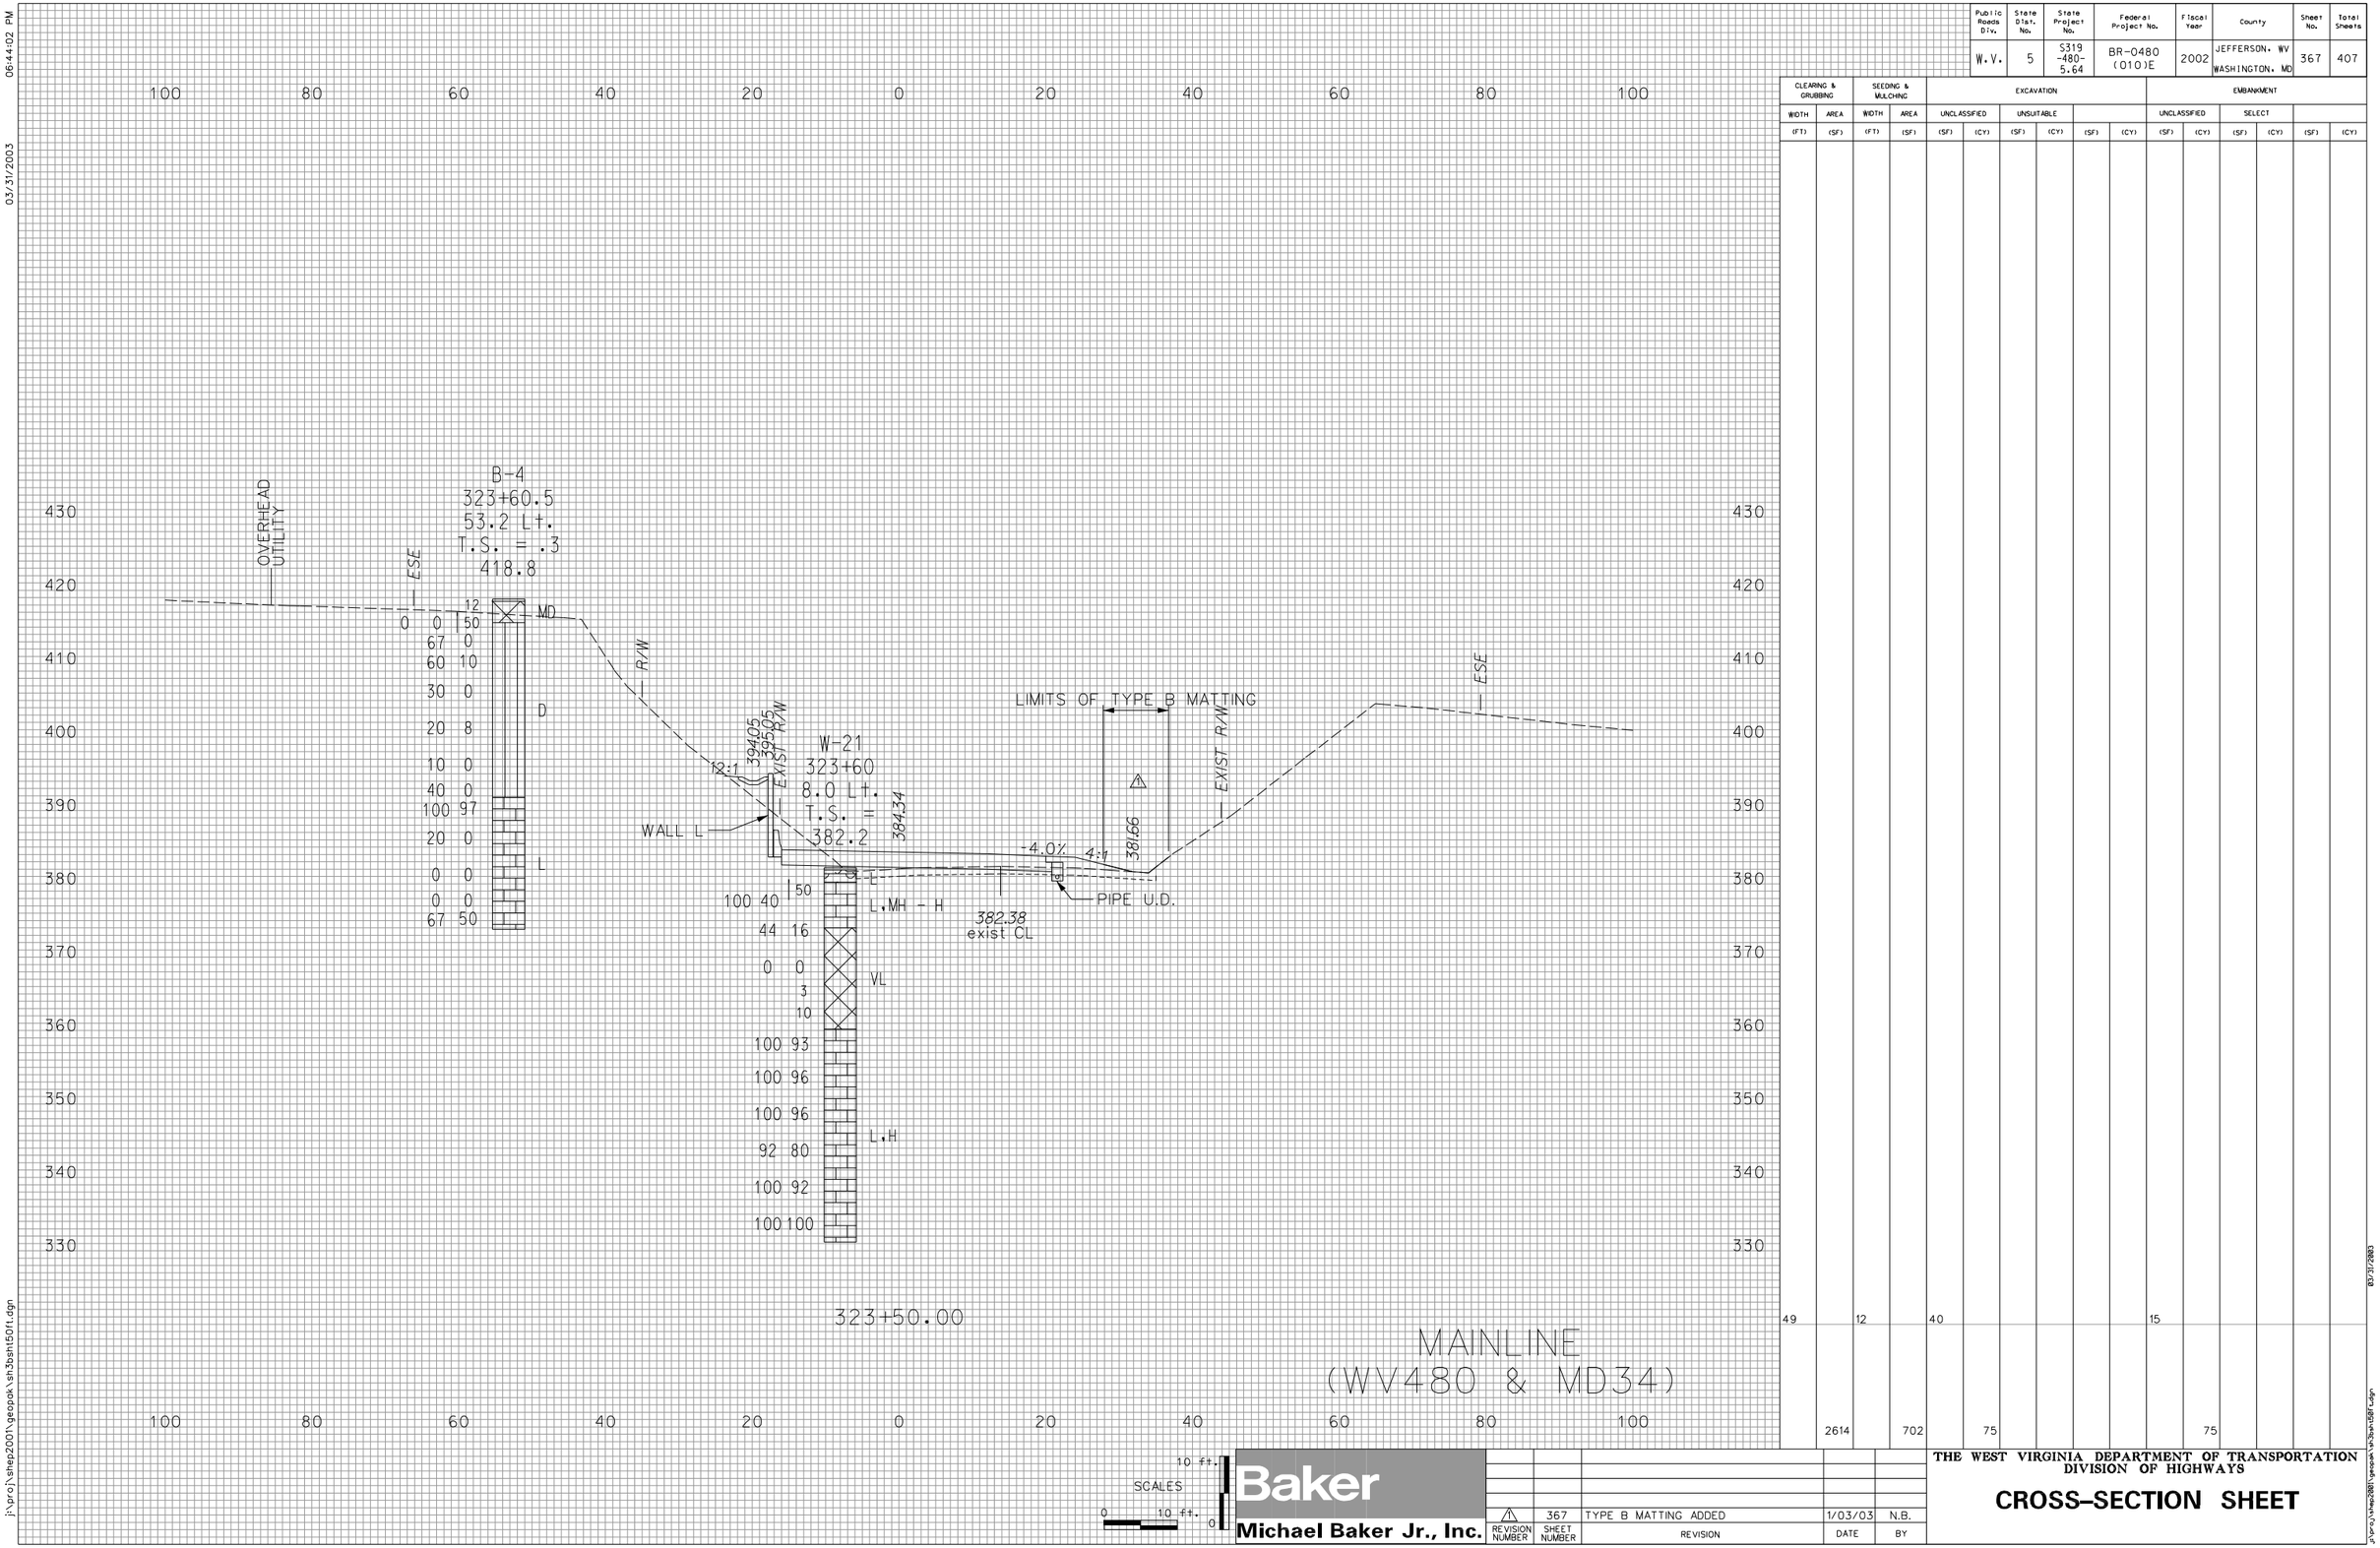

SCALES
10 ft.
0 10 ft. 0

Baker
Michael Baker Jr., Inc.

REVISION NUMBER	SHEET NUMBER	REVISION	DATE	BY
1	367	TYPE B MATTING ADDED	1/03/03	N.B.

THE WEST VIRGINIA DEPARTMENT OF TRANSPORTATION
DIVISION OF HIGHWAYS

CROSS-SECTION SHEET

06:44:02 PM
03/31/2003
j:\proj\shep2001\geopak\sh3sht150ft.dgn

Public Roads Div.	State Dist. No.	State Project No.	Federal Project No.	Fiscal Year	County	Sheet No.	Total Sheets
W.V.	5	S319 -480- 5.64	BR-0480 (010)E	2002	JEFFERSON, WV WASHINGTON, MD	368	407

CLEARING & GRUBBING		SEEDING & MULCHING		EXCAVATION						EMBANKMENT					
WIDTH	AREA	WIDTH	AREA	UNCLASSIFIED		UNSUITABLE				UNCLASSIFIED		SELECT			
(FT)	(SF)	(FT)	(SF)	(SF)	(CY)	(SF)	(CY)	(SF)	(CY)	(SF)	(CY)	(SF)	(CY)	(SF)	(CY)
48	2426	11	579	60	93					3	16				

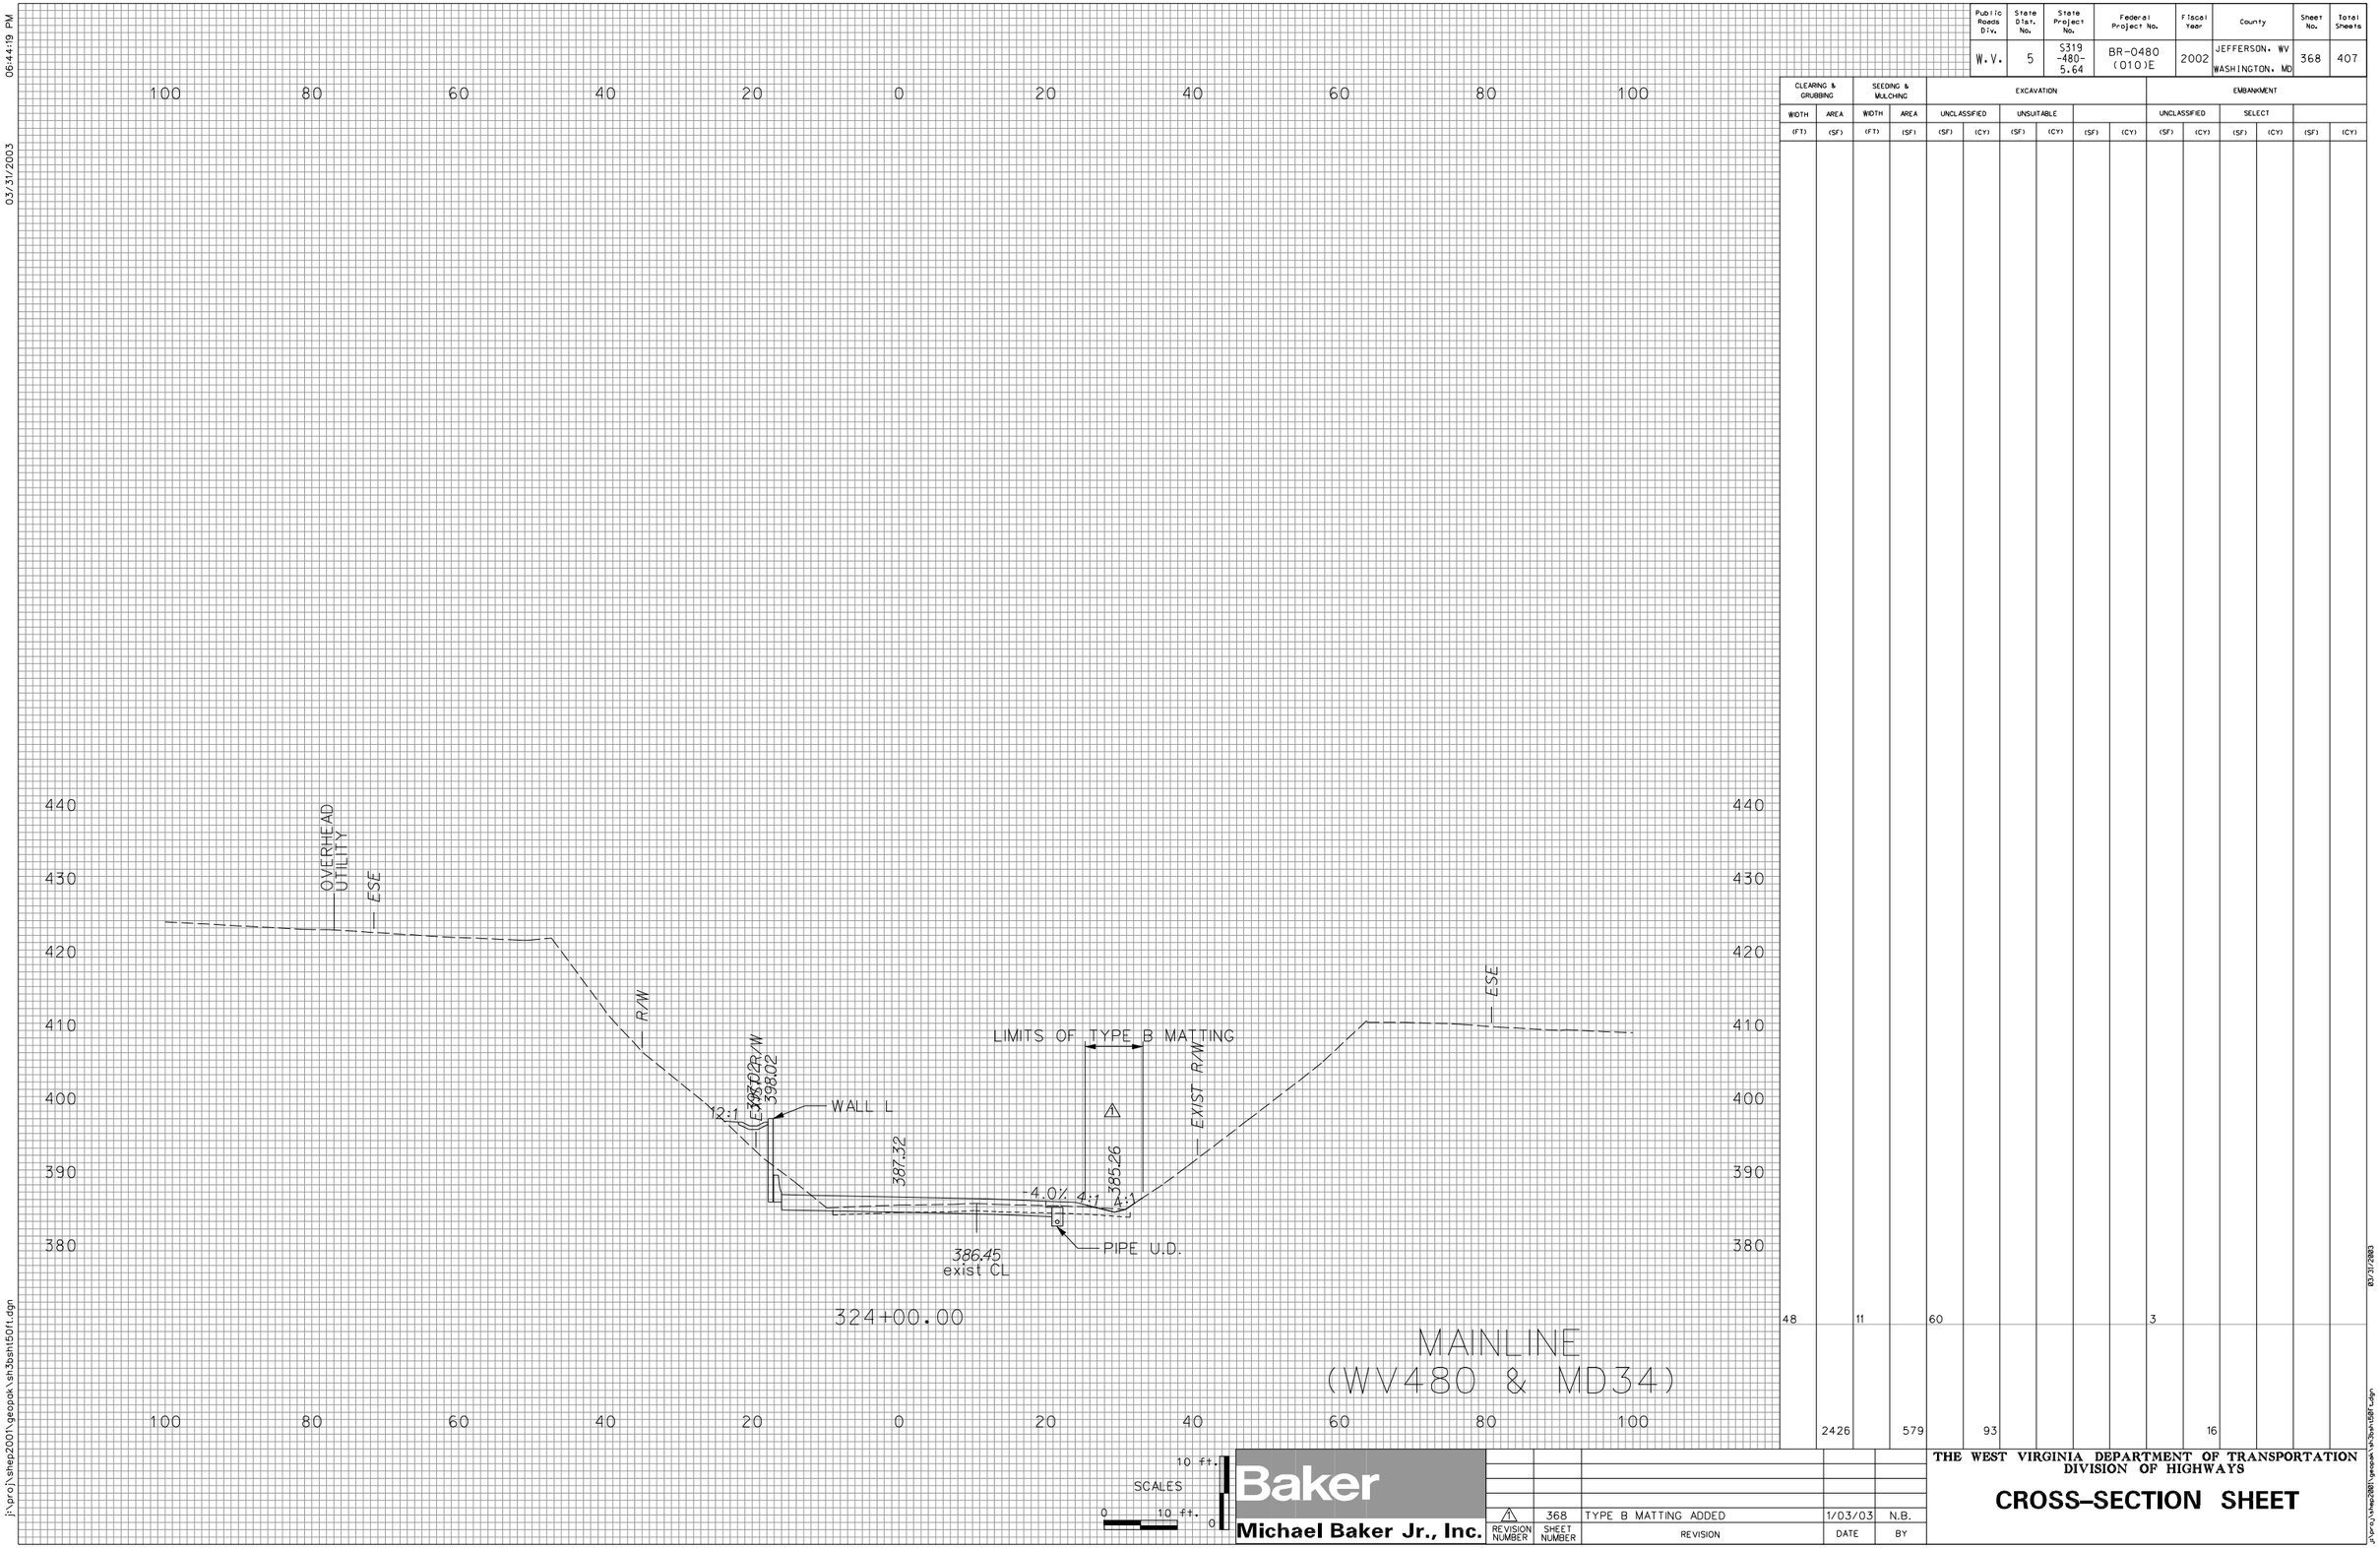

SCALES
0 10 ft.
10 ft. 0

Baker
Michael Baker Jr., Inc.

REVISION NUMBER	SHEET NUMBER	REVISION	DATE	BY
1	368	TYPE B MATTING ADDED	1/03/03	N.B.

THE WEST VIRGINIA DEPARTMENT OF TRANSPORTATION
DIVISION OF HIGHWAYS

CROSS–SECTION SHEET

06:44:19 PM
03/31/2003
j:\proj\shep2001\geopak\sh3dsht150ft.dgn

06:44:31 PM

03/31/2003

Public Roads Div.	State Dist. No.	State Project No.	Federal Project No.	Fiscal Year	County	Sheet No.	Total Sheets
W.V.	5	S319 -480- 5.64	BR-0480 (010)E	2002	JEFFERSON, WV WASHINGTON, MD	369	407

CLEARING & GRUBBING		SEEDING & MULCHING		EXCAVATION						EMBANKMENT					
				UNCLASSIFIED		UNSUITABLE				UNCLASSIFIED		SELECT			
WIDTH (FT)	AREA (SF)	WIDTH (FT)	AREA (SF)	(SF)	(CY)	(SF)	(CY)	(SF)	(CY)	(SF)	(CY)	(SF)	(CY)	(SF)	(CY)
45	2330	8	480	73	123					0	3				

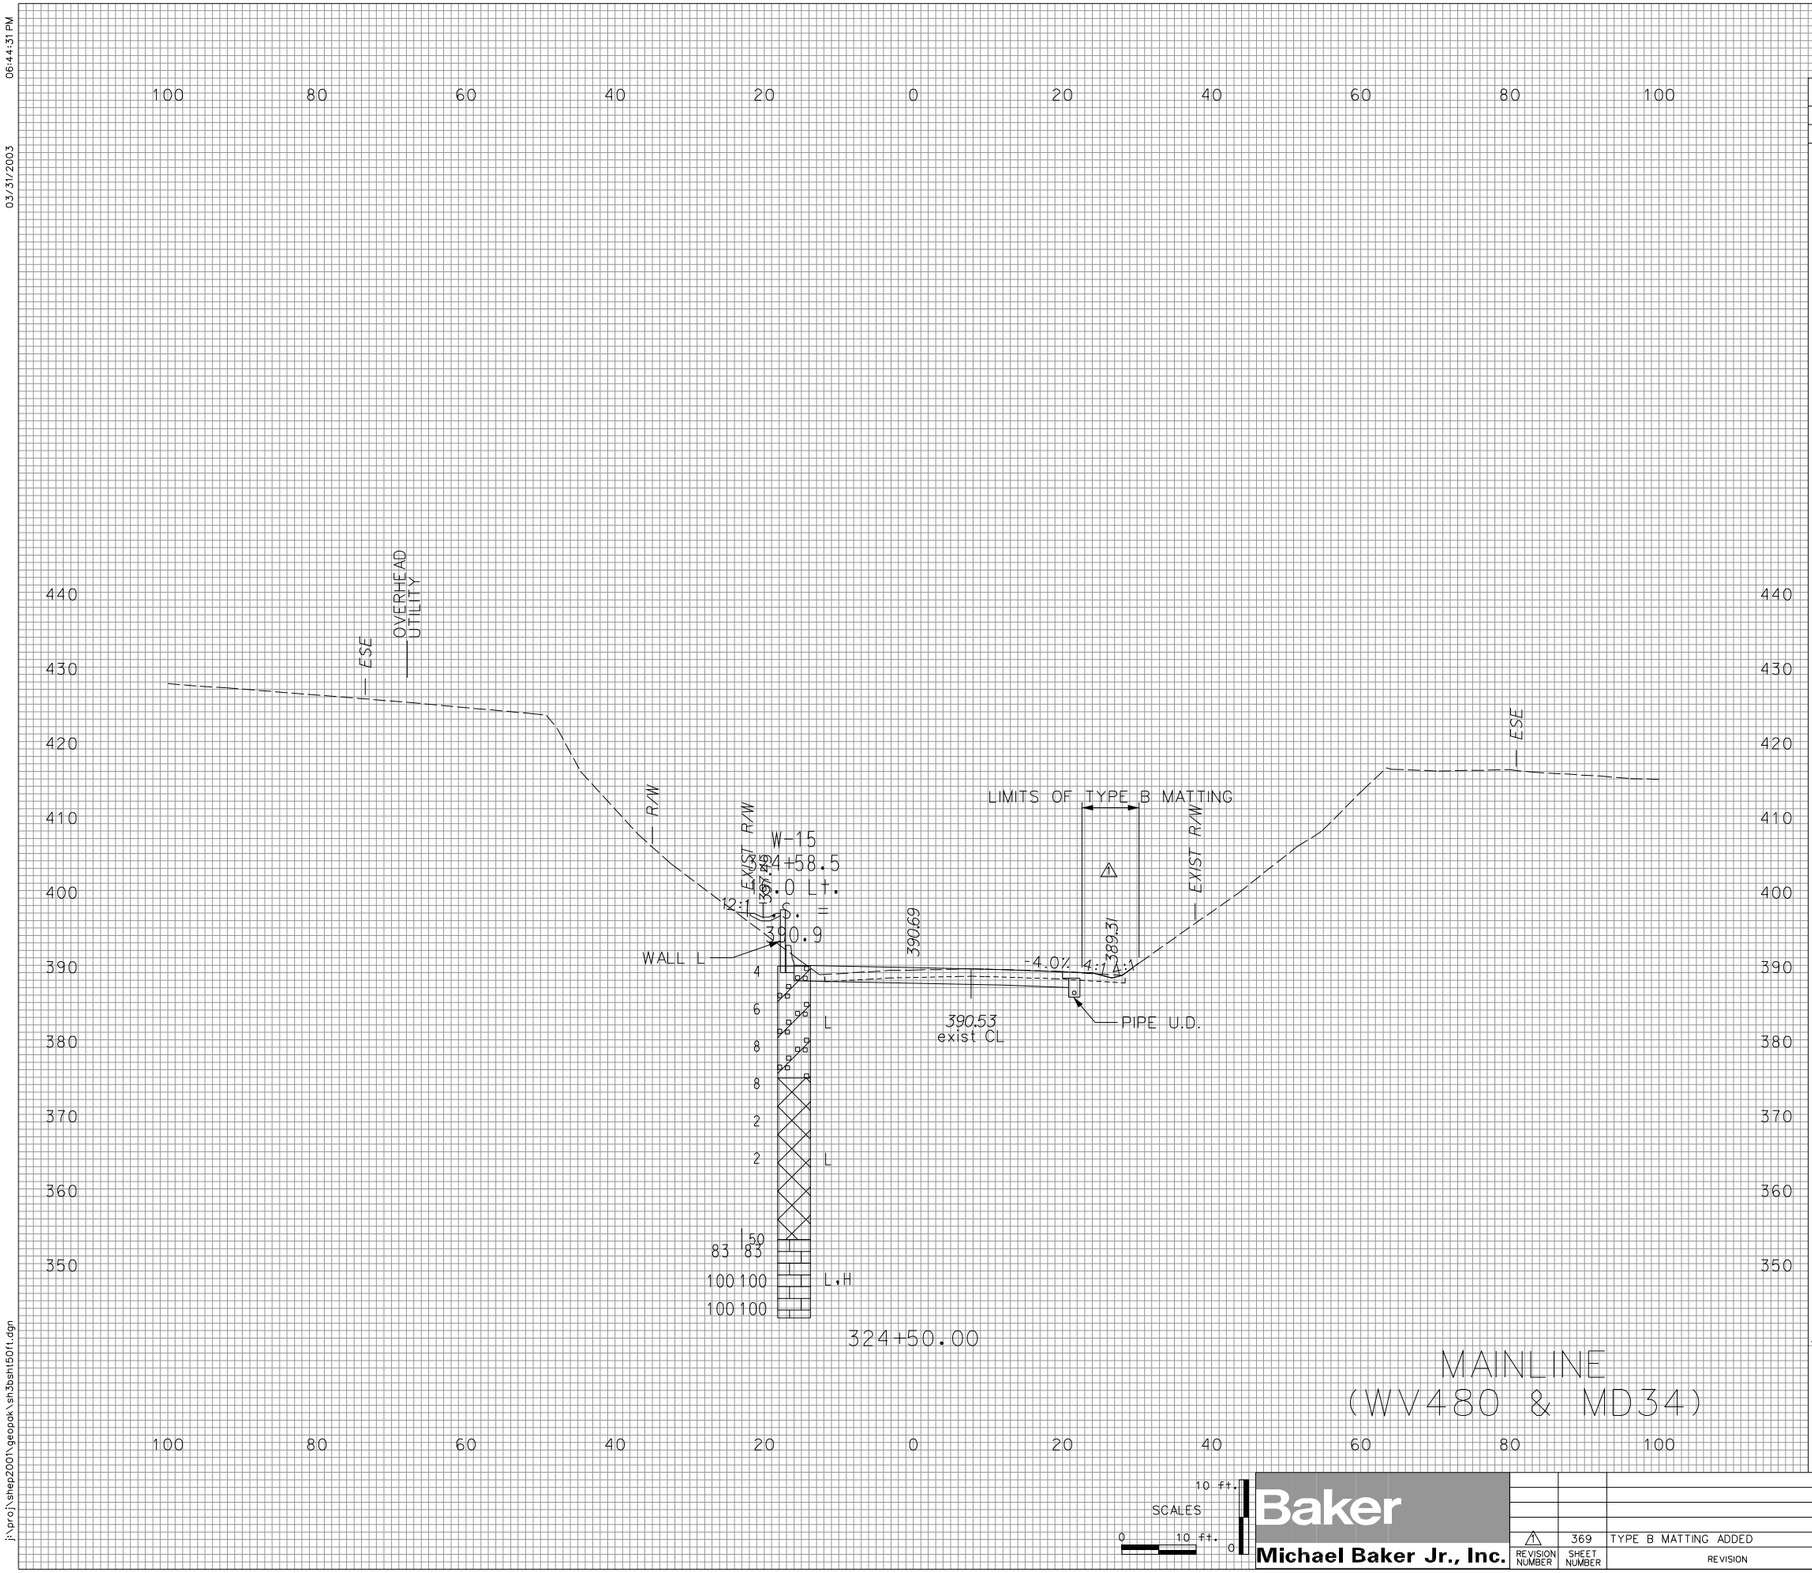

SCALES
10 ft.
0 10 ft. 0

Baker
Michael Baker Jr., Inc.

REVISION NUMBER	SHEET NUMBER	REVISION	DATE	BY
1	369	TYPE B MATTING ADDED	1/03/03	N.B.

THE WEST VIRGINIA DEPARTMENT OF TRANSPORTATION
DIVISION OF HIGHWAYS

CROSS-SECTION SHEET

j:\proj\shep2001\geopak\sh3bsht150f1.dgn

03/31/2003

j:\proj\shep2001\geopak\sh3bsht150f1.dgn

06:44:43 PM

03/31/2003

Public Roads Div.	State Dist. No.	State Project No.	Federal Project No.	Fiscal Year	County	Sheet No.	Total Sheets
W.V.	5	S319 -480- 5.64	BR-0480 (010)E	2002	JEFFERSON, WV WASHINGTON, MD	370	407

CLEARING & GRUBBING		SEEDING & MULCHING		EXCAVATION						EMBANKMENT					
				UNCLASSIFIED		UNSUITABLE				UNCLASSIFIED		SELECT			
WIDTH (FT)	AREA (SF)	WIDTH (FT)	AREA (SF)	(SF)	(CY)	(SF)	(CY)	(SF)	(CY)	(SF)	(CY)	(SF)	(CY)	(SF)	(CY)

06:44:54 PM

03/31/2003

Public Roads Div.	State Dist. No.	State Project No.	Federal Project No.	Fiscal Year	County	Sheet No.	Total Sheets
W.V.	5	S319 -480- 5.64	BR-0480 (010)E	2002	JEFFERSON, WV WASHINGTON, MD	371	407

CLEARING & GRUBBING		SEEDING & MULCHING		EXCAVATION						EMBANKMENT					
WIDTH	AREA	WIDTH	AREA	UNCLASSIFIED		UNSUITABLE				UNCLASSIFIED		SELECT			
(FT)	(SF)	(FT)	(SF)	(SF)	(CY)	(SF)	(CY)	(SF)	(CY)	(SF)	(CY)	(SF)	(CY)	(SF)	(CY)
42		1		75						0					
	2117		174		139						0				

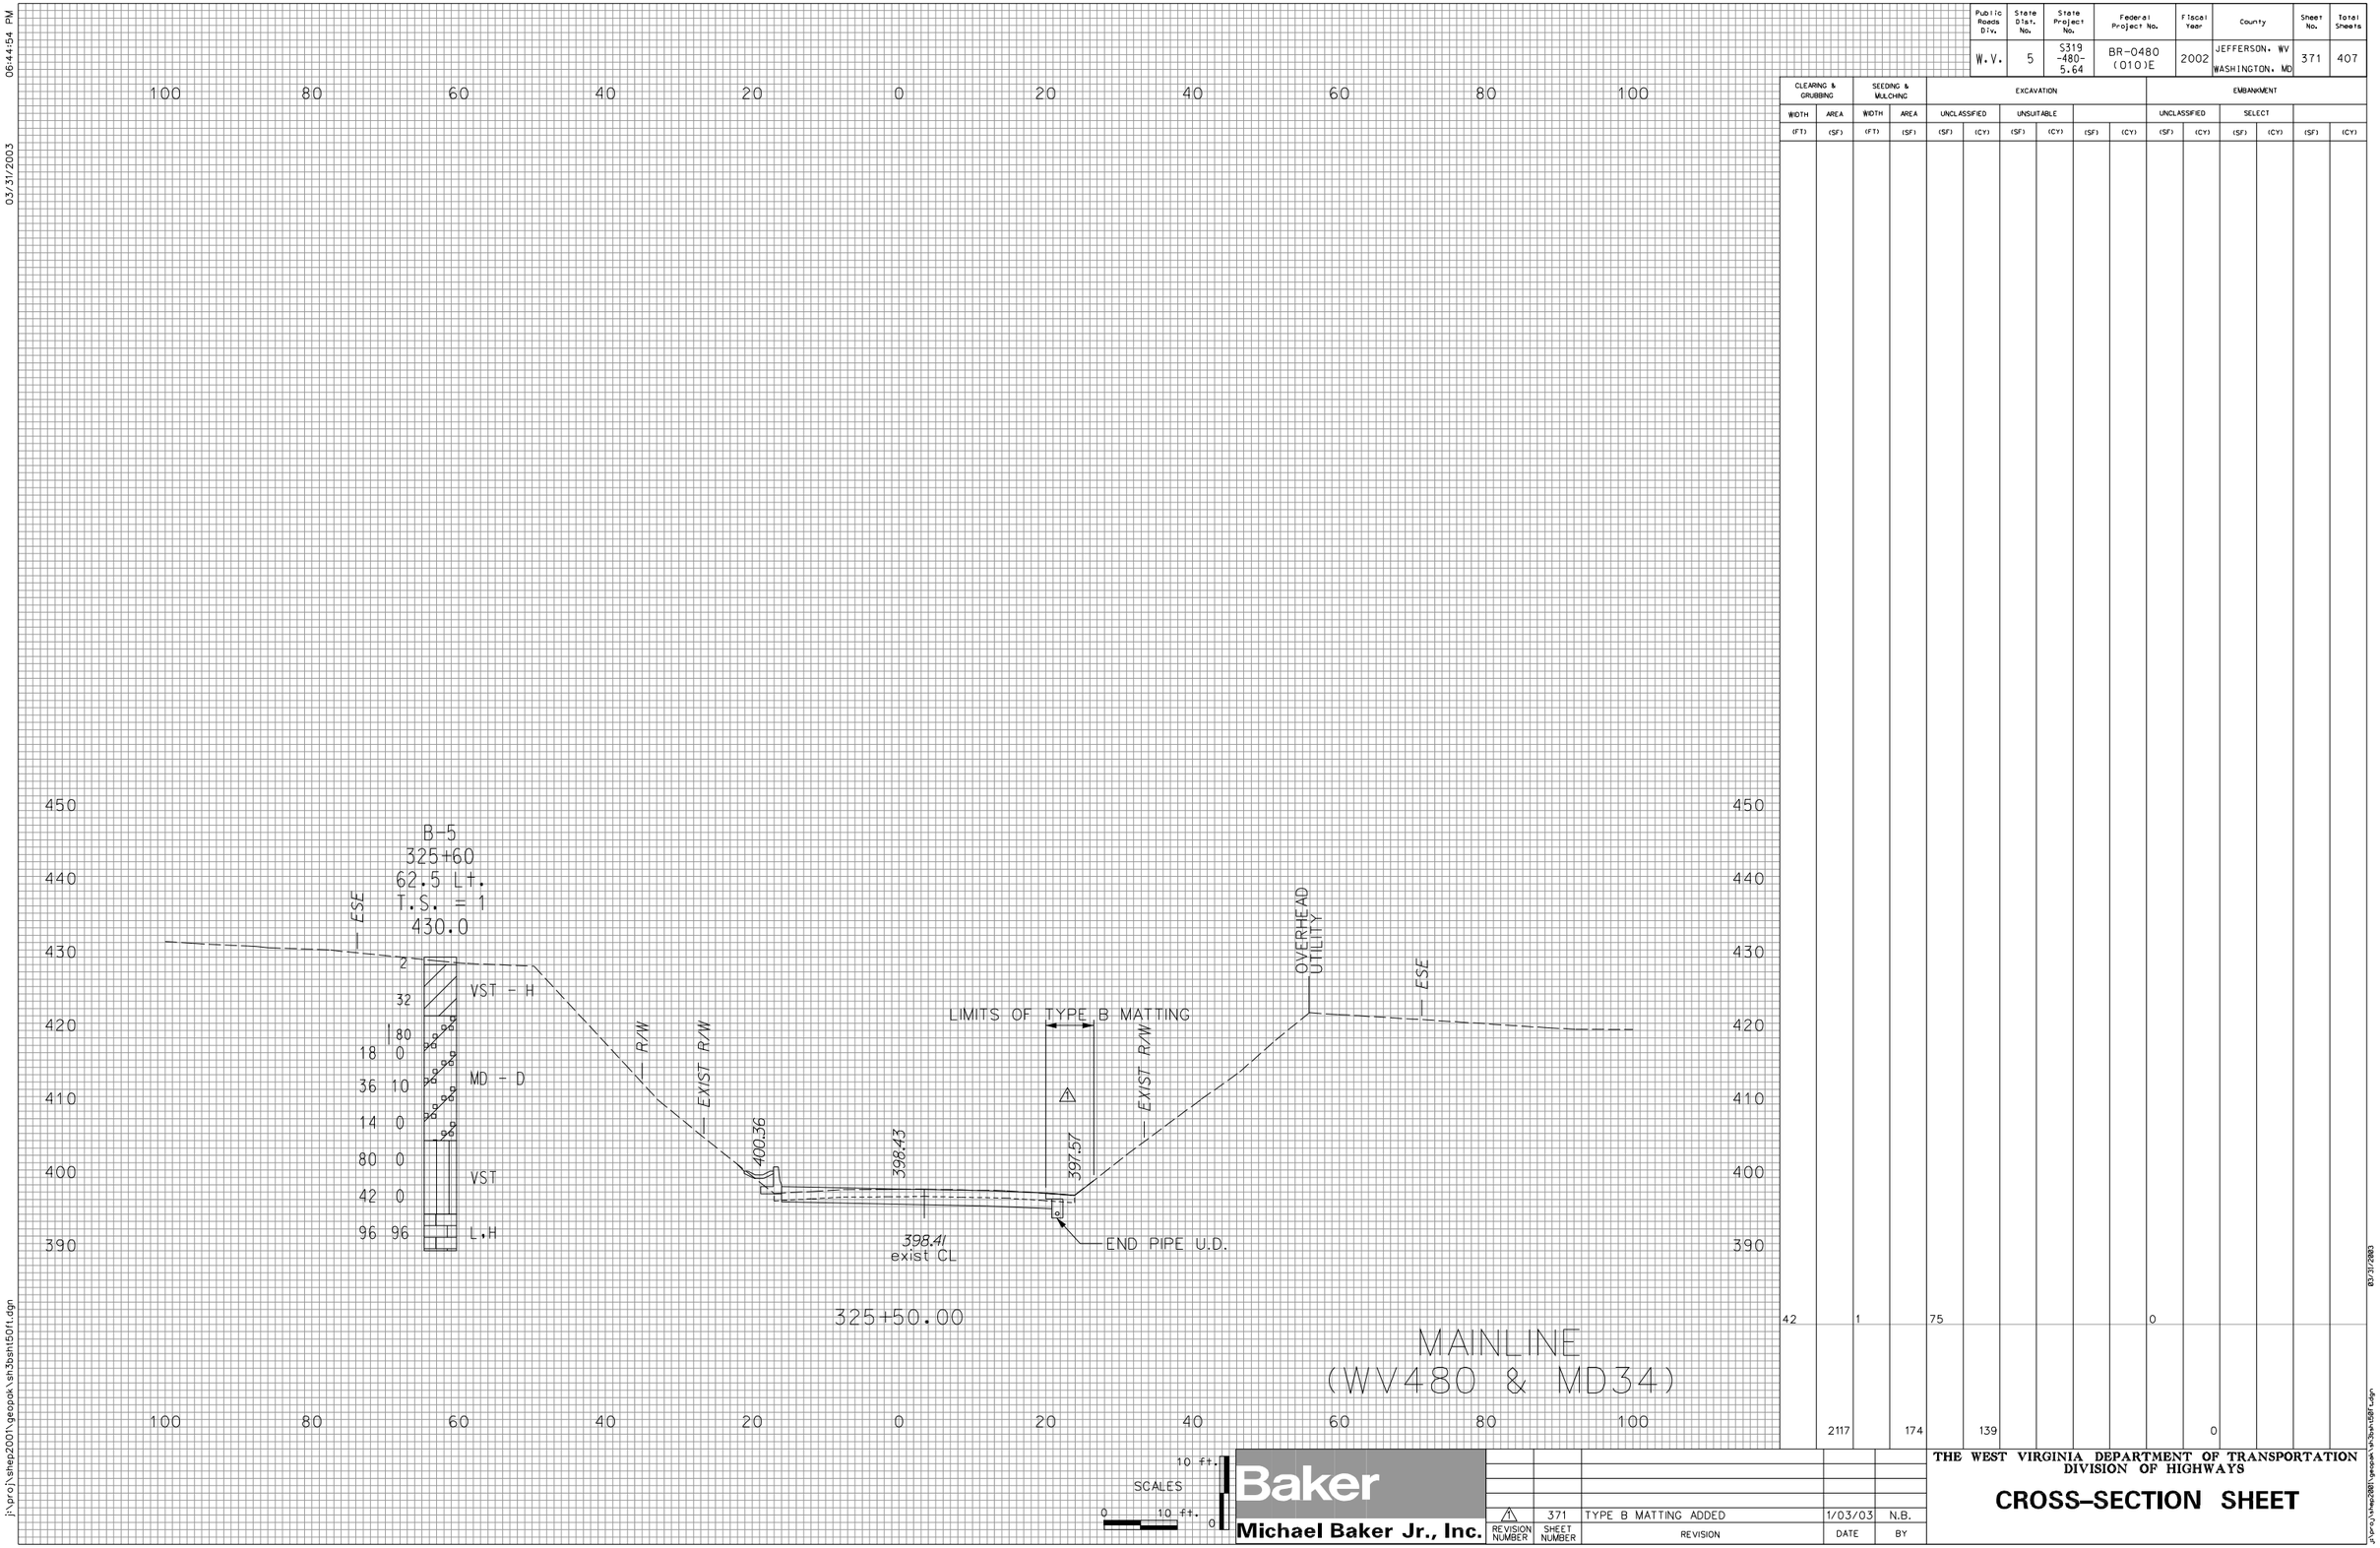

SCALES 10 ft. 0 10 ft. 0

Baker
Michael Baker Jr., Inc.

REVISION NUMBER	SHEET NUMBER	REVISION	DATE	BY
1	371	TYPE B MATTING ADDED	1/03/03	N.B.

THE WEST VIRGINIA DEPARTMENT OF TRANSPORTATION
DIVISION OF HIGHWAYS

CROSS–SECTION SHEET

j:\proj\shep2001\geopak\sh3tsht150ft.dgn

03/31/2003

j:\proj\shep2001\geopak\sh3tsht150ft.dgn

06:45:05 PM

03/31/2003

Public Roads Div.	State Dist. No.	State Project No.	Federal Project No.	Fiscal Year	County	Sheet No.	Total Sheets
W.V.	5	S319 -480- 5.64	BR-0480 (010)E	2002	JEFFERSON, WV WASHINGTON, MD		407

CLEARING & GRUBBING		SEEDING & MULCHING		EXCAVATION						EMBANKMENT					
WIDTH	AREA	WIDTH	AREA	UNCLASSIFIED		UNSUITABLE				UNCLASSIFIED		SELECT			
(FT)	(SF)	(FT)	(SF)	(SF)	(CY)	(SF)	(CY)	(SF)	(CY)	(SF)	(CY)	(SF)	(CY)	(SF)	(CY)

06:45:22 PM

03/31/2003

Public Roads Div.	State Dist. No.	State Project No.	Federal Project No.	Fiscal Year	County	Sheet No.	Total Sheets
W.V.	5	S319 -480- 5.64	BR-0480 (010)E	2002	JEFFERSON, WV WASHINGTON, MD		407

CLEARING & GRUBBING		SEEDING & MULCHING		EXCAVATION						EMBANKMENT					
WIDTH	AREA	WIDTH	AREA	UNCLASSIFIED		UNSUITABLE				UNCLASSIFIED		SELECT			
(FT)	(SF)	(FT)	(SF)	(SF)	(CY)	(SF)	(CY)	(SF)	(CY)	(SF)	(CY)	(SF)	(CY)	(SF)	(CY)
44	2185	2	131	74	139					8	17				

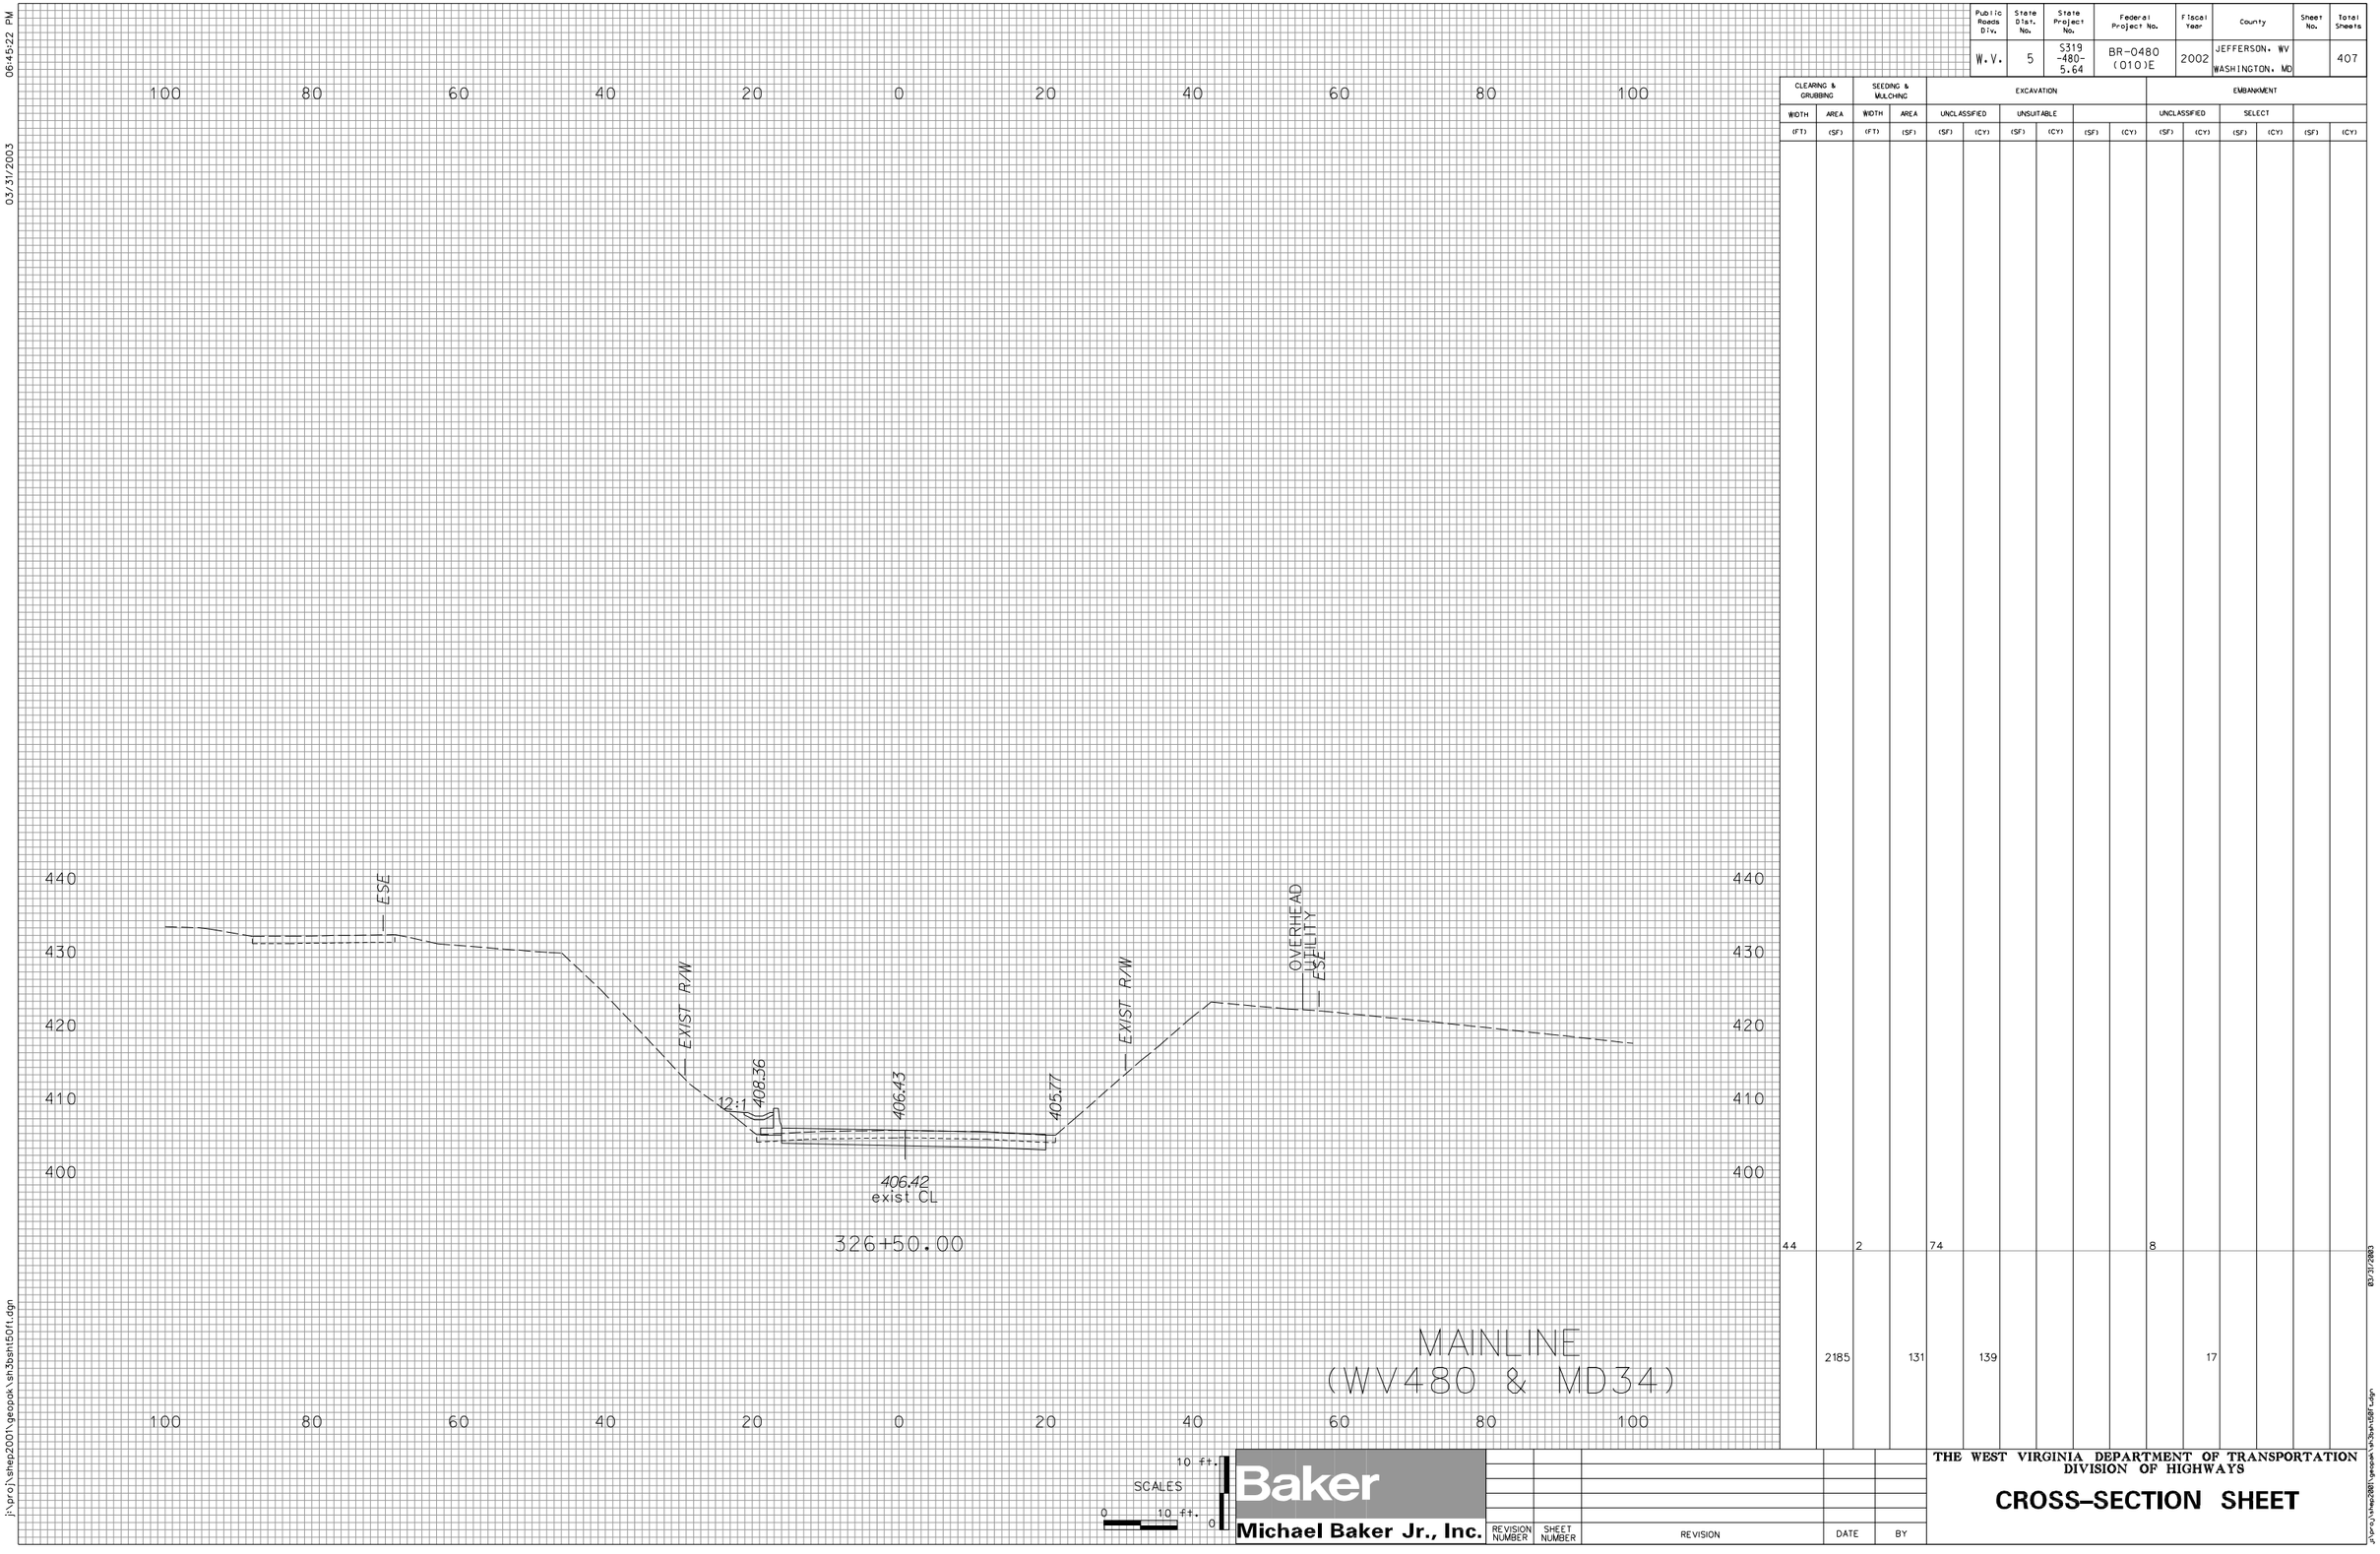

SCALES

10 ft.

0 10 ft. 0

Baker

Michael Baker Jr., Inc.

REVISION NUMBER	SHEET NUMBER	REVISION	DATE	BY

THE WEST VIRGINIA DEPARTMENT OF TRANSPORTATION
DIVISION OF HIGHWAYS

CROSS-SECTION SHEET

03/31/2003

j:\proj\shep2001\geopak\sh3bsht150f1.dgn

j:\proj\shep2001\geopak\sh3bsht150f1.dgn

06:45:36 PM

03/31/2003

Public Roads Div.	State Dist. No.	State Project No.	Federal Project No.	Fiscal Year	County	Sheet No.	Total Sheets
W.V.	5	S319 -480- 5.64	BR-0480 (010)E	2002	JEFFERSON, WV WASHINGTON, MD		407

CLEARING & GRUBBING		SEEDING & MULCHING		EXCAVATION						EMBANKMENT					
WIDTH	AREA	WIDTH	AREA	UNCLASSIFIED		UNSUITABLE				UNCLASSIFIED		SELECT			
(FT)	(SF)	(FT)	(SF)	(SF)	(CY)	(SF)	(CY)	(SF)	(CY)	(SF)	(CY)	(SF)	(CY)	(SF)	(CY)

06:45:46 PM

03/31/2003

Public Roads Div.	State Dist. No.	State Project No.	Federal Project No.	Fiscal Year	County	Sheet No.	Total Sheets
W.V.	5	S319 -480- 5.64	BR-0480 (010)E	2002	JEFFERSON, WV WASHINGTON, MD		407

CLEARING & GRUBBING		SEEDING & MULCHING		EXCAVATION						EMBANKMENT					
WIDTH	AREA	WIDTH	AREA	UNCLASSIFIED		UNSUITABLE				UNCLASSIFIED		SELECT			
(FT)	(SF)	(FT)	(SF)	(SF)	(CY)	(SF)	(CY)	(SF)	(CY)	(SF)	(CY)	(SF)	(CY)	(SF)	(CY)

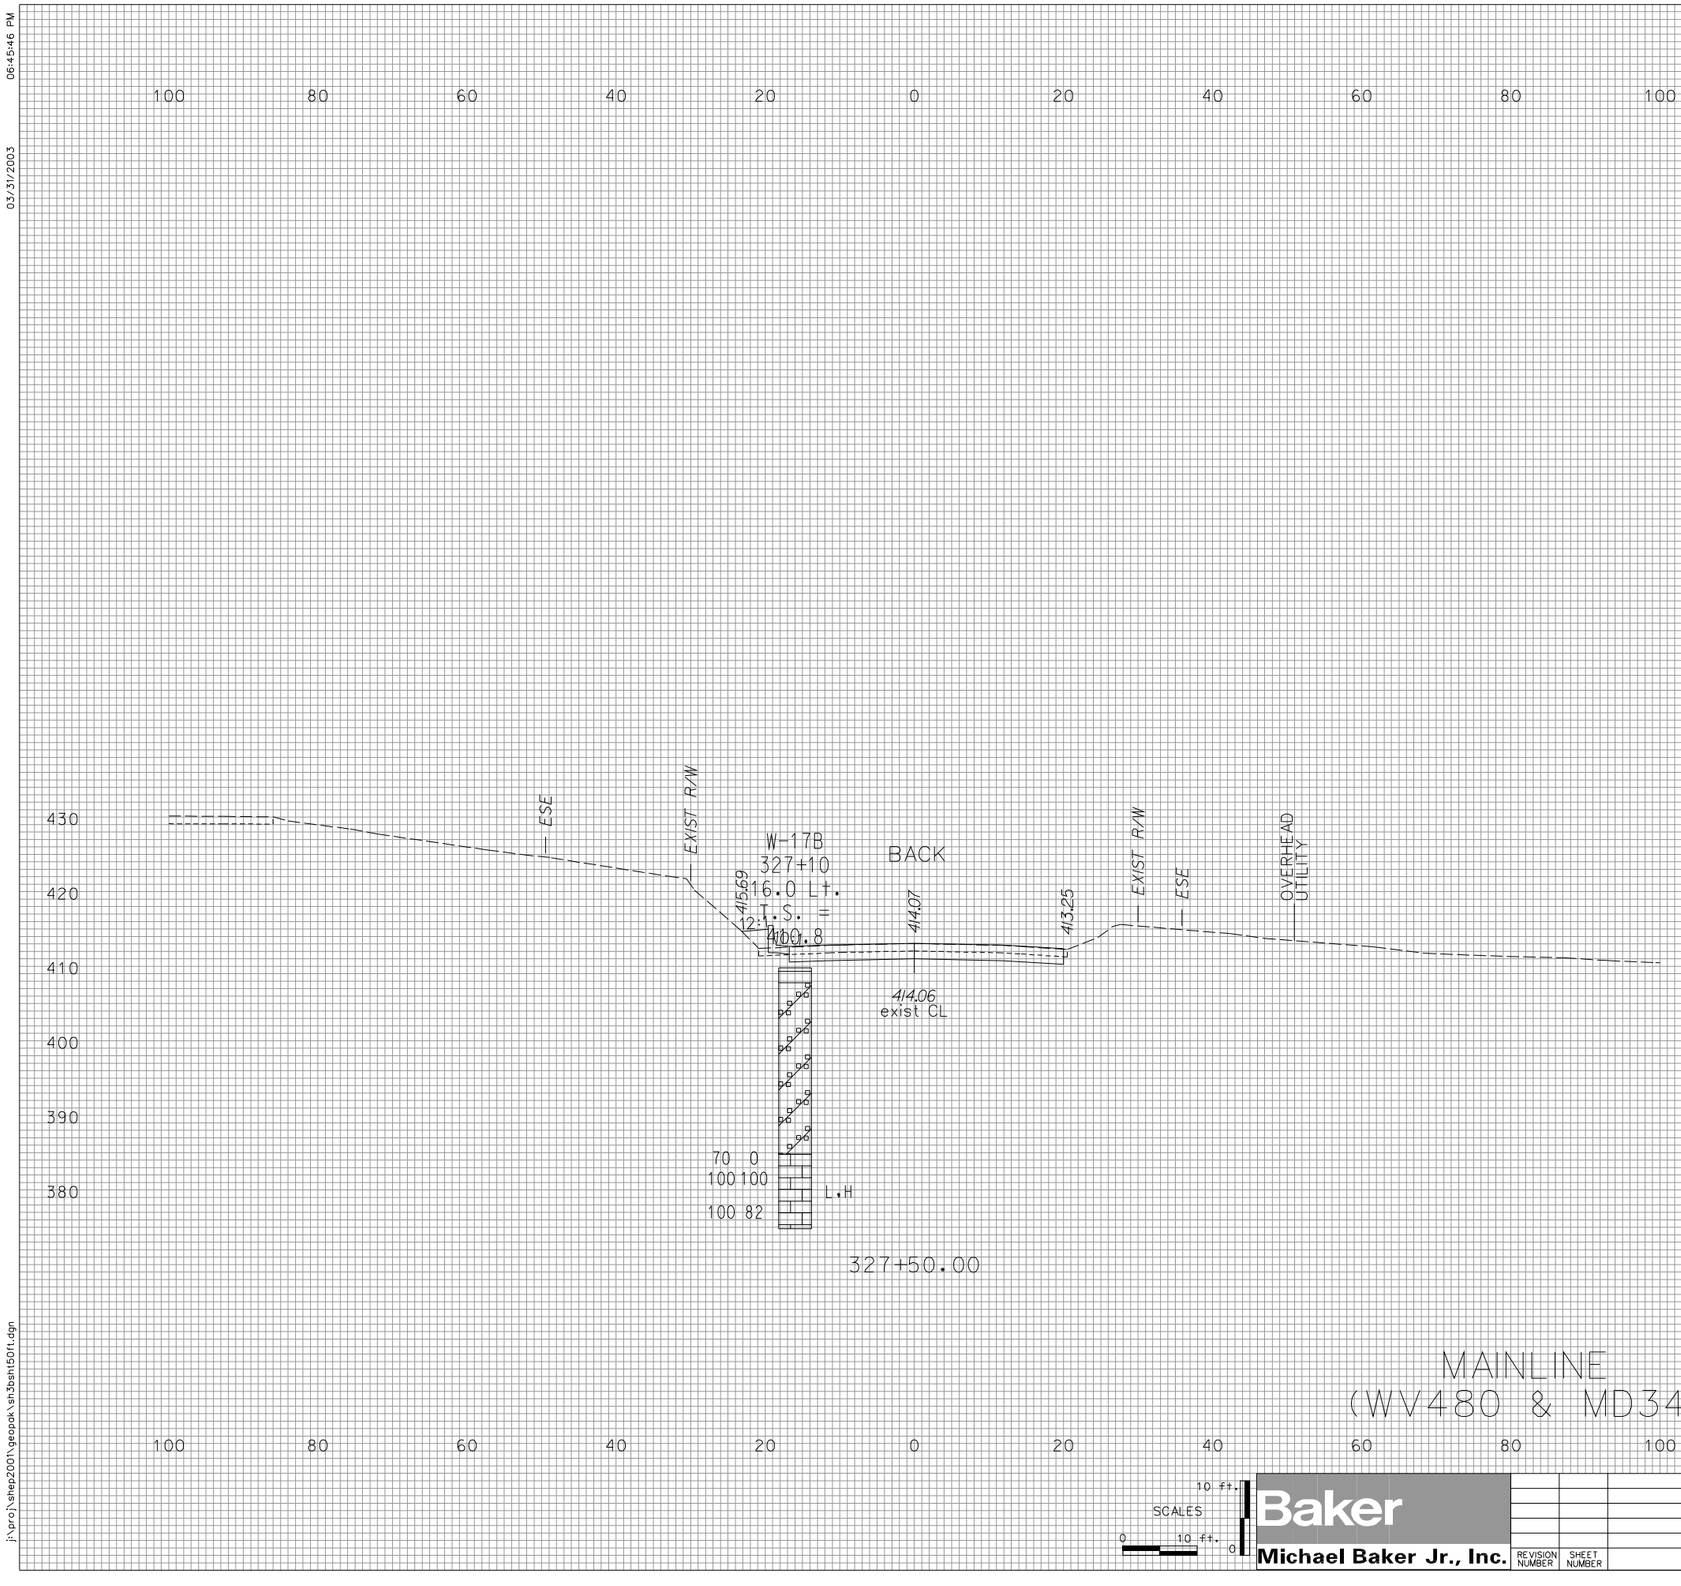

43	4	4				7						
	2206		209		0				0			

SCALES

10 ft.

0 10 ft.

0

Baker

Michael Baker Jr., Inc.

REVISION NUMBER	SHEET NUMBER	REVISION	DATE	BY

THE WEST VIRGINIA DEPARTMENT OF TRANSPORTATION
DIVISION OF HIGHWAYS

CROSS–SECTION SHEET

j:\proj\shep2001\geopak\sh3bsht50ft.dgn

03/31/2003

j:\proj\shep2001\geopak\sh3bsht50ft.dgn

06:46:07 PM

03/31/2003

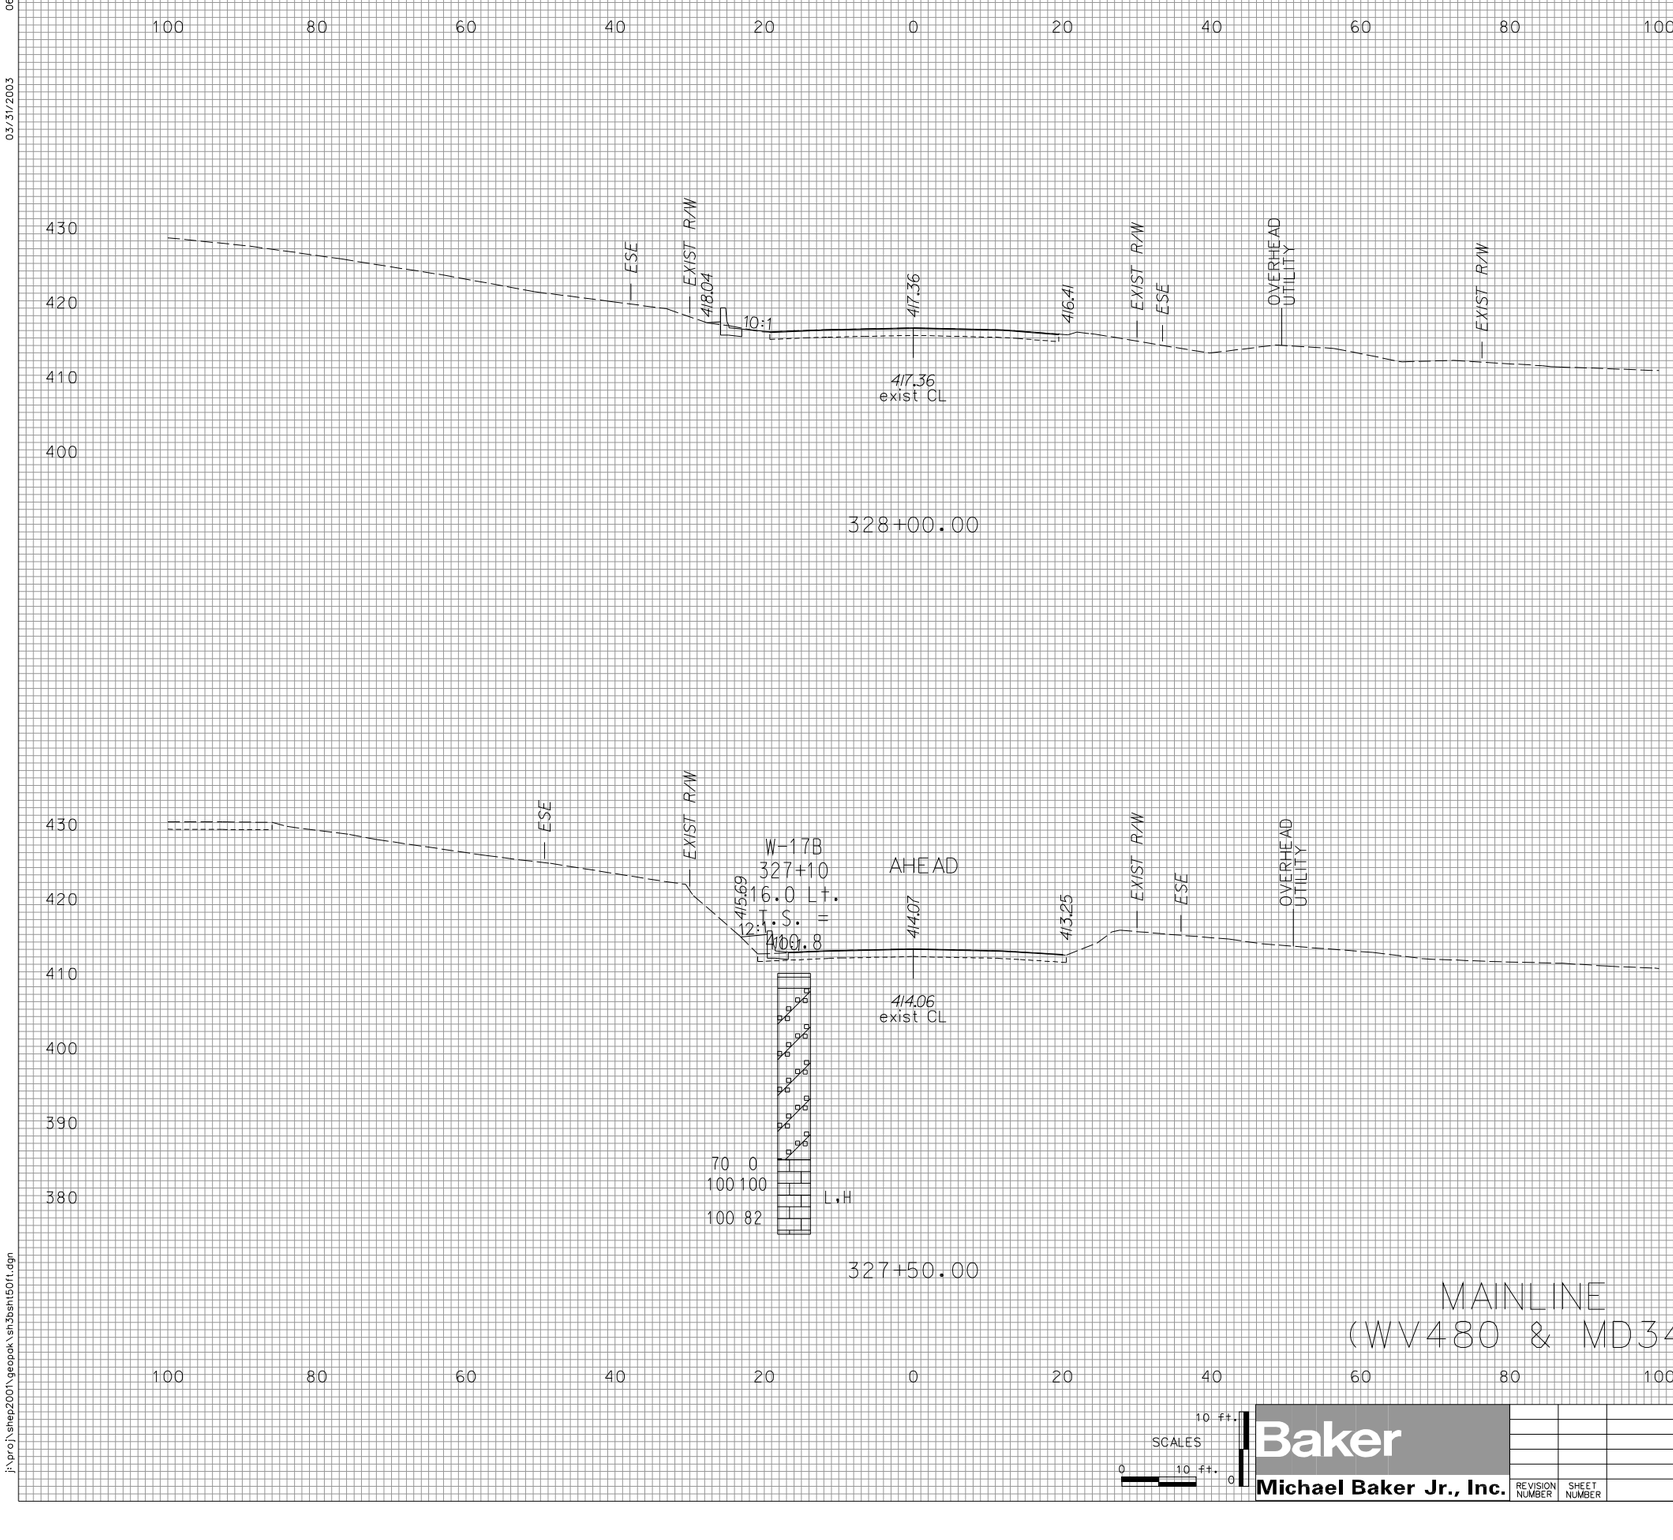

Public Roads Div.	State Dist. No.	State Project No.	Federal Project No.	Fiscal Year	County	Sheet No.	Total Sheets
W.V.	5	S319 -480- 5.64	BR-0480 (01OE)	2002	JEFFERSON, WV WASHINGTON, MD		407

CLEARING & GRUBBING		SEEDING & MULCHING		EXCAVATION						EMBANKMENT					
WIDTH	AREA	WIDTH	AREA	UNCLASSIFIED		UNSUITABLE				UNCLASSIFIED		SELECT			
(FT)	(SF)	(FT)	(SF)	(SF)	(CY)	(SF)	(CY)	(SF)	(CY)	(SF)	(CY)	(SF)	(CY)	(SF)	(CY)
47		9		5						3					
	2261		333		8						9				
43		4		4						7					
	2206		209		0						0				

SCALES

10 ft.

0 10 ft. 0

Baker

Michael Baker Jr., Inc.

REVISION NUMBER	SHEET NUMBER	REVISION	DATE	BY

THE WEST VIRGINIA DEPARTMENT OF TRANSPORTATION
DIVISION OF HIGHWAYS

CROSS-SECTION SHEET

03/31/2003

j:\proj\sheep2001\geopak\sh3bsht150f1.dgn

j:\proj\sheep2001\geopak\sh3bsht150f1.dgn

06:46:40 PM

03/31/2003

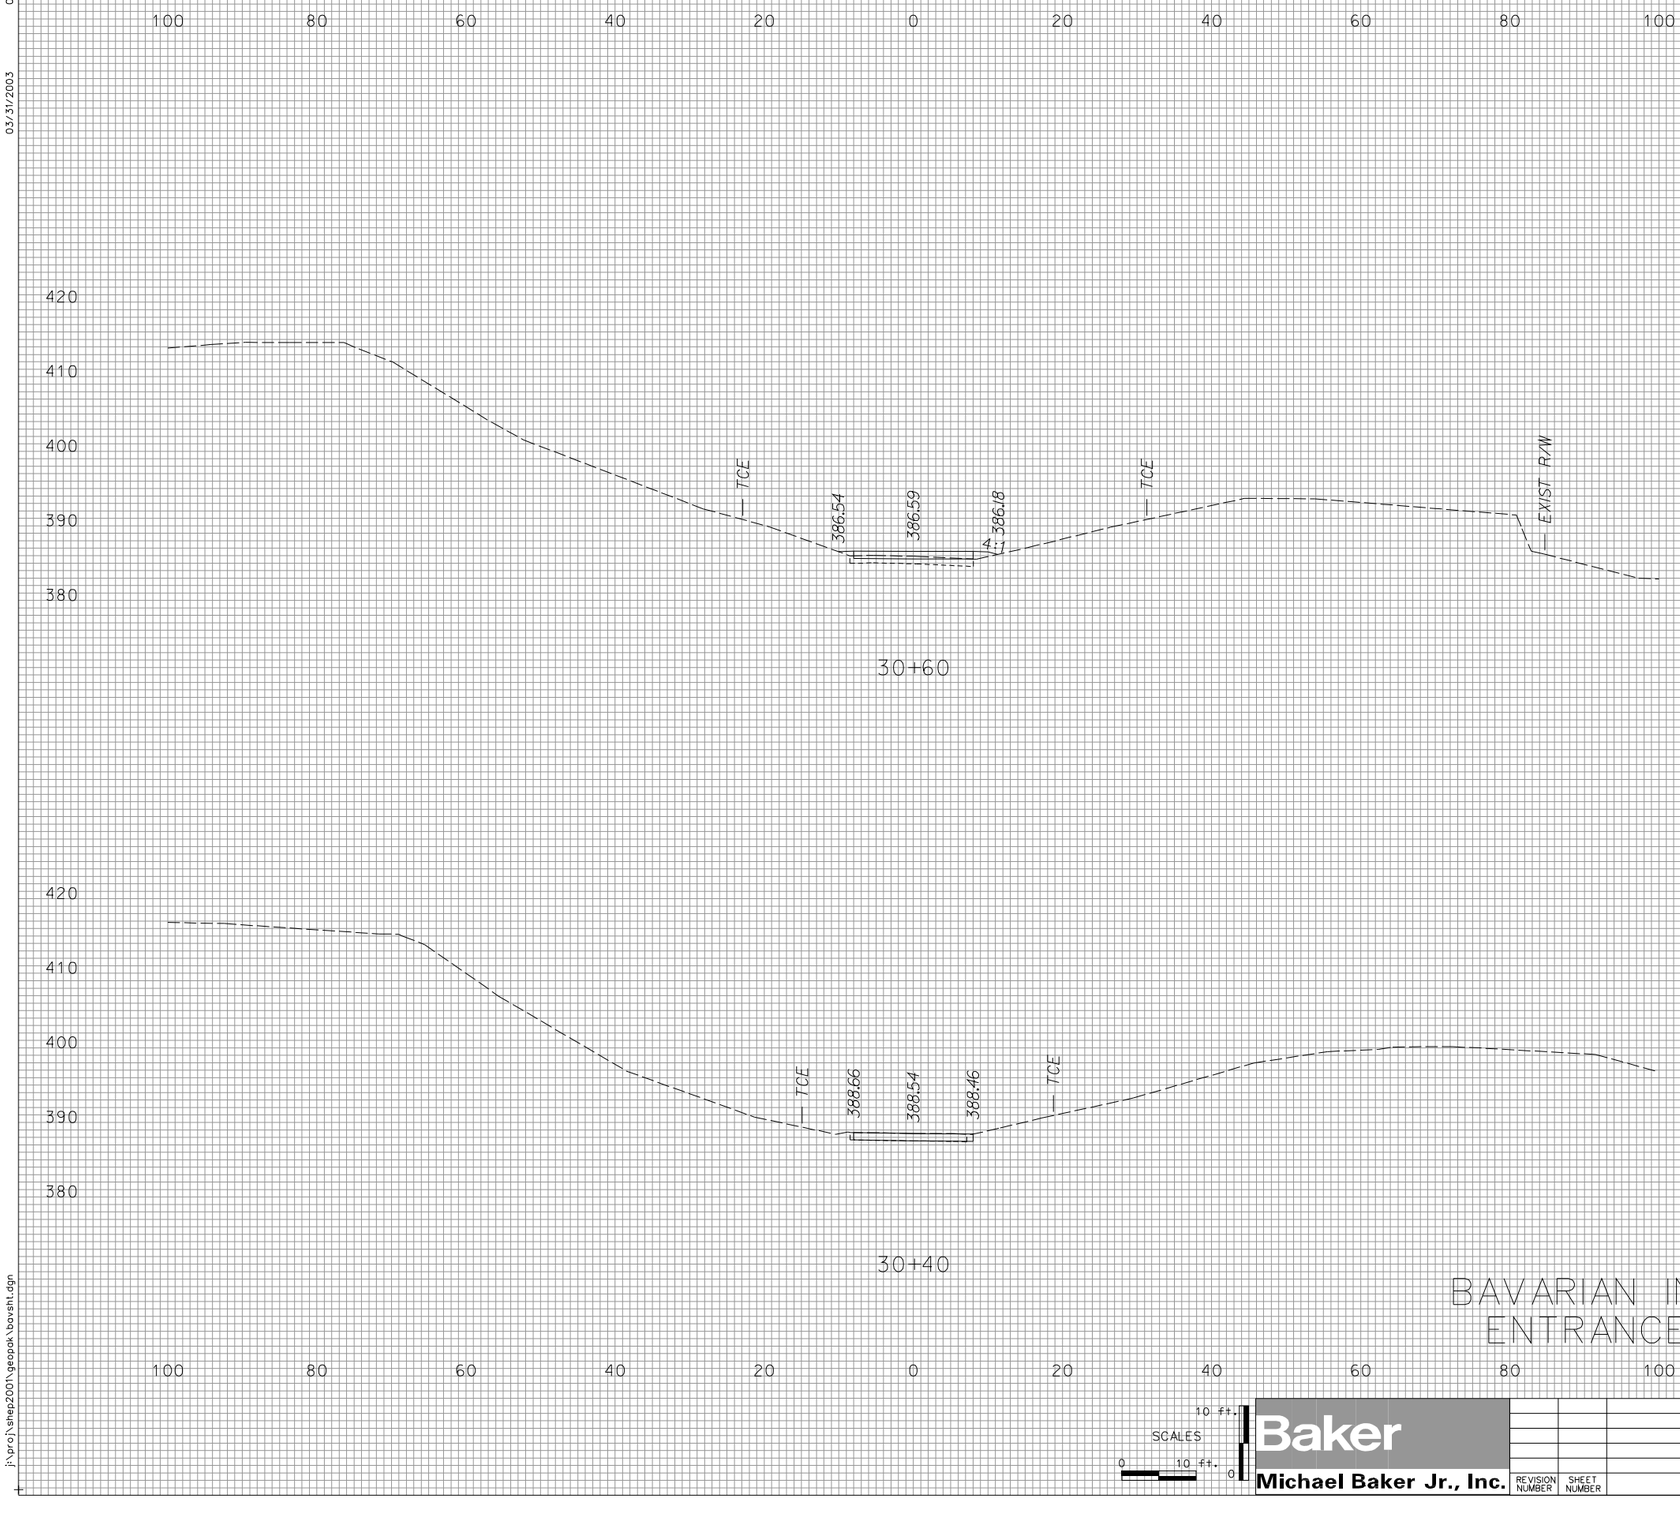

Public Roads Div.	State Dist. No.	State Project No.	Federal Project No.	Fiscal Year	County	Sheet No.	Total Sheets
W.V.	5	S319 -480- 5.64	BR-0480 (010)E	2002	JEFFERSON, WV WASHINGTON, MD		407

CLEARING & GRUBBING		SEEDING & MULCHING		EXCAVATION						EMBANKMENT					
WIDTH	AREA	WIDTH	AREA	UNCLASSIFIED		UNSUITABLE				UNCLASSIFIED		SELECT			
(FT)	(SF)	(FT)	(SF)	(SF)	(CY)	(SF)	(CY)	(SF)	(CY)	(SF)	(CY)	(SF)	(CY)	(SF)	(CY)
21		1		4						3					
374		20		8						1					
16		0		16						0					

SCALES

10 ft. 0 10 ft. 0

Baker

Michael Baker Jr., Inc.

REVISION NUMBER	SHEET NUMBER	REVISION	DATE	BY

THE WEST VIRGINIA DEPARTMENT OF TRANSPORTATION
DIVISION OF HIGHWAYS

CROSS-SECTION SHEET

03/31/2003

j:\proj\shep2001\geopak\baovsht.dgn

j:\proj\shep2001\geopak\baovsht.dgn

06:46:56 PM

03/31/2003

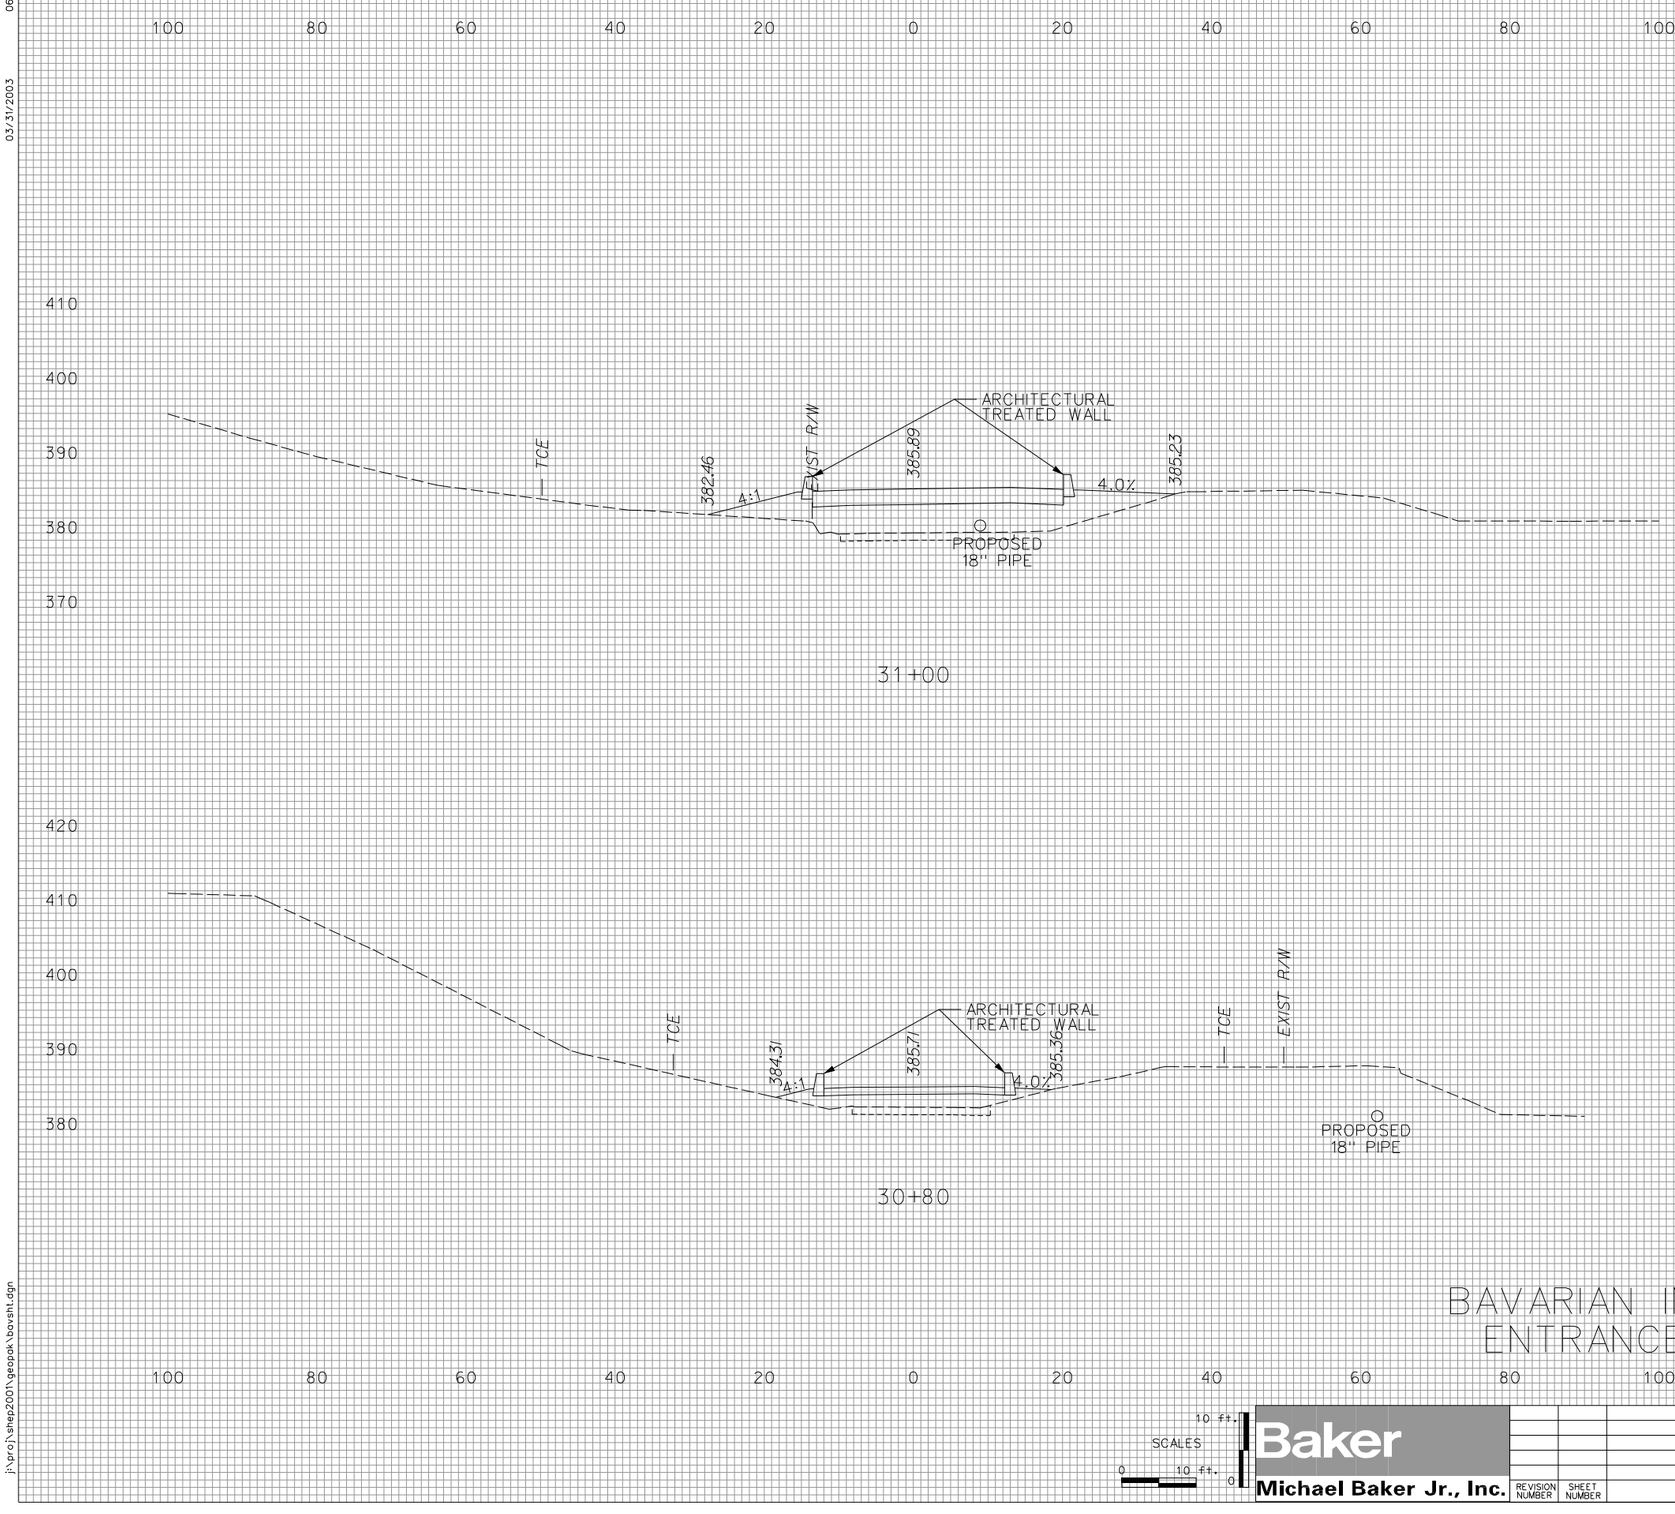

Public Roads Div.	State Dist. No.	State Project No.	Federal Project No.	Fiscal Year	County	Sheet No.	Total Sheets
W.V.	5	S319 -480- 5.64	BR-0480 (010)E	2002	JEFFERSON, WV WASHINGTON, MD		407

CLEARING & GRUBBING		SEEDING & MULCHING		EXCAVATION						EMBANKMENT					
WIDTH	AREA	WIDTH	AREA	UNCLASSIFIED		UNSUITABLE				UNCLASSIFIED		SELECT			
(FT)	(SF)	(FT)	(SF)	(SF)	(CY)	(SF)	(CY)	(SF)	(CY)	(SF)	(CY)	(SF)	(CY)	(SF)	(CY)
63		25		0						192					
998		340		0						91					
37		9		0						53					
584		100		2						21					

03/31/2003

SCALES
10 ft.
0 10 ft.
0

Baker
Michael Baker Jr., Inc.

REVISION NUMBER	SHEET NUMBER	REVISION	DATE	BY

THE WEST VIRGINIA DEPARTMENT OF TRANSPORTATION
DIVISION OF HIGHWAYS

CROSS-SECTION SHEET

j:\proj\shep2001\geopak\baovsh1.dgn

j:\proj\shep2001\geopak\baovsh1.dgn

06:47:06 PM

03/31/2003

Public Roads Div.	State Dist. No.	State Project No.	Federal Project No.	Fiscal Year	County	Sheet No.	Total Sheets
W.V.	5	S319 -480- 5.64	BR-0480 (010)E	2002	JEFFERSON, WV WASHINGTON, MD		407

CLEARING & GRUBBING		SEEDING & MULCHING		EXCAVATION						EMBANKMENT					
WIDTH	AREA	WIDTH	AREA	UNCLASSIFIED		UNSUITABLE				UNCLASSIFIED		SELECT			
(FT)	(SF)	(FT)	(SF)	(SF)	(CY)	(SF)	(CY)	(SF)	(CY)	(SF)	(CY)	(SF)	(CY)	(SF)	(CY)
61	0	0									269				
621	130	0									85				

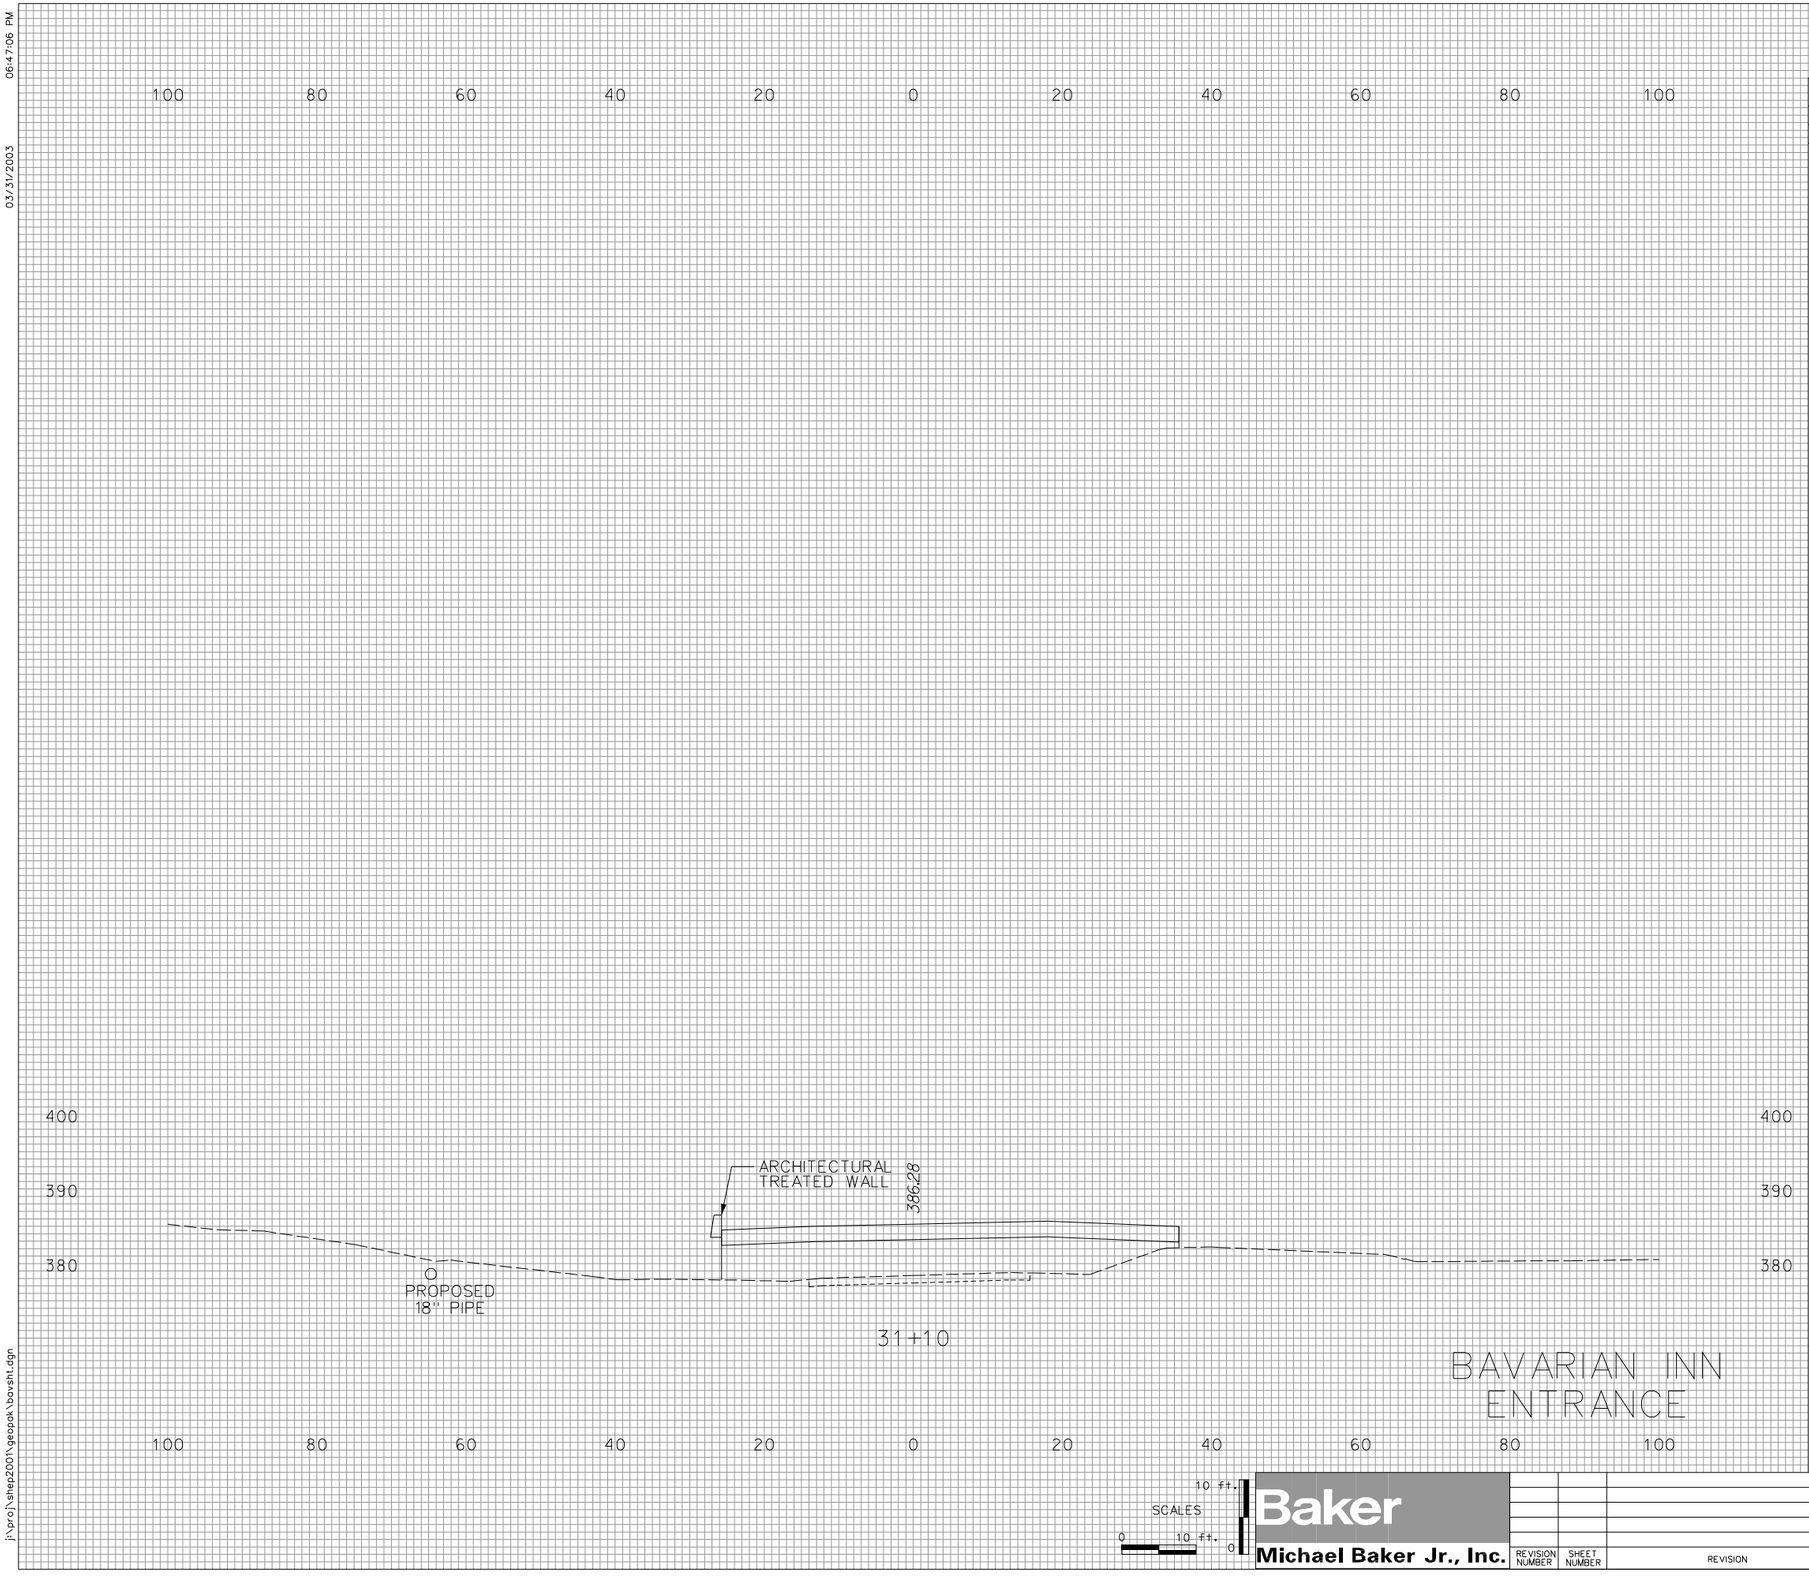

SCALES

10 ft. 0 10 ft. 0

Baker

Michael Baker Jr., Inc.

REVISION NUMBER	SHEET NUMBER	REVISION	DATE	BY

THE WEST VIRGINIA DEPARTMENT OF TRANSPORTATION
DIVISION OF HIGHWAYS

CROSS-SECTION SHEET

03/31/2003

j:\proj\shep2001\geopak\baysht.dgn

j:\proj\shep2001\geopak\baysht.dgn

06:47:41 PM

03/31/2003

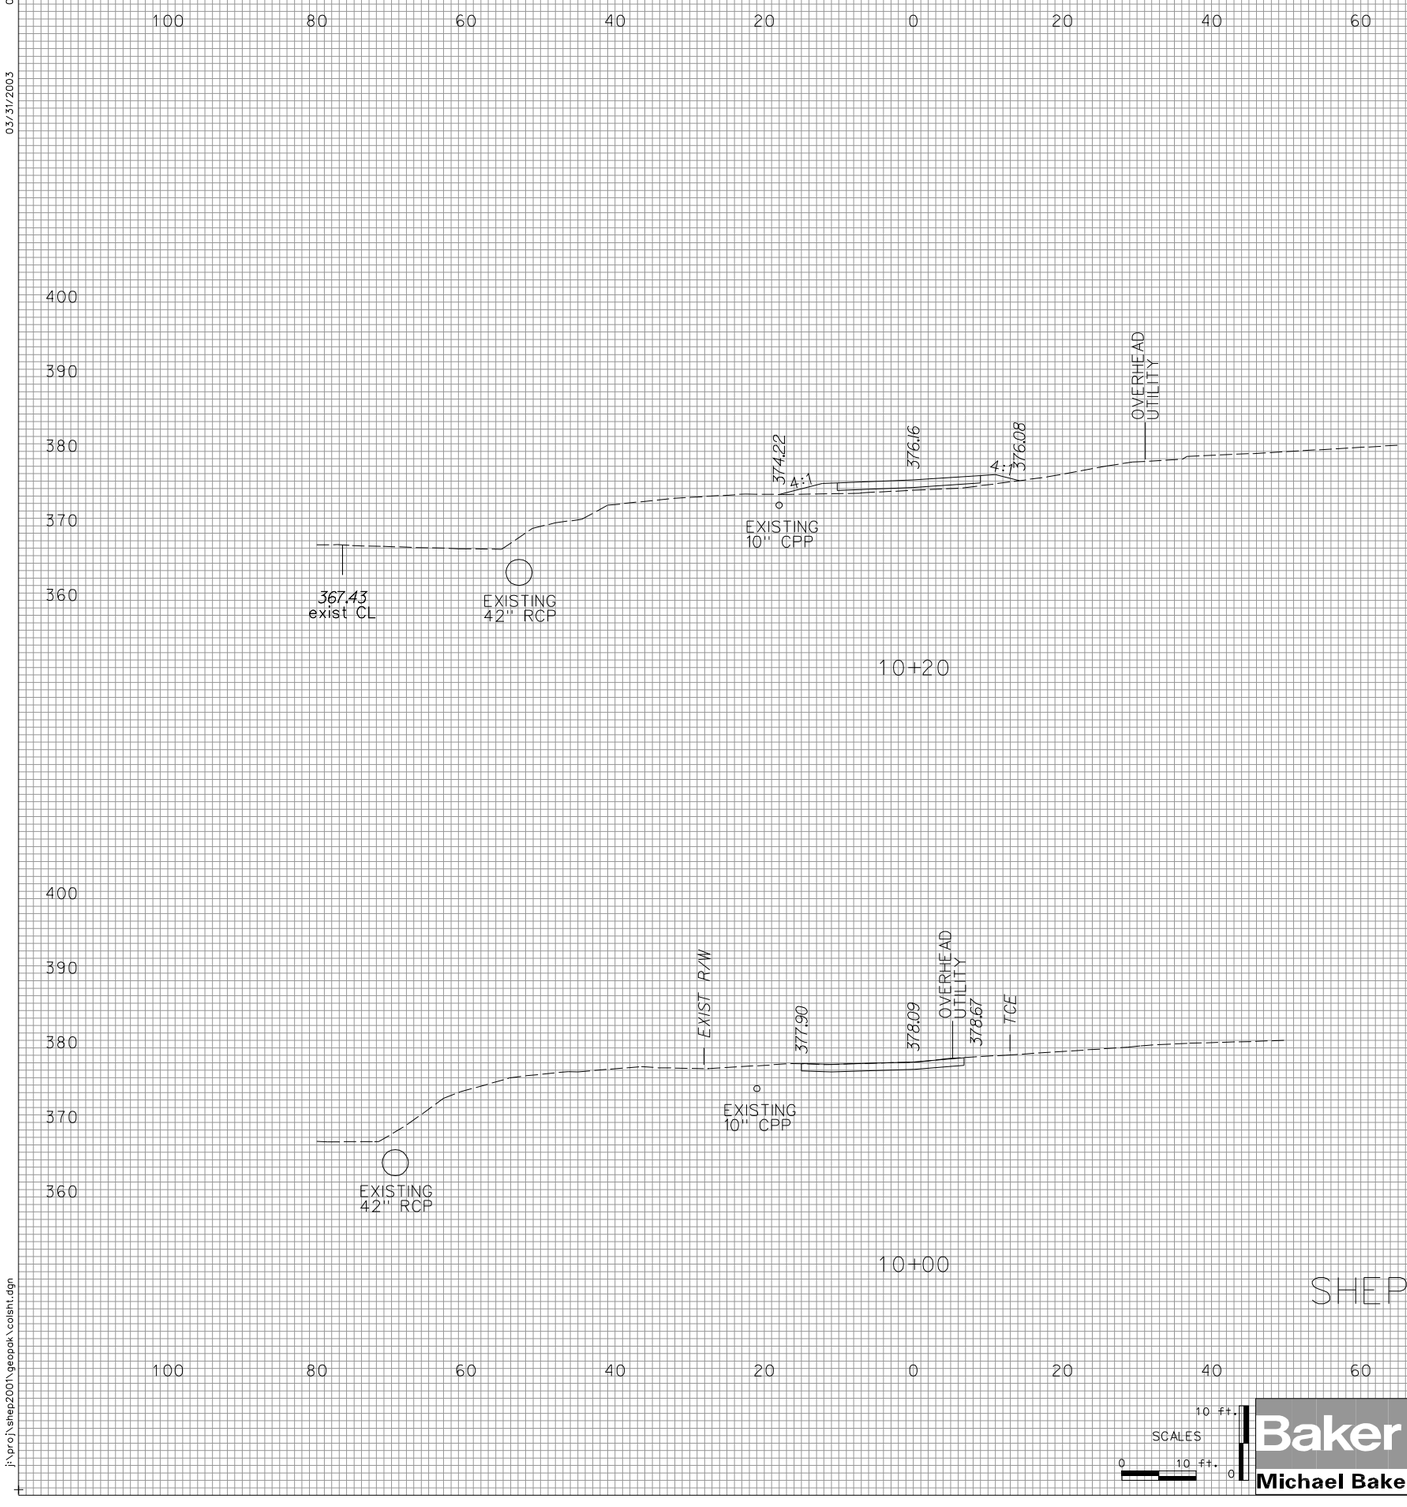

Public Roads Div.	State Dist. No.	State Project No.	Federal Project No.	Fiscal Year	County	Sheet No.	Total Sheets
W.V.	5	S319 -480- 5.64	BR-0480 (010)E	2002	JEFFERSON, WV WASHINGTON, MD		407

CLEARING & GRUBBING		SEEDING & MULCHING		EXCAVATION						EMBANKMENT					
WIDTH	AREA	WIDTH	AREA	UNCLASSIFIED		UNSUITABLE				UNCLASSIFIED		SELECT			
(FT)	(SF)	(FT)	(SF)	(SF)	(CY)	(SF)	(CY)	(SF)	(CY)	(SF)	(CY)	(SF)	(CY)	(SF)	(CY)
32		9		0						20					
542		100		8						7					
22		0		22						0					

SCALES
10 ft.
0 10 ft. 0

Baker
Michael Baker Jr., Inc.

REVISION NUMBER	SHEET NUMBER	REVISION	DATE	BY

THE WEST VIRGINIA DEPARTMENT OF TRANSPORTATION
DIVISION OF HIGHWAYS

CROSS-SECTION SHEET

03/31/2003

j:\proj\shep2001\geopak\xcsht.dgn

j:\proj\shep2001\geopak\xcsht.dgn

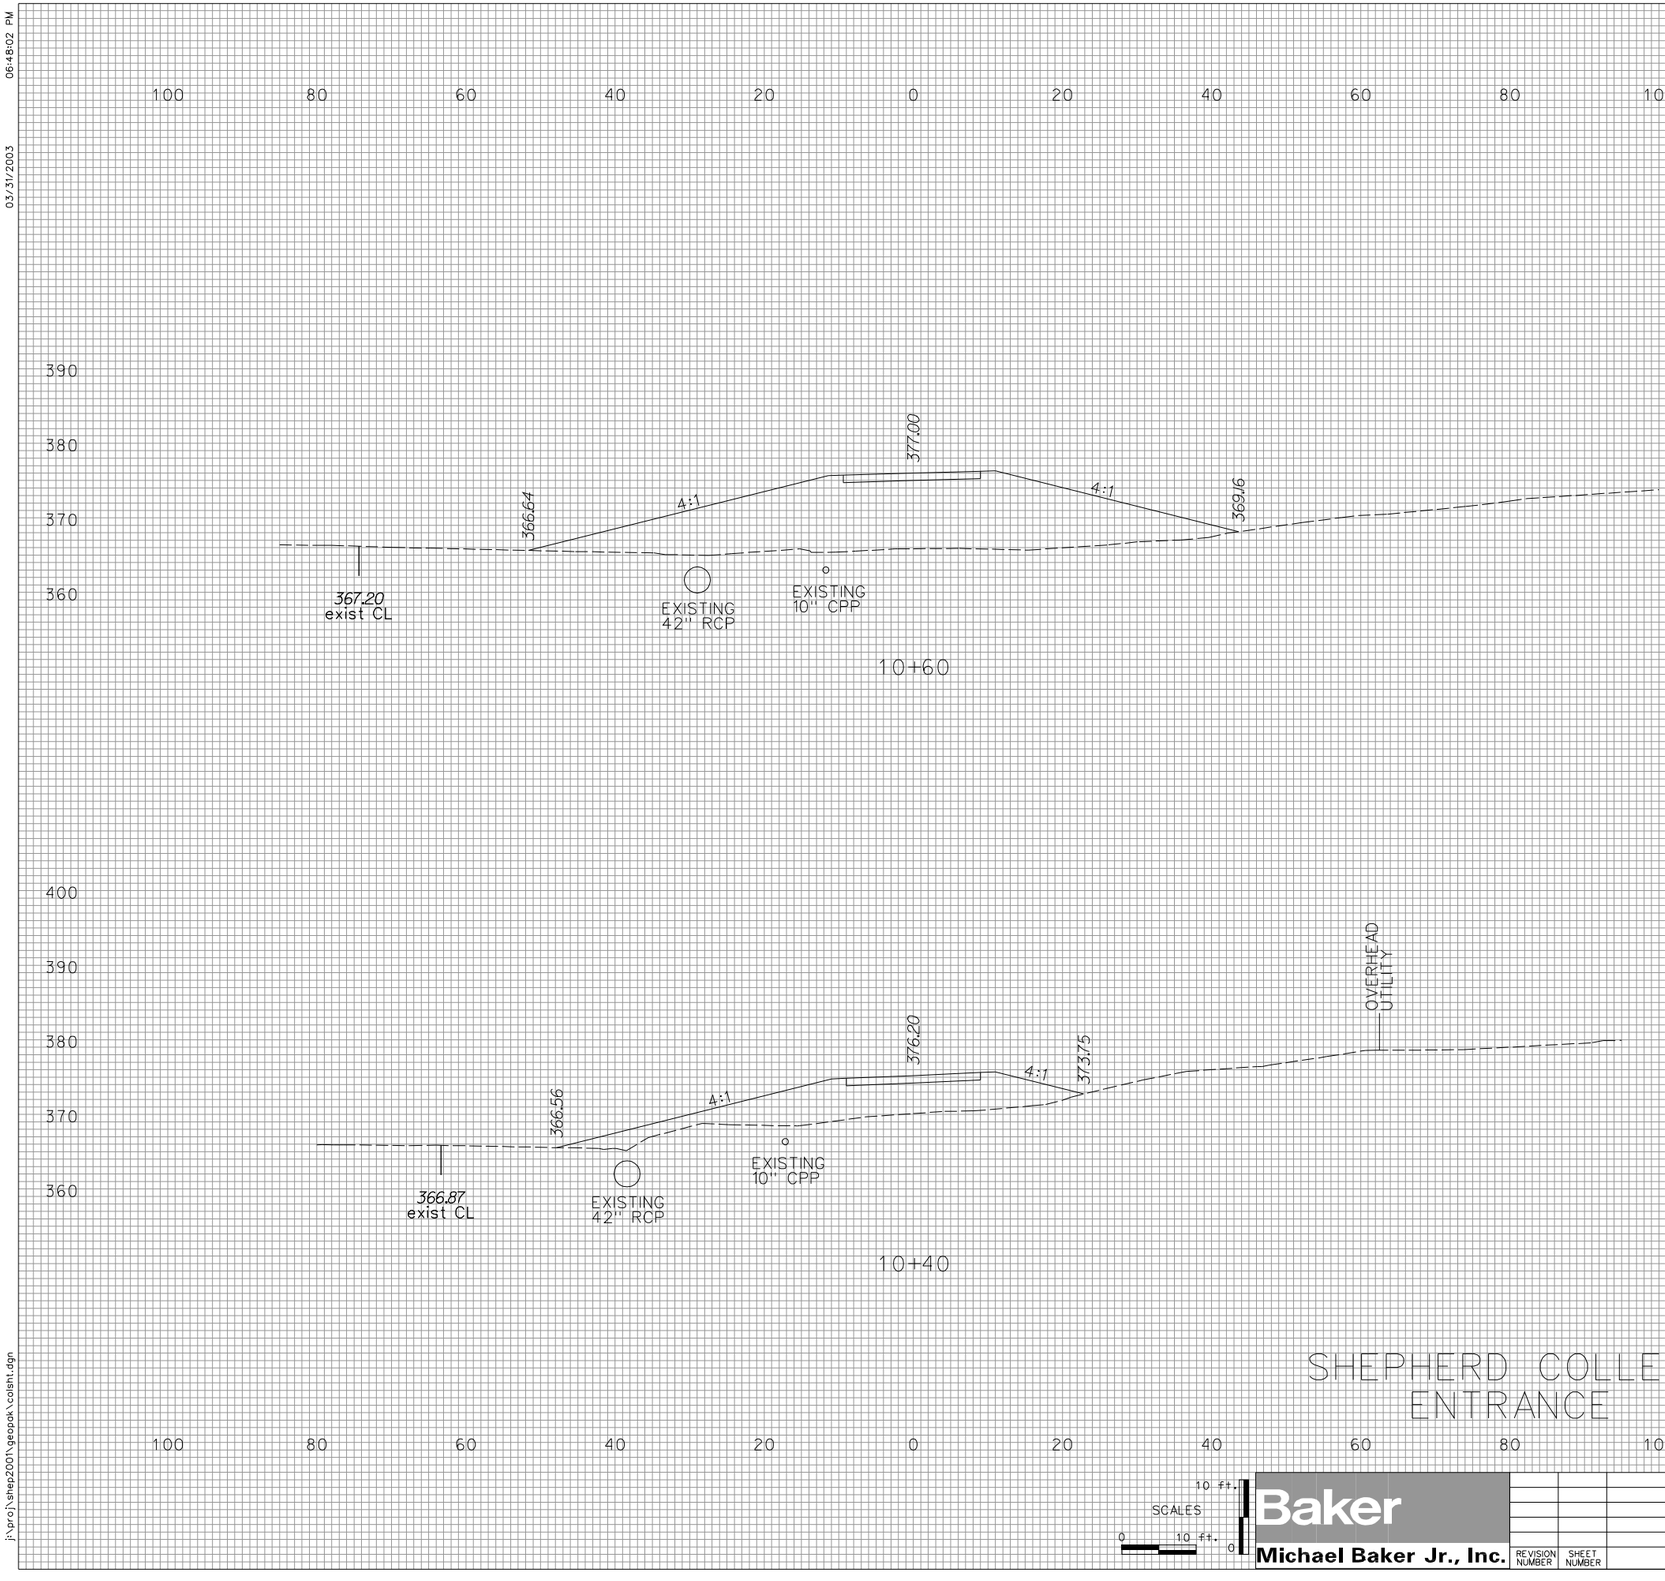

CLEARING & GRUBBING		SEEDING & MULCHING		EXCAVATION						EMBANKMENT					
				UNCLASSIFIED		UNSUITABLE				UNCLASSIFIED		SELECT			
WIDTH (FT)	AREA (SF)	WIDTH (FT)	AREA (SF)	(SF)	(CY)	(SF)	(CY)	(SF)	(CY)	(SF)	(CY)	(SF)	(CY)	(SF)	(CY)
95	1660	75	1260	0	0					608	310				
71	1030	50	600	0	0					228	92				

REVISION NUMBER	SHEET NUMBER	REVISION	DATE	BY

SCALES
10 ft.
0 10 ft. 0

Baker
Michael Baker Jr., Inc.

THE WEST VIRGINIA DEPARTMENT OF TRANSPORTATION
DIVISION OF HIGHWAYS

CROSS-SECTION SHEET

06:48:02 PM
03/31/2003
j:\proj\shep2001\geopak\xcsht.dgn
03/31/2003
j:\proj\shep2001\geopak\xcsht.dgn

06:48:20 PM

03/31/2003

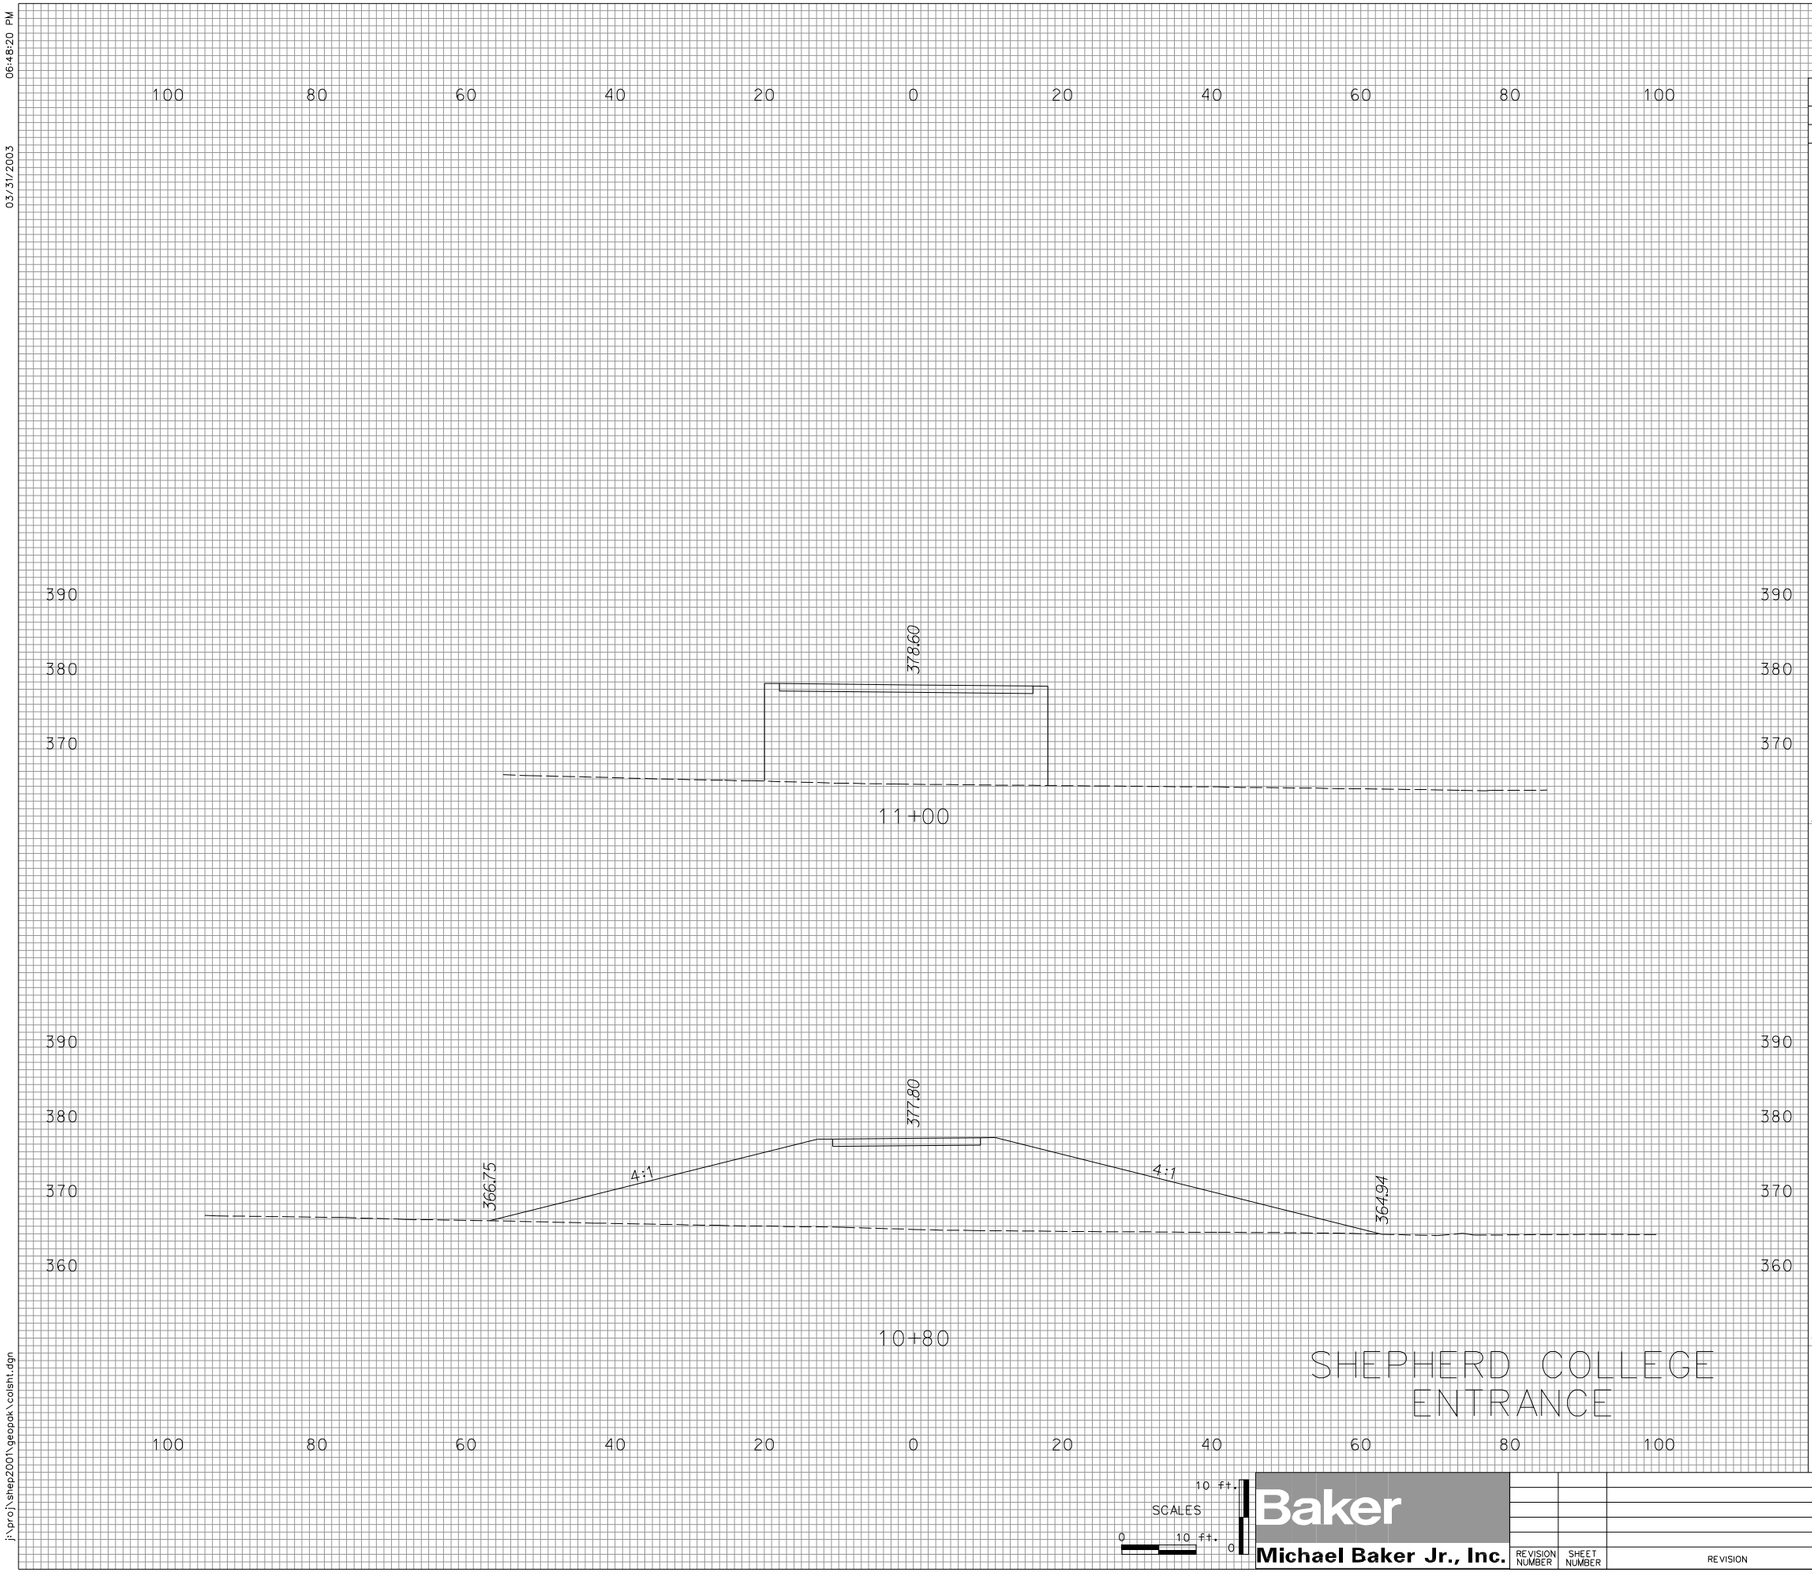

Public Roads Div.	State Dist. No.	State Project No.	Federal Project No.	Fiscal Year	County	Sheet No.	Total Sheets
W.V.	5	S319 -480- 5.64	BR-0480 (010)E	2002	JEFFERSON, WV WASHINGTON, MD		407

CLEARING & GRUBBING		SEEDING & MULCHING		EXCAVATION						EMBANKMENT					
WIDTH	AREA	WIDTH	AREA	UNCLASSIFIED		UNSUITABLE				UNCLASSIFIED		SELECT			
(FT)	(SF)	(FT)	(SF)	(SF)	(CY)	(SF)	(CY)	(SF)	(CY)	(SF)	(CY)	(SF)	(CY)	(SF)	(CY)
38		0		0						471					
	1577		980		0						490				
120		98		0						852					
	2150		1740		0						541				

SCALES

10 ft.

0 10 ft.

0

Baker

Michael Baker Jr., Inc.

REVISION NUMBER	SHEET NUMBER	REVISION	DATE	BY

THE WEST VIRGINIA DEPARTMENT OF TRANSPORTATION
DIVISION OF HIGHWAYS

CROSS–SECTION SHEET

j:\proj\shep2001\geopak\xcsht.dgn

j:\proj\shep2001\geopak\xcsht.dgn

03/31/2003

CLEARING & GRUBBING		SEEDING & MULCHING		EXCAVATION						EMBANKMENT					
				UNCLASSIFIED		UNSUITABLE				UNCLASSIFIED		SELECT			
WIDTH (FT)	AREA (SF)	WIDTH (FT)	AREA (SF)	(SF)	(CY)	(SF)	(CY)	(SF)	(CY)	(SF)	(CY)	(SF)	(CY)	(SF)	(CY)

06:49:47 PM

03/31/2003

Public Roads Div.	State Dist. No.	State Project No.	Federal Project No.	Fiscal Year	County	Sheet No.	Total Sheets
W.V.	5	S319 -480- 5.64	BR-0480 (010)E	2002	JEFFERSON, WV WASHINGTON, MD	384	407

CLEARING & GRUBBING		SEEDING & MULCHING		EXCAVATION						EMBANKMENT					
WIDTH	AREA	WIDTH	AREA	UNCLASSIFIED		UNSUITABLE				UNCLASSIFIED		SELECT			
(FT)	(SF)	(FT)	(SF)	(SF)	(CY)	(SF)	(CY)	(SF)	(CY)	(SF)	(CY)	(SF)	(CY)	(SF)	(CY)

CLEARING & GRUBBING		SEEDING & MULCHING		EXCAVATION						EMBANKMENT					
				UNCLASSIFIED		UNSUITABLE				UNCLASSIFIED		SELECT			
WIDTH (FT)	AREA (SF)	WIDTH (FT)	AREA (SF)	(SF)	(CY)	(SF)	(CY)	(SF)	(CY)	(SF)	(CY)	(SF)	(CY)	(SF)	(CY)
64		58		100								5			
	903		720		44								2		

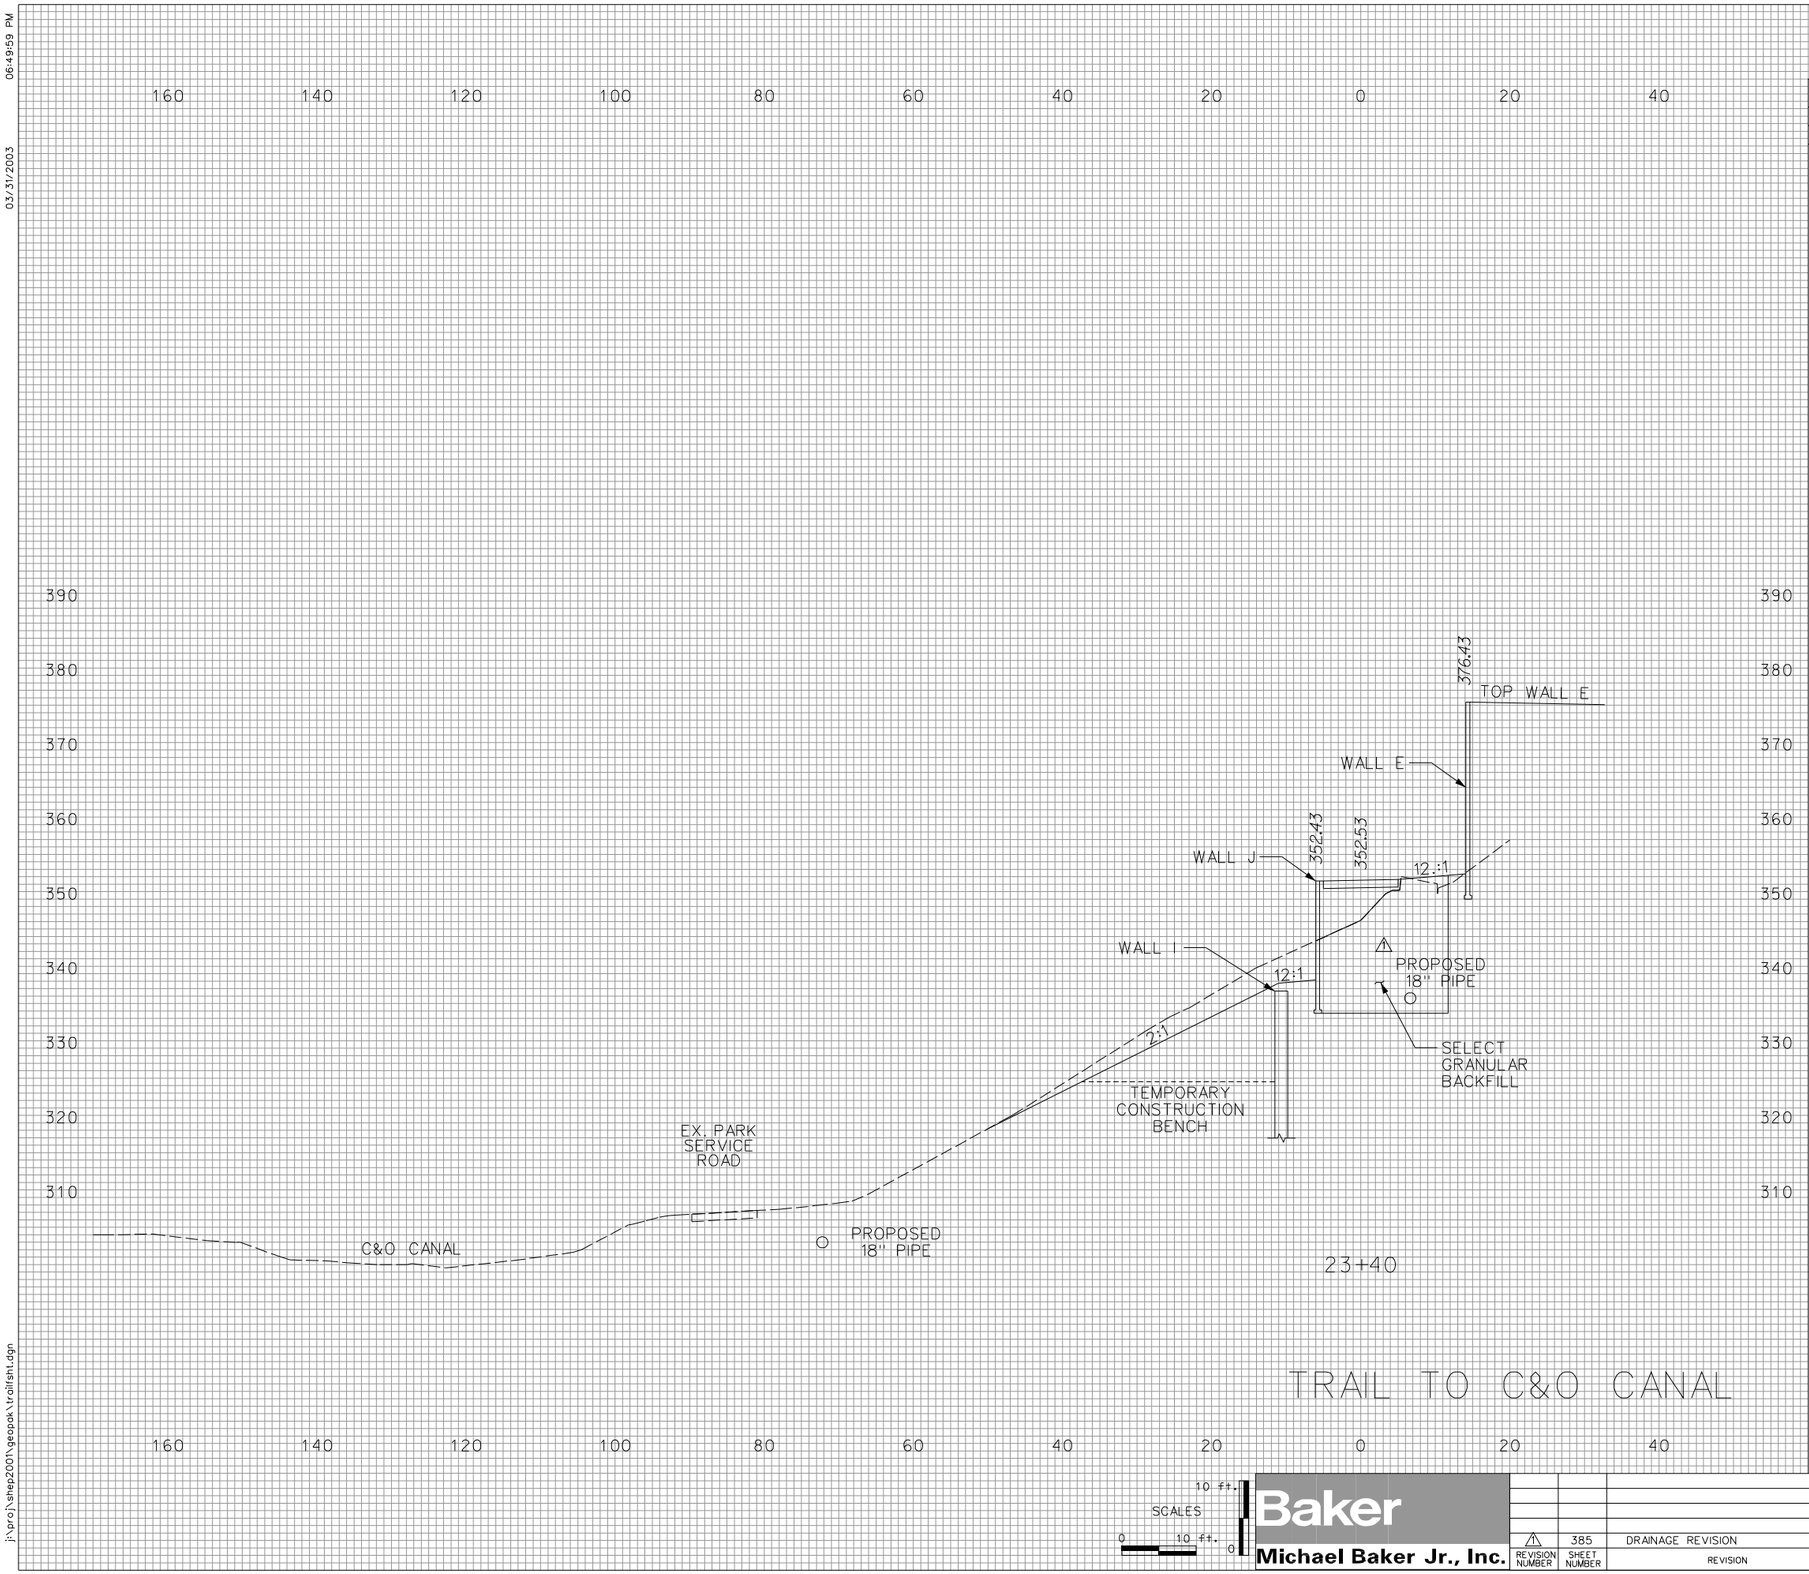

SCALES
10 ft.
0 10 ft.
0

Baker
Michael Baker Jr., Inc.

REVISION NUMBER	SHEET NUMBER	REVISION	DATE	BY
1	385	DRAINAGE REVISION	1/03/03	N.B.

THE WEST VIRGINIA DEPARTMENT OF TRANSPORTATION
DIVISION OF HIGHWAYS

CROSS–SECTION SHEET

06:49:59 PM
03/31/2003
j:\proj\shep2001\geopak\trailsht.dgn

Public Roads Div.	State Dist. No.	State Project No.	Federal Project No.	Fiscal Year	County	Sheet No.	Total Sheets
W.V.	5	S319 -480- 5.64	BR-0480 (010)E	2002	JEFFERSON, WV WASHINGTON, MD	386	407

CLEARING & GRUBBING		SEEDING & MULCHING		EXCAVATION						EMBANKMENT					
				UNCLASSIFIED		UNSUITABLE				UNCLASSIFIED		SELECT			
WIDTH (FT)	AREA (SF)	WIDTH (FT)	AREA (SF)	(SF)	(CY)	(SF)	(CY)	(SF)	(CY)	(SF)	(CY)	(SF)	(CY)	(SF)	(CY)
53		46		79						5					
	1178		1040		67						4				

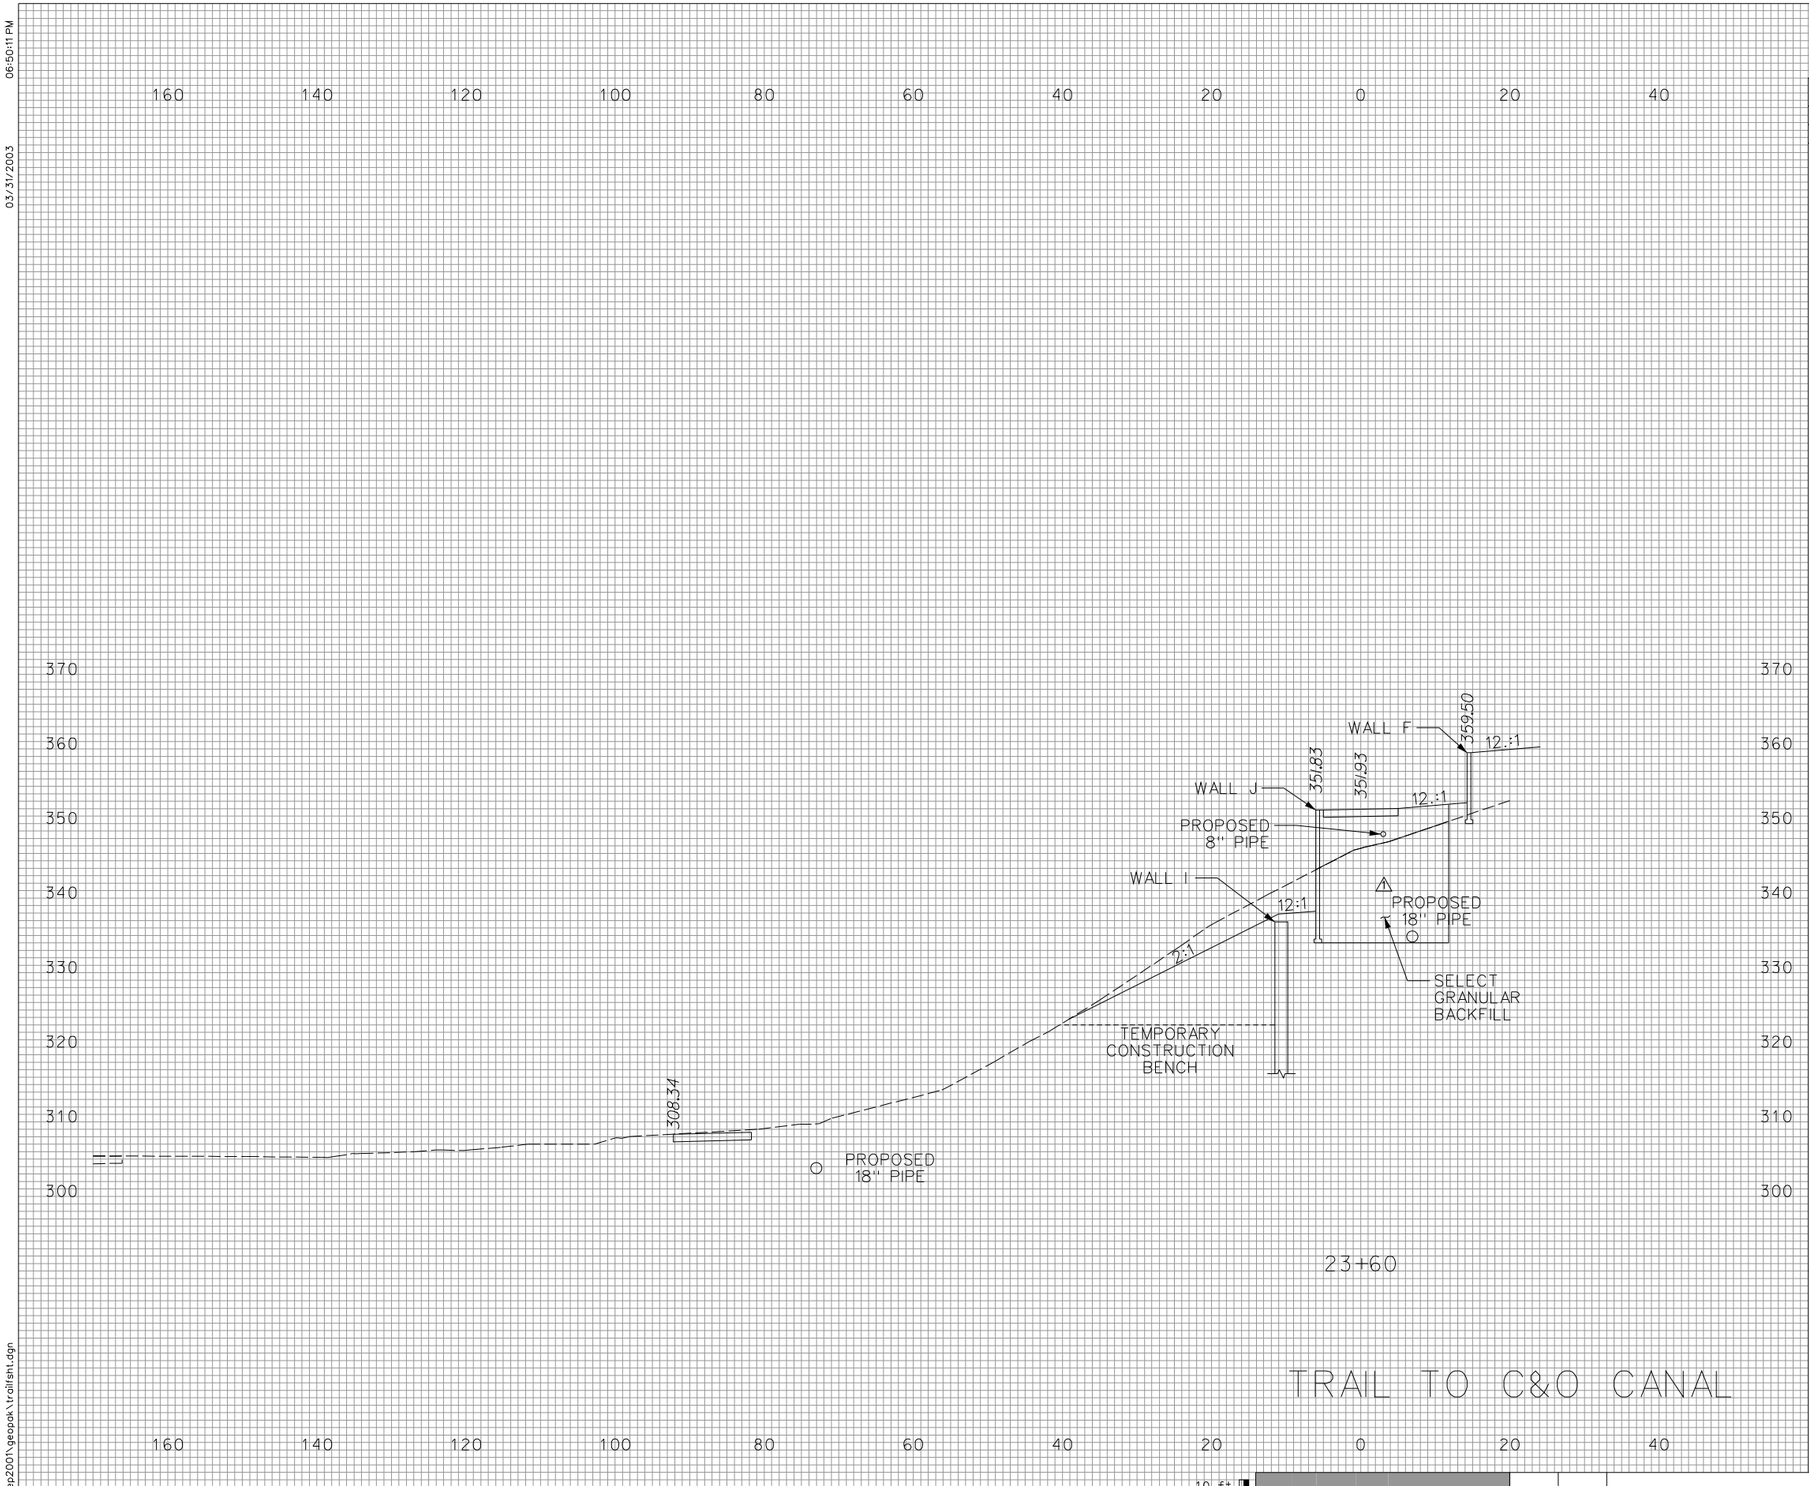

SCALES
10 ft.
0
10 ft.
0

Baker
Michael Baker Jr., Inc.

REVISION NUMBER	SHEET NUMBER	REVISION	DATE	BY
1	386	DRAINAGE REVISION	1/03/03	N.B.

THE WEST VIRGINIA DEPARTMENT OF TRANSPORTATION
DIVISION OF HIGHWAYS

CROSS–SECTION SHEET

06:50:22 PM

03/31/2003

Public Roads Div.	State Dist. No.	State Project No.	Federal Project No.	Fiscal Year	County	Sheet No.	Total Sheets
W.V.	5	S319 -480- 5.64	BR-0480 (010)E	2002	JEFFERSON, WV WASHINGTON, MD		407

CLEARING & GRUBBING		SEEDING & MULCHING		EXCAVATION						EMBANKMENT					
				UNCLASSIFIED		UNSUITABLE				UNCLASSIFIED		SELECT			
WIDTH (FT)	AREA (SF)	WIDTH (FT)	AREA (SF)	(SF)	(CY)	(SF)	(CY)	(SF)	(CY)	(SF)	(CY)	(SF)	(CY)	(SF)	(CY)
79		74		0						204					
	1322		1200		29				77						

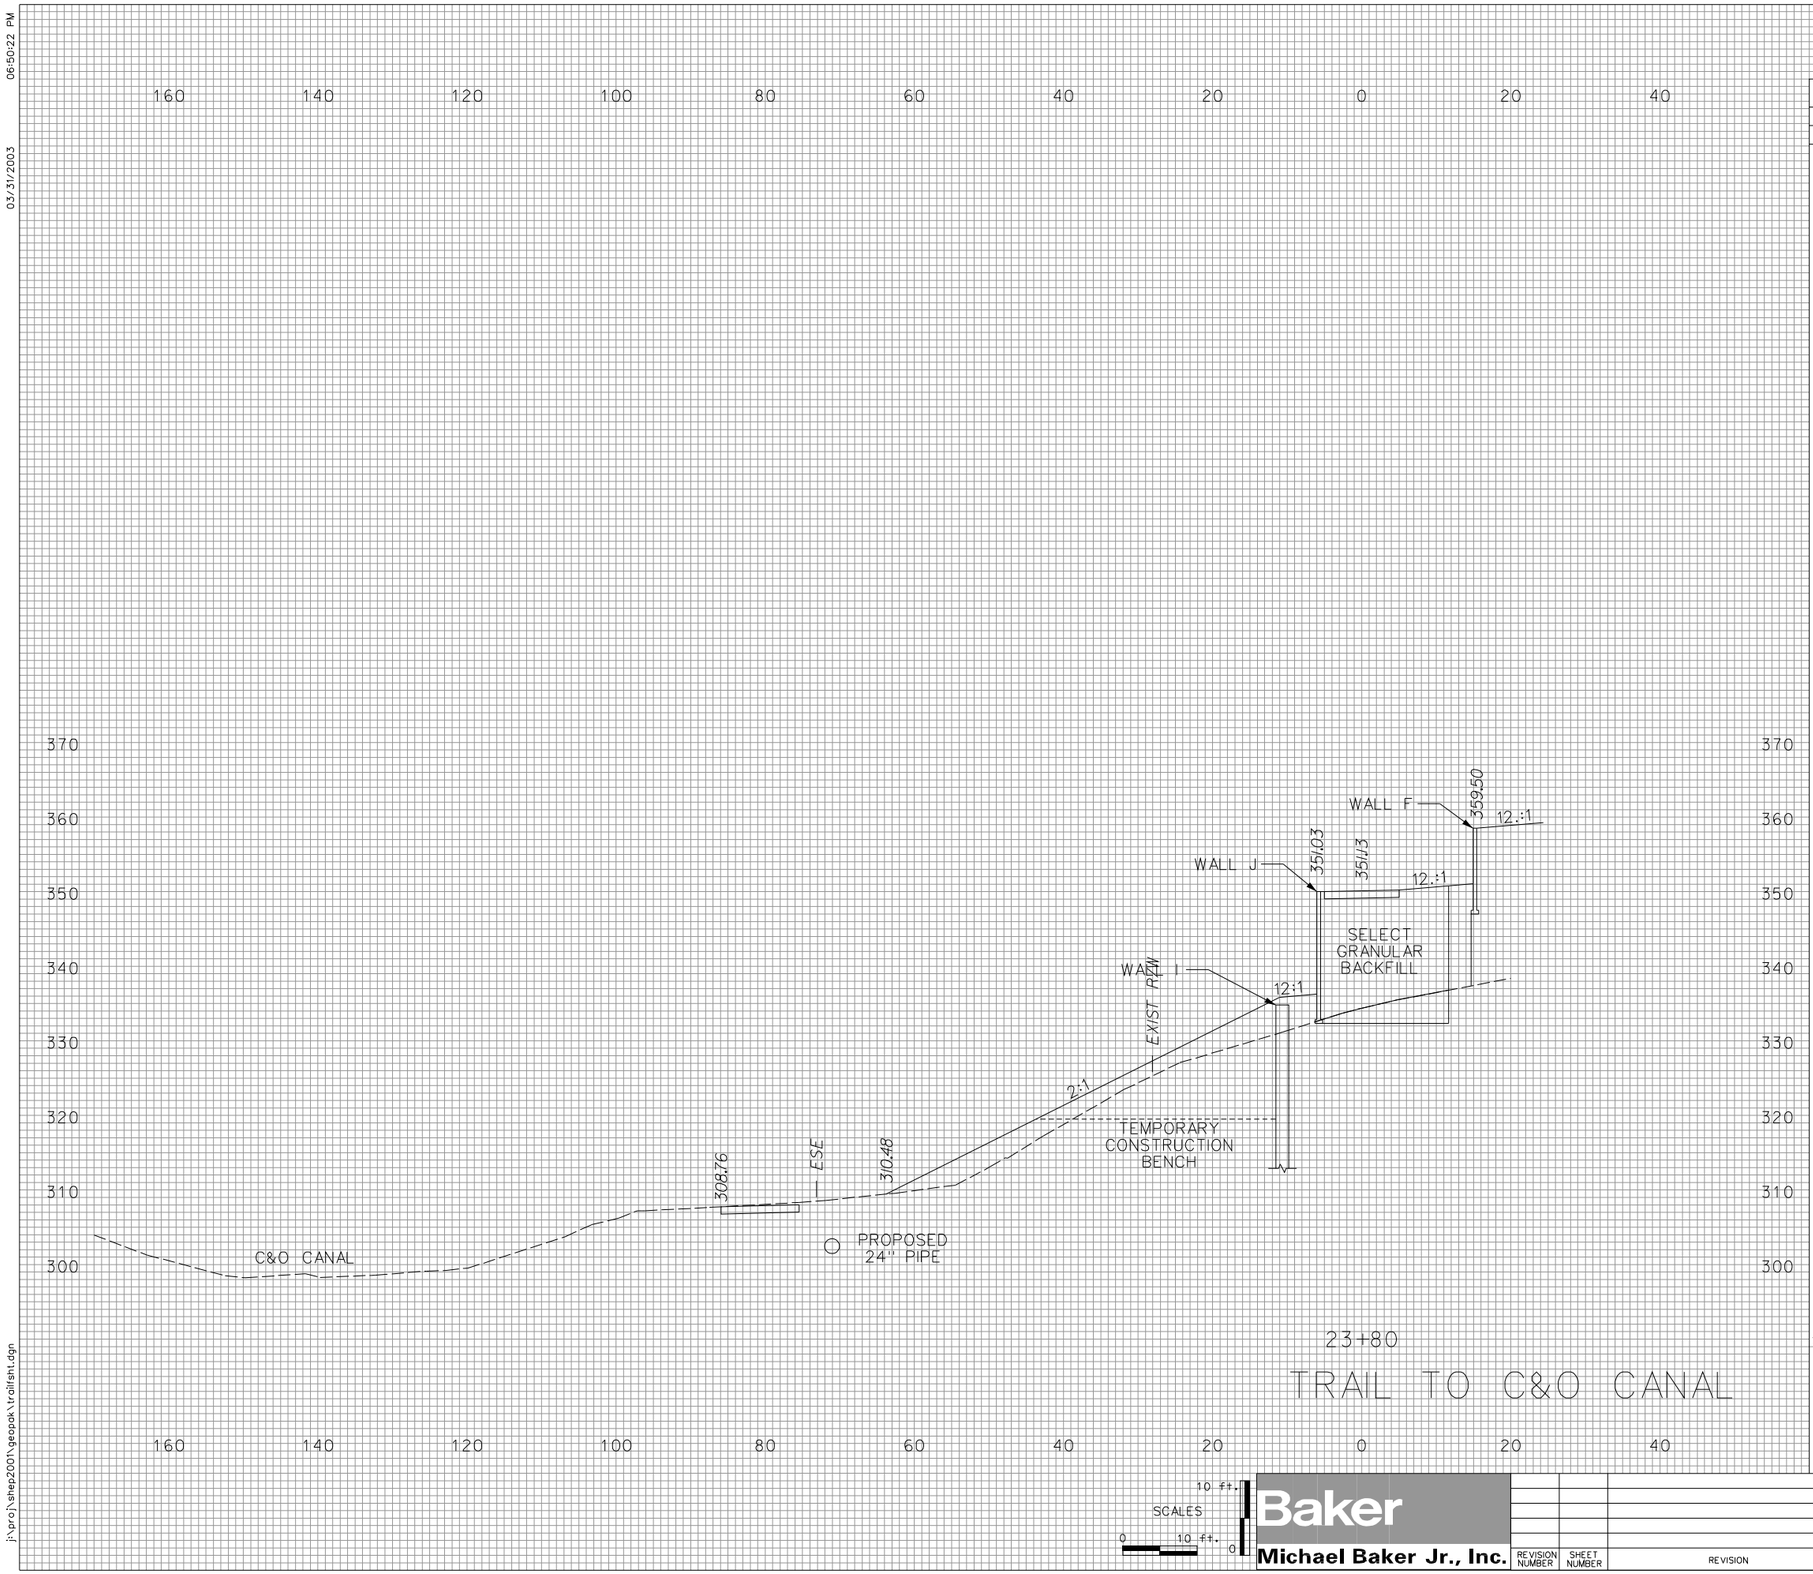

23+80

TRAIL TO C&O CANAL

SCALES

10 ft.

0 10 ft.

0

Baker

Michael Baker Jr., Inc.

REVISION NUMBER	SHEET NUMBER	REVISION	DATE	BY

THE WEST VIRGINIA DEPARTMENT OF TRANSPORTATION
DIVISION OF HIGHWAYS

CROSS–SECTION SHEET

j:\proj\shep2001\geopak\trailsht.dgn

03/31/2003

j:\proj\shep2001\geopak\trailfin.dgn

06:50:34 PM

03/31/2003

Public Roads Div.	State Dist. No.	State Project No.	Federal Project No.	Fiscal Year	County	Sheet No.	Total Sheets
W.V.	5	S319 -480- 5.64	BR-0480 (010)E	2002	JEFFERSON, WV WASHINGTON, MD		407

CLEARING & GRUBBING		SEEDING & MULCHING		EXCAVATION						EMBANKMENT					
WIDTH	AREA	WIDTH	AREA	UNCLASSIFIED		UNSUITABLE				UNCLASSIFIED		SELECT			
(FT)	(SF)	(FT)	(SF)	(SF)	(CY)	(SF)	(CY)	(SF)	(CY)	(SF)	(CY)	(SF)	(CY)	(SF)	(CY)
87	1652	80	1540	0	0					952	428				

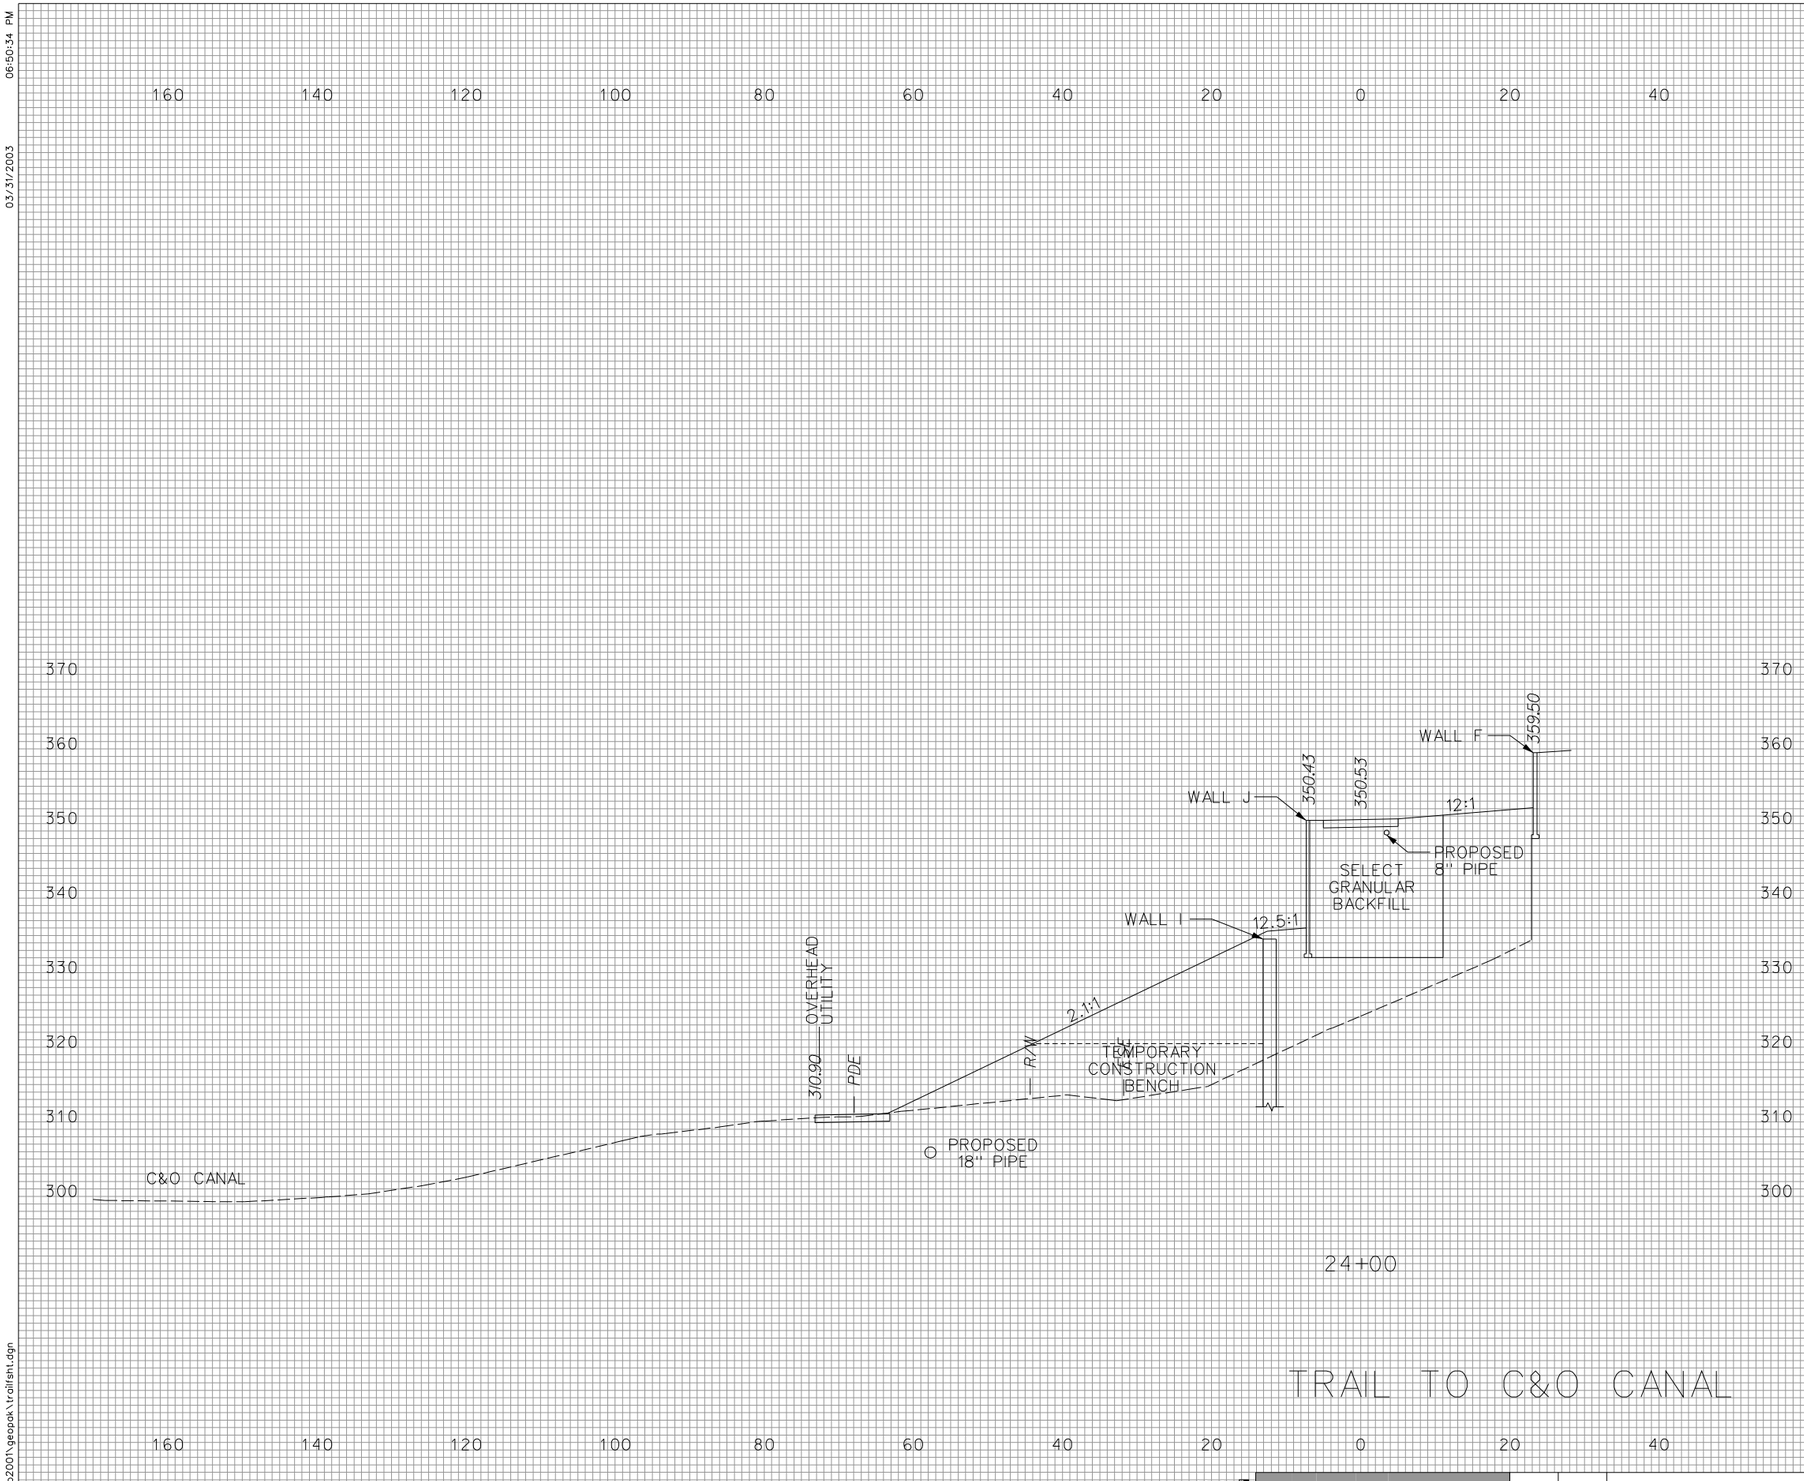

SCALES

10 ft.

0 10 ft.

0

Baker

Michael Baker Jr., Inc.

REVISION NUMBER	SHEET NUMBER	REVISION	DATE	BY

THE WEST VIRGINIA DEPARTMENT OF TRANSPORTATION
DIVISION OF HIGHWAYS

CROSS–SECTION SHEET

j:\proj\shep2001\geopak\trailsht.dgn

03/31/2003

j:\proj\shep2001\geopak\trailsht.dgn

06:50:44 PM

03/31/2003

Public Roads Div.	State Dist. No.	State Project No.	Federal Project No.	Fiscal Year	County	Sheet No.	Total Sheets
W.V.	5	S319 -480- 5.64	BR-0480 (010)E	2002	JEFFERSON, WV WASHINGTON, MD		407

CLEARING & GRUBBING		SEEDING & MULCHING		EXCAVATION						EMBANKMENT					
WIDTH	AREA	WIDTH	AREA	UNCLASSIFIED		UNSUITABLE				UNCLASSIFIED		SELECT			
(FT)	(SF)	(FT)	(SF)	(SF)	(CY)	(SF)	(CY)	(SF)	(CY)	(SF)	(CY)	(SF)	(CY)	(SF)	(CY)
26		18		0						90					
	0		0		0						0				
78		71		0						908					
	1647		1520		0						689				

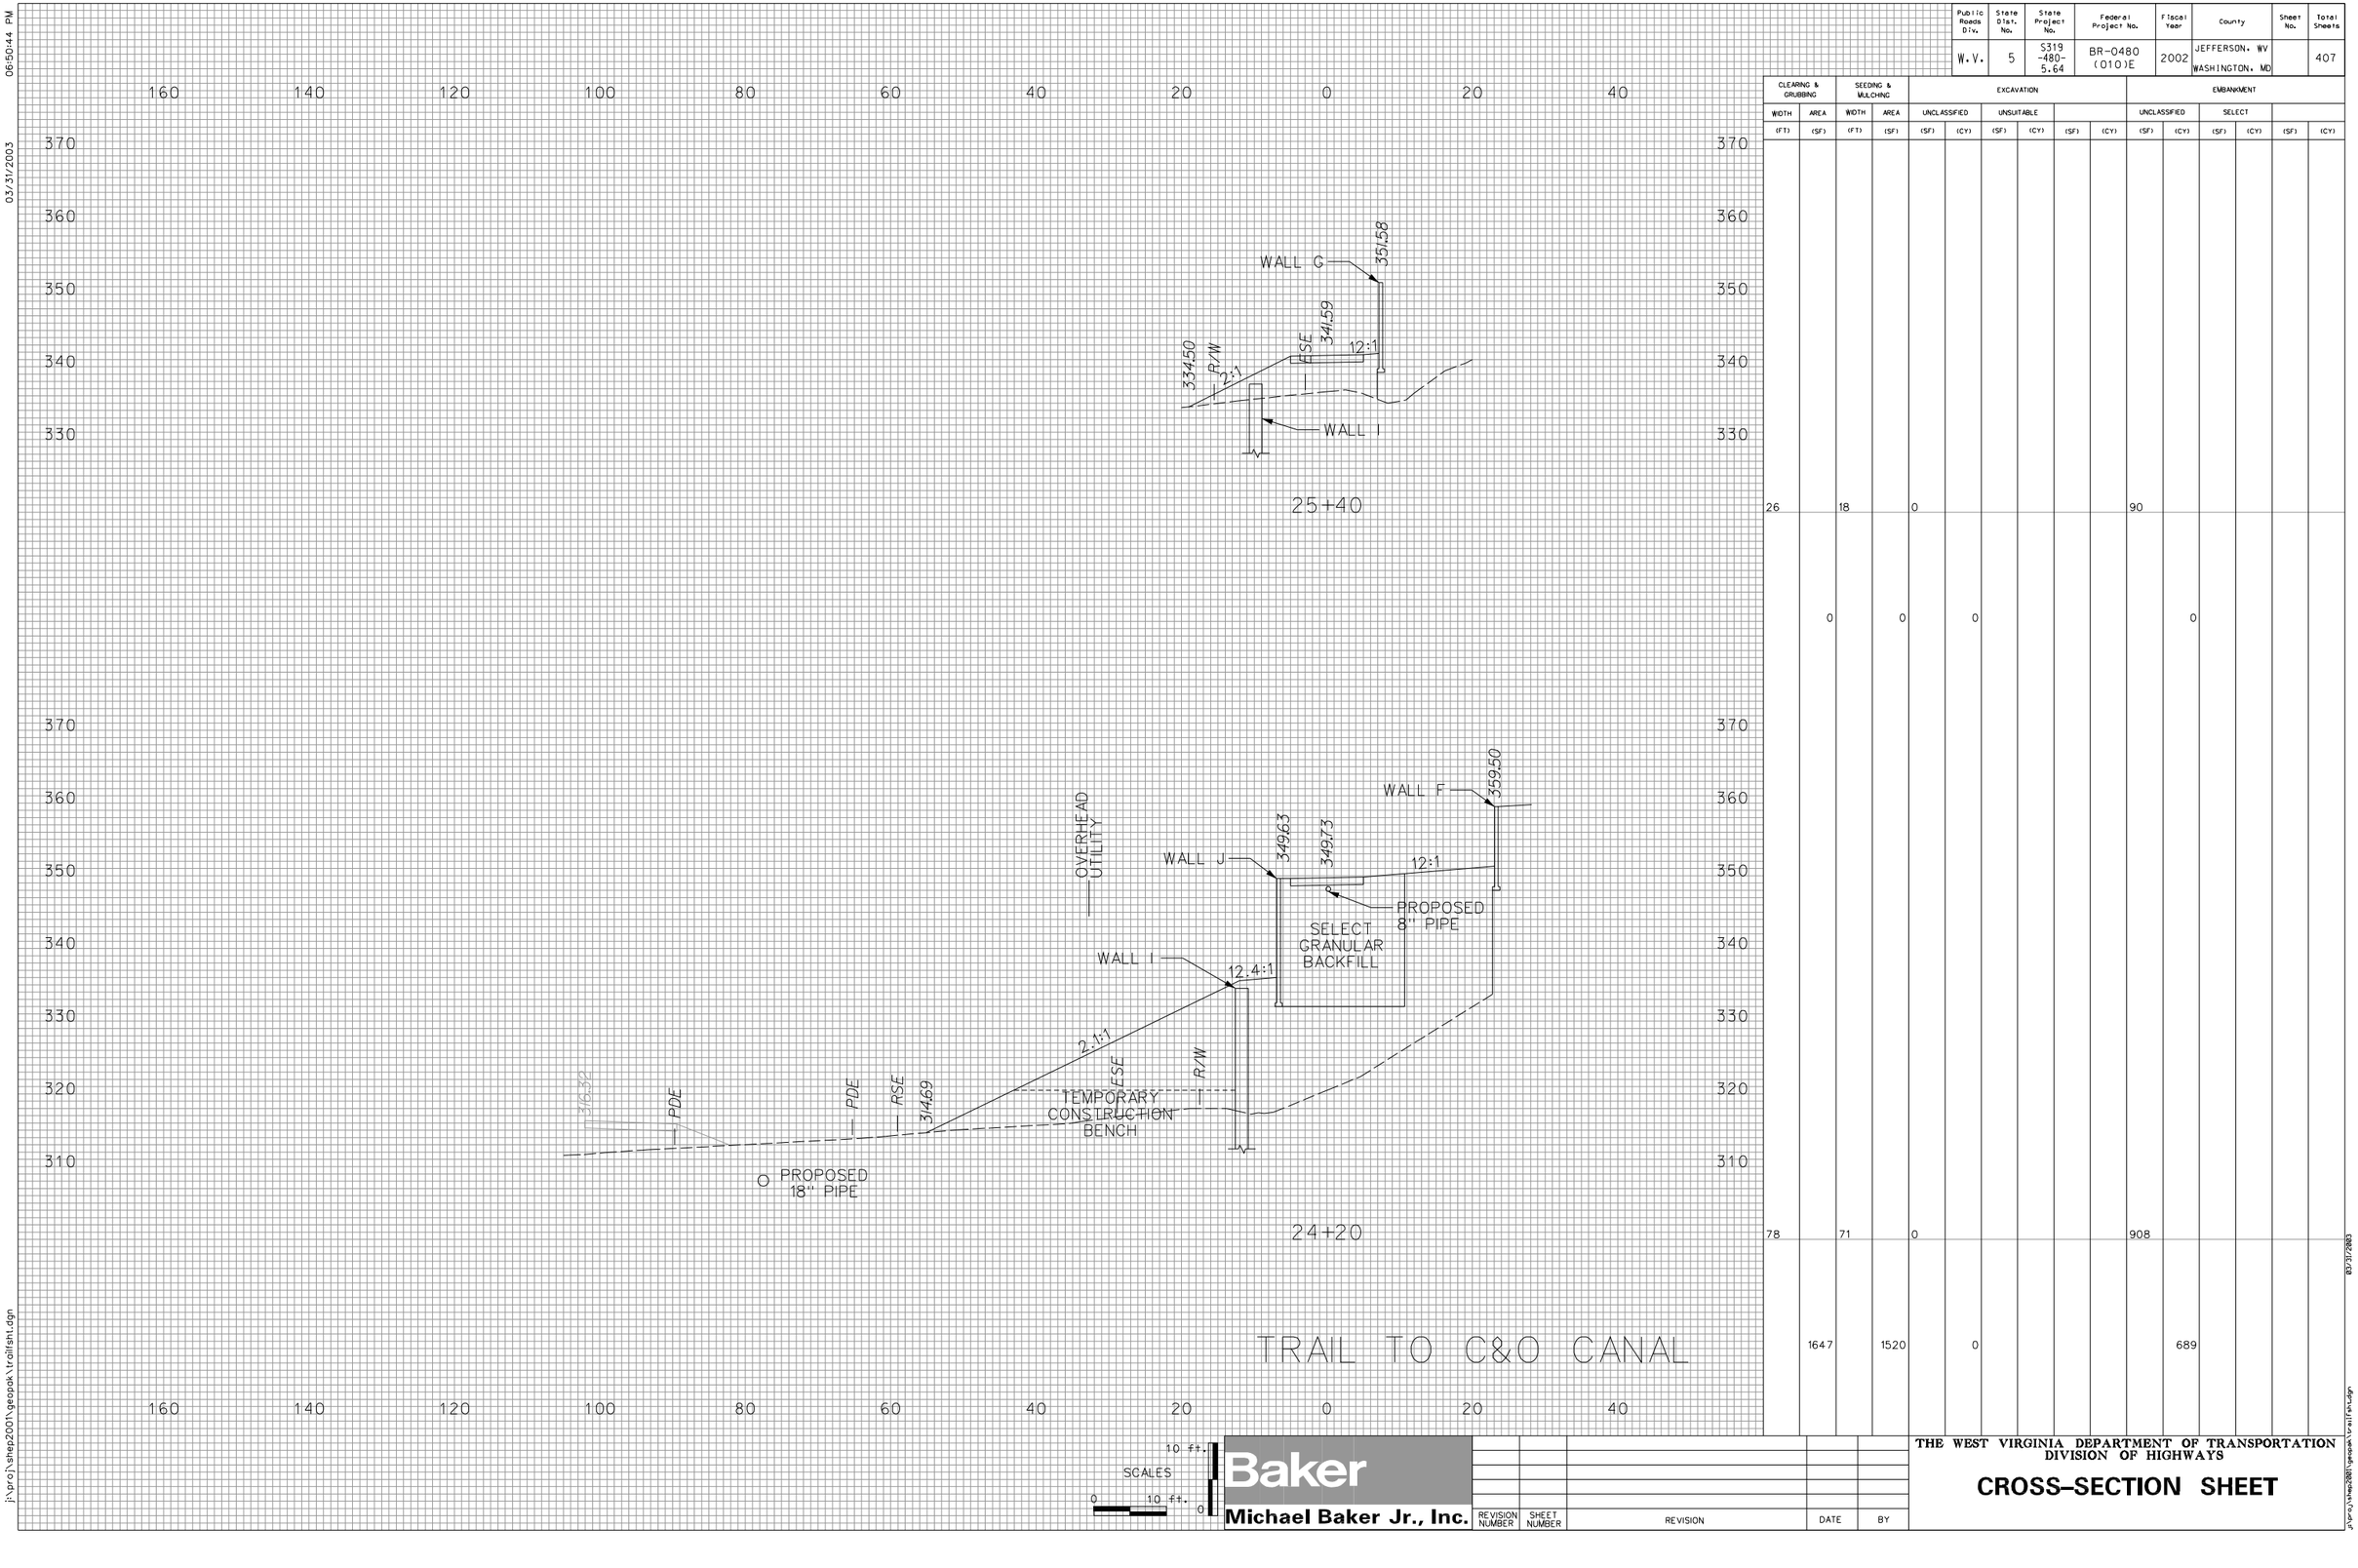

SCALES

10 ft.

0 10 ft.

0

Baker

Michael Baker Jr., Inc.

REVISION NUMBER	SHEET NUMBER	REVISION	DATE	BY

THE WEST VIRGINIA DEPARTMENT OF TRANSPORTATION
DIVISION OF HIGHWAYS

CROSS–SECTION SHEET

j:\proj\shep2001\geopak\trailsht.dgn

j:\proj\shep2001\geopak\trailfwk.dgn

03/31/2003

06:50:56 PM

03/31/2003

Public Roads Div.	State Dist. No.	State Project No.	Federal Project No.	Fiscal Year	County	Sheet No.	Total Sheets
W.V.	5	S319 -480- 5.64	BR-0480 (010)E	2002	JEFFERSON, WV WASHINGTON, MD		407

CLEARING & GRUBBING		SEEDING & MULCHING		EXCAVATION						EMBANKMENT					
WIDTH	AREA	WIDTH	AREA	UNCLASSIFIED		UNSUITABLE				UNCLASSIFIED		SELECT			
(FT)	(SF)	(FT)	(SF)	(SF)	(CY)	(SF)	(CY)	(SF)	(CY)	(SF)	(CY)	(SF)	(CY)	(SF)	(CY)
18	9	13								2					
354		180		6						4					
17	9	4								8					
436		280		1						36					

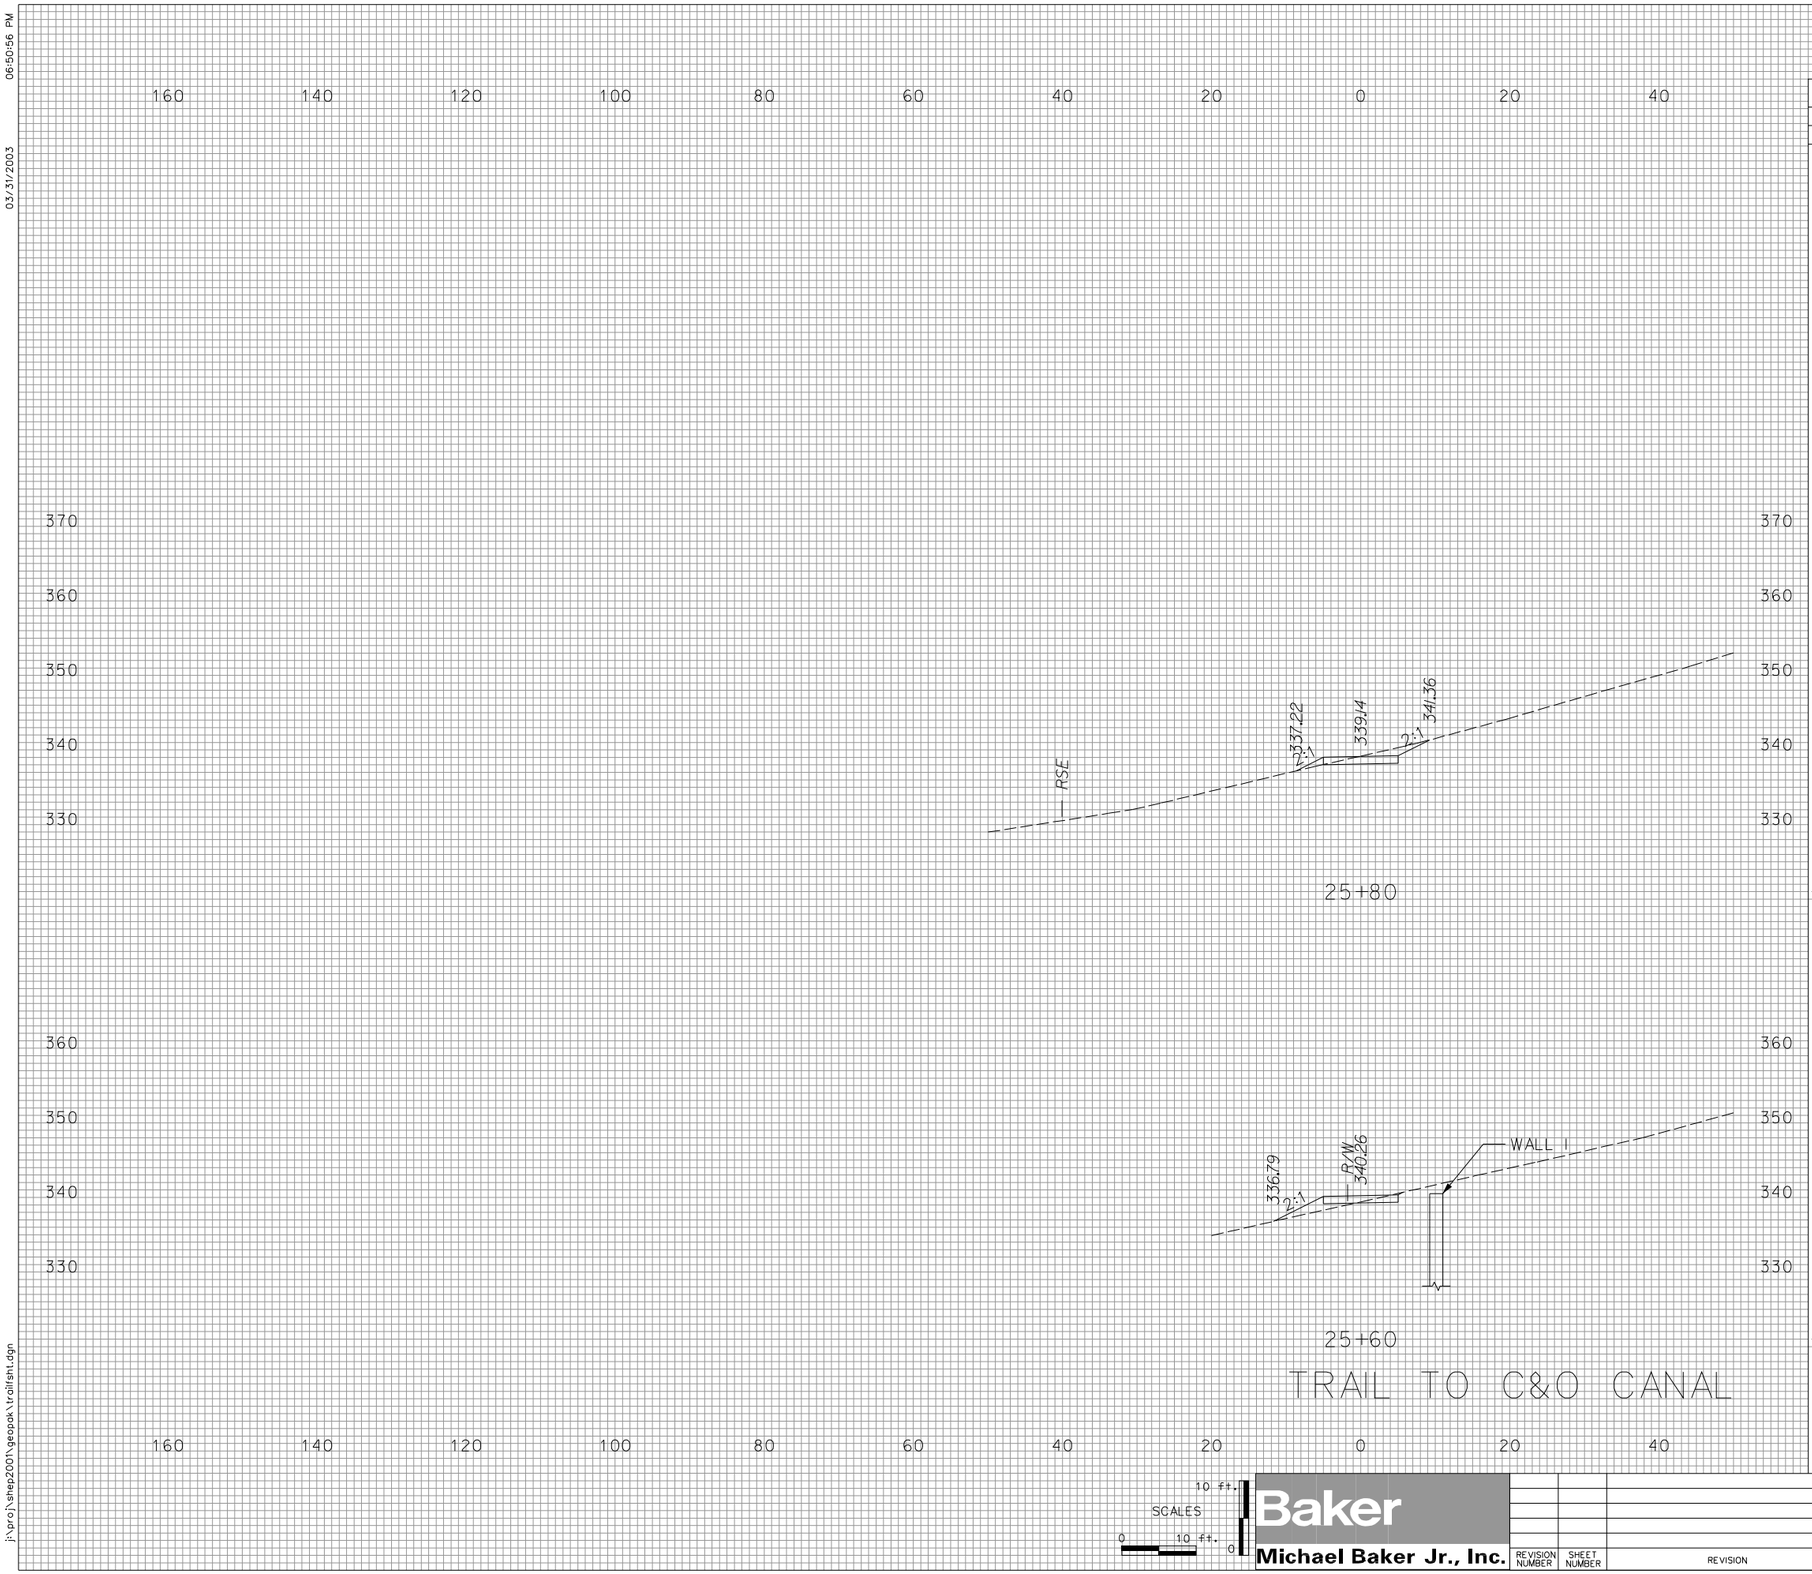

SCALES

10 ft.

0 10 ft. 0

Baker

Michael Baker Jr., Inc.

REVISION NUMBER	SHEET NUMBER	REVISION	DATE	BY

THE WEST VIRGINIA DEPARTMENT OF TRANSPORTATION
DIVISION OF HIGHWAYS

CROSS–SECTION SHEET

05/31/2003

j:\proj\sheep2001\geopak\roilfsht.dgn

j:\proj\sheep2001\geopak\roilfsht.dgn

06:51:07 PM

03/31/2003

Public Roads Div.	State Dist. No.	State Project No.	Federal Project No.	Fiscal Year	County	Sheet No.	Total Sheets
W.V.	5	S319 -480- 5.64	BR-0480 (010)E	2002	JEFFERSON, WV WASHINGTON, MD		407

CLEARING & GRUBBING		SEEDING & MULCHING		EXCAVATION						EMBANKMENT					
WIDTH	AREA	WIDTH	AREA	UNCLASSIFIED		UNSUITABLE				UNCLASSIFIED		SELECT			
(FT)	(SF)	(FT)	(SF)	(SF)	(CY)	(SF)	(CY)	(SF)	(CY)	(SF)	(CY)	(SF)	(CY)	(SF)	(CY)
21	431	12	260	34	23					0	0				
22	397	13	220	28	15					1	1				

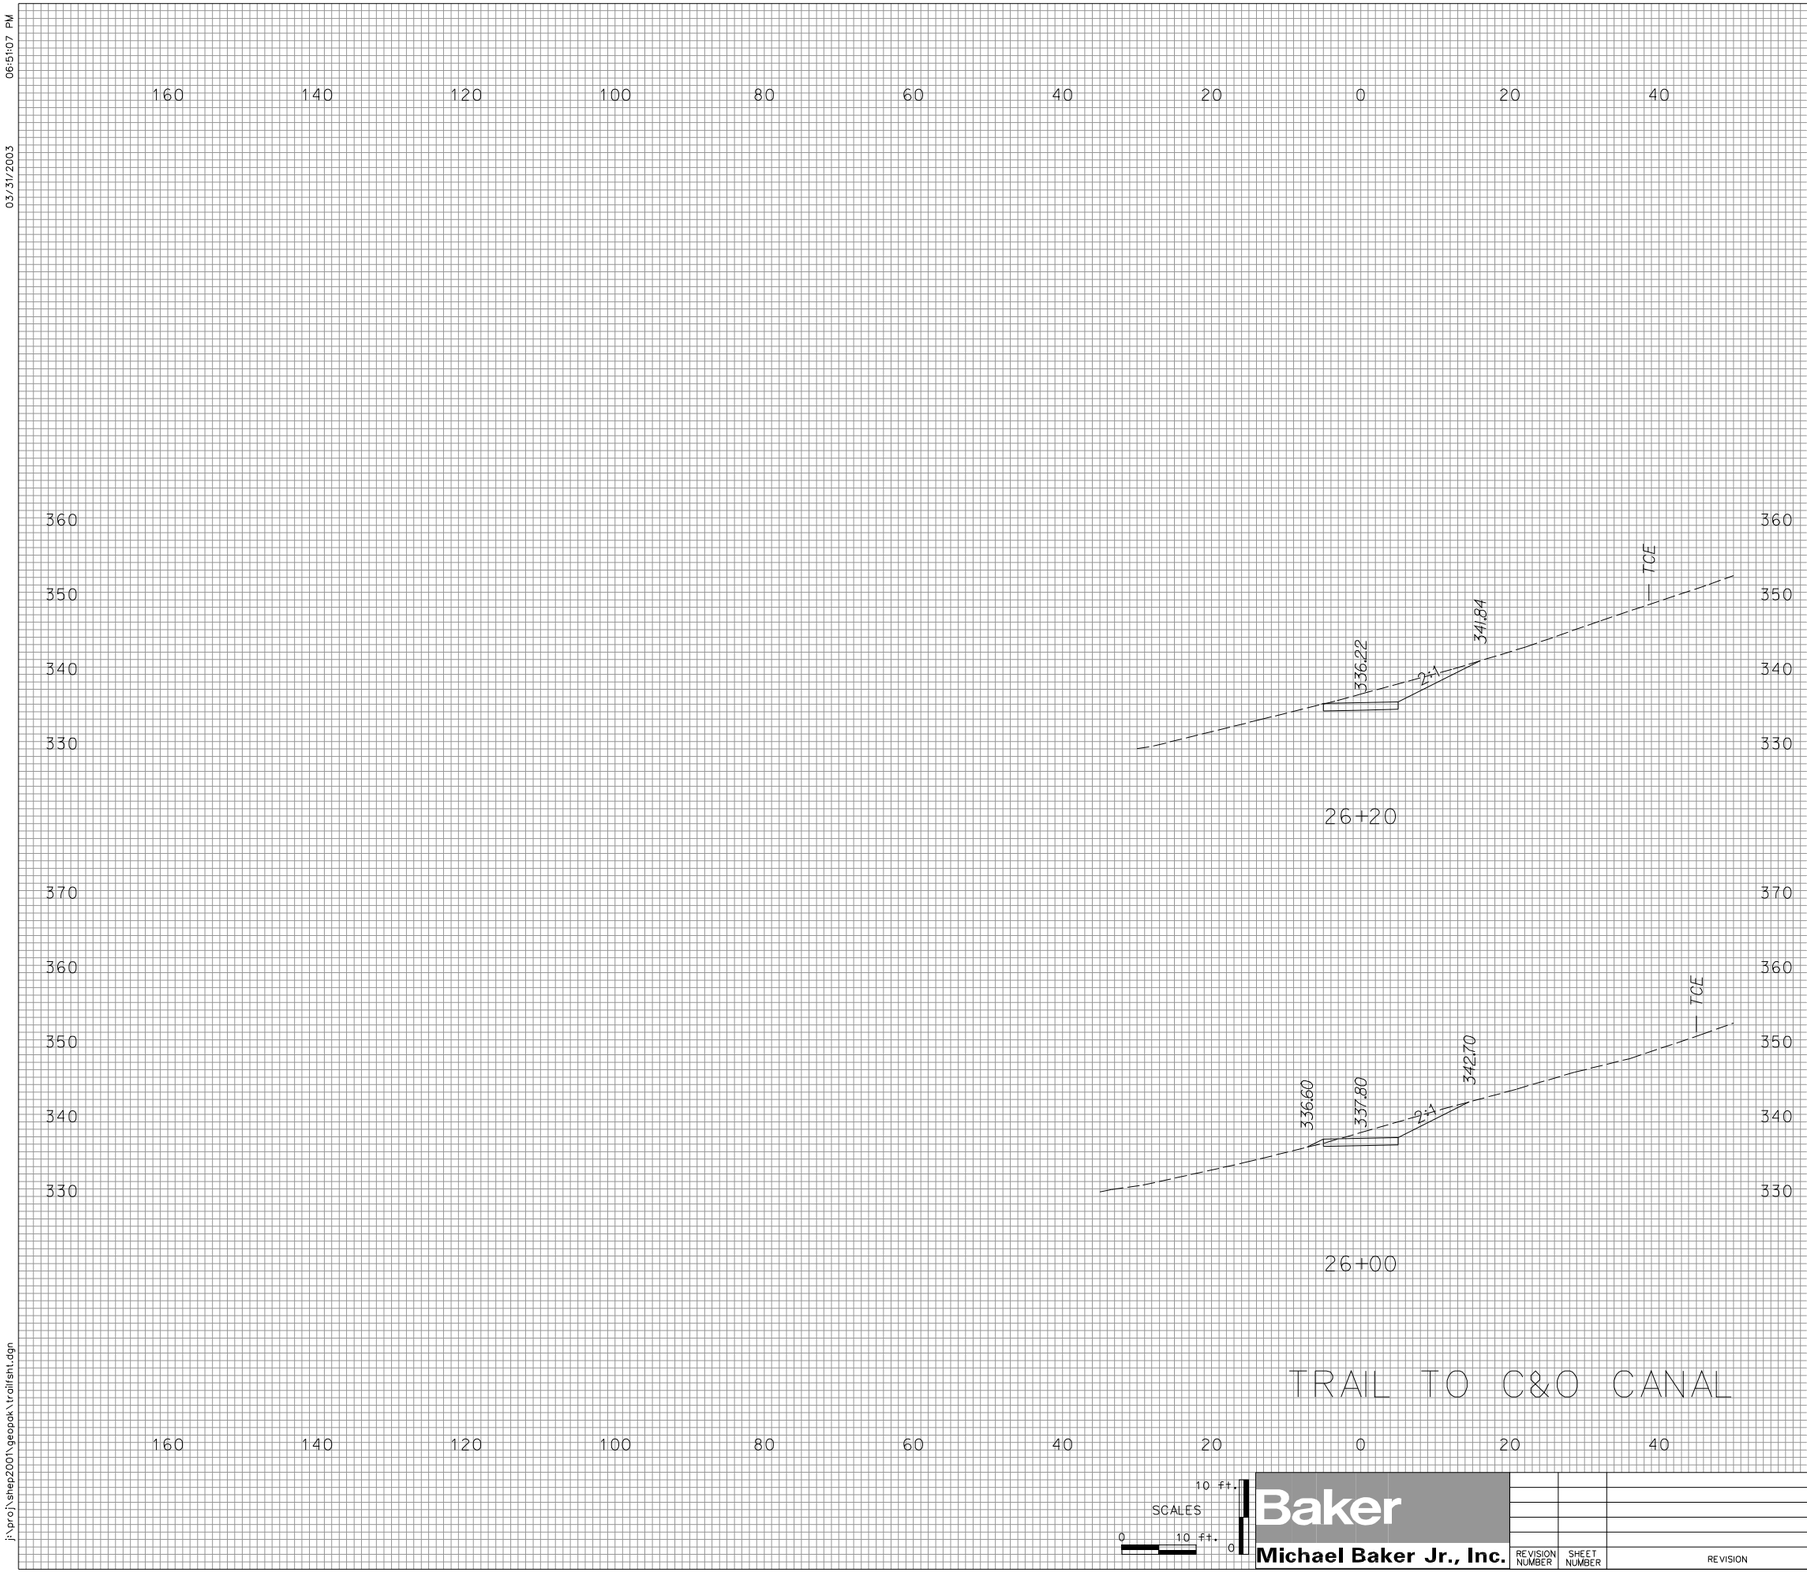

SCALES
10 ft.
0
10 ft.
0

Baker
Michael Baker Jr., Inc.

REVISION NUMBER	SHEET NUMBER	REVISION	DATE	BY

THE WEST VIRGINIA DEPARTMENT OF TRANSPORTATION
DIVISION OF HIGHWAYS

CROSS–SECTION SHEET

j:\proj\shep2001\geopak\trailsht.dgn

03/31/2003

06:51:23 PM

03/31/2003

Public Roads Div.	State Dist. No.	State Project No.	Federal Project No.	Fiscal Year	County	Sheet No.	Total Sheets
W.V.	5	S319 -480- 5.64	BR-0480 (010)E	2002	JEFFERSON, WV WASHINGTON, MD		407

CLEARING & GRUBBING		SEEDING & MULCHING		EXCAVATION						EMBANKMENT					
WIDTH	AREA	WIDTH	AREA	UNCLASSIFIED		UNSUITABLE				UNCLASSIFIED		SELECT			
(FT)	(SF)	(FT)	(SF)	(SF)	(CY)	(SF)	(CY)	(SF)	(CY)	(SF)	(CY)	(SF)	(CY)	(SF)	(CY)
17		7		23						0					
424		240		25						0					
26		17		45						0					
469		300		29						0					

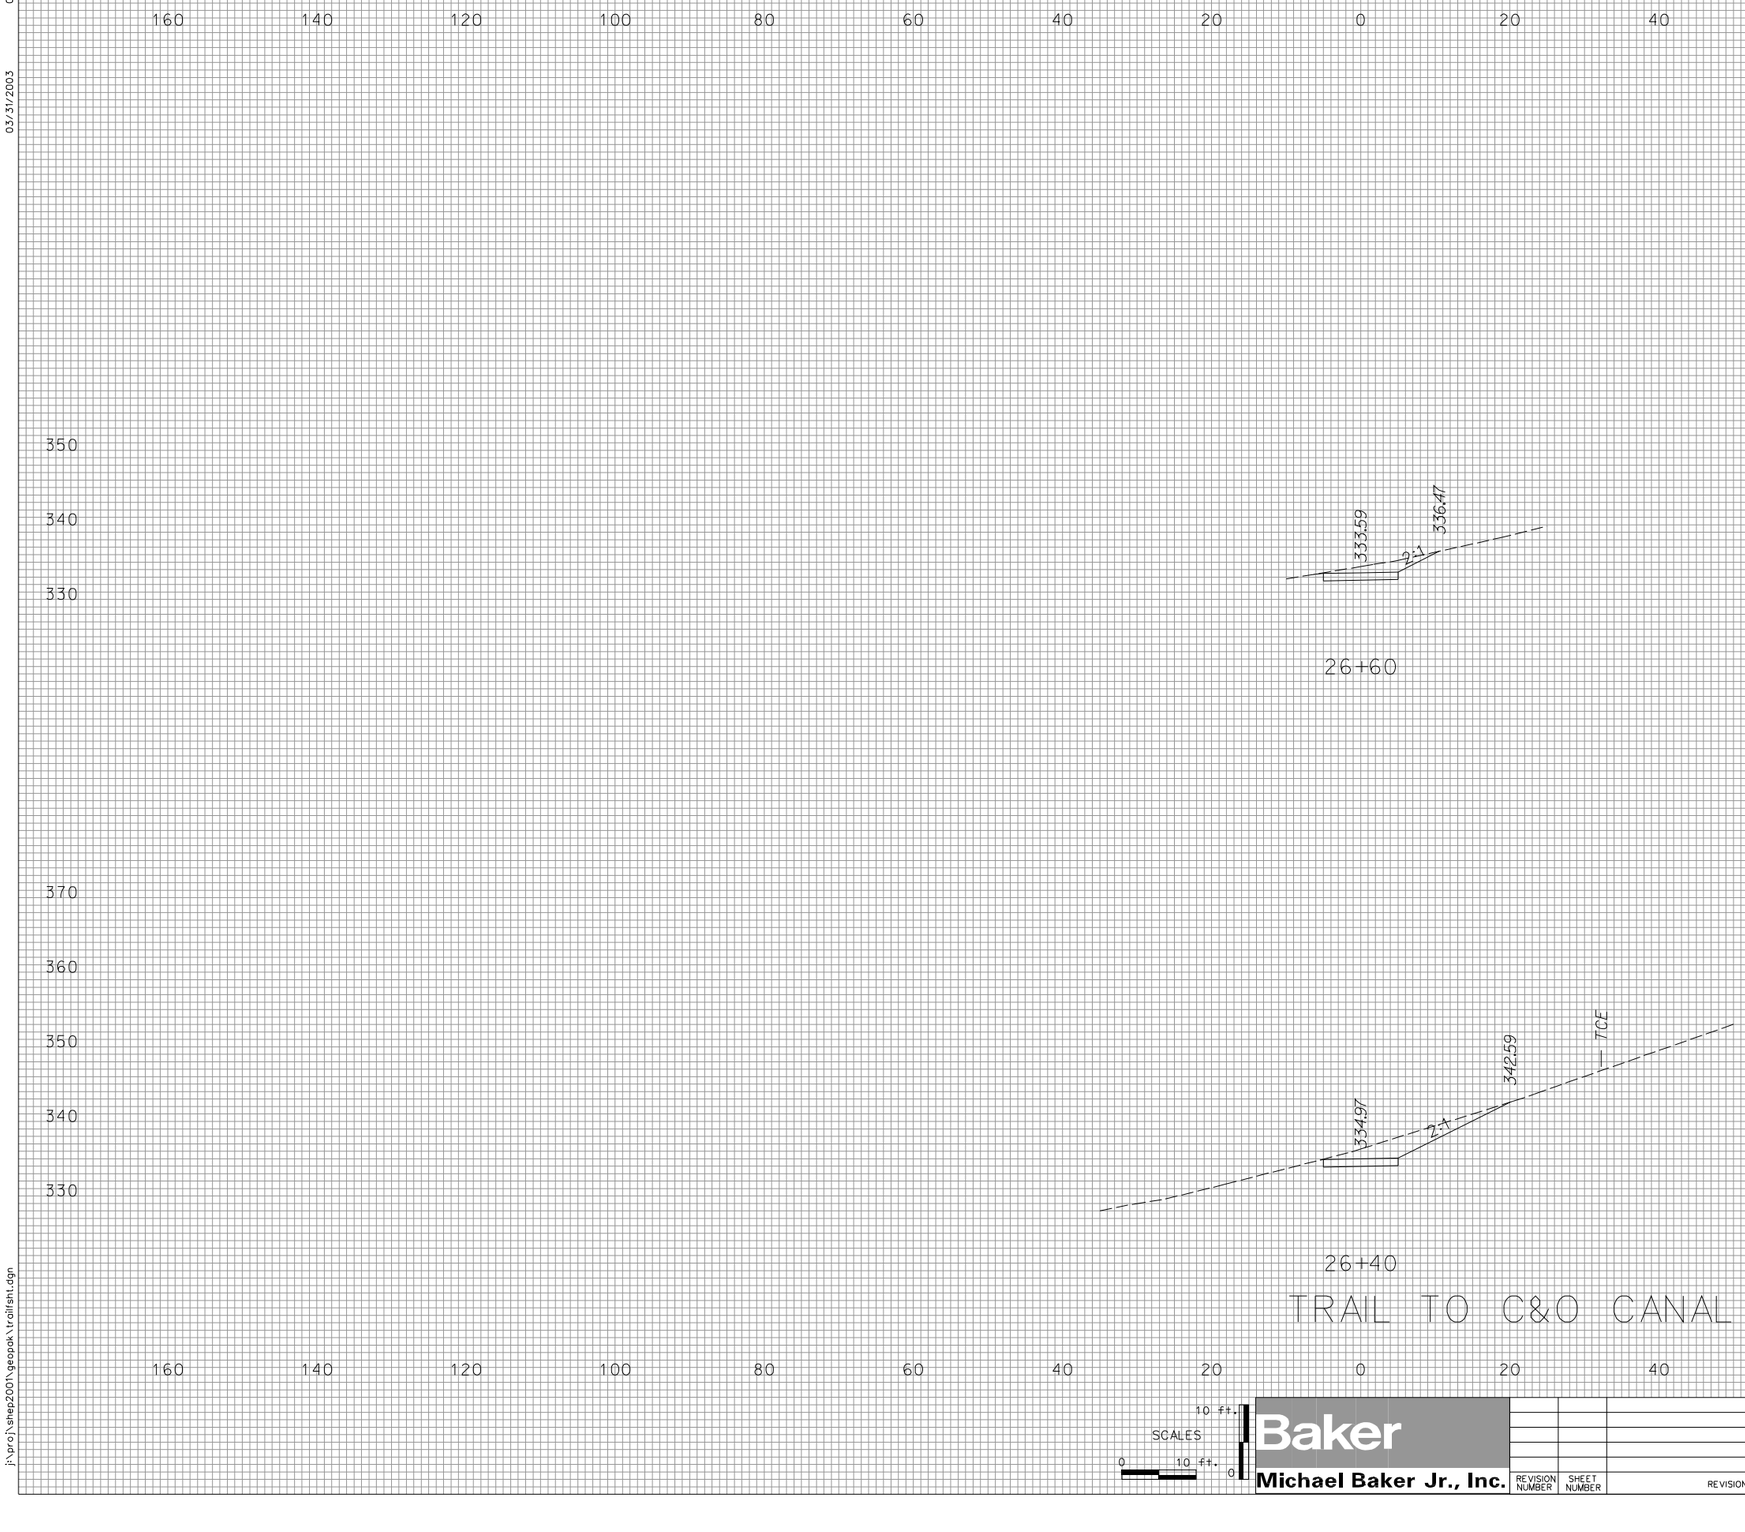

SCALES

0 10 ft.

10 ft. 0

Baker

Michael Baker Jr., Inc.

REVISION NUMBER	SHEET NUMBER	REVISION	DATE	BY

THE WEST VIRGINIA DEPARTMENT OF TRANSPORTATION
DIVISION OF HIGHWAYS

CROSS–SECTION SHEET

03/31/2003

J:\proj\sheep2001\geopak\trailfsht.dgn

J:\proj\sheep2001\geopak\trailfsht.dgn

06:51:36 PM

03/31/2003

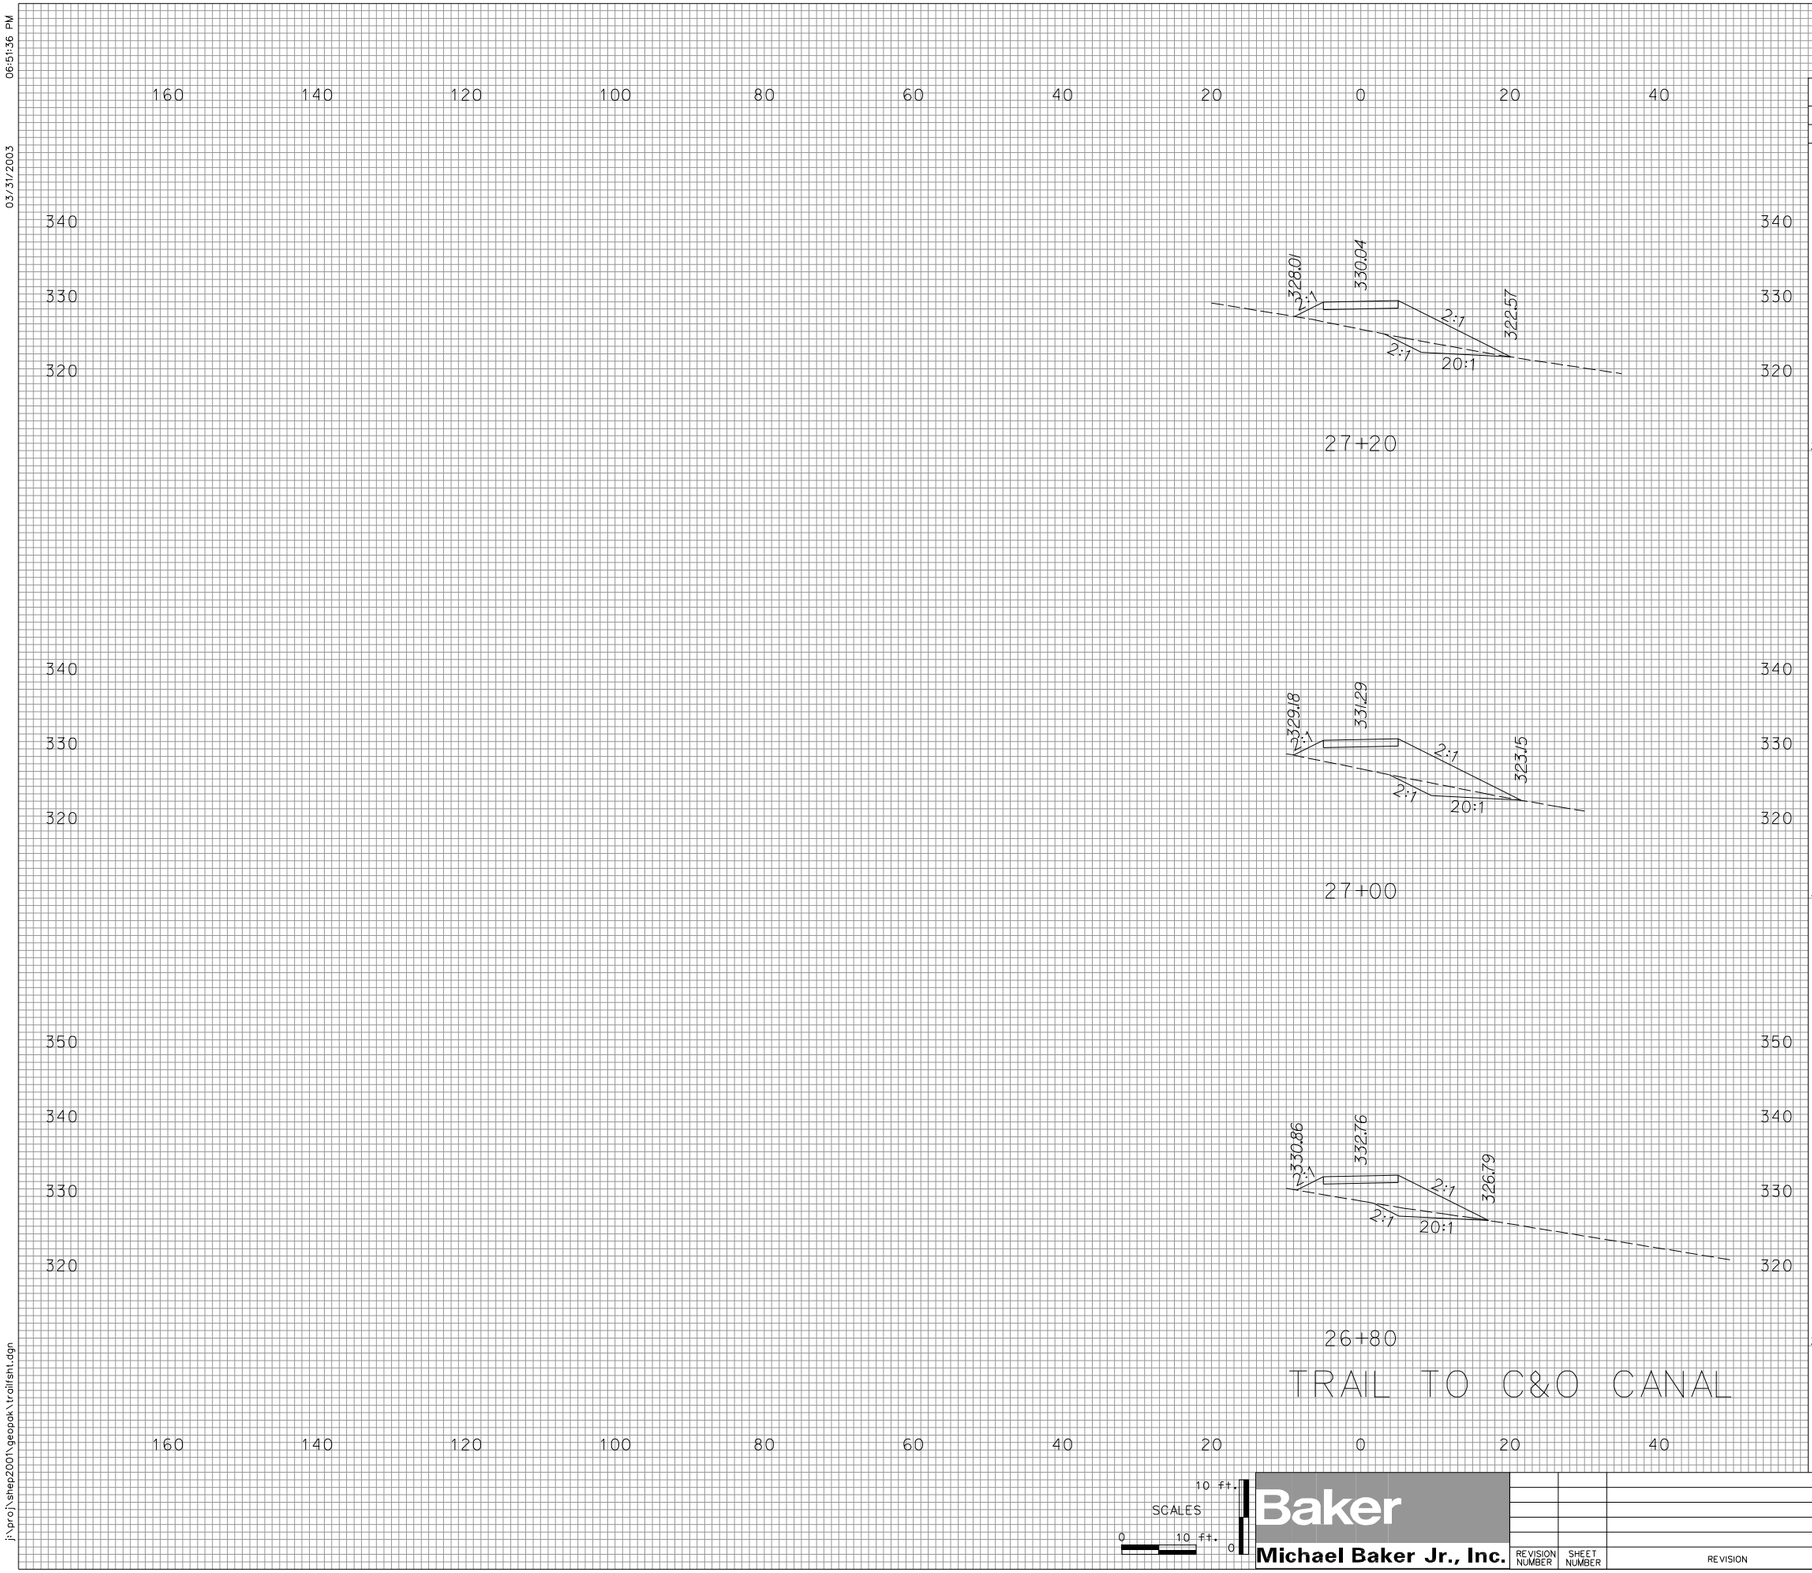

Public Roads Div.	State Dist. No.	State Project No.	Federal Project No.	Fiscal Year	County	Sheet No.	Total Sheets
W.V.	5	S319 -480- 5.64	BR-0480 (010)E	2002	JEFFERSON, WV WASHINGTON, MD		407

CLEARING & GRUBBING		SEEDING & MULCHING		EXCAVATION						EMBANKMENT					
WIDTH	AREA	WIDTH	AREA	UNCLASSIFIED		UNSUITABLE				UNCLASSIFIED		SELECT			
(FT)	(SF)	(FT)	(SF)	(SF)	(CY)	(SF)	(CY)	(SF)	(CY)	(SF)	(CY)	(SF)	(CY)	(SF)	(CY)
29	595	21	440	13	10					82	64				
30	563	22	400	15	9					92	57				
26	426	18	260	9	12					63	23				

SCALES
10 ft.
0 10 ft.
0

Baker
Michael Baker Jr., Inc.

REVISION NUMBER	SHEET NUMBER	REVISION	DATE	BY

THE WEST VIRGINIA DEPARTMENT OF TRANSPORTATION
DIVISION OF HIGHWAYS

CROSS–SECTION SHEET

ED-317/2003

j:\proj\shep2001\geopak\trailfsht.dgn

j:\proj\shep2001\geopak\trailfsht.dgn

06:51:54 PM

03/31/2003

Public Roads Div.	State Dist. No.	State Project No.	Federal Project No.	Fiscal Year	County	Sheet No.	Total Sheets
W.V.	5	S319 -480- 5.64	BR-0480 (010)E	2002	JEFFERSON, WV WASHINGTON, MD		407

	CLEARING & GRUBBING		SEEDING & MULCHING		EXCAVATION						EMBANKMENT					
	WIDTH	AREA	WIDTH	AREA	UNCLASSIFIED		UNSUITABLE				UNCLASSIFIED		SELECT			
	(FT)	(SF)	(FT)	(SF)	(SF)	(CY)	(SF)	(CY)	(SF)	(CY)	(SF)	(CY)	(SF)	(CY)	(SF)	(CY)
26			19		11						67					
		268		190		4						25				
27			19		13						70					
		560		400		9						56				

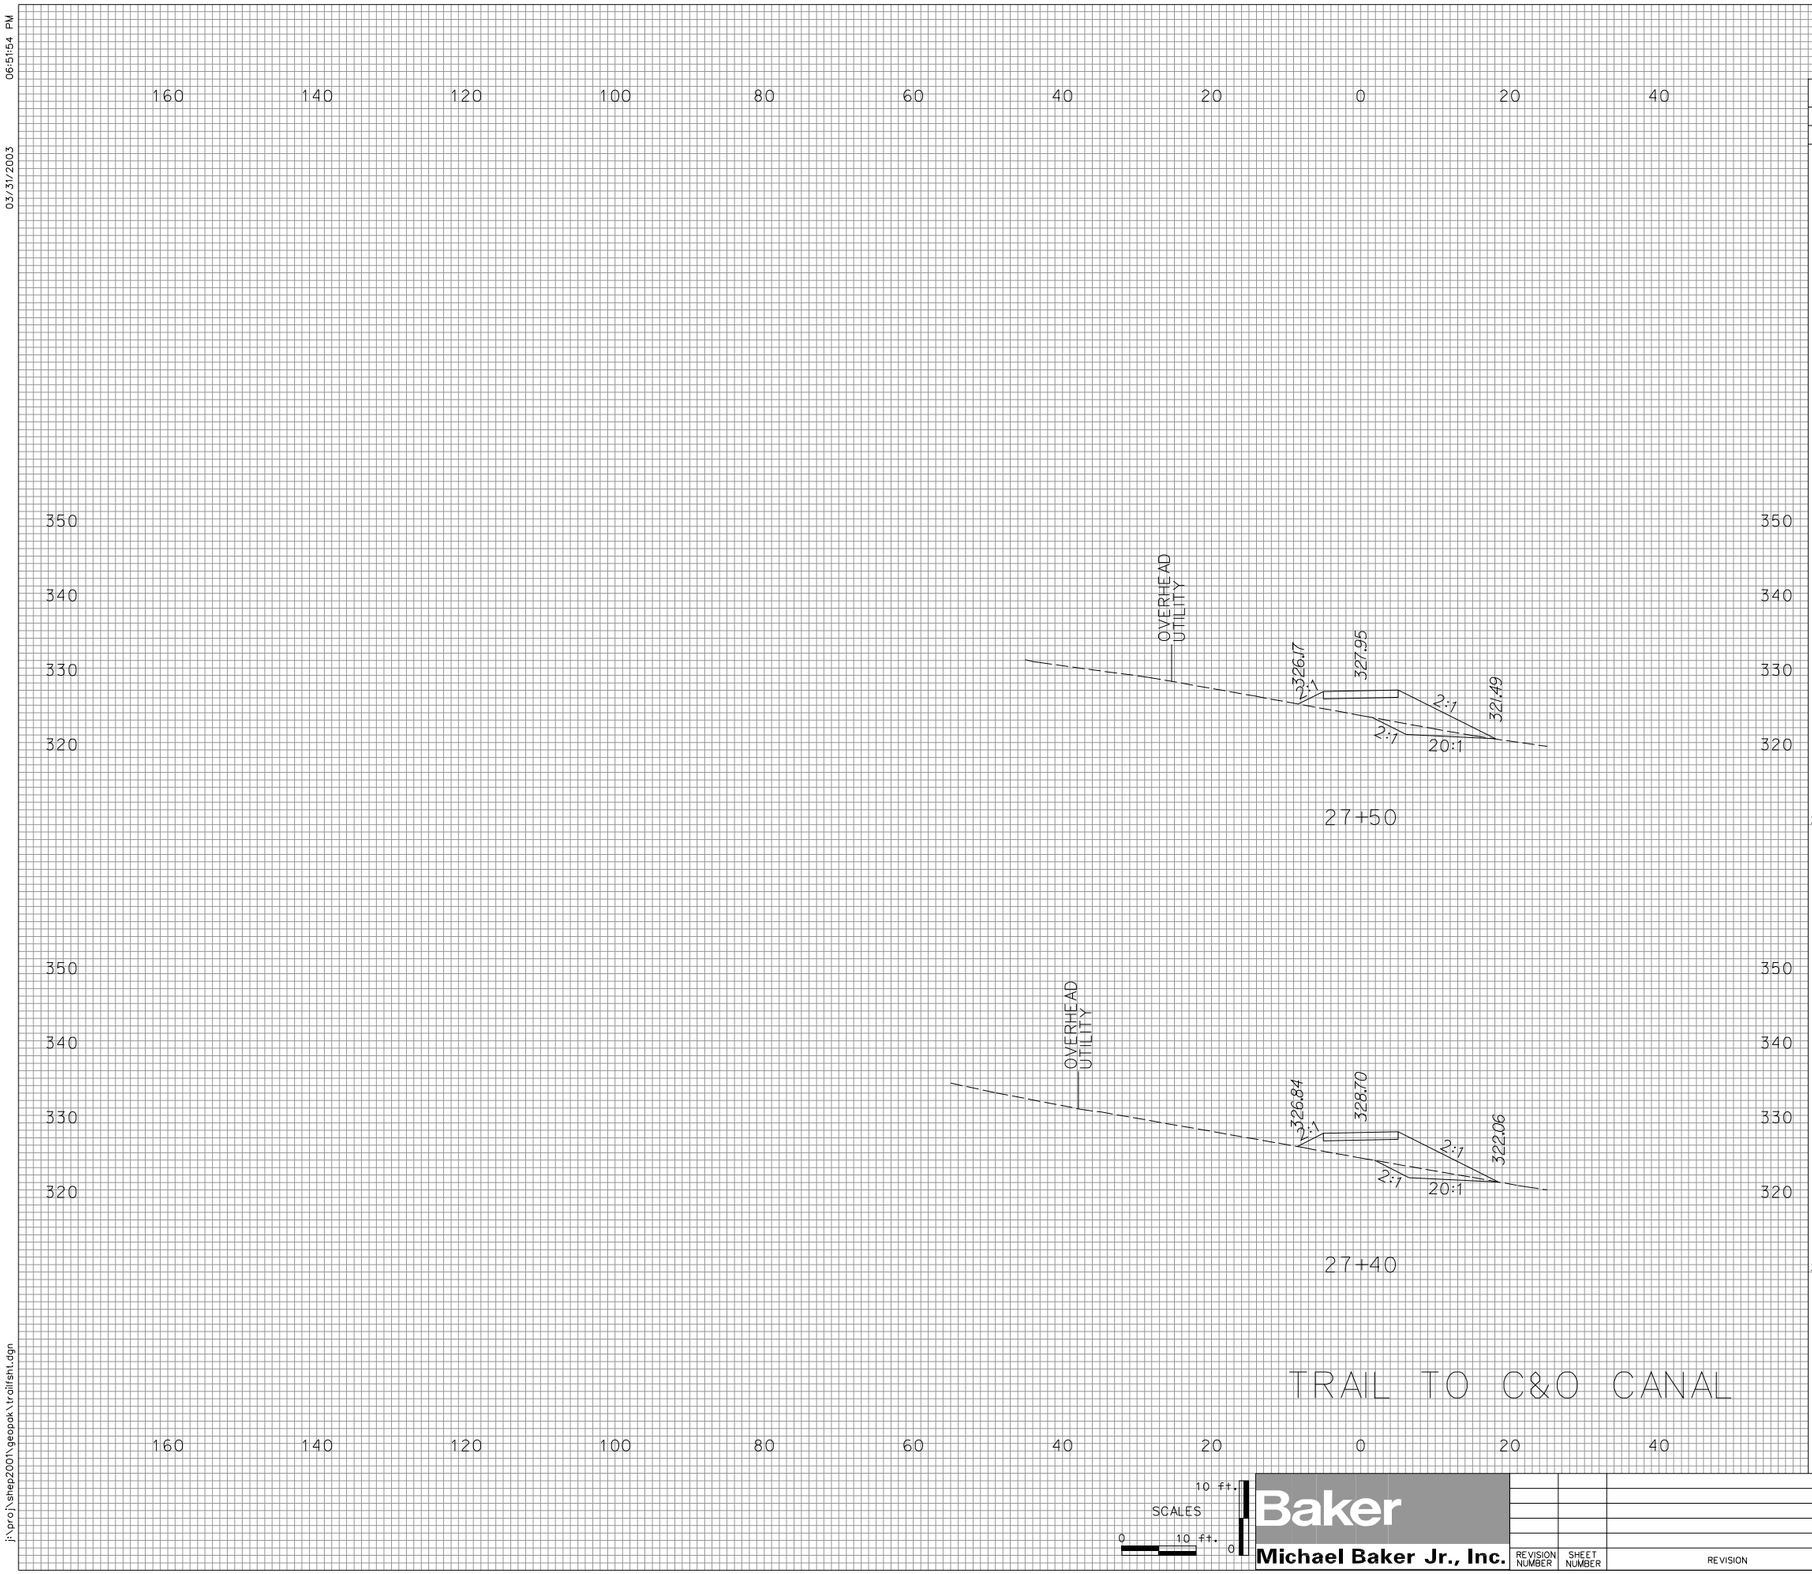

SCALES

0 10 ft.

10 ft. 0

Baker

Michael Baker Jr., Inc.

REVISION NUMBER	SHEET NUMBER	REVISION	DATE	BY

THE WEST VIRGINIA DEPARTMENT OF TRANSPORTATION
DIVISION OF HIGHWAYS

CROSS–SECTION SHEET

j:\proj\shep2001\geopak\trailsht.dgn

03/31/2003

06:55:20 PM

03/31/2003

Public Roads Div.	State Dist. No.	State Project No.	Federal Project No.	Fiscal Year	County	Sheet No.	Total Sheets
W.V.	5	S319 -480- 5.64	BR-0480 (010)E	2002	JEFFERSON, WV WASHINGTON, MD		407

CLEARING & GRUBBING		SEEDING & MULCHING		EXCAVATION						EMBANKMENT					
				UNCLASSIFIED		UNSUITABLE				UNCLASSIFIED		SELECT			
WIDTH (FT)	AREA (SF)	WIDTH (FT)	AREA (SF)	(SF)	(CY)	(SF)	(CY)	(SF)	(CY)	(SF)	(CY)	(SF)	(CY)	(SF)	(CY)
30	560	22	400	0	0					88	53				
26	566	17	400	0	0					56	52				

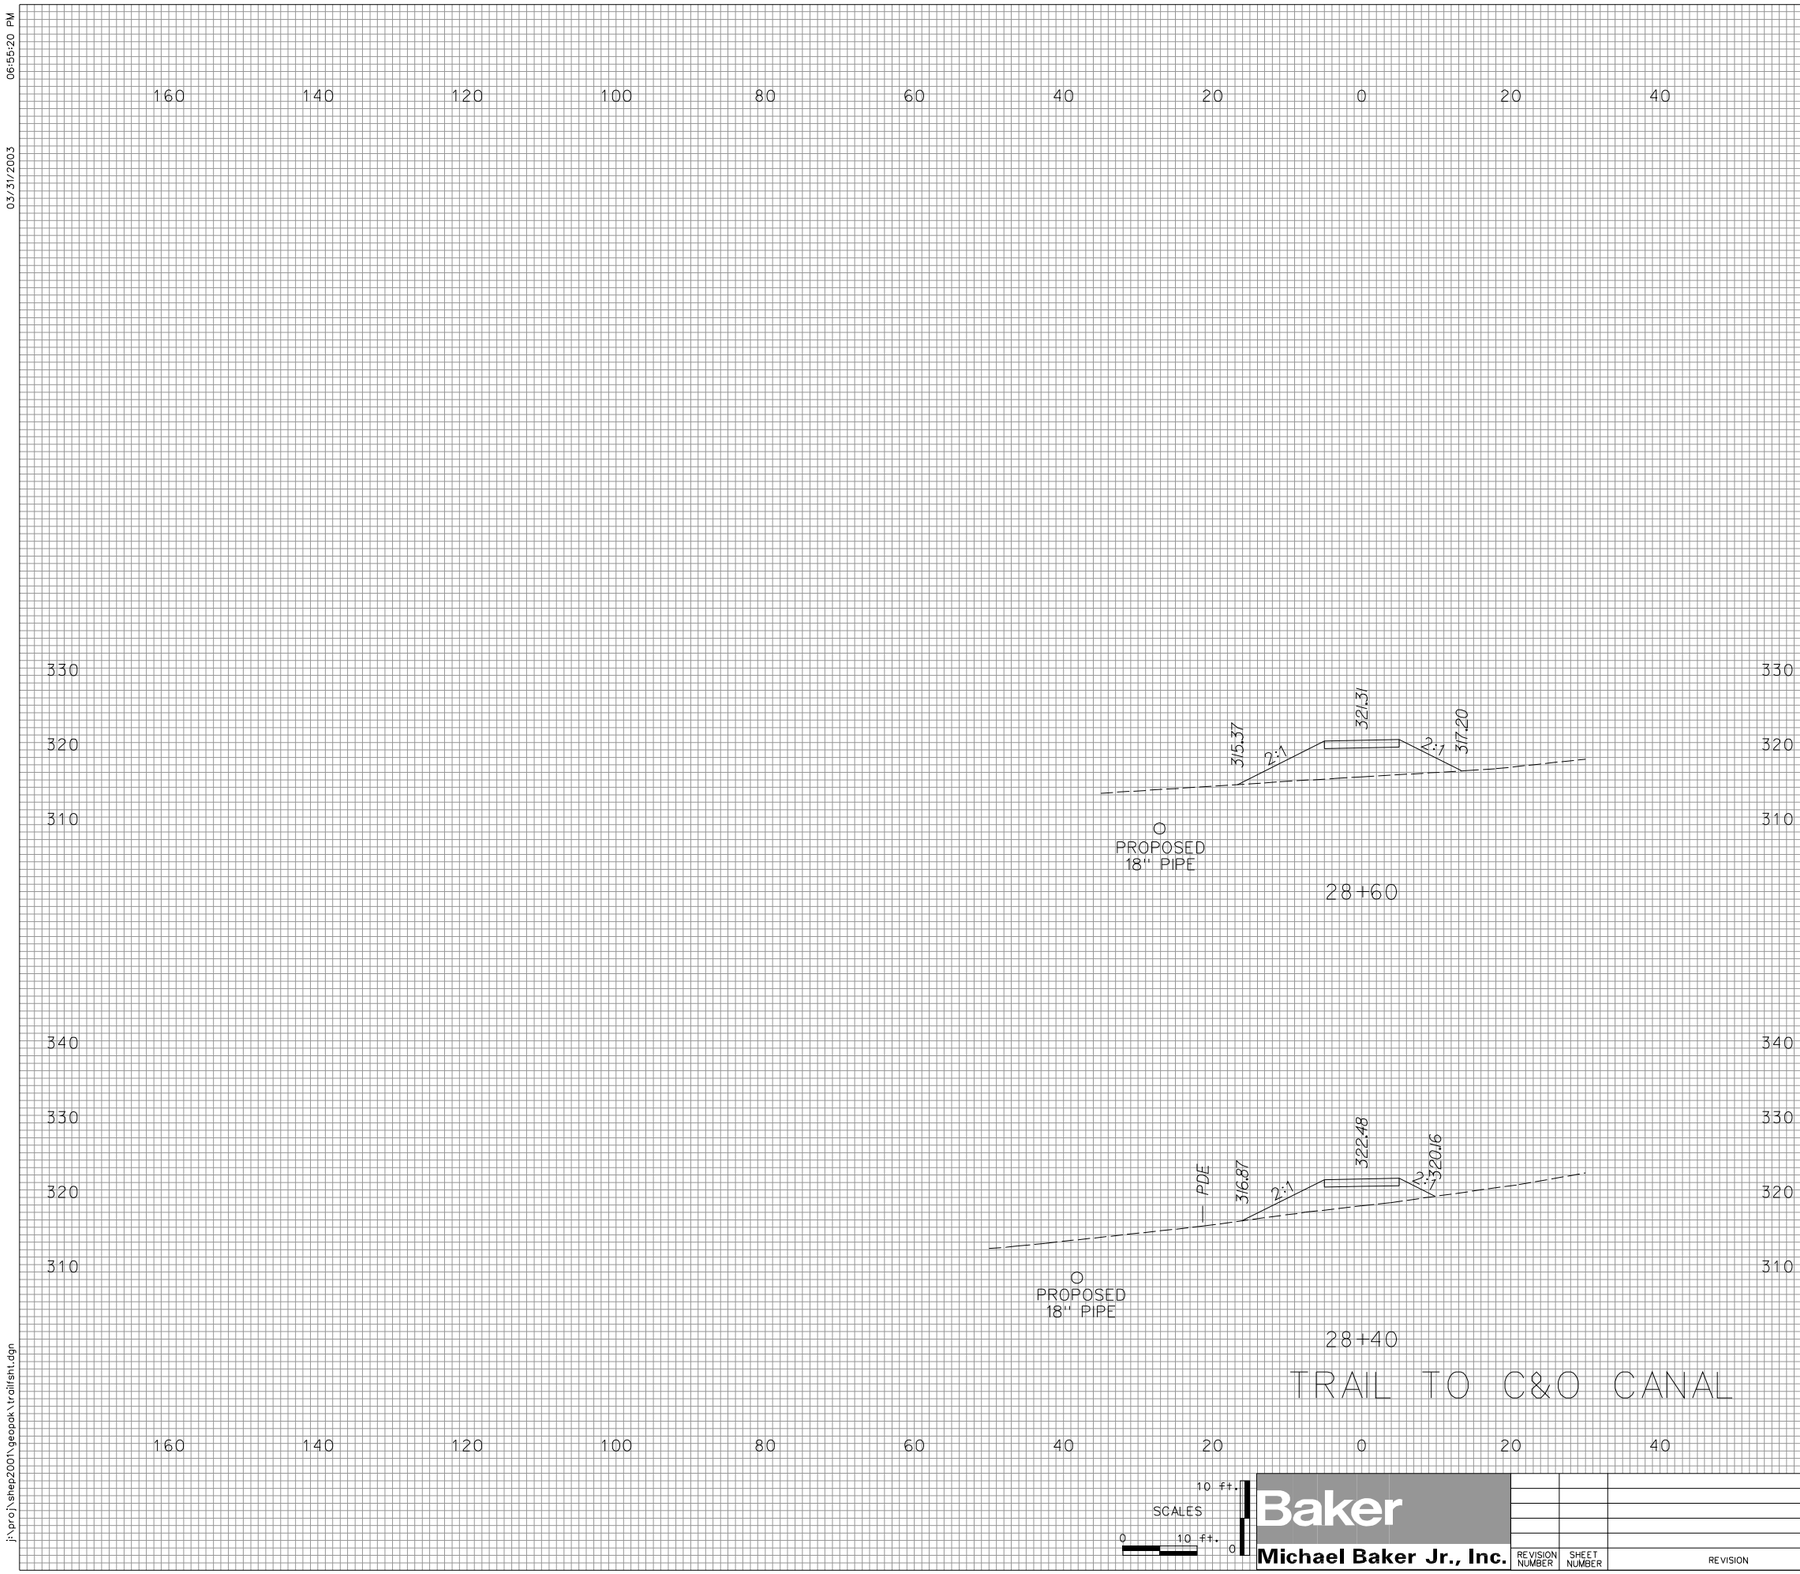

SCALES
0 10 ft.
10 ft. 0

Baker
Michael Baker Jr., Inc.

REVISION NUMBER	SHEET NUMBER	REVISION	DATE	BY

THE WEST VIRGINIA DEPARTMENT OF TRANSPORTATION
DIVISION OF HIGHWAYS

CROSS–SECTION SHEET

j:\proj\shep2001\geopak\trailsht.dgn

03/31/2003

j:\proj\shep2001\geopak\trailsht.dgn

Public Roads Div.	State Dist. No.	State Project No.	Federal Project No.	Fiscal Year	County	Sheet No.	Total Sheets
W.V.	5	S319 -480- 5.64	BR-0480 (010)E	2002	JEFFERSON, WV WASHINGTON, MD		407

CLEARING & GRUBBING		SEEDING & MULCHING		EXCAVATION						EMBANKMENT					
WIDTH	AREA	WIDTH	AREA	UNCLASSIFIED		UNSUITABLE				UNCLASSIFIED		SELECT			
(FT)	(SF)	(FT)	(SF)	(SF)	(CY)	(SF)	(CY)	(SF)	(CY)	(SF)	(CY)	(SF)	(CY)	(SF)	(CY)
31		23		0						85					
	662		520		0						77				
35		29		0						123					
	1550		1200		10						176				

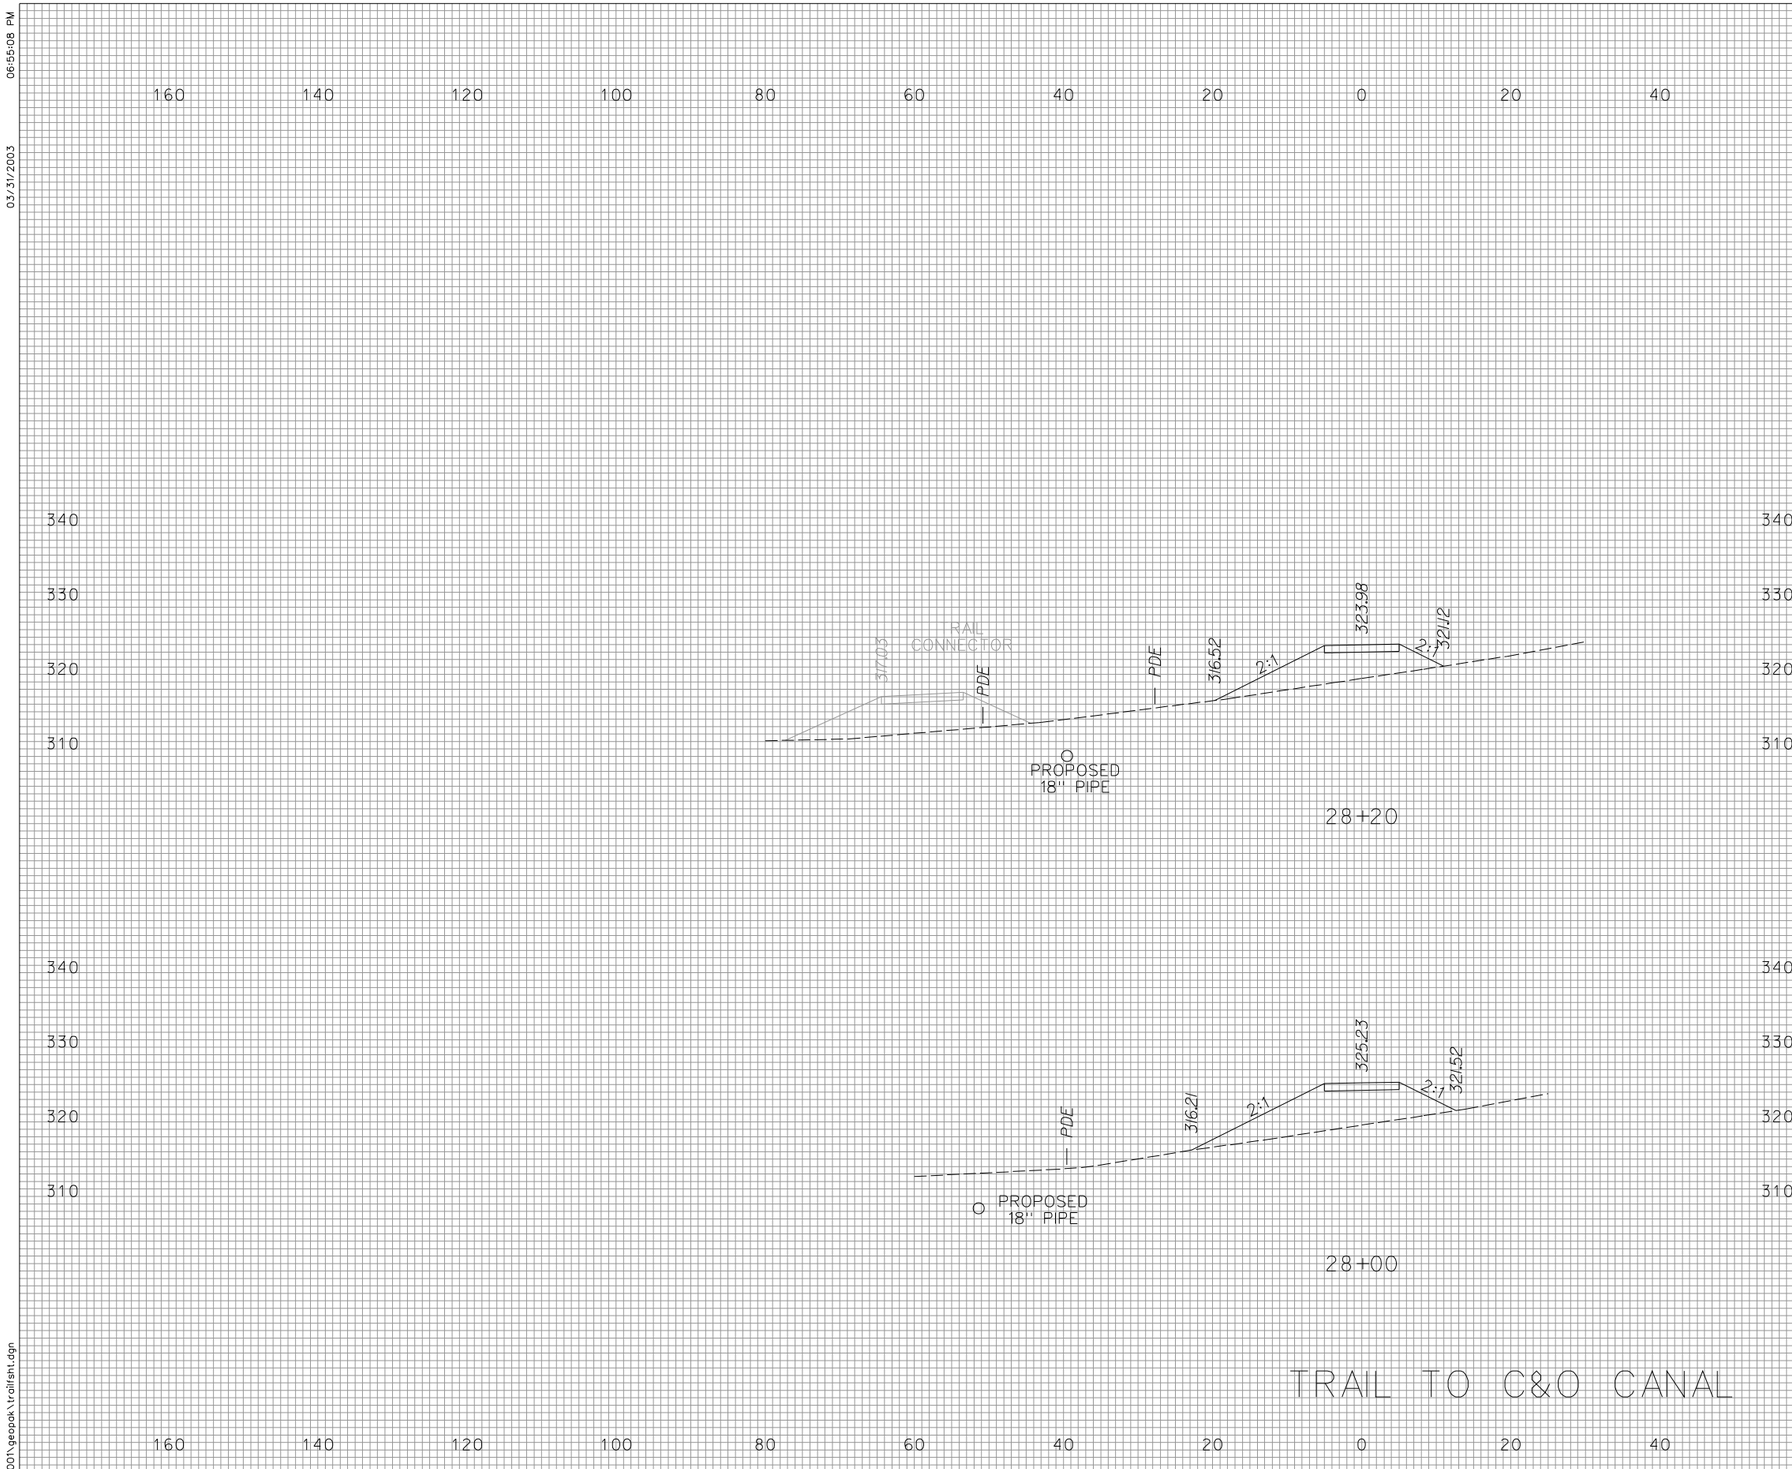

SCALES
0 10 ft.
10 ft. 0

Baker
Michael Baker Jr., Inc.

REVISION NUMBER	SHEET NUMBER	REVISION	DATE	BY

THE WEST VIRGINIA DEPARTMENT OF TRANSPORTATION
DIVISION OF HIGHWAYS

CROSS–SECTION SHEET

06:56:05 PM

03/31/2003

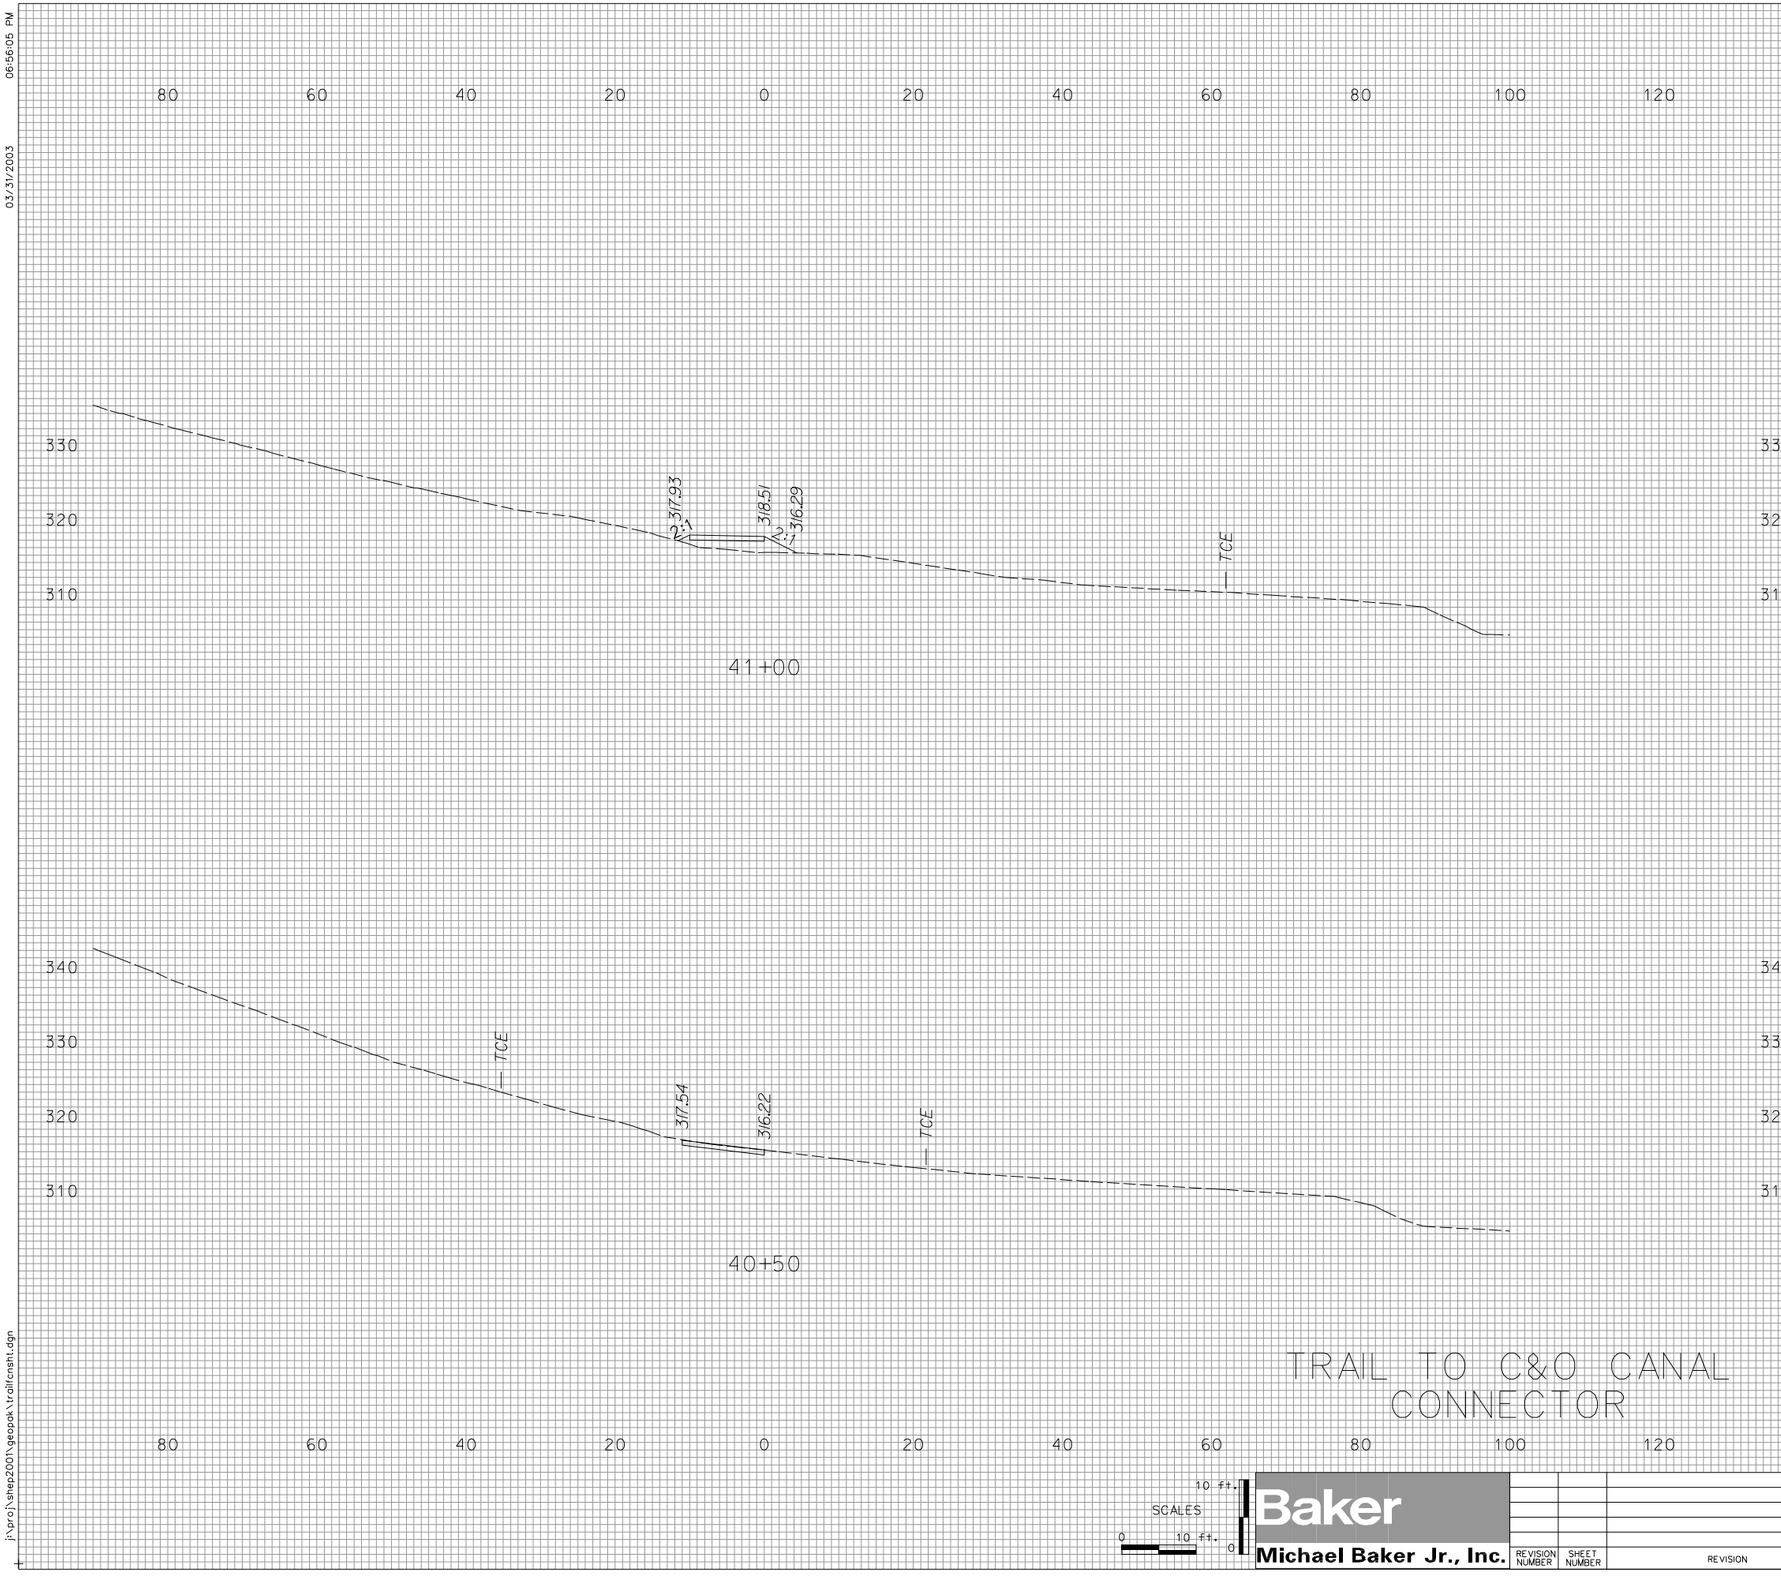

Public Roads Div.	State Dist. No.	State Project No.	Federal Project No.	Fiscal Year	County	Sheet No.	Total Sheets
W.V.	5	S319 -480- 5.64	BR-0480 (010)E	2002	JEFFERSON, WV WASHINGTON, MD		407

CLEARING & GRUBBING		SEEDING & MULCHING		EXCAVATION						EMBANKMENT					
WIDTH	AREA	WIDTH	AREA	UNCLASSIFIED		UNSUITABLE				UNCLASSIFIED		SELECT			
(FT)	(SF)	(FT)	(SF)	(SF)	(CY)	(SF)	(CY)	(SF)	(CY)	(SF)	(CY)	(SF)	(CY)	(SF)	(CY)
16		7		0						14					
	676		200		10						13				
11		0		11						0					

SCALES

0 10 ft. 0 10 ft.

Baker

Michael Baker Jr., Inc.

REVISION NUMBER	SHEET NUMBER	REVISION	DATE	BY

THE WEST VIRGINIA DEPARTMENT OF TRANSPORTATION
DIVISION OF HIGHWAYS

CROSS–SECTION SHEET

03/31/2003

j:\proj\shep2001\geopak\trailfcnst.dgn

j:\proj\shep2001\geopak\trailfcnst.dgn

06:56:18 PM

03/31/2003

Public Roads Div.	State Dist. No.	State Project No.	Federal Project No.	Fiscal Year	County	Sheet No.	Total Sheets
W.V.	5	S319 -480- 5.64	BR-0480 (010)E	2002	JEFFERSON, WV WASHINGTON, MD		407

CLEARING & GRUBBING		SEEDING & MULCHING		EXCAVATION						EMBANKMENT					
WIDTH	AREA	WIDTH	AREA	UNCLASSIFIED		UNSUITABLE				UNCLASSIFIED		SELECT			
(FT)	(SF)	(FT)	(SF)	(SF)	(CY)	(SF)	(CY)	(SF)	(CY)	(SF)	(CY)	(SF)	(CY)	(SF)	(CY)
32		24		0						106					
	1436		1050		0						197				
26		17		0						107					
	1041		600		0						112				

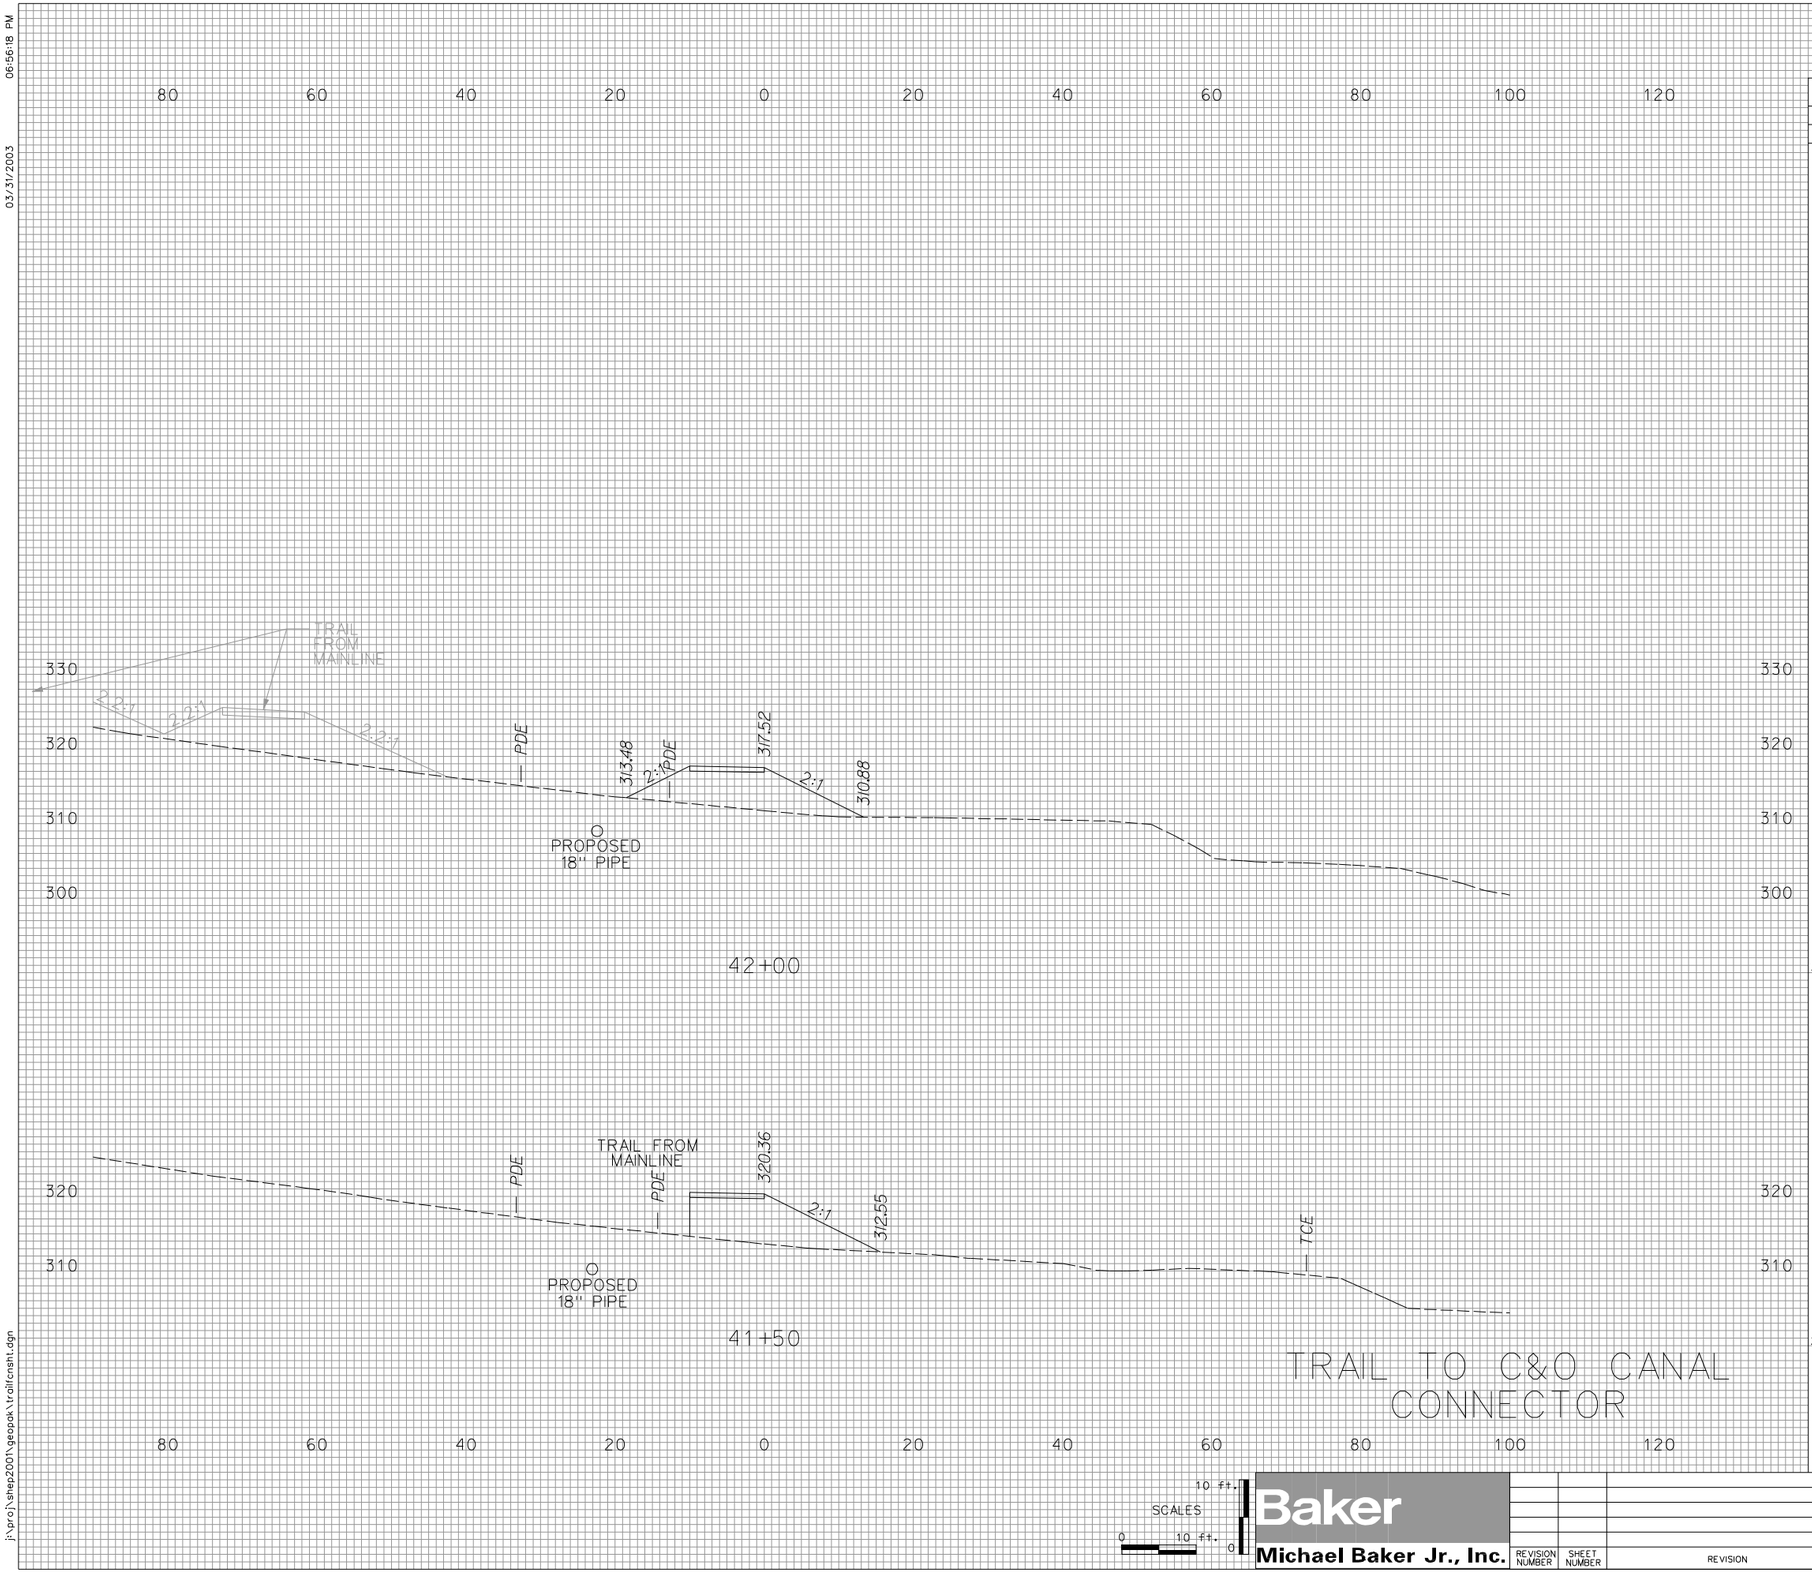

SCALES

10 ft.

0 10 ft.

0

Baker

Michael Baker Jr., Inc.

REVISION NUMBER	SHEET NUMBER	REVISION	DATE	BY

THE WEST VIRGINIA DEPARTMENT OF TRANSPORTATION
DIVISION OF HIGHWAYS

CROSS-SECTION SHEET

03/31/2003

j:\proj\shep2001\geopak\trailfcnst.dgn

j:\proj\shep2001\geopak\trailfcnst.dgn

06:56:27 PM

03/31/2003

Public Roads Div.	State Dist. No.	State Project No.	Federal Project No.	Fiscal Year	County	Sheet No.	Total Sheets
W.V.	5	S319 -480- 5.64	BR-0480 (010)E	2002	JEFFERSON, WV WASHINGTON, MD		407

CLEARING & GRUBBING		SEEDING & MULCHING		EXCAVATION						EMBANKMENT					
WIDTH	AREA	WIDTH	AREA	UNCLASSIFIED		UNSUITABLE				UNCLASSIFIED		SELECT			
(FT)	(SF)	(FT)	(SF)	(SF)	(CY)	(SF)	(CY)	(SF)	(CY)	(SF)	(CY)	(SF)	(CY)	(SF)	(CY)
135		3		12						499					
3813		300		11						478					
18		8		0						17					
1238		800		0						114					

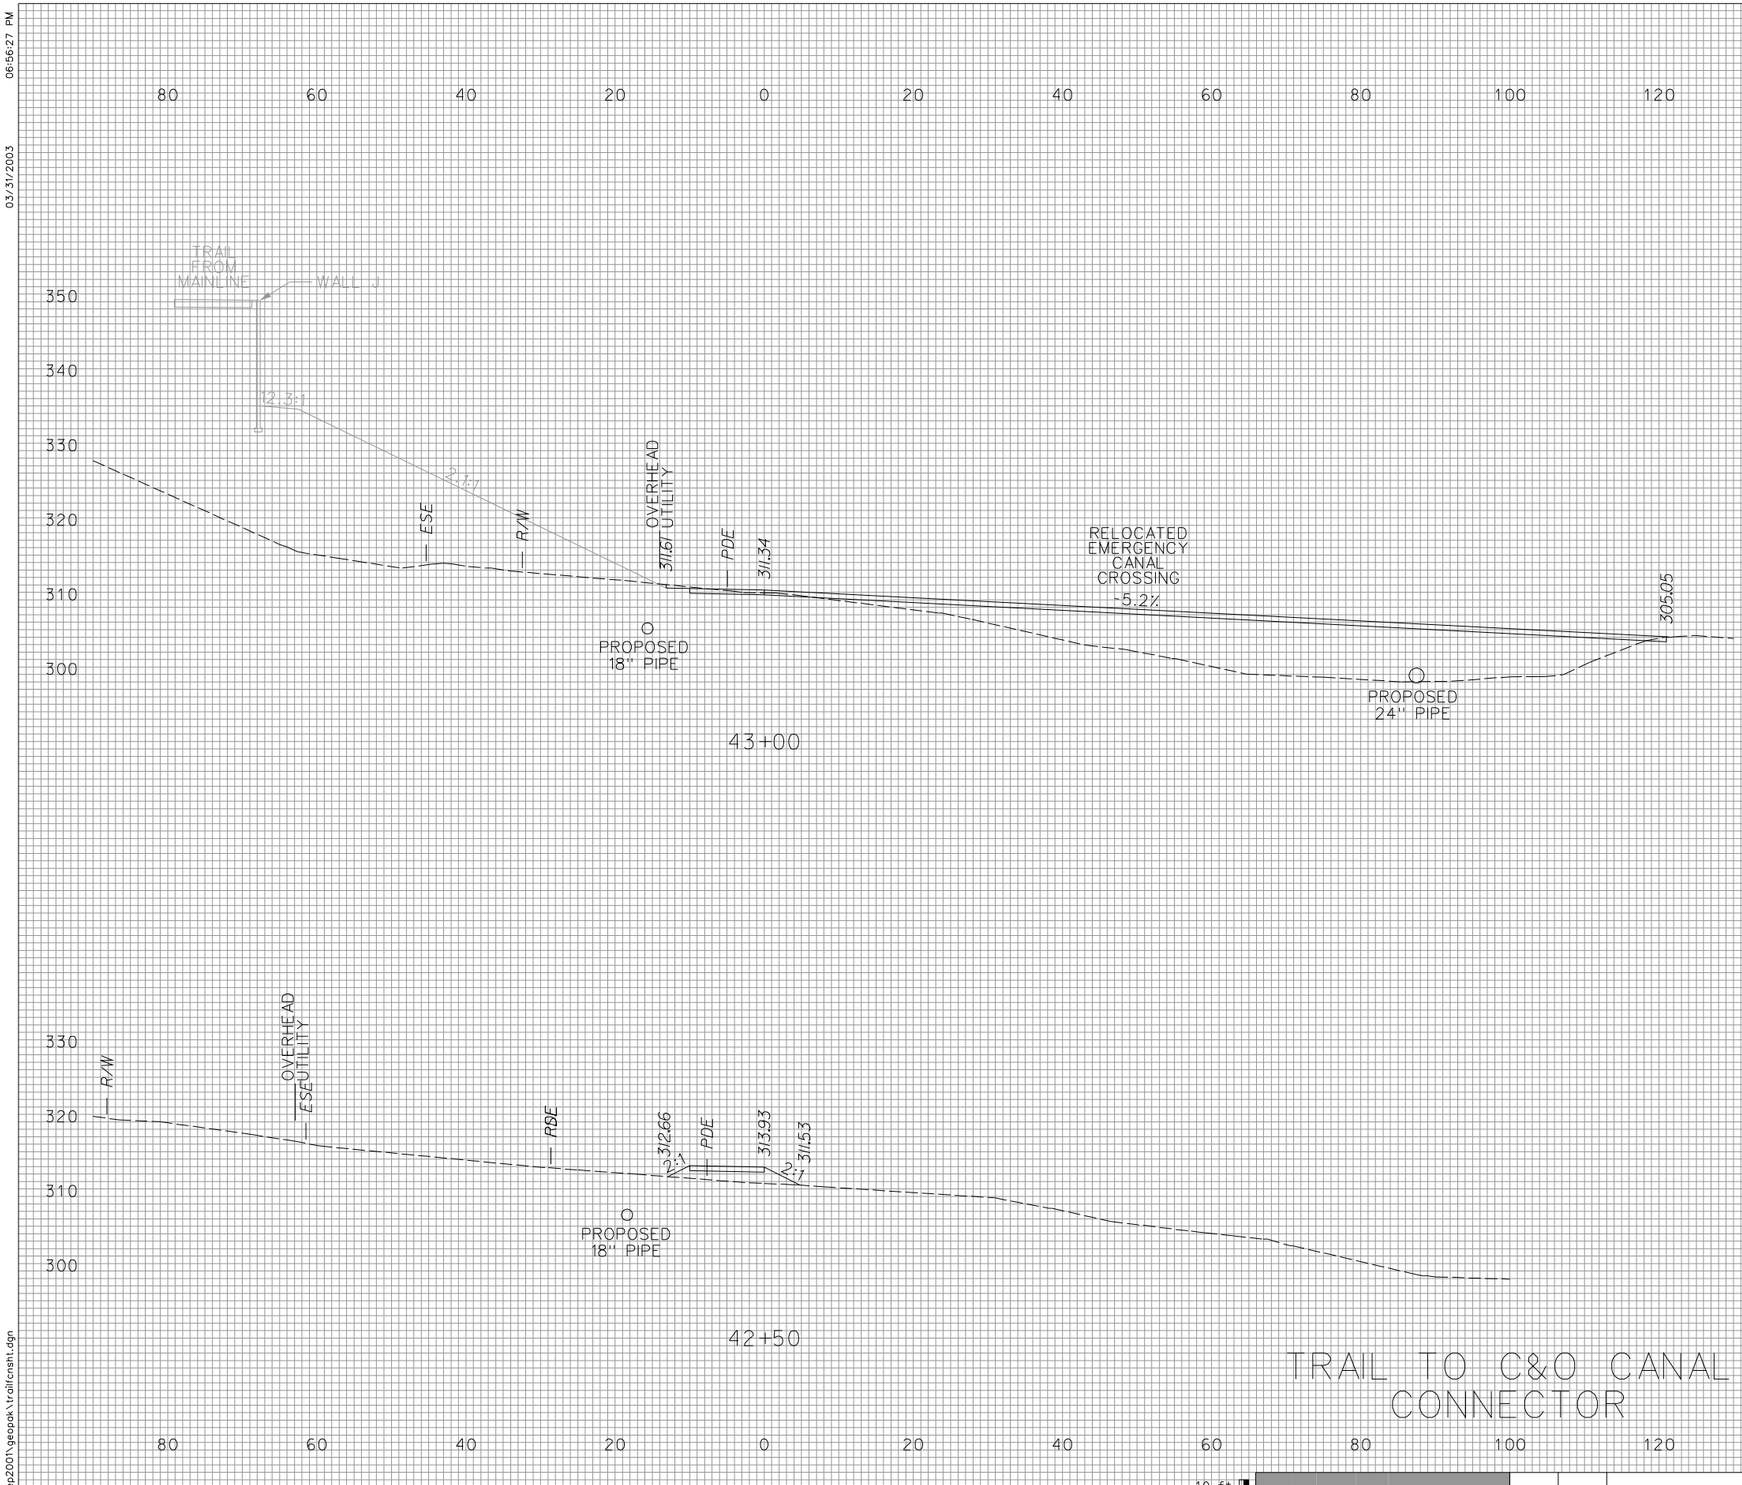

SCALES

10 ft.

0 10 ft. 0

Baker

Michael Baker Jr., Inc.

REVISION NUMBER	SHEET NUMBER	REVISION	DATE	BY

THE WEST VIRGINIA DEPARTMENT OF TRANSPORTATION
DIVISION OF HIGHWAYS

CROSS-SECTION SHEET

03/31/2003

j:\proj\sheep2001\geopak\trailfcnstr.dgn

j:\proj\sheep2001\geopak\trailfcnstr.dgn

06:56:45 PM

03/31/2003

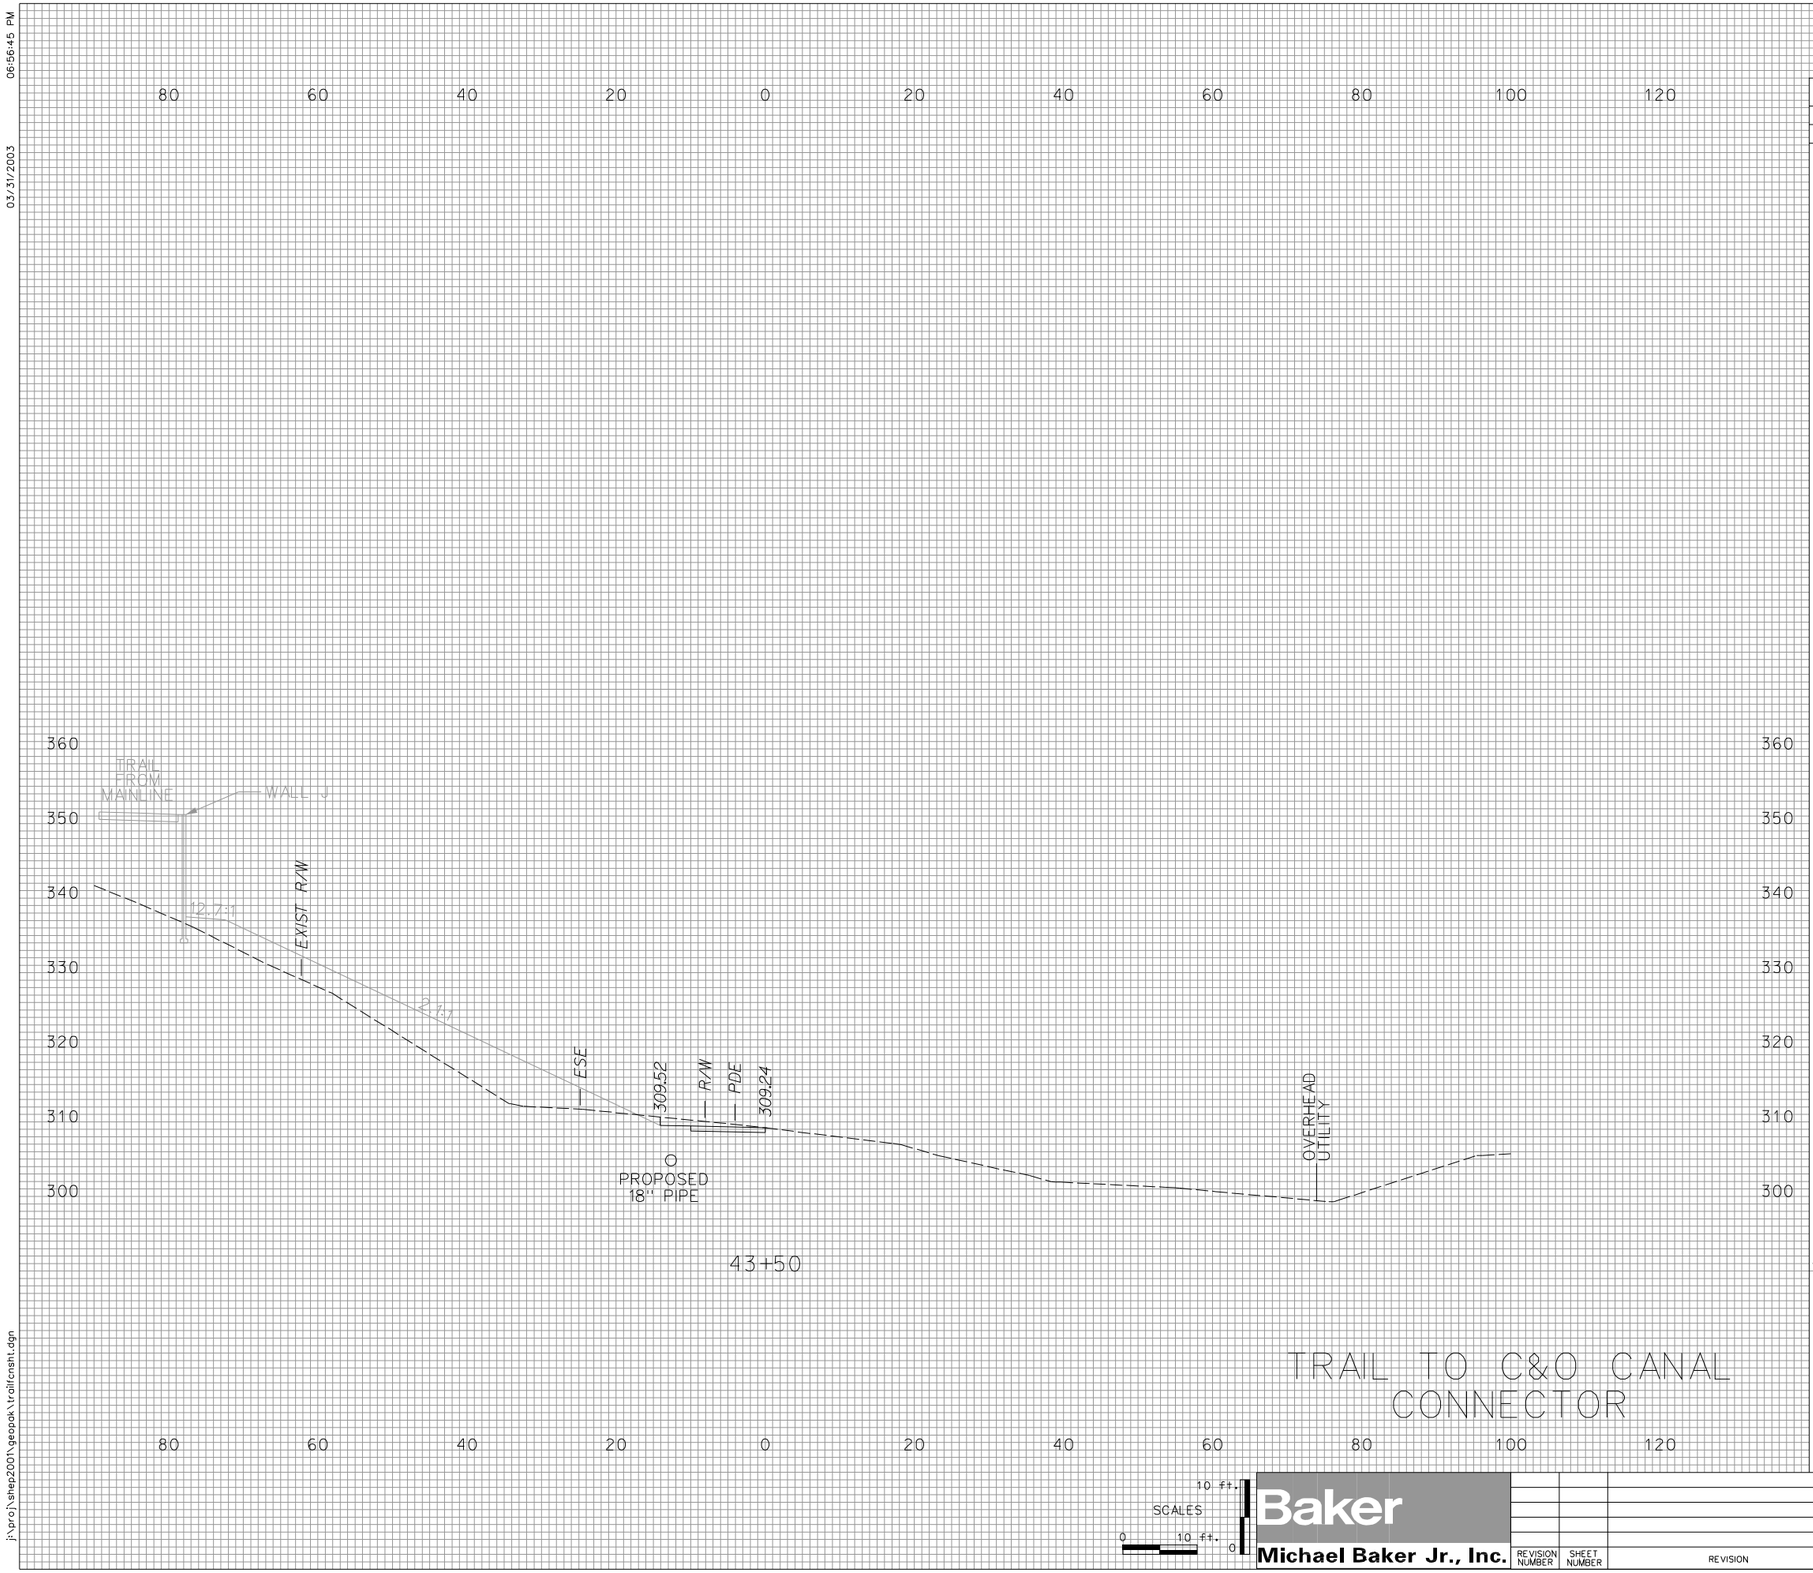

Public Roads Div.	State Dist. No.	State Project No.	Federal Project No.	Fiscal Year	County	Sheet No.	Total Sheets
W.V.	5	S319 -480- 5.64	BR-0480 (010)E	2002	JEFFERSON, WV WASHINGTON, MD		407

CLEARING & GRUBBING		SEEDING & MULCHING		EXCAVATION						EMBANKMENT					
WIDTH	AREA	WIDTH	AREA	UNCLASSIFIED		UNSUITABLE				UNCLASSIFIED		SELECT			
(FT)	(SF)	(FT)	(SF)	(SF)	(CY)	(SF)	(CY)	(SF)	(CY)	(SF)	(CY)	(SF)	(CY)	(SF)	(CY)
15	3733	4	200	18	28					0	462				

SCALES
10 ft.
0 10 ft. 0

Baker
Michael Baker Jr., Inc.

REVISION NUMBER	SHEET NUMBER	REVISION	DATE	BY

THE WEST VIRGINIA DEPARTMENT OF TRANSPORTATION
DIVISION OF HIGHWAYS

CROSS–SECTION SHEET

j:\proj\shep2001\geopak\trailcnsht.dgn

03/31/2003

j:\proj\shep2001\geopak\trailcnsht.dgn

06:56:56 PM

03/31/2003

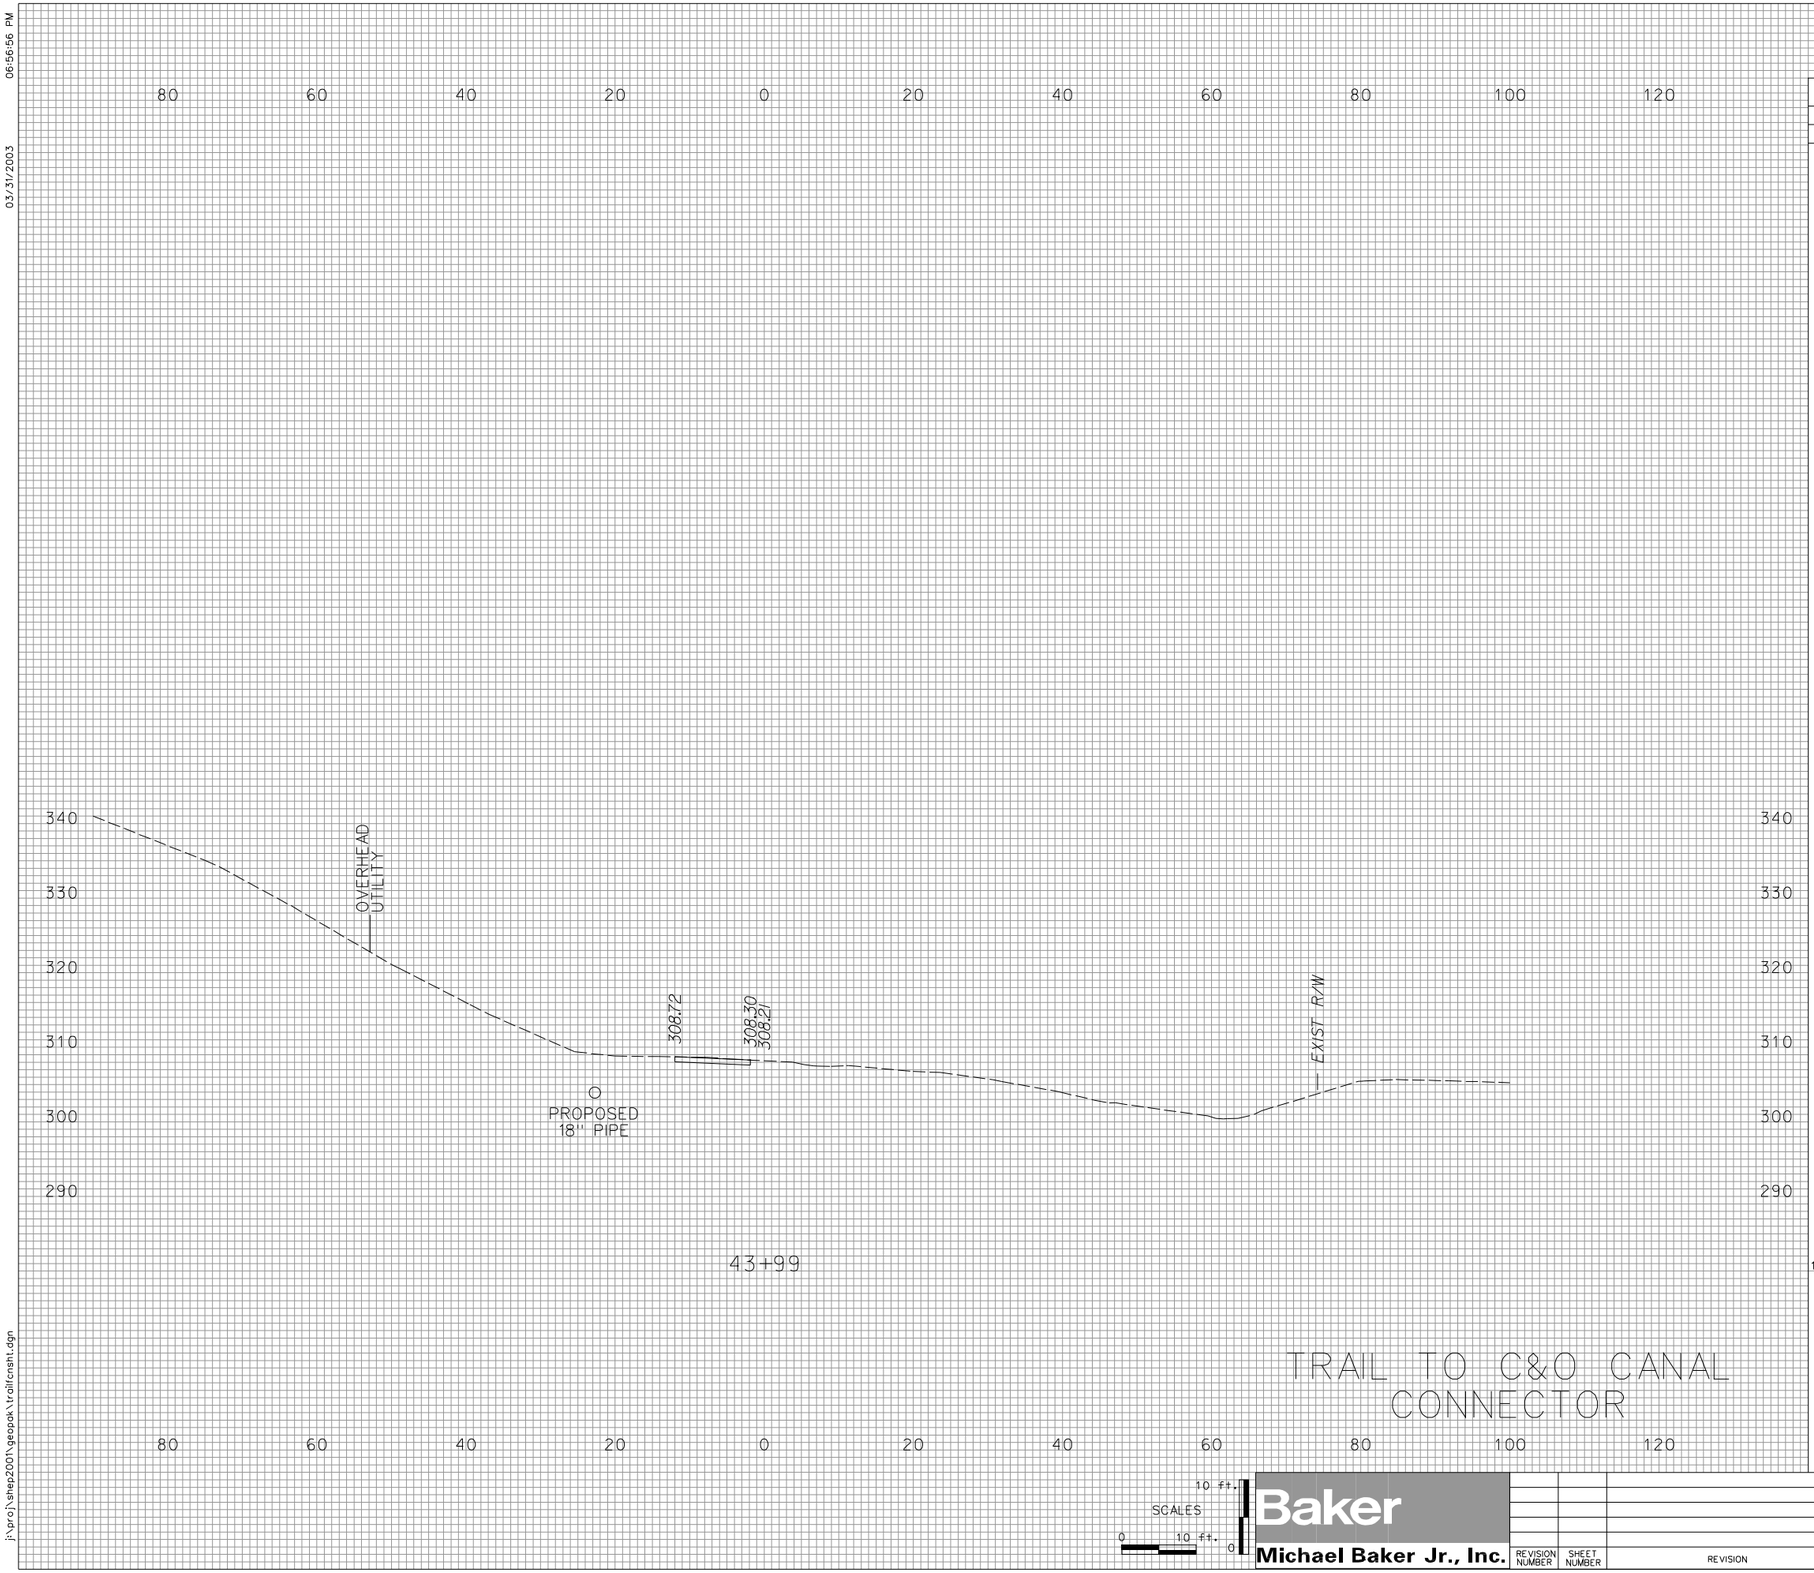

Public Roads Div.	State Dist. No.	State Project No.	Federal Project No.	Fiscal Year	County	Sheet No.	Total Sheets
W.V.	5	S319 -480- 5.64	BR-0480 (010)E	2002	JEFFERSON, WV WASHINGTON, MD		407

CLEARING & GRUBBING		SEEDING & MULCHING		EXCAVATION						EMBANKMENT					
WIDTH	AREA	WIDTH	AREA	UNCLASSIFIED		UNSUITABLE				UNCLASSIFIED		SELECT			
(FT)	(SF)	(FT)	(SF)	(SF)	(CY)	(SF)	(CY)	(SF)	(CY)	(SF)	(CY)	(SF)	(CY)	(SF)	(CY)
10	0	11								0					
604		98		26				0							

SCALES
10 ft.
0 10 ft.
0

Baker
Michael Baker Jr., Inc.

REVISION NUMBER	SHEET NUMBER	REVISION	DATE	BY

THE WEST VIRGINIA DEPARTMENT OF TRANSPORTATION
DIVISION OF HIGHWAYS

CROSS–SECTION SHEET

j:\proj\shep2001\geopak\trailcnsht.dgn

03/31/2003

j:\proj\shep2001\geopak\trailcnsht.dgn

06:57:37 PM

03/31/2003

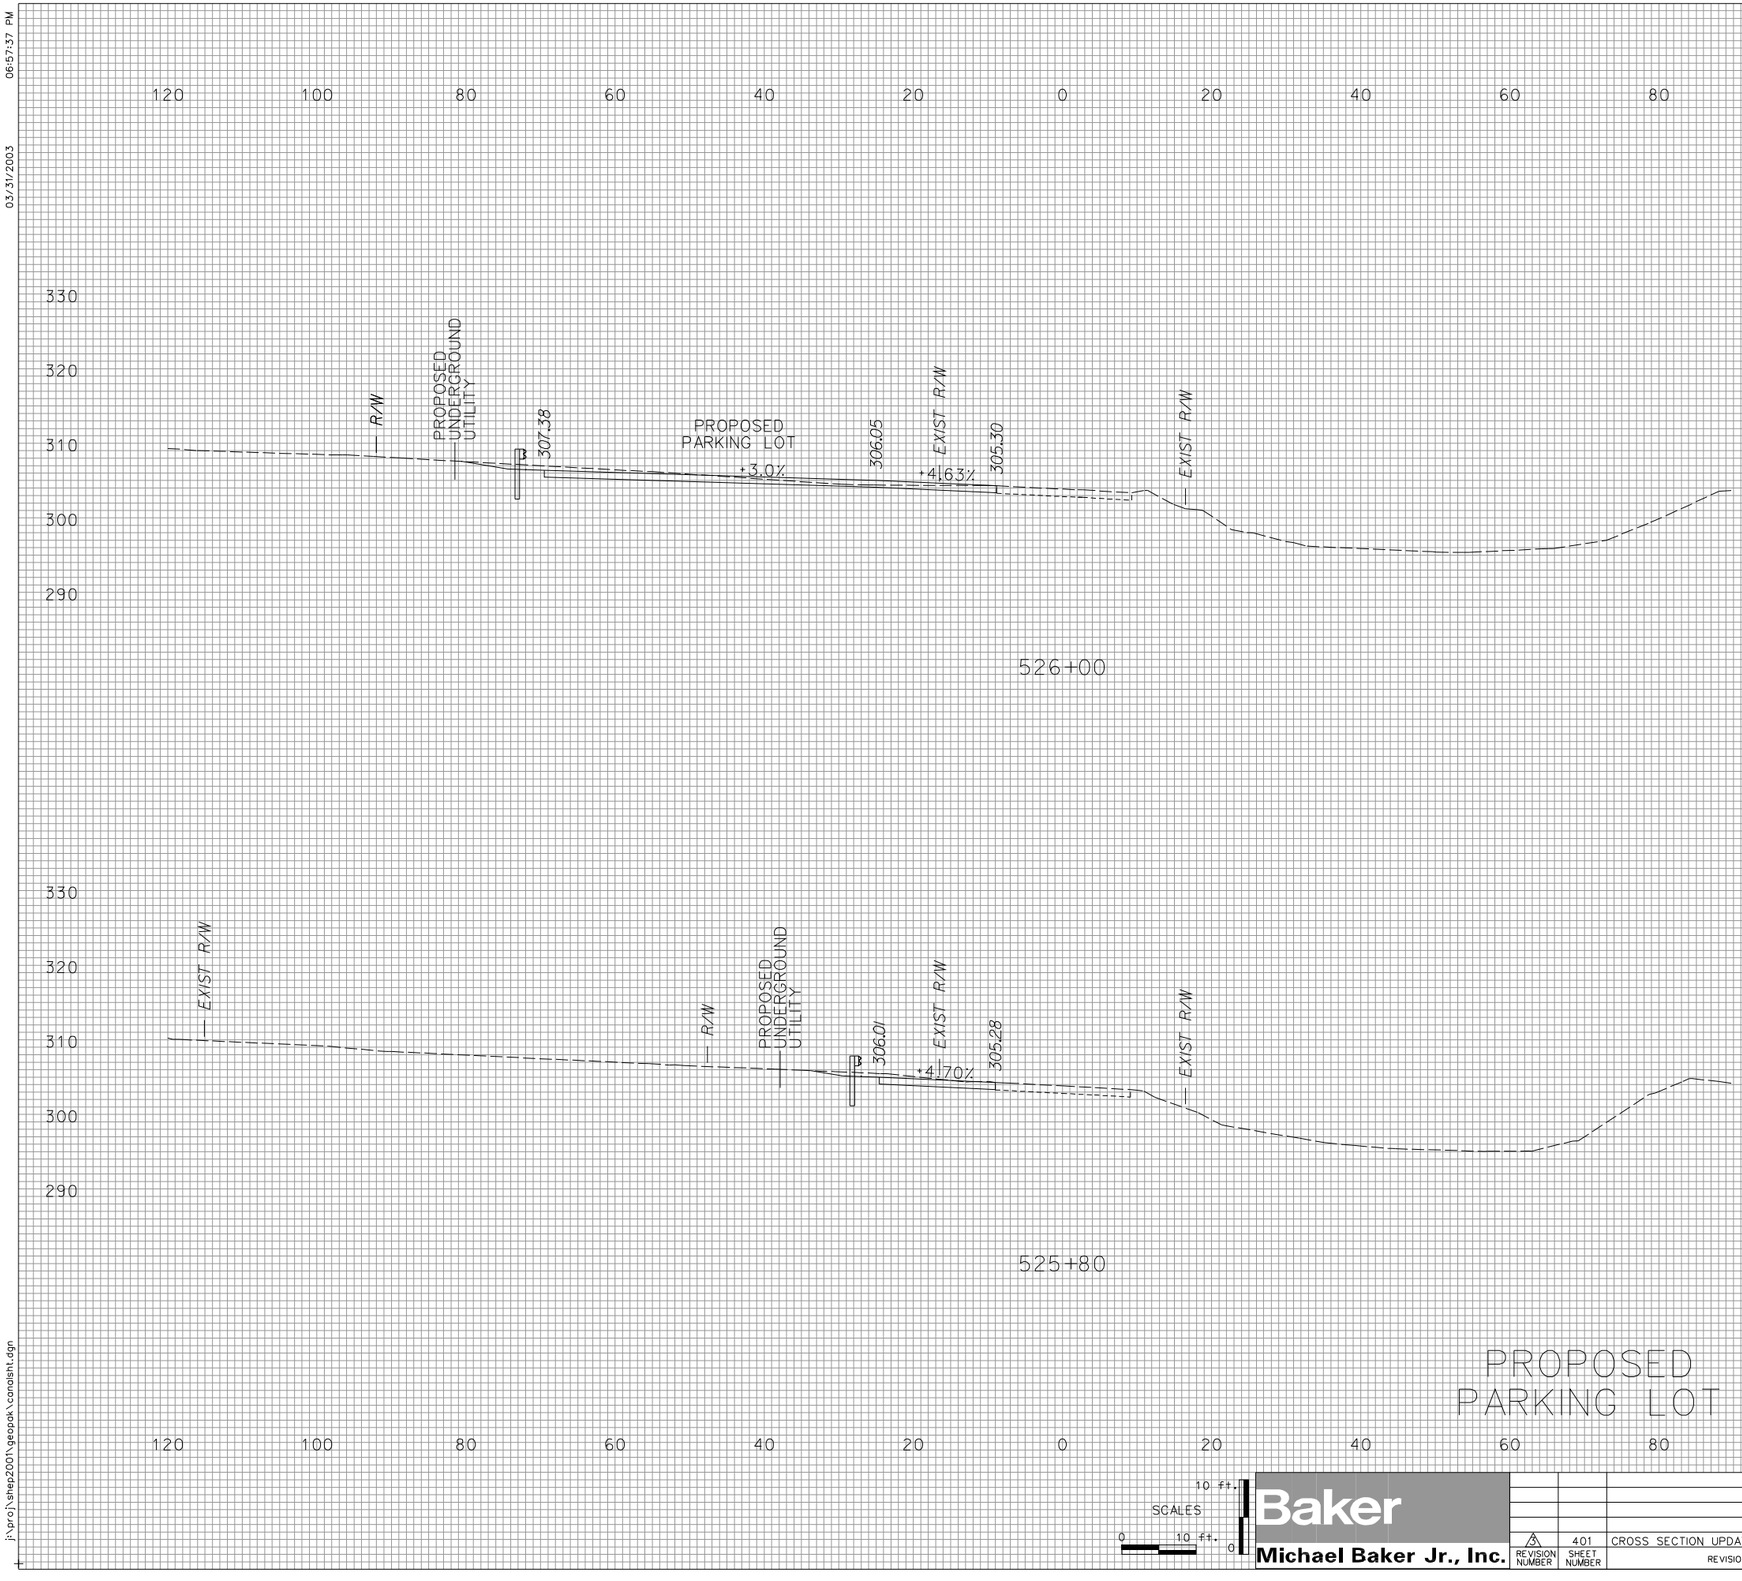

Public Roads Div.	State Dist. No.	State Project No.	Federal Project No.	Fiscal Year	County	Sheet No.	Total Sheets
W.V.	5	S319 -480- 5.64	BR-0480 (010)E	2002	JEFFERSON, WV WASHINGTON, MD	401	407

CLEARING & GRUBBING		SEEDING & MULCHING		EXCAVATION						EMBANKMENT					
WIDTH	AREA	WIDTH	AREA	UNCLASSIFIED		UNSUITABLE				UNCLASSIFIED		SELECT			
(FT)	(SF)	(FT)	(SF)	(SF)	(CY)	(SF)	(CY)	(SF)	(CY)	(SF)	(CY)	(SF)	(CY)	(SF)	(CY)
72		11		54						0					
	967		205		28						0				
25	9		21								0				
	0		0		0						0				

SCALES

10 ft.

0 10 ft. 0

Baker

Michael Baker Jr., Inc.

REVISION NUMBER	SHEET NUMBER	REVISION	DATE	BY
1	401	CROSS SECTION UPDATED	1/20/03	N.B.

THE WEST VIRGINIA DEPARTMENT OF TRANSPORTATION
DIVISION OF HIGHWAYS

CROSS-SECTION SHEET

03/31/2003

j:\proj\shep2001\geopak\xcandsht.dgn

j:\proj\shep2001\geopak\xcandsht.dgn

Public Roads Div.	State Dist. No.	State Project No.	Federal Project No.	Fiscal Year	County	Sheet No.	Total Sheets
W.V.	5	S319 -480- 5.64	BR-0480 (010)E	2002	JEFFERSON, WV WASHINGTON, MD	402	407

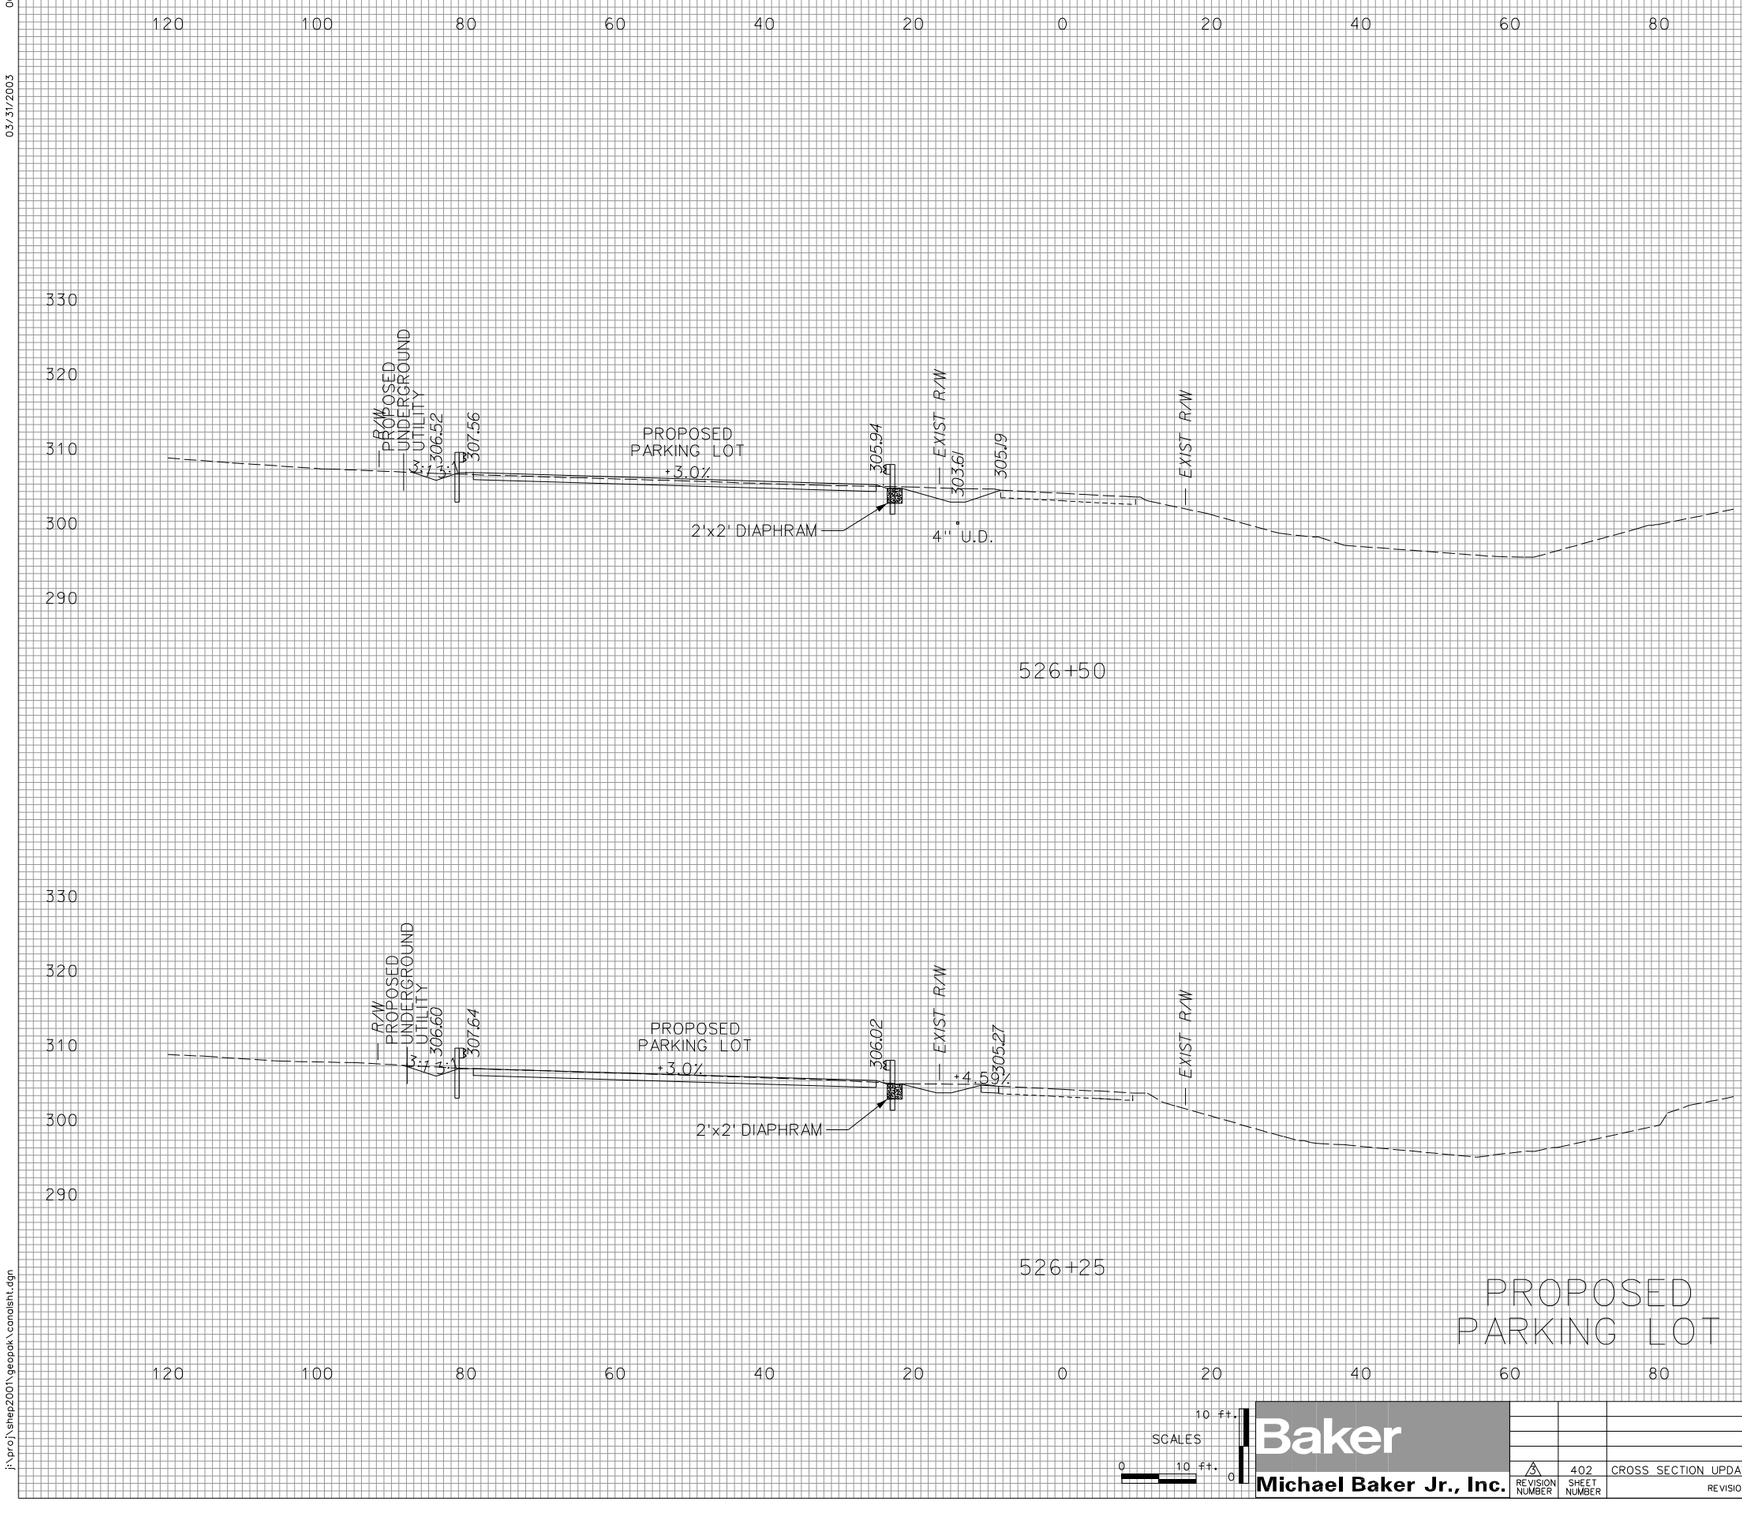

CLEARING & GRUBBING		SEEDING & MULCHING		EXCAVATION						EMBANKMENT					
				UNCLASSIFIED		UNSUITABLE				UNCLASSIFIED		SELECT			
WIDTH (FT)	AREA (SF)	WIDTH (FT)	AREA (SF)	(SF)	(CY)	(SF)	(CY)	(SF)	(CY)	(SF)	(CY)	(SF)	(CY)	(SF)	(CY)
79		26		54						1					
1985		627		54										0	
80		24		63						0					
1897		445		54										0	

SCALES
10 ft.
0 10 ft. 0

Baker
Michael Baker Jr., Inc.

REVISION NUMBER	SHEET NUMBER	REVISION	DATE	BY
1	402	CROSS SECTION UPDATED	1/20/03	N.B.

THE WEST VIRGINIA DEPARTMENT OF TRANSPORTATION
DIVISION OF HIGHWAYS

CROSS-SECTION SHEET

j:\proj\sheep2001\geopak\xsnotsht.dgn
03/31/2003
j:\proj\sheep2001\geopak\xsnotsht.dgn

06:57:56 PM

03/31/2003

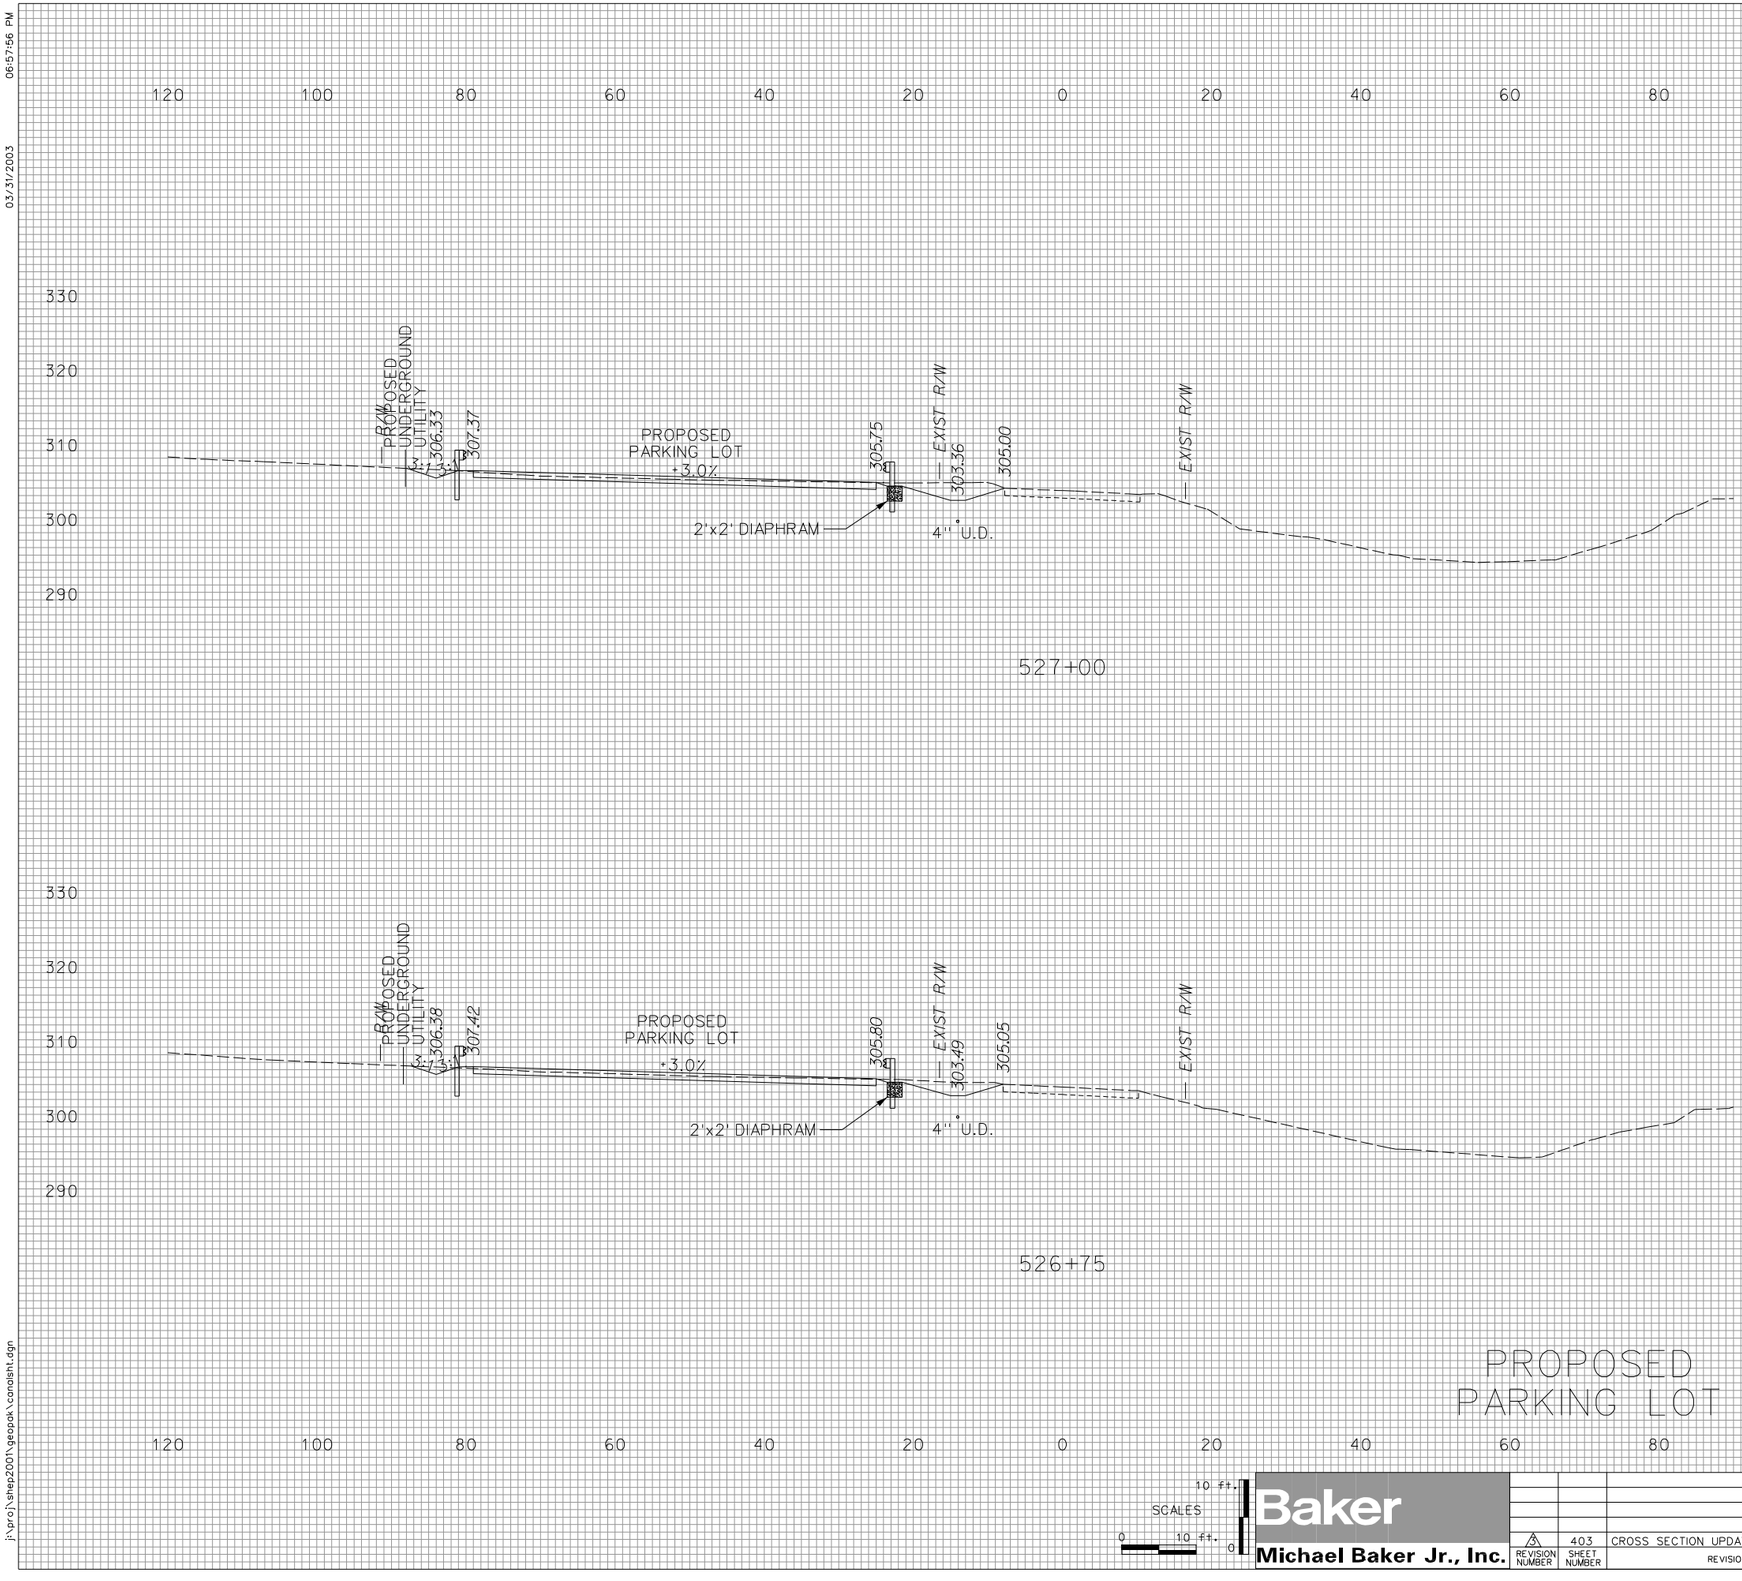

Public Roads Div.	State Dist. No.	State Project No.	Federal Project No.	Fiscal Year	County	Sheet No.	Total Sheets
W.V.	5	S319 -480- 5.64	BR-0480 (010)E	2002	JEFFERSON, WV WASHINGTON, MD	403	407

CLEARING & GRUBBING		SEEDING & MULCHING		EXCAVATION						EMBANKMENT					
WIDTH	AREA	WIDTH	AREA	UNCLASSIFIED		UNSUITABLE				UNCLASSIFIED		SELECT			
(FT)	(SF)	(FT)	(SF)	(SF)	(CY)	(SF)	(CY)	(SF)	(CY)	(SF)	(CY)	(SF)	(CY)	(SF)	(CY)
80		27		60						0					
	1995		668		53						0				
79		26		53						0					
	1979		652		49						0				

SCALES
10 ft.
0 10 ft.
0

Baker
Michael Baker Jr., Inc.

REVISION NUMBER	SHEET NUMBER	REVISION	DATE	BY
3	403	CROSS SECTION UPDATED	1/20/03	N.B.

THE WEST VIRGINIA DEPARTMENT OF TRANSPORTATION
DIVISION OF HIGHWAYS

CROSS-SECTION SHEET

03/31/2003

j:\proj\shep2001\geopak\xcandsht.dgn

j:\proj\shep2881\geopak\xcandsht.dgn

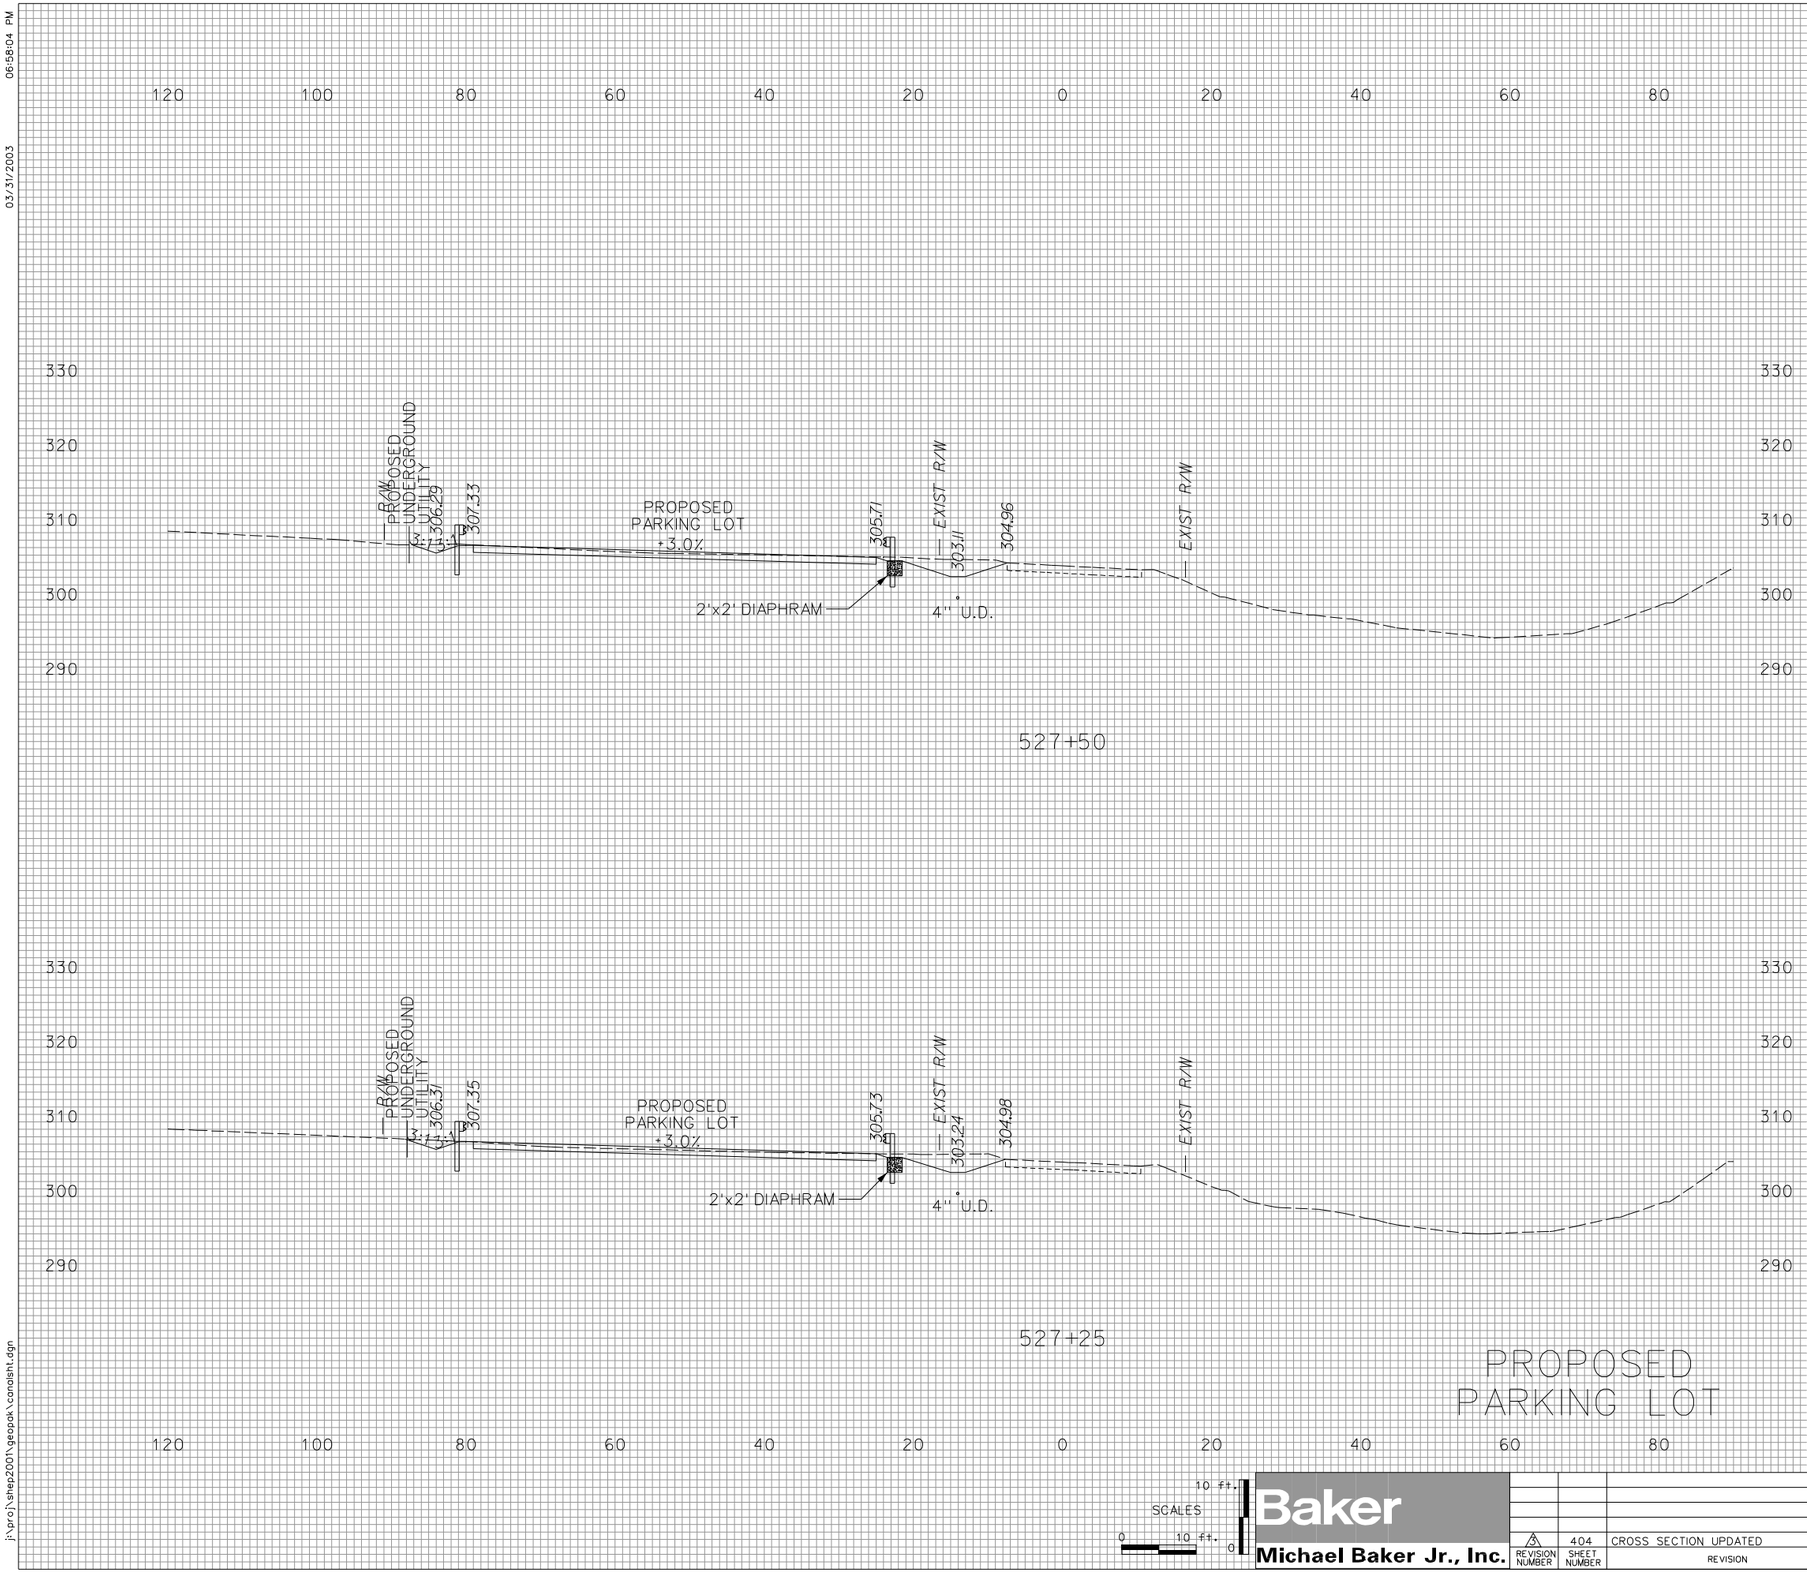

CLEARING & GRUBBING		SEEDING & MULCHING		EXCAVATION						EMBANKMENT					
				UNCLASSIFIED		UNSUITABLE				UNCLASSIFIED		SELECT			
WIDTH (FT)	AREA (SF)	WIDTH (FT)	AREA (SF)	(SF)	(CY)	(SF)	(CY)	(SF)	(CY)	(SF)	(CY)	(SF)	(CY)	(SF)	(CY)
80		27		70						0					
	2007		683		62						0				
81		28		65						0					
	2010		685		58						0				

SCALES
10 ft.
0 10 ft.
0

Baker
Michael Baker Jr., Inc.

REVISION NUMBER	SHEET NUMBER	REVISION	DATE	BY
3	404	CROSS SECTION UPDATED	1/20/03	N.B.

THE WEST VIRGINIA DEPARTMENT OF TRANSPORTATION
DIVISION OF HIGHWAYS

CROSS-SECTION SHEET

06:58:04 PM
03/31/2003
j:\proj\shep2001\geopak\xcandsht.dgn
03/31/2003
j:\proj\shep2001\geopak\xcandsht.dgn

06:58:16 PM

03/31/2003

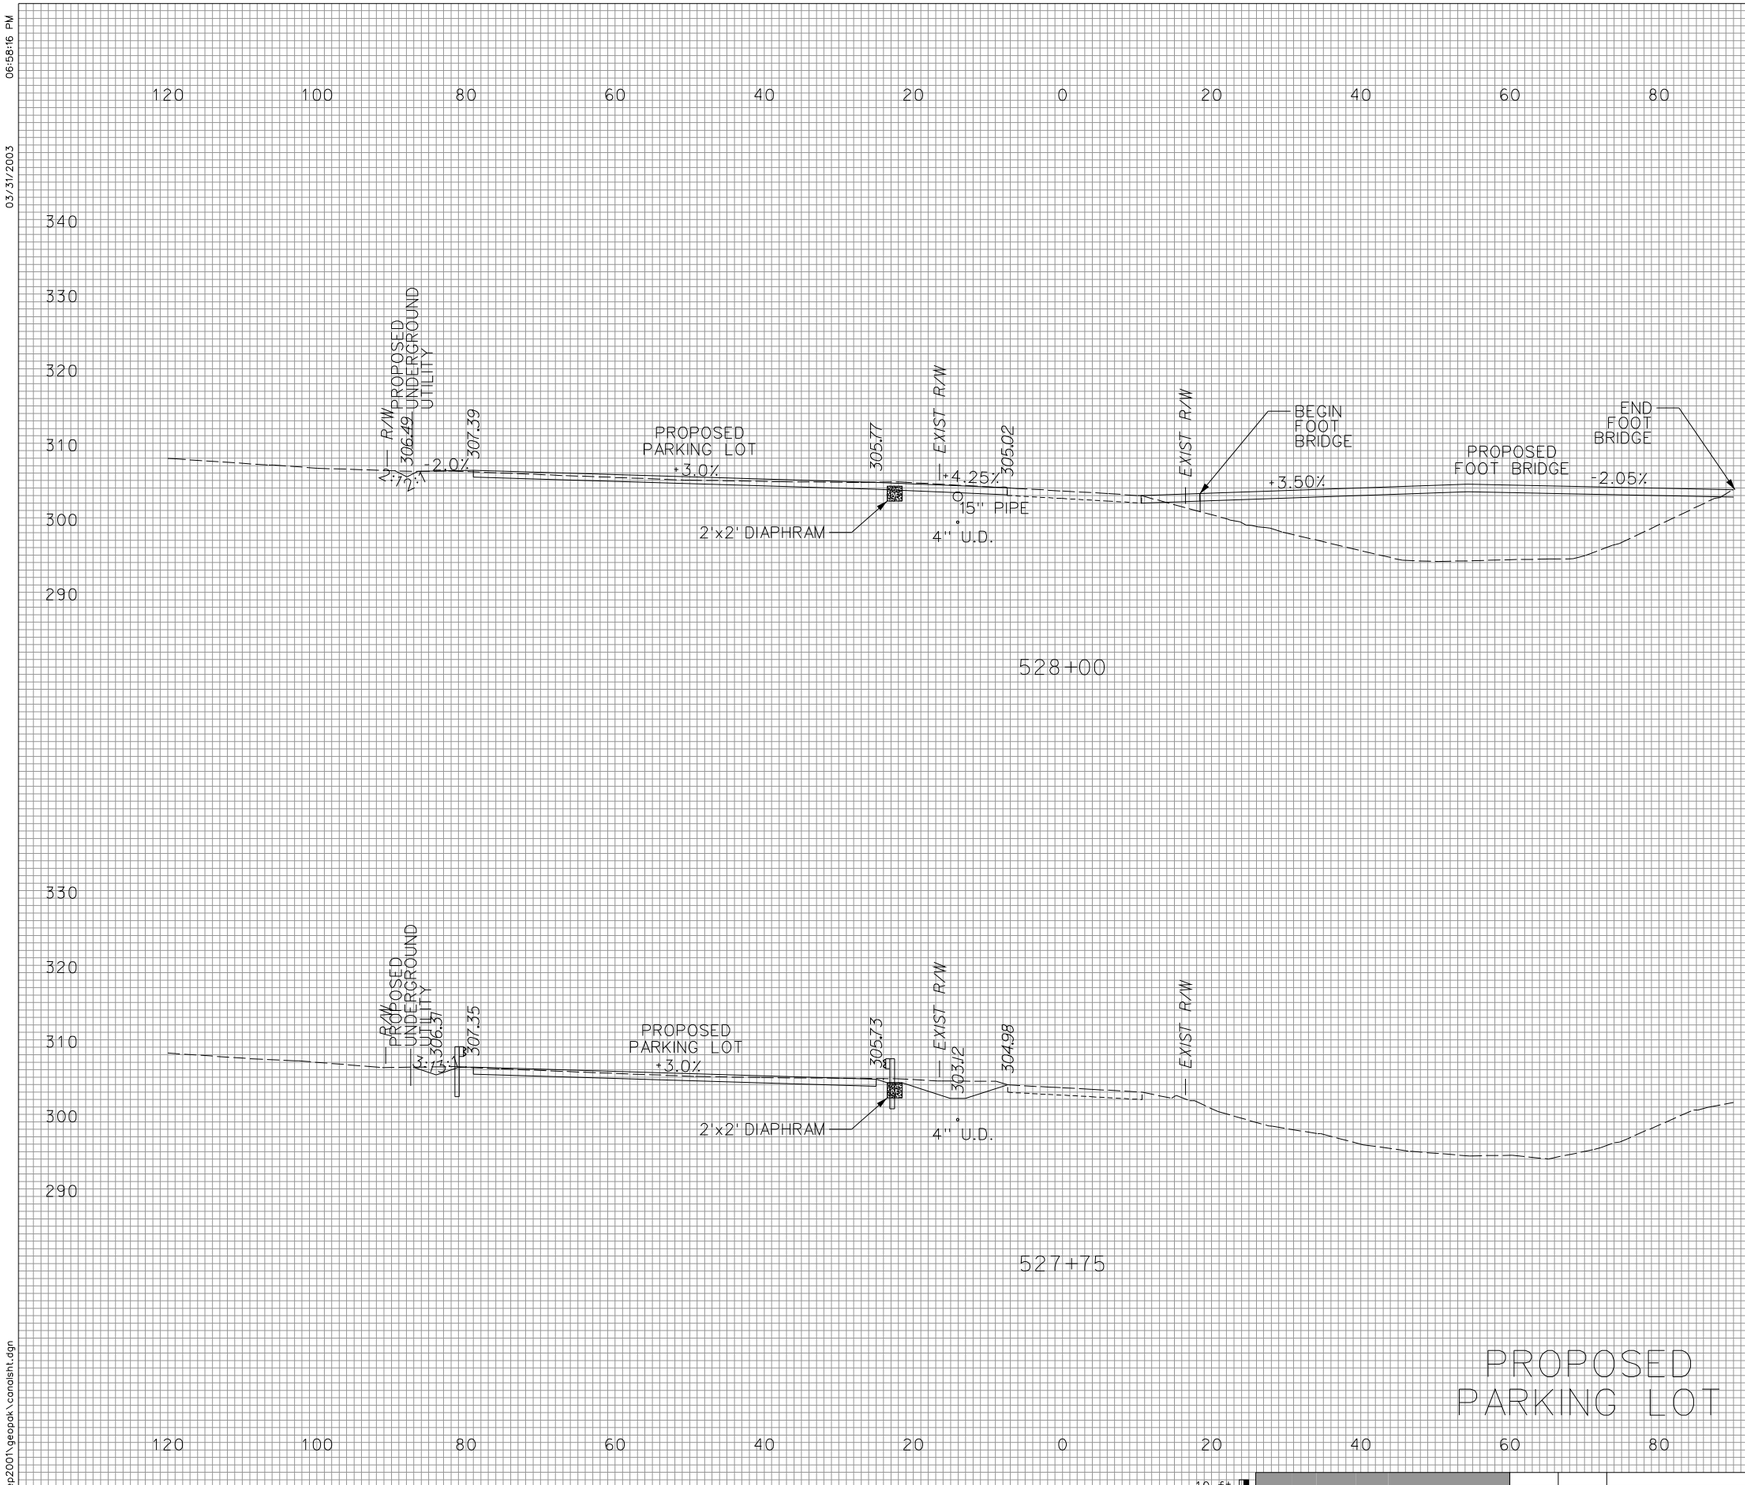

Public Roads Div.	State Dist. No.	State Project No.	Federal Project No.	Fiscal Year	County	Sheet No.	Total Sheets
W.V.	5	S319 -480- 5.64	BR-0480 (010)E	2002	JEFFERSON, WV WASHINGTON, MD	405	407

CLEARING & GRUBBING		SEEDING & MULCHING		EXCAVATION						EMBANKMENT					
WIDTH	AREA	WIDTH	AREA	UNCLASSIFIED		UNSUITABLE				UNCLASSIFIED		SELECT			
(FT)	(SF)	(FT)	(SF)	(SF)	(CY)	(SF)	(CY)	(SF)	(CY)	(SF)	(CY)	(SF)	(CY)	(SF)	(CY)
108		11		55						4					
	2348		472		56						2				
80		27		67						0					
	1996		672		63						0				

Baker

Michael Baker Jr., Inc.

SCALES

10 ft.

0 10 ft. 0

REVISION NUMBER	SHEET NUMBER	REVISION	DATE	BY
1	405	CROSS SECTION UPDATED	1/20/03	N.B.

THE WEST VIRGINIA DEPARTMENT OF TRANSPORTATION
DIVISION OF HIGHWAYS

CROSS-SECTION SHEET

j:\proj\sheep2001\geopak\xsndsht.dgn

j:\proj\sheep2001\geopak\xsndsht.dgn 03/31/2003

06:58:25 PM

03/31/2003

Public Roads Div.	State Dist. No.	State Project No.	Federal Project No.	Fiscal Year	County	Sheet No.	Total Sheets
W.V.	5	S319 -480- 5.64	BR-0480 (010)E	2002	JEFFERSON, WV WASHINGTON, MD	406	407

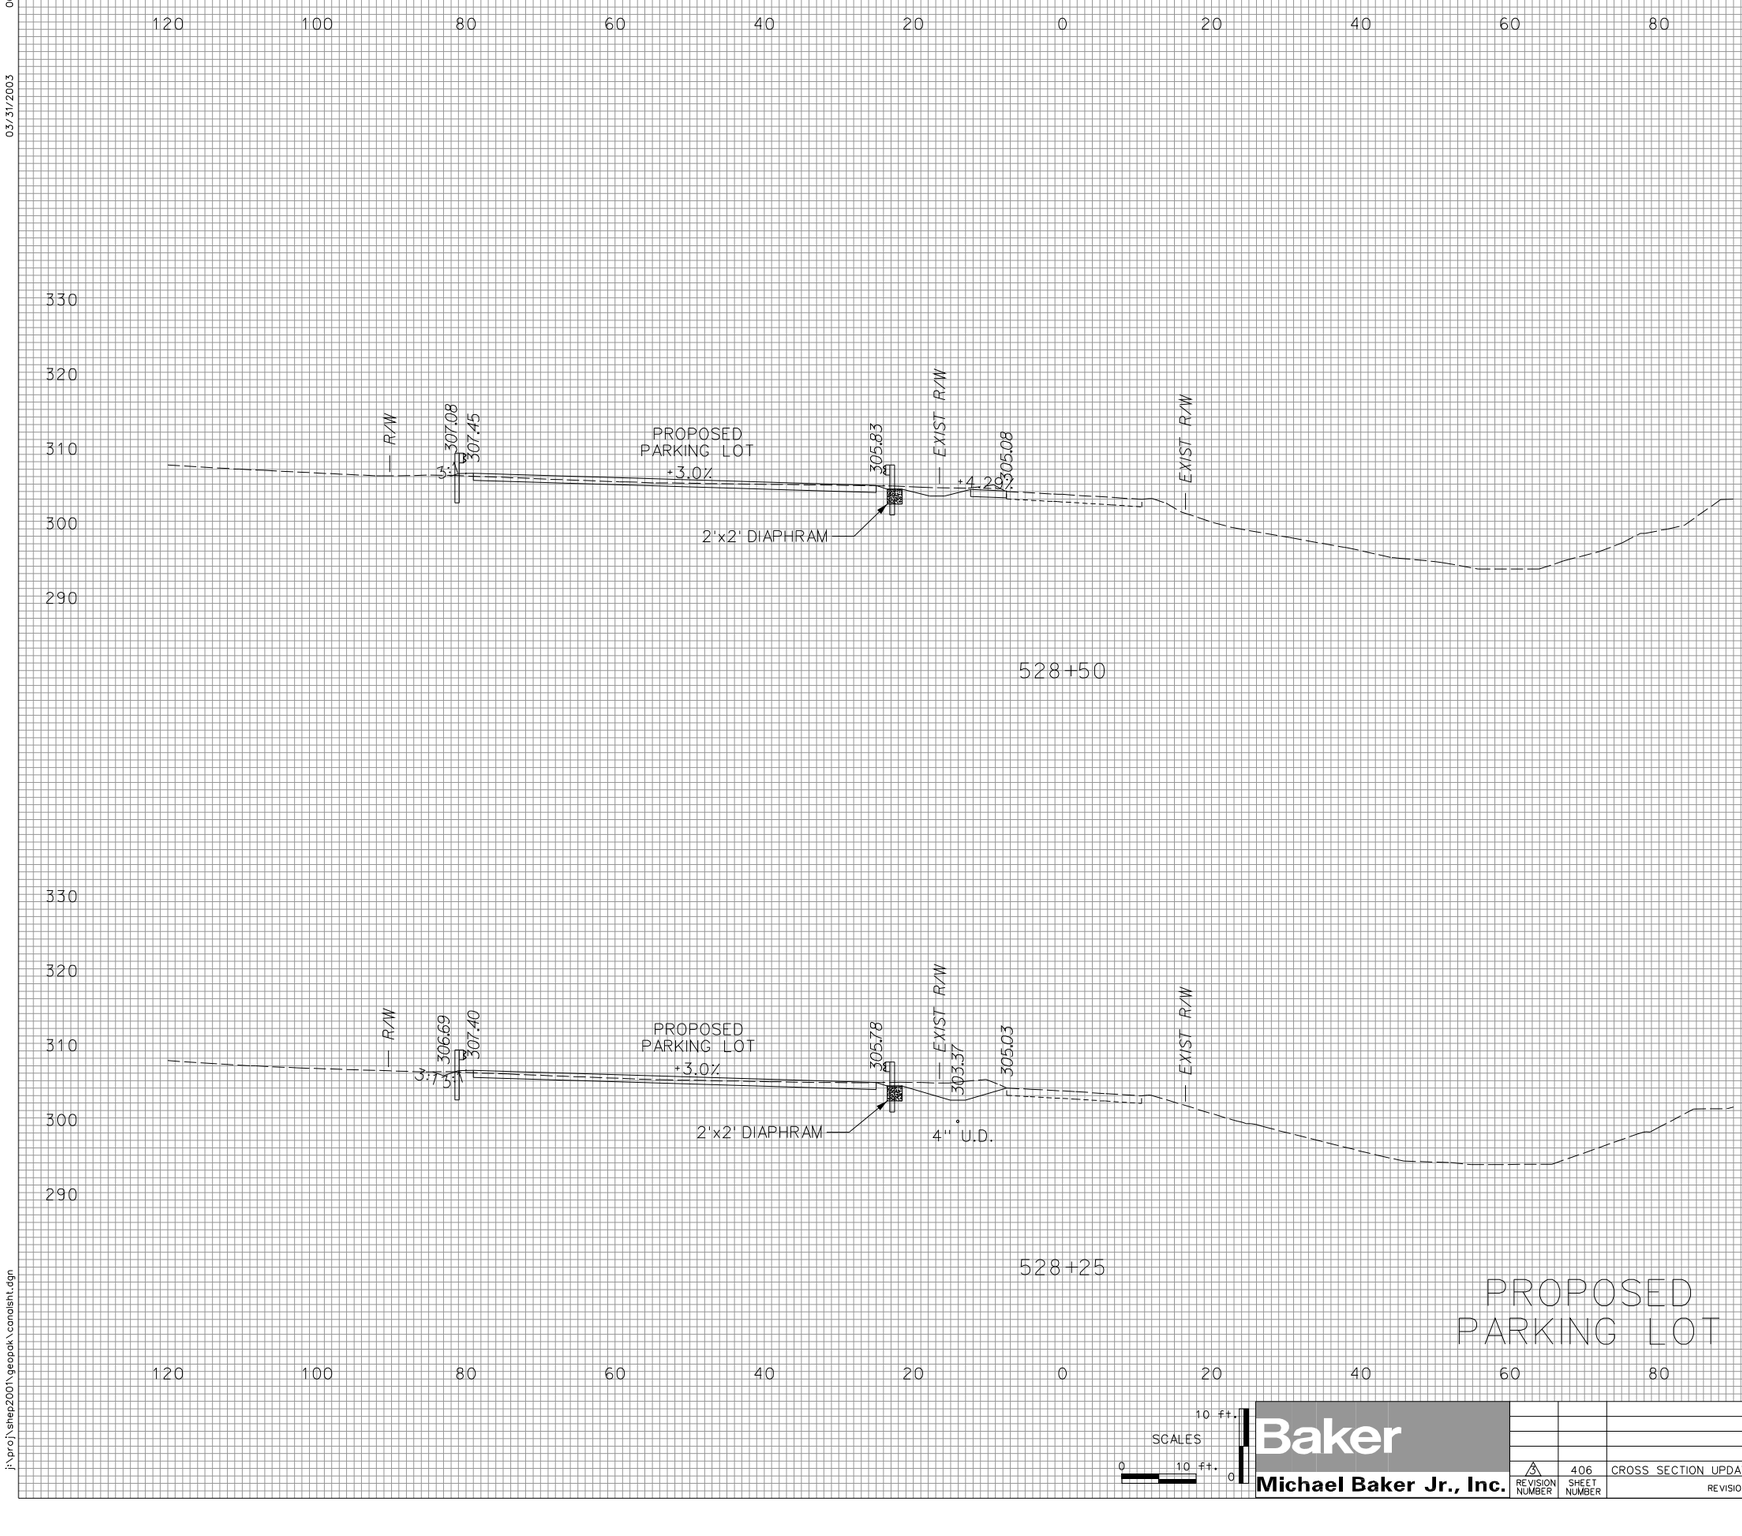

CLEARING & GRUBBING		SEEDING & MULCHING		EXCAVATION						EMBANKMENT					
				UNCLASSIFIED		UNSUITABLE				UNCLASSIFIED		SELECT			
WIDTH (FT)	AREA (SF)	WIDTH (FT)	AREA (SF)	(SF)	(CY)	(SF)	(CY)	(SF)	(CY)	(SF)	(CY)	(SF)	(CY)	(SF)	(CY)
75		16		46						1					
1898		503		47						1					
77		24		56						1					
2314		434		51						2					

SCALES

10 ft. 0 10 ft. 0

Baker

Michael Baker Jr., Inc.

REVISION NUMBER	SHEET NUMBER	REVISION	DATE	BY
1	406	CROSS SECTION UPDATED	1/20/03	N.B.

THE WEST VIRGINIA DEPARTMENT OF TRANSPORTATION
DIVISION OF HIGHWAYS

CROSS-SECTION SHEET

03/31/2003

j:\proj\shep2001\geopak\xsnotsht.dgn

j:\proj\shep2001\geopak\xsnotsht.dgn

06:58:34 PM

03/31/2003

Public Roads Div.	State Dist. No.	State Project No.	Federal Project No.	Fiscal Year	County	Sheet No.	Total Sheets
W.V.	5	S319 -480- 5.64	BR-0480 (010)E	2002	JEFFERSON, WV WASHINGTON, MD	407	407

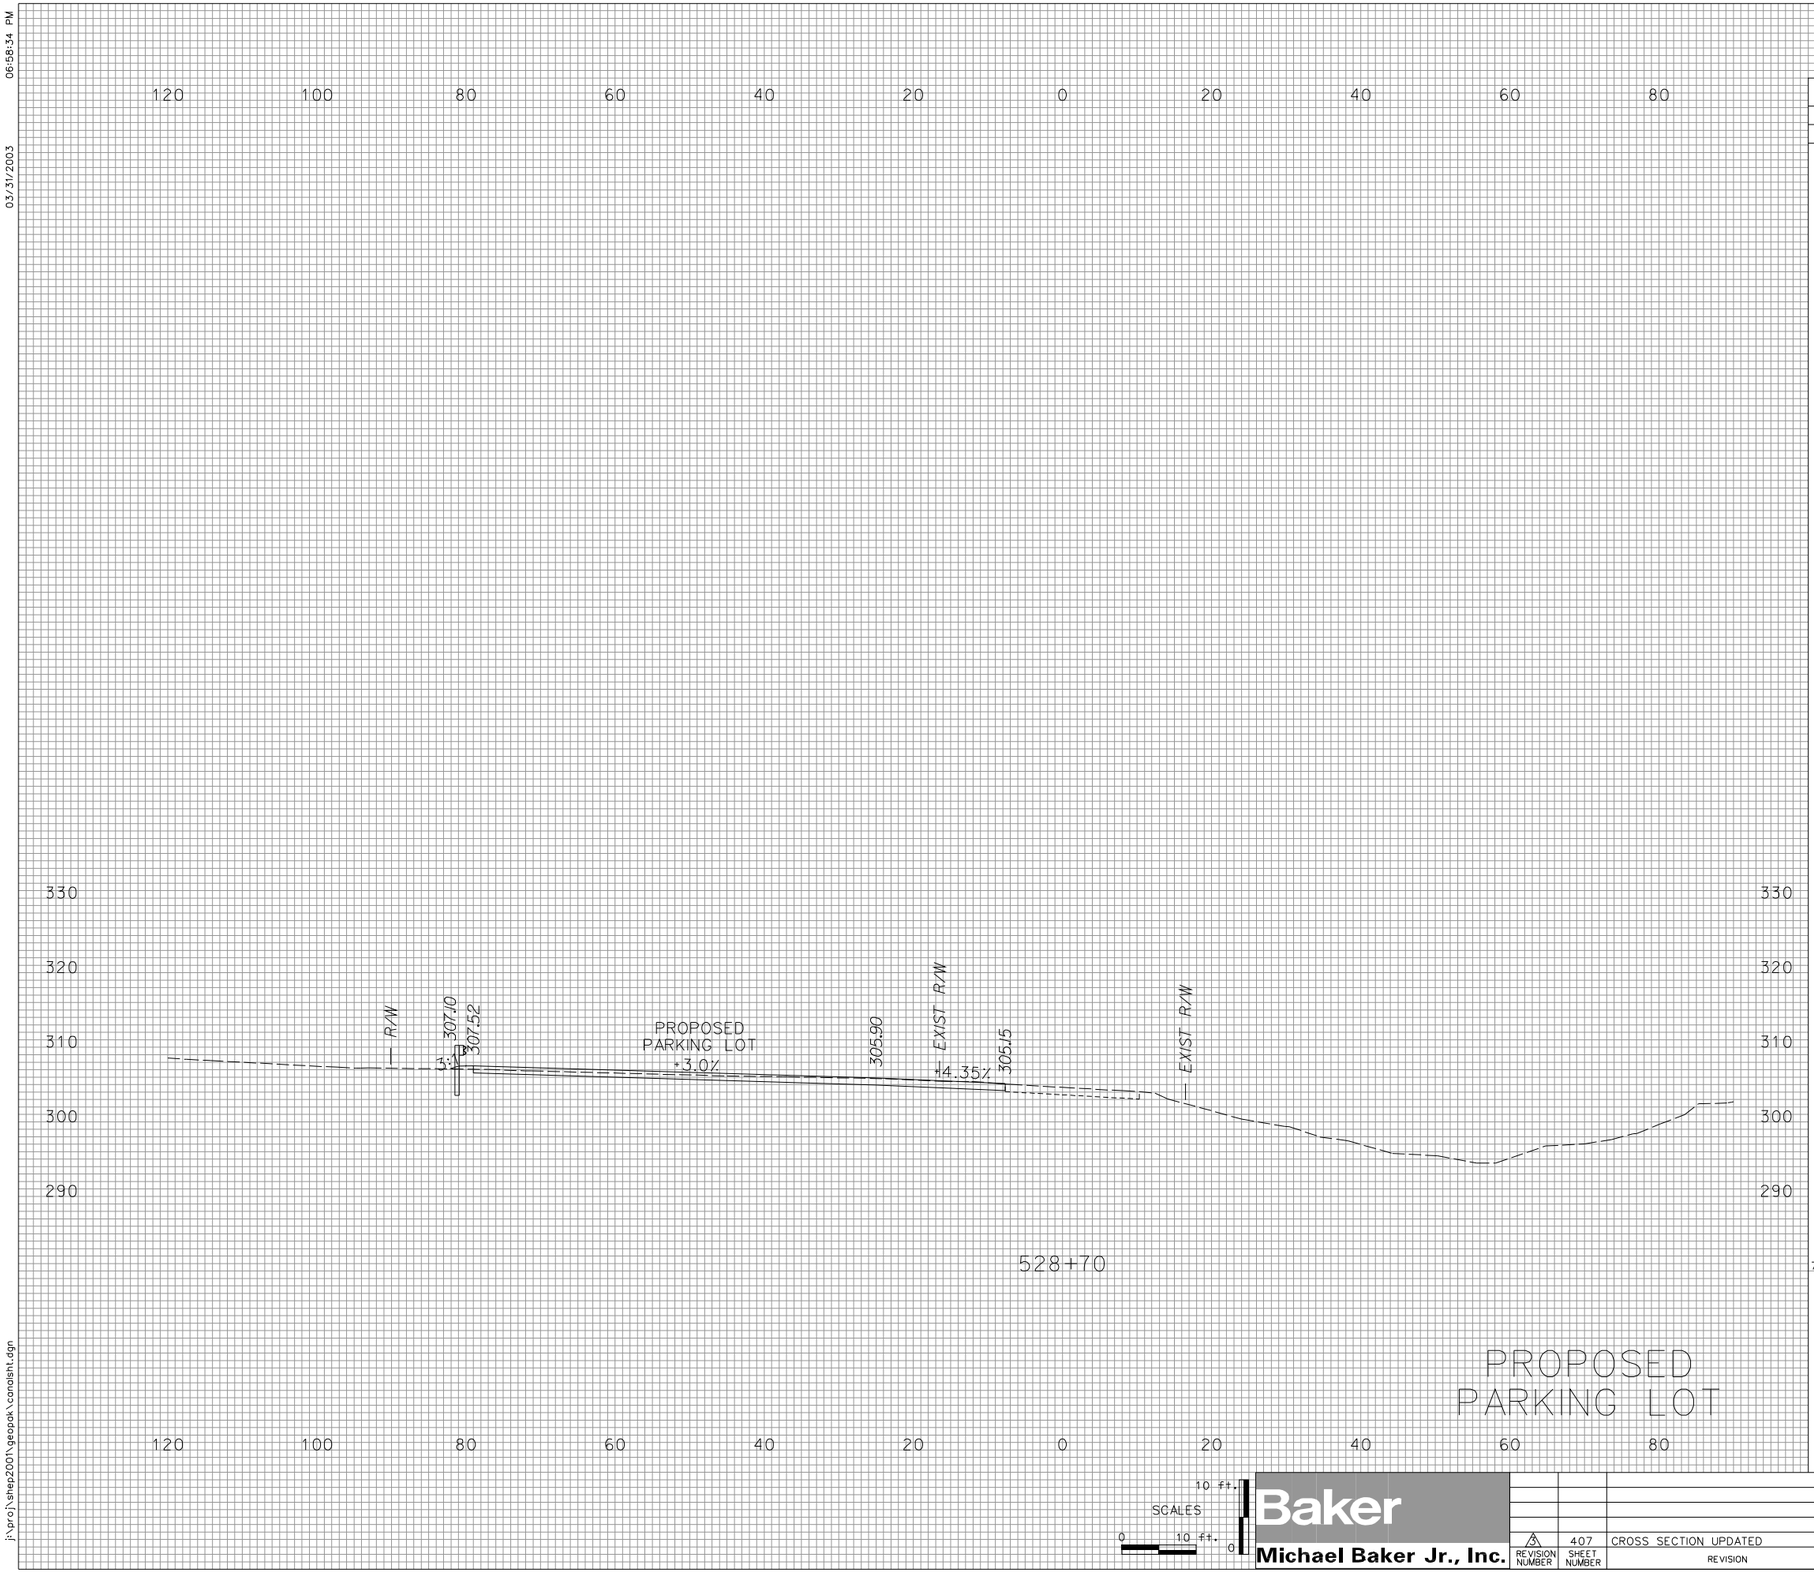

CLEARING & GRUBBING		SEEDING & MULCHING		EXCAVATION						EMBANKMENT					
WIDTH	AREA	WIDTH	AREA	UNCLASSIFIED		UNSUITABLE				UNCLASSIFIED		SELECT			
(FT)	(SF)	(FT)	(SF)	(SF)	(CY)	(SF)	(CY)	(SF)	(CY)	(SF)	(CY)	(SF)	(CY)	(SF)	(CY)