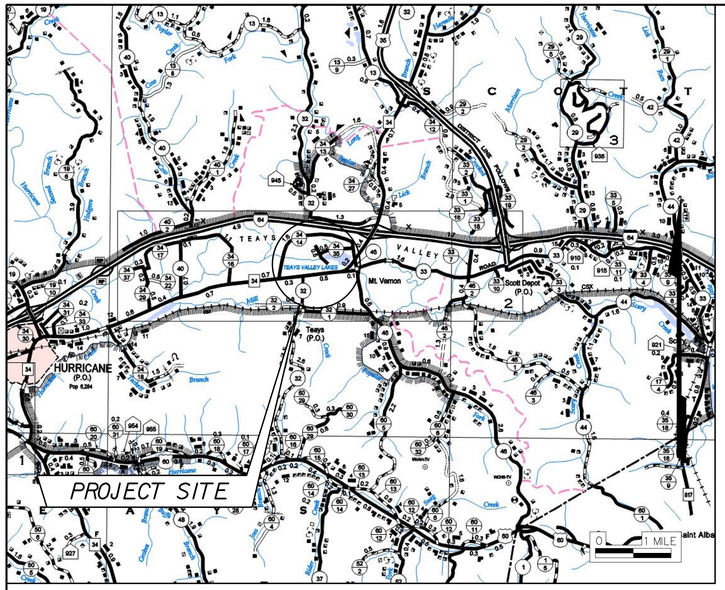

WEST VIRGINIA
DEPARTMENT OF TRANSPORTATION
DIVISION OF HIGHWAYS
DESIGN STUDY
OF
STATE HIGHWAY

FEDERAL PROJECT NO. STPTMA-0034(093)D
STATE PROJECT NO. U340-34/14-0.01 00
CR 34/14
SCOTT - TEAYS VALLEY DISTRICT
PUTNAM COUNTY

MOUNT VERNON ROAD SIDEWALK

Station		Station		f.t.		mile(s)
Roadway	100+00.00	to	192+51.60	= 9251.60	=	1.75
Total Project Length				= 9251.60	=	1.75

Public Roads Div	State Dist No	State Project No	Federal Project No	Fiscal Year	County	Sheet No	Total Sheets
WV	01	U340-34/14-0.01 00	STPTMA-0034(093)D	2024	PUTNAM	1	179

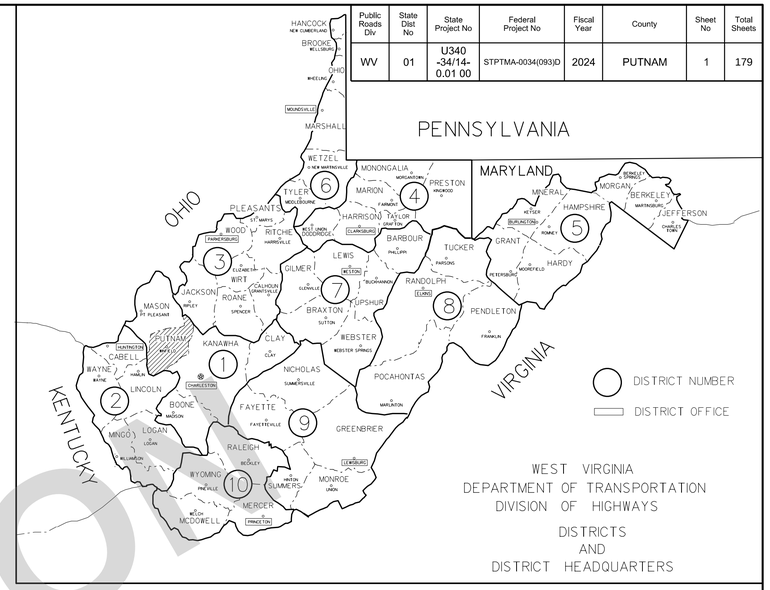

UTILITIES ENCOUNTERED

AMERICAN ELECTRIC POWER COMPANY
SEGRA
FRONTIER COMMUNICATIONS
UNION OIL & GAS INC
OPTIMUM
MOUNTAINEER GAS COMPANY
PUTNAM PUBLIC SERVICE DISTRICT

TYPE OF CONSTRUCTION

SIDEWALK, PAVE, PAVEMENT MARKINGS, AND SIGNING

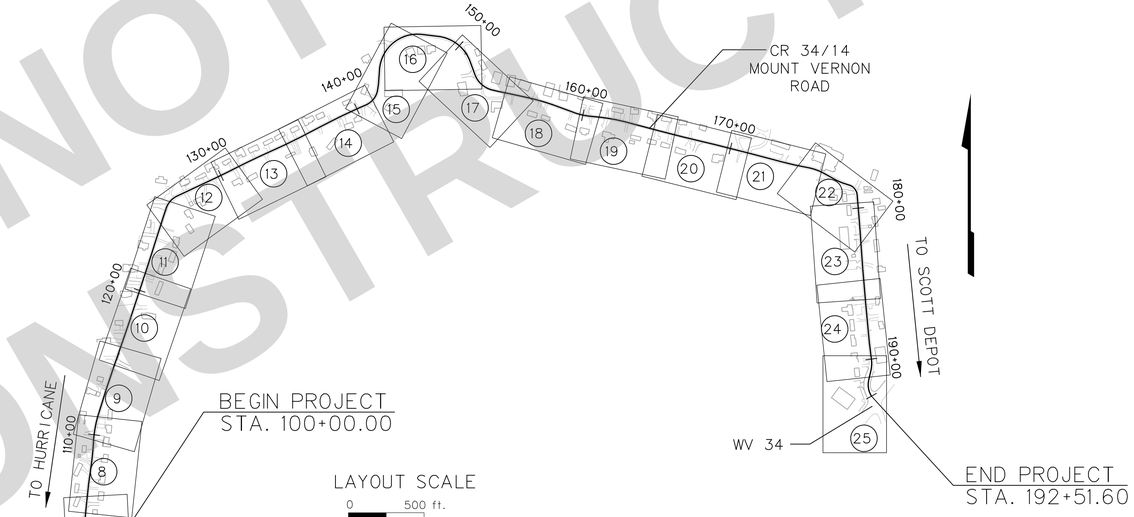

DRAFT

PRELIMINARY
FIELD REVIEW

SCALES

PLAN HOR. 0 20 ft.
5 ft.
VERT. 0
PROFILE HOR. 0 20 ft.

DESIGN DESIGNATION		
A . D . T (2022 =)		2,645
A . D . T (2042 =)		3,570
D . H . V .	=	176
D	=	55/45
T	=	2.8%
V	=	25 MPH

CONVENTIONAL SIGNS

- STATE LINE
- COUNTY LINE
- CORPORATION LINE
- PROPOSED R/W & EASEMENT LINE
- EXISTING R/W LINE
- PROPERTY LINE
- EXISTING FENCE
- PROPOSED FENCE
- EDGE OF STREAM
- PROPOSED GUARD RAIL
- EXISTING GUARD RAIL
- RAILROAD
- G GAS LINE
- W WATER LINE
- T TELEPHONE LINE
- E ELECTRIC LINE
- TELEPHONE POLE
- POWER POLE
- COMBINED POWER AND TELEPHONE POLE
- TREE
- SHRUB
- RIGHT OF WAY MARKER

LAYOUT SCALE
0 500 ft.

INDEX TO SHEETS

NO.	DESCRIPTION
1	TITLE SHEET
2 - 3	TYPICAL SECTIONS
4	CURVE DATA
5	TEMPORARY TRAFFIC CONTROL
6	SPECIAL DETAILS
7 - 25	PLAN & PROFILE SHEETS
26	DRAINAGE PROFILE
27 - 28	TRAFFIC SKETCH
29 - 33	OWNERSHIP INDEX
34	UTILITIES INDEX
35 - 41	PROPERTY MAP
42 - 59	CROSS SECTIONS

REVISION NUMBER	SHEET NUMBER	REVISIONS	DATE	BY

I HEREBY CERTIFY THAT THIS IS A CORRECT COPY OF THE PLANS OF PROJECT U340-34/14-0.01 00, STPTMA-0034(093)D

EXECUTIVE SECRETARY

DAY OF , 20

PREPARED BY
CDM Smith
CHARLESTON, WEST VIRGINIA

CDM Smith

RECOMMENDED: PROJECT MANAGER

RECOMMENDED FOR APPROVAL: STATE HIGHWAY ENGINEER

APPROVED: COMMISSIONER OF HIGHWAYS

PROJECT NO. U340-34/14-0.01 00, STPTMA-0034(093)D

NOT FOR CONSTRUCTION

11/9/2023 9:12:16 AM c:\pw_pl\harperrb\d3504225\rdy_TeaysMtVernon_Title.sht

Public Roads Div	State Dist No	State Project No	Federal Project No	Fiscal Year	County	Sheet No	Total Sheets
WV	01	U340 -34/14- 0.01 00	STPTMA-0034(093)D	2024	PUTNAM	2	179

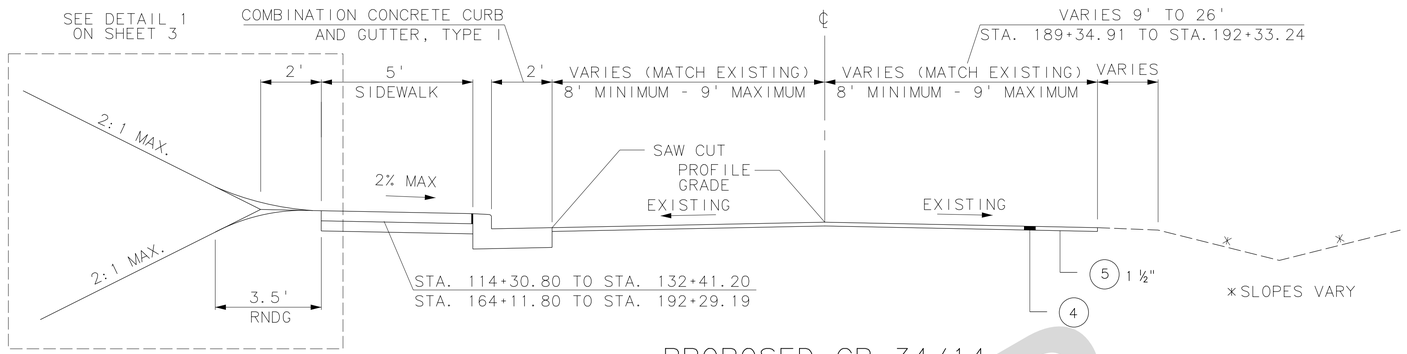

PROPOSED CR 34/14

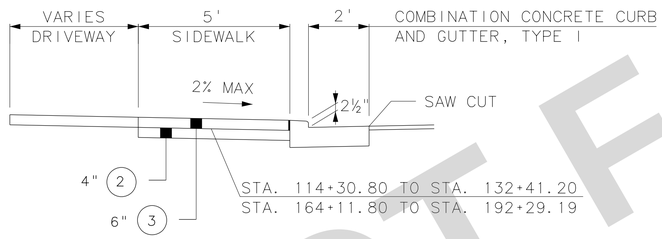

PROPOSED CR 34/14 (DRIVEWAY APRONS)

PROPOSED CR 34/14

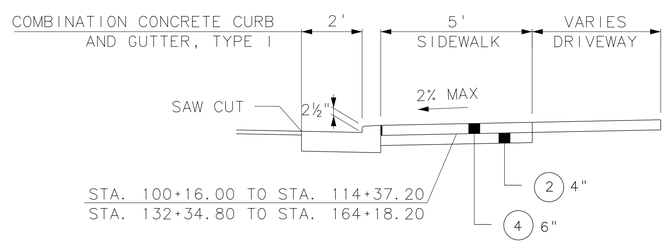

PROPOSED CR 34/14 (DRIVEWAY APRONS)

LEGEND

1. CONCRETE SIDEWALK ITEM 609001-001 S.Y.
2. BED COURSE MATERIAL ITEM 609002-001 C.Y.
4. MARSHALL ASPHALT SCRATCH CRSE, SG, TY I ITEM 401007-020 TN
5. MARSHALL ASPHALT WEAR CRSE, SG, TY I ITEM 401002-020 TN

NOT FOR CONSTRUCTION

DRAFT

CDM Smith

REVISION NUMBER	SHEET NUMBER	REVISION	DATE	BY

THE WEST VIRGINIA DEPARTMENT OF TRANSPORTATION
DIVISION OF HIGHWAYS

TYPICAL SECTION

11/9/2023 9:13:23 AM c:\pw_plt\harperb\d3504226\vdy_TeaysMtVernon_TYP01.sht

Public Roads Div	State Dist No	State Project No	Federal Project No	Fiscal Year	County	Sheet No	Total Sheets
WV	01	U340 -34/14- 0.01 00	STPTMA-0034(093)D	2024	PUTNAM	3	179

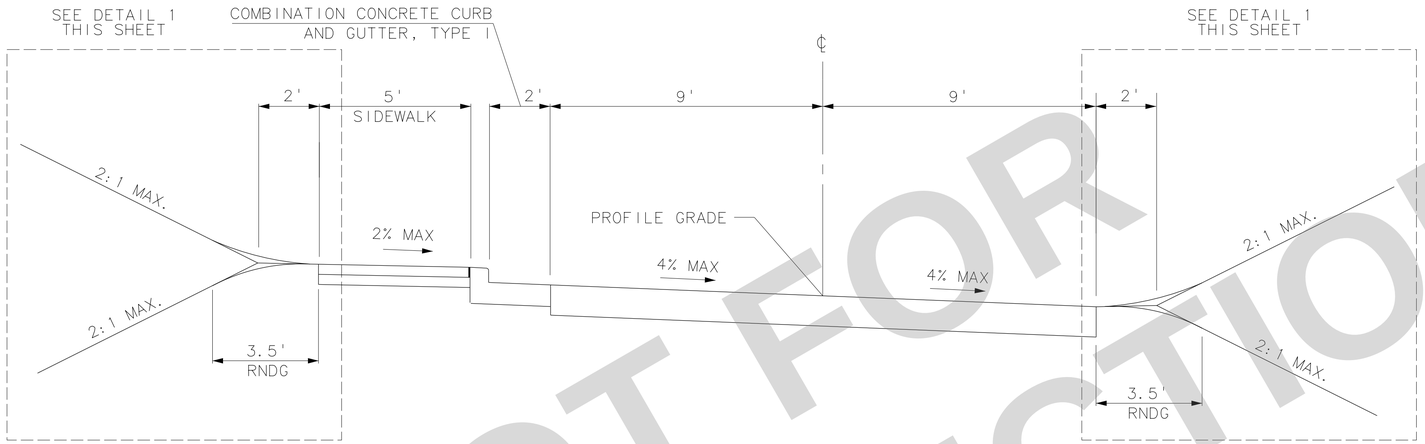

PROPOSED SUPERELEVATED CR 34/14

STA 124+98.00 TO STA 127+95.00

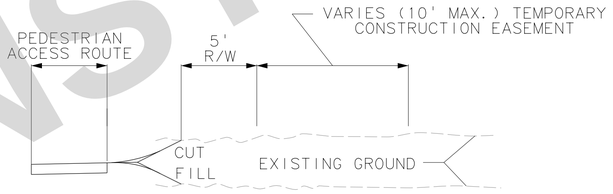

DETAIL 1

POTENTIAL R/W AND

EASEMENT REQUIREMENT

NOT FOR CONSTRUCTION

DRAFT

CDM Smith

REVISION NUMBER	SHEET NUMBER	REVISION	DATE	BY

THE WEST VIRGINIA DEPARTMENT OF TRANSPORTATION
DIVISION OF HIGHWAYS

TYPICAL SECTION

11/9/2023 9:13:35 AM c:\pw_pl1\harperrb\d3504226\rdy_TeaysMtVernon_TYP02.sht

Public Roads Div	State Dist No	State Project No	Federal Project No	Fiscal Year	County	Sheet No	Total Sheets
WV	01	U340 -34/14- 0.01 00	STPTMA-0034(093)D	2024	PUTNAM	4	179

EH-1
PI = 101+24.48
▲ = 4°05'09.30"
Dc = 3°12'00.00"
R = 1790.49
L = 127.68
T = 63.87
e = 1.14
N = 528437.6030
E = 1694143.4880

EH-2
PI = 102+77.85
▲ = 17°46'16.27"
Dc = 15°15'00.00"
R = 375.71
L = 116.53
T = 58.74
e = 4.56
N = 528587.5841
E = 1694111.1931

EH-3
PI = 105+59.48
▲ = 0°45'17.97"
N = 528868.8020
E = 1694138.8630
NO CURVE

EH-4
PI = 106+71.57
▲ = 1°14'29.47"
N = 528980.2013
E = 1694151.3081
NO CURVE

EH-5
PI = 108+66.75
▲ = 3°22'34.74"
Dc = 4°30'00.00"
R = 1273.24
L = 75.03
T = 37.53
e = 0.55
N = 529173.6559
E = 1694177.1752

EH-6
PI = 110+57.40
▲ = 13°19'05.28"
Dc = 7°30'00.00"
R = 763.94
L = 177.58
T = 89.19
e = 5.19
N = 529363.8012
E = 1694191.2708

EH-7
PI = 113+29.72
▲ = 0°54'13.34"
Dc = 4°30'00.01"
R = 1273.24
L = 20.08
T = 10.04
e = 0.04
N = 529624.2098
E = 1694273.6660

EH-8
PI = 114+66.20
▲ = 0°43'57.57"
N = 529753.6606
E = 1694316.8828
NO CURVE

EH-9
PI = 117+06.24
▲ = 0°29'24.52"
N = 529980.3567
E = 1694395.8007
NO CURVE

EH-10
PI = 117+88.07
▲ = 0°31'26.60"
N = 530057.8633
E = 1694422.0412
NO CURVE

EH-11
PI = 121+00.00
▲ = 0°16'49.75"
N = 530354.2263
E = 1694519.3653
NO CURVE

EH-12
PI = 122+51.86
▲ = 0°10'03.39"
N = 530498.7354
E = 1694566.0389
NO CURVE

EH-13
PI = 123+56.51
▲ = 0°06'10.40"
N = 530598.4167
E = 1694597.9123
NO CURVE

EH-14
PI = 125+20.73
▲ = 0°26'36.91"
N = 530754.9184
E = 1694647.6446
NO CURVE

EH-15
PI = 126+27.02
▲ = 46°47'12.42"
Dc = 37°12'18.19"
R = 154.00
L = 125.75
T = 66.62
e = 12.66
N = 530855.9644
E = 1694680.6179

EH-16
PI = 129+71.44
▲ = 0°47'08.25"
N = 531005.1760
E = 1694998.5624
NO CURVE

EH-17
PI = 130+58.48
▲ = 1°16'51.23"
N = 531043.2303
E = 1695076.8407
NO CURVE

EH-18
PI = 131+47.36
▲ = 0°56'04.59"
N = 531083.8699
E = 1695155.8923
NO CURVE

EH-19
PI = 131+98.08
▲ = 1°02'45.66"
N = 531106.3192
E = 1695201.3697
NO CURVE

EH-20
PI = 132+81.47
▲ = 0°31'47.36"
N = 531141.8595
E = 1695276.8059
NO CURVE

EH-21
PI = 134+72.86
▲ = 1°25'29.11"
Dc = 2°00'00.00"
R = 2864.79
L = 71.24
T = 35.62
e = 0.22
N = 531221.8278
E = 1695450.6952

EH-22
PI = 135+79.55
▲ = 1°35'01.34"
N = 531268.8026
E = 1695546.4914
NO CURVE

EH-23
PI = 137+20.18
▲ = 0°56'27.24"
N = 531334.1814
E = 1695670.9922
NO CURVE

EH-24
PI = 139+46.13
▲ = 3°20'13.68"
Dc = 1°45'46.61"
R = 3250.00
L = 189.29
T = 94.67
e = 1.38
N = 531435.9346
E = 1695872.7412

EH-25
PI = 141+37.34
▲ = 58°12'06.15"
Dc = 44°00'00.83"
R = 130.22
L = 132.28
T = 72.48
e = 18.81
N = 531511.9778
E = 1696048.2382

EH-26
PI = 142+35.47
▲ = 4°02'09.39"
N = 531621.6096
E = 1696064.3707
NO CURVE

EH-27
PI = 145+94.17
▲ = 92°29'26.24"
Dc = 22°55'05.92"
R = 250.00
L = 403.57
T = 261.11
e = 111.50
N = 531979.2834
E = 1696091.4850

EH-28
PI = 150+03.19
▲ = 63°05'10.62"
Dc = 22°22'52.19"
R = 256.00
L = 281.87
T = 157.14
e = 44.38
N = 531916.5694
E = 1696615.4154

EH-29
PI = 153+05.70
▲ = 56°34'54.89"
Dc = 35°15'00.95"
R = 162.54
L = 160.51
T = 87.49
e = 22.05
N = 531602.0224
E = 1696730.4482

EH-30
PI = 154+24.07
▲ = 1°42'53.74"
N = 531571.3978
E = 1696859.6956
NO CURVE

EH-31
PI = 155+31.20
▲ = 1°04'58.01"
Dc = 1°12'00.00"
R = 4774.65
L = 90.23
T = 45.12
e = 0.21
N = 531549.8270
E = 1696964.6390

EH-32
PI = 157+22.79
▲ = 7°28'18.71"
Dc = 4°30'00.00"
R = 1273.24
L = 166.04
T = 83.14
e = 2.71
N = 531507.7137
E = 1697151.5408

EH-33
PI = 159+97.26
▲ = 14°56'51.83"
Dc = 14°15'00.00"
R = 402.08
L = 104.90
T = 52.75
e = 3.45
N = 531412.9946
E = 1697409.3982

EH-34
PI = 161+95.04
▲ = 9°47'25.97"
Dc = 4°30'00.00"
R = 1273.24
L = 217.57
T = 109.05
e = 4.66
N = 531394.9380
E = 1697606.9621

EH-35
PI = 165+06.08
▲ = 0°39'13.45"
N = 531314.2324
E = 1697907.8931
NO CURVE

EH-36
PI = 166+85.27
▲ = 1°00'13.77"
N = 531269.7942
E = 1698081.4847
NO CURVE

EH-37
PI = 168+97.64
▲ = 0°46'29.19"
N = 531220.7402
E = 1698288.1101
NO CURVE

EH-38
PI = 170+99.54
▲ = 0°36'59.40"
N = 531171.4518
E = 1698483.9030
NO CURVE

EH-39
PI = 172+03.90
▲ = 0°06'48.61"
N = 531144.8873
E = 1698584.8281
NO CURVE

EH-40
PI = 173+53.52
▲ = 0°56'04.97"
N = 531107.0887
E = 1698729.5981
NO CURVE

EH-41
PI = 174+39.23
▲ = 2°25'51.41"
N = 531086.7928
E = 1698812.8668
NO CURVE

EH-42
PI = 175+85.28
▲ = 17°41'09.65"
Dc = 15°30'00.03"
R = 369.65
L = 114.10
T = 57.51
e = 4.45
N = 531058.2560
E = 1698956.1062

EH-43
PI = 177+56.89
▲ = 11°05'10.92"
Dc = 13°45'00.07"
R = 416.70
L = 80.63
T = 40.44
e = 1.96
N = 530974.7375
E = 1699107.0680

EH-44
PI = 178+73.97
▲ = 66°58'10.53"
Dc = 79°30'00.65"
R = 72.07
L = 84.24
T = 47.67
e = 14.34
N = 530938.7408
E = 1699218.7368

EH-45
PI = 180+53.15
▲ = 0°51'58.72"
Dc = 1°08'45.30"
R = 5000.00
L = 75.60
T = 37.80
e = 0.14
N = 530749.2190
E = 1699235.8630

EH-46
PI = 181+82.90
▲ = 0°44'12.96"
N = 530619.8310
E = 1699245.5854
NO CURVE

EH-47
PI = 182+66.98
▲ = 0°38'21.69"
N = 530535.9193
E = 1699250.8063
NO CURVE

EH-48
PI = 184+02.19
▲ = 0°36'38.19"
N = 530401.0732
E = 1699260.7080
NO CURVE

EH-49
PI = 186+32.73
▲ = 0°37'23.96"
N = 530171.3421
E = 1699280.0405
NO CURVE

EH-50
PI = 188+86.88
▲ = 1°21'25.92"
N = 529918.3292
E = 1699304.1069
NO CURVE

EH-51
PI = 190+40.88
▲ = 19°29'28.26"
Dc = 28°30'00.00"
R = 201.04
L = 68.39
T = 34.53
e = 2.94
N = 529765.4095
E = 1699322.3165

EH-52
PI = 191+94.62
▲ = 42°09'54.15"
Dc = 42°30'00.00"
R = 134.81
L = 99.21
T = 51.97
e = 9.67
N = 529614.7804
E = 1699288.3696

25 MPH POSTED SPEED LIMIT

4% MAXIMUM SUPERELEVATION RATE
154' MINIMUM RADIUS FOR DESIGN

☐ DENOTES CURVES THAT DO NOT MEET MINIMUM RADIUS FOR 25 MPH DESIGN

NOT FOR CONSTRUCTION

DRAFT

CDM Smith

REVISION NUMBER	SHEET NUMBER	REVISION	DATE	BY

THE WEST VIRGINIA DEPARTMENT OF TRANSPORTATION
DIVISION OF HIGHWAYS

CURVE DATA

11/9/2023 9:17:15 AM c:\pw_pil\harperrb\d3504236\rdy_TeaysMtVernon_alg_Curve Data.sht

Public Roads Div	State Dist No	State Project No	Federal Project No	Fiscal Year	County	Sheet No	Total Sheets
WV	01	U340 -34/14- 0.01 00	TAP-0034(093)D	2024	PUTNAM	5	179

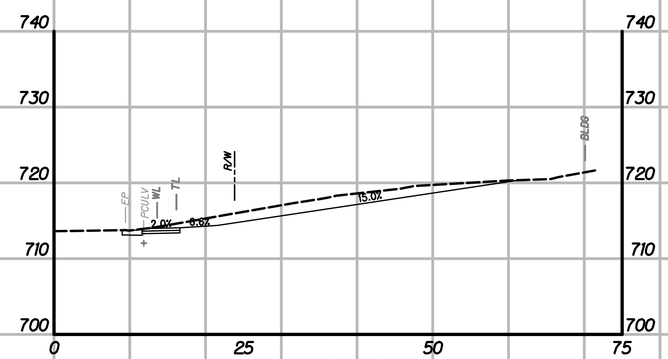

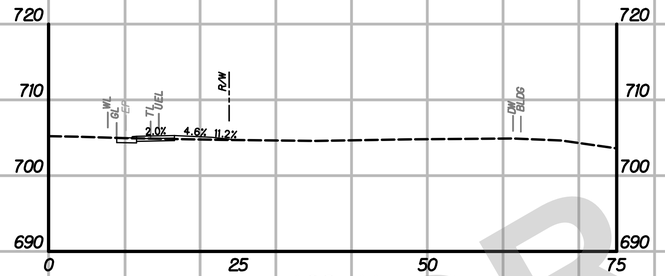

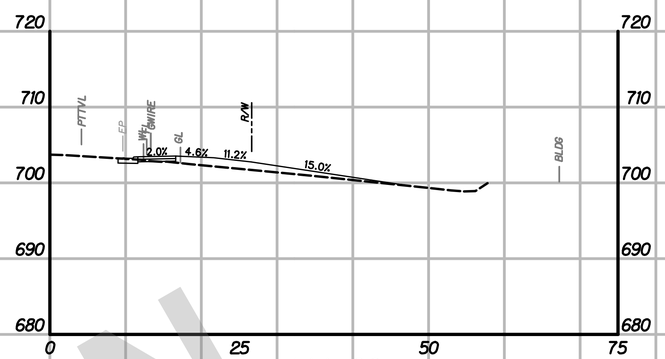

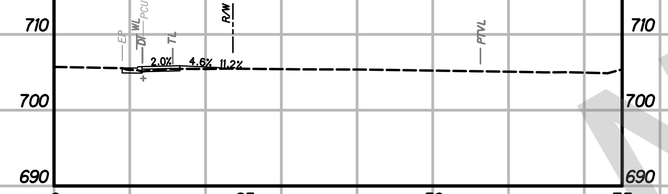

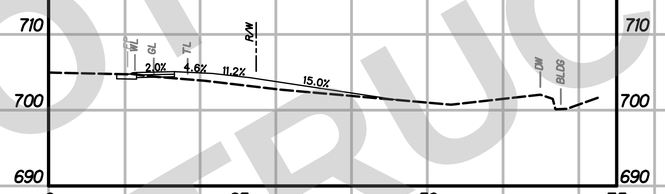

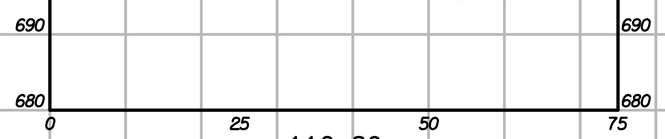

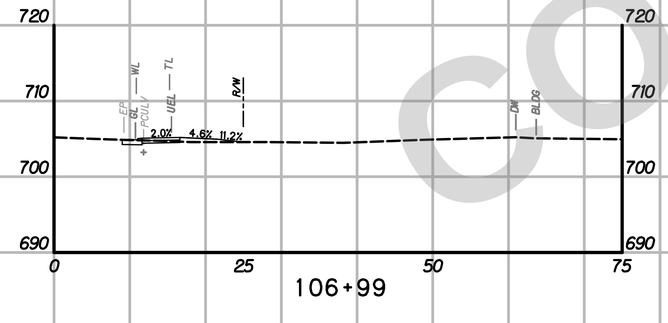

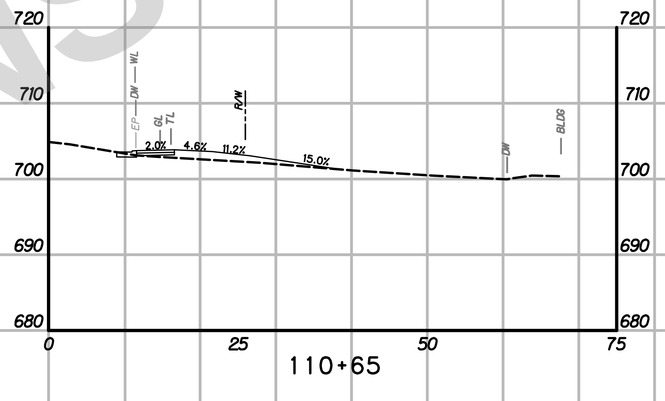

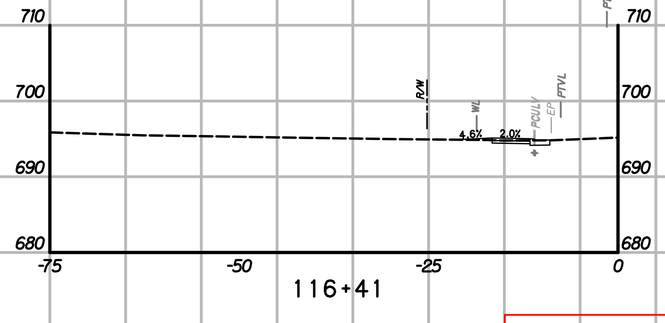

NOT FOR CONSTRUCTION

DRAFT

SCALES
10 ft.
0
10 ft.
0

REVISION NUMBER	SHEET NUMBER	REVISION	DATE	BY

THE WEST VIRGINIA DEPARTMENT OF TRANSPORTATION
DIVISION OF HIGHWAYS

DRIVEWAY TRANSITION

11/9/2023 9:18:12 AM c:\pw_pit\harperrb\d3504239\rdy_TeaysMtVernon_xsec.sht

Public Roads Div	State Dist No	State Project No	Federal Project No	Fiscal Year	County	Sheet No	Total Sheets
WV	01	U340 -34/14- 0.01 00	TAP-0034(093)D	2024	PUTNAM	6	179

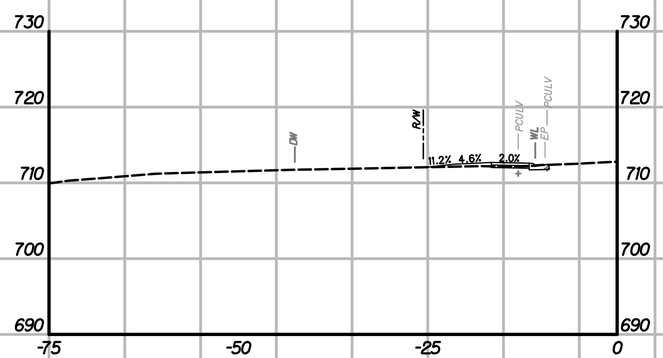

121+77

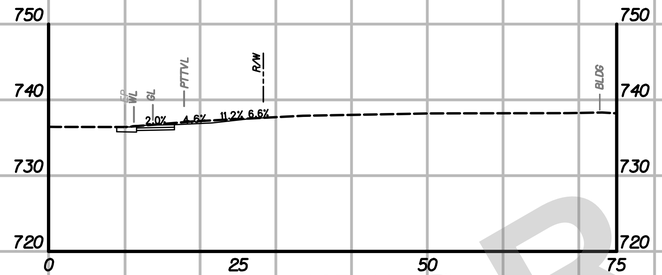

A 127+40

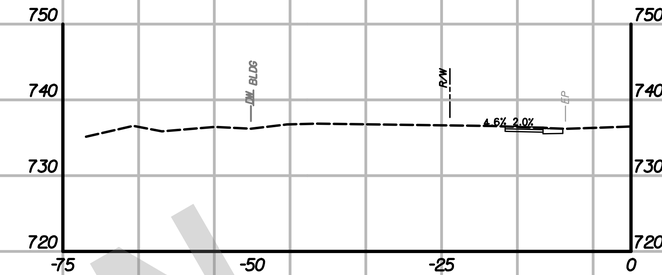

A 130+00

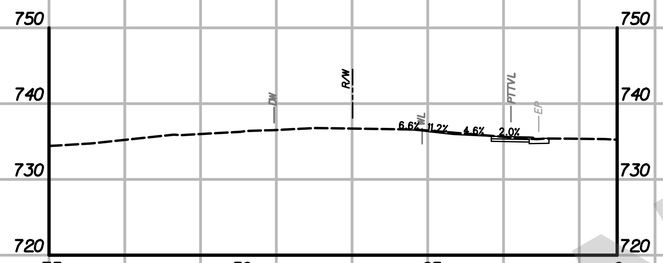

126+12

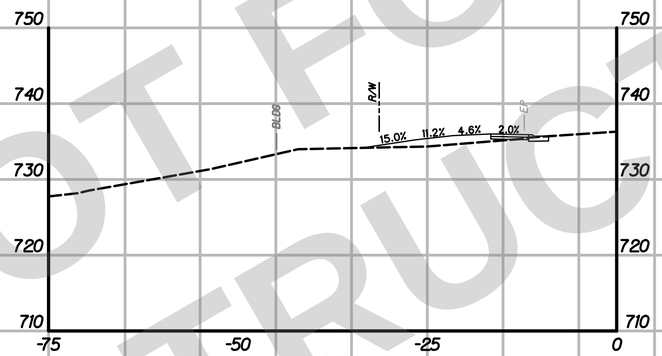

A 127+45

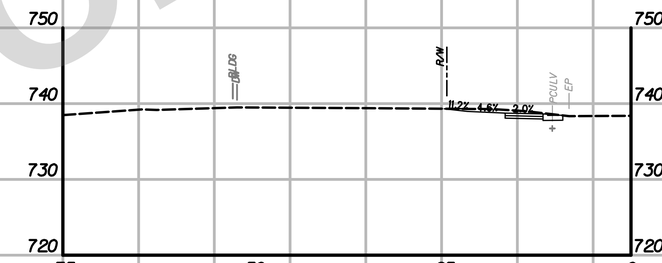

A 130+90

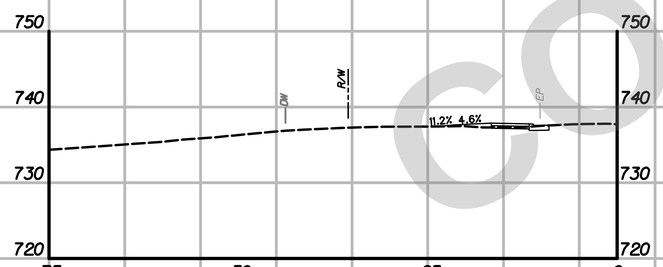

126+50

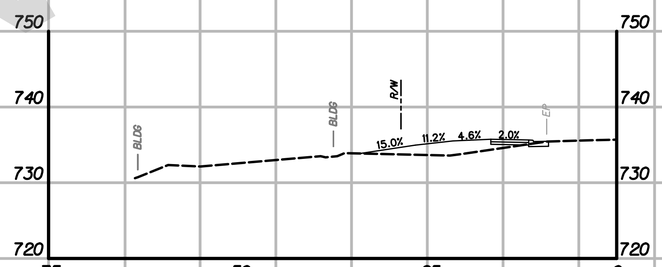

A 129+00

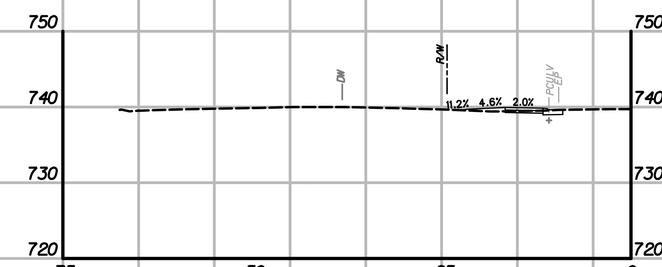

A 131+38

NOT FOR CONSTRUCTION

DRAFT

SCALES

10 ft.

0 10 ft. 0

REVISION NUMBER	SHEET NUMBER	REVISION	DATE	BY

THE WEST VIRGINIA DEPARTMENT OF TRANSPORTATION
DIVISION OF HIGHWAYS

DRIVEWAY TRANSITION

11/9/2023 9:18:12 AM c:\pw_pit\harperrb\d3504239\rdy_TeaysMtVernon_xsec.sht

Public Roads Div	State Dist No	State Project No	Federal Project No	Fiscal Year	County	Sheet No	Total Sheets
WV	01	U340 -34/14- 0.01 00	TAP-0034(093)D	2024	PUTNAM	7	179

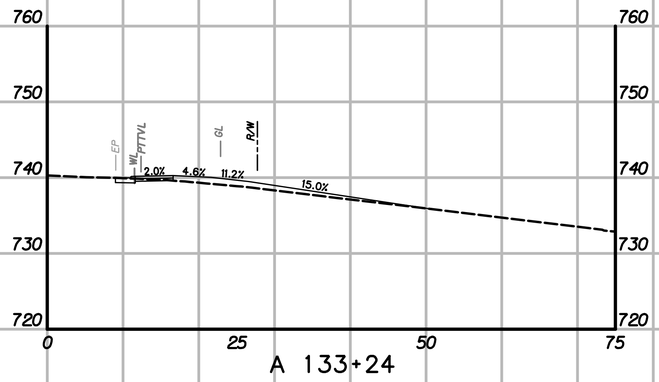

A 133+24

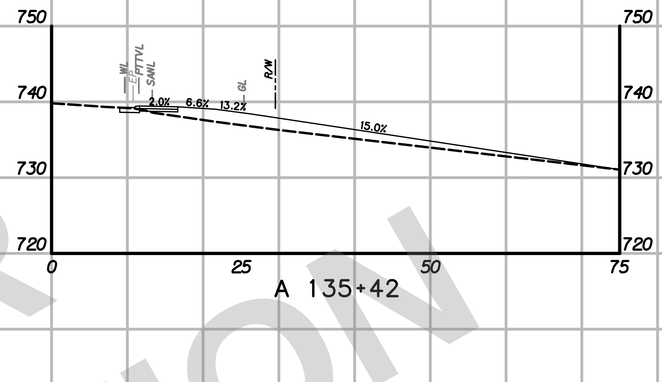

A 135+42

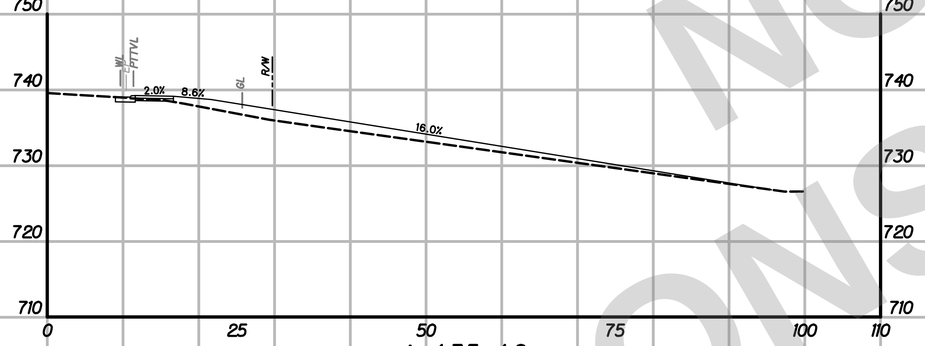

A 135+16

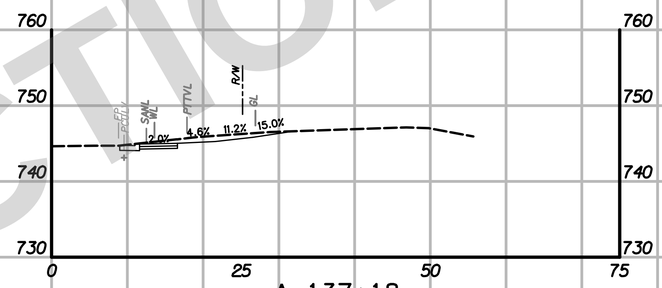

A 137+18

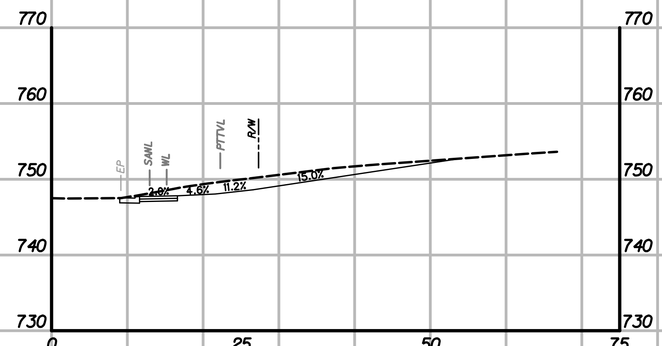

A 138+54

NOT FOR CONSTRUCTION

DRAFT

SCALES
10 ft.
0 10 ft.
0

REVISION NUMBER	SHEET NUMBER	REVISION	DATE	BY

THE WEST VIRGINIA DEPARTMENT OF TRANSPORTATION
DIVISION OF HIGHWAYS

DRIVEWAY TRANSITION

11/9/2023 9:18:13 AM c:\pw_pit\harperrb\d3504239\vdy_TeaysMtVernon_xsec.sht

Public Roads Div	State Dist No	State Project No	Federal Project No	Fiscal Year	County	Sheet No	Total Sheets
WV	01	U340 -34/14- 0.01 00	TAP-0034(093)D	2024	PUTNAM	8	179

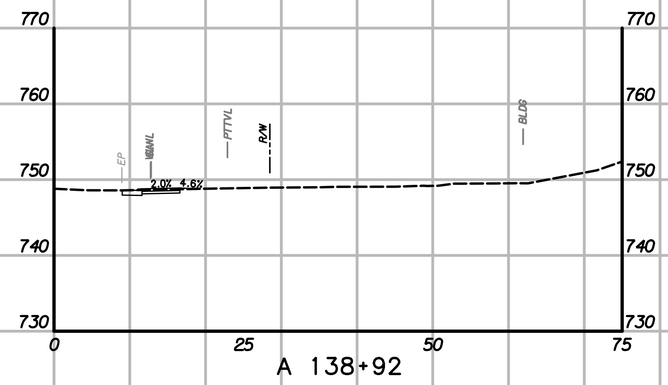

A 138+92

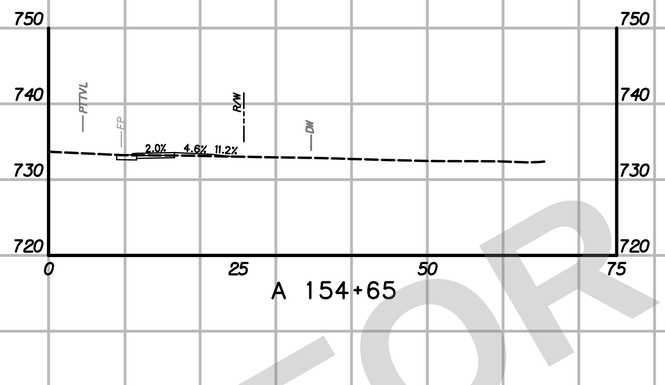

A 154+65

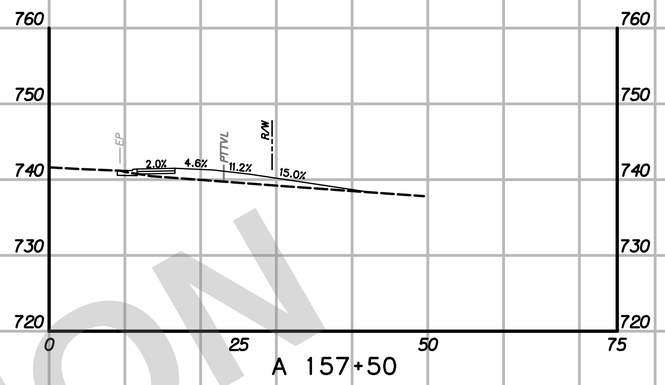

A 157+50

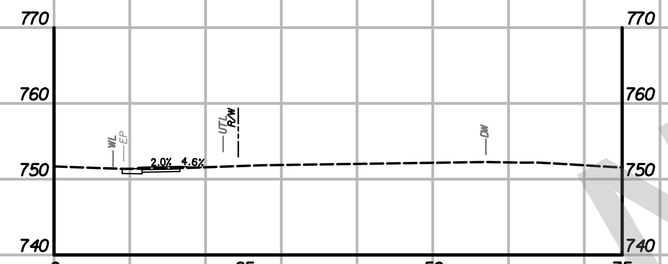

A 140+34

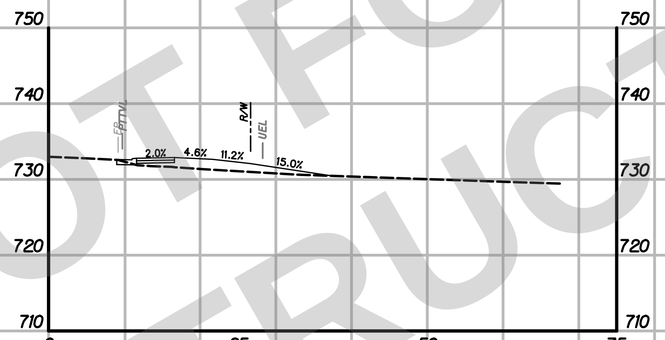

A 155+20

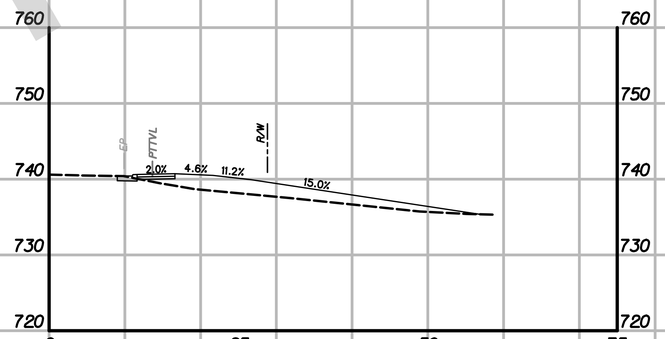

A 159+26

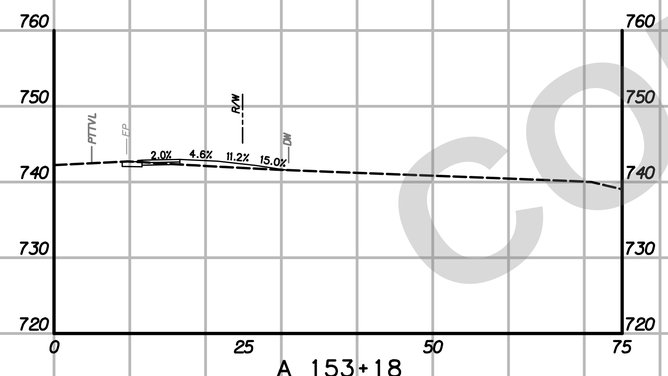

A 153+18

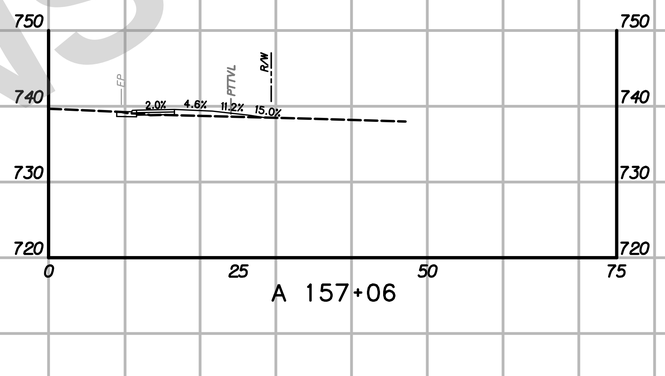

A 157+06

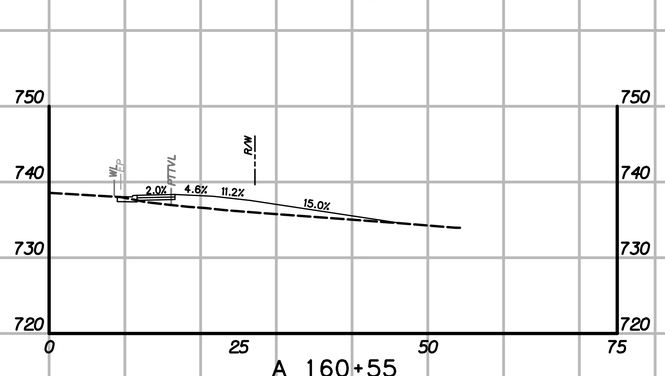

A 160+55

NOT FOR CONSTRUCTION

DRAFT

SCALES

10 ft. 0 0 10 ft.

REVISION NUMBER	SHEET NUMBER	REVISION	DATE	BY

THE WEST VIRGINIA DEPARTMENT OF TRANSPORTATION
DIVISION OF HIGHWAYS

DRIVEWAY TRANSITION

11/9/2023 9:18:13 AM c:\pw_plt\harperrb\d3504239\rdy_TeaysMtVernon_xsec.sht

Public Roads Div	State Dist No	State Project No	Federal Project No	Fiscal Year	County	Sheet No	Total Sheets
WV	01	U340 -34/14- 0.01 00	TAP-0034(093)D	2024	PUTNAM	9	179

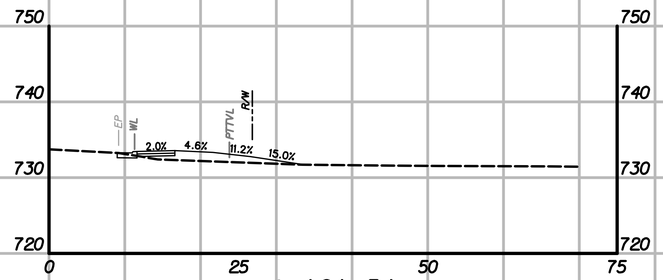

A 161+54

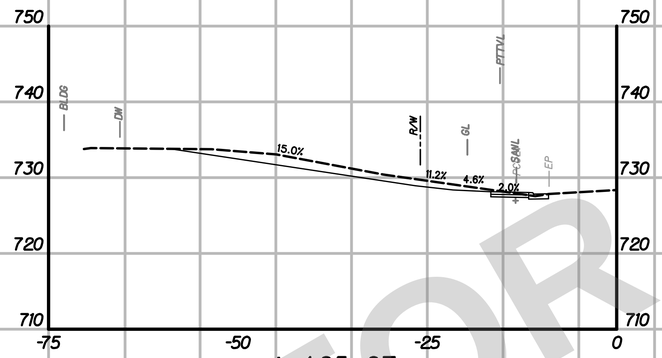

A 165+67

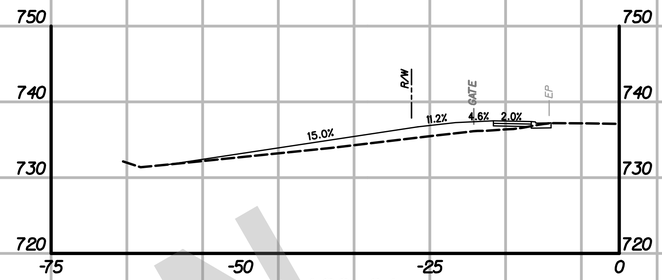

A 180+24

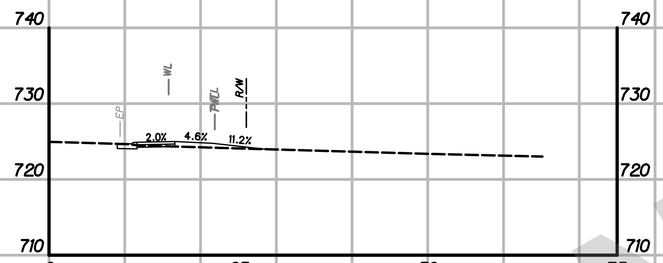

A 163+00

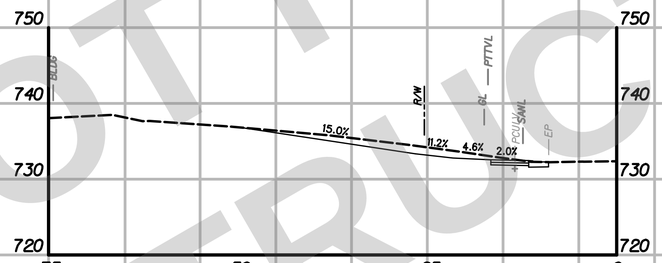

A 166+37

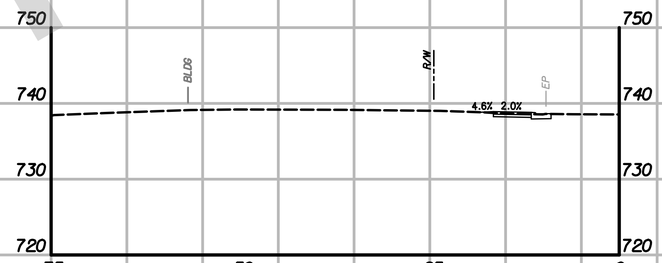

A 181+26

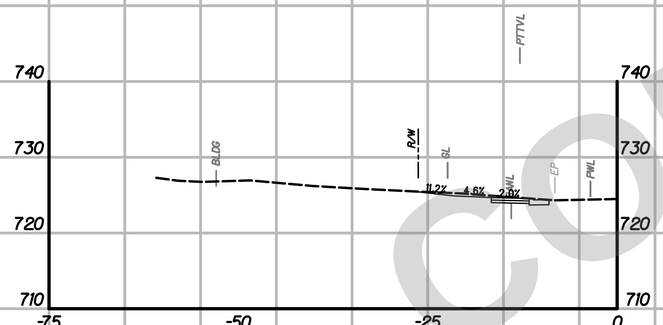

A 164+71

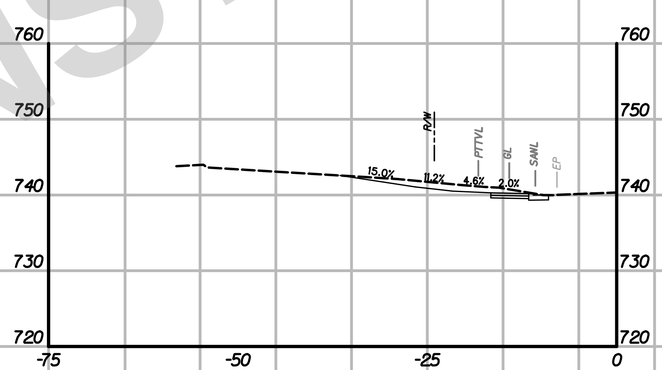

A 167+21

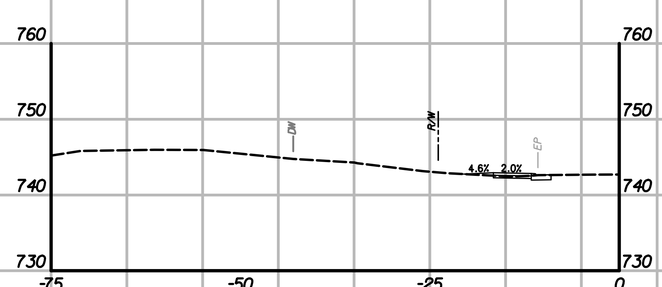

A 182+26

NOT FOR CONSTRUCTION

DRAFT

SCALES

10 ft. 0 — 10 ft. 0

REVISION NUMBER	SHEET NUMBER	REVISION	DATE	BY

THE WEST VIRGINIA DEPARTMENT OF TRANSPORTATION
DIVISION OF HIGHWAYS

DRIVEWAY TRANSITION

11/9/2023 9:18:13 AM c:\pw_ptl\harperrb\d3504239\rdy_TeaysMtVernon_xsec.sht

Public Roads Div	State Dist No	State Project No	Federal Project No	Fiscal Year	County	Sheet No	Total Sheets
WV	01	U340 -34/14- 0.01 00	TAP-0034(093)D	2024	PUTNAM	10	179

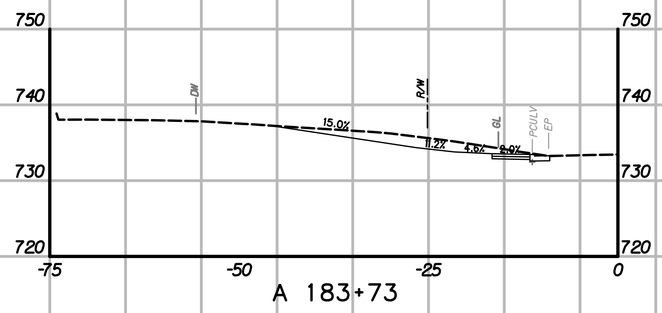

A 183+73

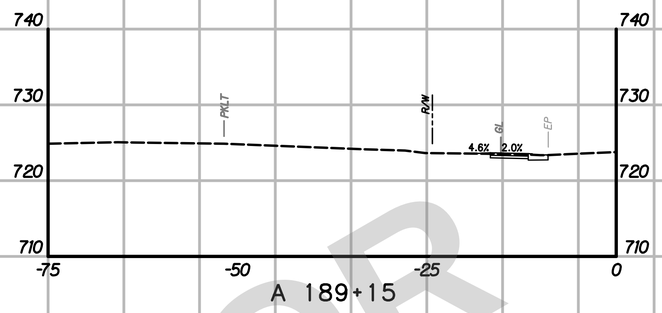

A 189+15

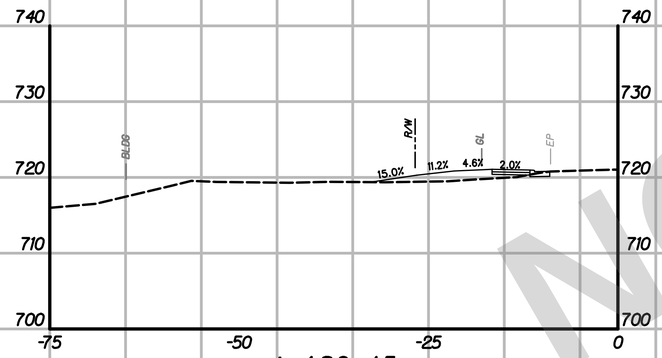

A 186+45

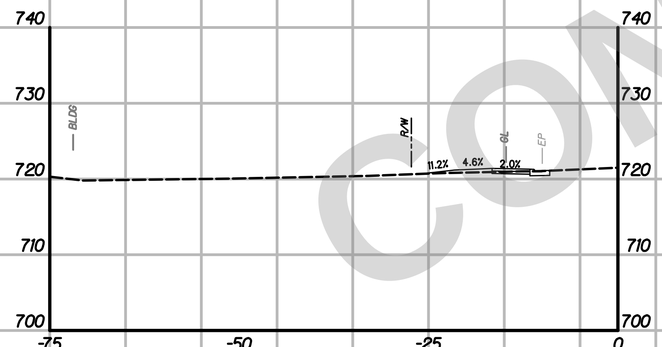

A 187+76

NOT FOR CONSTRUCTION

SCALES

10 ft. 0 10 ft. 0

REVISION NUMBER	SHEET NUMBER	REVISION	DATE	BY

THE WEST VIRGINIA DEPARTMENT OF TRANSPORTATION
DIVISION OF HIGHWAYS

DRIVEWAY TRANSITION

DRAFT

11/9/2023 9:18:13 AM c:\pw_pit\harperrb\d35504239\rdy_TeaysMtVernon_xsec.sht

Public Roads Div	State Dist No	State Project No	Federal Project No	Fiscal Year	County	Sheet No	Total Sheets
WV	01	U340 -34/14- 0.01 00	STPTMA-0034(093)D	2024	PUTNAM	11	179

TEMPORARY TRAFFIC CONTROL SUMMARY OF QUANTITIES

ITEM NO.	DESCRIPTION	QUANTITY	
		UNIT	TOTAL
636002-001	AGGREGATE FOR MAINTAINING TRAFFIC, STONE OR GRAVEL	TON	N/A
636002-002	AGGREGATE FOR MAINTAINING TRAFFIC, SLAG	TON	N/A
636003-001	BITUMINOUS MATERIAL FOR DUST PALLIATIVE	GAL.	N/A
636004-001	CALCIUM CHLORIDE FOR DUST PALLIATIVE	TON	N/A
636005-001	TEMPORARY STRUCTURE FOR MAINTAINING TRAFFIC	L.S.	N/A
636006-001	PILOT TRUCK AND DRIVER	DAY	N/A
636007-001	ERADICATION OF PAVEMENT MARKING	L.F.	9251.6
636008-001	TEMPORARY PAVEMENT MARKINGS - PAINT 4 IN	L.F.	N/A
636009-001	TEMPORARY PAVEMENT MARKINGS - TAPE 4 IN	L.F.	9251.6
636010-003	TEMPORARY RAISED PAVEMENT MARKER - TYPE TCZ	EACH	N/A
636011-001	TRAFFIC CONTROL DEVICE	UNIT	3020
636012-010	PROJECT TRAFFIC CONTROL DEVICE CLEANING	EACH	N/A
636013-001	INDIVIDUAL TRAFFIC CONTROL DEVICE CLEANING	EACH	N/A
636014-001	FLAGGER	HOUR	N/A
636014-002	TRAFFIC DIRECTOR	HOUR	N/A
636015-001	TEMPORARY GUARDRAIL CHANNELIZATION DEVICE	L.F.	N/A
636017-001	TEMPORARY CONCRETE BARRIER	L.F.	N/A
636017-002	DOH FURNISHED TEMPORARY CONCRETE BARRIER	L.F.	N/A
636018-001	REMOVE & RESET TEMPORARY CONCRETE BARRIER	L.F.	N/A
636018-002	REMOVE & RESET DOH FURNISHED TEMP. CONCRETE BARRIER	L.F.	N/A
636019-001	TEMPORARY GUARDRAIL BARRIER	L.F.	N/A
636020-001	REMOVE & RESET TEMPORARY GUARDRAIL BARRIER	L.F.	N/A
636021-001	ELECTRIC ARROW	DAY	N/A
636022-001	CHANGEABLE MESSAGE SIGN	DAY	N/A
636023-001	TEMPORARY TRAFFIC SIGNAL	L.S.	1
636024-001	TEMPORARY PIPE FOR MAINTAINING TRAFFIC	L.F.	N/A
636025-001	WARNING LIGHTS, TYPE A	DAY	N/A
636025-001	WARNING LIGHTS, TYPE B	DAY	N/A
636025-001	WARNING LIGHTS, TYPE C	DAY	N/A
636026-001	TEMPORARY LIGHTING	L.S.	N/A
636028-001	SHADOW VEHICLE	DAY	N/A
664001-009	REMOVE AND RESET ATTENUATOR DEVICE	EACH	N/A
664011-001	TEMPORARY IMPACT ATTENUATING DEVICE, TYPE II	EACH	N/A

ITEM 636011-001 - TRAFFIC CONTROL DEVICE QUANTITY TABLE

DEVICE	DESCRIPTION	QUANTITIES	VALUES IN UNITS	TOTAL
* 1	SIGNS ON PORTABLE MOUNTS AND BARRICADES (TOTAL SIGN AREA 16 SQ. FT. OR GREATER)	6	170	1020
*2	SIGNS ON PORTABLE MOUNTS AND BARRICADES (TOTAL SIGN AREA LESS THAN 16 SQ. FT.)	4	80	320
*3	SIGNS ON PERMANENT POSTS (TOTAL SIGN AREA 16 SQ. FT. OR GREATER)	0	180	0
*4	SIGNS ON PERMANENT POSTS (TOTAL SIGN AREA LESS THAN 16 SQ. FT.)	0	90	0
**5	BARRICADES - TYPE I	0	35	0
**6	BARRICADES - TYPE II	0	60	0
**7	BARRICADES - TYPE III	2	90	180
**8	DRUMS	25	60	1500
9	CONES	0	5	0
10	VERTICAL PANELS OR GROUND MOUNTED DELINEATORS	0	10	0
11	BARRIER OR GUARDRAIL MOUNTED DELINEATORS (TO BE BID INCIDENTAL TO THE COST OF THE BARRIER OR GUARDRAIL)	0	0	0
12	TEMPORARY OVERLAYS AND TEMPORARY OVERSIZE SIGNS	0	300	0
13	CHANNELIZER CONES	0	40	0
			TOTAL	3020

* - ORANGE SIGN SHEETING TO BE FLUORESCENT ORANGE - TYPE V (ROLL-UP SIGNS) OR TYPE IX OR TYPE XI (RIGID SIGNS)

** - BARRICADES AND DRUM SHEETING TO BE 6" TYPE III.

TEMPORARY TRAFFIC CONTROL NOTES

A. TEMPORARY TRAFFIC CONTROL

1. TEMPORARY TRAFFIC CONTROL SHALL BE IN ACCORDANCE WITH SECTION 636 OF THE WEST VIRGINIA DEPARTMENT OF TRANSPORTATION, DIVISION OF HIGHWAYS, STANDARD SPECIFICATIONS, ROADS AND BRIDGES, ADOPTED 2023. THE CONTRACT DOCUMENTS AND THE CONTRACT PLANS ARE THE GOVERNING,PROVISIONS APPLICABLE TO THIS PROJECT, AND THE "MANUAL ON TEMPORARY TRAFFIC CONTROL FOR STREETS AND HIGHWAYS" - 2006 EDITION: WHICH IS MADE A PART OF THIS CONTRACT AND THE TRAFFIC PLAN FOR THE INDIVIDUAL SEGMENTS AS DESCRIBED BELOW.

2. THE CONTRACTOR SHALL MAINTAIN WORKING STORM DRAINAGE SYSTEMS THROUGH THE WORK AREAS AT ALL TIMES DURING CONSTRUCTION. THE WORKING SYSTEM MAY CONSIST OF THE EXISTING STORM DRAINAGE SYSTEM, THE PROPOSED STORM DRAINAGE SYSTEM, OR A COMBINATION THEREOF. DRAINAGE PIPES FOR THE PROPOSED SYSTEMS SHALL BE CONSTRUCTED IN SECTION LENGTHS NECESSARY TO MAINTAIN THE LANES OF TRAFFIC INDICATED IN THE TEMPORARY TRAFFIC CONTROL PLANS.

3. SITE GRADE TO DRAIN, SEED AND MULCH ALL DISTURBED AREAS AFTER REMOVAL OF TEMPORARY ROADS AND WORK AREAS.

4. ANY EXISTING SIGNS OR DELINEATORS THAT ARE RELOCATED, REMOVED, OR DAMAGED BY THE CONTRACTOR SHALL BE REPLACED TO ITS ORIGINAL CONDITION BY THE CONTRACTOR AT HIS EXPENSE AS PART OF ITEM 636011-001.

5. TEMPORARY TAPE: ALL TEMPORARY TAPE SHALL BE MECHANICALLY APPLIED. SOLID LINES SHALL HAVE A 2 INCH GAP EVERY 50 FEET.

6. ACCESS TO ALL RESIDENCES SHALL BE MAINTAINED AT ALL TIMES.

7. NOTICE TO CONTRACTORS: IT SHALL BE THE CONTRACTOR'S RESPONSIBILITY TO COORDINATE TRAFFIC CONTROL WITH ANY ADJACENT CONSTRUCTION PROJECT. THIS COORDINATION SHALL BE DONE SO THAT ANY CLOSURE SHALL NOT CONFLICT WITH ANY OTHER CLOSURE. THIS PLAN OF COORDINATION SHALL BE PRESENTED TO THE ENGINEER IN WRITING FOR THEIR APPROVAL.

8. WORK ZONE SPACING TO SET UP THE TEMPORARY TRAFFIC SIGNALS SHALL BE SPLIT INTO APPROXIMATE EQUAL SGMENTS WHERE THE SIDEWALK SWITCHES SIDES OF THE STREET AND NOT TO EXCEED 1000 FEET. SUGGESTED STATION LOCATIONS INCLUDE 100+00 TO 107+00, 107+00 TO 114+35, 114+35 TO 123+00, 123+00 TO 132+30, 132+00 TO 140+00, 140+00 TO 148+00, 148+00 TO 156+00, 156+00 TO 164+15, 164+15 TO 174+15, 174+15 TO 184+00, AND 184+00 TO 195+52. FINAL LOCATIONS ARE TO BE DETERMINED BY THE EINGEER IN THE FIELD.

B. TRAFFIC CONTROL DEVICES

1. FINAL LOCATION OF ALL TRAFFIC CONTROL DEVICES ARE TO BE ESTABLISHED BY THE ENGINEER IN THE FIELD.

2. REFLECTIVE SHEETING ON TEMPORARY TRAFFIC CONTROL DEVICES SHALL BE OF NEW CONDITION AT THE BEGINNING OF THE PROJECT LIFE. NIGHT VISIBILITY AND LEGIBILITY SHALL BE MAINTAINED.

3. DURING EACH STEP OF CONSTRUCTION, THE CONTRACTOR SHALL COVER ALL SIGNS WHICH ARE NOT APPROPRIATE TO THE CONTRACTOR'S TRAFFIC RESTRICTIONS. WHEN COVERING EXISTING SIGNS THE CONTRACTOR HAS THE OPTION OF USING:

a. THIN WOOD OVERLAY (E.G. PLYWOOD)
b. TAKING SIGNS DOWN AND REINSTALLING WHEN APPROPRIATE

ANY DAMAGE CAUSED BY THE ABOVE NAMED SHALL BE REPAIRED/REPLACED TO ITS ORIGINAL CONDITION AT THE CONTRACTOR'S EXPENSE. ALL ABOVE SHALL BE BID INCIDENTAL TO ITEM 636011-001.

SEQUENCE OF CONSTRUCTION

CASE D5B FROM THE MANUAL ON TRAFFIC CONTROL FOR STREETS AND HIGHWAYS SHOULD BE USED FOR THIS PROJECT

PHASE I
INSTALL LEAD-IN WARNING DEVICES.

CONSTRUCT PEDESTRIAN FACILITIES AND APPURTENANCES.

PHASE II
REMOVE TEMPORARY TRAFFIC CONTROL.

OPEN TO TRAFFIC AND PEDESTRIANS.

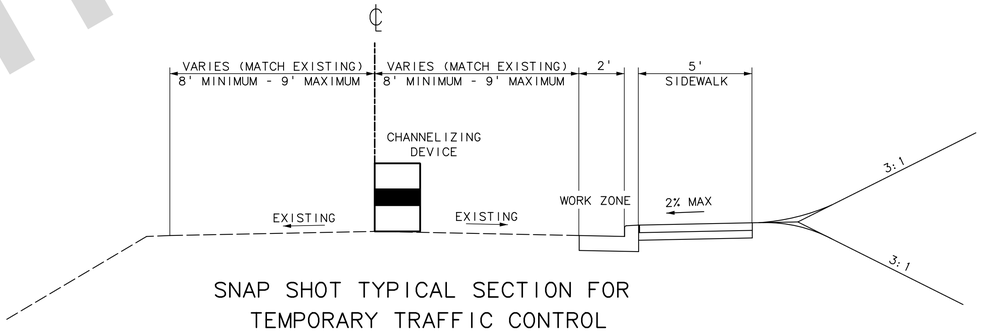

SNAP SHOT TYPICAL SECTION FOR
TEMPORARY TRAFFIC CONTROL
ONE LANE TWO-WAY OPERATION WITH ALTERATING SIGNALS

NO SCALE

NOT FOR CONSTRUCTION

DRAFT

CDM Smith

REVISION NUMBER	SHEET NUMBER	REVISION	DATE	BY

THE WEST VIRGINIA DEPARTMENT OF TRANSPORTATION
DIVISION OF HIGHWAYS
TEMPORARY TRAFFIC CONTROL

11/9/2023 10:35:07 AM c:\pw_plt\harperrb\d3504240\rdy_MDTNotes_Mt Vernon.sht

Public Roads Div	State Dist No	State Project No	Federal Project No	Fiscal Year	County	Sheet No	Total Sheets
WV	01	U340 -34/14- 0.01 00	STPTMA-0034(093)D	2024	PUTNAM	12	179

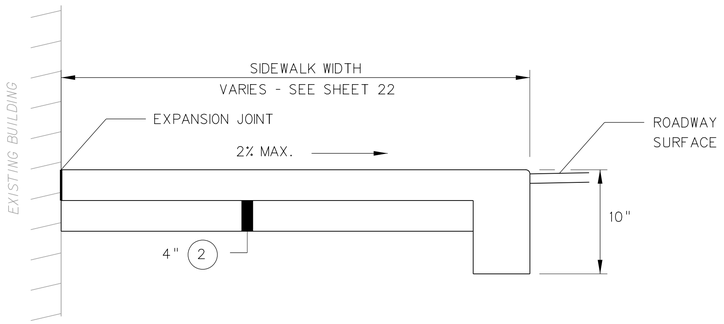

SIDEWALK TYPICAL

STA 176+00.00 TO STA 176+43.00

NOTES

SIDEWALK AND CURB TO BE POURED MONOLITHICALLY

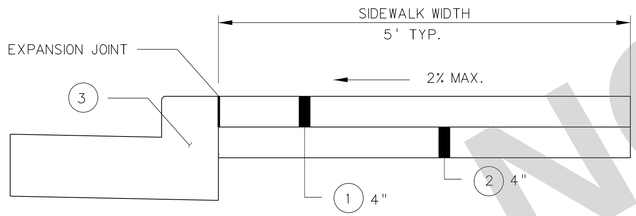

SIDEWALK TYPICAL

NOTES

FOR ALL CONCRETE CURBING, THE FACE OF THE CURBING SHALL BE OFFSET A MINIMUM OF TWO FEET FROM THE EDGE OF TRAFFIC LANE, UNLESS OTHERWISE SHOWN ON THE PLANS.

CONSTRUCTION OF CONCRETE CURBING SHALL BE BY THE "SEPARATE METHOD" WHEN SAWED JOINTS ARE CONSTRUCTED IN THE PAVEMENT.

ALL CURB JOINTS SHALL BE MADE BY ACCEPTABLE FORMING METHODS.

FOR COMBINATION CONCRETE CURBS AND GUTTERS, THE SLOPE OF THE 2'-0" WIDE CONCRETE GUTTER SHALL CONFORM TO THE PAVEMENT SLOPE OR AS OTHERWISE SPECIFIED ON THE PLANS.

LEGEND

1. CONCRETE SIDEWALK ITEM 609001-001 S.Y.
2. BED COURSE MATERIAL ITEM 609002-001 C.Y.
3. COMBINATION CONCRETE CURB AND GUTTER, TYPE I ITEM 610003-001 L.F

TYPICAL WIDENING / MOONING OF A CURVE

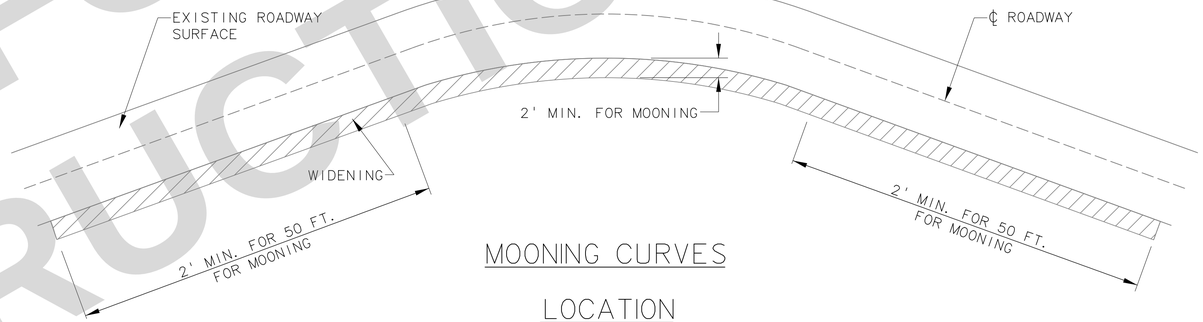

MOONING CURVES

LOCATION

(EH-15) PI STA 126+27.02 RT
(EH-25) PI STA 141+37.34 LT
(EH-29) PI STA 153+05.70 LT
(EH-44) PI STA 178+73.97 RT

NOT FOR CONSTRUCTION

DRAFT

CDM Smith

NOT TO SCALE

REVISION NUMBER	SHEET NUMBER	REVISION	DATE	BY

THE WEST VIRGINIA DEPARTMENT OF TRANSPORTATION
DIVISION OF HIGHWAYS

CONC. CURBING, SIDEWALK & MOONING OF CURVES

11/9/2023 9:19:18 AM c:\pw_pl1\harperrb\d3504232\rdy_TeaysMtVernon_SplDtls.sht

Public Roads Div	State Dist No	State Project No	Federal Project No	Fiscal Year	County	Sheet No	Total Sheets
WV	01	U340 -34/14- 0.01 00	TAP-0034(093)D	2024	PUTNAM	13	179

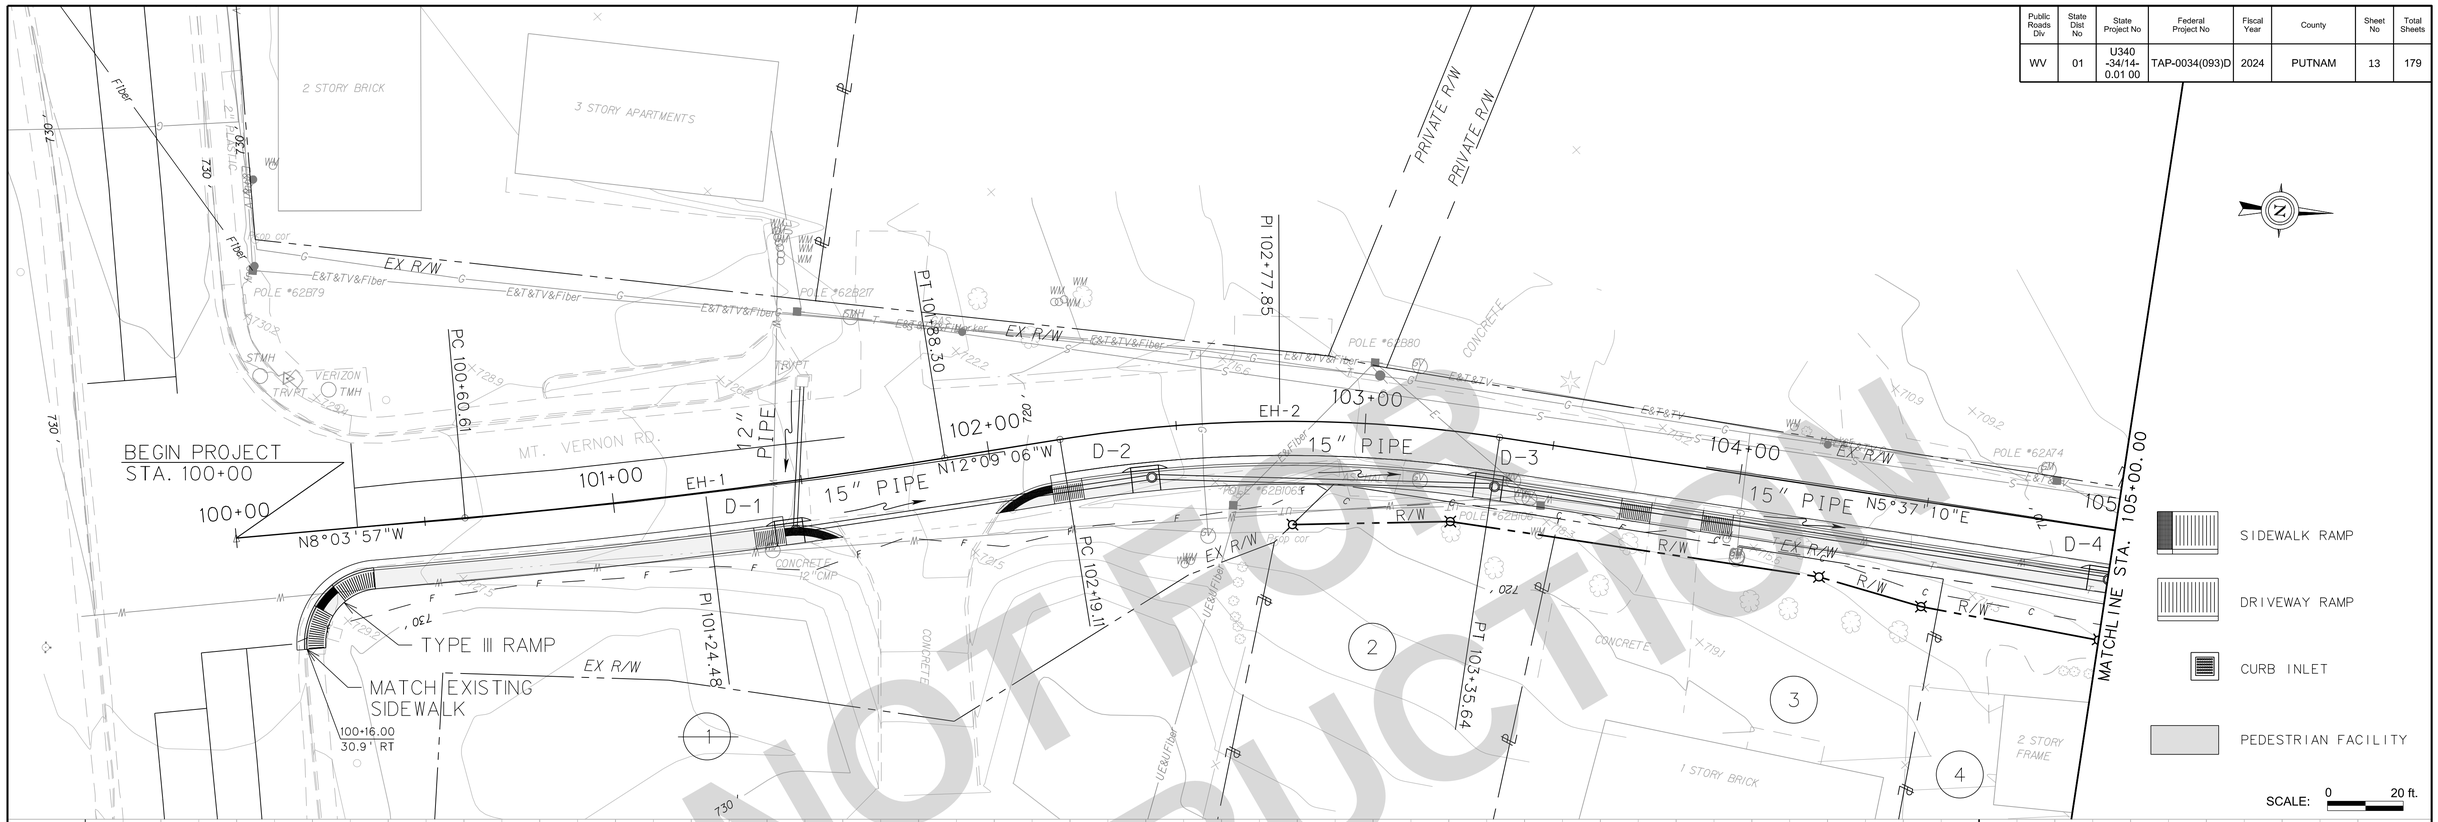

THE INTENT IS TO MATCH THE EXISTING HORIZONTAL AND VERTICAL ALIGNMENT OF MOUNT VERNON ROAD.

SEE CURVE DATA SHEET FOR HORIZONTAL CURVE INFORMATION

AFFECTED MAIL BOXES WILL BE RELOCATED

DRAFT

REVISION NUMBER	SHEET NUMBER	REVISION	DATE	BY

THE WEST VIRGINIA DEPARTMENT OF TRANSPORTATION
DIVISION OF HIGHWAYS

PLAN & PROFILE SHEET

SCALES
0 20 ft.
0 5 ft.

NOT FOR CONSTRUCTION

11/9/2023 9:20:10 AM c:\pw_pll\harperrb\d3504241\rdy_MountVernon_PlnSht1.sht

Public Roads Div	State Dist No	State Project No	Federal Project No	Fiscal Year	County	Sheet No	Total Sheets
WV	01	U340 -34/14- 0.01 00	TAP-0034(093)D	2024	PUTNAM	14	179

MATCHLINE STA. 105+00.00

MATCHLINE STA. 110+00.00

TYPE IIB RAMP

CONNECT TO EXISTING INLET FIELD VERIFY INVERT

MT. VERNON RD.

PRIVATE R/W

40' PRIVATE R/W

PRIVATE 30' R/W

EX R/W

EX RETAINING WALL

CONCRETE RETAINING WALL

18" CMP

15" PIPE

D-5 D-6 D-7 D-8 D-9

EH-3 EH-4 EH-5 EH-6

PC 108+29.22

PT 109+04.25

PI 105+59.48

PI 106+71.57

PI 108+66.75

PC 109+68.21

1 STORY BRICK

2 STORY FRAME

1 STORY BRICK AND FRAME

GARAGE

2 STORY STONE AND FRAME

2 STORY BRICK

CONCRETE

ASPHALT

4 5 6 7 8 9

SIDEWALK RAMP

DRIVEWAY RAMP

CURB INLET

PEDESTRIAN FACILITY

SCALE: 0 20 ft.

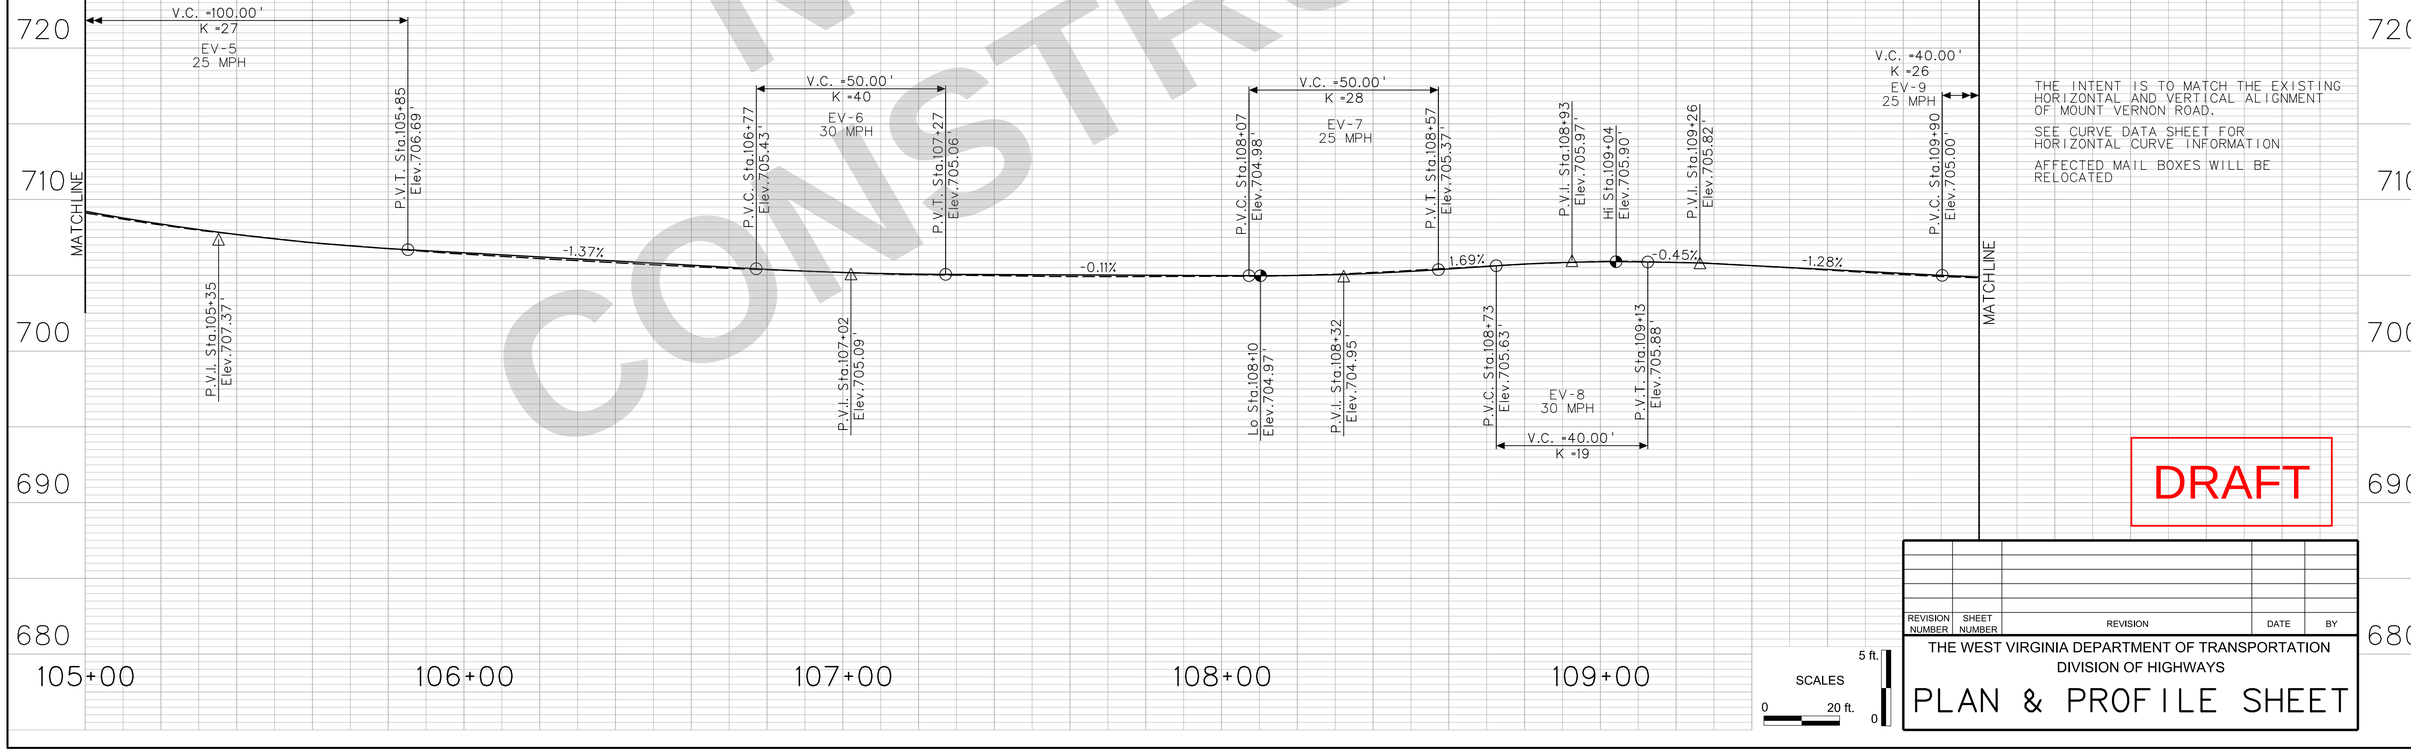

THE INTENT IS TO MATCH THE EXISTING HORIZONTAL AND VERTICAL ALIGNMENT OF MOUNT VERNON ROAD.

SEE CURVE DATA SHEET FOR HORIZONTAL CURVE INFORMATION

AFFECTED MAIL BOXES WILL BE RELOCATED

DRAFT

NOT FOR CONSTRUCTION

REVISION NUMBER	SHEET NUMBER	REVISION	DATE	BY

THE WEST VIRGINIA DEPARTMENT OF TRANSPORTATION
DIVISION OF HIGHWAYS

PLAN & PROFILE SHEET

SCALES
0 20 ft.
0 5 ft.

11/9/2023 9:20:29 AM c:\pw_pll\harperrb\d3504241\rdy_MountVernon_PlnSht2.sht

Public Roads Div	State Dist No	State Project No	Federal Project No	Fiscal Year	County	Sheet No	Total Sheets
WV	01	U340 -34/14- 0.01 00	TAP-0034(093)D	2024	PUTNAM	15	179

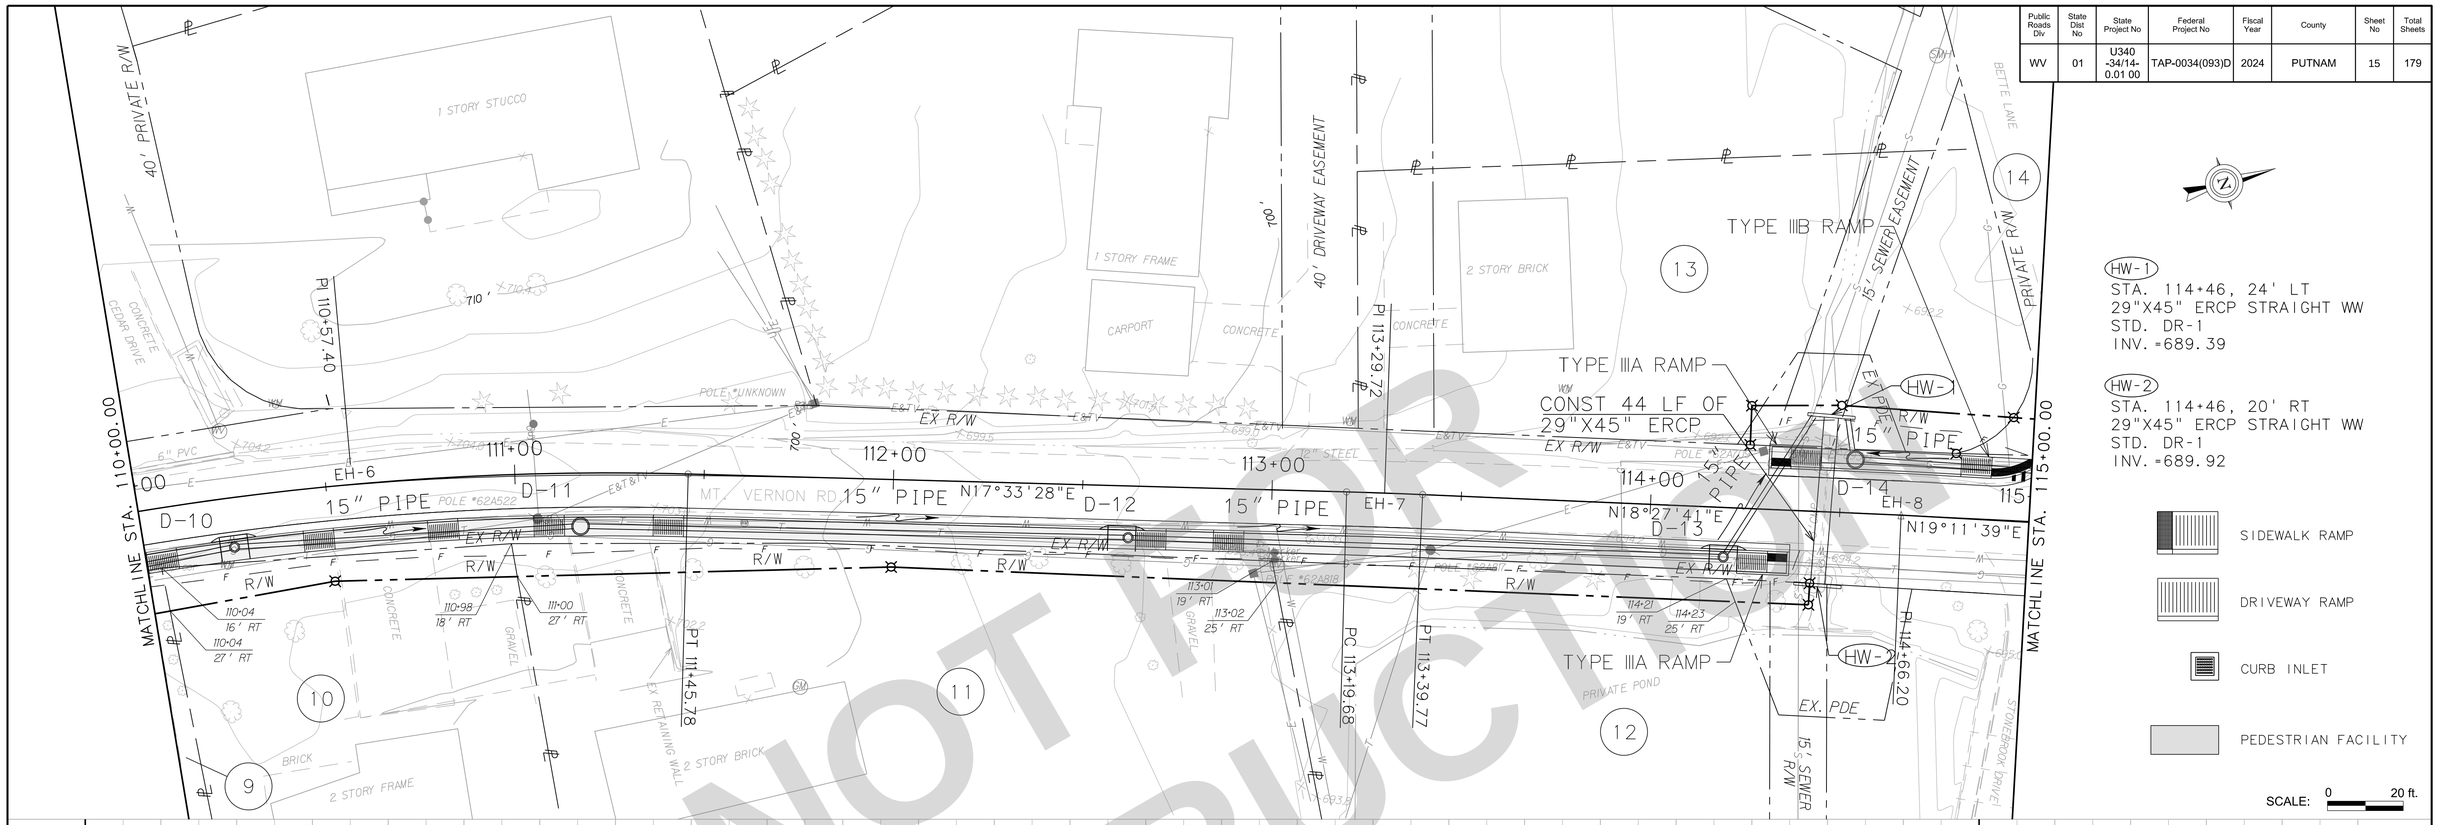

HW-1
STA. 114+46, 24' LT
29"X45" ERCP STRAIGHT WW
STD. DR-1
INV. =689.39

HW-2
STA. 114+46, 20' RT
29"X45" ERCP STRAIGHT WW
STD. DR-1
INV. =689.92

SIDEWALK RAMP

DRIVEWAY RAMP

CURB INLET

PEDESTRIAN FACILITY

SCALE: 0 20 ft.

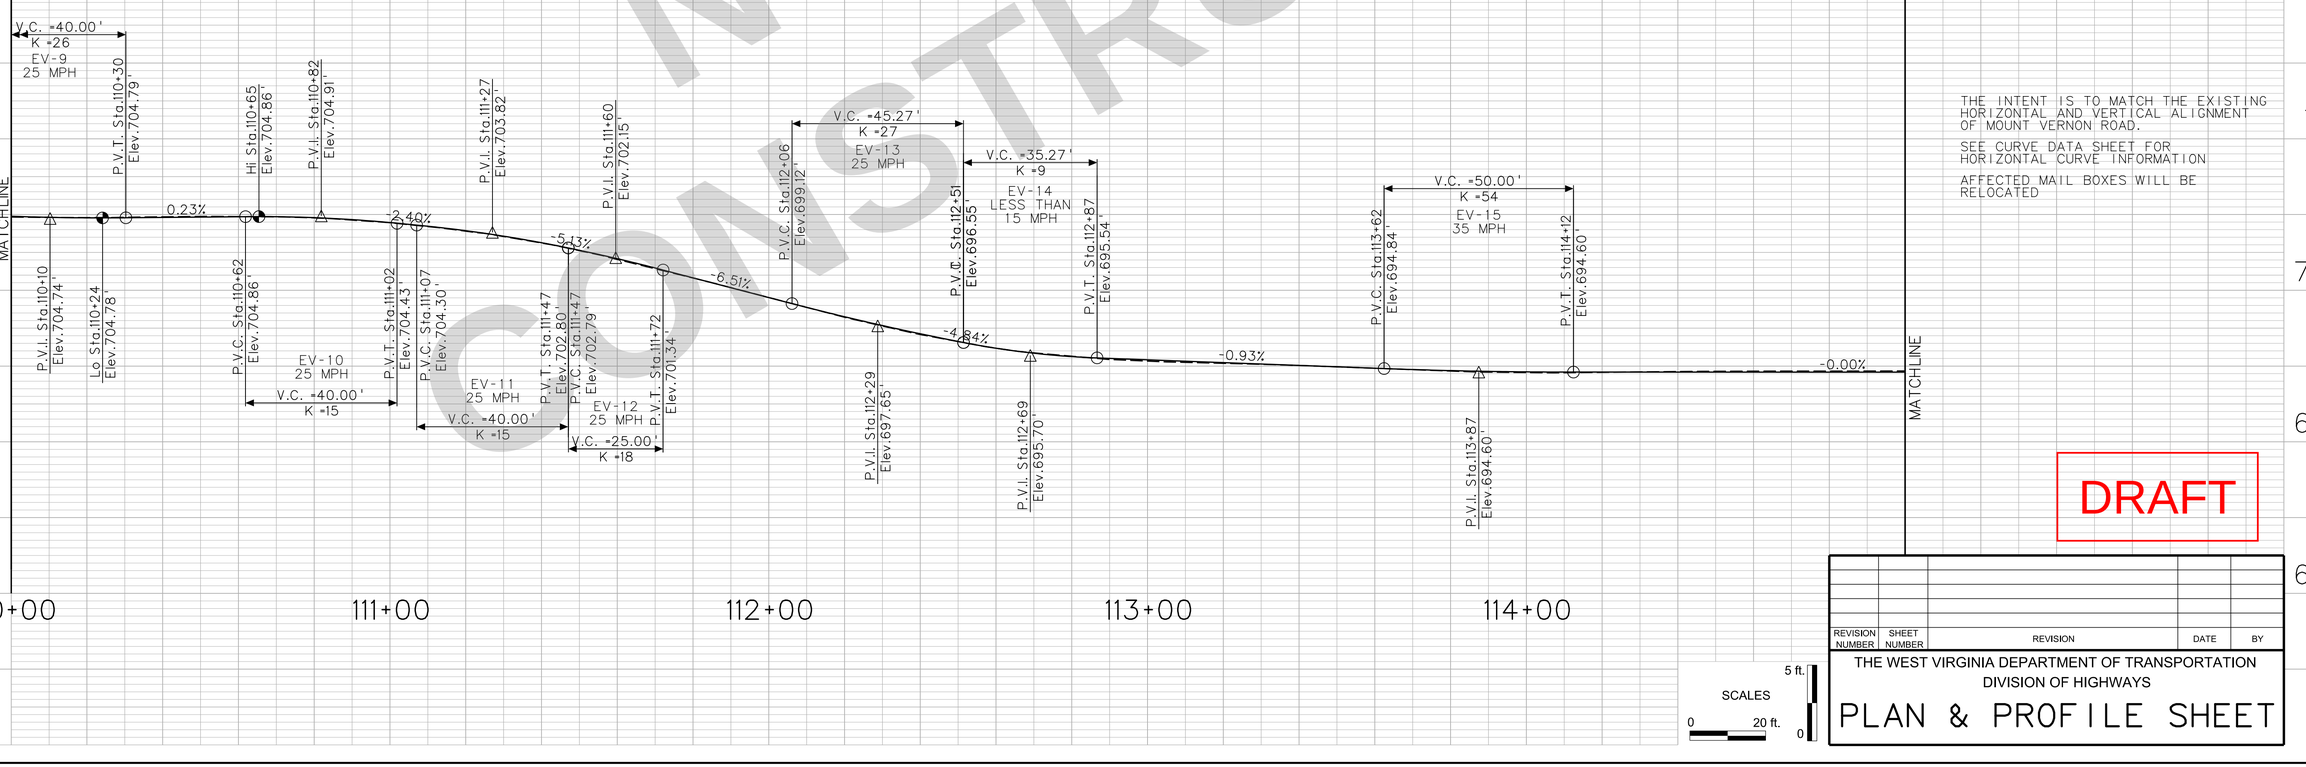

THE INTENT IS TO MATCH THE EXISTING HORIZONTAL AND VERTICAL ALIGNMENT OF MOUNT VERNON ROAD.

SEE CURVE DATA SHEET FOR HORIZONTAL CURVE INFORMATION

AFFECTED MAIL BOXES WILL BE RELOCATED

DRAFT

SCALES
5 ft.
0
0 20 ft.

REVISION NUMBER	SHEET NUMBER	REVISION	DATE	BY

THE WEST VIRGINIA DEPARTMENT OF TRANSPORTATION
DIVISION OF HIGHWAYS

PLAN & PROFILE SHEET

11/9/2023 9:20:39 AM c:\pw_pll\harperrb\d3504241\rdy_MountVernon_PlnSht3.sht

NOT FOR CONSTRUCTION

Public Roads Div	State Dist No	State Project No	Federal Project No	Fiscal Year	County	Sheet No	Total Sheets
WV	01	U340 -34/14- 0.01 00	TAP-0034(093)D	2024	PUTNAM	16	179

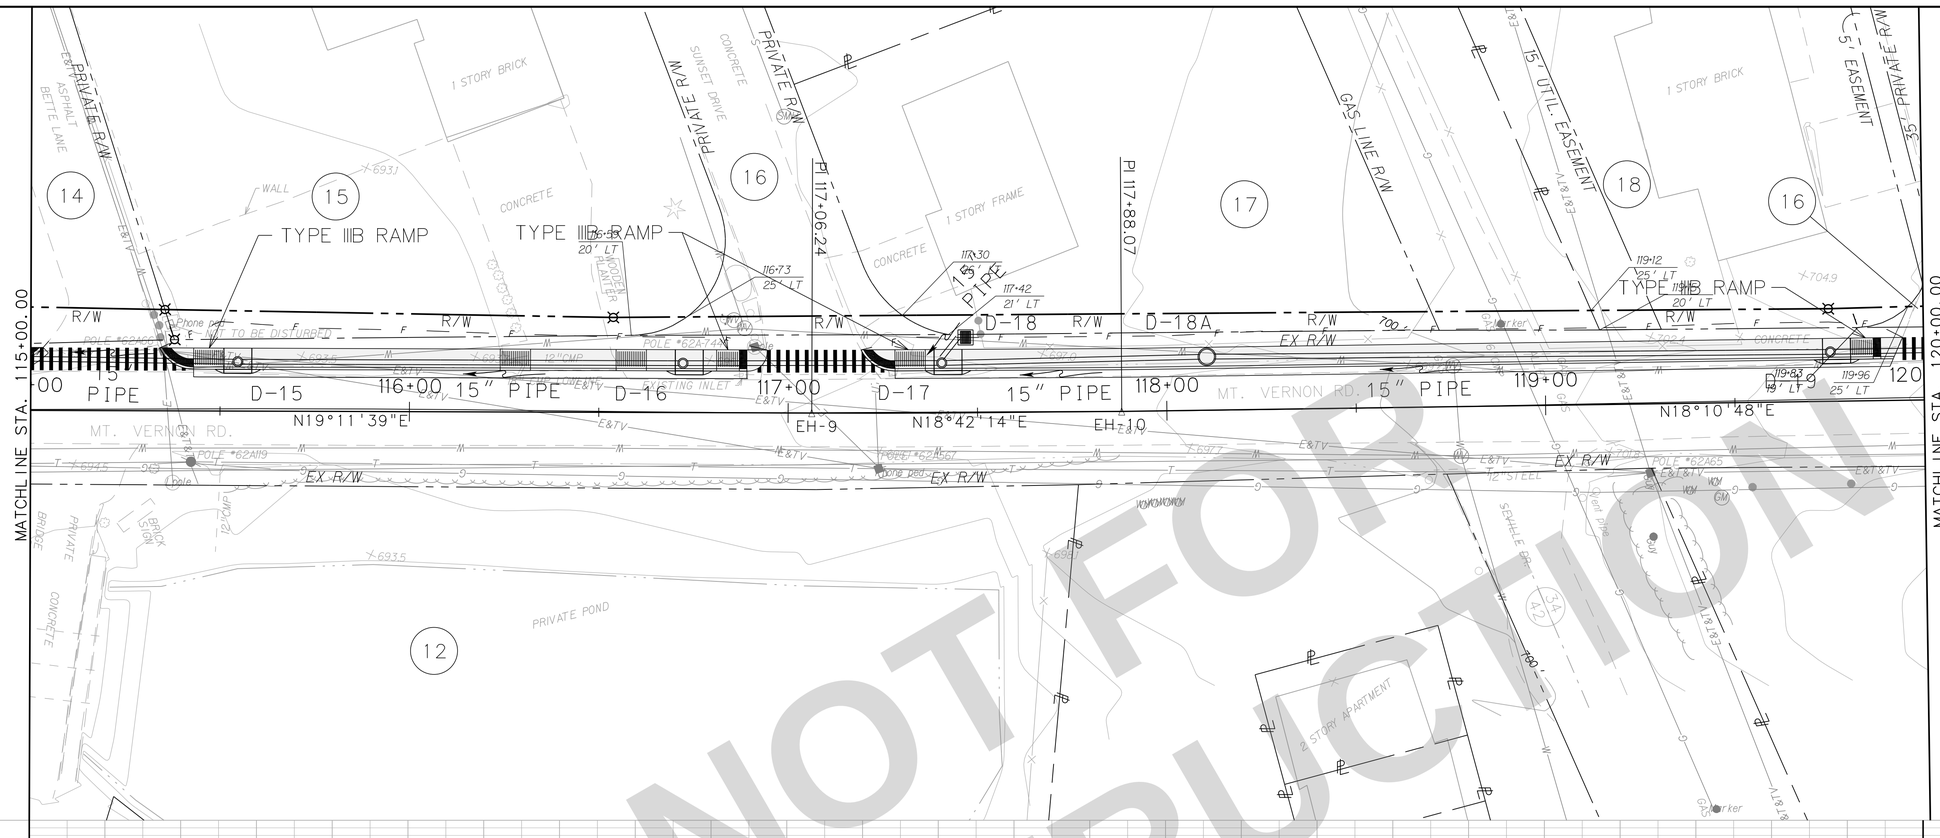

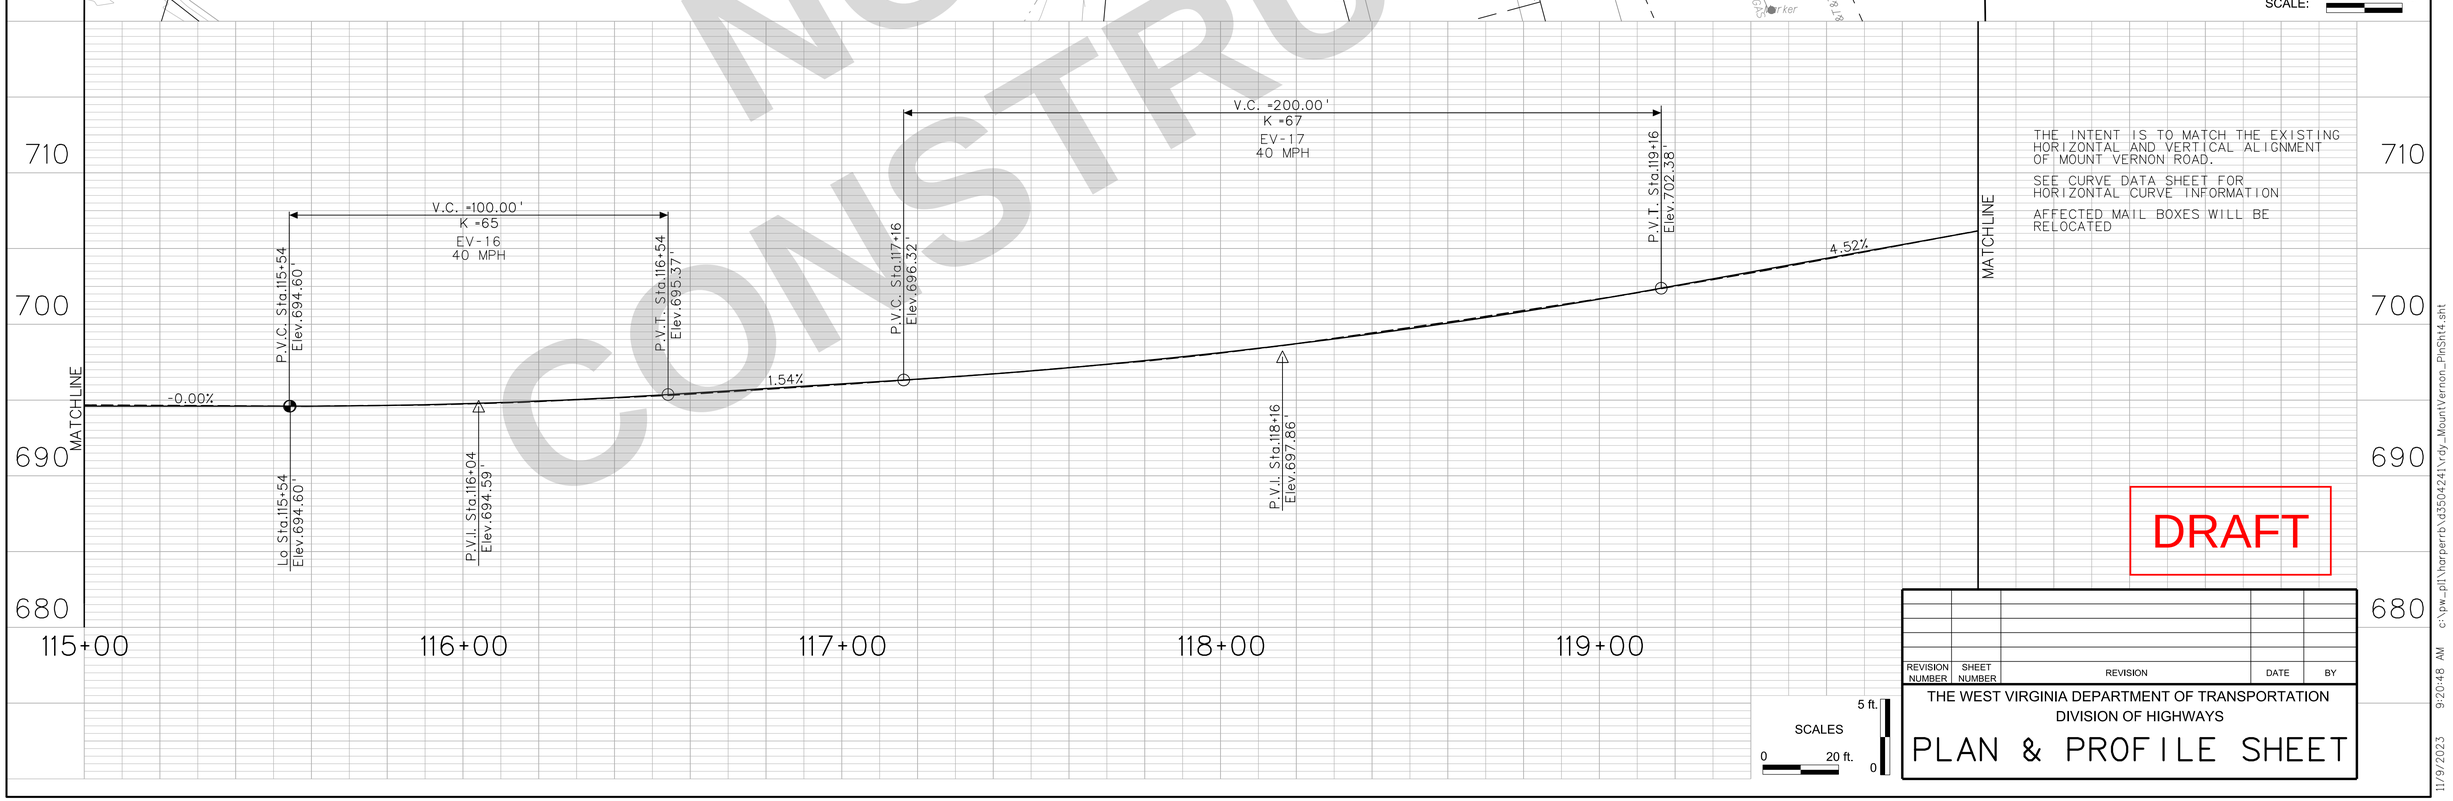

NOT FOR CONSTRUCTION

REVISION NUMBER	SHEET NUMBER	REVISION	DATE	BY

THE WEST VIRGINIA DEPARTMENT OF TRANSPORTATION
DIVISION OF HIGHWAYS

PLAN & PROFILE SHEET

11/9/2023 9:20:48 AM c:\pw_pll\harperrb\d3504241\rdy_MountVernon_PlnSht4.sht

Public Roads Div	State Dist No	State Project No	Federal Project No	Fiscal Year	County	Sheet No	Total Sheets
WV	01	U340 -34/14- 0.01 00	TAP-0034(093)D	2024	PUTNAM	17	179

MATCHLINE STA. 120+00.00

MATCHLINE STA. 125+00.00

TYPE IIB RAMP
PI 121+00.00
120+42
25' LT
120+14
19' LT

TYPE IIIB RAMP
PI 122+51.86
122+10
27' LT
122+12
17' LT

TYPE IIIB RAMP
PI 123+56.51
123+32
16' LT
124+17
17' LT

35' PRIVATE R/W

MT. VERNON RD.

+00 | 121+00 | 122+00 | 123+00 | 124+00 | 125

N18°10'48"E | N17°53'58"E | N17°43'55"E | N17°37'44"E

EH-11 | EH-12 | EH-13

D-20 | D-21 | D-22 | D-22A

15" PIPE | 15" PIPE | 15" PIPE

EX R/W | R/W

BEGIN FULL DEPTH
STA 124+98

124+83.40
9' RT
BEGIN TYPE I C&G

BEGIN FULL DEPTH PAVEMENT
BEGIN INTEGRAL CURB & GUTTER (RT)
STA. 124+83.40

SIDEWALK RAMP

DRIVEWAY RAMP

CURB INLET

PEDESTRIAN FACILITY

SCALE: 0 20 ft.

NOT FOR CONSTRUCTION

730 | 720 | 710 | 700

MATCHLINE | MATCHLINE

P.V.C. Sta.120+16
Elev.706.88'

P.V.I. Sta.120+41
Elev.708.00'

P.V.T. Sta.120+66
Elev.708.95'

EV-18
40 MPH
V.C. =50.00'
K =68

4.52%

3.78%

P.V.C. Sta.121+33
Elev.711.51'

P.V.I. Sta.121+63
Elev.712.64'

P.V.T. Sta.121+93
Elev.713.05'

EV-19
30 MPH
V.C. =60.00'
K =25

1.35%

P.V.C. Sta.122+52
Elev.713.83'

V.C. =50.00'
K =85
EV-20
45 MPH

P.V.I. Sta.122+77
Elev.714.17'

P.V.T. Sta.123+02
Elev.714.65'

1.94%

P.V.C. Sta.123+74
Elev 716.05

V.C. =124.00'
K =17
EV-21
20 MPH

P.V.I. Sta.124+36
Elev 717.25

P.V.T. Sta.124+98
Elev 722.97

MATCHLINE
MATCHLINE

120+00 | 121+00 | 122+00 | 123+00 | 124+00

THE INTENT IS TO MATCH THE EXISTING HORIZONTAL AND VERTICAL ALIGNMENT OF MOUNT VERNON ROAD.

SEE CURVE DATA SHEET FOR HORIZONTAL CURVE INFORMATION

AFFECTED MAIL BOXES WILL BE RELOCATED

DRAFT

REVISION NUMBER	SHEET NUMBER	REVISION	DATE	BY

THE WEST VIRGINIA DEPARTMENT OF TRANSPORTATION
DIVISION OF HIGHWAYS

PLAN & PROFILE SHEET

SCALES
0 20 ft.
5 ft. 0

11/9/2023 9:21:01 AM c:\pw_pll\harperrb\d3504241\rdy_MountVernon_PlnSht5.sht

Public Roads Div	State Dist No	State Project No	Federal Project No	Fiscal Year	County	Sheet No	Total Sheets
WV	01	U340 -34/14- 0.01 00	TAP-0034(093)D	2024	PUTNAM	18	179

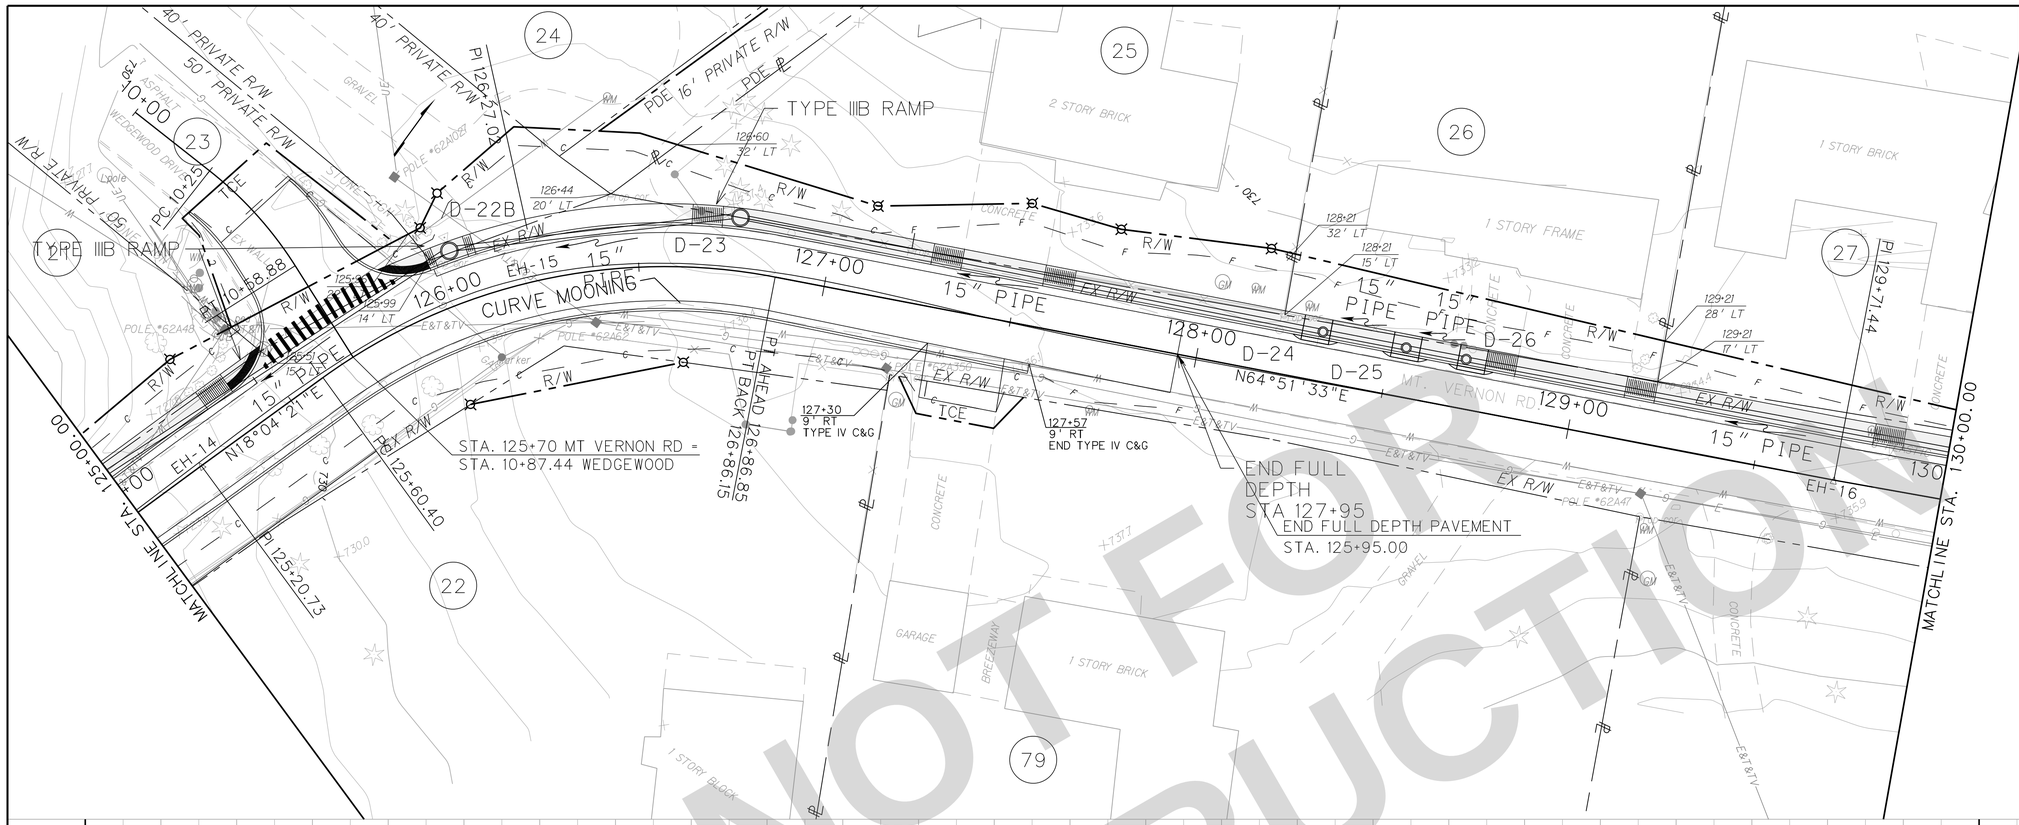

SIDEWALK RAMP

DRIVEWAY RAMP

CURB INLET

PEDESTRIAN FACILITY

SCALE: 0 20 ft.

NOT FOR CONSTRUCTION

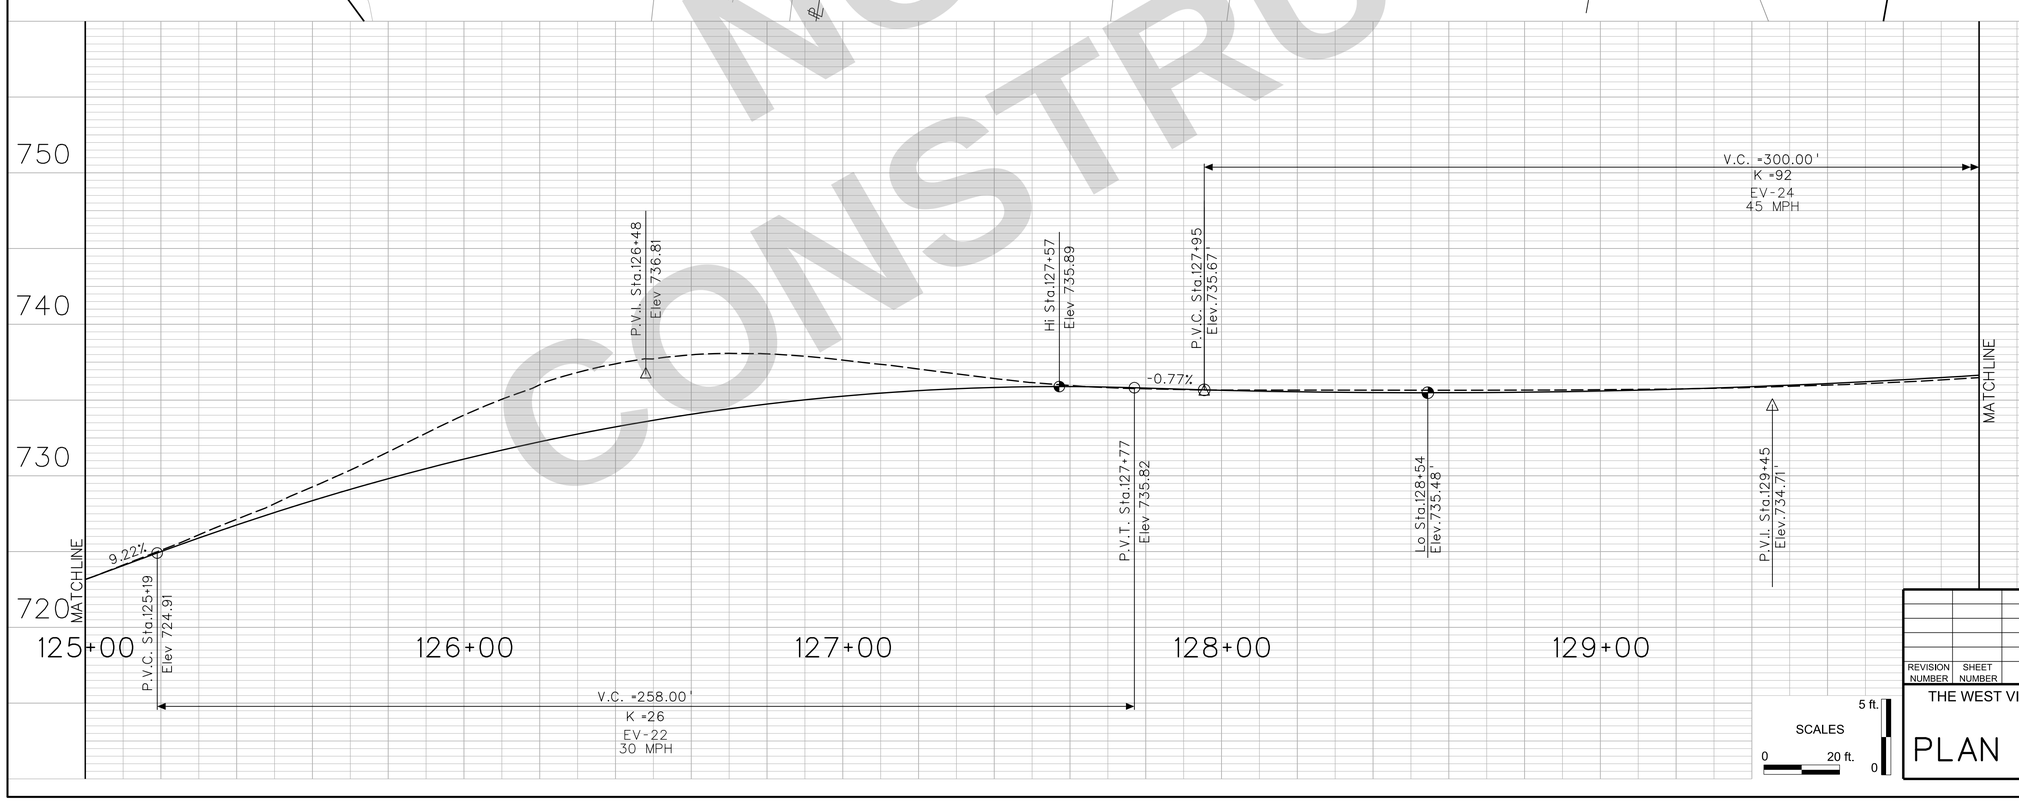

THE INTENT IS TO MATCH THE EXISTING HORIZONTAL AND VERTICAL ALIGNMENT OF MOUNT VERNON ROAD.

SEE CURVE DATA SHEET FOR HORIZONTAL CURVE INFORMATION

AFFECTED MAIL BOXES WILL BE RELOCATED

DRAFT

REVISION NUMBER	SHEET NUMBER	REVISION	DATE	BY

THE WEST VIRGINIA DEPARTMENT OF TRANSPORTATION
DIVISION OF HIGHWAYS

PLAN & PROFILE SHEET

SCALES
0 20 ft.
0 5 ft.

11/9/2023 9:21:10 AM c:\pw_pll\harperrb\d3504241\rdy_MountVernon_PlnSht6.sht

Public Roads Div	State Dist No	State Project No	Federal Project No	Fiscal Year	County	Sheet No	Total Sheets
WV	01	U340 -34/14- 0.01 00	TAP-0034(093)D	2024	PUTNAM	19	179

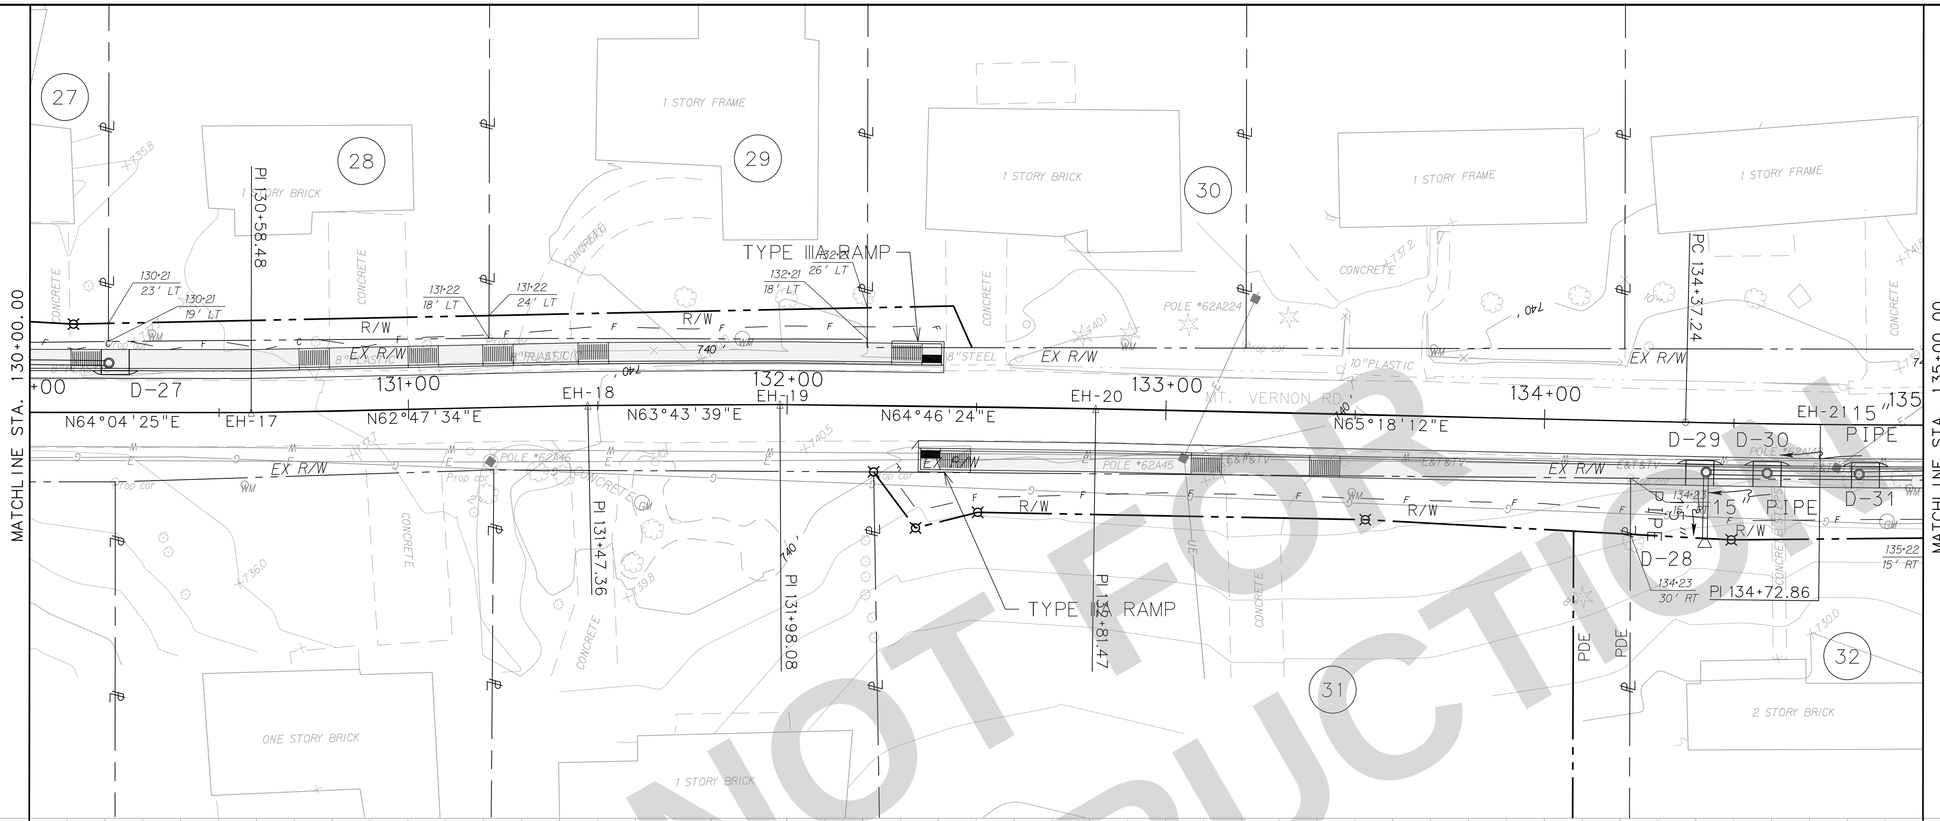

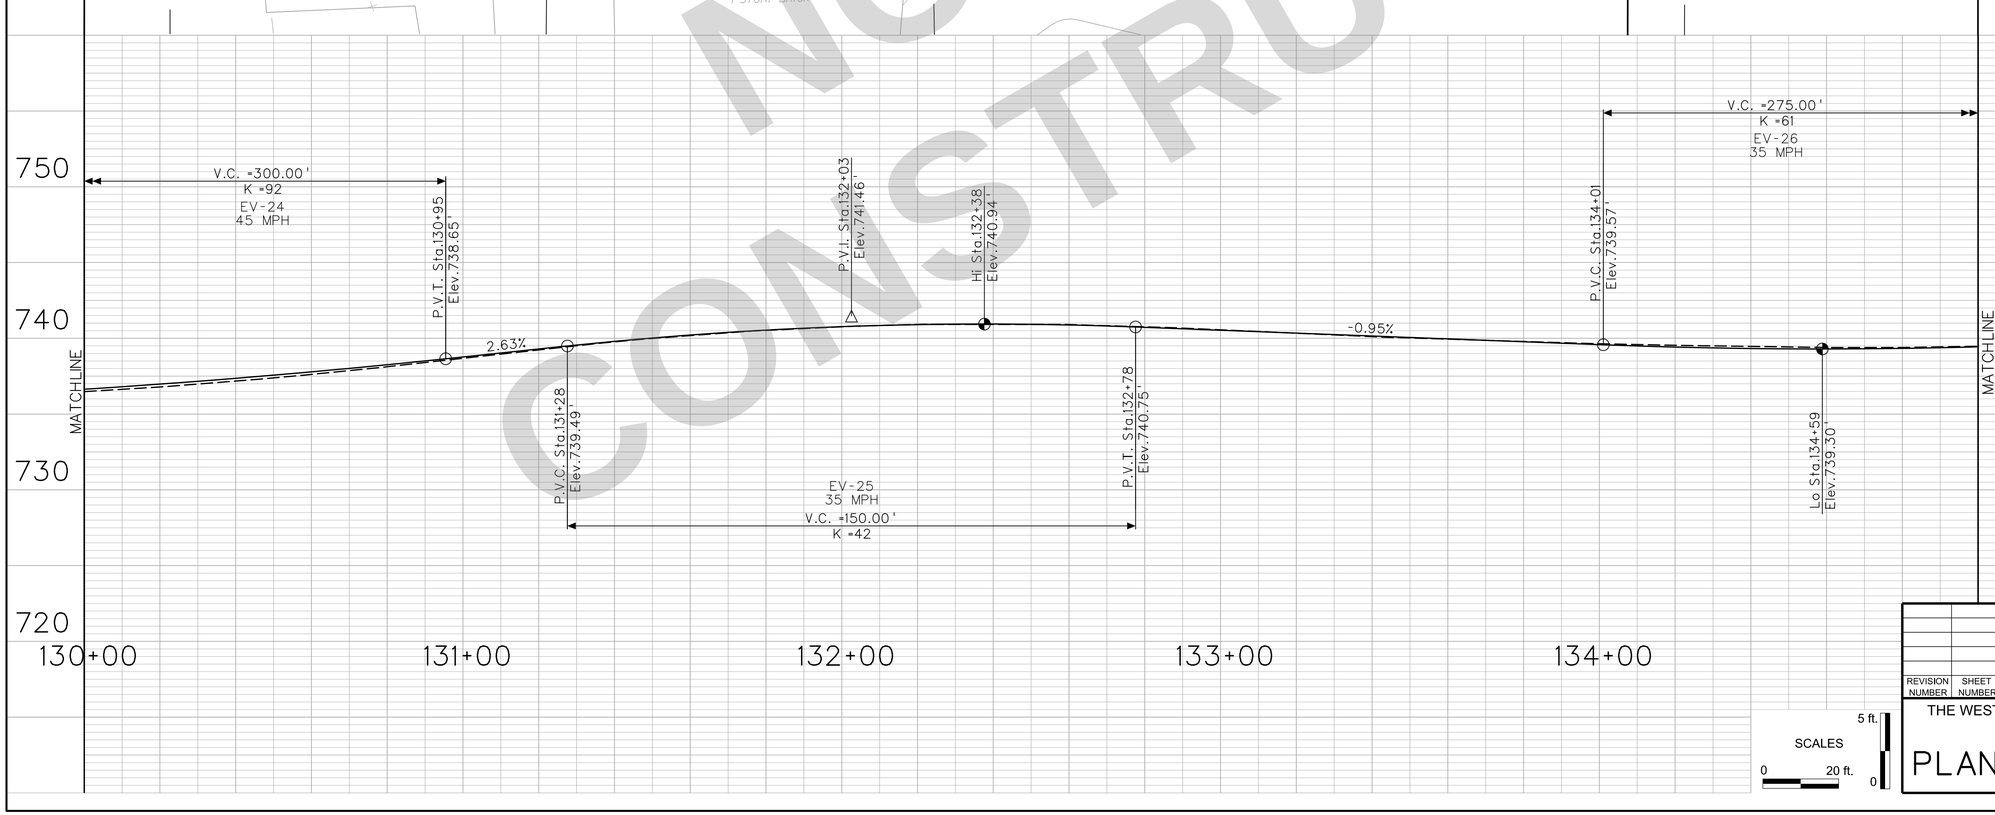

THE INTENT IS TO MATCH THE EXISTING HORIZONTAL AND VERTICAL ALIGNMENT OF MOUNT VERNON ROAD.

SEE CURVE DATA SHEET FOR HORIZONTAL CURVE INFORMATION

AFFECTED MAIL BOXES WILL BE RELOCATED

NOT FOR CONSTRUCTION

DRAFT

REVISION NUMBER	SHEET NUMBER	REVISION	DATE	BY

THE WEST VIRGINIA DEPARTMENT OF TRANSPORTATION
DIVISION OF HIGHWAYS

PLAN & PROFILE SHEET

SCALES
0 20 ft.
0 5 ft.

11/9/2023 9:21:19 AM c:\pw_pll\harperrb\d3504241\rdy_MountVernon_PlnSht7.sht

Public Roads Div	State Dist No	State Project No	Federal Project No	Fiscal Year	County	Sheet No	Total Sheets
WV	01	U340 -34/14- 0.01 00	TAP-0034(093)D	2024	PUTNAM	20	179

MATCHLINE STA. 135+00.00

MATCHLINE STA. 140+00.00

PT 135+08.48

PI 135+79.55

PI 137+20.18

PC 138+51.46

PI 139+46.13

N63°52'43"E

N62°17'41"E

N63°14'08"E

EH-22

EH-23

EH-24

15" PIPE

15" PIPE

D-32

D-33

12" PLASTIC

8"CMP

EX R/W

R/W

135+47
15' RT

136+47
18' RT

136+46
23' RT

138+47
22' RT

138+47
27' RT

139+55
22' RT

139+54
28' RT

MT. VERNON RD.

1 STORY FRAME

BI LEVEL BRICK

2 STORY BRICK

1 STORY BRICK

CONCRETE

GRAVEL

RETAINING WALL

HOMER DRIVE

POLE #62A200

POLE #62A195

POLE #62A193

32

33

34

35

36

37

140'

130'

SIDEWALK RAMP

DRIVEWAY RAMP

CURB INLET

PEDESTRIAN FACILITY

SCALE: 0 20 ft.

NOT FOR CONSTRUCTION

760

750

740

730

MATCHLINE

MATCHLINE

V.C. =275.00'
K =61
EV-26
35 MPH

P.V.I. Sta.135+39
Elev.738.26'

P.V.T. Sta.136+76
Elev.743.18'

P.V.C. Sta.137+08
Elev.744.31'

P.V.I. Sta.137+33
Elev.745.21'

P.V.T. Sta.137+58
Elev.745.61'

EV-27
30 MPH
V.C. =50.00'
K =26

1.62%

3.57%

V.C. =50.00'
K =25
EV-28
20 MPH

P.V.C. Sta.138+07
Elev.746.41'

P.V.I. Sta.138+32
Elev.746.82'

P.V.T. Sta.138+57
Elev.747.73'

3.65%

P.V.I. Sta.139+84
Elev.752.36'

P.V.C. Sta.139+22
Elev.750.08'

EV-29
30 MPH
V.C. =125.00'
K =25

135+00 136+00 137+00 138+00 139+00

THE INTENT IS TO MATCH THE EXISTING HORIZONTAL AND VERTICAL ALIGNMENT OF MOUNT VERNON ROAD.

SEE CURVE DATA SHEET FOR HORIZONTAL CURVE INFORMATION

AFFECTED MAIL BOXES WILL BE RELOCATED

DRAFT

REVISION NUMBER	SHEET NUMBER	REVISION	DATE	BY

THE WEST VIRGINIA DEPARTMENT OF TRANSPORTATION
DIVISION OF HIGHWAYS

PLAN & PROFILE SHEET

SCALES
0 20 ft.
5 ft. 0

11/9/2023 9:21:29 AM c:\pw_pll\harperrb\d3504241\rdy_MountVernon_PlnSht8.sht

Public Roads Div	State Dist No	State Project No	Federal Project No	Fiscal Year	County	Sheet No	Total Sheets
WV	01	U340 -34/14- 0.01 00	TAP-0034(093)D	2024	PUTNAM	21	179

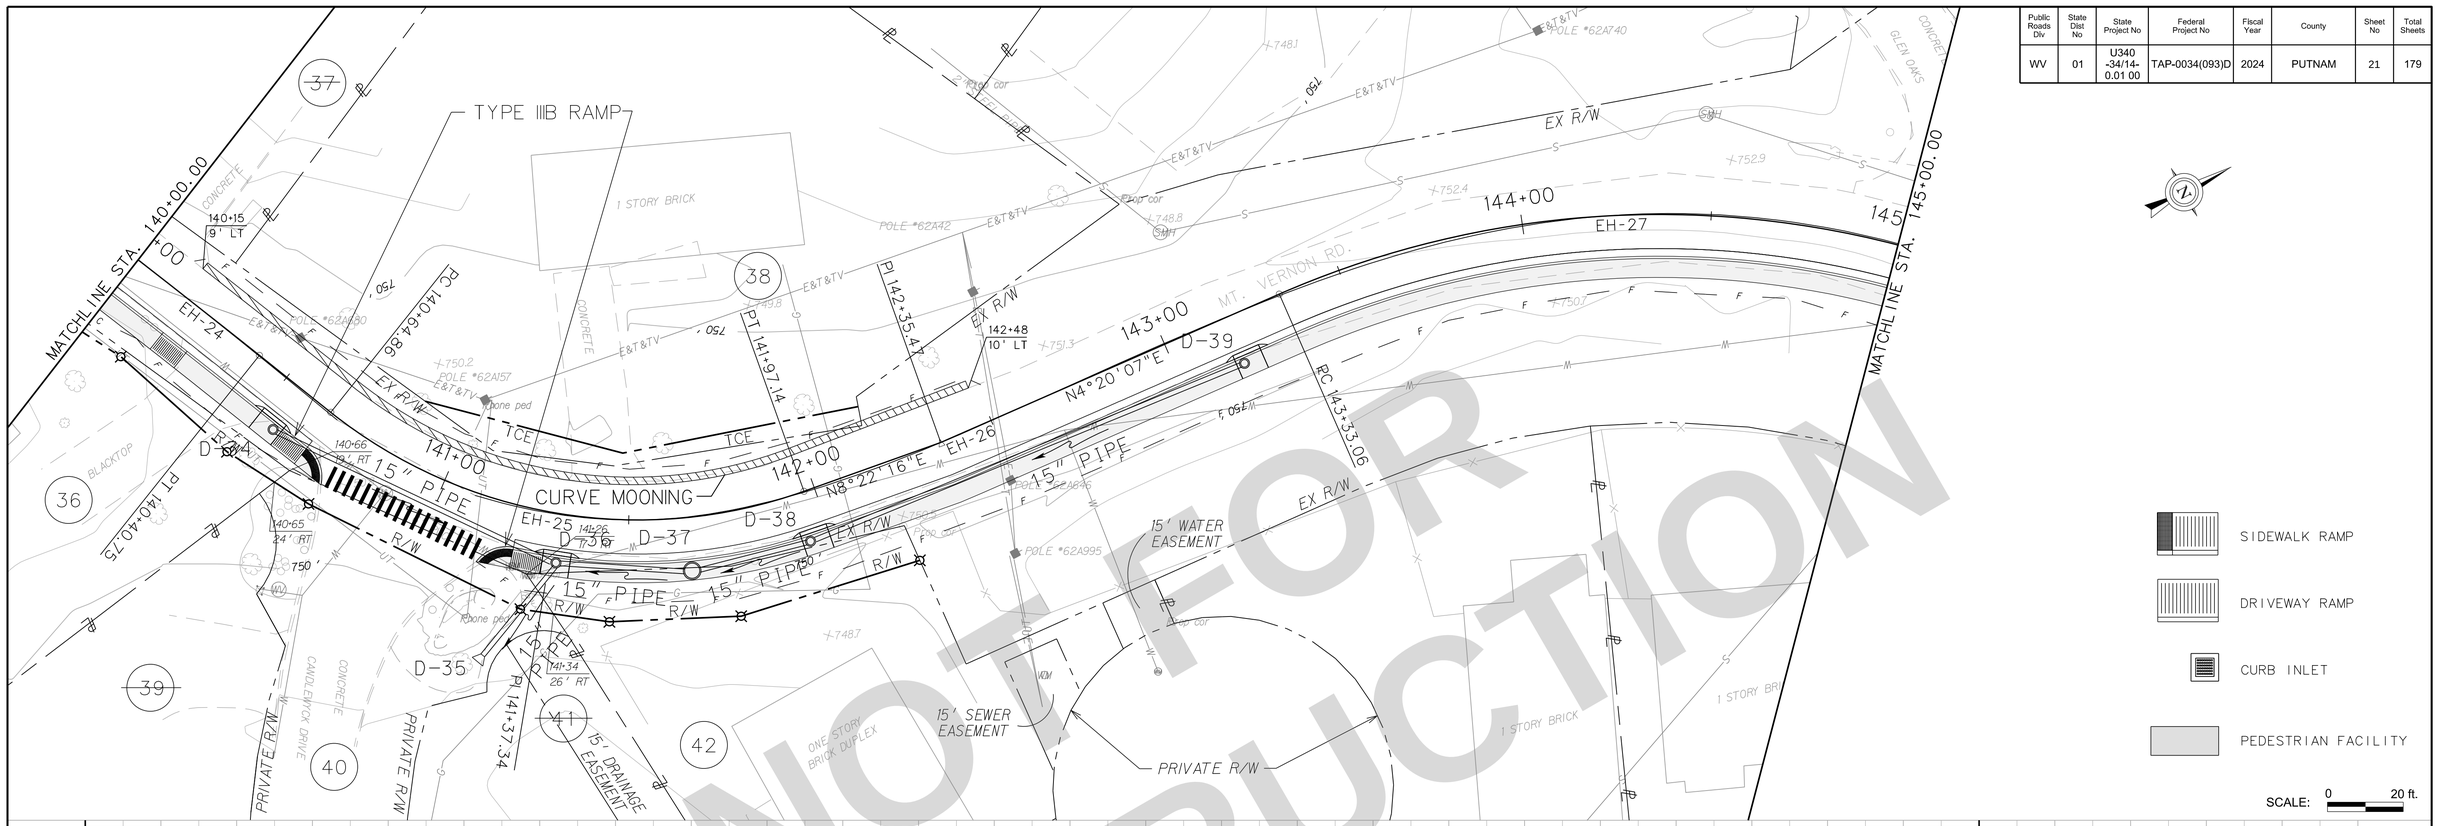

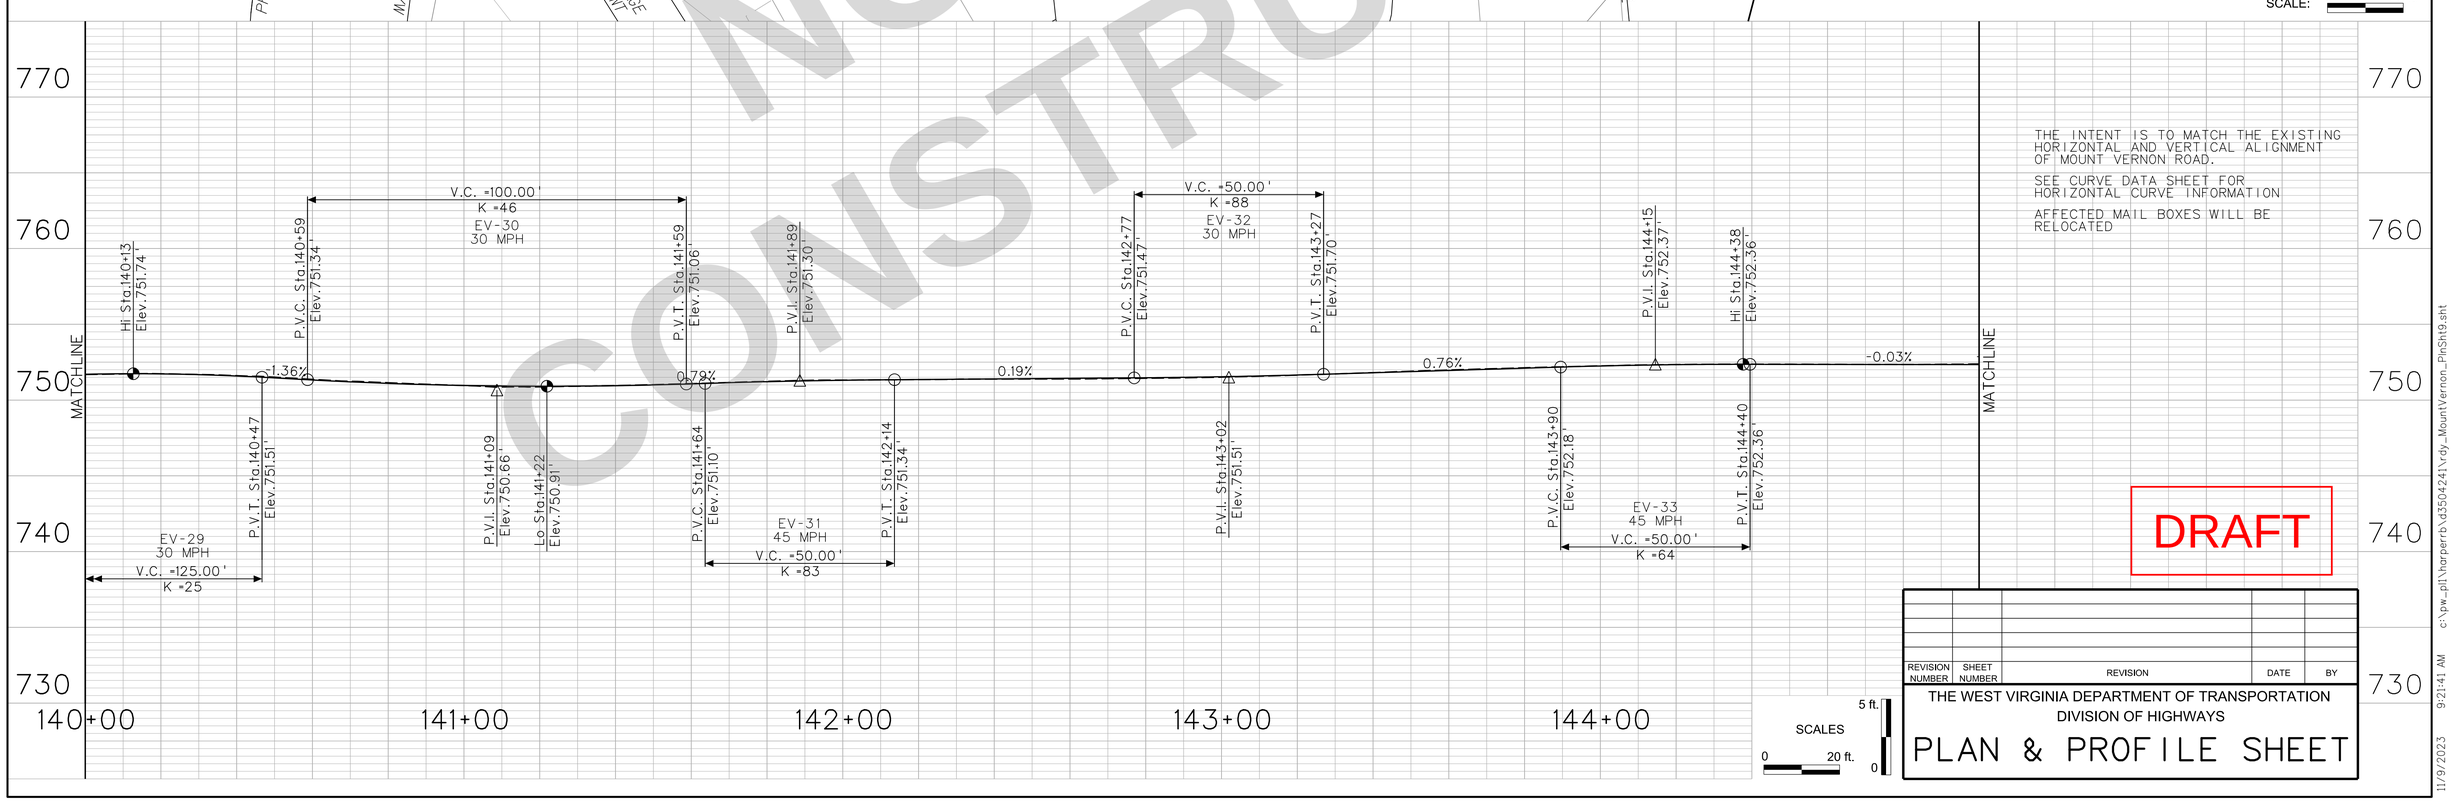

THE INTENT IS TO MATCH THE EXISTING HORIZONTAL AND VERTICAL ALIGNMENT OF MOUNT VERNON ROAD.

SEE CURVE DATA SHEET FOR HORIZONTAL CURVE INFORMATION

AFFECTED MAIL BOXES WILL BE RELOCATED

NOT FOR CONSTRUCTION

DRAFT

SCALES
0 20 ft.
5 ft. 0

REVISION NUMBER	SHEET NUMBER	REVISION	DATE	BY

THE WEST VIRGINIA DEPARTMENT OF TRANSPORTATION
DIVISION OF HIGHWAYS

PLAN & PROFILE SHEET

11/9/2023 9:21:41 AM c:\pw_pll\harperrb\d3504241\rdy_MountVernon_PlnSht9.sht

Public Roads Div	State Dist No	State Project No	Federal Project No	Fiscal Year	County	Sheet No	Total Sheets
WV	01	U340 -34/14- 0.01 00	TAP-0034(093)D	2024	PUTNAM	22	179

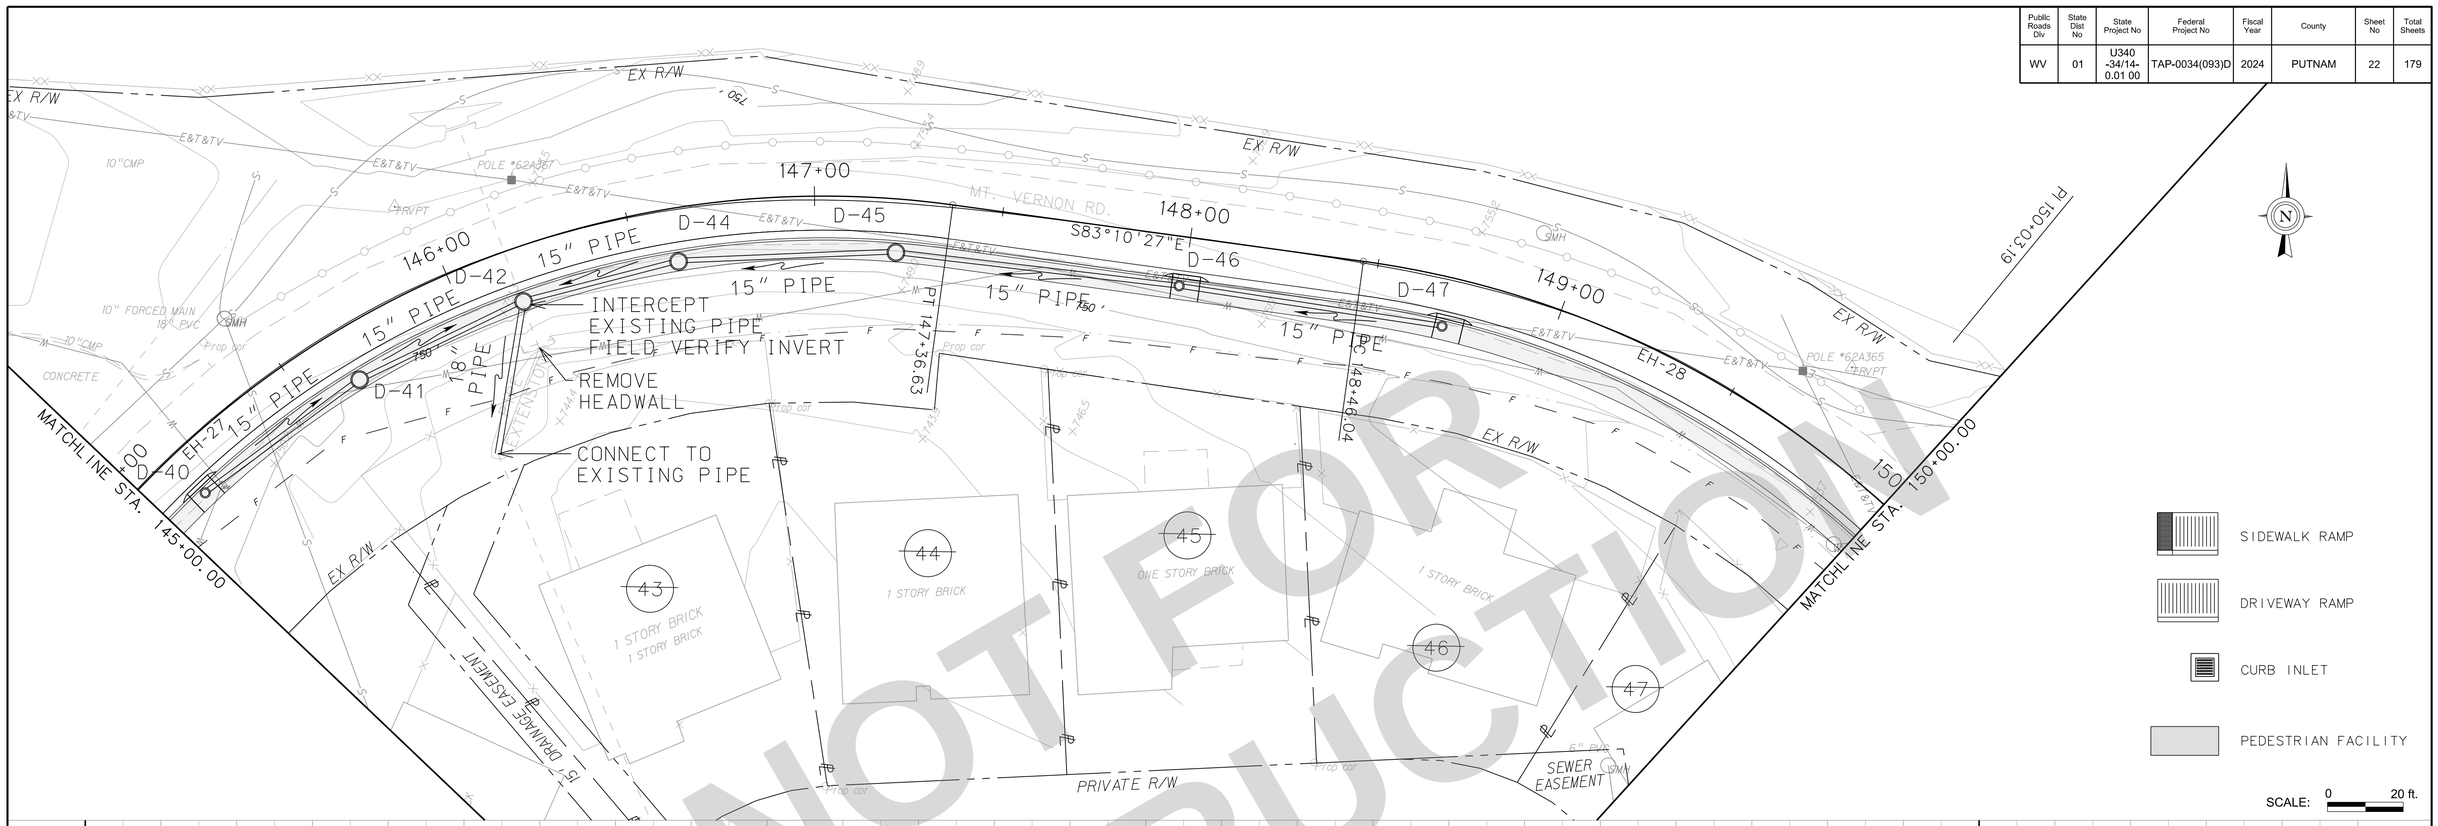

NOT FOR CONSTRUCTION

DRAFT

REVISION NUMBER	SHEET NUMBER	REVISION	DATE	BY

THE WEST VIRGINIA DEPARTMENT OF TRANSPORTATION
DIVISION OF HIGHWAYS

PLAN & PROFILE SHEET

SCALES
0 20 ft.
5 ft. 0

11/9/2023 9:21:51 AM c:\pw_pll\harperrb\d3504241\rdy_MountVernon_PlnSht10.sht

Public Roads Div	State Dist No	State Project No	Federal Project No	Fiscal Year	County	Sheet No	Total Sheets
WV	01	U340 -34/14- 0.01 00	TAP-0034(093)D	2024	PUTNAM	23	179

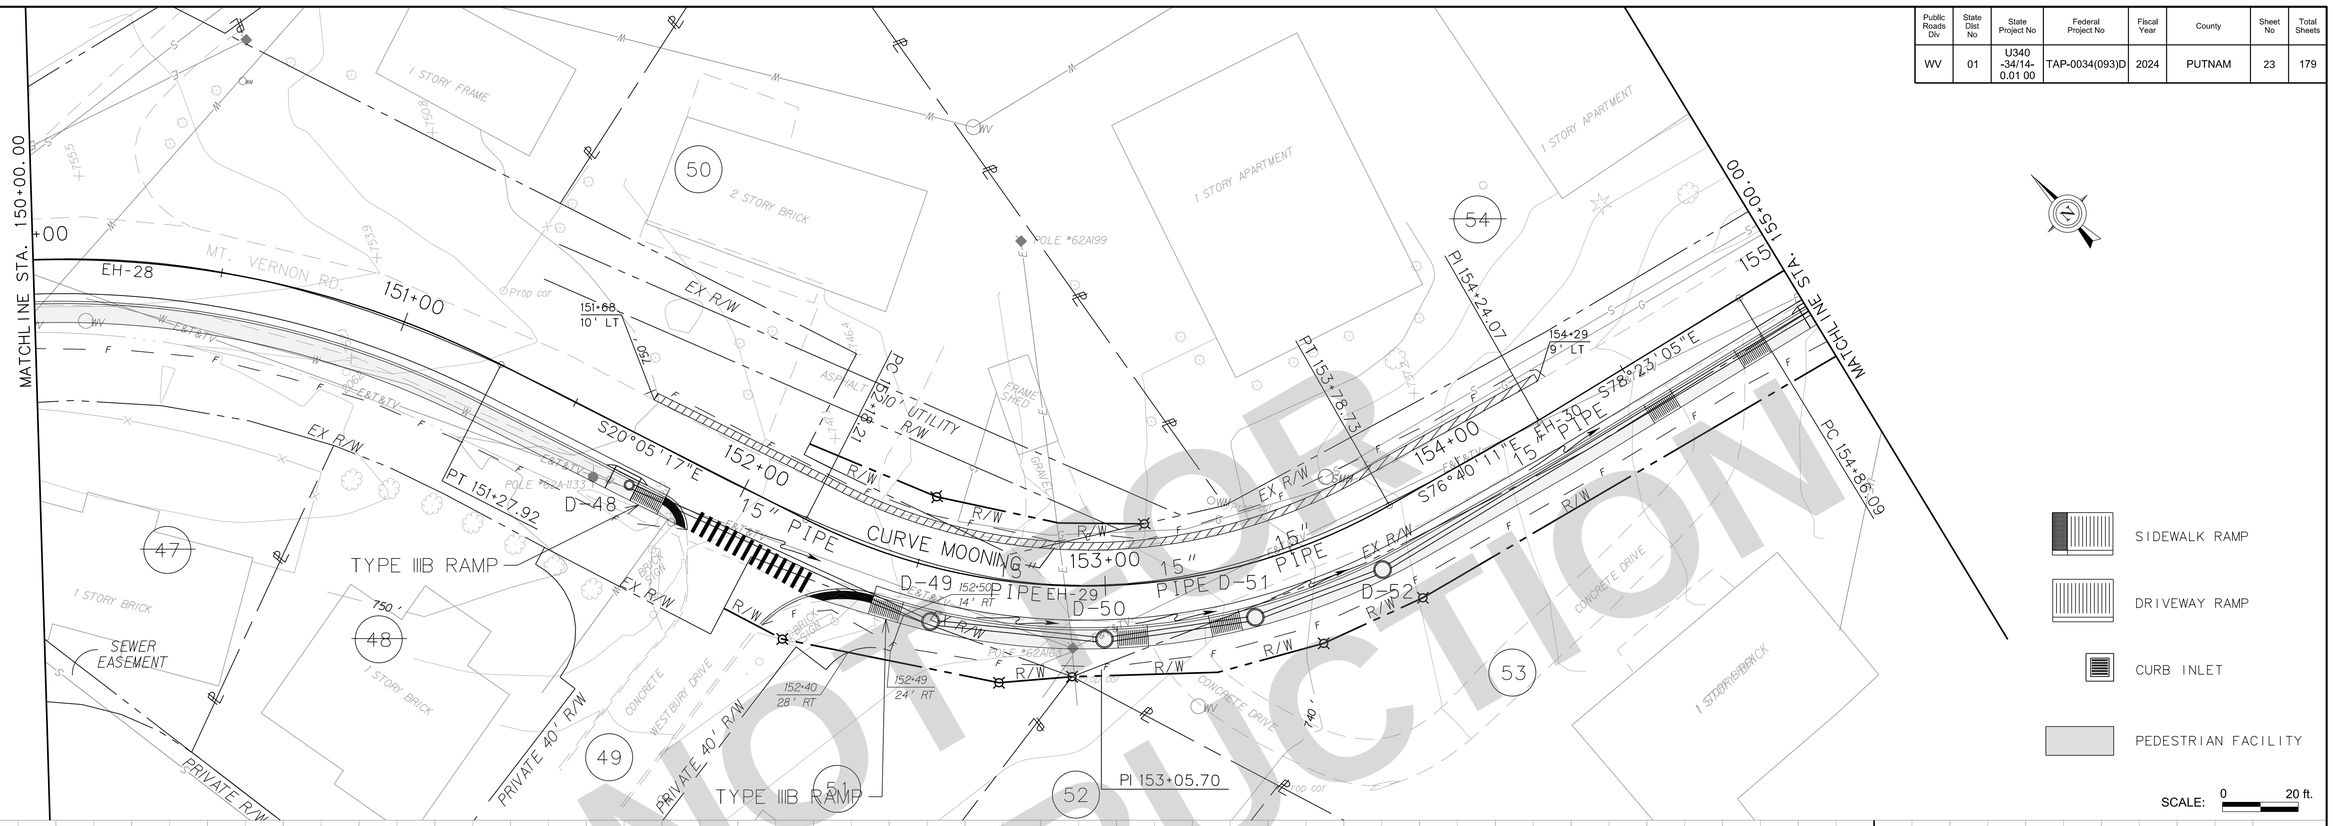

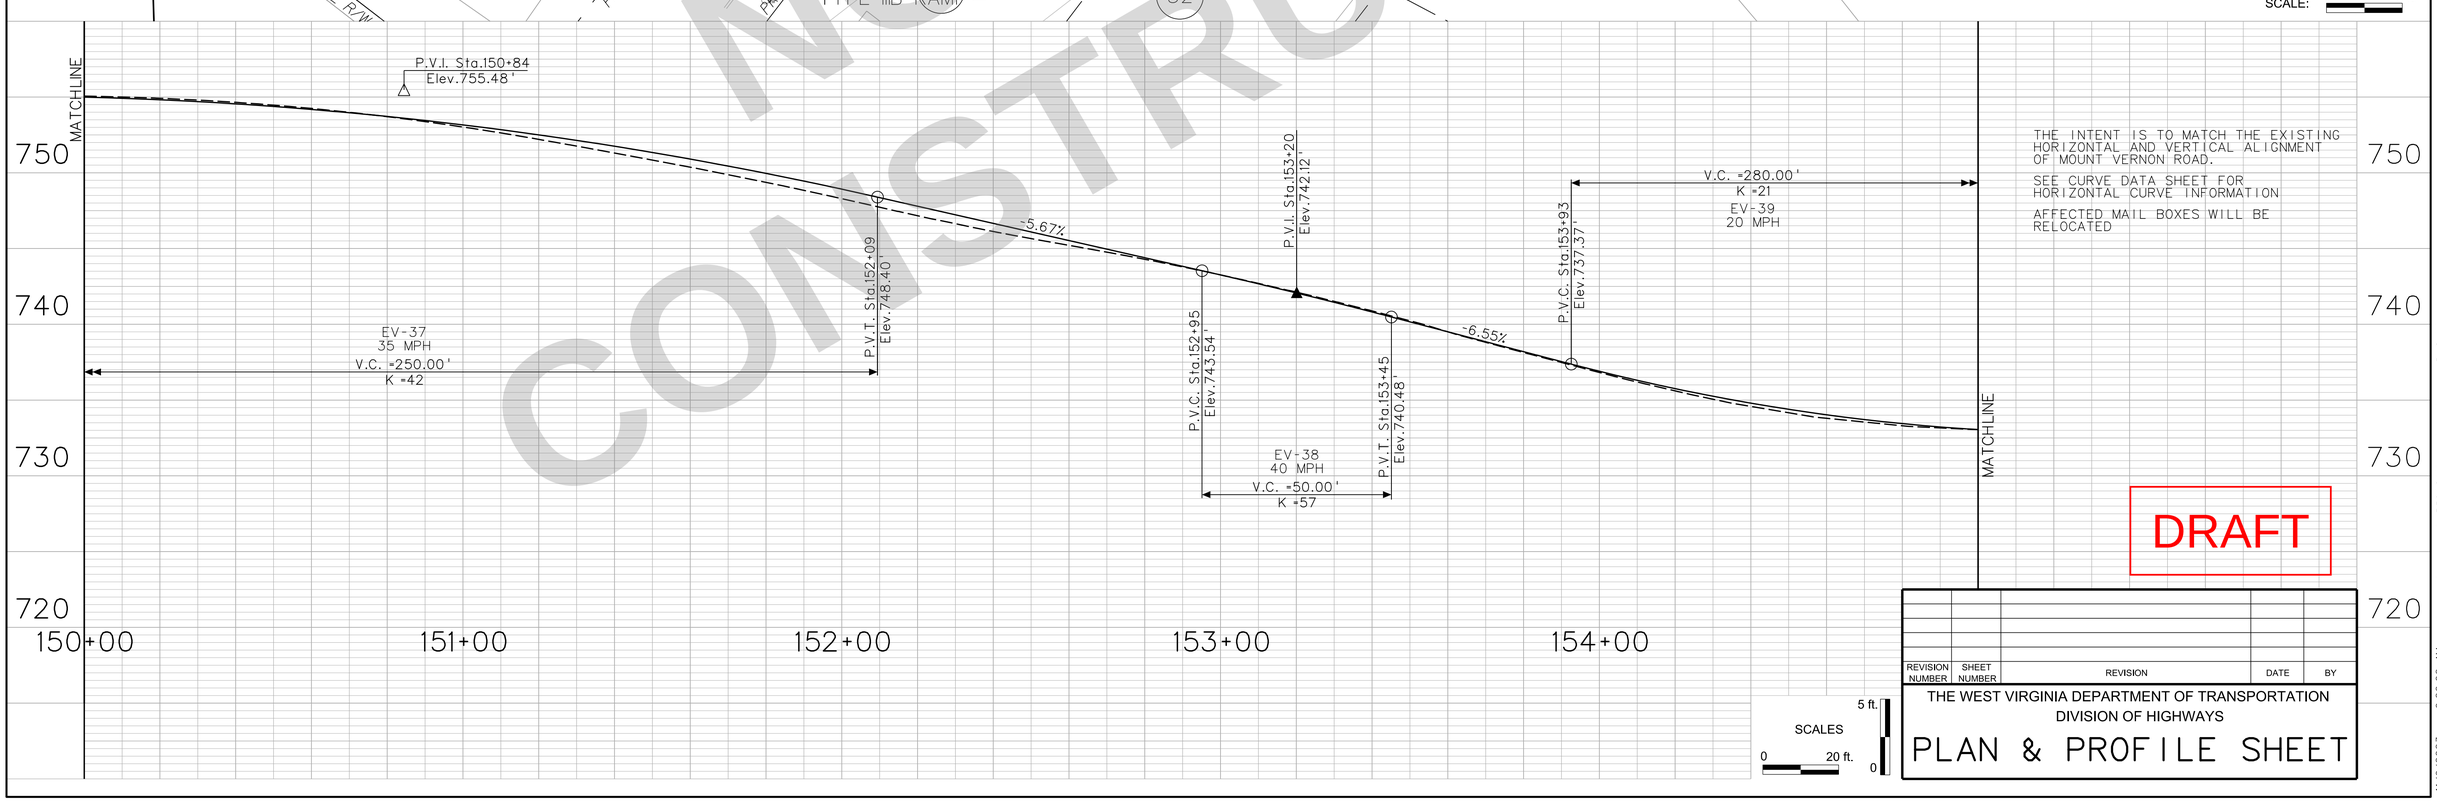

NOT FOR CONSTRUCTION

DRAFT

REVISION NUMBER	SHEET NUMBER	REVISION	DATE	BY

THE WEST VIRGINIA DEPARTMENT OF TRANSPORTATION
DIVISION OF HIGHWAYS

PLAN & PROFILE SHEET

SCALES
0 20 ft.
5 ft. 0

11/9/2023 9:22:02 AM c:\pw_pll\harperrb\d3504241\rdy_MountVernon_PlnSht11.sht

Public Roads Div	State Dist No	State Project No	Federal Project No	Fiscal Year	County	Sheet No	Total Sheets
WV	01	U340 -34/14- 0.01 00	TAP-0034(093)D	2024	PUTNAM	24	179

CONNECT TO EXISTING INLET FIELD VERIFY INVERT

MATCHLINE STA. 155+00.00

MATCHLINE STA. 160+00.00

MT. VERNON RD.

RED DEER DRIVE

ASPHALT

GRAVEL

CONCRETE

1 STORY BRICK

2 STORY BRICK

POLE *62A510

POLE *62A-454

POLE *62A-455

POLE *62Z796

SMH

EX R/W

E&T&TV

Prop cor

S77°18'07"E

S69°49'49"E

PC 155+31.20

PT 155+76.32

PC 156+39.65

PI 157+22.79

PT 158+05.69

PC 159+44.51

PI 159+97.26

EH-31 PIPE D-56

15" PIPE D-53

15" PIPE D-54

15" PIPE D-55

15" PIPE D-57

15" PIPE D-58

EH-32

EH-33

155+35 27' RT

156+27 11' RT

156+27 26' RT

157+23 13' RT

157+23 30' RT

159+03 15' RT

159+05 29' RT

159+97 16' RT

159+97 28' RT

53 54 55 56 57 58 59

SIDEWALK RAMP

DRIVEWAY RAMP

CURB INLET

PEDESTRIAN FACILITY

SCALE: 0 20 ft.

THE INTENT IS TO MATCH THE EXISTING HORIZONTAL AND VERTICAL ALIGNMENT OF MOUNT VERNON ROAD.

SEE CURVE DATA SHEET FOR HORIZONTAL CURVE INFORMATION

AFFECTED MAIL BOXES WILL BE RELOCATED

V.C. =280.00'
K =21
EV-39
20 MPH

P.V.T. Sta:156+73
Elev.737.46'

P.V.I. Sta:157+52
Elev.742.72'

Hi Sta:157+87
Elev.742.21'

6.61%

-1.19%

P.V.C. Sta:157+02
Elev.739.41'

P.V.T. Sta:158+02
Elev.742.12'

EV-40
25 MPH
V.C. =100.00'
K =13

P.V.C. Sta:159+94
Elev.739.84'

EV-41
35 MPH
V.C. =180.00'
K =33

Lo Sta:155+32
Elev.732.81'

P.V.I. Sta:155+33
Elev.728.21'

750 740 730 720 710

155+00 156+00 157+00 158+00 159+00

MATCHLINE

SCALES
5 ft. 0
0 20 ft.

DRAFT

REVISION NUMBER	SHEET NUMBER	REVISION	DATE	BY

THE WEST VIRGINIA DEPARTMENT OF TRANSPORTATION
DIVISION OF HIGHWAYS

PLAN & PROFILE SHEET

NOT FOR CONSTRUCTION

11/9/2023 9:22:13 AM c:\pw_pll\harperrb\d3504241\rdy_MountVernon_PlnSht12.sht

Public Roads Div	State Dist No	State Project No	Federal Project No	Fiscal Year	County	Sheet No	Total Sheets
WV	01	U340 -34/14- 0.01 00	TAP-0034(093)D	2024	PUTNAM	25	179

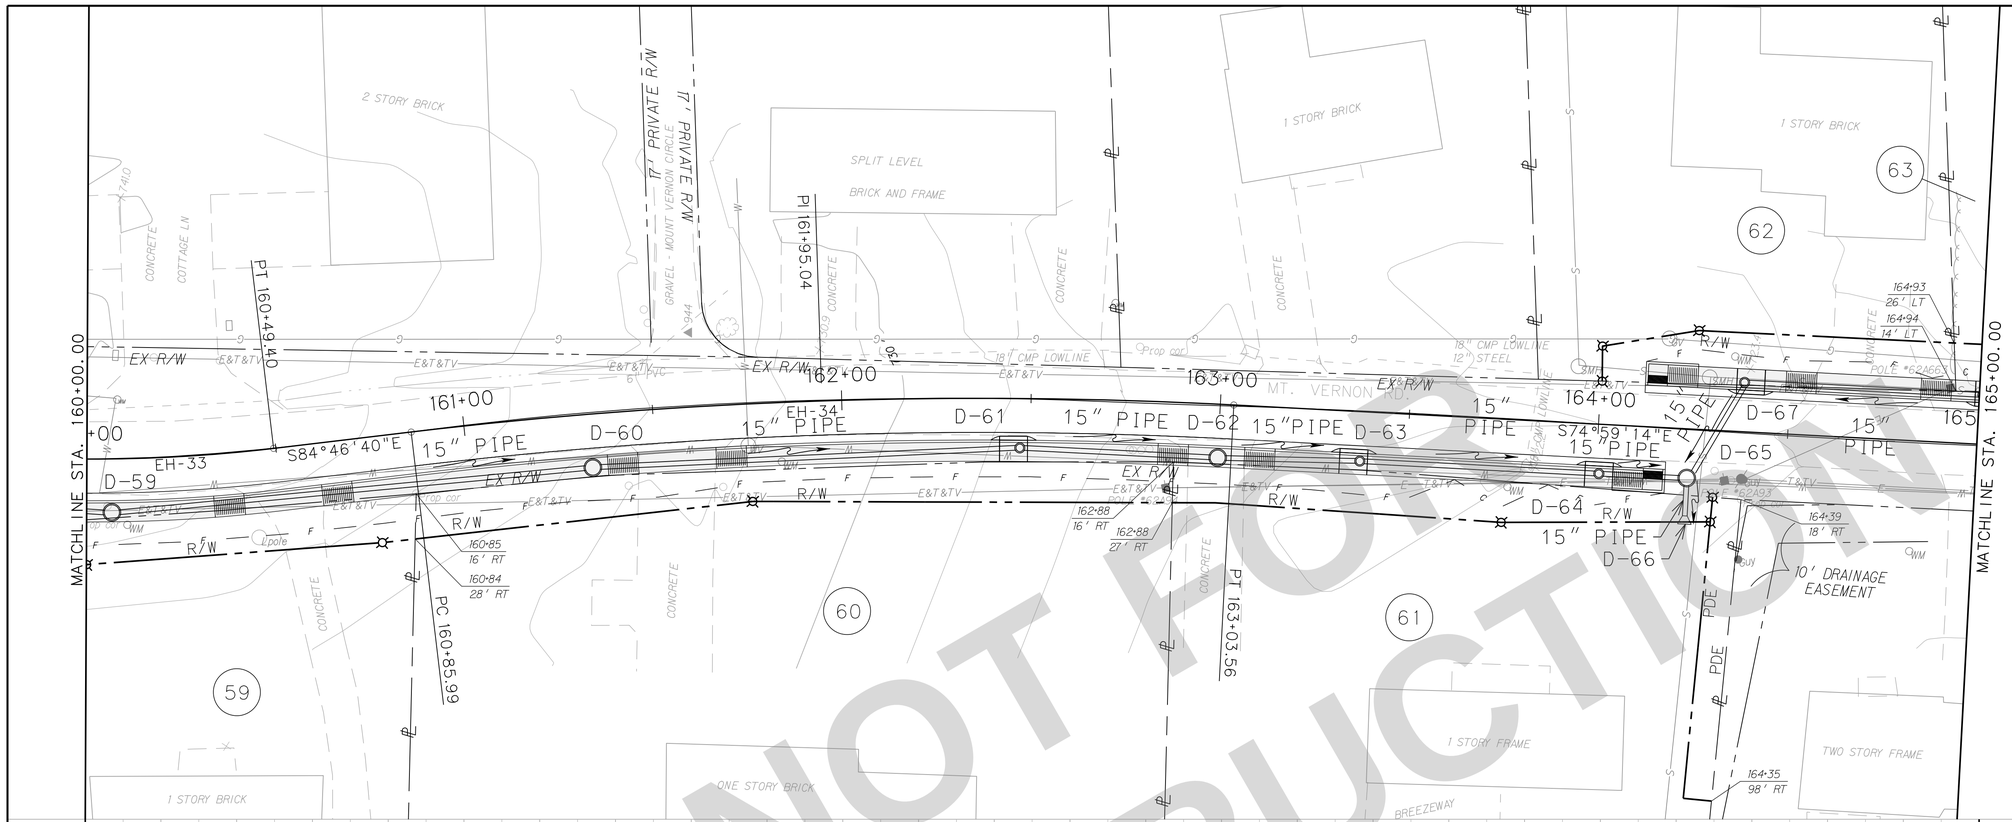

SIDEWALK RAMP

DRIVEWAY RAMP

CURB INLET

PEDESTRIAN FACILITY

SCALE: 0 20 ft.

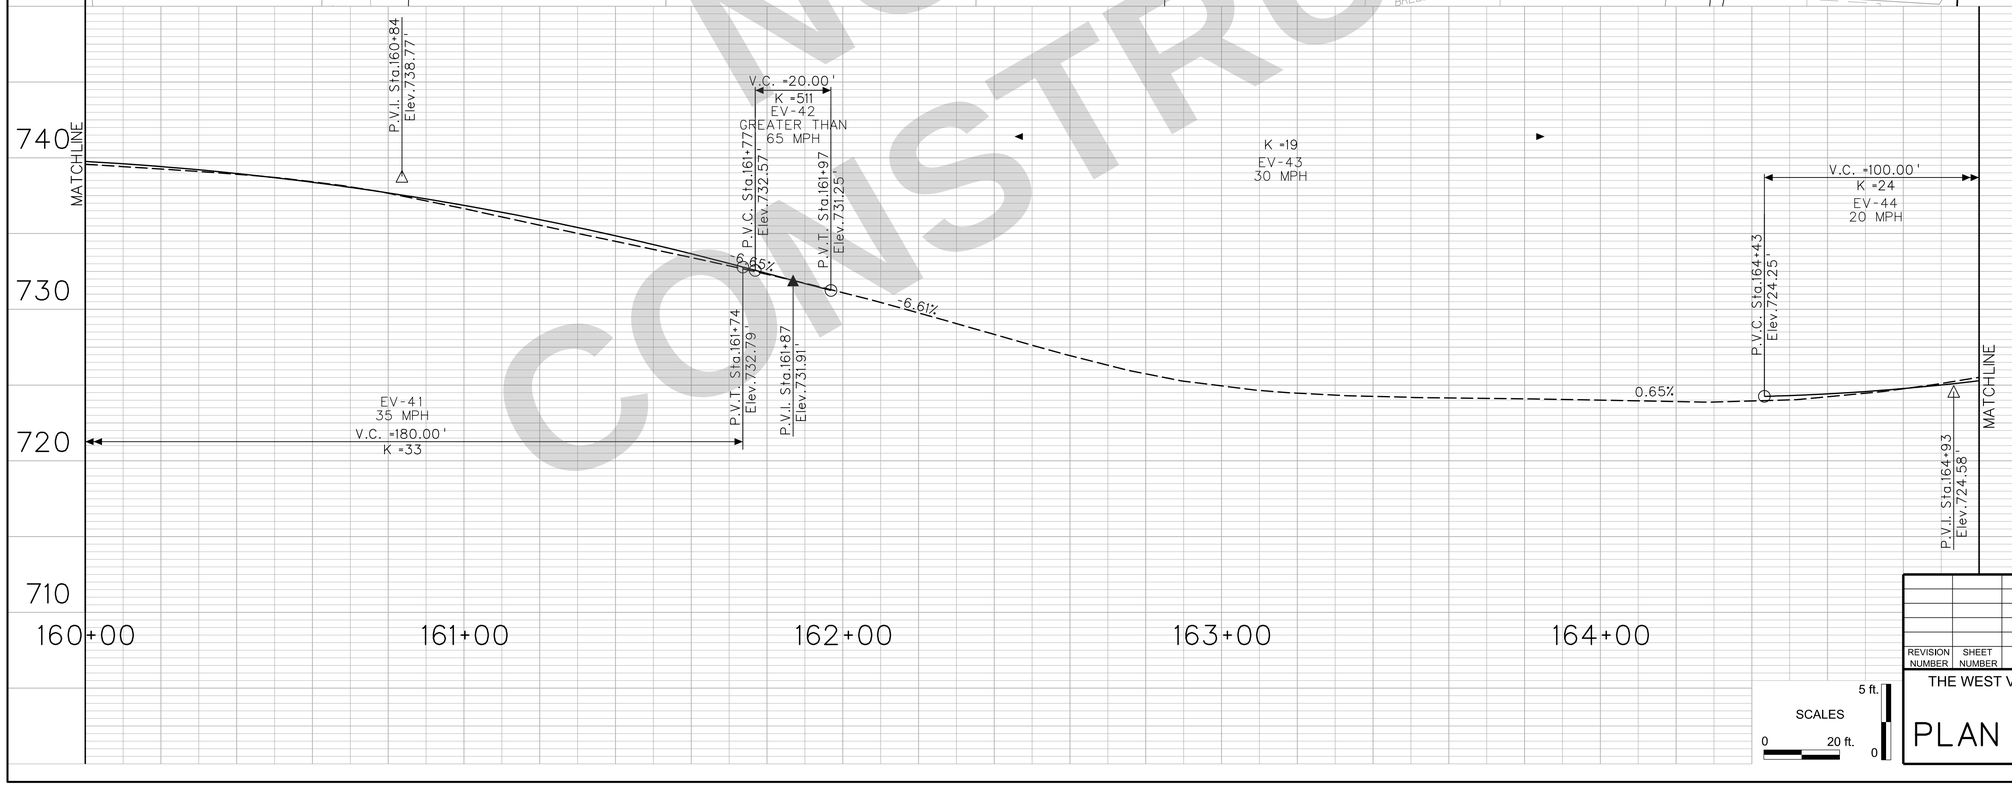

THE INTENT IS TO MATCH THE EXISTING HORIZONTAL AND VERTICAL ALIGNMENT OF MOUNT VERNON ROAD.

SEE CURVE DATA SHEET FOR HORIZONTAL CURVE INFORMATION

AFFECTED MAIL BOXES WILL BE RELOCATED

DRAFT

REVISION NUMBER	SHEET NUMBER	REVISION	DATE	BY

THE WEST VIRGINIA DEPARTMENT OF TRANSPORTATION
DIVISION OF HIGHWAYS

PLAN & PROFILE SHEET

SCALES
0 20 ft.
0 5 ft.

NOT FOR CONSTRUCTION

11/9/2023 9:22:22 AM c:\pw_pl\harperrb\d3504241\rdy_MountVernon_PlnSht13.sht

Public Roads Div	State Dist No	State Project No	Federal Project No	Fiscal Year	County	Sheet No	Total Sheets
WV	01	U340 -34/14- 0.01 00	TAP-0034(093)D	2024	PUTNAM	26	179

MATCHLINE STA. 165+00.00

MATCHLINE STA. 170+00.00

PI 165+06.69

PI 166+85.24

PI 168+97.64

D-68

D-69

D-70

EX R/W

15" PIPE

EH-35

EH-36

EH-37

S75°38'28"E

S76°38'42"E

S75°52'12"E

166+04 15' LT

166+03 26' LT

167+12 24' LT

167+01 16' LT

167+38 24' LT

167+38 19' LT

169+65 26' LT

169+65 16' LT

TYPE IIIA RAMP

TYPE IIIA RAMP

20' PRIVATE R/W

PRIVATE R/W

PRIVATE R/W

MT. VERNON RD.

GRAVEL MOUNT VERNON CIRCLE

CONCRETE DEREK DRIVE

1 STORY BRICK

1 STORY BRICK AND FRAME

2 STORY BRICK

TWO STORY FRAME

ONE STORY FRAME

ONE STORY FRAME

63

64

65

66

67

POLE #62A859

POLE #62A860

Orient pipe

SIDEWALK RAMP

DRIVEWAY RAMP

CURB INLET

PEDESTRIAN FACILITY

SCALE: 0 20 ft.

V.C. =100.00'
K =24
EV-44
20 MPH

P.V.T. Sta.165+43
Elev.726.96'

P.V.C. Sta.165+62
Elev.727.84'

4.75%

V.C. =135.00'
K =25
EV-45
20 MPH

P.V.T. Sta.166+97
Elev.737.95'

P.V.I. Sta.166+29
Elev.731.05'

10.23%

Hi Sta.167+89
Elev.745.20'

P.V.I. Sta.167+91
Elev.747.61'

P.V.C. Sta.167+46
Elev.743.01'

EV-46
15 MPH
V.C. =90.00'
K =4

P.V.T. Sta.168+36
Elev.742.53'

-11.28%

P.V.C. Sta.168+77
Elev.737.99'

V.C. =120.00'
K =11
EV-47
15 MPH

P.V.I. Sta.169+37
Elev.731.22'

P.V.T. Sta.169+97
Elev.731.00'

MATCHLINE

MATCHLINE

750

740

730

720

165+00

166+00

167+00

168+00

169+00

THE INTENT IS TO MATCH THE EXISTING HORIZONTAL AND VERTICAL ALIGNMENT OF MOUNT VERNON ROAD.

SEE CURVE DATA SHEET FOR HORIZONTAL CURVE INFORMATION

AFFECTED MAIL BOXES WILL BE RELOCATED

DRAFT

SCALES
0 20 ft.
5 ft. 0

REVISION NUMBER	SHEET NUMBER	REVISION	DATE	BY

THE WEST VIRGINIA DEPARTMENT OF TRANSPORTATION
DIVISION OF HIGHWAYS

PLAN & PROFILE SHEET

11/9/2023 9:22:34 AM c:\pw_pll\harperrb\d3504241\rdy_MountVernon_PlnSht14.sht

NOT FOR CONSTRUCTION

Public Roads Div	State Dist No	State Project No	Federal Project No	Fiscal Year	County	Sheet No	Total Sheets
WV	01	U340 -34/14- 0.01 00	TAP-0034(093)D	2024	PUTNAM	27	179

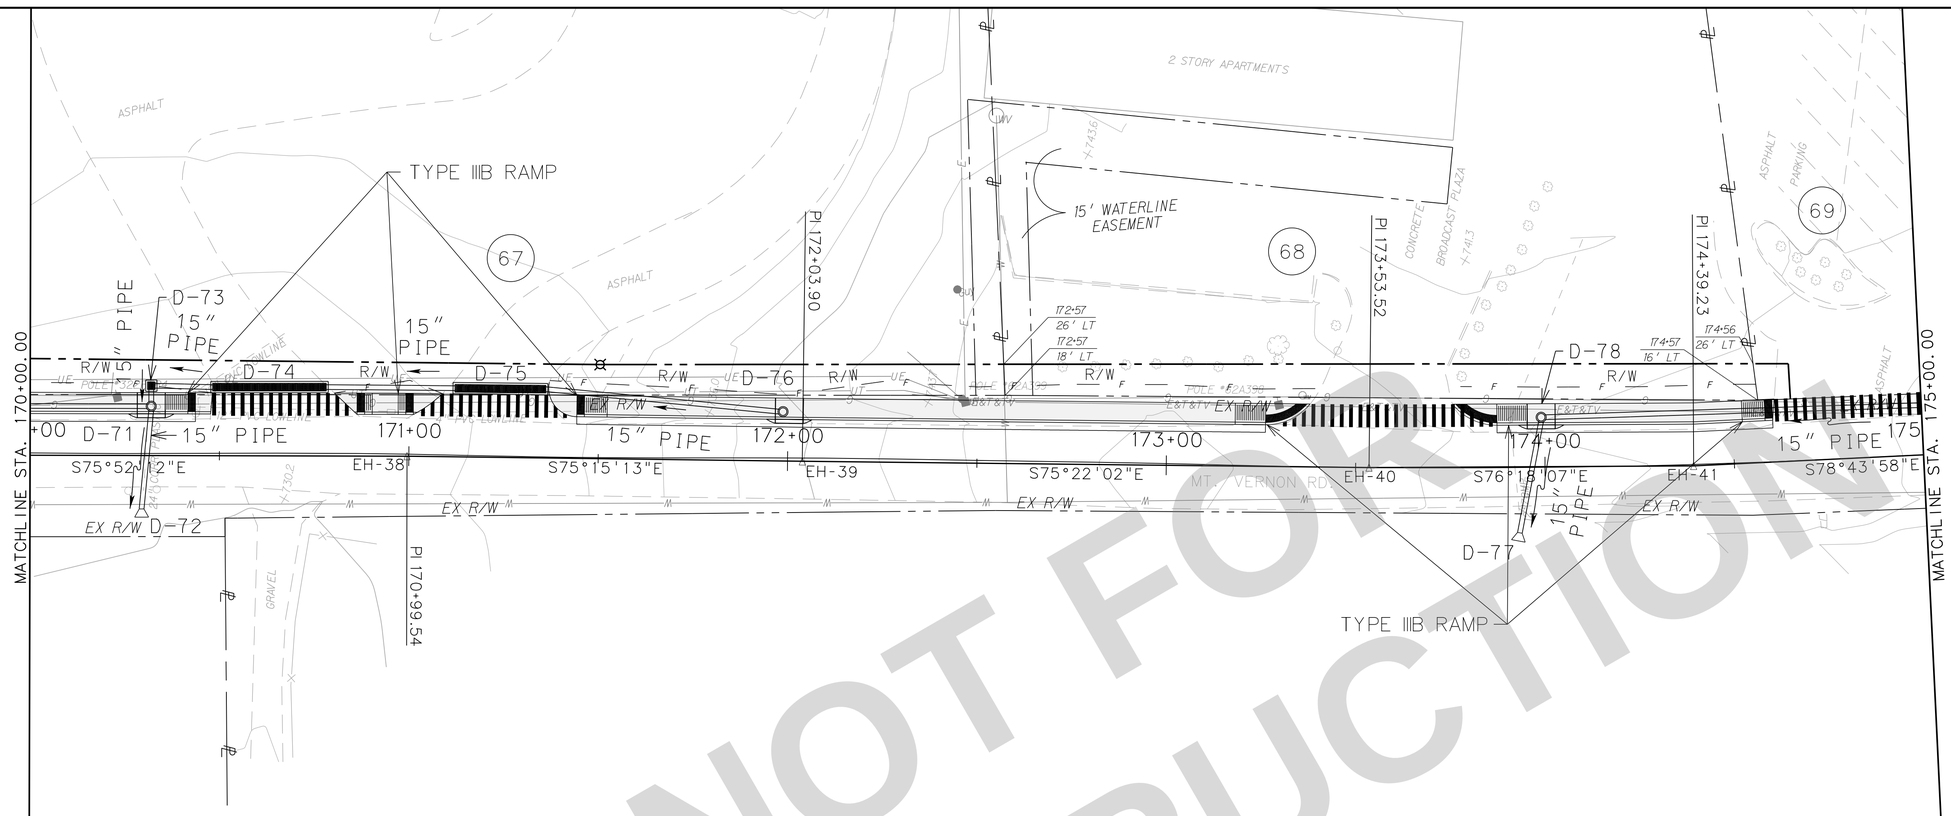

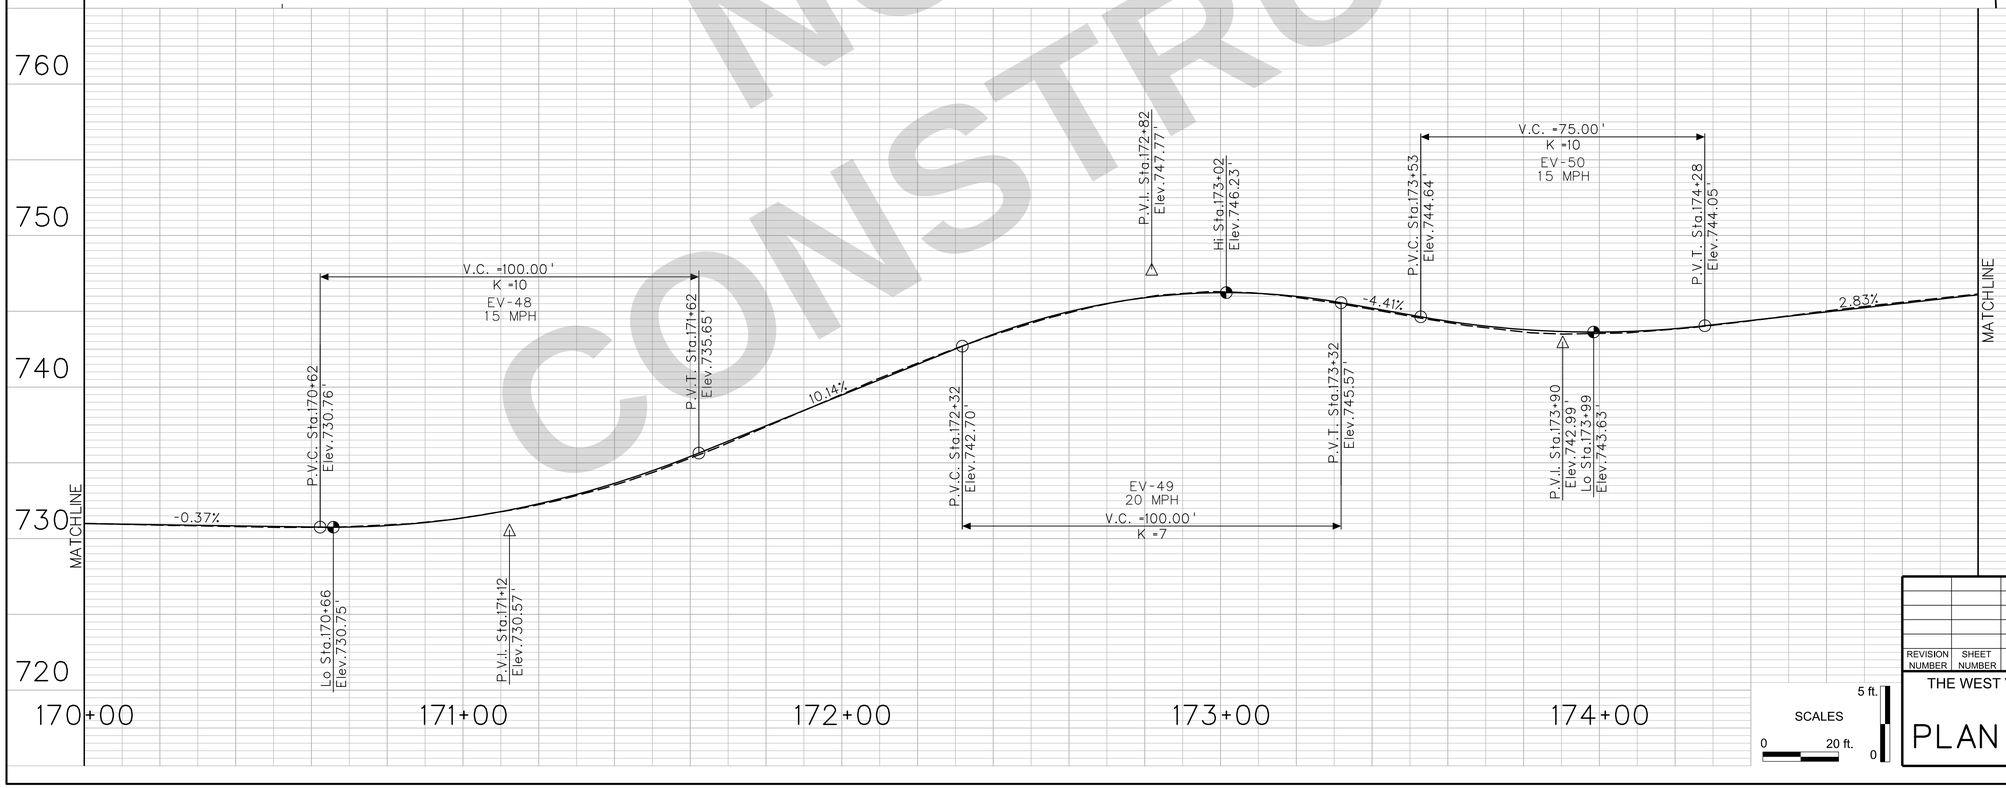

THE INTENT IS TO MATCH THE EXISTING HORIZONTAL AND VERTICAL ALIGNMENT OF MOUNT VERNON ROAD.

SEE CURVE DATA SHEET FOR HORIZONTAL CURVE INFORMATION

AFFECTED MAIL BOXES WILL BE RELOCATED

DRAFT

REVISION NUMBER	SHEET NUMBER	REVISION	DATE	BY

THE WEST VIRGINIA DEPARTMENT OF TRANSPORTATION
DIVISION OF HIGHWAYS

PLAN & PROFILE SHEET

SCALES
0 20 ft.
0 5 ft.

NOT FOR CONSTRUCTION

11/9/2023 9:22:43 AM c:\pw_plt\harperb\d3504241\rdy_MountVernon_PlnSht15.sht

Public Roads Div	State Dist No	State Project No	Federal Project No	Fiscal Year	County	Sheet No	Total Sheets
WV	01	U340 -34/14- 0.01 00	TAP-0034(093)D	2024	PUTNAM	28	179

DETAIL "A"
NOT TO SCALE

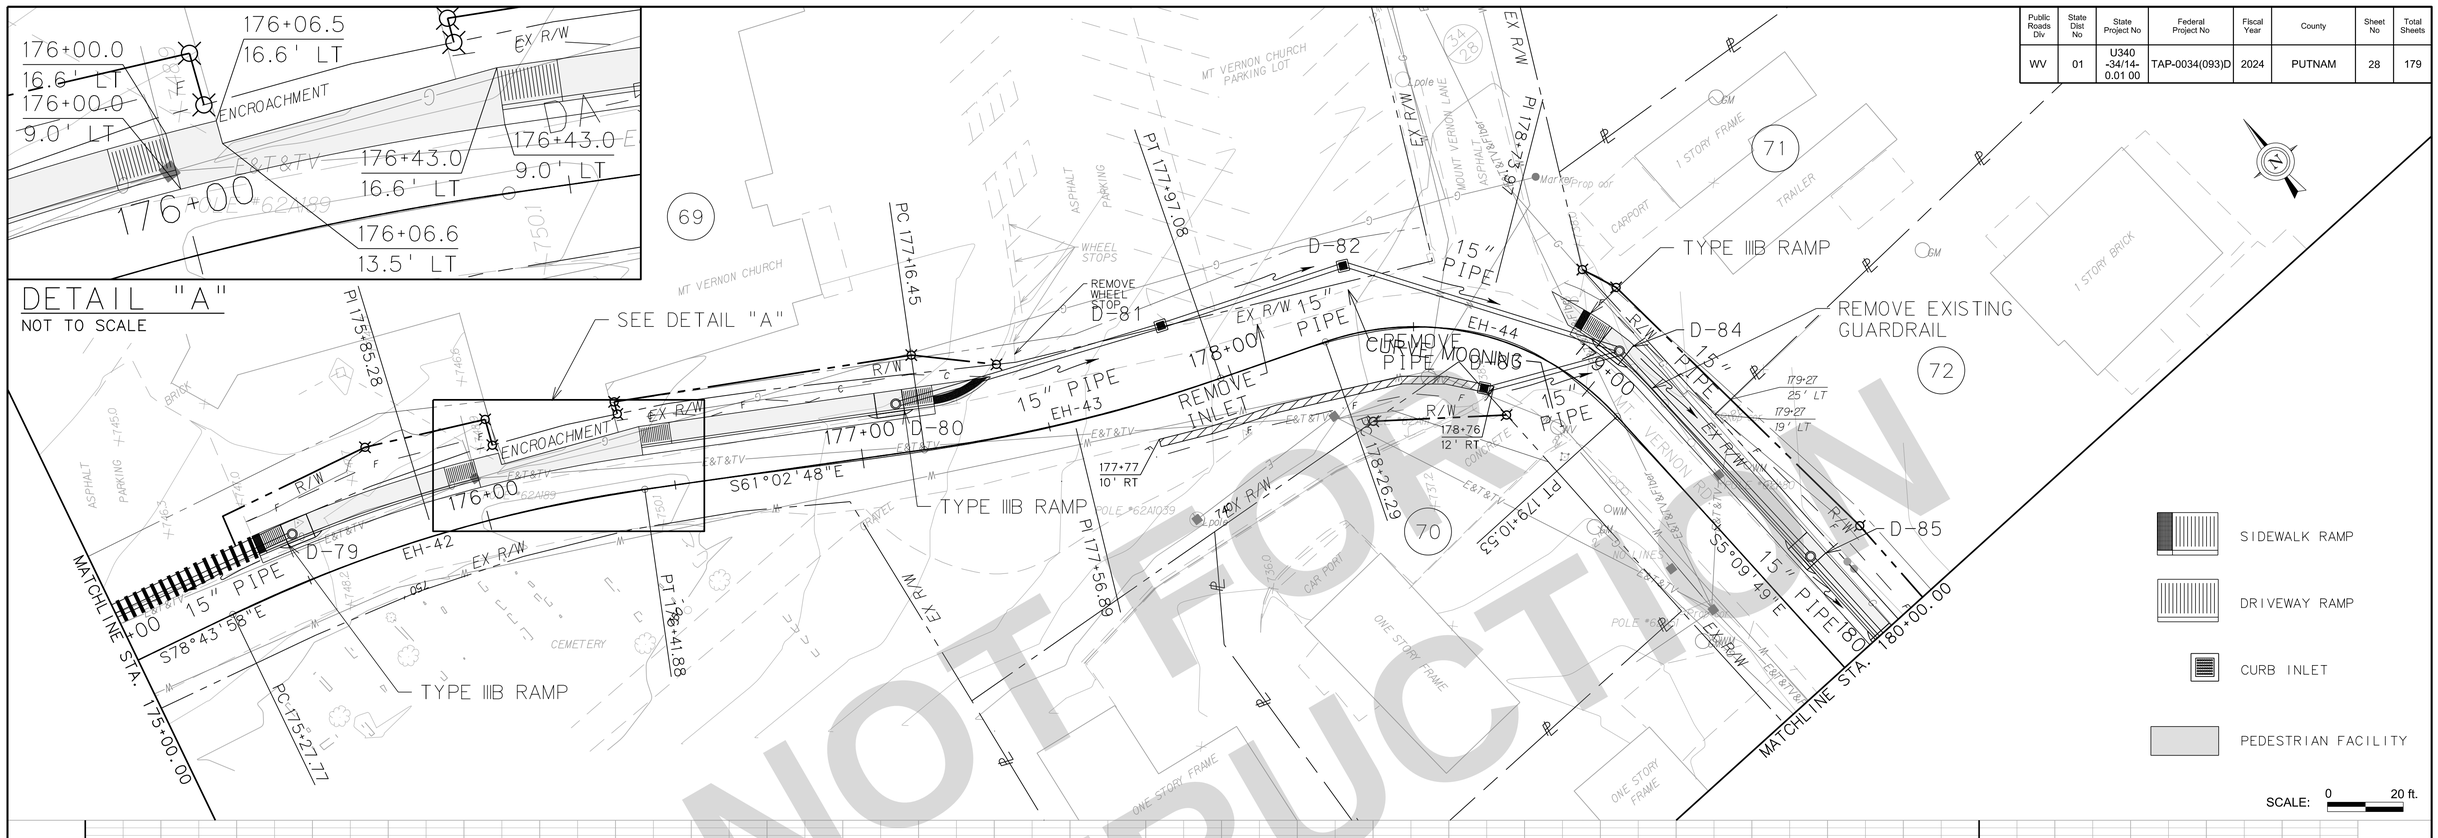

NOT FOR CONSTRUCTION

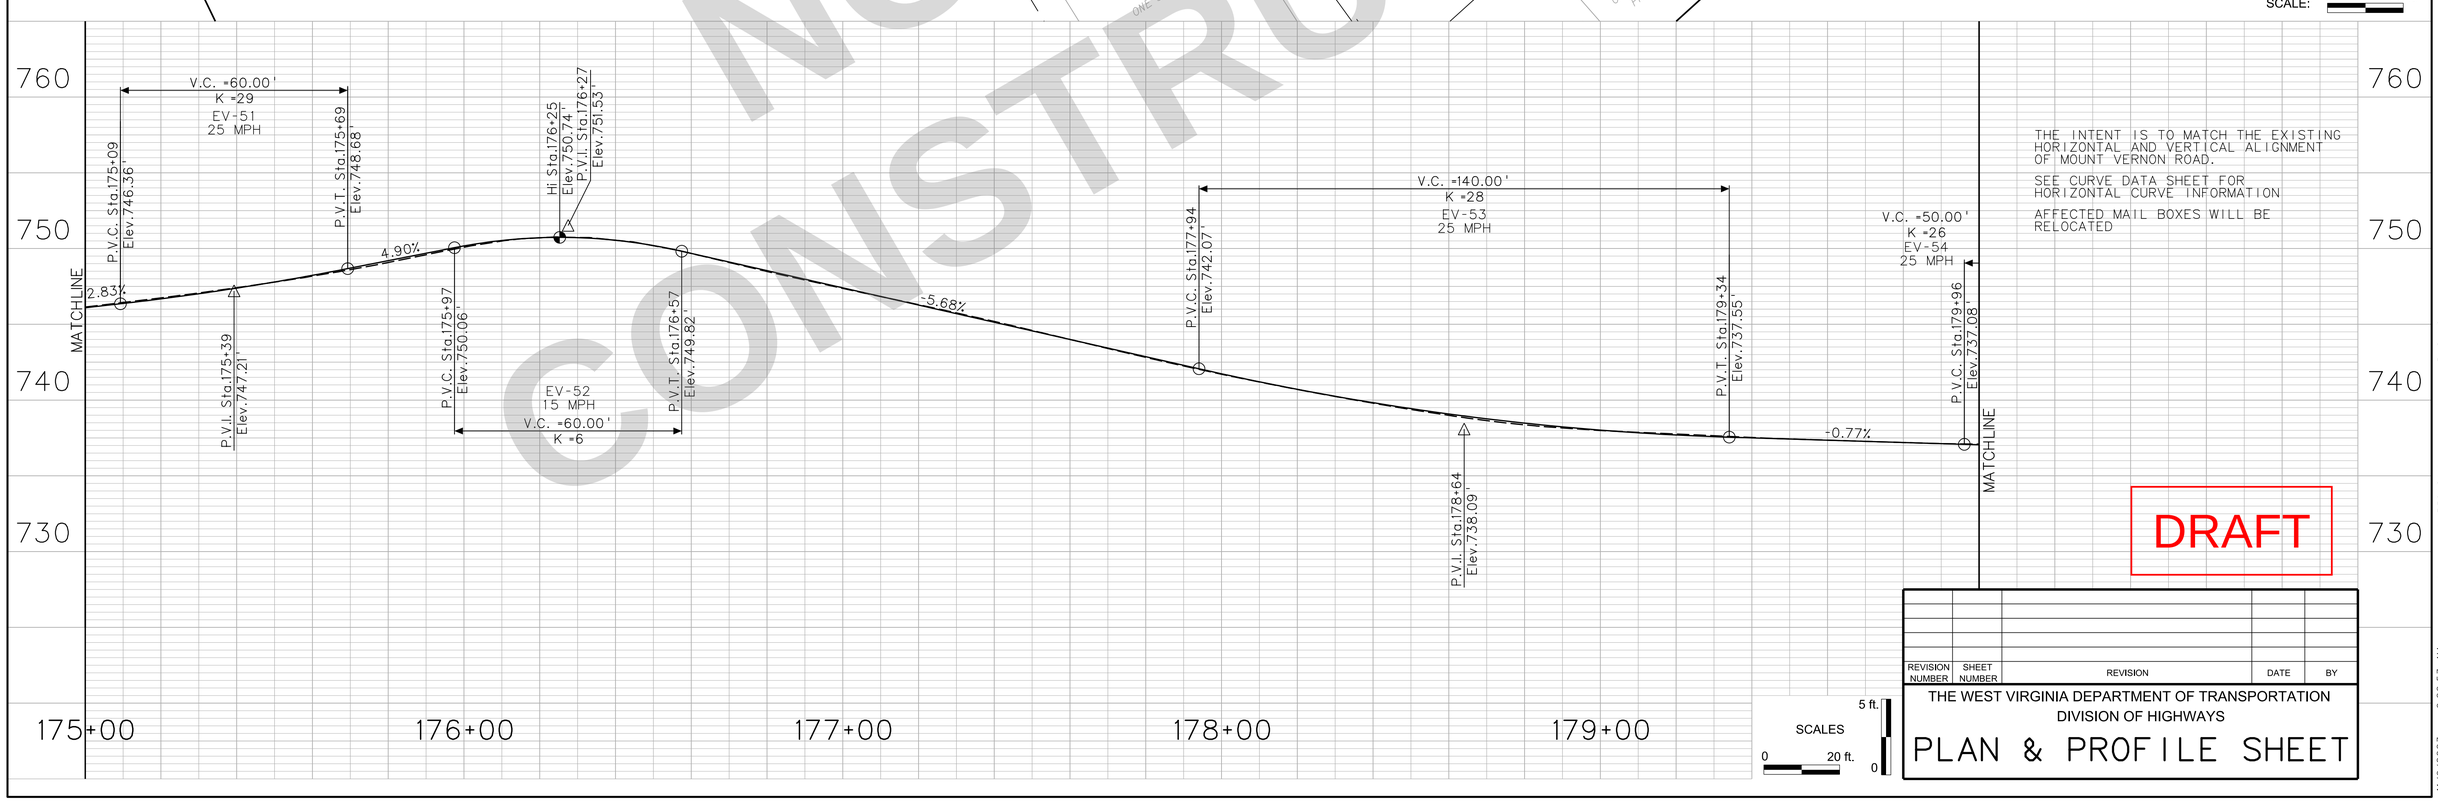

THE INTENT IS TO MATCH THE EXISTING HORIZONTAL AND VERTICAL ALIGNMENT OF MOUNT VERNON ROAD.

SEE CURVE DATA SHEET FOR HORIZONTAL CURVE INFORMATION

AFFECTED MAIL BOXES WILL BE RELOCATED

DRAFT

REVISION NUMBER	SHEET NUMBER	REVISION	DATE	BY

THE WEST VIRGINIA DEPARTMENT OF TRANSPORTATION
DIVISION OF HIGHWAYS

PLAN & PROFILE SHEET

SCALES
0 20 ft.
0 5 ft.

11/9/2023 9:22:53 AM c:\pw_pll\harperrb\d3504241\rdy_MountVernon_PlnSht16.sht

Public Roads Div	State Dist No	State Project No	Federal Project No	Fiscal Year	County	Sheet No	Total Sheets
WV	01	U340 -34/14- 0.01 00	TAP-0034(093)D	2024	PUTNAM	29	179

MATCHLINE STA. 180+00.00

MATCHLINE STA. 185+00.00

72 | 73-1 | 73-2 | 74

PI 180+53.15

PI 182+66.98

PI 184+02.19

50' GAS LINE R/W

180+36 27' LT

180+36 27' LT

181+40 24' LT

181+41 17' LT

183+44 23' LT

183+45 18' LT

D-85A | D-87 | D-88 | D-89 | D-90

15" PIPE

EH-45 | EH-46 | EH-47 | EH-48

S4°17'50"E | S3°33'37"E | S4°11'59"E | S4°48'37"E

+00 | 181+00 | 182+00 | 183+00 | 184+00 | 185

R/W | EX R/W

PC 180+15.35

PT 180+90.95

PI 181+82.90

PRIVATE R/W

MT. VERNON RD.

ONE STORY FRAME | 1 STORY FRAME | CARPORT | OFFICE BUILDING | VALLEY OUTDOORS

CONCRETE | GRAVEL | LITCHFIELD LANE

E&T&TV&Fiber | WV | GV | Marker | POLE *62A500 | POLE *62A77 | POLE *62A28

SIDEWALK RAMP

DRIVEWAY RAMP

CURB INLET

PEDESTRIAN FACILITY

SCALE: 0 20 ft.

NOT FOR CONSTRUCTION

V.C. =50.00'
K =26
EV-54
25 MPH

P.V.T. Sta.180+46
Elev.737.17'

P.V.C. Sta.180+73
Elev.737.48'

V.C. =115.00'
K =25
EV-55
20 MPH

P.V.T. Sta.181+88
Elev.741.46'

Hi Sta.182+31
Elev.742.74'

P.V.I. Sta.182+40
Elev.744.44'

MATCHLINE

Lo Sta.180+16
Elev.737.00'

P.V.I. Sta.180+21
Elev.736.89'

1.14%

P.V.I. Sta.181+31
Elev.738.14'

P.V.C. Sta.181+90
Elev.741.55'

5.38%

EV-56
20 MPH
V.C. =100.00'
K =7

P.V.T. Sta.182+90
Elev.740.32'

-8.25%

P.V.C. Sta.184+31
Elev.728.70'

V.C. =85.00'
K =16
EV-57
15 MPH

I. Sta.184+73
ev.725.19'

MATCHLINE

750 | 740 | 730 | 720 | 710

180+00 | 181+00 | 182+00 | 183+00 | 184+00

THE INTENT IS TO MATCH THE EXISTING HORIZONTAL AND VERTICAL ALIGNMENT OF MOUNT VERNON ROAD.

SEE CURVE DATA SHEET FOR HORIZONTAL CURVE INFORMATION

AFFECTED MAIL BOXES WILL BE RELOCATED

DRAFT

SCALES
5 ft.
0 20 ft.
0

REVISION NUMBER	SHEET NUMBER	REVISION	DATE	BY

THE WEST VIRGINIA DEPARTMENT OF TRANSPORTATION
DIVISION OF HIGHWAYS

PLAN & PROFILE SHEET

11/9/2023 9:23:04 AM c:\pw_pl\harperrb\d3504241\rdy_MountVernon_PlnSht17.sht

Public Roads Div	State Dist No	State Project No	Federal Project No	Fiscal Year	County	Sheet No	Total Sheets
WV	01	U340 -34/14- 0.01 00	TAP-0034(093)D	2024	PUTNAM	30	179

MATCHLINE STA. 185+00.00

MATCHLINE STA. 190+00.00

+00 | 186+00 | 187+00 | 188+00 | 189+00 | 190

D-91 15" PIPE D-92 15" PIPE D-93 15" PIPE D-94 D-95 D-96 15" PIPE D-97

EH-49 EH-50

S4°48'37"E S5°26'01"E S6°47'27"E

Pl 186+32.73 Pl 188+88.88

TYPE IIIB RAMP TYPE IIIB RAMP

74 75 76 77 78

187+41 26' LT 187+41 11' LT 187+01 20' LT 187+01 11' LT 188+71 24' LT 188+71 18' LT 189+16 24' LT 189+17 20' LT

720'

EX R/W R/W

2 STORY BRICK 1 STORY BLOCK MT. VERNON RD. CONCRETE RUN AWAY ASS. CONCRETE 1 STORY BRICK ONE STORY BRICK 1 STORY BRICK ONE STORY BRICK

DETENTION POND MARINA AVE

POLE #62A184 POLE #62A178 POLE #62A26 POLE #62A25 POLE #62A555

E&T&TV&Fiber WV WM GM GV Lpole Marker phone ped

V.C. =85.00'
K =16
EV=57
15 MPH

V.C. =180.00'
K =48
EV=58
30 MPH

V.C. =74.00'
K =75
EV=59
40 MPH

EV=60
25 MPH
V.C. =75.00'
K =18

P.V.T. Sta.185+16 Elev.723.87'

P.V.C. Sta.185+40 Elev.723.13'

P.V.I. Sta.186+30 Elev.720.35'

Lo Sta.186+87 Elev.720.85'

P.V.I. Sta.187+67 Elev.721.29'

P.V.T. Sta.187+20 Elev.720.96'

P.V.C. Sta.187+30 Elev.721.03'

P.V.T. Sta.188+04 Elev.721.90'

P.V.C. Sta.189+89 Elev.724.98'

-3.09% 0.68% 1.67%

MATCHLINE MATCHLINE

740 730 720 710 700

185+00 186+00 187+00 188+00 189+00

THE INTENT IS TO MATCH THE EXISTING HORIZONTAL AND VERTICAL ALIGNMENT OF MOUNT VERNON ROAD.

SEE CURVE DATA SHEET FOR HORIZONTAL CURVE INFORMATION

AFFECTED MAIL BOXES WILL BE RELOCATED

SIDEWALK RAMP

DRIVEWAY RAMP

CURB INLET

PEDESTRIAN FACILITY

SCALE: 0 20 ft.

SCALES 0 20 ft. 5 ft. 0

DRAFT

NOT FOR CONSTRUCTION

REVISION NUMBER	SHEET NUMBER	REVISION	DATE	BY

THE WEST VIRGINIA DEPARTMENT OF TRANSPORTATION
DIVISION OF HIGHWAYS

PLAN & PROFILE SHEET

11/9/2023 9:23:14 AM c:\pw_pll\harperrb\d3504241\rdy_MountVernon_PlnSht18.sht

Public Roads Div	State Dist No	State Project No	Federal Project No	Fiscal Year	County	Sheet No	Total Sheets
WV	01	U340 -34/14- 0.01 00	TAP-0034(093)D	2024	PUTNAM	31	179

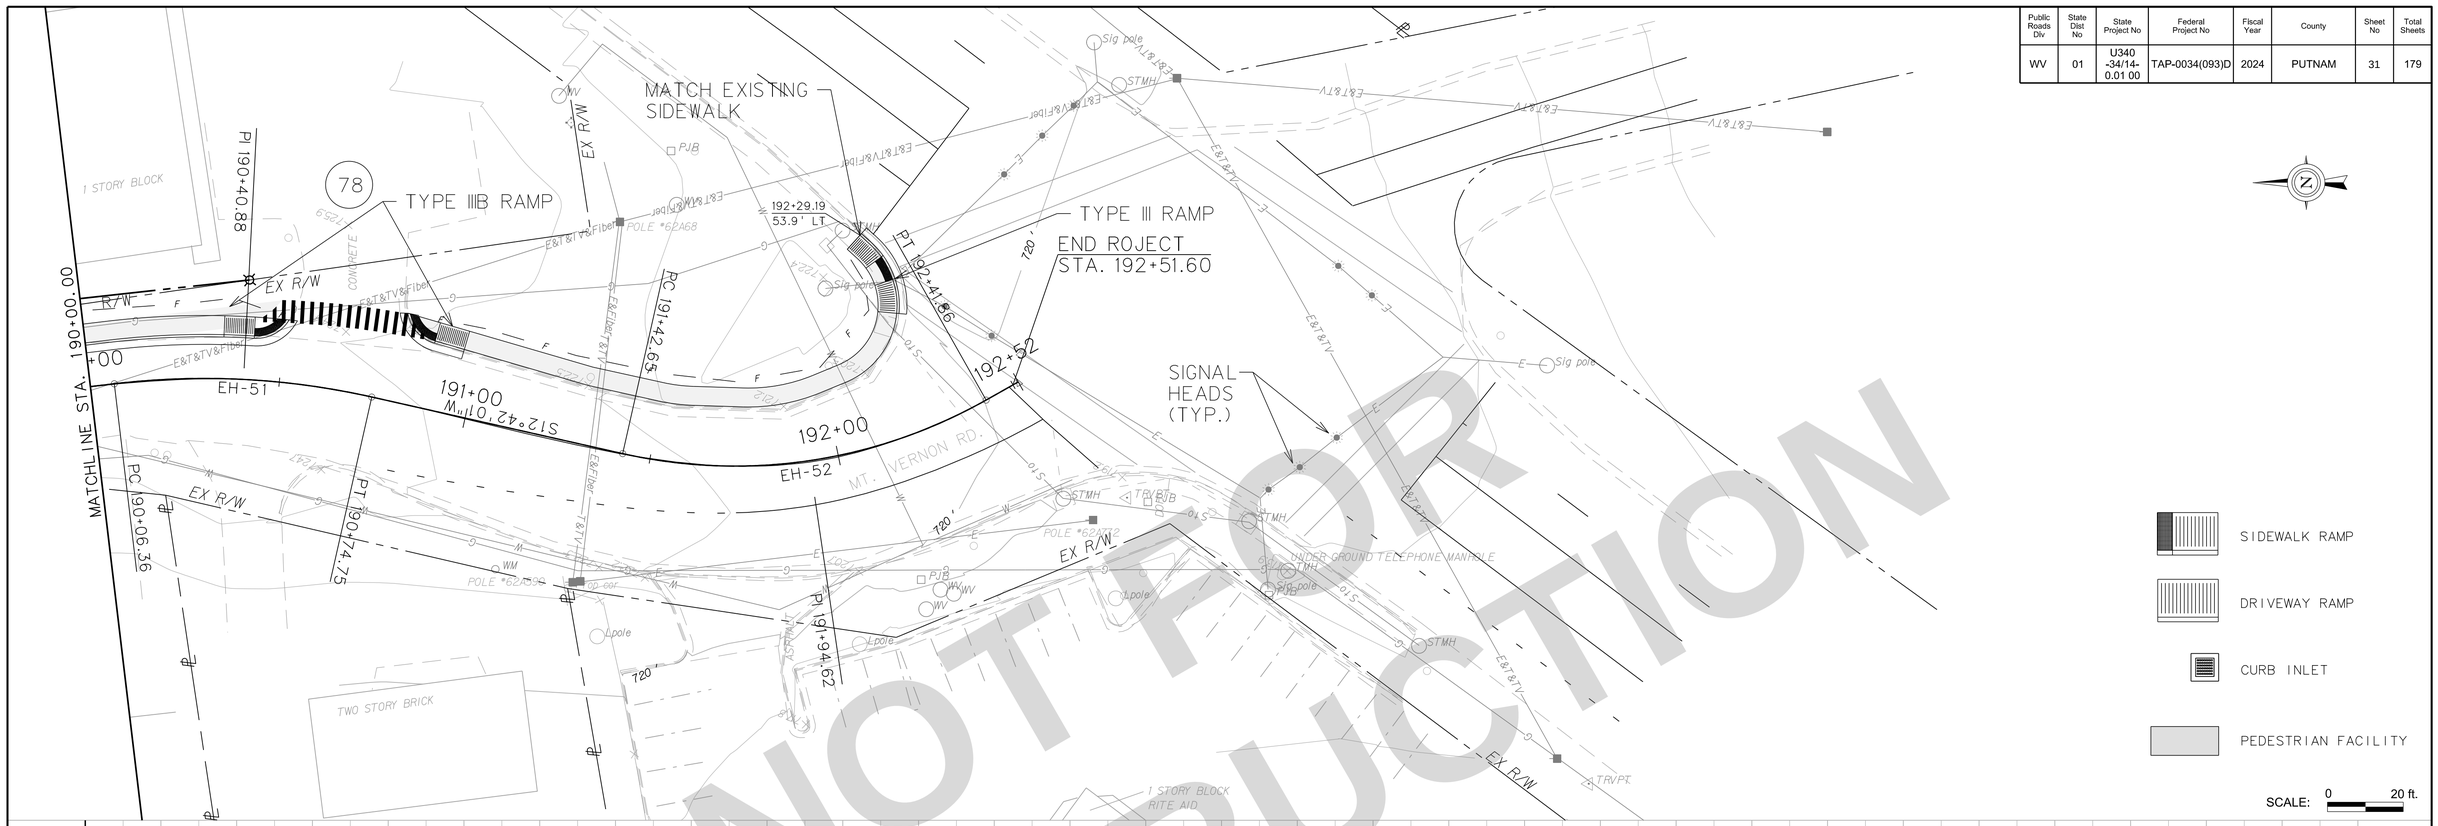

THE INTENT IS TO MATCH THE EXISTING HORIZONTAL AND VERTICAL ALIGNMENT OF MOUNT VERNON ROAD.

SEE CURVE DATA SHEET FOR HORIZONTAL CURVE INFORMATION

AFFECTED MAIL BOXES WILL BE RELOCATED

NOT FOR CONSTRUCTION

DRAFT

REVISION NUMBER	SHEET NUMBER	REVISION	DATE	BY

THE WEST VIRGINIA DEPARTMENT OF TRANSPORTATION
DIVISION OF HIGHWAYS

PLAN & PROFILE SHEET

SCALES
0 20 ft.
5 ft. 0

11/9/2023 9:23:23 AM c:\pw_pll\harperrb\d3504241\rdy_MountVernon_PlnSht19.sht

Public Roads Div	State Dist No	State Project No	Federal Project No	Fiscal Year	County	Sheet No	Total Sheets
WV	01	U340 -34/14- 0.01 00	TAP-0034(093)D	2024	PUTNAM	32	179

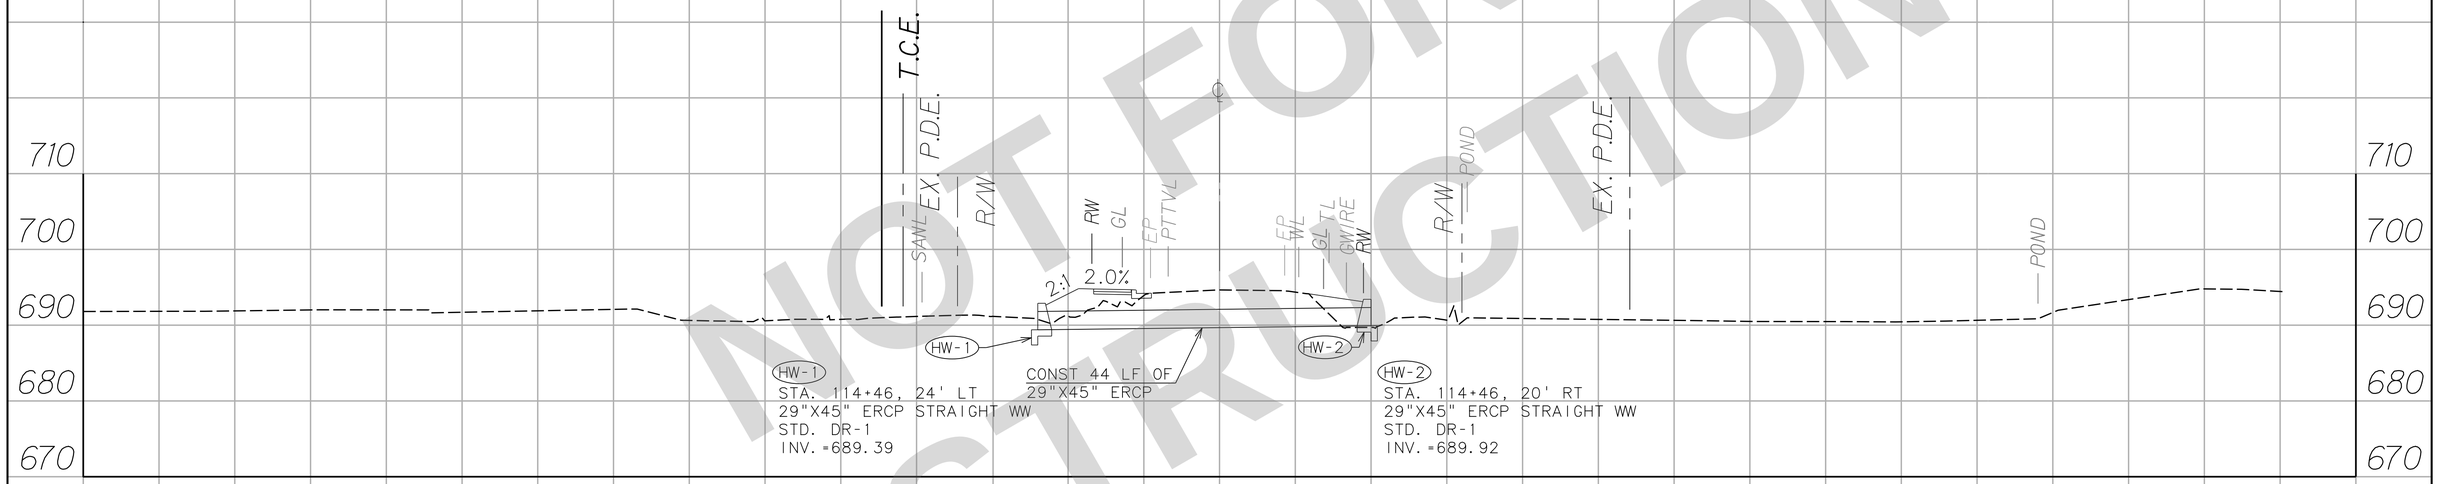

NOT FOR CONSTRUCTION

DRAFT

SCALES
10 ft.
0
10 ft.
0

REVISION NUMBER	SHEET NUMBER	REVISION	DATE	BY

THE WEST VIRGINIA DEPARTMENT OF TRANSPORTATION
DIVISION OF HIGHWAYS

DRAINAGE PROFILE

11/9/2023 9:48:52 AM c:\pw_pil\harperrb\d3504242\rdy_TeaysMtVernon_drain_prof_01.sht

Public Roads Div	State Dist No	State Project No	Federal Project No	Fiscal Year	County	Sheet No	Total Sheets
WV	01	U340 -34/14- 0.01 00	STPTMA-0034(093)D	2024	PUTNAM	33	179

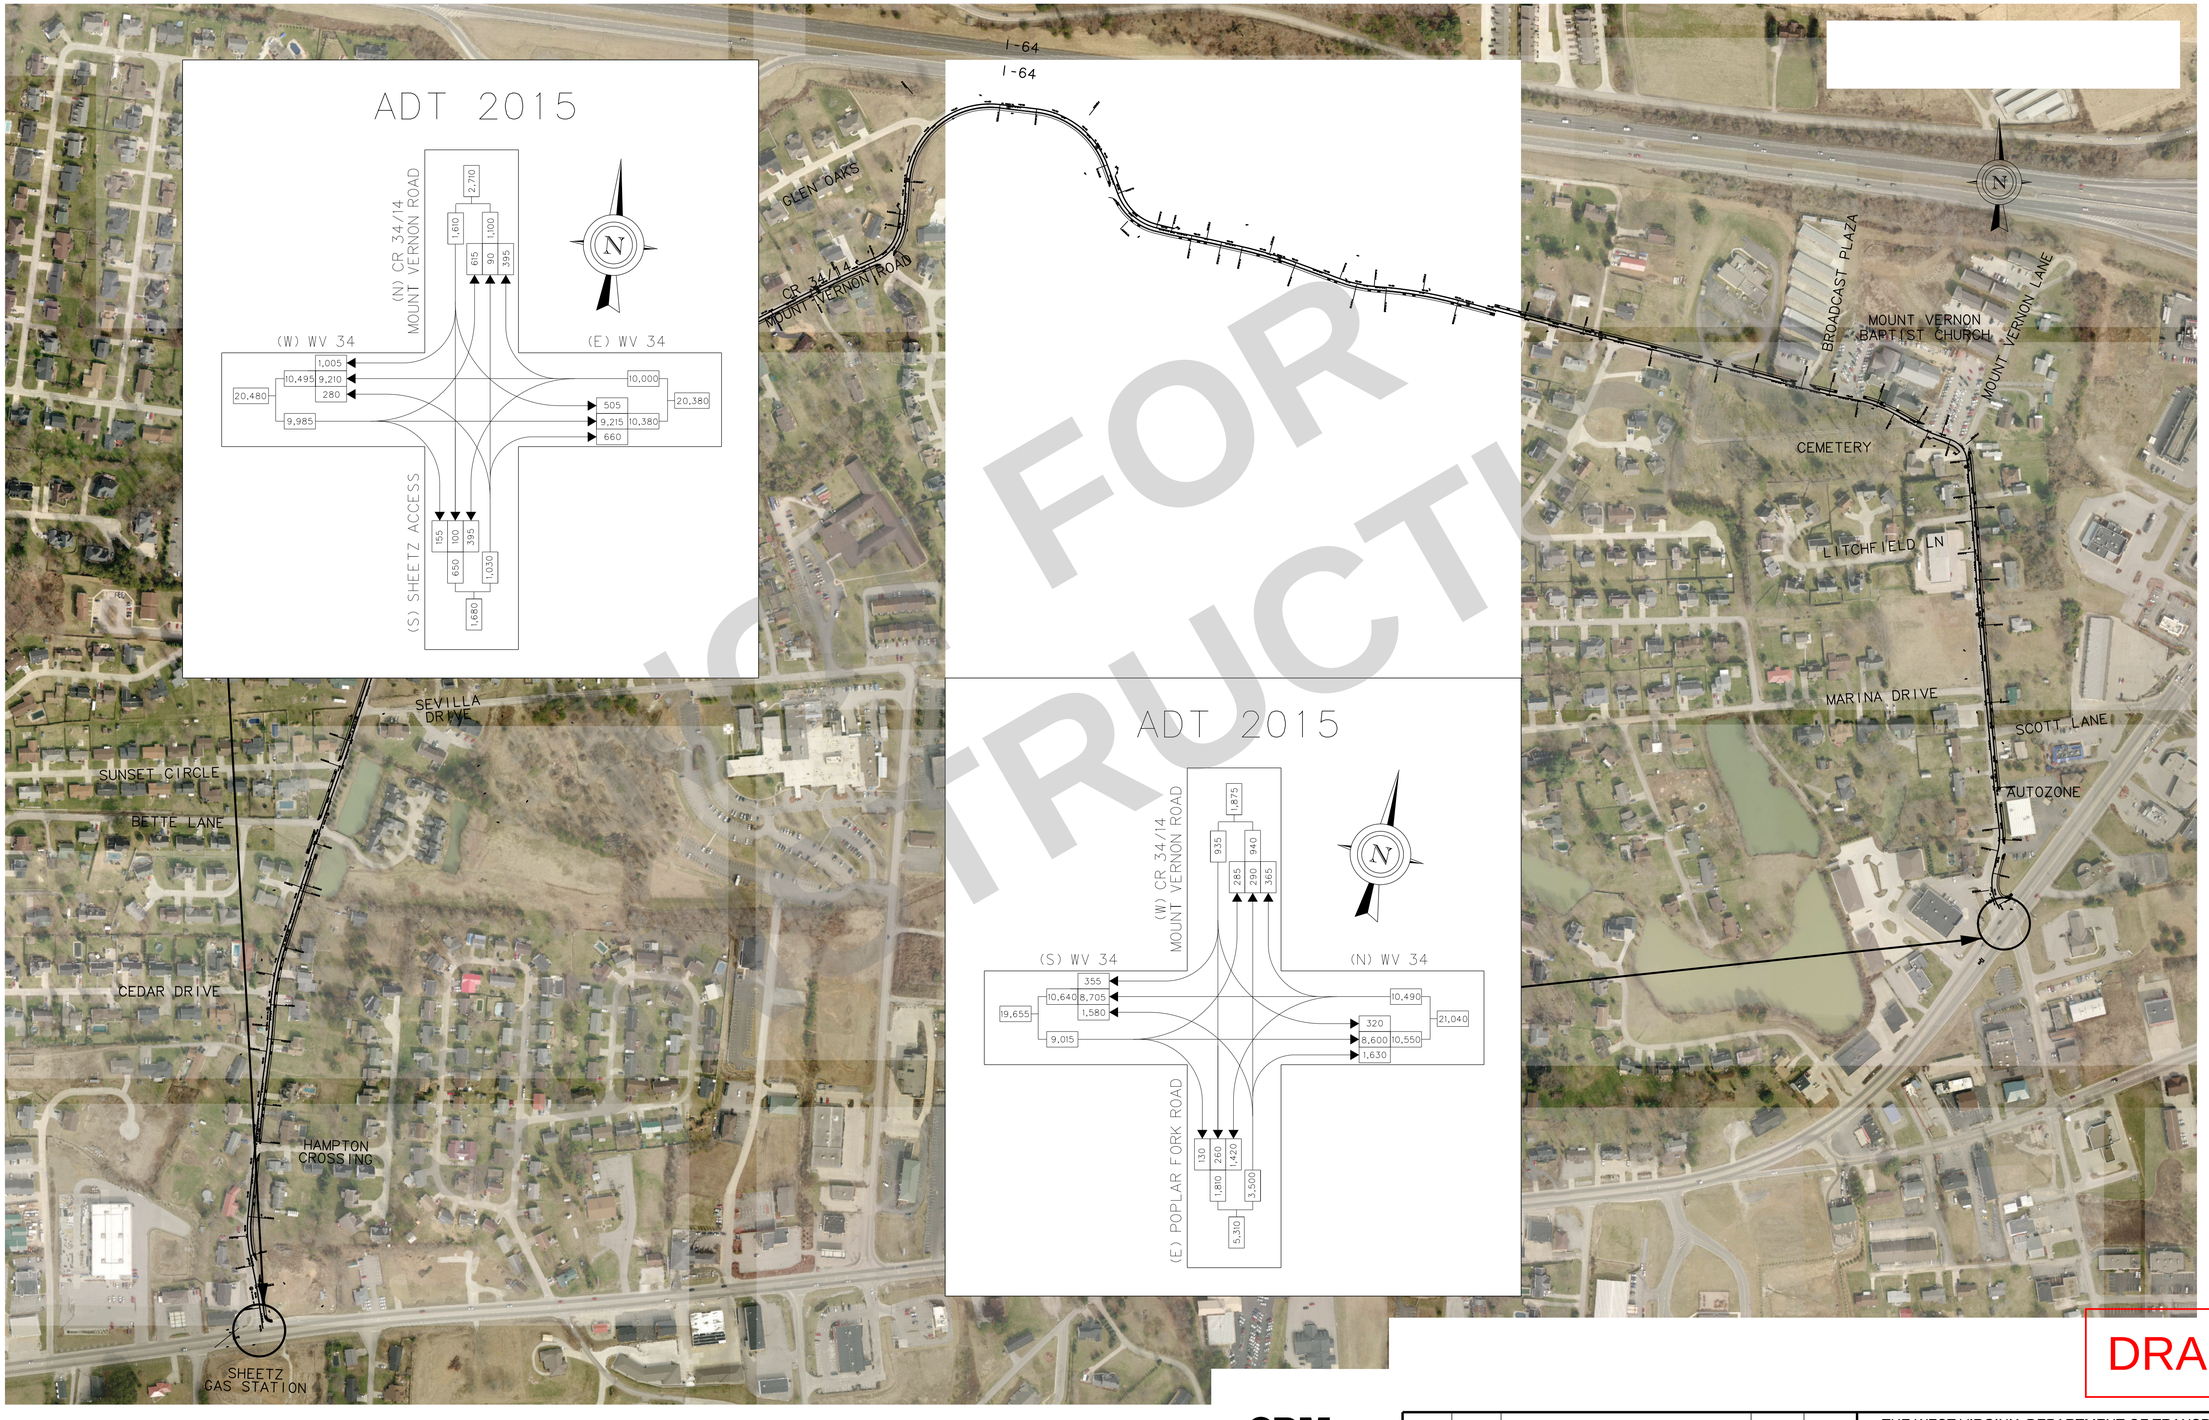

FOR CONSTRUCTION

DRAFT

CDM Smith

SCALE: 0 225 ft.

REVISION NUMBER	SHEET NUMBER	REVISION	DATE	BY

THE WEST VIRGINIA DEPARTMENT OF TRANSPORTATION
DIVISION OF HIGHWAYS

TRAFFIC SKETCH MAP
EXISTING CONDITIONS (2015)

11/9/2023 9:50:25 AM c:\pw_pll\harperrb\d3504247\rdy_MountVernon_TSM1.sht

Public Roads Div	State Dist No	State Project No	Federal Project No	Fiscal Year	County	Sheet No	Total Sheets
WV	01	U340 -34/14- 0.01 00	STPTMA-0034(093)D	2024	PUTNAM	34	179

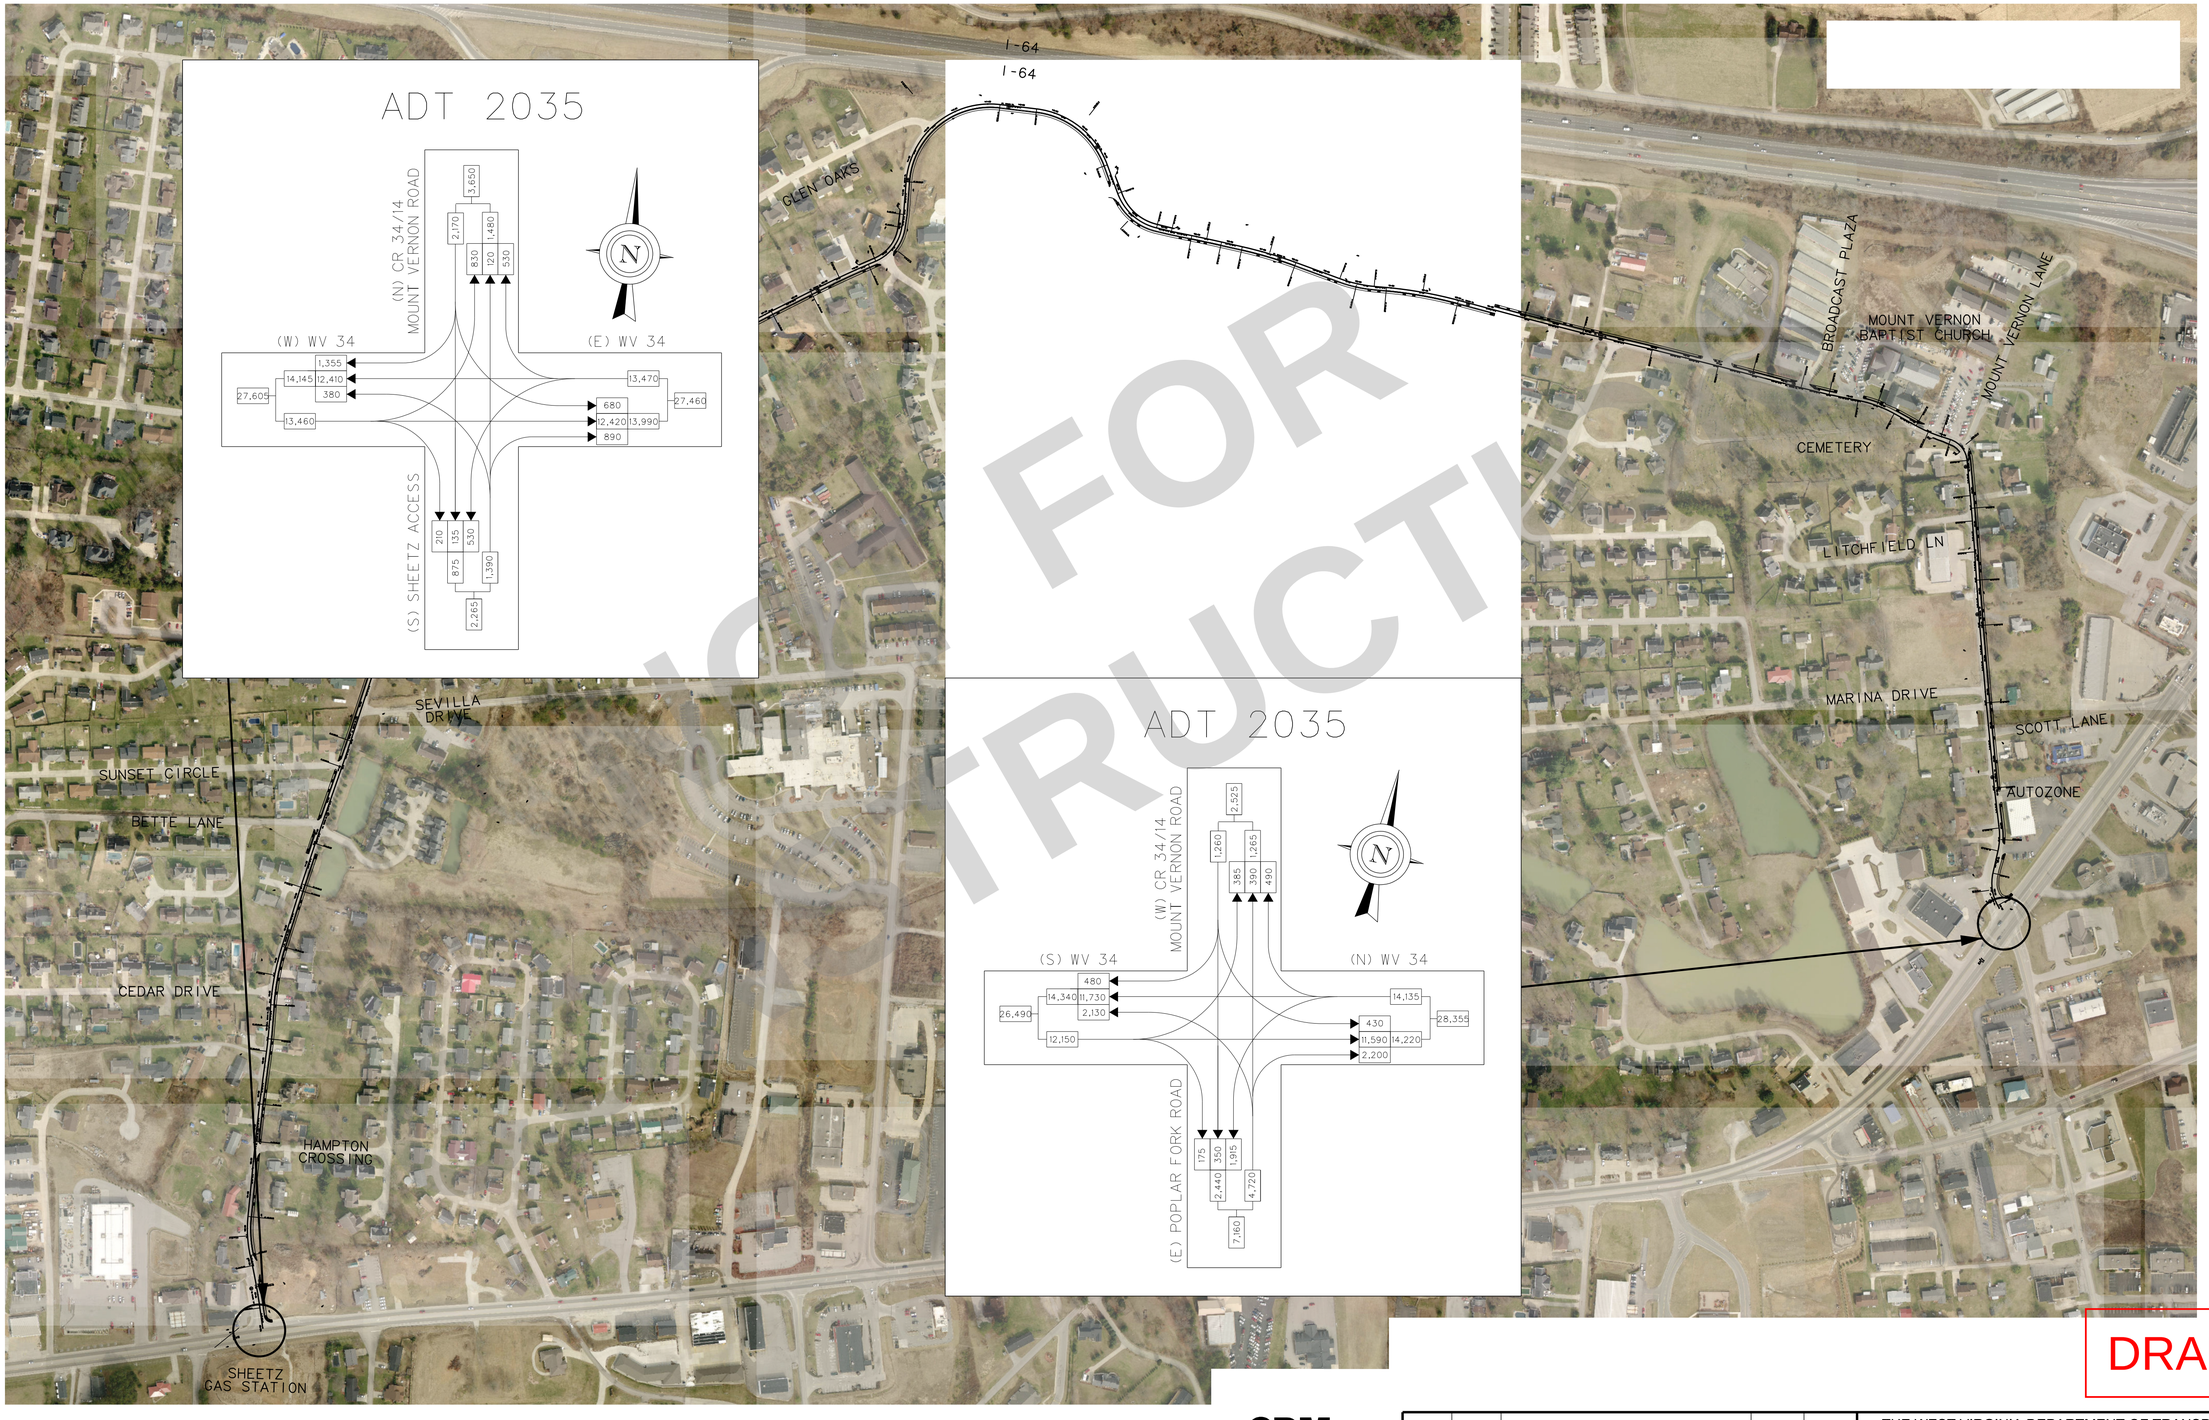

ADT 2035

ADT 2035

DRAFT

SCALE: 0 225 ft.

REVISION NUMBER	SHEET NUMBER	REVISION	DATE	BY

THE WEST VIRGINIA DEPARTMENT OF TRANSPORTATION
DIVISION OF HIGHWAYS

TRAFFIC SKETCH MAP
FUTURE CONDITIONS (2035)

11/9/2023 9:52:30 AM c:\pw_pll\harperrb\d3504247\rdy_MountVernon_TSM2.sht

Public Roads Div	State Dist No	State Project No	Federal Project No	Fiscal Year	County	Sheet No	Total Sheets
WV	01	U340 -34/14- 0.01 00	STPTMA-0034(093)D	2024	PUTNAM	35	179

PARCEL NO	PLAN SHEET NO	TITLEHOLDER	RECORDED		TRACT NO	AREA - Sq. Ft. (Unless noted otherwise)								REMARKS	R/W DEED RECORD	
			DEED BOOK	PAGE		C/A	NON C/A	EASEMENT		REMAINING			TOTAL TAKEN	PARCEL TOTAL		DEED BOOK	PAGE NO
								TYPE	AREA	LEFT	RIGHT	TOTAL					
~~1~~	~~15~~	~~ARTS & THOUGHTS LLC~~	~~495~~	~~67~~										~~0.94 ac~~	NO TAKE		
2	15	LINDA K. TENNANT AND FRED MADER	564	750			(0.01 ac) 441			0	0.29 ac	0.29 ac	(0.01 ac) 441	0.30 ac			
3	15	LORA L. KEISER (FORMERLY LORA L. MATTHEWS)	608	429			547			0	20,593	20,593	547	21,139.55			
			WB60	948													
			443	486													
4	15, 16	RENEE P. DAVIS	548	740			564			0	8,526	8,526	564	9,090			
~~5~~	~~16~~	~~HAMPTON CROSSING HOMEOWNERS ASSOCIATION, INC~~	~~527~~	~~666~~										~~0.1461 ac~~	HOA Street, NO TAKE		
6	16	JASON M. DUFFY	492	669			(0.01 ac) 358			0	0.46 ac	0.46 ac	(0.01 ac) 358	0.474 ac			
7	16	RICHARD B. CHAFIN AND DENEENE B. CHAFIN	423	82			(0.01 ac) 635			0	0.56 ac	0.56 ac	(0.01 ac) 635	0.569 ac			
8	16	MAY DAENG	477	792			(0.03 ac) 1,224			0	0.68 ac	0.68 ac	(0.03 ac) 1,224	0.711 ac			
9	16, 17	ROBERT L. HULETT AND ANNA L. HULETT	330	427			(0.02 ac) 959			0	0.44 ac	0.44 ac	(0.02 ac) 959	0.456 ac			
10	17	KEITH D. CARROLL	534	966			(0.02 ac) 775			0	0.46 ac	0.46 ac	(0.02 ac) 775	0.477 ac			
11	17	DAVID P. SMYER AND SHANNON L. SMYER	574	502			(0.03 ac) 1,310			0	1.00 ac	1.00 ac	(0.03 ac) 1,310	1.03 ac (c)			
12	17, 18	SMALLRIDGE ENTERPRISES, INC	329	249			(0.02 ac) 825			0	1.37 ac	1.37 ac	(0.02 ac) 825	1.39 ac (c)	Deed Area = 2.222 ac; 121 SF existing PDE		
13	17	COLLIN JAMES MCCRAY	547	609			693			12,159	0	12,159	693	12,852	419 SF existing PDE		
14	17, 18	OAKBRIDGE TOWNHOMES OWNERS ASSOCIATION, INC	542	467				TCE	429				0	0.70 ac	HOA Street		
15	18	FREDERICK D. BLACKWELL AND VALERIE L. BLACKWELL	547	945			815			23,335	0	23,335	815	24,150			

NOT FOR CONSTRUCTION

DRAFT

CDM Smith

REVISION NUMBER	SHEET NUMBER	REVISION	DATE	BY

THE WEST VIRGINIA DEPARTMENT OF TRANSPORTATION
DIVISION OF HIGHWAYS

OWNERSHIP INDEX

11/9/2023 9:53:46 AM c:\pw_pit\harperrb\d3504260\rdy_TeaysMtVernon_own_01.dgn

Public Roads Div	State Dist No	State Project No	Federal Project No	Fiscal Year	County	Sheet No	Total Sheets
WV	01	U340 -34/14- 0.01 00	STPTMA-0034(093)D	2024	PUTNAM	36	179

PARCEL NO	PLAN SHEET NO	TITLEHOLDER	RECORDED		TRACT NO	AREA - Sq. Ft. (Unless noted otherwise)								REMARKS	R/W DEED RECORD	
			DEED BOOK	PAGE		C/A	NON C/A	EASEMENT TYPE	EASEMENT AREA	REMAINING LEFT	REMAINING RIGHT	REMAINING TOTAL	TOTAL TAKEN	PARCEL TOTAL		DEED BOOK	PAGE NO
16	18, 19	CHEYENNE VALLEY HOMEOWNERS ASSN, INC	356	158	1			TCE	330				0	1.82 ac (c)	HOA STREET		
					2			TCE	298								
17	18	TIARA M. NESSELROTTE AND CHAD A. NESSELROTTE	520	305			897			16,767	0	16,767	897	17,664 (c)			
18	18, 19	DAVID W. GIBSON AND DINAH G. GIBSON	534	728			401			10,697	0	10,697	401	11,098 (c)			
19	19	NEW MAURY LIMITED PARTNERSHIP	415	886			(0.03 ac) 1,194			3.39 ac	0	3.39 ac	(0.03 ac) 1,194	4.42 ac			
20	19	DENNIS G. GUESS AND CINDY M. GUESS	572	264			1,280			13,881	0	13,881	1,280	15,161			
21	19, 20	MARK WASKIEWICZ AND JOANNE WASKIEWICZ	480	787			1,279			17,080	0	17,080	1,279	18,359			
22	19, 20	DENISE LOUISE JOHNSON ALSO KNOWN AS DENISE LOUISE SHAFFER JOHNSON AND WILLIAM CURTIS JOHNSON	550	828			(0.01 ac) 297			0	1.14 ac	1.14 ac	(0.01 ac) 297	(1.15 ac) 50,250			
23	20	WOODS & IRONS HOMEOWNERS ASSOCIATION, INC	365	626			(0.01 ac) 466			1.91 ac	0	1.91 ac	(0.01 ac) 466	1.92 ac			
								TCE	1,348								
24	20	WILLIAM C. MANGUS AND KATHI A. MANGUS	478	502	1		(0.03 ac) 1,222			1.30 ac	0	1.30 ac	(0.03 ac) 1,222	1.33 ac			
					2			PDE	4,216								
25	20	DONALD E. CRUSAN AND DIANNA SUE CRUSAN	428	3			2,480			13,787	0	13,787	2,480	16,267 (c)			
26	20	JEREMY S. CANTERBURY, SINGLE AND BIANCA G. REED	590	925			1,357			13,643	0	13,643	1,357	15,000 (c)			
27	20, 21	GERALD L. FOSTER AND JANE ELLEN FOSTER	556	492			768			14,232	0	14,232	768	15,000 (c)			
28	21	FAYE KIRKWOOD, SOLE TRUSTEE OF THE CLARA F. KIRKWOOD REVOCABLE TRUST	601	861			542			14,458	0	14,458	542	15,000 (c)			
29	21	RANDALL C. STEVENS AND MARJORIE M. STEVENS	254	174			715			14,285	0	14,285	715	15,000 (c)			
30	21	JUDITH A. GUNTER AND GEORGE A GRAYIEL, JR.	480	383			271			14,729	0	14,729	271	15,000 (c)			

NOT FOR CONSTRUCTION

DRAFT

CDM Smith

REVISION NUMBER	SHEET NUMBER	REVISION	DATE	BY

THE WEST VIRGINIA DEPARTMENT OF TRANSPORTATION
DIVISION OF HIGHWAYS

OWNERSHIP INDEX

11/9/2023 9:54:37 AM c:\pw_pit\harperrb\d3504260\rdy_TeaysMtVernon_own_02.dgn

Public Roads Div	State Dist No	State Project No	Federal Project No	Fiscal Year	County	Sheet No	Total Sheets
WV	01	U340 -34/14- 0.01 00	STPTMA-0034(093)D	2024	PUTNAM	37	179

PARCEL NO	PLAN SHEET NO	TITLEHOLDER	RECORDED		TRACT NO	AREA - Sq. Ft. (Unless noted otherwise)								REMARKS	R/W DEED RECORD	
			DEED BOOK	PAGE		C/A	NON C/A	EASEMENT TYPE	EASEMENT AREA	REMAINING LEFT	REMAINING RIGHT	REMAINING TOTAL	TOTAL TAKEN	PARCEL TOTAL		DEED BOOK	PAGE NO
31	21	GLEN M. LANE	601	526	1		(0.05 ac) 2,333			0	1.79 ac	1.79 ac	(0.05 ac) 2,333	(1.84 ac) 80,000 (c)			
					2			PDE	2,034								
32	21, 22	MYRA FAYE ESTEP AND GARY ESTEP	474	363			1,539			0	38,461	38,461	1,539	40,000 (c)			
33	22	DOROTHY A. LEGG	476	435			967			0	19,033	19,033	967	20,000 (c)			
34	22	JAMES M. NAUMAN, JR. AND DEBORAH A. NAUMAN	429	590			(0.02 ac) 1,064			0	0.90 ac	0.90 ac	(0.02 ac) 1,064	0.92 ac			
35	22	JUNE L. ESCH	405	115			(0.02 ac) 675			0	1.58 ac	1.58 ac	(0.02 ac) 675	(1.60 ac) 69,660 (c)			
36	22, 23	JOHN C. ADAMS AND ANGELA ADAMS AND KAY FEMIA (LIFE ESTATE)	490	931			(0.01 ac) 436			0	0.52 ac	0.52 ac	(0.01 ac) 436	0.53 ac			
~~37~~	~~22, 23~~	~~LESLIE L. PHARES AND ANGELA J. PHARES~~	~~582~~	~~937~~										~~15,000 (c)~~	NO TAKE		
38	23	MARK J. JAMES	520	735				TCE	537				0	22,283 (c)			
~~39~~	~~23~~	~~JOHN E. BENNETT, JR. AND SUSAN G. BENNETT~~	~~348~~	~~630~~				~~TCE~~	~~62~~				~~0~~	~~11,073 (c)~~	NO TAKE		
40	23	CANDLEWYCK PLACE HOMEOWNERS ASSOCIATION, INC.	376	379				TCE	470				0	2.09 ac (c)			
~~41~~	~~23~~	~~JASON MOORE AND KALLI MOORE~~	~~591~~	~~470~~				~~TCE~~	~~102~~				~~0~~	~~10,094 (c)~~	NO TAKE		
42	23	JOHN A. BRADY AND JOLINE M. BRADY	571	212			1,228			0	8,768	8,768	1,228	9,996			
~~43~~	~~24~~	~~CAROLYN J. KAUFMAN CURRY~~	~~568~~	~~310~~									~~0~~	~~8,268~~	NO TAKE		
~~44~~	~~24~~	~~DAVID A. WESTFALL AND CAROL J. WESTFALL~~	~~522~~	~~862~~									~~0~~	~~7,128~~	NO TAKE		
~~45~~	~~24~~	~~KIMBERLY L. MILES~~	~~518~~	~~58~~									~~0~~	~~6,646~~	NO TAKE		
~~46~~	~~24~~	~~KRISTIN A. SHAFFER~~	~~558~~	~~142~~									~~0~~	~~6,790~~	NO TAKE		
~~47~~	~~24, 25~~	~~SONYA J. SHUE~~	~~605~~	~~392~~									~~0~~	~~7,364~~	NO TAKE		
~~48~~	~~25~~	~~CAROLYN SUE VINEYARD~~	~~538~~	~~288~~									~~0~~	~~7,293~~	NO TAKE		
49	25	WESTBURY HOMEOWNERS ASSOCIATION, INC.	561	797			(0.02 ac) 662			2.01 ac	0	2.01 ac	(0.02 ac) 662	2.03 ac			

NOT FOR CONSTRUCTION

DRAFT

CDM Smith

REVISION NUMBER	SHEET NUMBER	REVISION	DATE	BY

THE WEST VIRGINIA DEPARTMENT OF TRANSPORTATION
DIVISION OF HIGHWAYS

OWNERSHIP INDEX

11/9/2023 9:55:04 AM c:\pw_pit\harperrb\d3504260\rdy_TeaysMtVernon_own_03.dgn

Public Roads Div	State Dist No	State Project No	Federal Project No	Fiscal Year	County	Sheet No	Total Sheets
WV	01	U340 -34/14- 0.01 00	STPTMA-0034(093)D	2024	PUTNAM	38	179

PARCEL NO	PLAN SHEET NO	TITLEHOLDER	RECORDED		TRACT NO	AREA - Sq. Ft. (Unless noted otherwise)								REMARKS	R/W DEED RECORD	
			DEED BOOK	PAGE		C/A	NON C/A	EASEMENT TYPE	EASEMENT AREA	REMAINING LEFT	REMAINING RIGHT	REMAINING TOTAL	TOTAL TAKEN	PARCEL TOTAL		DEED BOOK	PAGE NO
50	25	GARY LEE COOPER AND BARBARA JEAN COOPER	350	751			485			0	12,488	12,488	485	12,973			
51	25	JERRY R. TAYLOR	501	218			420			0	8,478	8,478	420	8,898			
52	25	JOHN C. COSCO AND JOANN COSCO	498	560			6			0	9,782	9,782	6	9,788			
53	25, 26	ROBERT MICHAEL HATFIELD	376	831			(0.08 ac) 3,278			0	0.93 ac	0.93 ac	(0.08 ac) 3,278	1.008 ac			
~~54~~	~~25, 26~~	~~KONIGSBERG - RED DEER, LLC~~	~~536~~	~~937~~				~~TCE~~	~~408~~				~~0~~	~~4.018 ac~~	NO TAKE		
55	26	R. MICHAEL HATFIELD AND DERRICK MICHAEL HATFIELD	404	647			1,314			0	31,989	31,989	1,314	33,303 (c)			
56	26	IAN GILLMEISTER AND KIMBERLY G. GILLMEISTER	557	90			1,485			0	31,661	31,661	1,485	33,146 (c)			
57	26	RUSSELL S. HENCHEY	468	914			(0.06 ac) 2,529			0	1.41 ac	1.41 ac	(0.06 ac) 2,529	(1.47 ac) 64,040 (c)			
58	26	BOBBIE S. LEVY	417	93			1,326			0	32,340	32,340	1,326	33,666 (c)			
59	26, 27	WANDA J. GUNTER	279	73			1,063			0	31,046	31,046	1,063	32,109 (c)			
60	27	WILLIAM A. ROSS	417	42			(0.05 ac) 2,063			0	1.70 ac	1.70 ac	(0.05 ac) 2,063	(1.75 ac) 76,141 (c)			
61	27	MALISSA ANN TREADWAY	580	864	1		(0.03 ac) 1,429			0	1.20 ac	1.20 ac	(0.03 ac) 1,429	(1.23 ac) 53,586 (c)			
					2			PDE	600								
62	27	ISABELLE B. HEDGE	403	598			1,203			20,172	0	20,172	1,203	21,375 (c)			
63	27, 28	ALEXXIS BROOKE CHAMBERS	596	178			1,275			20,787	0	20,787	1,275	22,062 (c)			
64	28	DEBORAH ANN MCCALLISTER AND BRENDA KAY GOOD	WB52	964			969			21,717	0	21,717	969	22,686 (c)			
			WB42	977													
			143	503													
65	28	GUFFEY OIL & GAS ROYALTIES, INC.	310	454			167			9,333	0	9,333	167	9,500 (c)			
66	28	TRUDY J. WILSON	440	483			(0.04 ac) 1,835			1.02 ac	0	1.02 ac	(0.04 ac) 1,835	1.06 ac (c)			

NOT FOR CONSTRUCTION

DRAFT

CDM Smith

REVISION NUMBER	SHEET NUMBER	REVISION	DATE	BY

THE WEST VIRGINIA DEPARTMENT OF TRANSPORTATION
DIVISION OF HIGHWAYS

OWNERSHIP INDEX

11/9/2023 9:55:31 AM c:\pw_pl\harperrb\d3504260\rdy_TeaysMtVernon_own_04.dgn

Public Roads Div	State Dist No	State Project No	Federal Project No	Fiscal Year	County	Sheet No	Total Sheets
WV	01	U340 -34/14- 0.01 00	STPTMA-0034(093)D	2024	PUTNAM	39	179

PARCEL NO	PLAN SHEET NO	TITLEHOLDER	RECORDED		TRACT NO	AREA - Sq. Ft. (Unless noted otherwise)									REMARKS	R/W DEED RECORD	
			DEED BOOK	PAGE		C/A	NON C/A	EASEMENT		REMAINING			TOTAL TAKEN	PARCEL TOTAL		DEED BOOK	PAGE NO
								TYPE	AREA	LEFT	RIGHT	TOTAL					
67	28, 29	SETTE PROPERTIES, LLC	521	671			(0.05 ac) 2,225			3.10 ac	0	3.10 ac	(0.05 ac) 2,225	3.1546 ac			
68	29	RHE VENTURES, INC	572	994			(0.04 ac) 1,771			1.73 ac	0	1.73 ac	(0.04 ac) 1,771	(1.771 ac) 77,148			
69	29, 30	TRUSTEES OF MOUNT VERNON BAPTIST CHURCH	109	291	1		85			4.64 ac	0	4.64 ac	(0.02 ac) 1,074	4.66 ac	Unable to find deed for lot original church was built on. Parcel total based on Plat dated Dec. 1988 (Cab B, slide 208)		
			159	241	2		(0.01 ac) 651										
					3		(0.01 ac) 328										
70	30	JOHN & LINDA HOME BUILDERS, INC	346	364			258			0	8,883	8,883	258	9,141	Deed area = 0.374 ac; Subdivision/outsale 8/20/2001 (DB422 PG307).		
71	30	HEIRS OF LEE HAROLD LINKFIELD	WB50	368			211			13,207	0	13,207	211	13,418 (c)	Lee Harold Linkfield died 2/12/2011. No other owner records have been found.		
72	30, 31	GERALD M. GOMOLL AND DINAH L. GOMOLL	600	247			878			21,790	0	21,790	878	22,668			
73-1	31	WILLIAM THOMPSON, JR.	555	838	1		841			20,059	0	20,059	841	20,900			
					2			PDE	3,070								
73-2	31	WILLIAM THOMPSON, JR.	547	862			(0.03 ac) 1,473			0.98 ac	0	0.98 ac	(0.03 ac) 1,473	1.01 ac			
74	31, 32	MVT, LLC AND JAMES JUDSON THOMPSON	595	10			(0.07 ac) 3,005			1.80 ac	0	1.80 ac	(0.07 ac) 3,005	1.86 ac			
75	32	JEAN M. PARENT AND LISE C. PARENT, CO-TRUSTEES, AND/OR THEIR SUCCESSORS FOR THE PARENT 2018 TRUST	601	478			(0.01 ac) 407			1.08 ac	0	1.08 ac	(0.01 ac) 407	1.09 ac			
76	32	TIMOTHY RUNYAN AND DEBRA RUNYAN	502	601			(0.02 ac) 931			0.36 ac	0	0.36 ac	(0.02 ac) 931	0.38 ac			
77	32	RIVER PLACE, LLC	497	853			228			16,145	0	16,145	228	16,373			
78	32, 33	CDI PROPERTIES LLC	387	659			(0.01 ac) 277			0.65 ac	0	0.65 ac	(0.01 ac) 277	0.66 ac			
79	20	WILLIAM D. BOGGESS AND LOIS JEAN BOGGESS	259	118				TCE	248					1.67 ac (c)			

NOT FOR CONSTRUCTION

DRAFT

CDM Smith

REVISION NUMBER	SHEET NUMBER	REVISION	DATE	BY

THE WEST VIRGINIA DEPARTMENT OF TRANSPORTATION
DIVISION OF HIGHWAYS

OWNERSHIP INDEX

11/9/2023 9:55:59 AM c:\pw_pl1\harperb\d3504260\rdy_TeaysMtVernon_own_05.dgn

Public Roads Div	State Dist No	State Project No	Federal Project No	Fiscal Year	County	Sheet No	Total Sheets
WV	01	U340 -34/14- 0.01 00	STPTMA-0034(093)D	2024	PUTNAM	40	179

UTILITIES			
STATION	SHEET NO.	DESCRIPTION	DISPOSITION
		AMERICAN ELECTRIC POWER COMPANY	
		FRONTIER COMMUNICATIONS	
		UNION OIL & GAS INC	
		MOUNTAINEER GAS COMPANY	
		PUTNAM PUBLIC SERVICE DISTRICT	

NOT FOR CONSTRUCTION

DRAFT

CDM Smith

REVISION NUMBER	SHEET NUMBER	REVISION	DATE	BY

THE WEST VIRGINIA DEPARTMENT OF TRANSPORTATION
DIVISION OF HIGHWAYS

UTILITIES INDEX

11/9/2023 9:56:27 AM c:\pw_pit\harperrb\d3504260\rdy_TeaysMtVernon_utl_01.dgn

Public Roads Div	State Dist No	State Project No	Federal Project No	Fiscal Year	County	Sheet No	Total Sheets
WV	01	U340 -34/14- 0.01 00	STPTMA-0034(093)D	2024	PUTNAM	41	179

NOT FOR CONSTRUCTION

BEGIN CONSTR. PROJECT
STA. 100+00.00

BEGIN R/W PROJECT
STA. 102+81

TO HURRICANE

TO SCOTT DEPOT

MATCH LINE STA. 114+50
SHEET 36

SUBDIVISION OF
RICHARD W. & TRICIA A. W. KNIGHT
PROPERTY
BK. C - PG 643

CEDAR DRIVE

BETTE LANE

40' PRIVATE R/W

PRIVATE R/W

PRIVATE 30' R/W

15' SEWER EASEMENT

40' DRIVEWAY EASEMENT

10' UTILITY EASEMENT

15' UTILITY EASEMENT

HAMPTON CROSSING

TEAYS VALLEY RD.

MT. VERNON RD.

EX R/W

R/W

TCE

EX. PDE

15' SAN. SEWER R/W

EH-1 EH-2 EH-3 EH-4 EH-5 EH-6 EH-7

100+00 105+00 110+00

1 2 3 4 5 6 7 8 9 10 11 12 13

(1) HAROLD E. & JONES L. SLACK PROPERTY SUBDIVISION EX. C - PG 153

(2) (3)

(1032) (1034) (1036)

(N 18°15'33" E 164.13')

(N 69°54'12" W 67.80')

(N 80°57'30" W 119.69')

(S 84°04' E 20.9')

(S 16°53'34" W 112.83')

(N 83°50' W 213.00')

(N 86°03'00" E 212.86')

(N 83°29'00" E 95.53')

(N 83°29'00" E 91.83')

(N 79°42'10" W 224.77')

(S 80°40' E 219.80')

(S 79°41'37" E 226.70')

(N 79°41'37" W 226.77')

(N 80°20'30" W 229.43')

(S 80°20'33" E 229.43')

(N 80°32'50" W 235.15')

(S 80°32'50" E 235.15')

(N 83°04' W 241.1')

(S 79°49' E 235.33')

(S 10°15' W 19.4')

(S 10°15' W 180.6')

(S 13°30' W 86.00')

(S 13°30' W 87')

(S 13°30' W 90.00')

(S 13°52'32" W 110.00')

(S 13°52'32" W 148.00')

(S 13°35'43" W 108.71')

(S 13°35'43" W 92.38')

(S 13°47' W 68.40')

(S 03°37'07" W 34.86')

(S 03°57'16" W 154.27')

(S 76°57'10" E 121.30')

(S 83°37'10" E 52.09')

(S 84°11'51" E 79.54')

(N 71°55' W 37')

(N 76°24'26" E 198.28')

(N 76°07'13" E 198.26')

(S 76°15'44" E 151.2')

(S 76°15'44" E 189.04')

(S 53°15'20" W 34.27')

(N 12°09'28" E 83.91')

(N 78°35' W 57.35')

CDM Smith

SCALE: 0 50

REVISION NUMBER	SHEET NUMBER	REVISION	DATE	BY

THE WEST VIRGINIA DEPARTMENT OF TRANSPORTATION
DIVISION OF HIGHWAYS

PROPERTY MAP

DRAFT

11/9/2023 9:57:28 AM c:\pw_pit\harperrb\d3504262\rdy_TeaysMtVernon_prmap_01.dgn

Public Roads Div	State Dist No	State Project No	Federal Project No	Fiscal Year	County	Sheet No	Total Sheets
WV	01	U340 -34/14- 0.01 00	STPTMA-0034(093)D	2024	PUTNAM	42	179

SHEET 37
MATCH LINE STA. 123+50

(S 79°11'36"E 1130.00')

(N 13°15'03" W 181.42')

(N 80°11'17" W 186.00')

(N 80°08'22" W 913.79')

SUNSET DRIVE

5' EASEMENT

15' UTILITY EASEMENT

50' GAS LINE R/W

10' STORM EASEMENT

30' PRIVATE R/W

15' SEWER EASEMENT

BETTE LANE

15' DRAINAGE EASEMENT (COMMON)

BAYWOOD PLACE
BK D - PG 282

(S 07°23'10" W 44.85')

(N 82°36'50" W 91.86')

MOUNT VERNON ACRES
BK 2 - PG 50-51

MAURY LANE

35' PRIVATE R/W

(S 84°01'05" E 109.03')

CHEYENNE VALLEY
REVISION NO. ONE
CAB. B - SLIDE 167

(S 03°13'45" E 107.20')

(N 86°52'32" E 96.01')

(N 86°52'32" E 89.91')

(N 00°20'00" W 183.95')

50' GAS LINE R/W

SEVILLE DRIVE

(N 62°00'06" W 116.55')

CHEYENNE VALLEY
BK A - PG 195-B

MALLARD CROSSING
BK B - PG 335

(N 89°40' E 139.03')

(N 00°20'00" W 139.60')

(N 86°59'34" W 120.82')

STONEBROOK LANE

15' SAN. SEWER R/W

EX. PDE

TCE Tr1

TCE Tr2

R/W

EH-12

EH-11

EH-10

EH-9

EH-8

20+00

19+00

MATCH LINE STA. 114+50
SHEET 35

LINE TABLE

KEY	BEARING	DISTANCE
12A	S 26°29'54" W	42.00'
12B	S 26°29'54" W	45.65'
12C	S 26°29'54" W	53.35'
12D	S 26°29'54" W	36.95'
12E	S 26°29'54" W	41.20'
12F	S 60°56'53" W	32.63'
13A	N 18°15'33" E	164.13'
13B	S 84°11'20" E	57.26'
13C	S 30°42'53" E	32.14' CHORD
15A	S 35°10' E	41.12' CHORD
17A	N 89°40'E	50.50'
17B	S 36°33'44" E	41.66' CHORD
17C	N 54°33' E	28.72' CHORD
18A	S 32°00'33" E	31.53' CHORD

NOT FOR CONSTRUCTION

DRAFT

CDM Smith

SCALE: 0 50

REVISION NUMBER	SHEET NUMBER	REVISION	DATE	BY

THE WEST VIRGINIA DEPARTMENT OF TRANSPORTATION
DIVISION OF HIGHWAYS

PROPERTY MAP

11/9/2023 9:57:44 AM c:\pw_pl\harpertb\d3504262\vdy_TeaysMtVernon_prmap_02.dgn

Public Roads Div	State Dist No	State Project No	Federal Project No	Fiscal Year	County	Sheet No	Total Sheets
WV	01	U340 -34/14- 0.01 00	STPTMA-0034(093)D	2024	PUTNAM	43	179

NOT FOR CONSTRUCTION

EXISTING DRAINAGE POND

20' DRAINAGE EASEMENT

(S 83°43'00" E 170.42')

(S 20°58'18"W 306.52')

(S 20°04'16" W 299.30')

(S 66°15' W 100.00')

(S 66°15' W 36.41')

(S 16°54'38" W 91.96' (S))

(S 16°54'38" W 115.88' (S))

(N 84°19'18"W 159.68')

(N 84°19'18"W 321.18')

(S 84°19'01" E 142.18')

(N 07°22'03" E 145.57')

(N 82°36'50" W 87.81')

(S 82°36'50" E 100.00')

(S 69°35' E 380.9')

(N 45°14' W 203.05')

(N 23°45' W 150.00')

(N 23°41'30" W 211')

(N 23°41'30" W 400.00')

(N 23°41'30" W 200.00')

(S 66°18'30" W 100.00')

(S 66°18'30" W 200.00')

(N 66°18'30" E 25.0')

(N 66°18'30" E 23.7')

WEDGEWOOD DRIVE

50' PRIVATE R/W

40' PRIVATE R/W

BAYWOOD DRIVE

15' SEWER EASEMENT

12.5' SEWER EASEMENT

15' DRAINAGE EASEMENT

BAYWOOD PLACE BK D - PG 282

SLEEPY HOLLOW SUBDIVISION BK 4 - PG 99

MOUNT VERNON ACRES BK 2 - PG 50-51

HOMER DRIVE

MT. VERNON RD.

16' PRIVATE R/W

24A

Tr1

Tr2

TCE

20A

R/W

EX R/W

EH-13

EH-14

EH-15

EH-16

EH-17

EH-18

EH-19

EH-20

EH-21

EH-22

EH-23

135+00

130+00

125+00

END FULL DEPTH PAVEMENT STA. 125+95.00

BEGIN FULL DEPTH PAVEMENT STA. 124+85.40

MATCH LINE STA. 123+50 SHEET 36

MATCH LINE STA. 137+50 SHEET 38

LINE TABLE

KEY	BEARING	DISTANCE
20A	N 31°01'37" W	31.07' CHORD
24A	S 82°26'57" W	17.64'

CDM Smith

SCALE: 0 50

REVISION NUMBER	SHEET NUMBER	REVISION	DATE	BY

THE WEST VIRGINIA DEPARTMENT OF TRANSPORTATION
DIVISION OF HIGHWAYS

PROPERTY MAP

DRAFT

11/9/2023 9:57:55 AM c:\pw_pll\harperb\d3504262\rdy_TeaysMtVernon_prmap_03.dgn

Public Roads Div	State Dist No	State Project No	Federal Project No	Fiscal Year	County	Sheet No	Total Sheets
WV	01	U340-34/14-0.01 00	STPTMA-0034(093)D	2024	PUTNAM	44	179

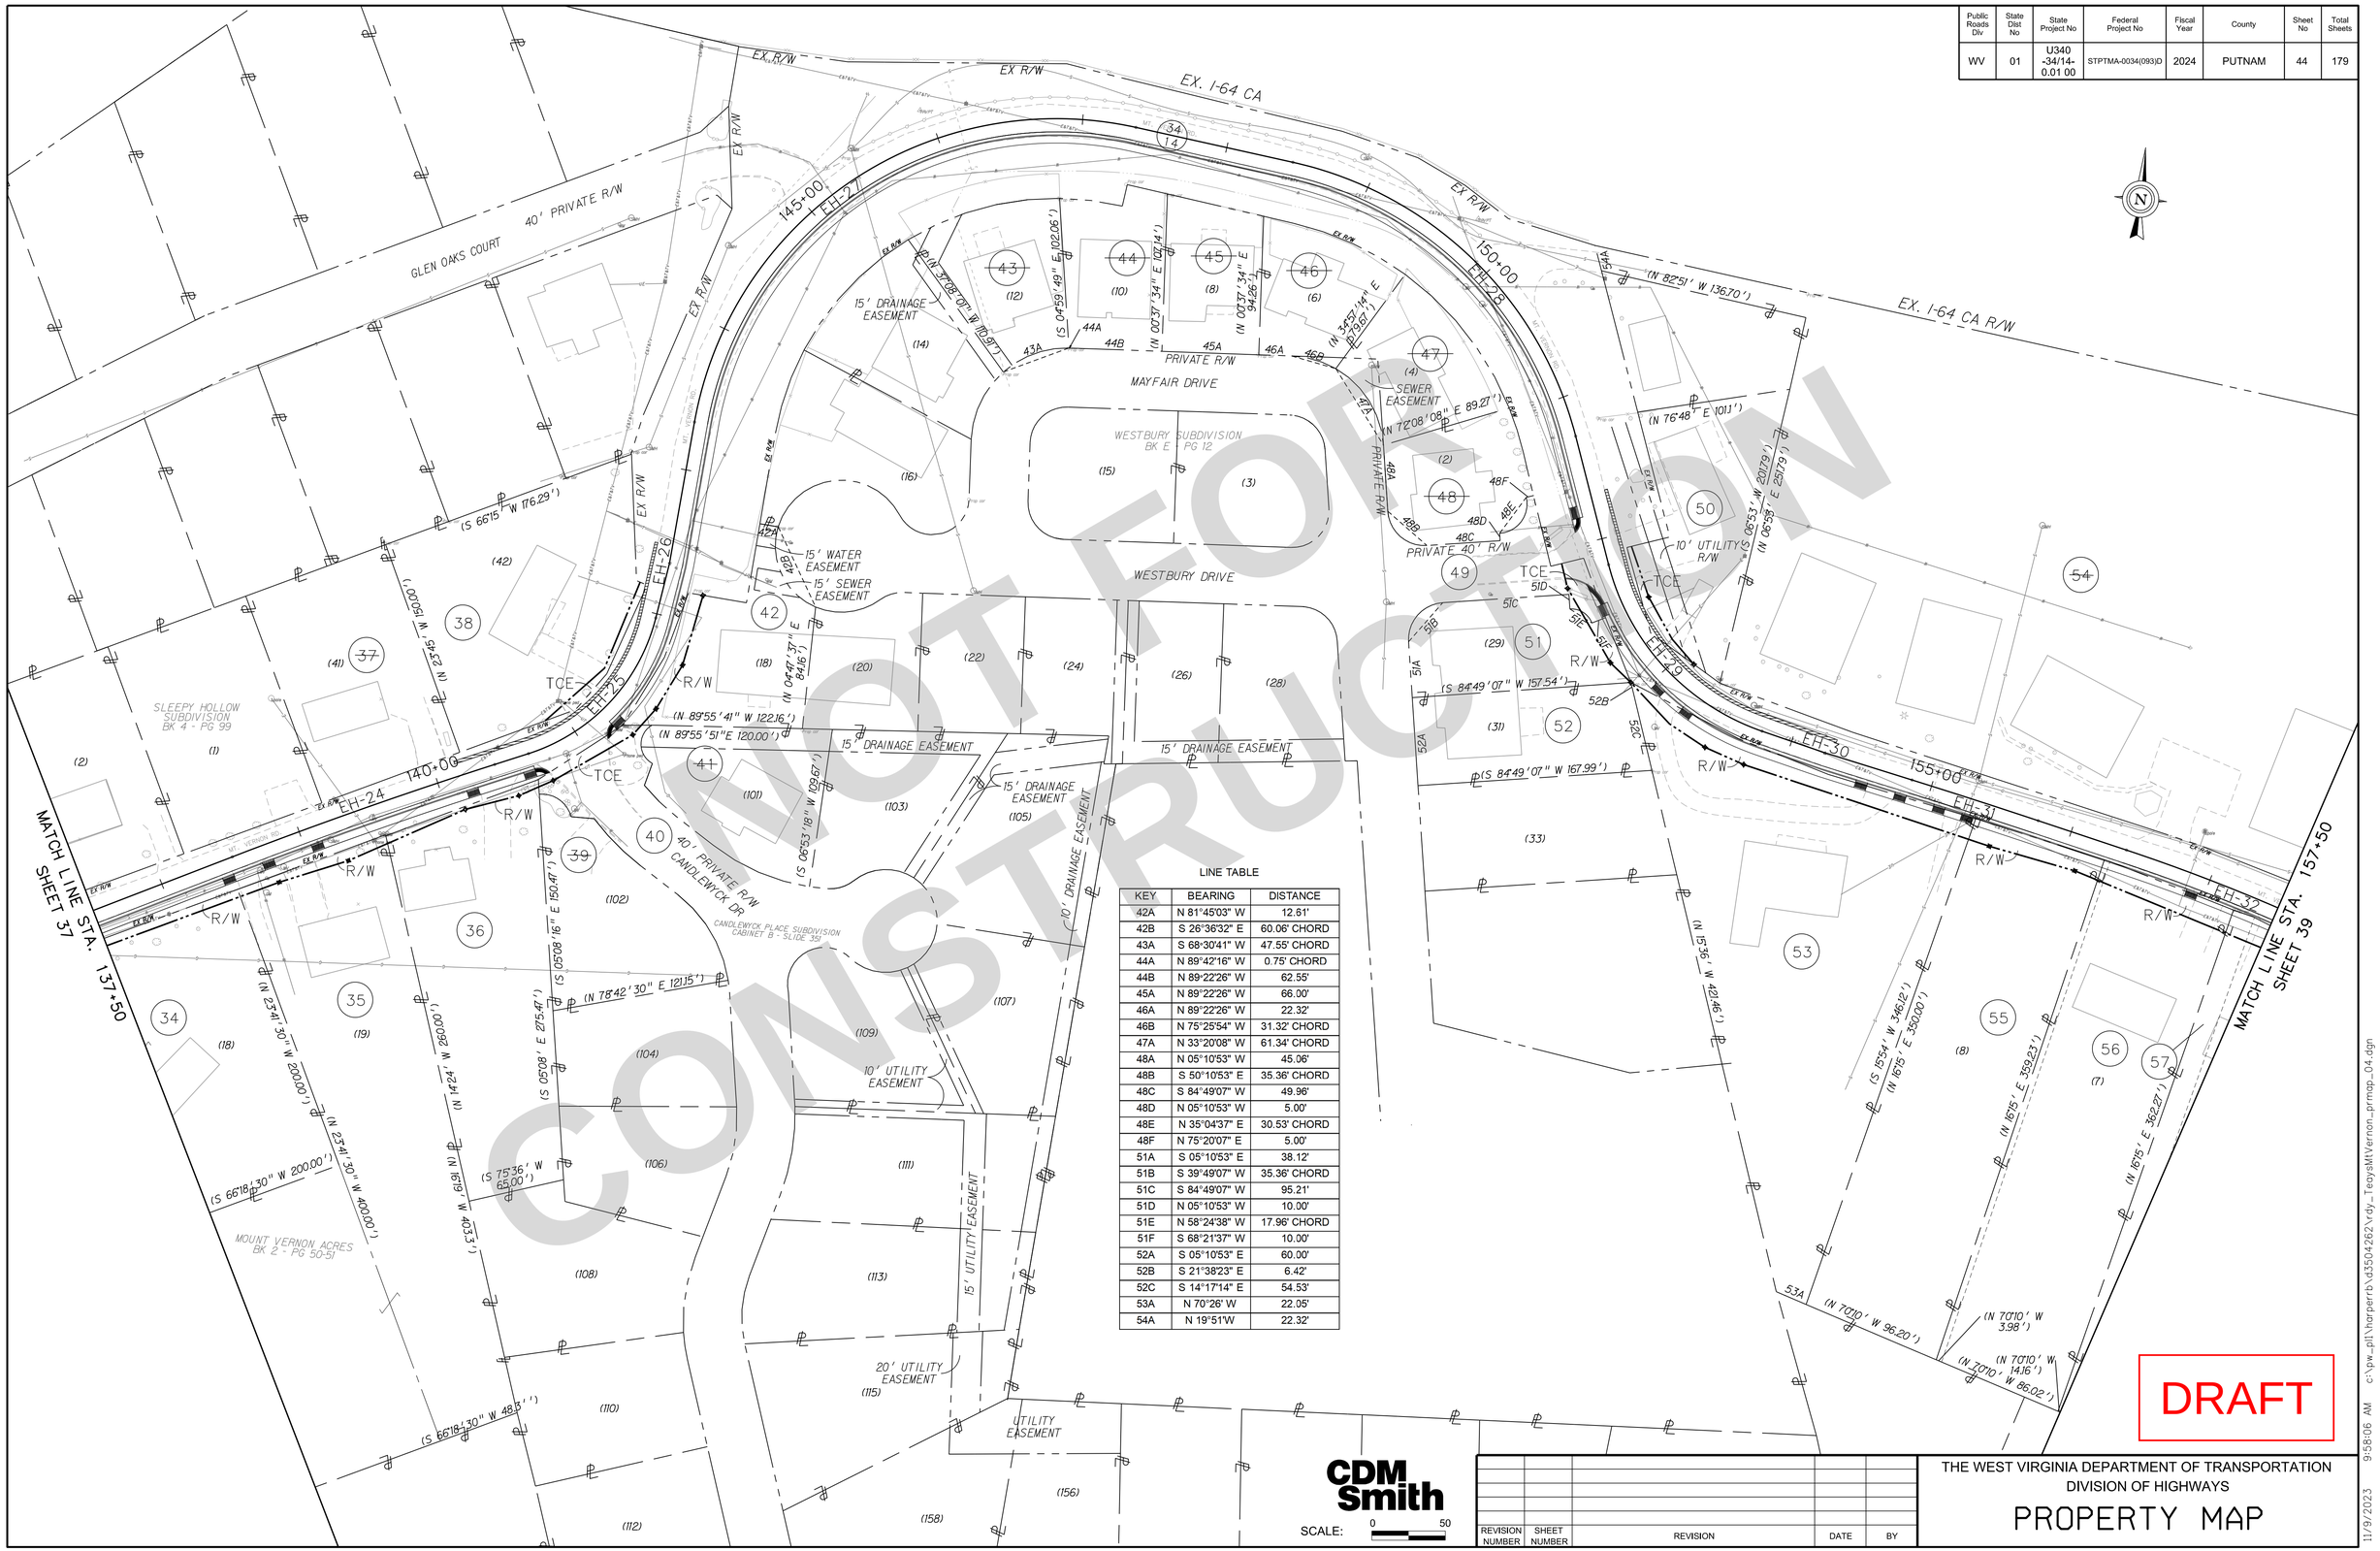

LINE TABLE

KEY	BEARING	DISTANCE
42A	N 81°45'03" W	12.61'
42B	S 26°36'32" E	60.06' CHORD
43A	S 68°30'41" W	47.55' CHORD
44A	N 89°42'16" W	0.75' CHORD
44B	N 89°22'26" W	62.55'
45A	N 89°22'26" W	66.00'
46A	N 89°22'26" W	22.32'
46B	N 75°25'54" W	31.32' CHORD
47A	N 33°20'08" W	61.34' CHORD
48A	N 05°10'53" W	45.06'
48B	S 50°10'53" E	35.36' CHORD
48C	S 84°49'07" W	49.96'
48D	N 05°10'53" W	5.00'
48E	N 35°04'37" E	30.53' CHORD
48F	N 75°20'07" E	5.00'
51A	S 05°10'53" E	38.12'
51B	S 39°49'07" W	35.36' CHORD
51C	S 84°49'07" W	95.21'
51D	N 05°10'53" W	10.00'
51E	N 58°24'38" W	17.96' CHORD
51F	S 68°21'37" W	10.00'
52A	S 05°10'53" E	60.00'
52B	S 21°38'23" E	6.42'
52C	S 14°17'14" E	54.53'
53A	N 70°26' W	22.05'
54A	N 19°51'W	22.32'

NOT FOR CONSTRUCTION

DRAFT

CDM Smith

SCALE: 0 50

REVISION NUMBER	SHEET NUMBER	REVISION	DATE	BY

THE WEST VIRGINIA DEPARTMENT OF TRANSPORTATION
DIVISION OF HIGHWAYS

PROPERTY MAP

11/9/2023 9:58:06 AM c:\pw_pll\harperrb\d3504262\rdy_TeaysMtVernon_prmap_04.dgn

Public Roads Div	State Dist No	State Project No	Federal Project No	Fiscal Year	County	Sheet No	Total Sheets
WV	01	U340 -34/14- 0.01 00	STPTMA-0034(093)D	2024	PUTNAM	45	179

NOT FOR CONSTRUCTION

EX. I-64 CA R/W

EX. I-64 CA R/W

(S 80°55'24" E 290.48')

SHEET 38
MATCH LINE STA. 157+50

MATCH LINE STA. 171+00
SHEET 40

MOUNT VERNON CIRCLE

17' PRIVATE R/W

20' PRIVATE R/W

40' PRIVATE R/W

DEREK DRIVE

10' DRAINAGE EASEMENT

TCE

POPLAR VALLEY GARDENS
BK 3 - PG 76

MT VERNON ESTATES
BK 133 - PG 232

(S 9°58'32" W 352.20')

(S 9°59' W 191.10')

(S 9°59' W 197.37')

(S 9°59' W 203.28')

(S 9°59' W 195.00')

(N 8°06' E 180.30')

(S 9°06'00" W 467.67')

(S 9°06'00" W 180.36')

(S 77°30'00" E 236.02')

(N 16°07' E 354.70')

(N 16°06' E 355.94')

(N 16°04' E 367.60')

(N 16°06' E 392.23')

(S 28°08' W 400.34')

(N 70°10' W 14.16')

(N 70°10' W 75.84')

(N 70°10' W 90.00')

(N 70°10' W 96.11')

(N 70°10' W 90.00')

(N 70°10' W 200.00')

(N 70°10' W 122.23')

R/W

EH-32

EH-33

EH-34

EH-35

EH-36

EH-37

EH-38

160+00

165+00

170+00

Tr1

Tr2

54

57

58

59

60

61

62

63

64

65

66

67

CDM Smith

SCALE: 0 50

REVISION NUMBER	SHEET NUMBER	REVISION	DATE	BY

THE WEST VIRGINIA DEPARTMENT OF TRANSPORTATION
DIVISION OF HIGHWAYS

PROPERTY MAP

DRAFT

11/9/2023 9:58:19 AM c:\pw_pit\harperrb\d3504262\rdy_TeaysMtVernon_prmap_05.dgn

Public Roads Div	State Dist No	State Project No	Federal Project No	Fiscal Year	County	Sheet No	Total Sheets
WV	01	U340 -34/14- 0.01 00	STPTMA-0034(093)D	2024	PUTNAM	46	179

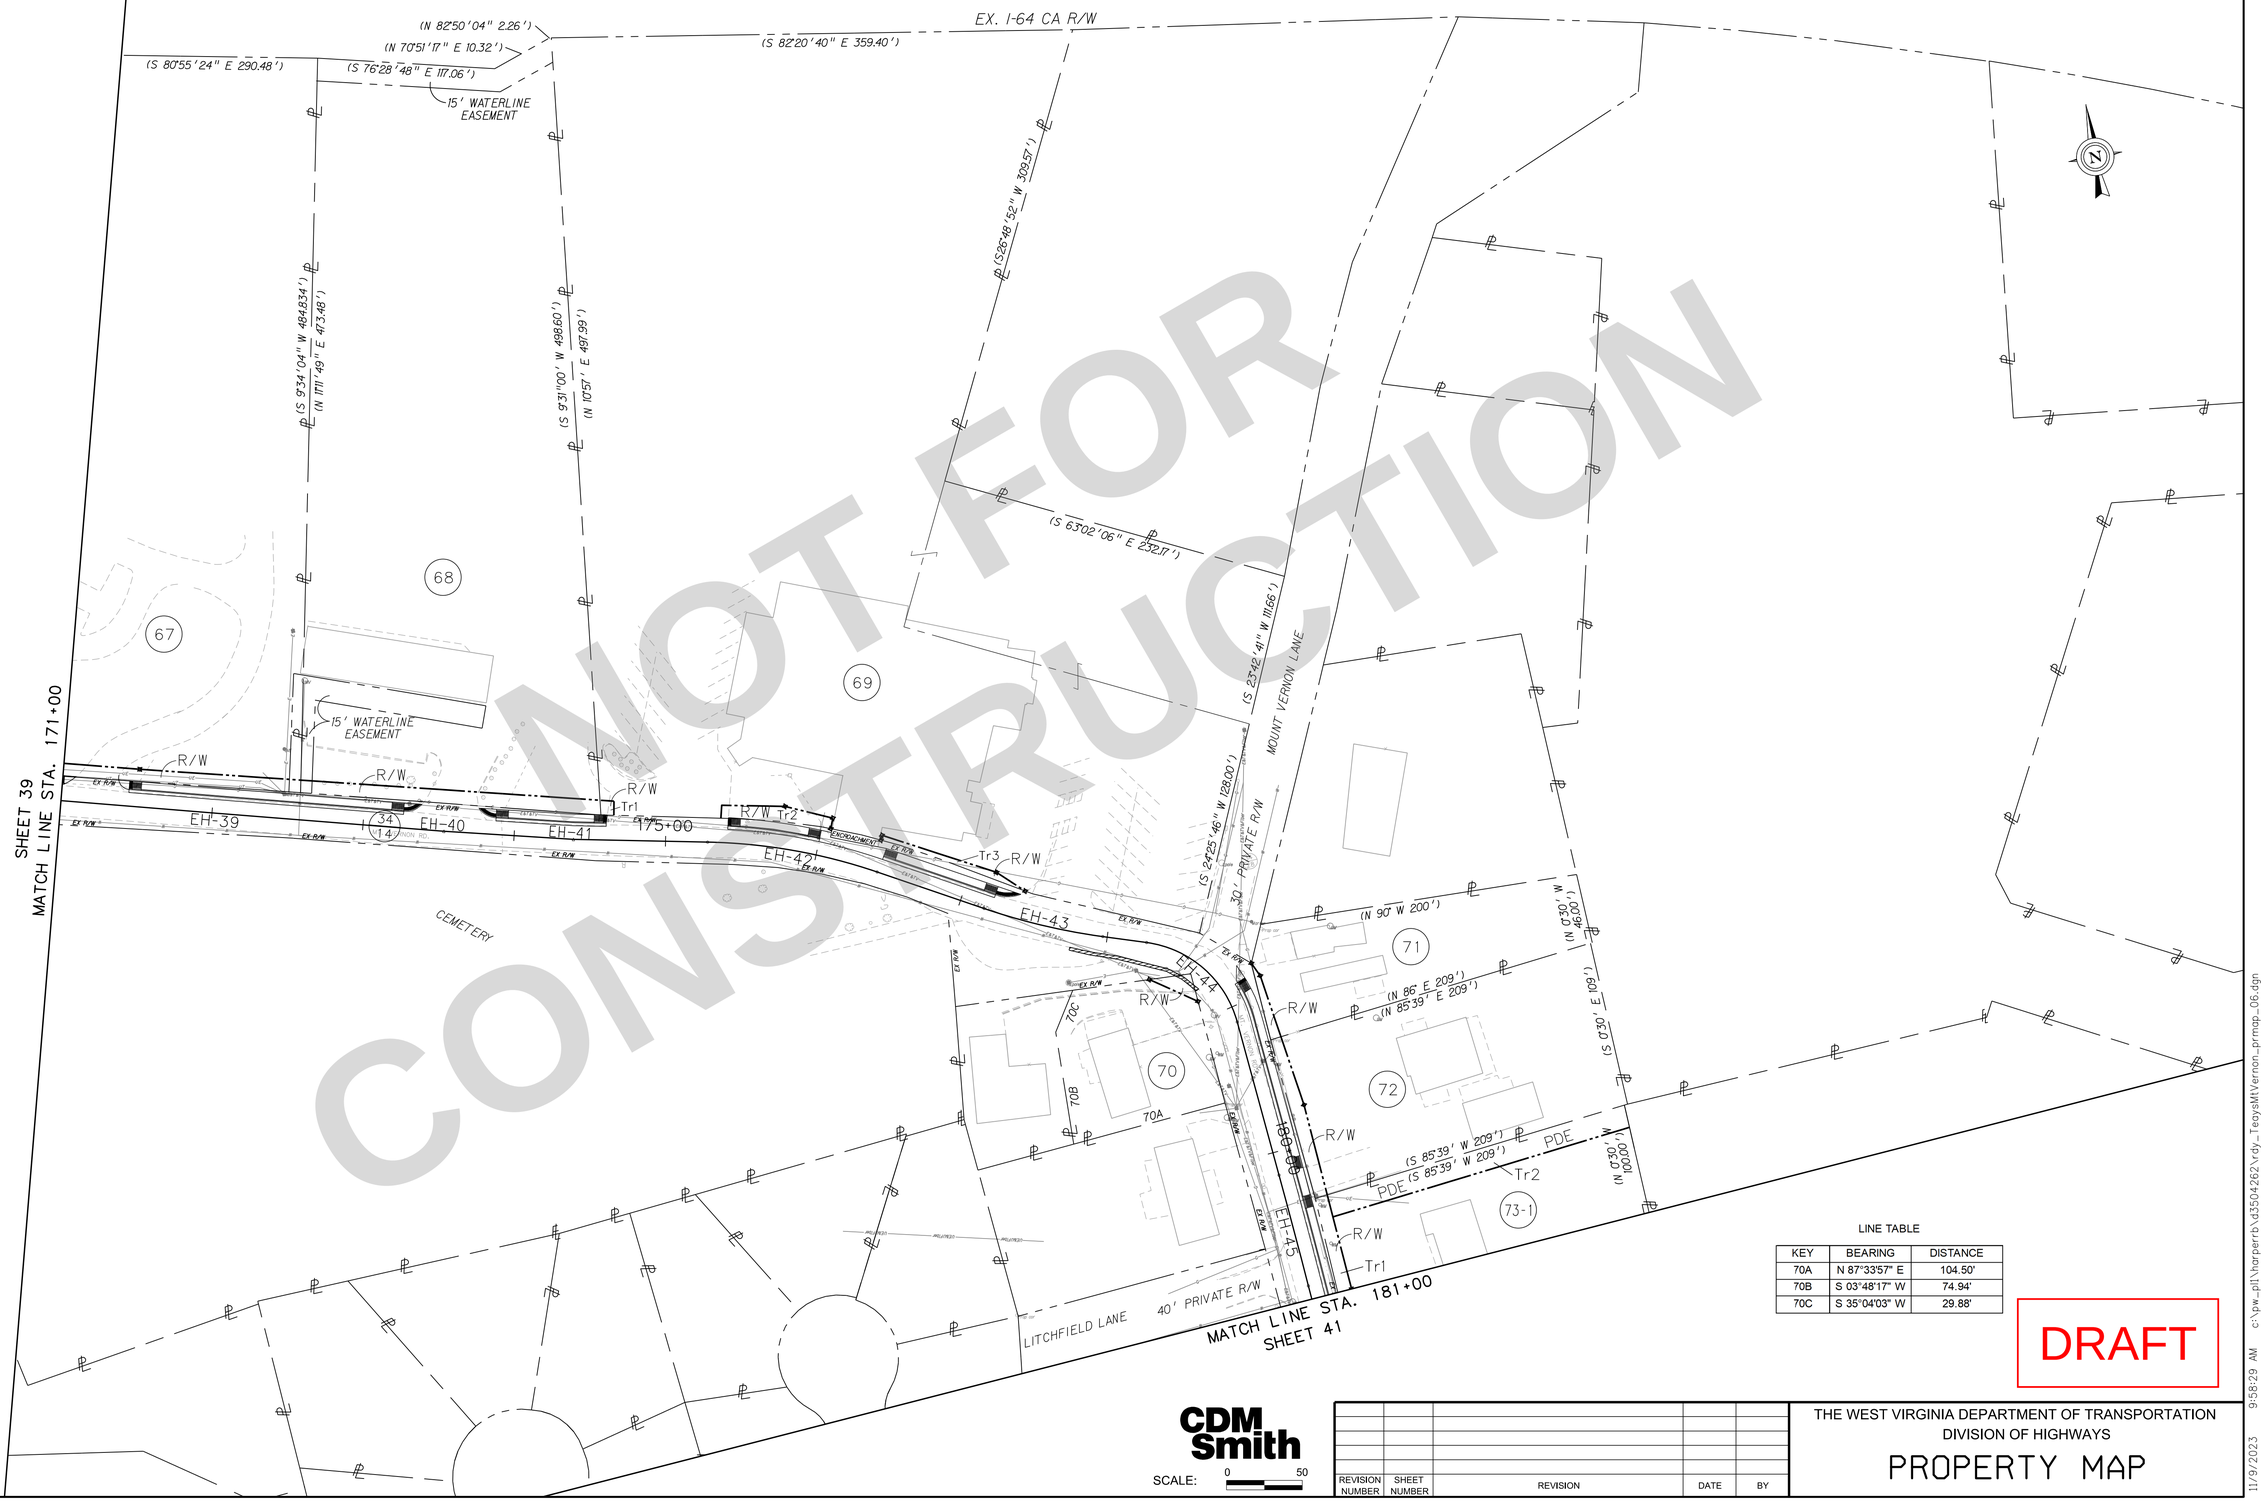

LINE TABLE

KEY	BEARING	DISTANCE
70A	N 87°33'57" E	104.50'
70B	S 03°48'17" W	74.94'
70C	S 35°04'03" W	29.88'

NOT FOR CONSTRUCTION

DRAFT

CDM Smith

SCALE: 0 50

REVISION NUMBER	SHEET NUMBER	REVISION	DATE	BY

THE WEST VIRGINIA DEPARTMENT OF TRANSPORTATION
DIVISION OF HIGHWAYS

PROPERTY MAP

11/9/2023 9:58:29 AM c:\pw_pl\harperb\d3504262\rdy_TeaysMtVernon_prmap_06.dgn

Public Roads Div	State Dist No	State Project No	Federal Project No	Fiscal Year	County	Sheet No	Total Sheets
WV	01	U340 -34/14- 0.01 00	STPTMA-0034(093)D	2024	PUTNAM	47	179

NOT FOR CONSTRUCTION

SHEET 40
MATCH LINE STA. 181+00

END CONSTR. PROJECT
STA. 192+51.60

END R/W PROJECT
STA. 190+41

TO SCOTT DEPOT

TO HURRICANE

TEAYS VALLEY RD.

MT. VERNON RD.

MARINA DRIVE

EX R/W

EX. R/W

R/W

Tr1

EH-46

EH-47

EH-48

EH-49

EH-50

EH-51

EH-52

185+00

190+00

(S 0°51'15" E 108.88')

(S 0°51'15" E 80.00')

(S 0°21'29" E 164.83')

(N 0°30'1 W 100.00')

(S 0°46'28" E 210.14')

15' SEWER EASEMENT

15' SEWER EASEMENT

(N 84°45'00" E 459.60')

(S 84°26'00" W 171.63')

(N 84°26'00" E 171.57')

(N 50°59'00" W 87.81')

(N 85°39' E 209.')

(N 85°03'29" E 212.45')

50' GAS LINE R/W

(S 85°34'17" W 239.96')

(N 85°34'17" E 229.51')

(S 84°54'22" W 227.16')

(N 5°35'12" W 128.67')

(N 84°57'00" E 125.46')

(S 84°26'00" W 130.00')

(N 84°26'00" E 130.06')

(S 84°26'00" W 133.40')

73-1

73-2

74

75

76

77

78

(1)

(2)

(3)

(A)

(B)

34
14

DRAFT

CDM Smith

SCALE: 0 50

REVISION NUMBER	SHEET NUMBER	REVISION	DATE	BY

THE WEST VIRGINIA DEPARTMENT OF TRANSPORTATION
DIVISION OF HIGHWAYS

PROPERTY MAP

11/9/2023 9:58:38 AM c:\pw_pll\harpertb\d3504262\rdy_TeaysMtVernon_prmap_07.dgn

Public Roads Div	State Dist No	State Project No	Federal Project No	Fiscal Year	County	Sheet No	Total Sheets
WV	01	U340 -34/14- 0.01 00	TAP-0034(093)D	2024	PUTNAM	48	179

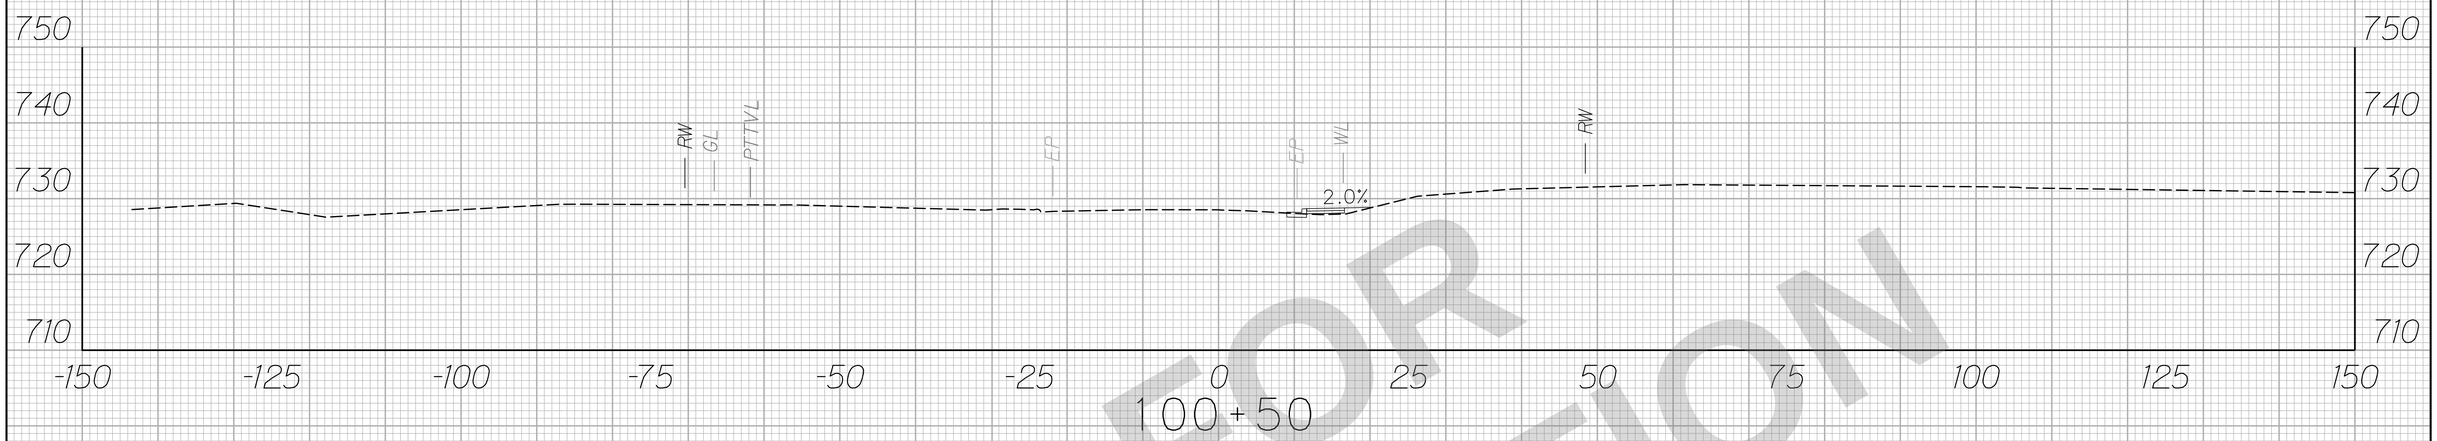

100+50

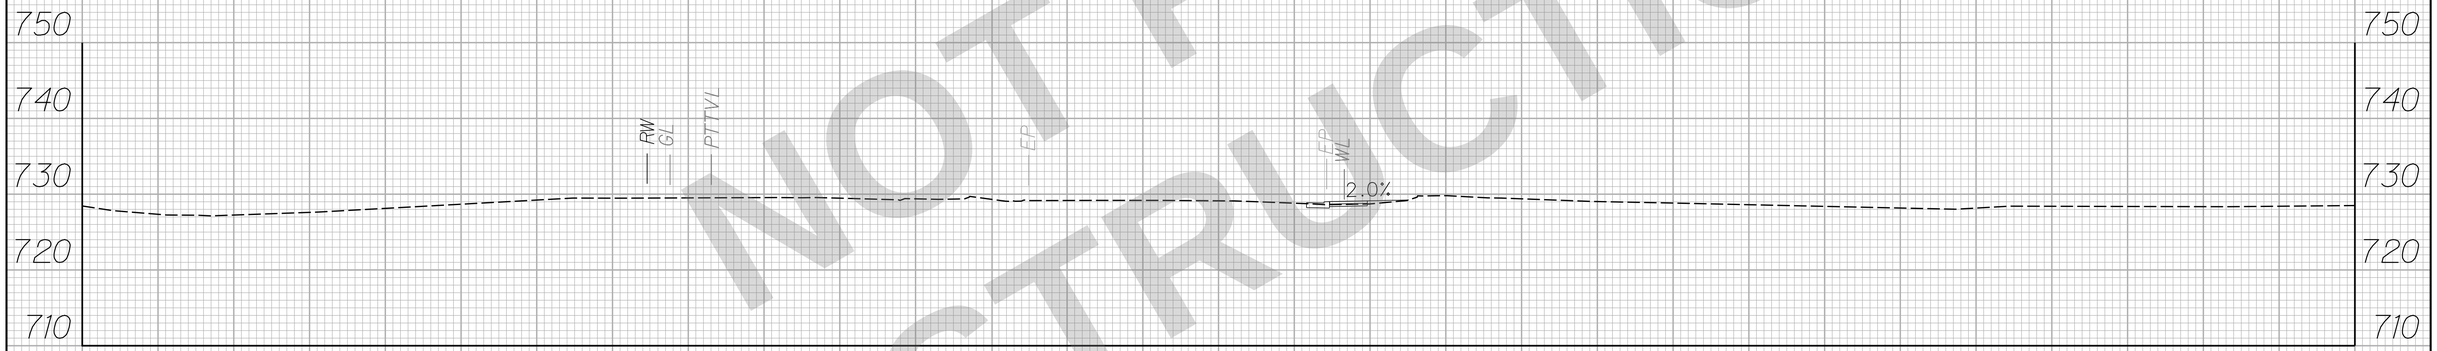

100+25

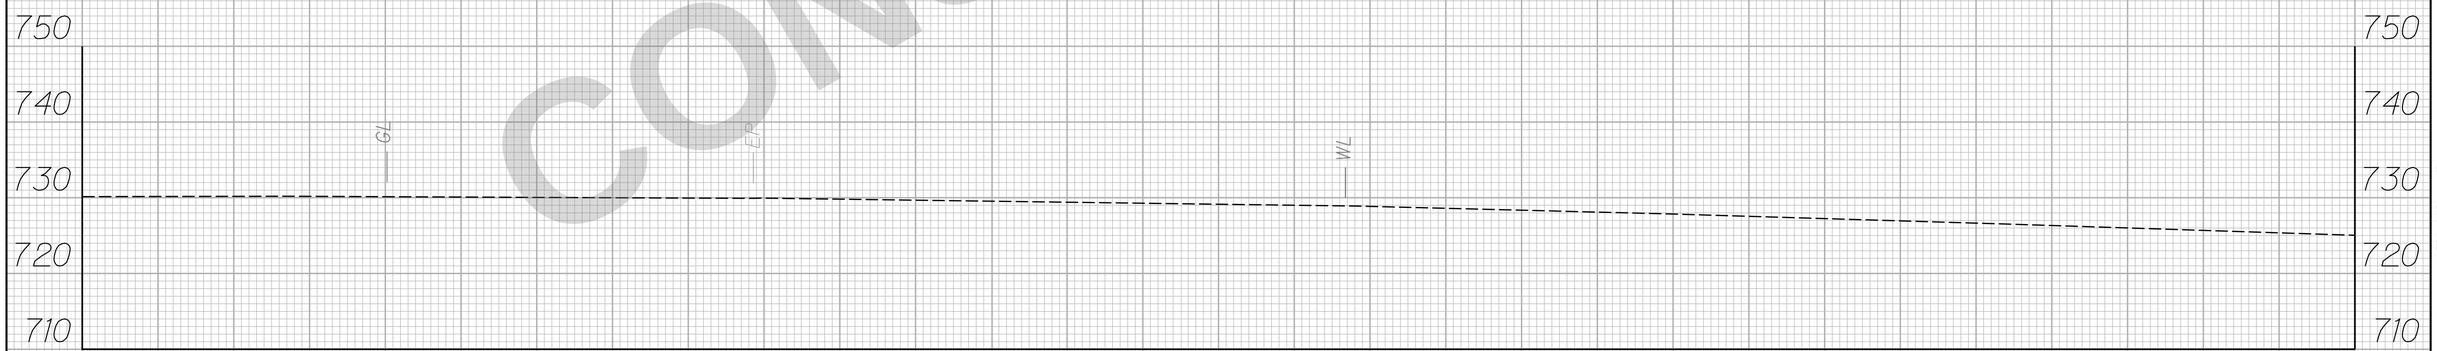

100+00

DRAFT

NOT FOR CONSTRUCTION

SCALES

10 ft. 0 — 0 10 ft.

REVISION NUMBER	SHEET NUMBER	REVISION	DATE	BY

THE WEST VIRGINIA DEPARTMENT OF TRANSPORTATION
DIVISION OF HIGHWAYS

CROSS-SECTION SHEET

11/9/2023 9:59:57 AM c:\pw_pit\harperrb\d3504265\rdy_TeaysMtVernon_xsec.sht

Public Roads Div	State Dist No	State Project No	Federal Project No	Fiscal Year	County	Sheet No	Total Sheets
WV	01	U340 -34/14- 0.01 00	TAP-0034(093)D	2024	PUTNAM	49	179

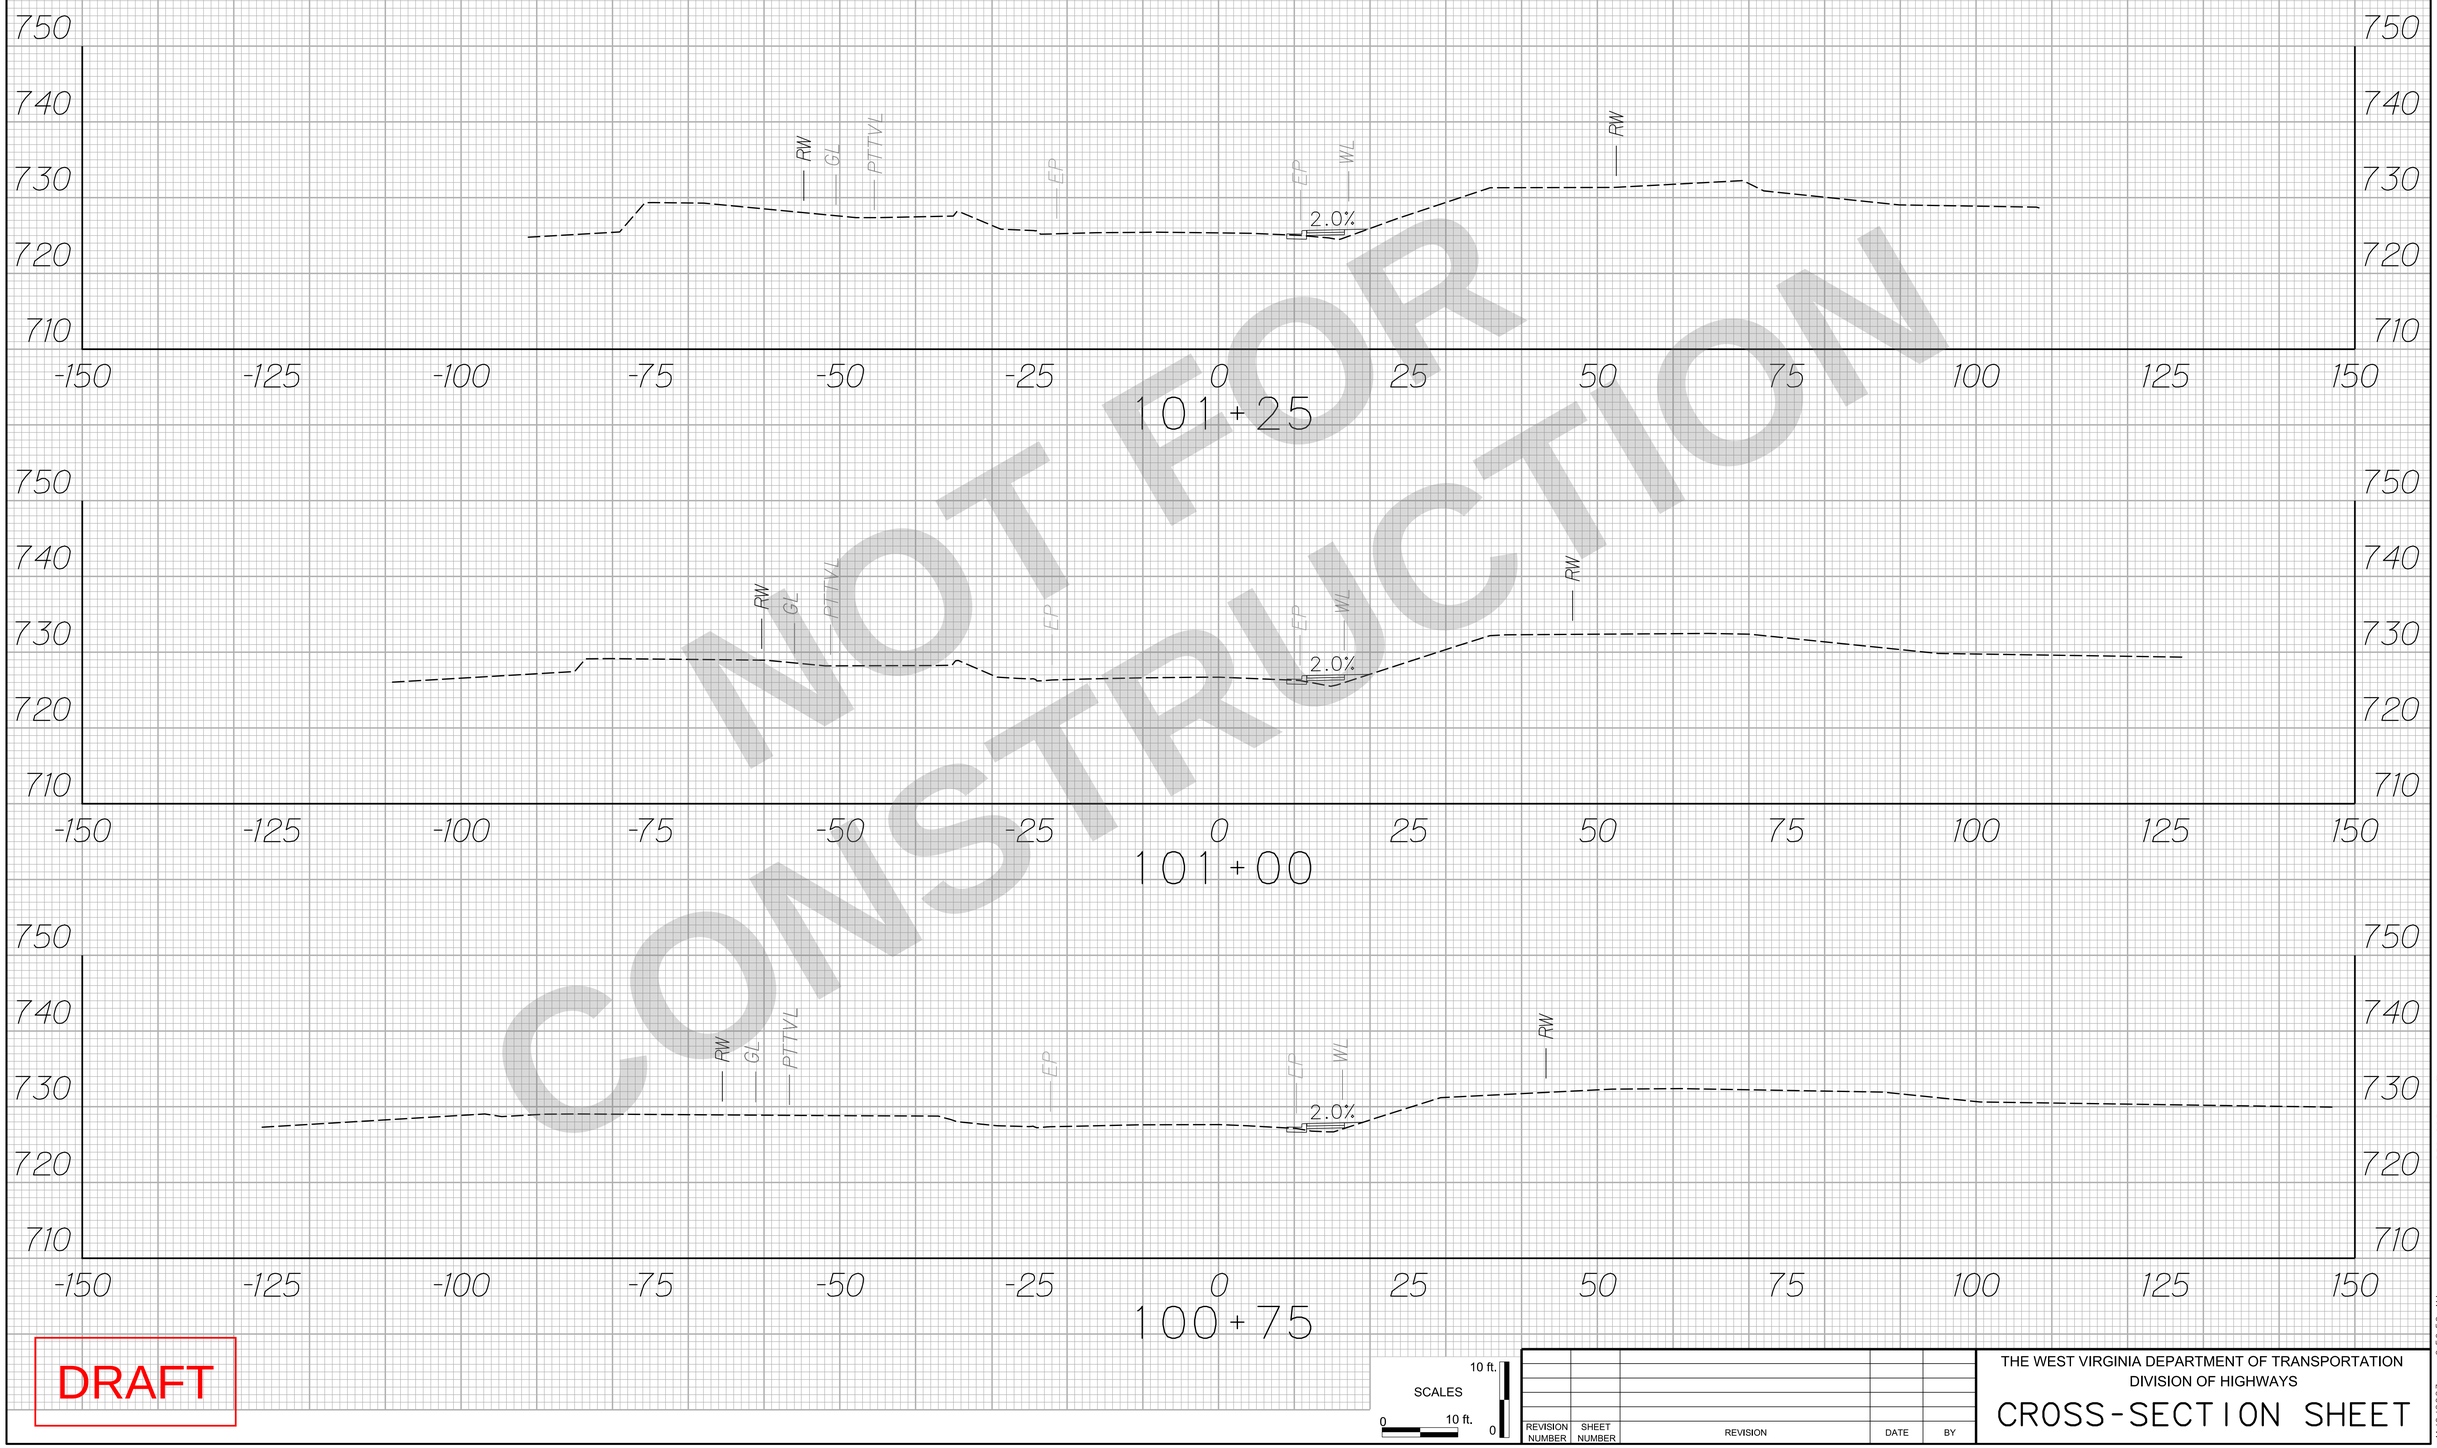

NOT FOR CONSTRUCTION

DRAFT

SCALES

10 ft.

0 10 ft. 0

REVISION NUMBER	SHEET NUMBER	REVISION	DATE	BY

THE WEST VIRGINIA DEPARTMENT OF TRANSPORTATION
DIVISION OF HIGHWAYS

CROSS-SECTION SHEET

11/9/2023 9:59:59 AM c:\pw_pit\harperrb\d3504265\rdy_TeaysMtVernon_xsec.sht

Public Roads Div	State Dist No	State Project No	Federal Project No	Fiscal Year	County	Sheet No	Total Sheets
WV	01	U340 -34/14- 0.01 00	TAP-0034(093)D	2024	PUTNAM	50	179

102+00

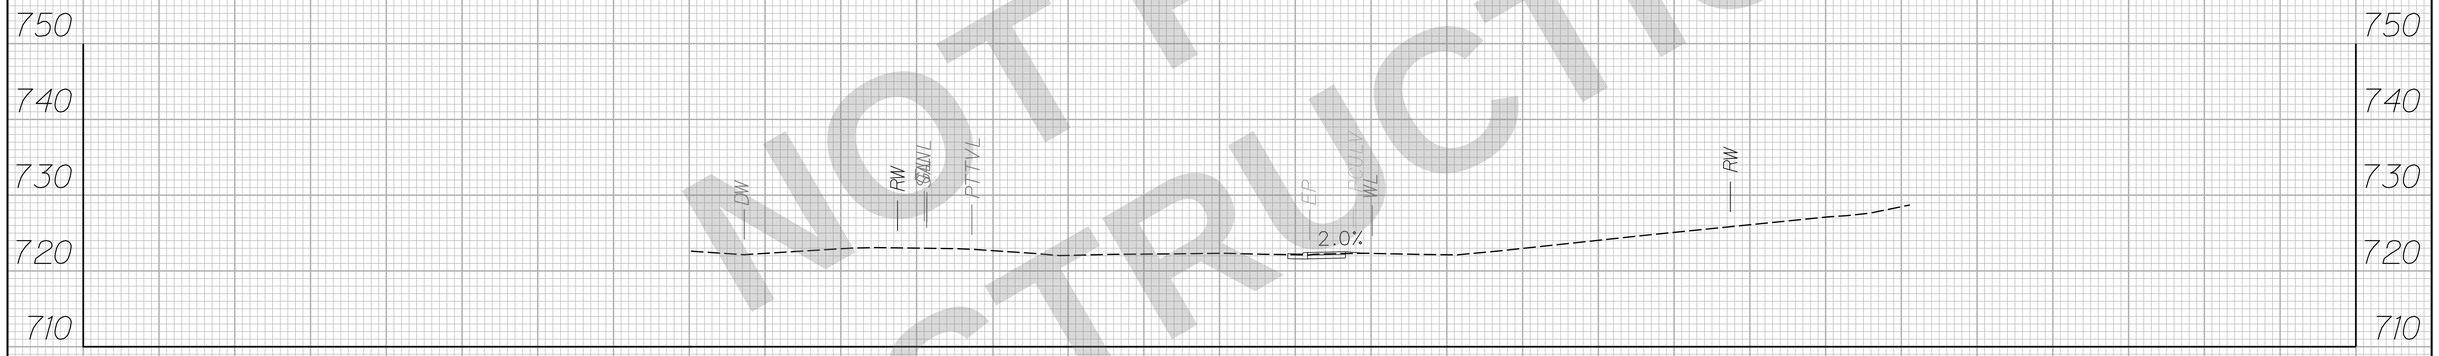

101+75

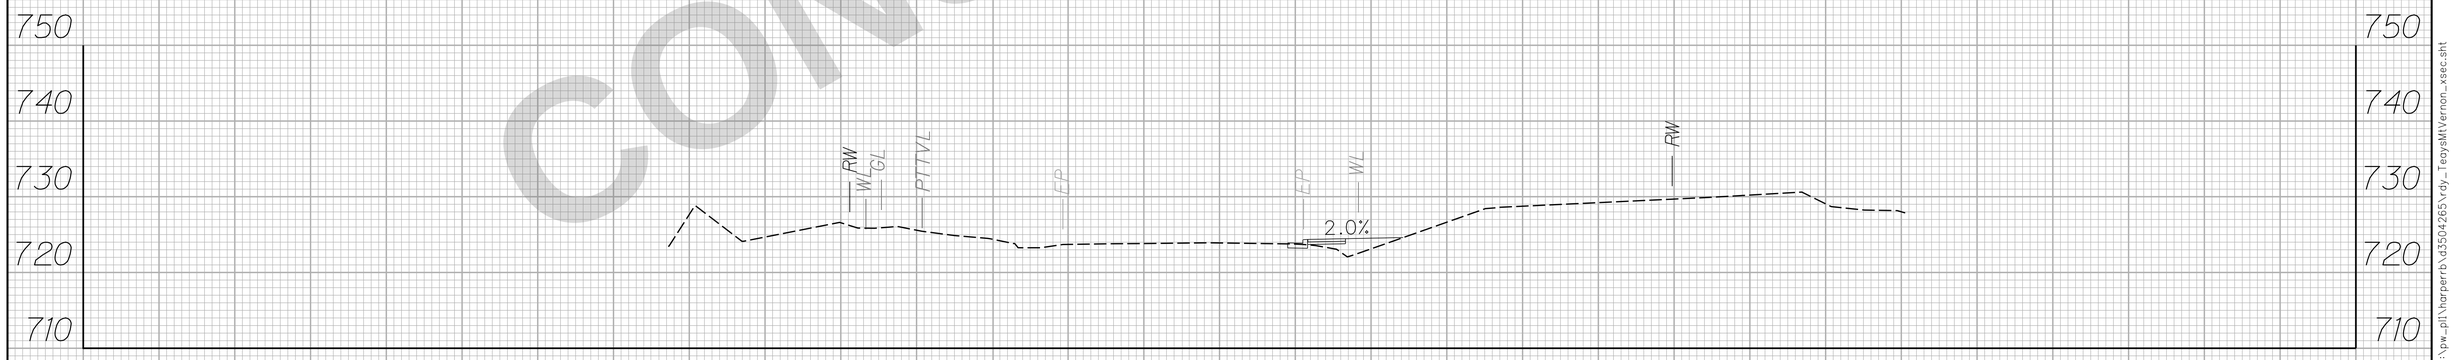

101+50

DRAFT

NOT FOR CONSTRUCTION

SCALES

10 ft. 0 10 ft. 0

REVISION NUMBER	SHEET NUMBER	REVISION	DATE	BY

THE WEST VIRGINIA DEPARTMENT OF TRANSPORTATION
DIVISION OF HIGHWAYS

CROSS-SECTION SHEET

11/9/2023 10:00:00 AM c:\pw_pit\tharperb\d3504265\vdy_TeaysMtVernon_xsec.sht

Public Roads Div	State Dist No	State Project No	Federal Project No	Fiscal Year	County	Sheet No	Total Sheets
WV	01	U340 -34/14- 0.01 00	TAP-0034(093)D	2024	PUTNAM	51	179

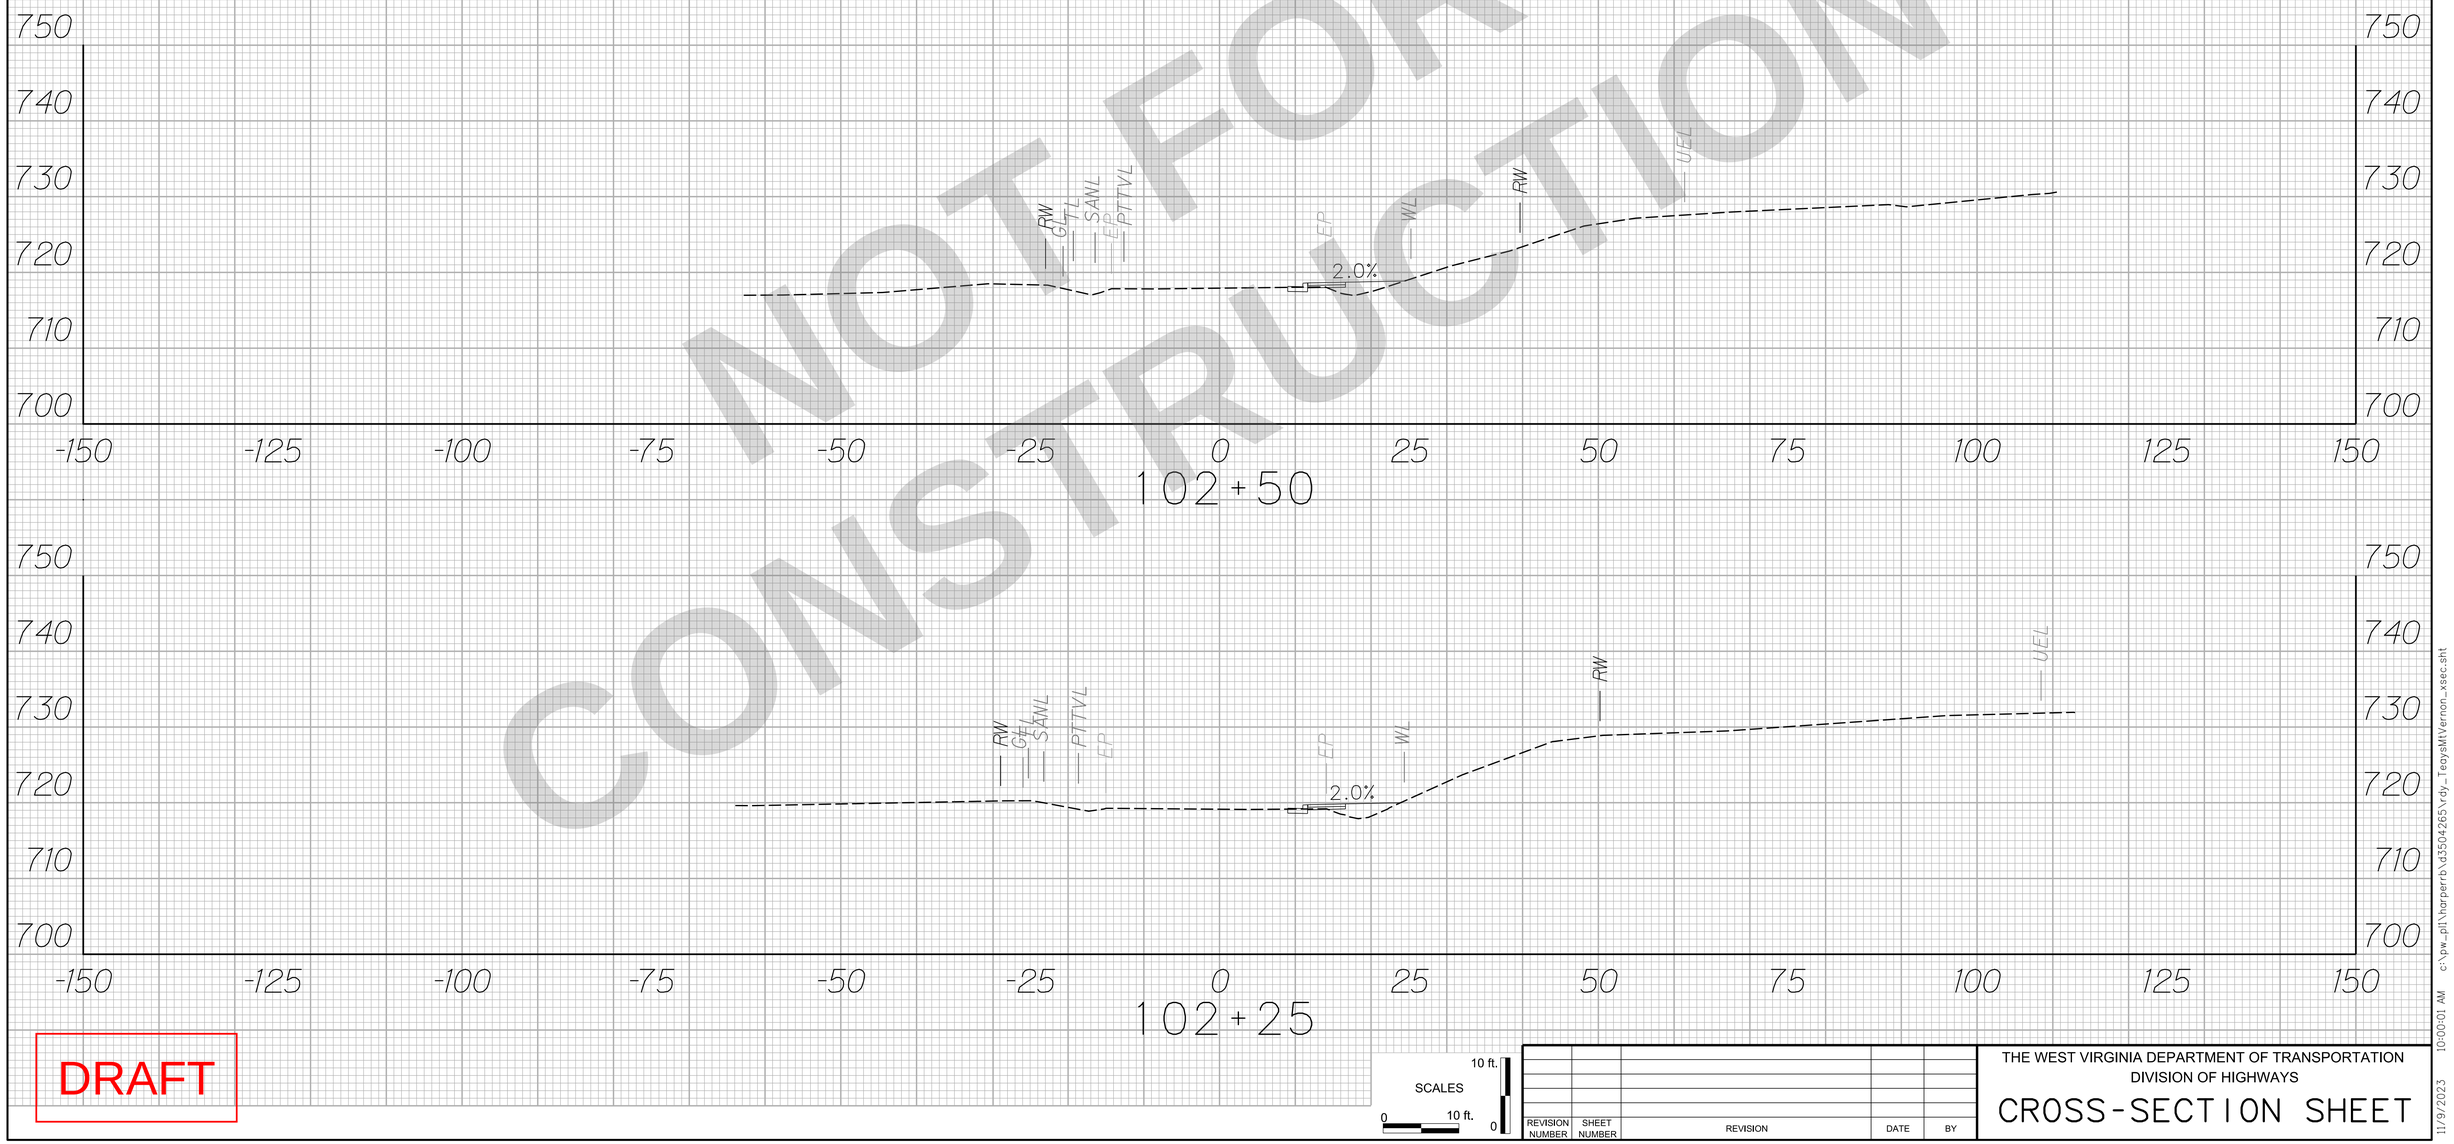

NOT FOR CONSTRUCTION

DRAFT

SCALES
10 ft.
0
10 ft.
0

REVISION NUMBER	SHEET NUMBER	REVISION	DATE	BY

THE WEST VIRGINIA DEPARTMENT OF TRANSPORTATION
DIVISION OF HIGHWAYS

CROSS-SECTION SHEET

11/9/2023 10:00:01 AM c:\pw_pii\harperrb\d3504265\rdy_TeaysMtVernon_xsec.sht

Public Roads Div	State Dist No	State Project No	Federal Project No	Fiscal Year	County	Sheet No	Total Sheets
WV	01	U340 -34/14- 0.01 00	TAP-0034(093)D	2024	PUTNAM	52	179

NOT FOR CONSTRUCTION

DRAFT

SCALES
10 ft.
0
10 ft.
0

REVISION NUMBER	SHEET NUMBER	REVISION	DATE	BY

THE WEST VIRGINIA DEPARTMENT OF TRANSPORTATION
DIVISION OF HIGHWAYS

CROSS-SECTION SHEET

11/9/2023 10:00:02 AM c:\pw_pil\harperrb\d3504265\rdy_TeaysMtVernon_xsec.sht

Public Roads Div	State Dist No	State Project No	Federal Project No	Fiscal Year	County	Sheet No	Total Sheets
WV	01	U340 -34/14- 0.01 00	TAP-0034(093)D	2024	PUTNAM	53	179

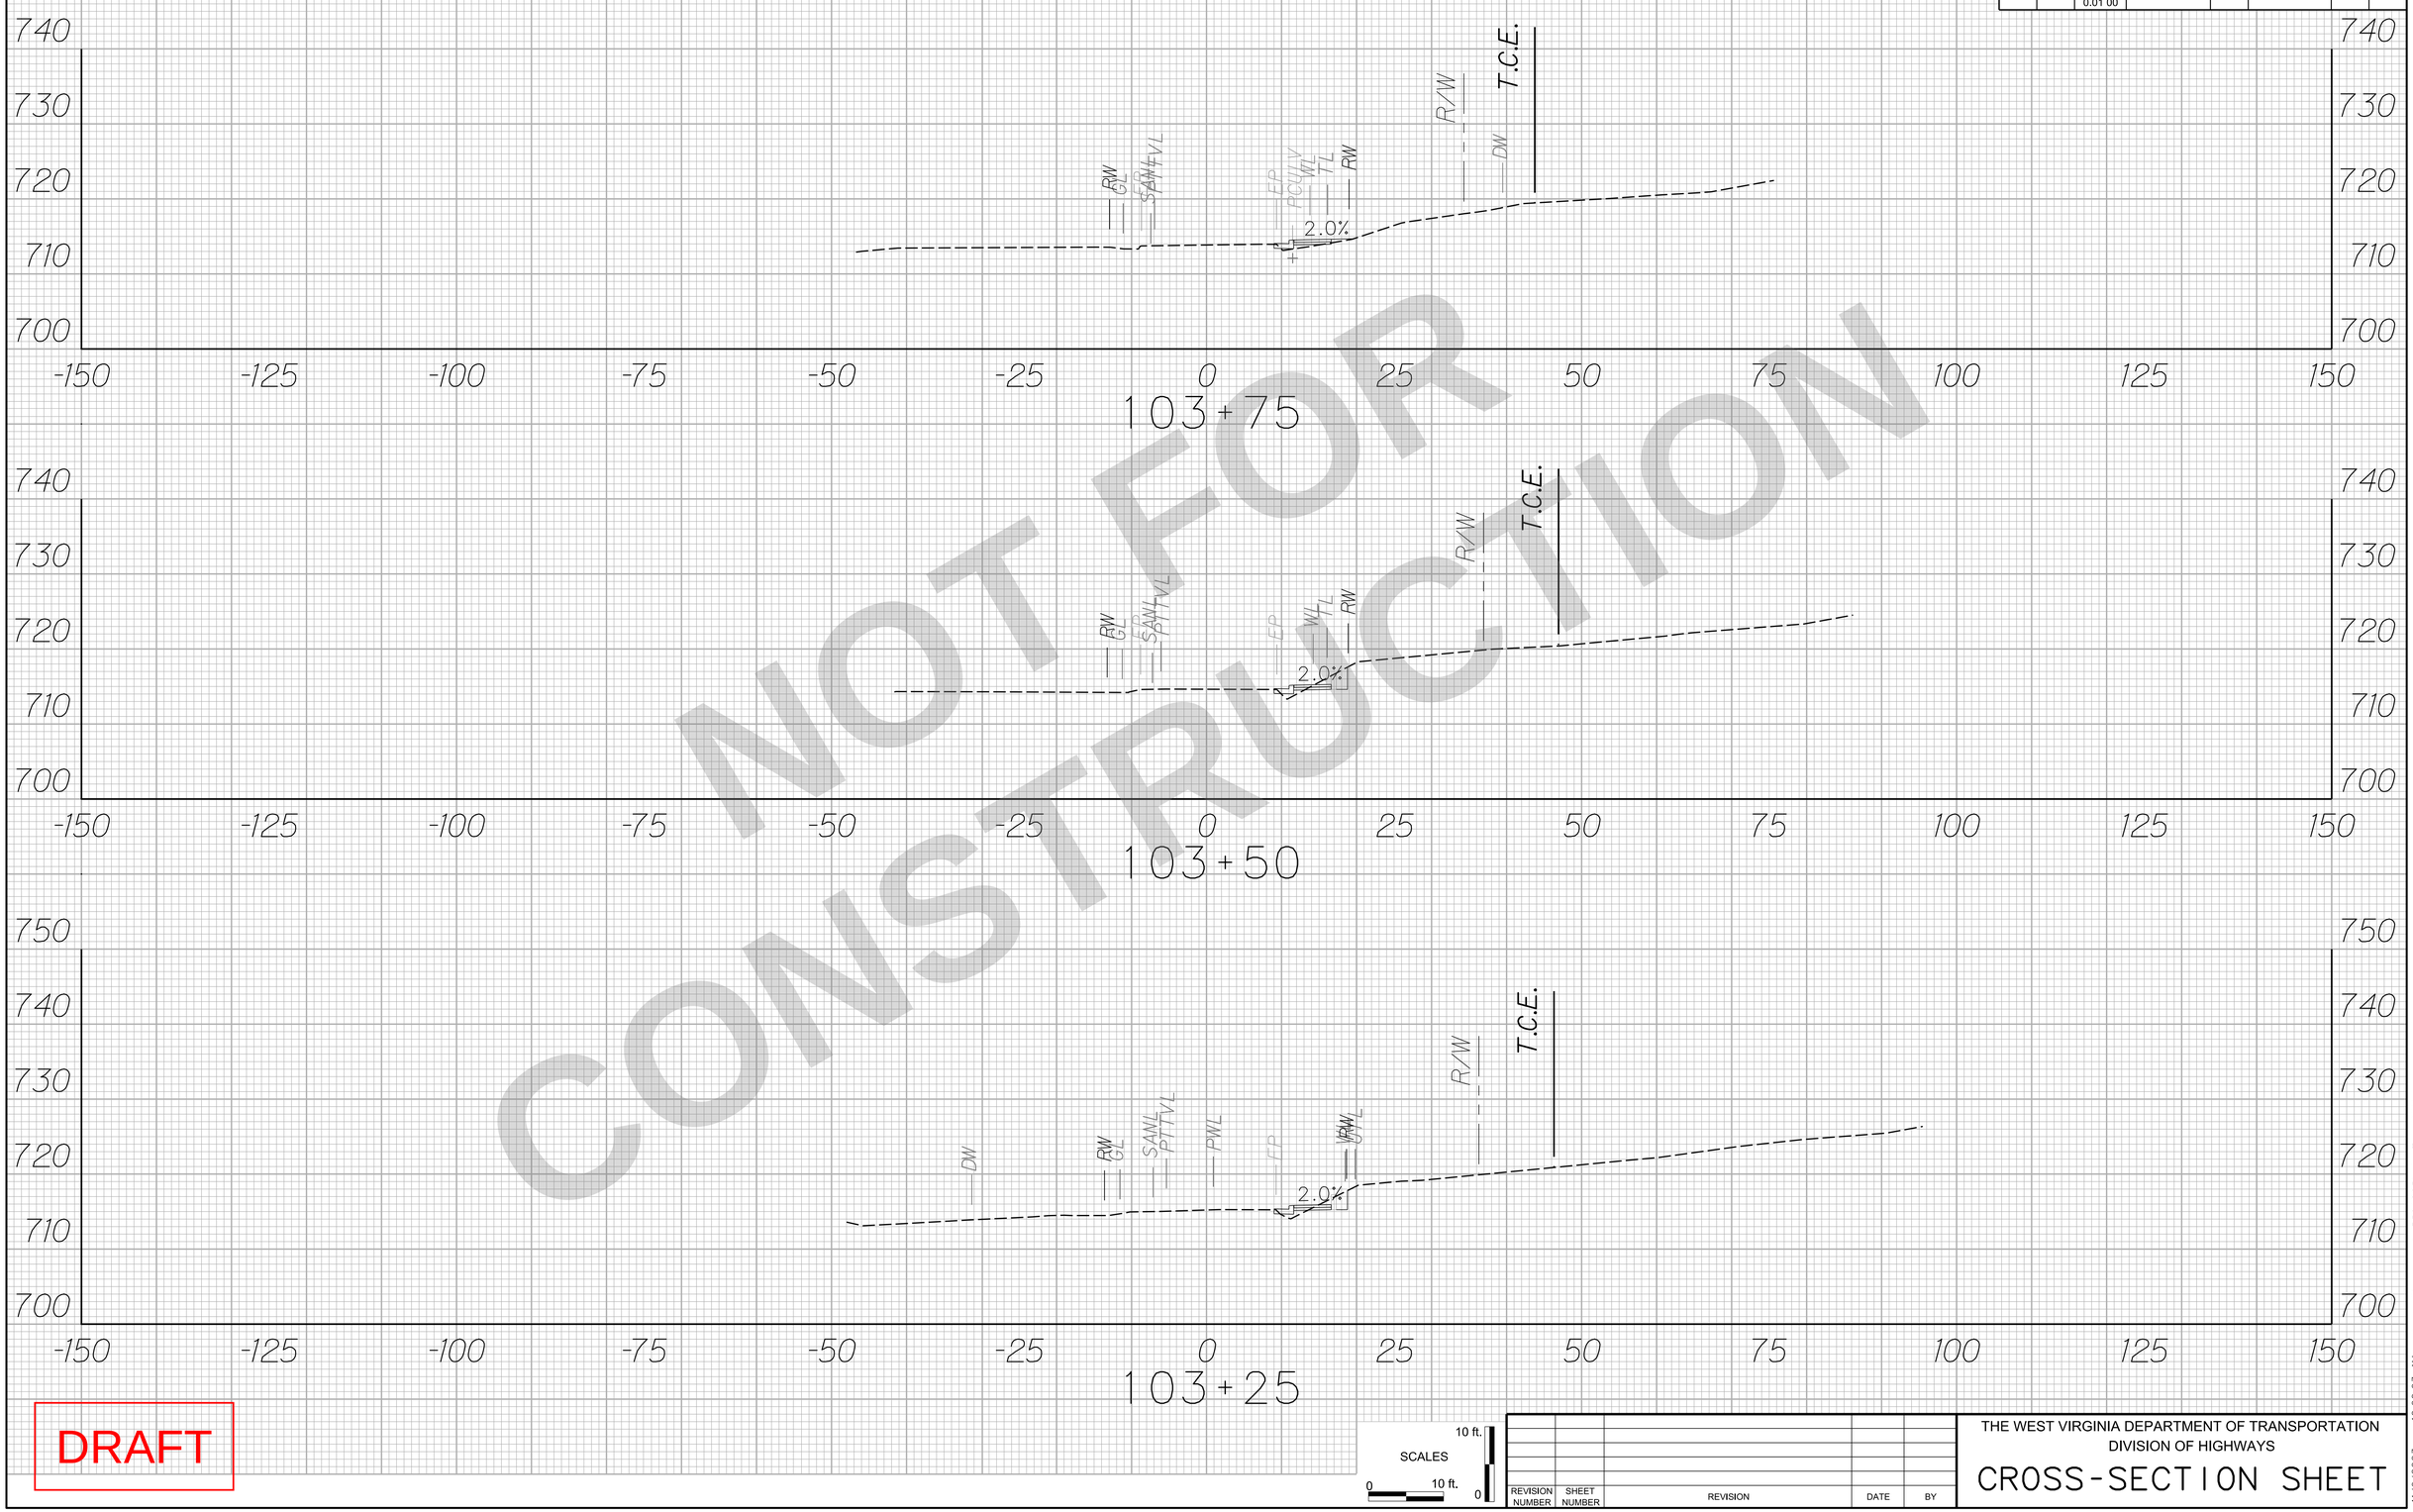

NOT FOR CONSTRUCTION

DRAFT

SCALES

10 ft. 0 0 10 ft.

REVISION NUMBER	SHEET NUMBER	REVISION	DATE	BY

THE WEST VIRGINIA DEPARTMENT OF TRANSPORTATION
DIVISION OF HIGHWAYS

CROSS-SECTION SHEET

11/9/2023 10:00:03 AM c:\pw_pil\harperrb\d3504265\vdy_TeaysMtVernon_xsec.sht

Public Roads Div	State Dist No	State Project No	Federal Project No	Fiscal Year	County	Sheet No	Total Sheets
WV	01	U340 -34/14- 0.01 00	TAP-0034(093)D	2024	PUTNAM	54	179

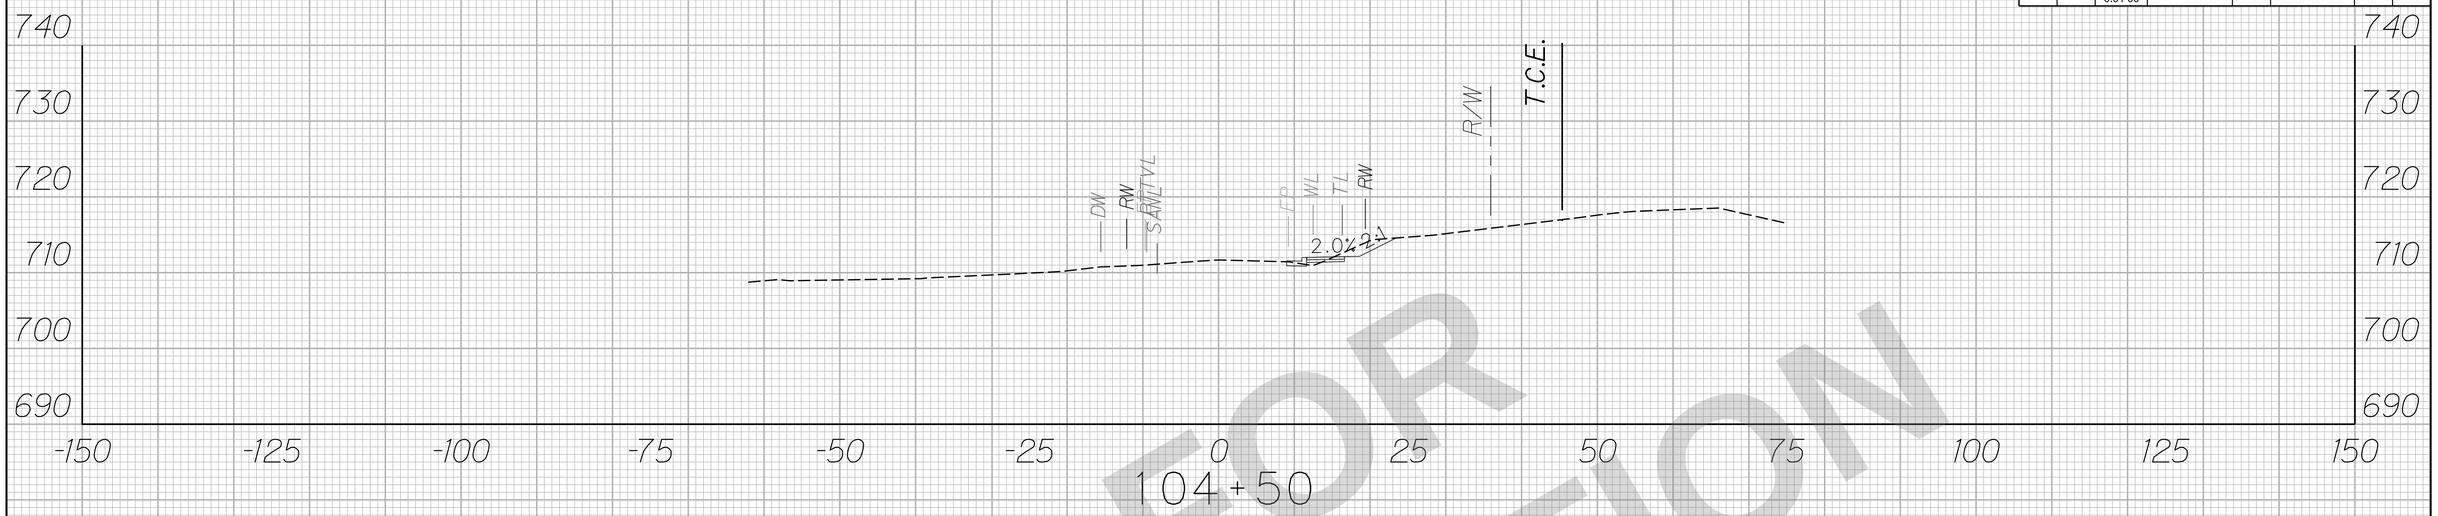

104+50

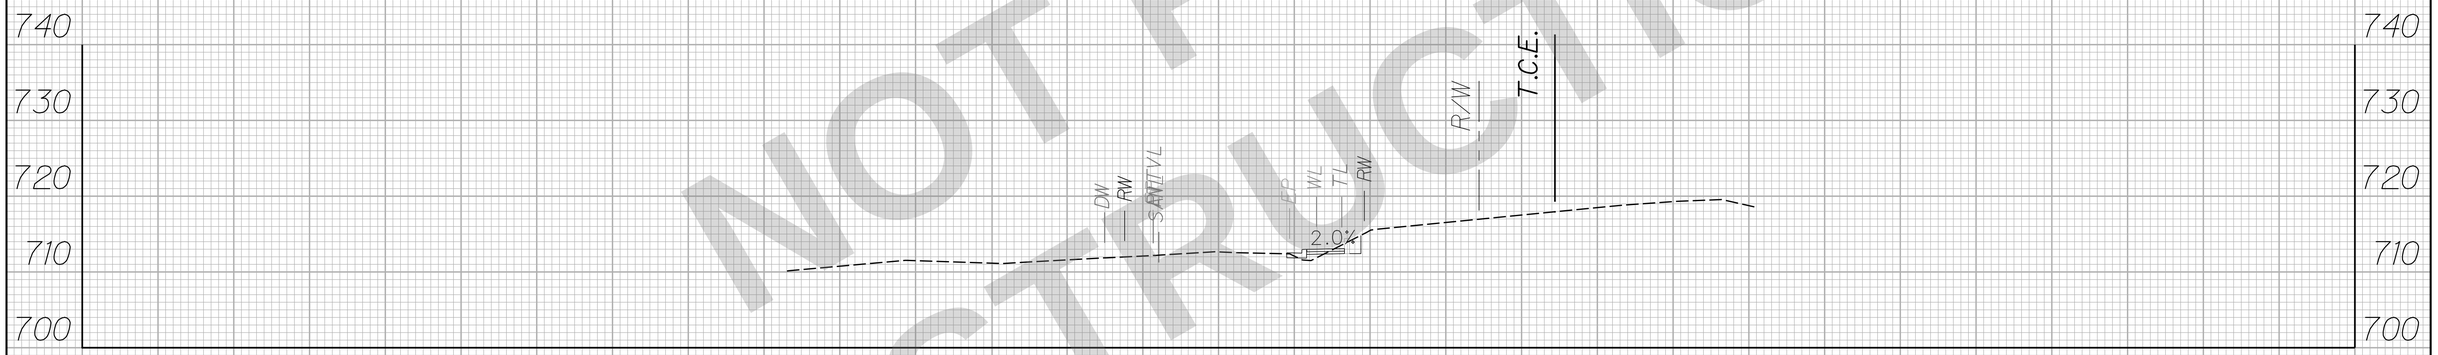

104+25

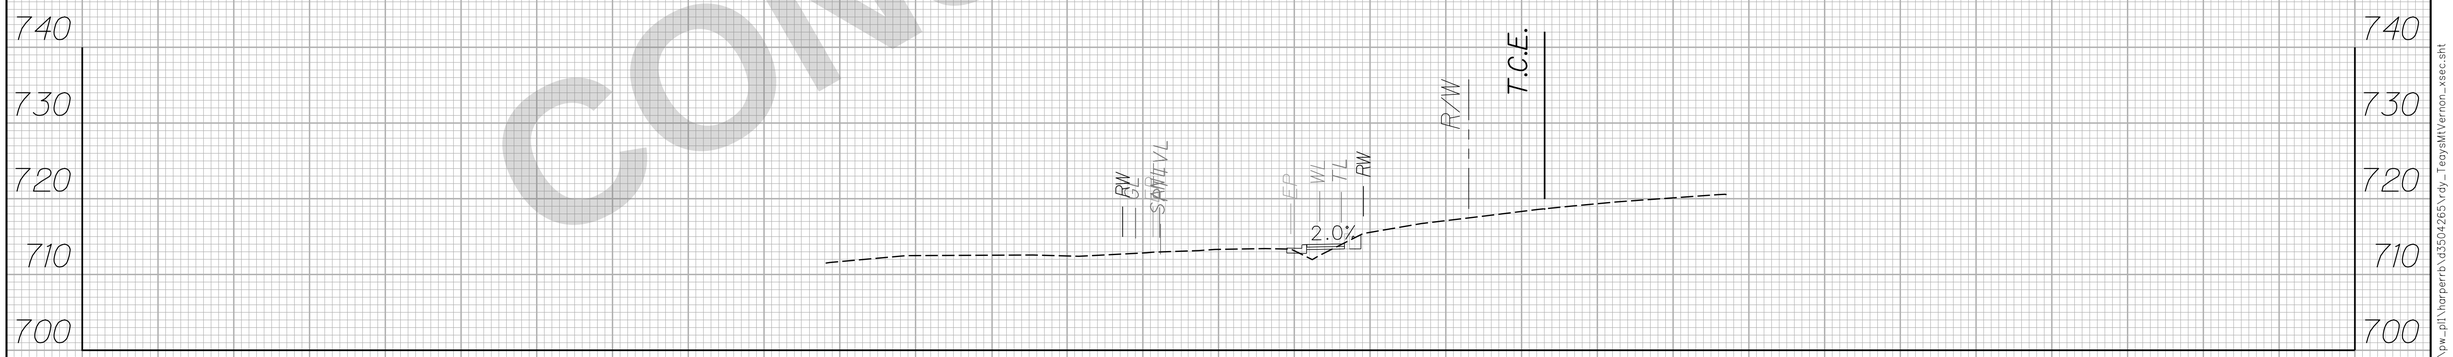

104+00

NOT FOR CONSTRUCTION

DRAFT

SCALES
10 ft.
0
10 ft.
0

REVISION NUMBER	SHEET NUMBER	REVISION	DATE	BY

THE WEST VIRGINIA DEPARTMENT OF TRANSPORTATION
DIVISION OF HIGHWAYS

CROSS-SECTION SHEET

11/9/2023 10:00:05 AM c:\pw_pll\harperrb\d3504265\rdy_TeaysMtVernon_xsec.sht

Public Roads Div	State Dist No	State Project No	Federal Project No	Fiscal Year	County	Sheet No	Total Sheets
WV	01	U340 -34/14- 0.01 00	TAP-0034(093)D	2024	PUTNAM	55	179

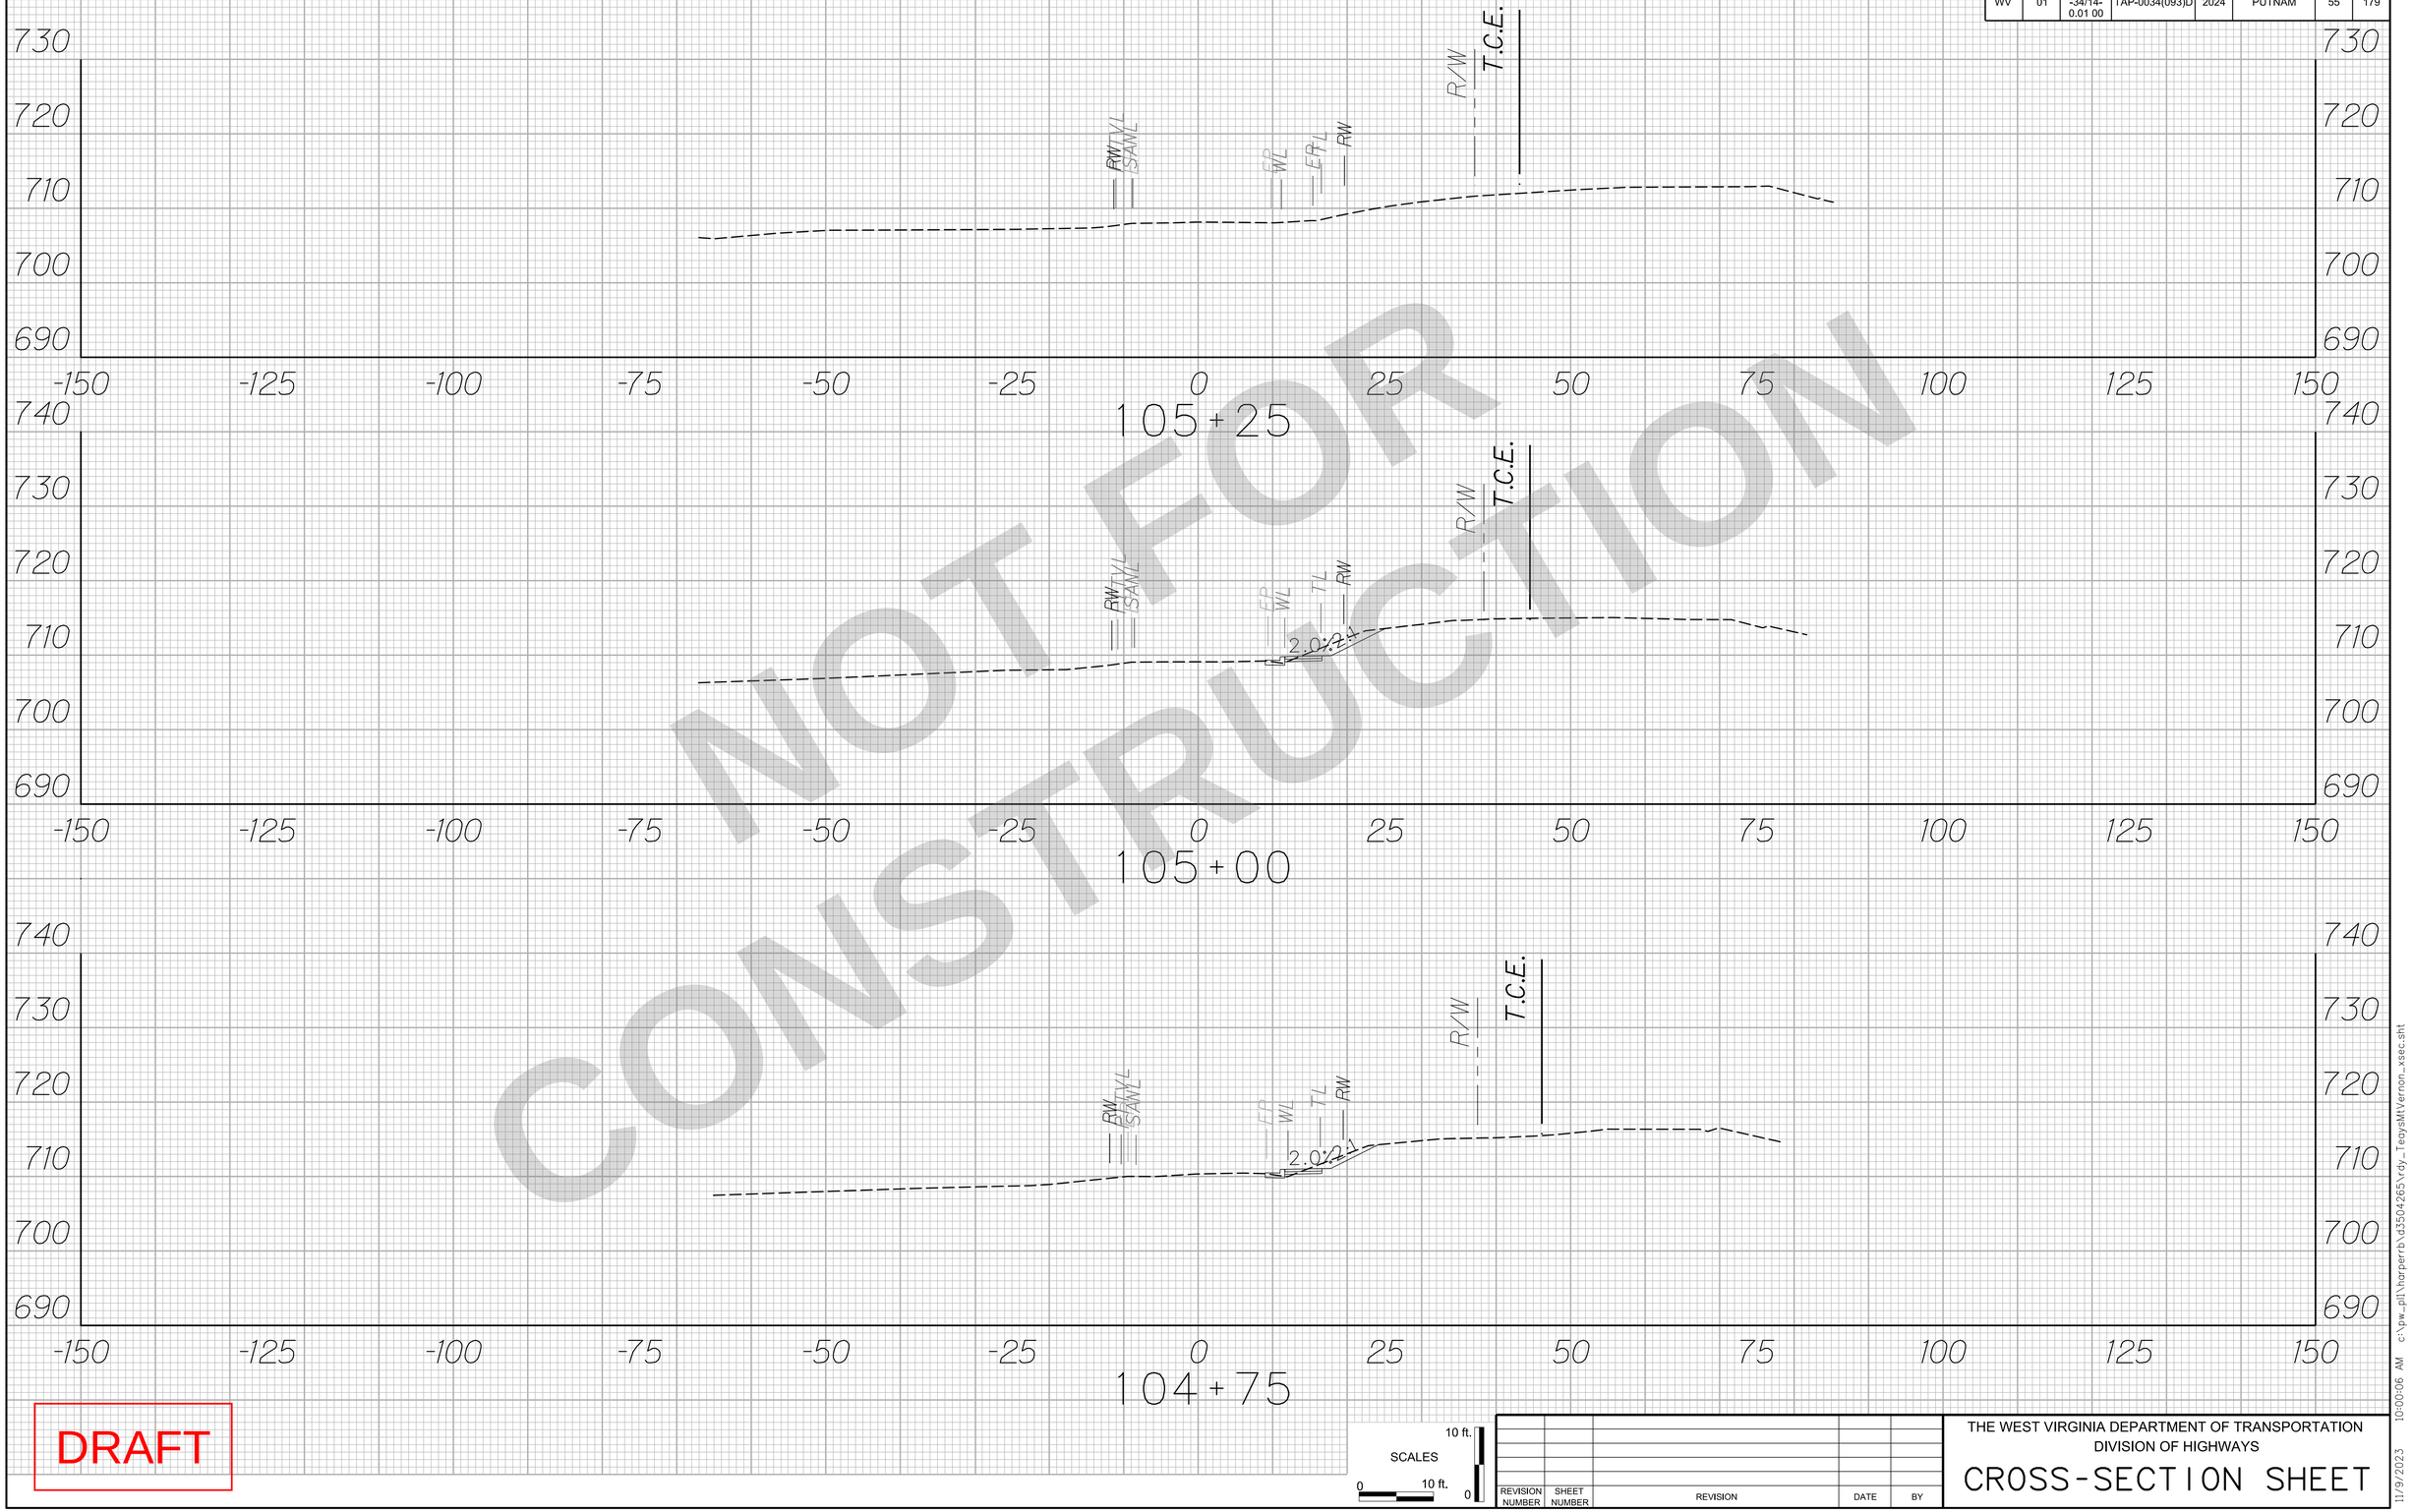

NOT FOR CONSTRUCTION

DRAFT

SCALES

10 ft. 0 10 ft. 0

REVISION NUMBER	SHEET NUMBER	REVISION	DATE	BY

THE WEST VIRGINIA DEPARTMENT OF TRANSPORTATION
DIVISION OF HIGHWAYS

CROSS-SECTION SHEET

11/9/2023 10:00:06 AM c:\pw_pll\harperrb\d3504265\rvdy_TeaysMtVernon_xsec.sht

Public Roads Div	State Dist No	State Project No	Federal Project No	Fiscal Year	County	Sheet No	Total Sheets
WV	01	U340 -34/14- 0.01 00	TAP-0034(093)D	2024	PUTNAM	56	179

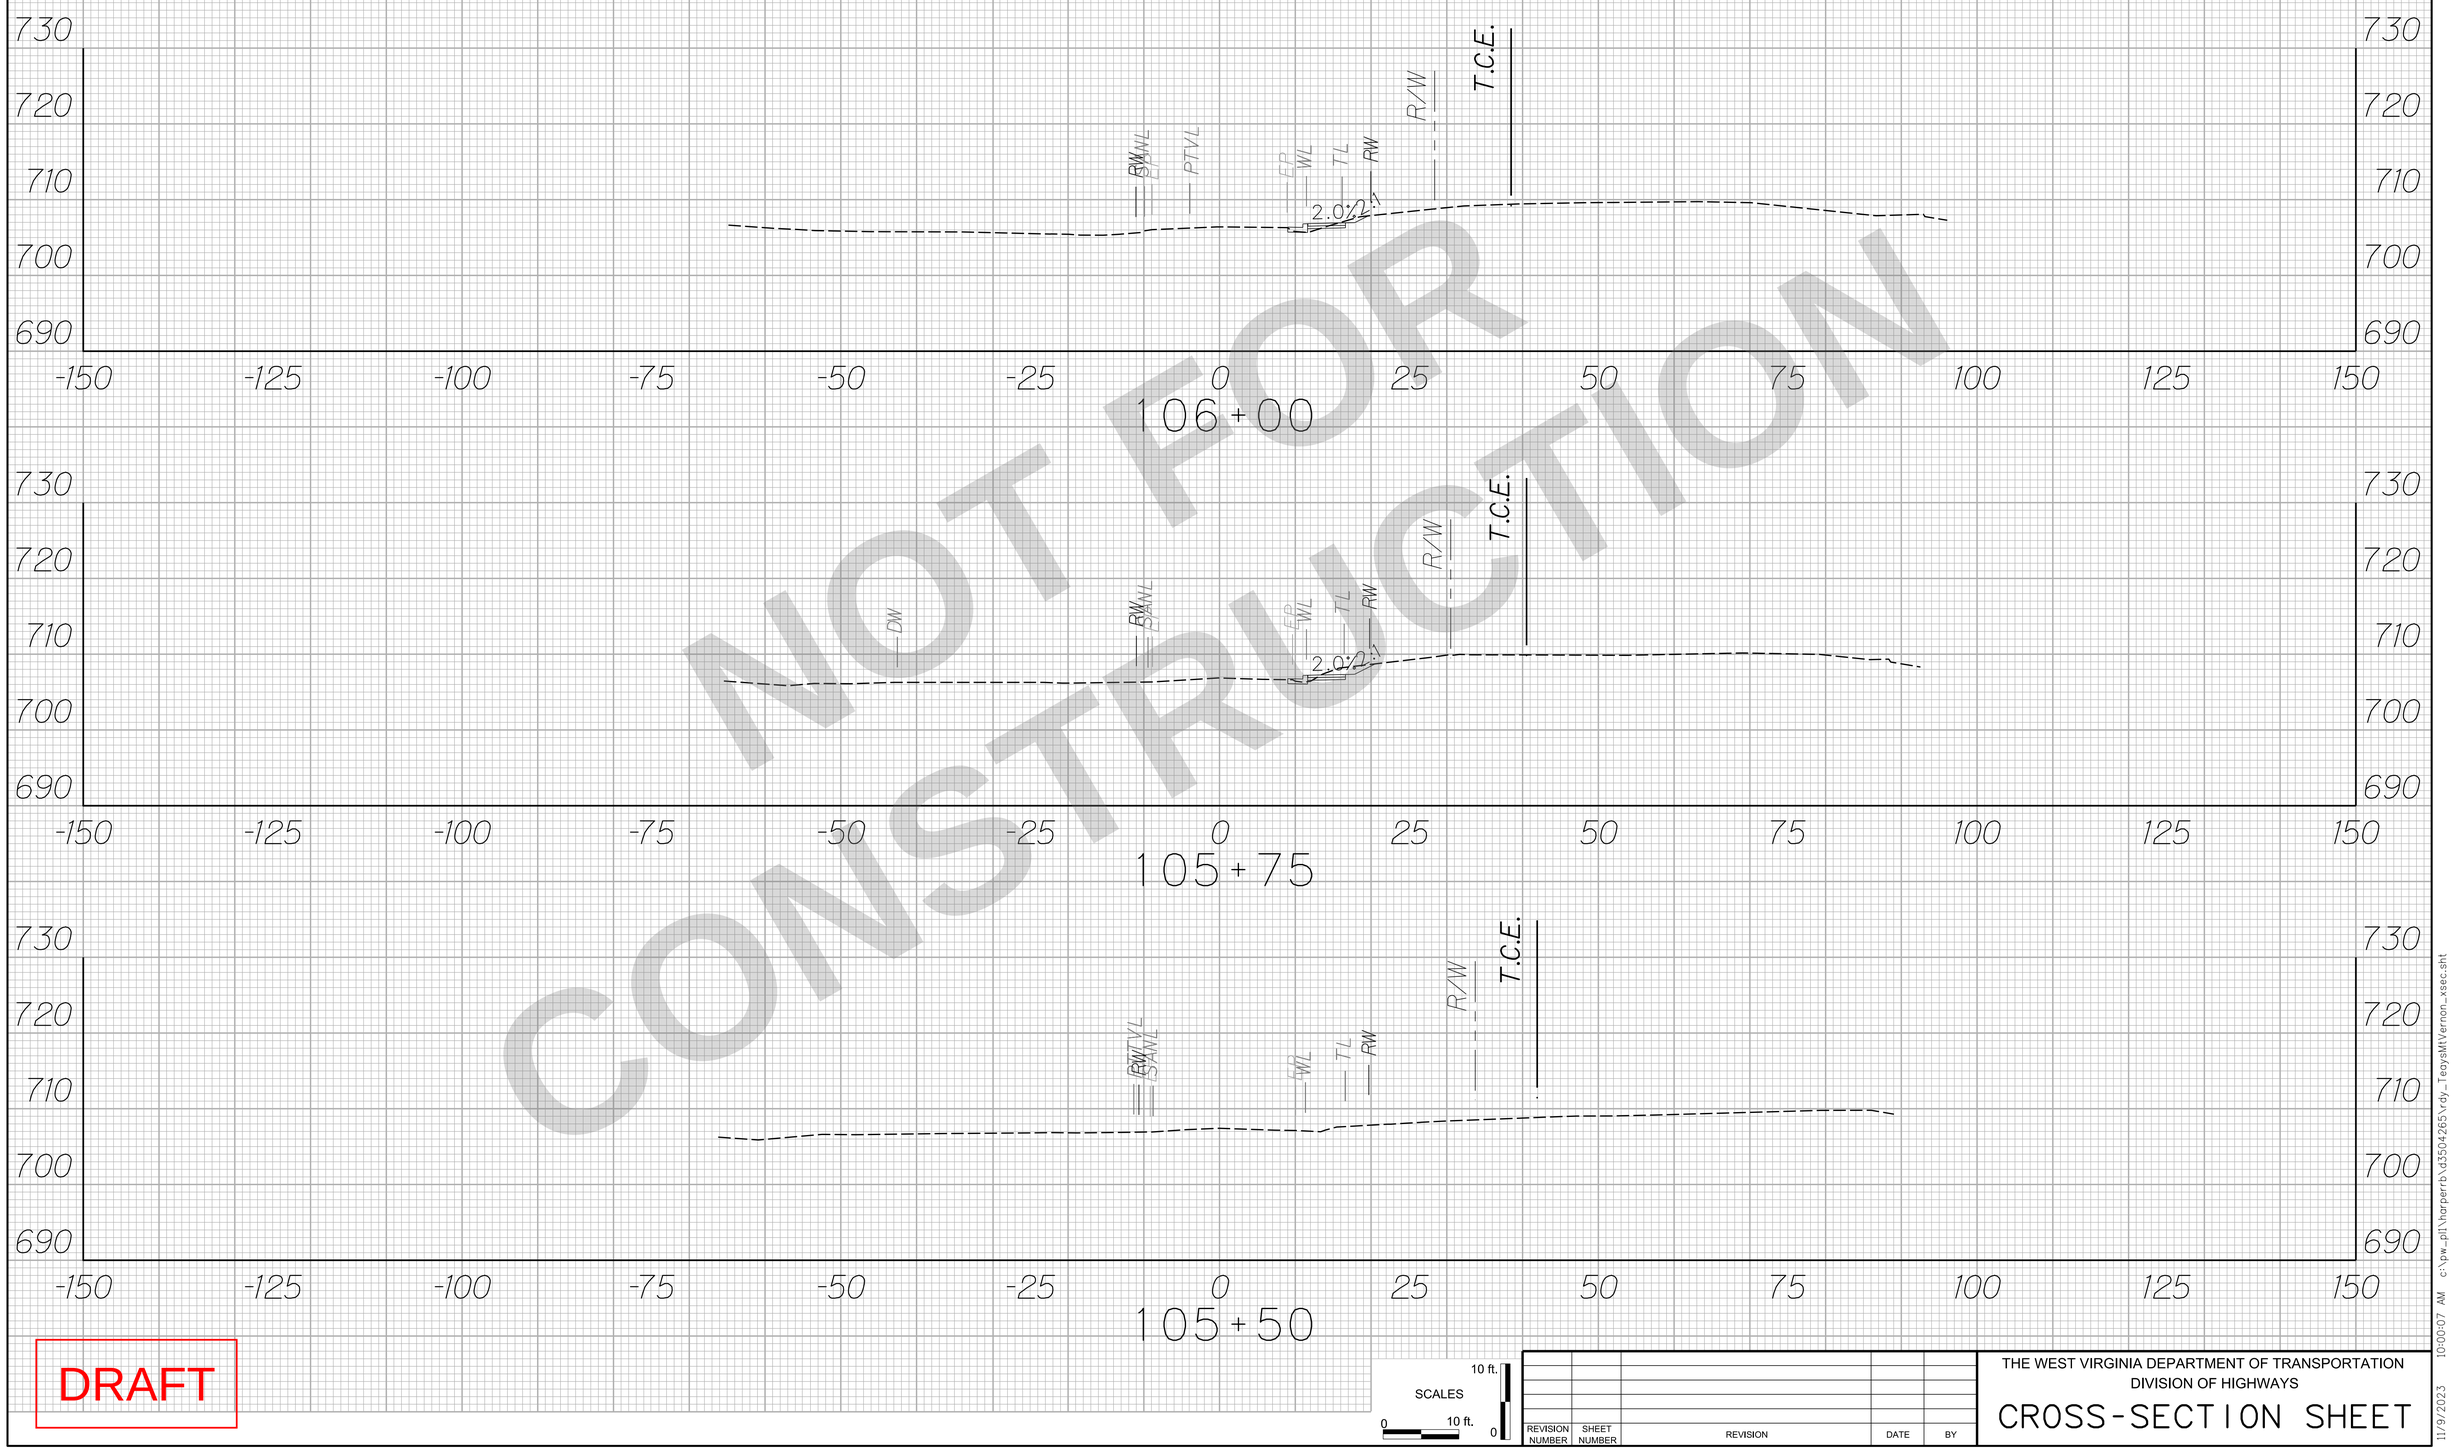

NOT FOR CONSTRUCTION

DRAFT

SCALES

10 ft. 0 10 ft. 0

REVISION NUMBER	SHEET NUMBER	REVISION	DATE	BY

THE WEST VIRGINIA DEPARTMENT OF TRANSPORTATION
DIVISION OF HIGHWAYS

CROSS-SECTION SHEET

11/9/2023 10:00:07 AM c:\pw_pit\harperrb\d35042651vdy_TeaysMtVernon_xsec.sht

Public Roads Div	State Dist No	State Project No	Federal Project No	Fiscal Year	County	Sheet No	Total Sheets
WV	01	U340 -34/14- 0.01 00	TAP-0034(093)D	2024	PUTNAM	57	179

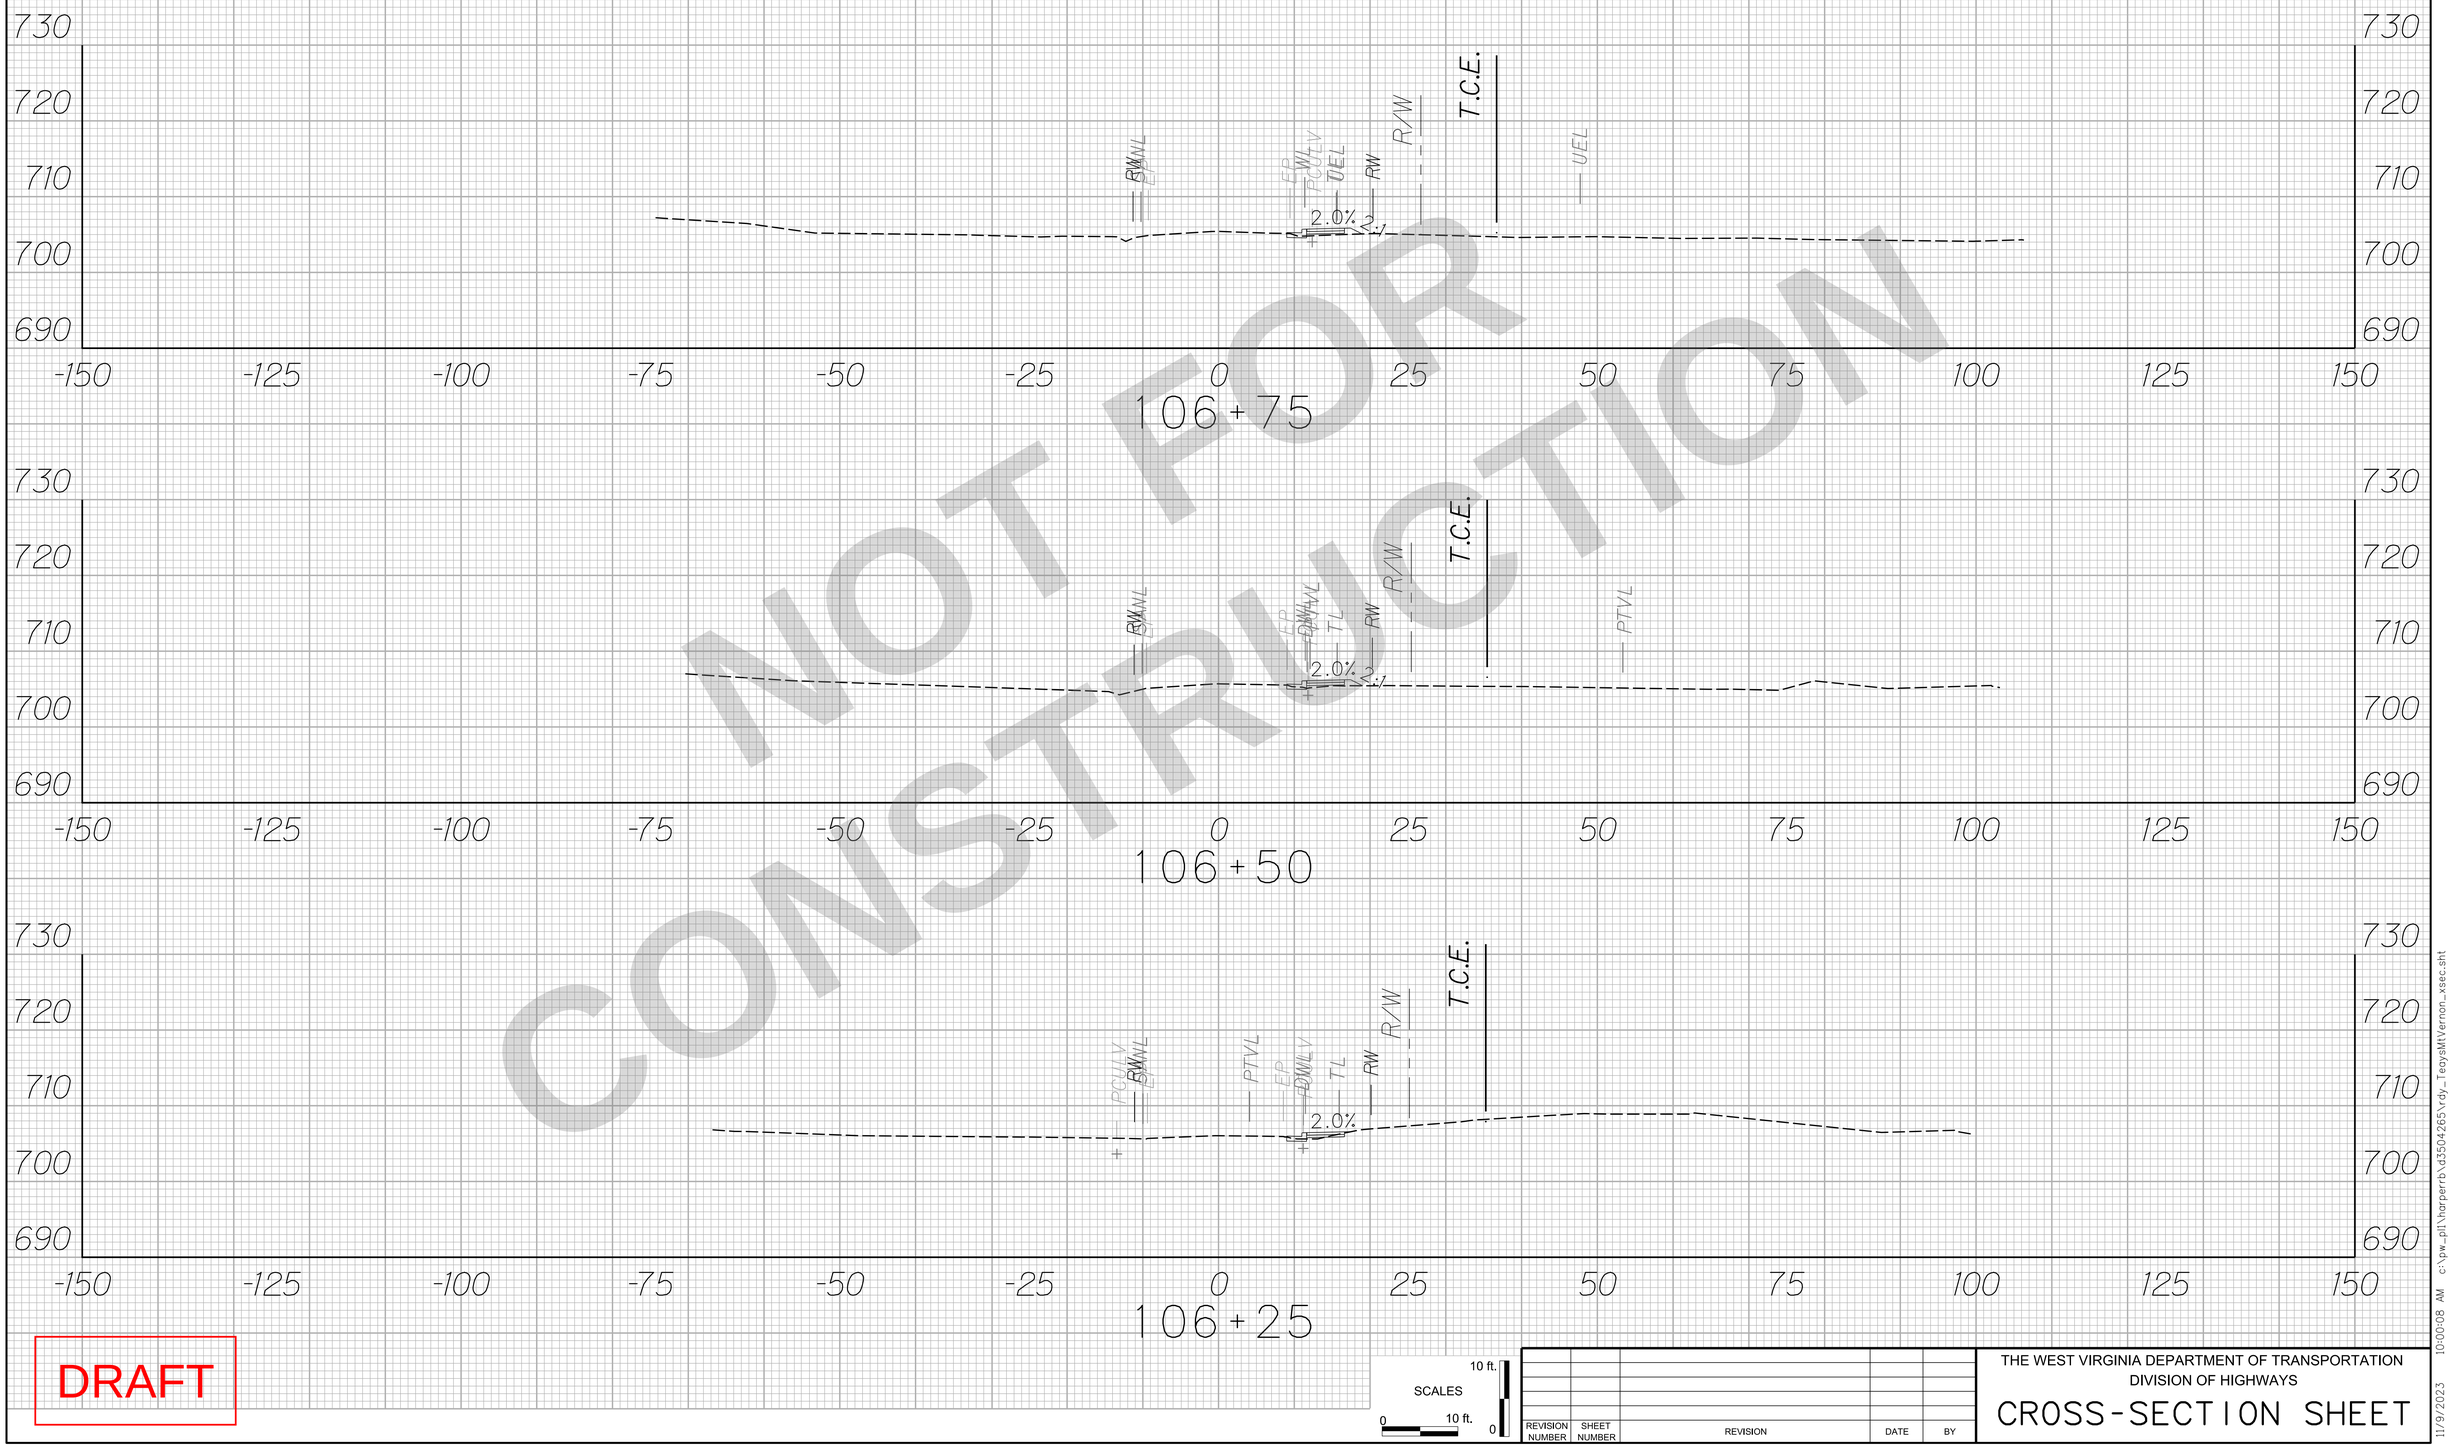

NOT FOR CONSTRUCTION

DRAFT

SCALES

10 ft. 0 0 10 ft.

REVISION NUMBER	SHEET NUMBER	REVISION	DATE	BY

THE WEST VIRGINIA DEPARTMENT OF TRANSPORTATION
DIVISION OF HIGHWAYS

CROSS-SECTION SHEET

11/9/2023 10:00:08 AM c:\pw_pll\harperrb\d3504265\rdy_TeaysMtVernon_xsec.sht

Public Roads Div	State Dist No	State Project No	Federal Project No	Fiscal Year	County	Sheet No	Total Sheets
WV	01	U340 -34/14- 0.01 00	TAP-0034(093)D	2024	PUTNAM	58	179

NOT FOR CONSTRUCTION

DRAFT

SCALES
10 ft.
0
10 ft.
0

REVISION NUMBER	SHEET NUMBER	REVISION	DATE	BY

THE WEST VIRGINIA DEPARTMENT OF TRANSPORTATION
DIVISION OF HIGHWAYS

CROSS-SECTION SHEET

11/9/2023 10:00:09 AM c:\pw_pll\harperrb\d3504265\rdy_TeaysMtVernon_xsec.sht

Public Roads Div	State Dist No	State Project No	Federal Project No	Fiscal Year	County	Sheet No	Total Sheets
WV	01	U340 -34/14- 0.01 00	TAP-0034(093)D	2024	PUTNAM	59	179

NOT FOR CONSTRUCTION

DRAFT

SCALES
10 ft.
0
10 ft.
0

REVISION NUMBER	SHEET NUMBER	REVISION	DATE	BY

THE WEST VIRGINIA DEPARTMENT OF TRANSPORTATION
DIVISION OF HIGHWAYS

CROSS-SECTION SHEET

11/9/2023 10:00:10 AM c:\pw_pil\harperrb\d3504265\vrdy_TeaysMtVernon_xsec.sht

Public Roads Div	State Dist No	State Project No	Federal Project No	Fiscal Year	County	Sheet No	Total Sheets
WV	01	U340 -34/14- 0.01 00	TAP-0034(093)D	2024	PUTNAM	60	179

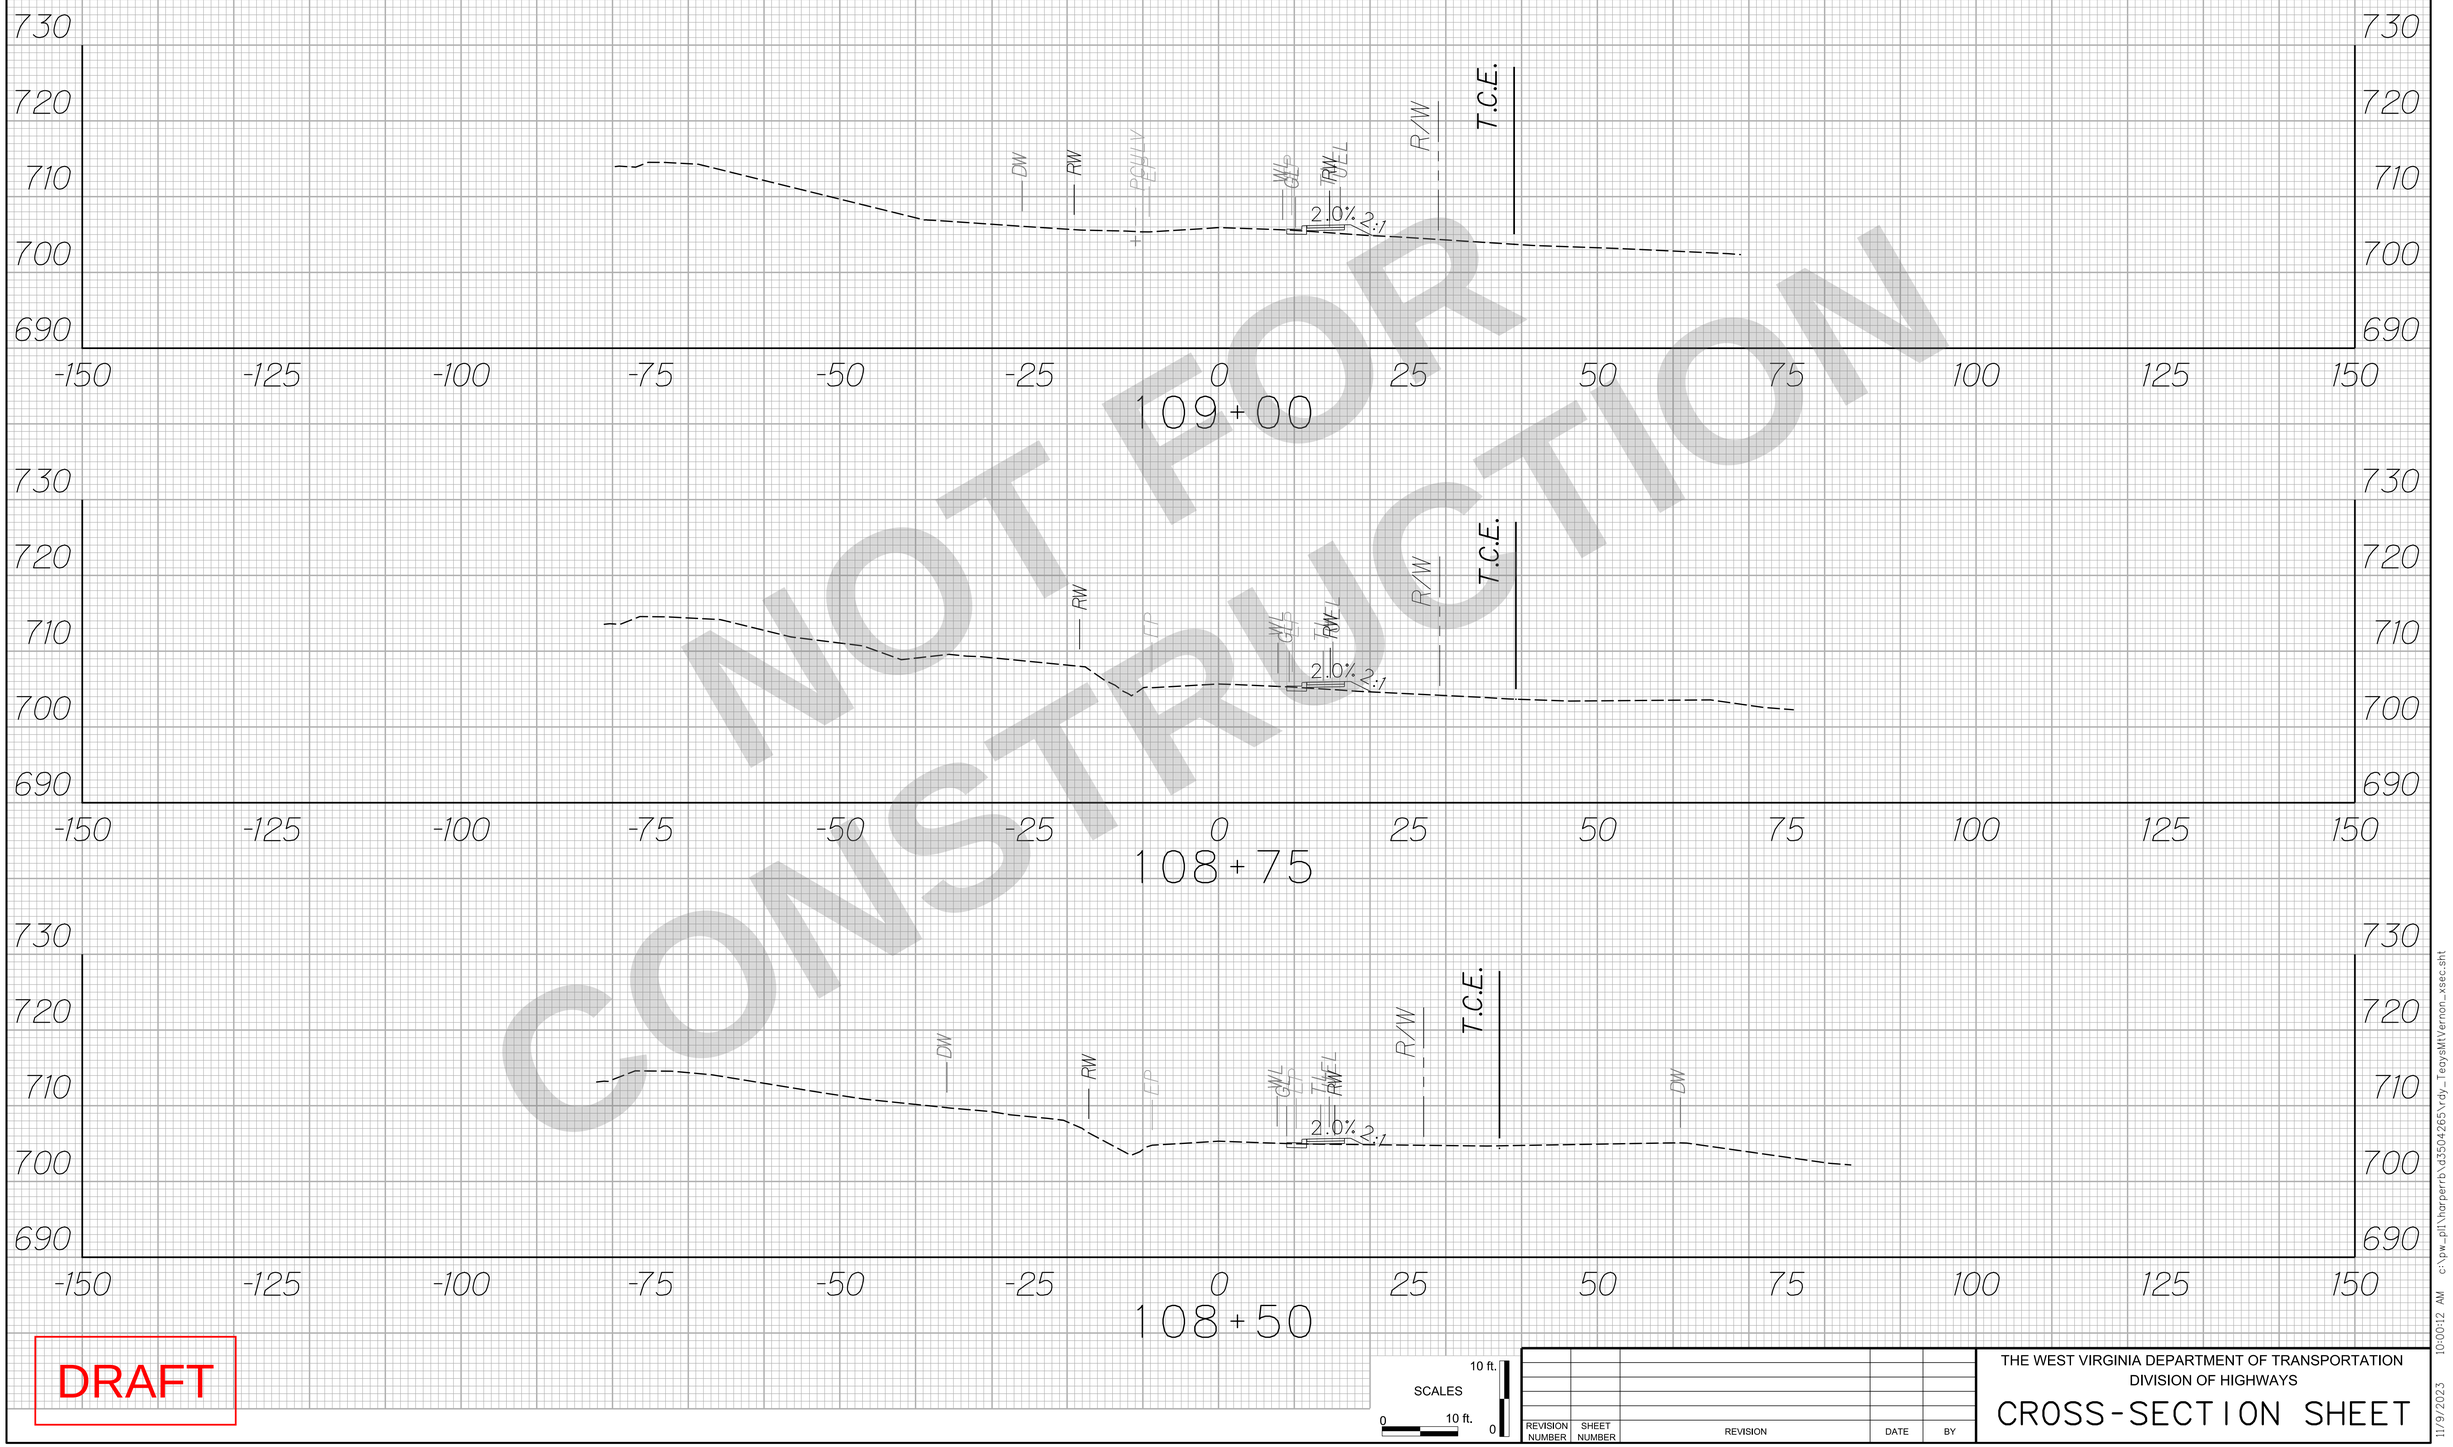

NOT FOR CONSTRUCTION

DRAFT

SCALES
10 ft.
0 10 ft. 0

REVISION NUMBER	SHEET NUMBER	REVISION	DATE	BY

THE WEST VIRGINIA DEPARTMENT OF TRANSPORTATION
DIVISION OF HIGHWAYS

CROSS-SECTION SHEET

11/9/2023 10:00:12 AM c:\pw_pll\harperrb\d3504265\rdy_TeaysMtVernon_xsec.sht

Public Roads Div	State Dist No	State Project No	Federal Project No	Fiscal Year	County	Sheet No	Total Sheets
WV	01	U340 -34/14- 0.01 00	TAP-0034(093)D	2024	PUTNAM	61	179

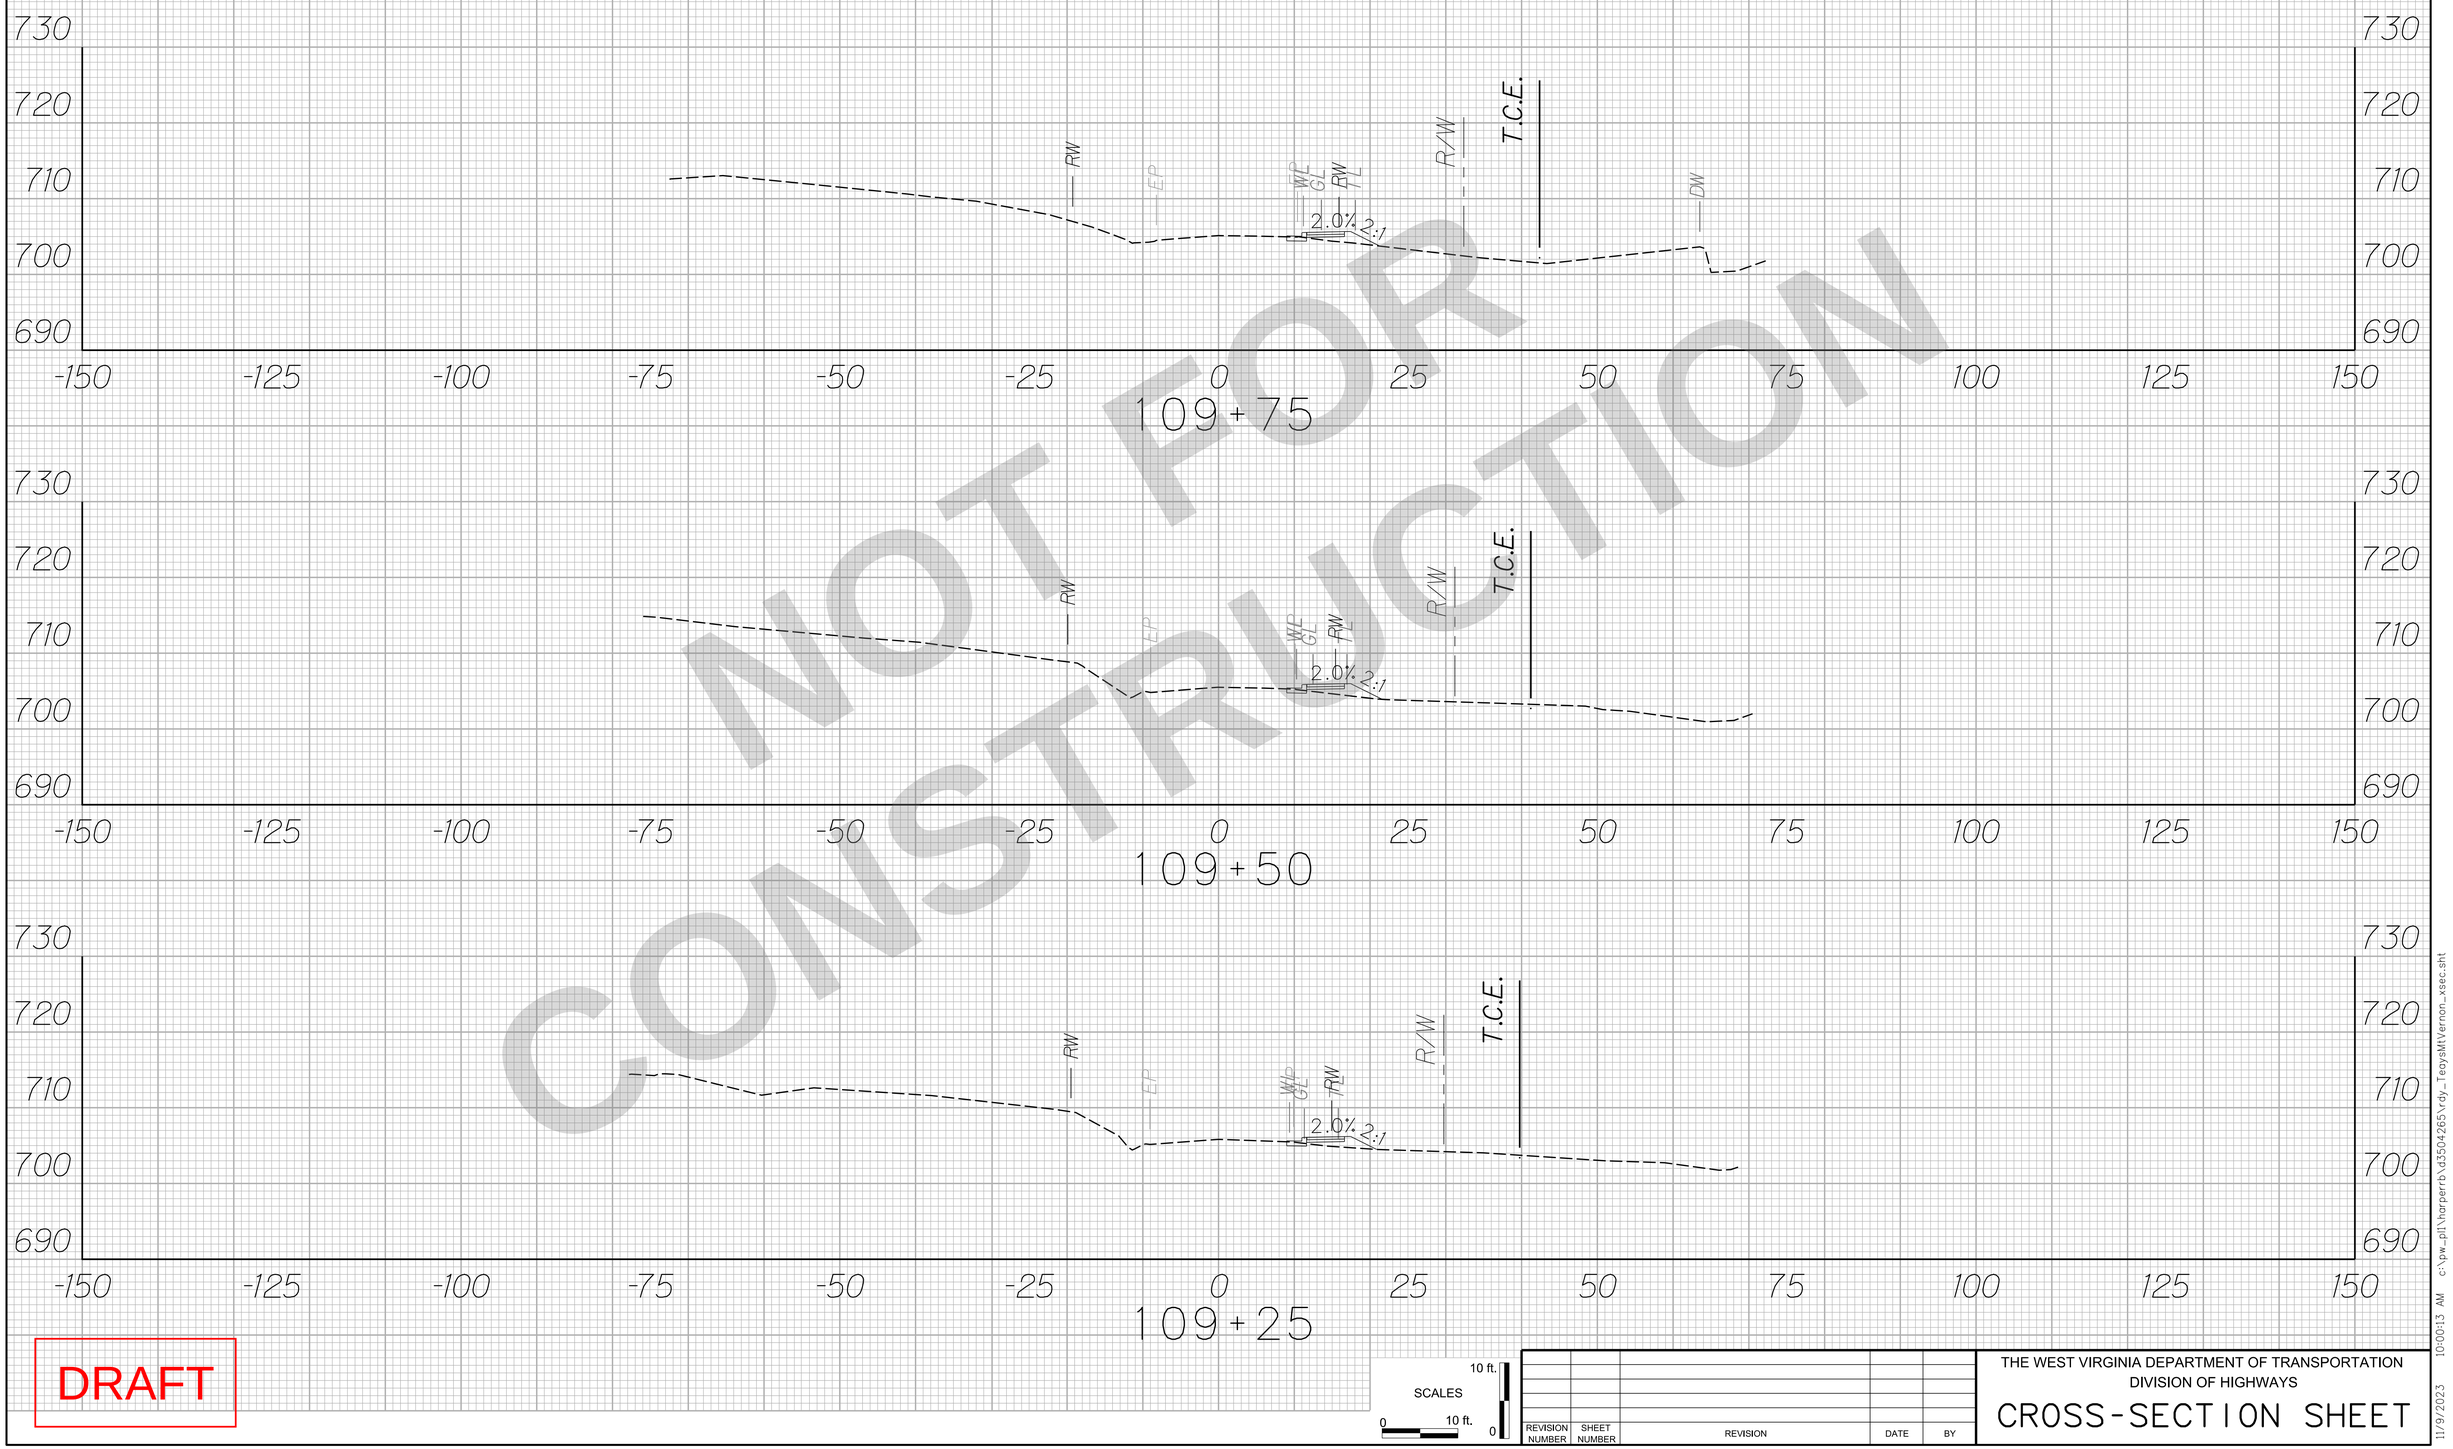

NOT FOR CONSTRUCTION

DRAFT

SCALES

10 ft.

0 10 ft.

0

REVISION NUMBER	SHEET NUMBER	REVISION	DATE	BY

THE WEST VIRGINIA DEPARTMENT OF TRANSPORTATION
DIVISION OF HIGHWAYS

CROSS-SECTION SHEET

11/9/2023 10:00:13 AM c:\pw_pit\harperb\d3504265\rdy_TeaysMtVernon_xsec.sht

Public Roads Div	State Dist No	State Project No	Federal Project No	Fiscal Year	County	Sheet No	Total Sheets
WV	01	U340 -34/14- 0.01 00	TAP-0034(093)D	2024	PUTNAM	62	179

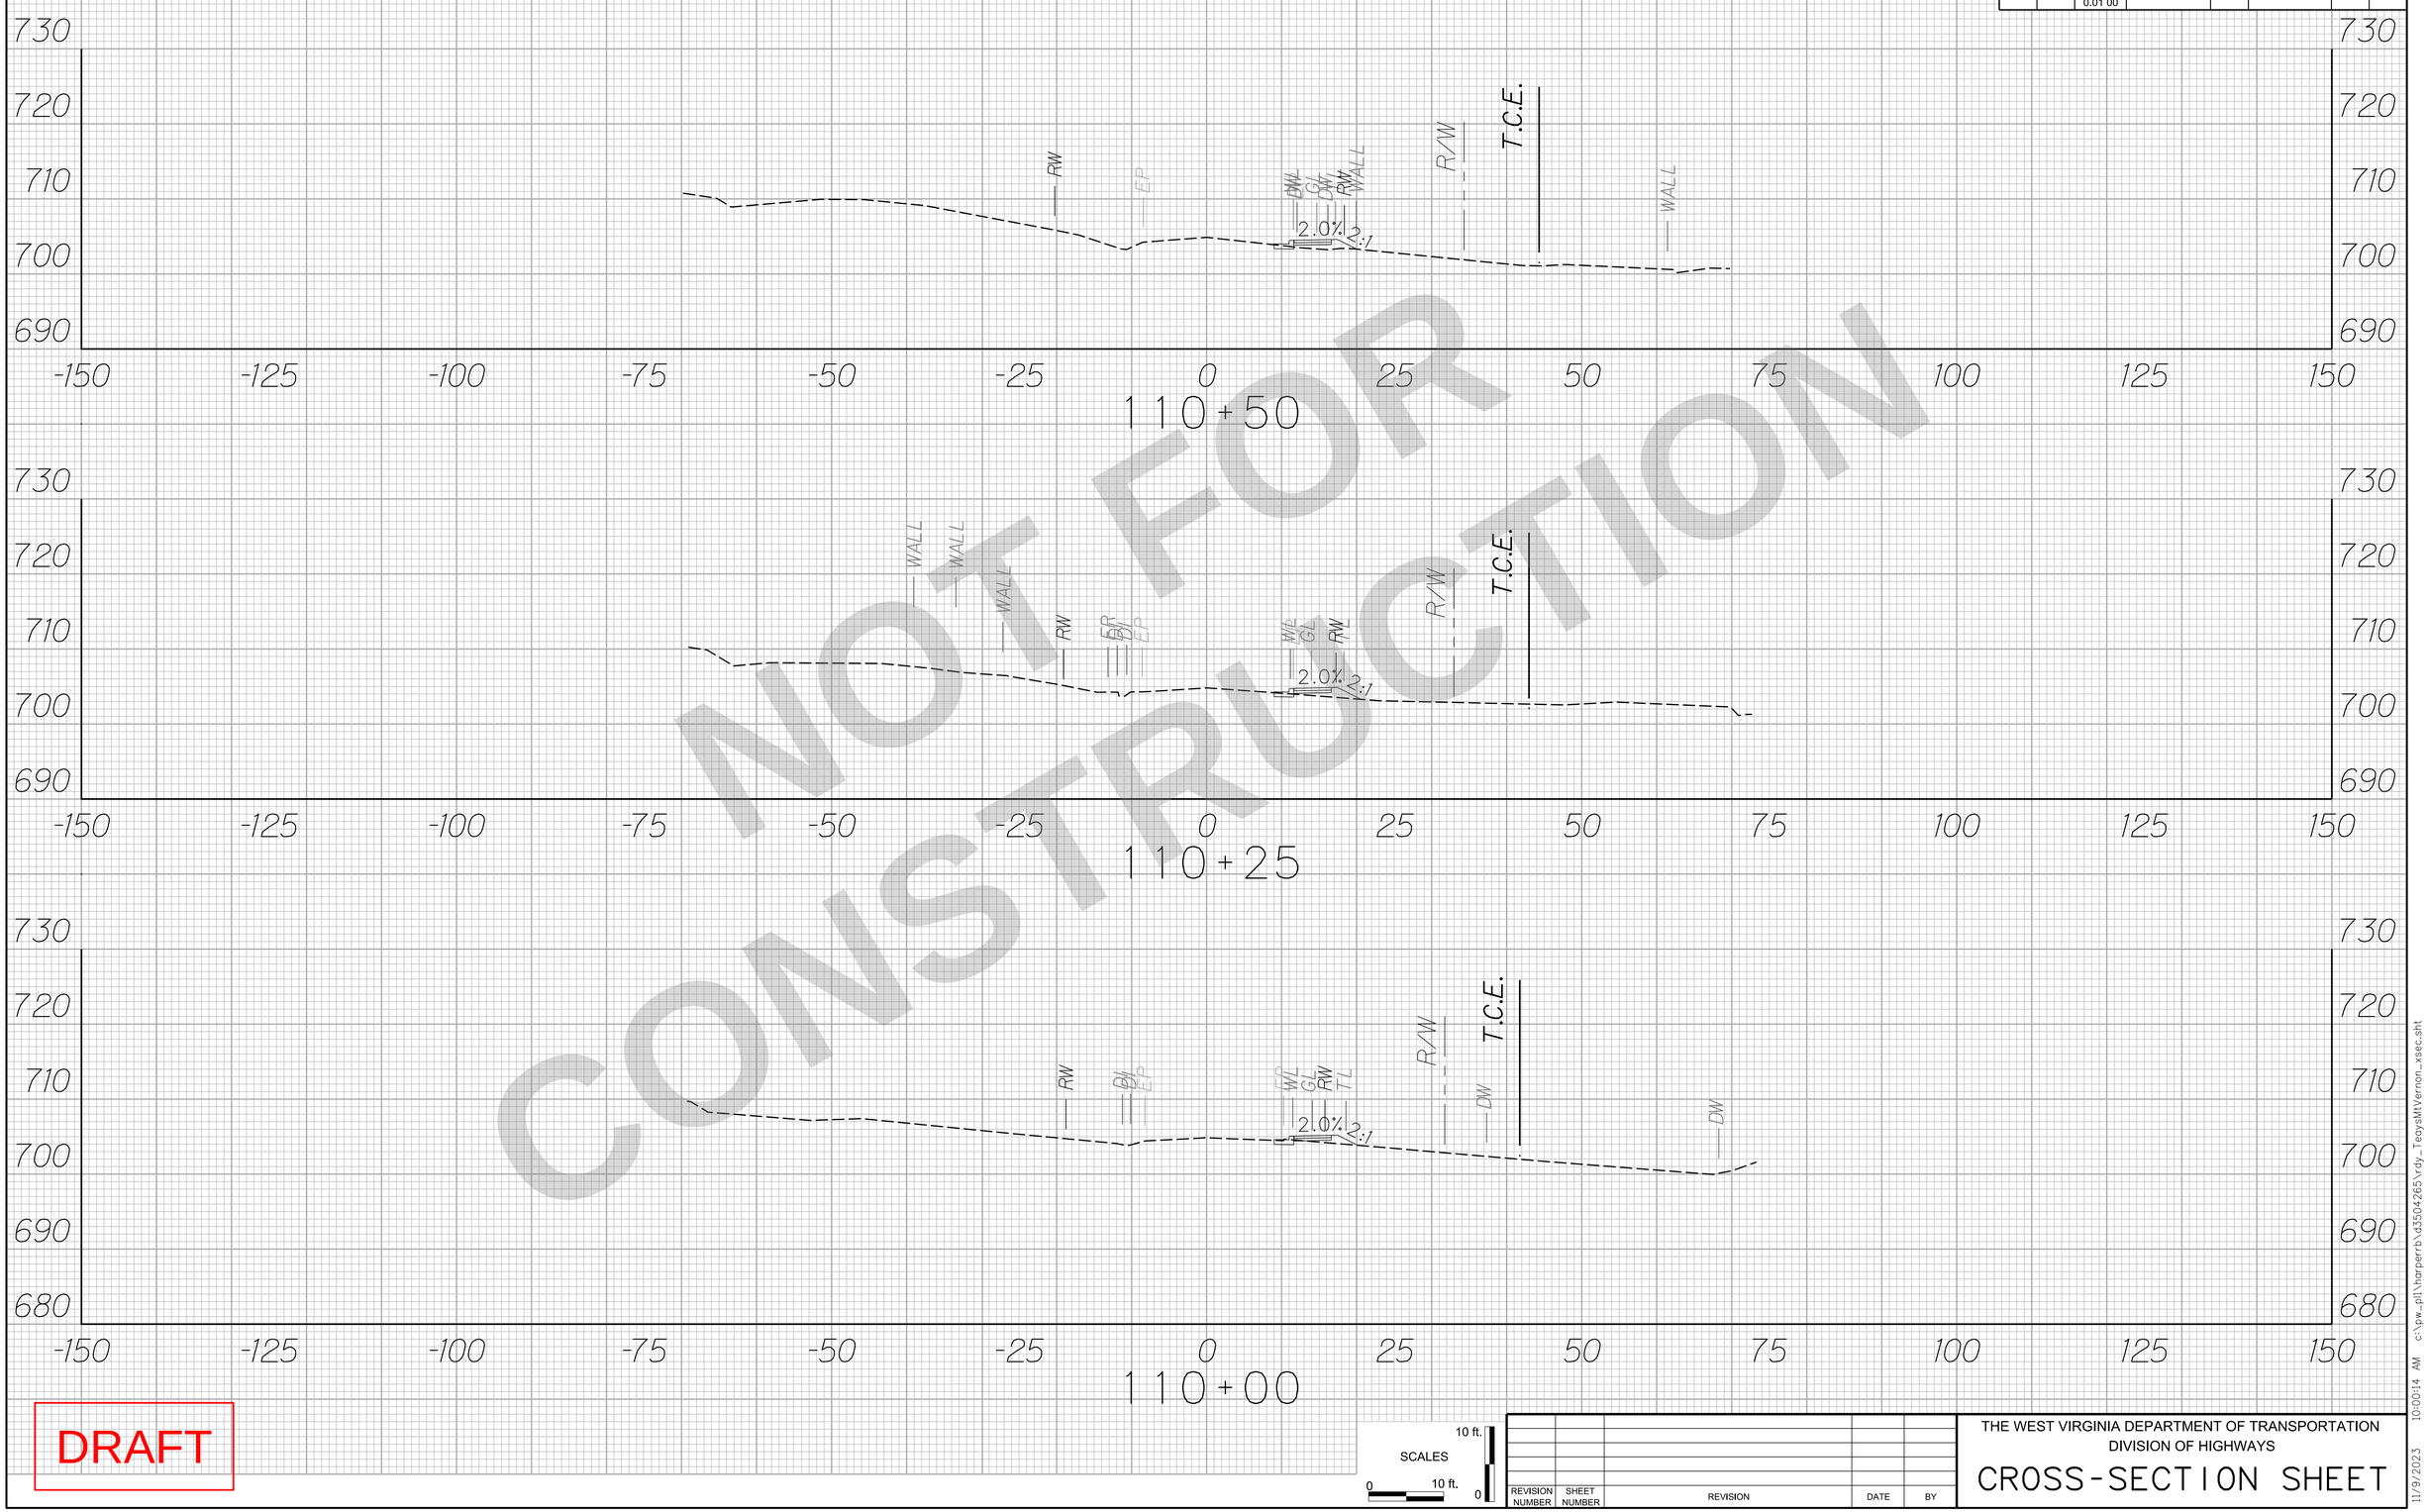

NOT FOR CONSTRUCTION

DRAFT

SCALES

10 ft. 0 10 ft. 0

REVISION NUMBER	SHEET NUMBER	REVISION	DATE	BY

THE WEST VIRGINIA DEPARTMENT OF TRANSPORTATION
DIVISION OF HIGHWAYS

CROSS-SECTION SHEET

11/9/2023 10:00:14 AM c:\pw_pil\harperrb\d3504265\rdy_TeaysMtVernon_xsec.sht

Public Roads Div	State Dist No	State Project No	Federal Project No	Fiscal Year	County	Sheet No	Total Sheets
WV	01	U340 -34/14- 0.01 00	TAP-0034(093)D	2024	PUTNAM	63	179

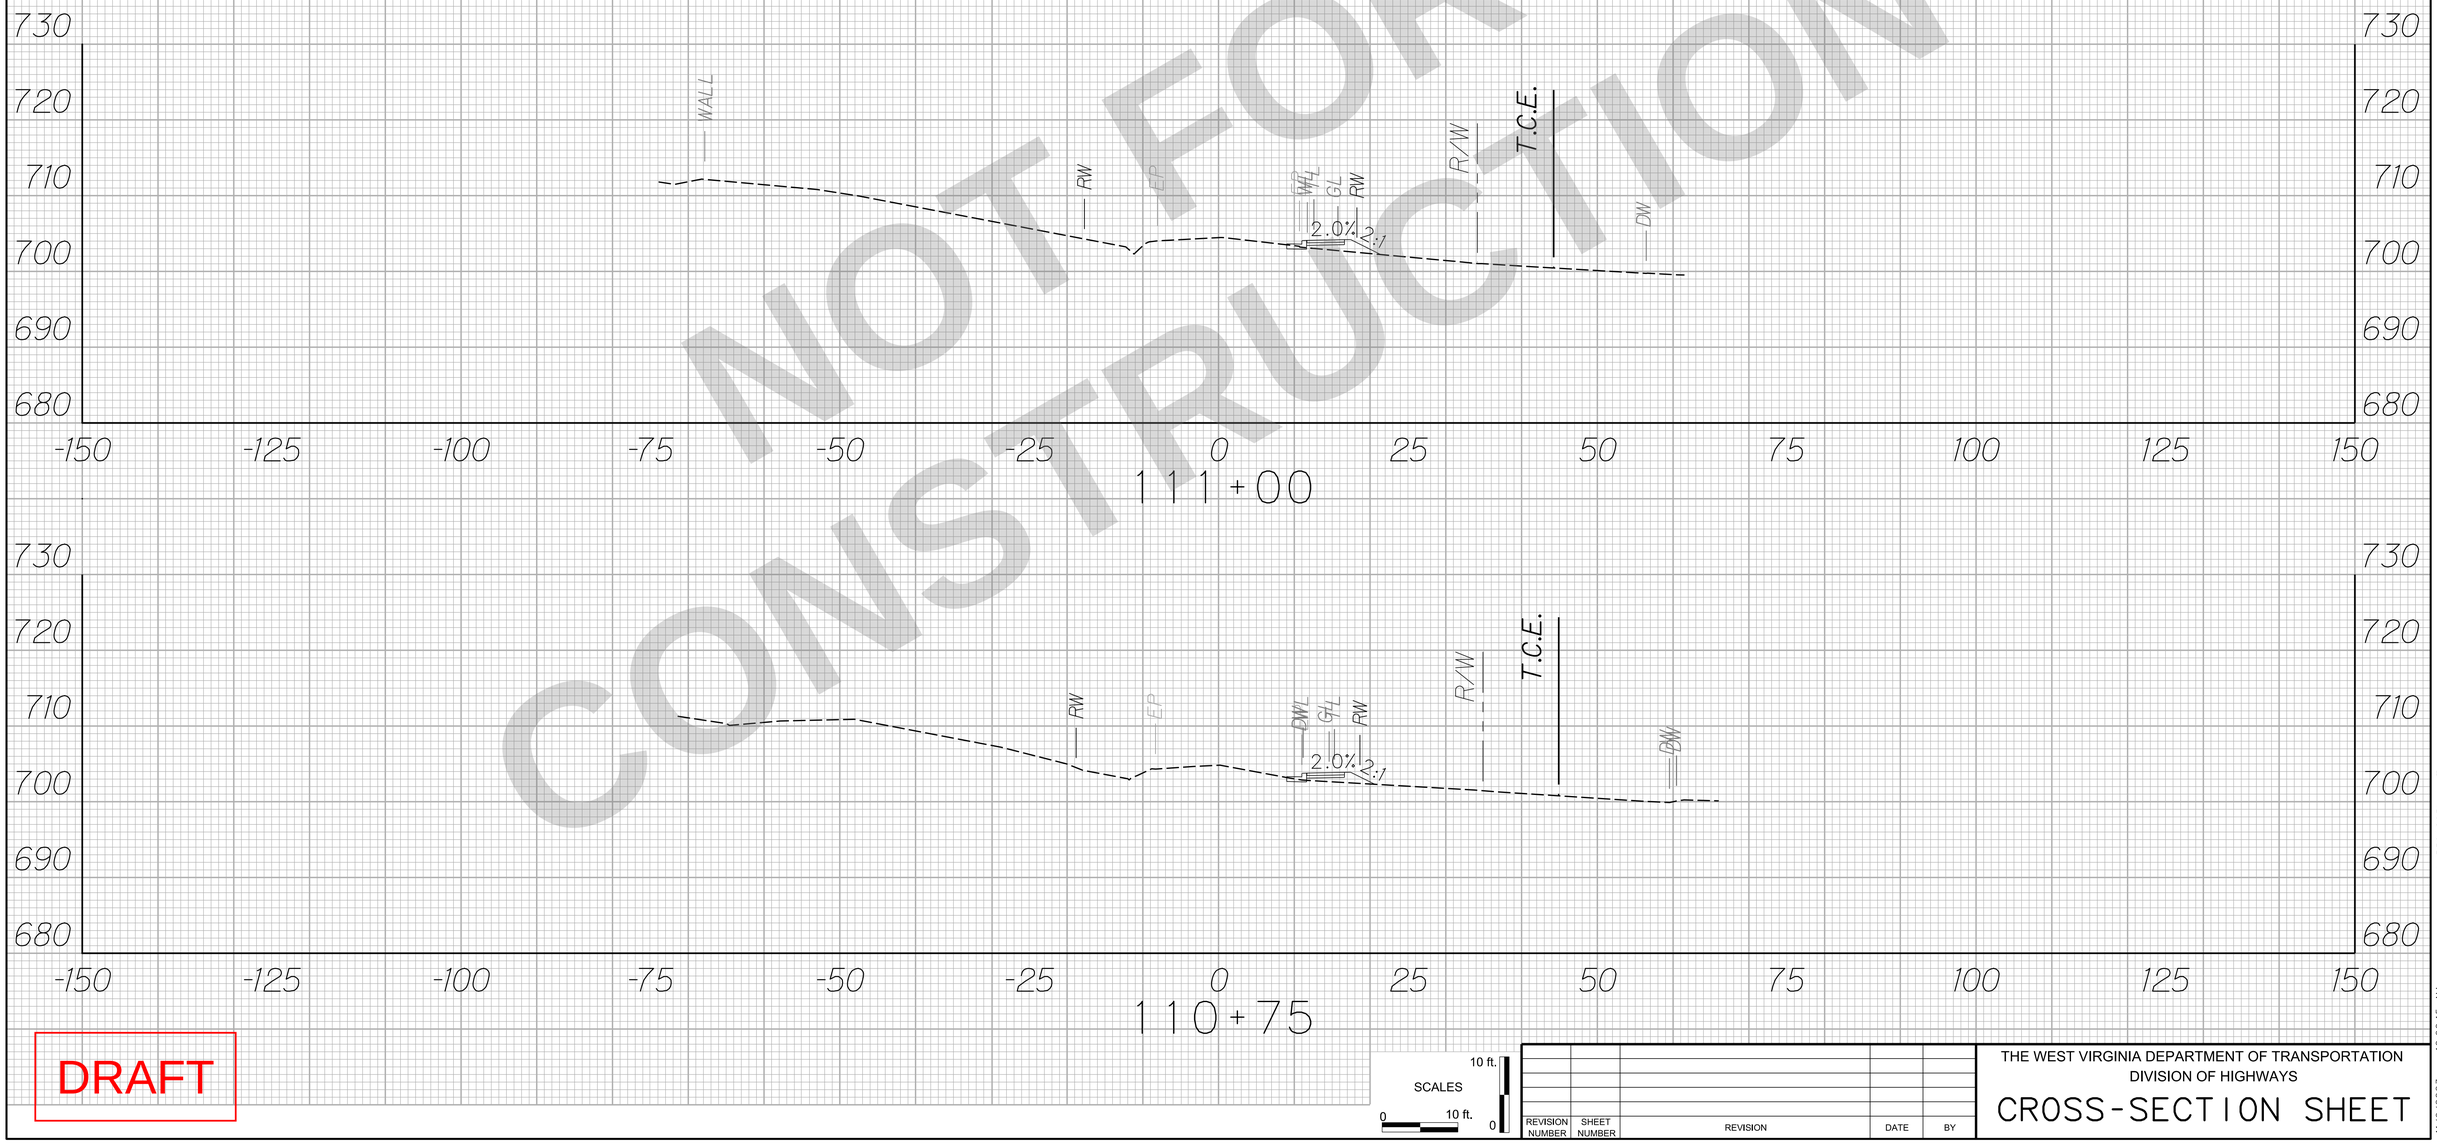

NOT FOR CONSTRUCTION

DRAFT

SCALES
10 ft.
0
10 ft.
0

REVISION NUMBER	SHEET NUMBER	REVISION	DATE	BY

THE WEST VIRGINIA DEPARTMENT OF TRANSPORTATION
DIVISION OF HIGHWAYS

CROSS-SECTION SHEET

11/9/2023 10:00:15 AM c:\pw_pil\harperrb\d3504265\rdy_TeaysMtVernon_xsec.sht

Public Roads Div	State Dist No	State Project No	Federal Project No	Fiscal Year	County	Sheet No	Total Sheets
WV	01	U340 -34/14- 0.01 00	TAP-0034(093)D	2024	PUTNAM	64	179

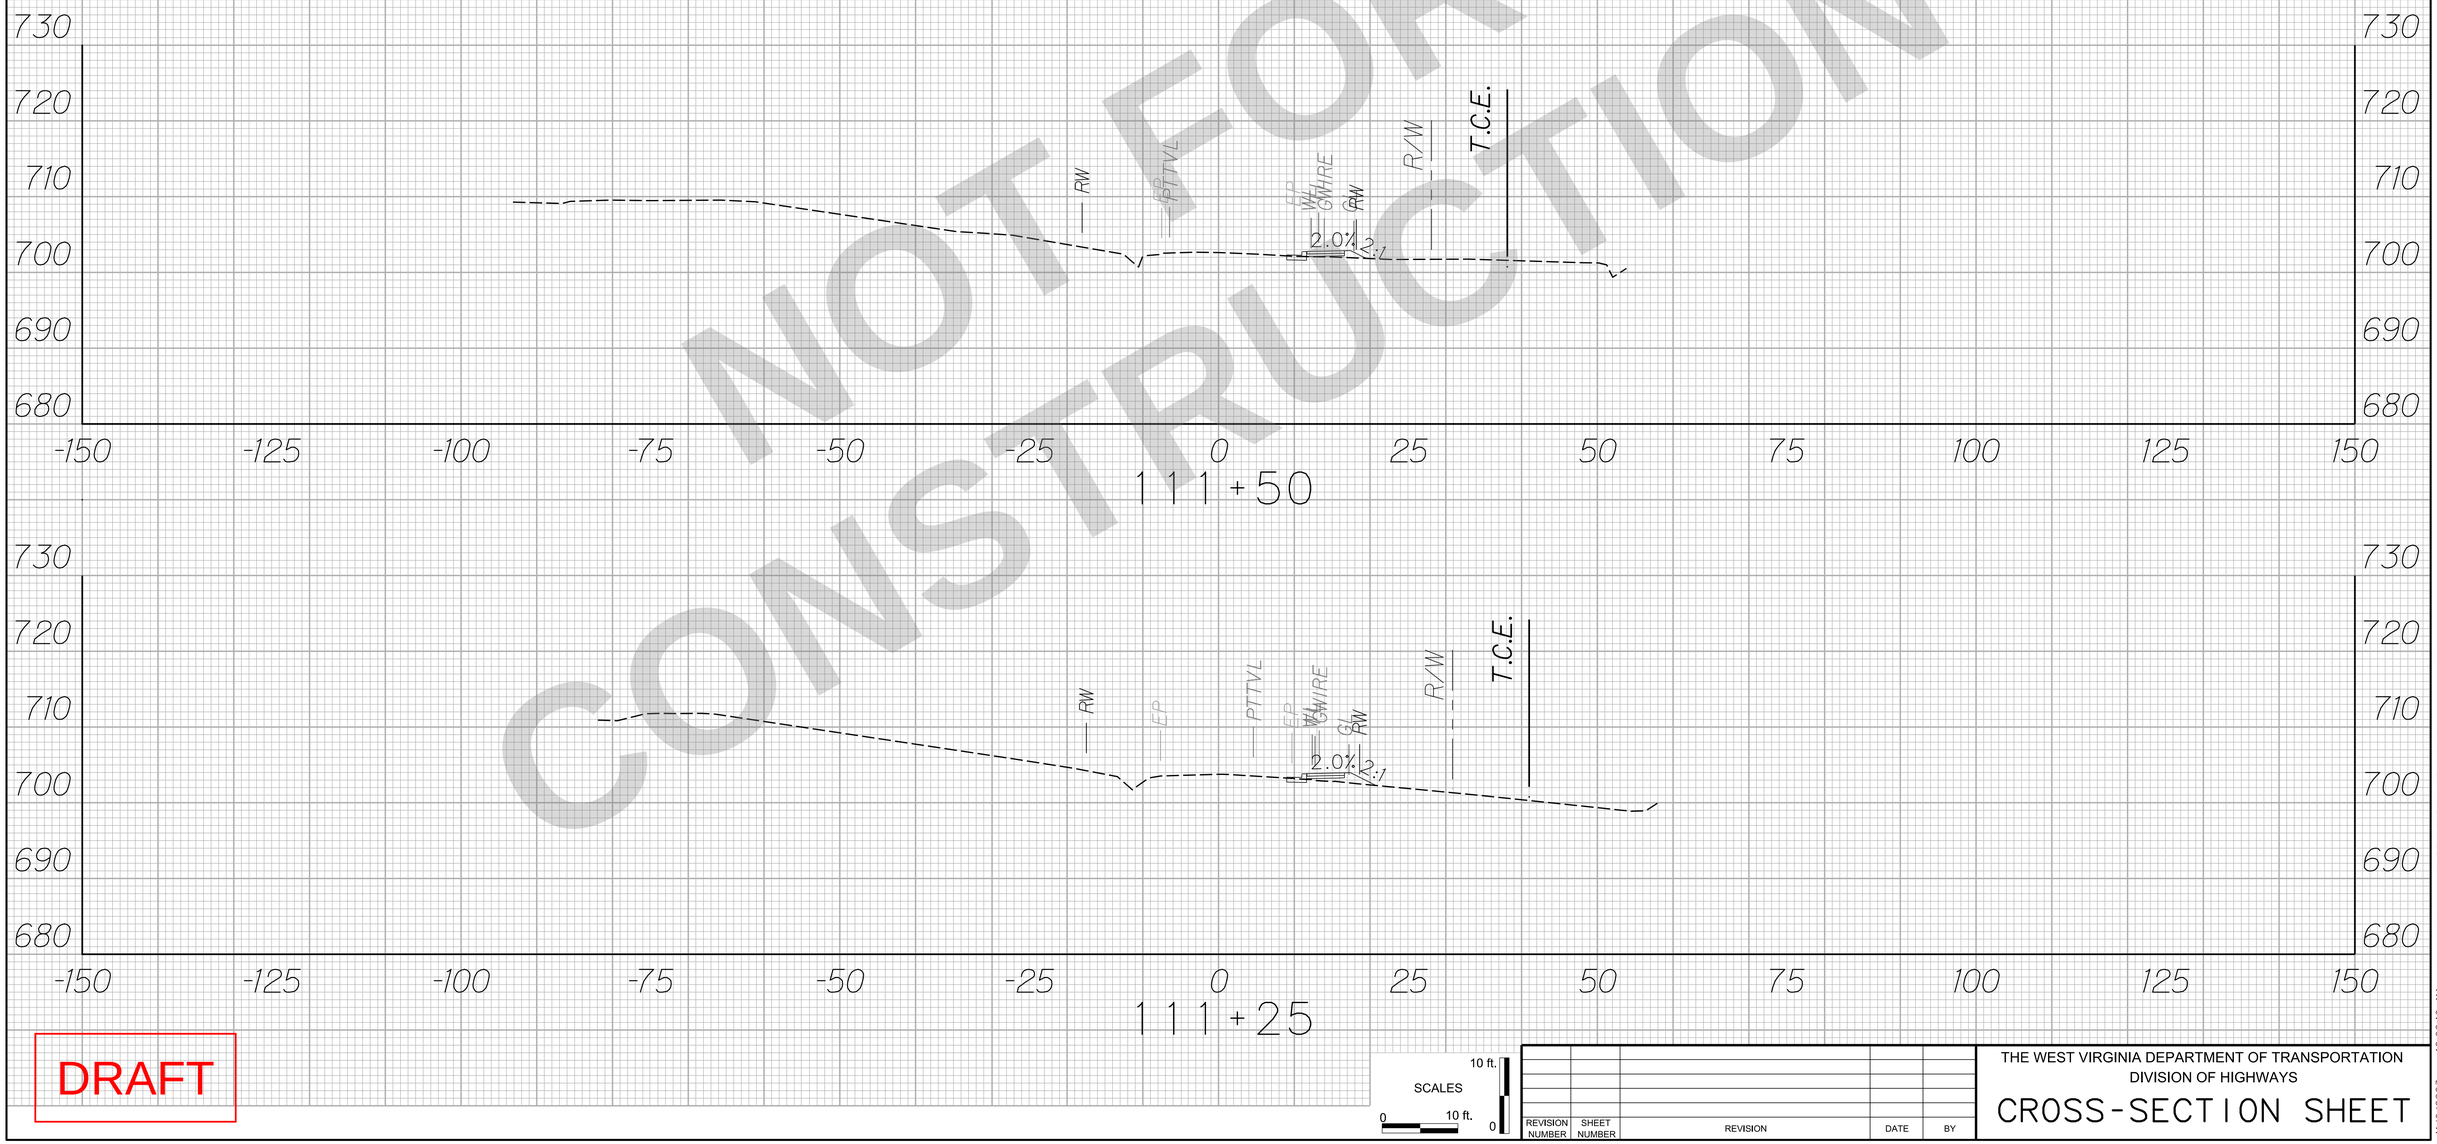

NOT FOR CONSTRUCTION

DRAFT

SCALES
10 ft.
0
10 ft.
0

REVISION NUMBER	SHEET NUMBER	REVISION	DATE	BY

THE WEST VIRGINIA DEPARTMENT OF TRANSPORTATION
DIVISION OF HIGHWAYS

CROSS-SECTION SHEET

11/9/2023 10:00:16 AM c:\pw_pll\harperrb\d3504265\vrdy_TeaysMtVernon_xsec.sht

Public Roads Div	State Dist No	State Project No	Federal Project No	Fiscal Year	County	Sheet No	Total Sheets
WV	01	U340 -34/14- 0.01 00	TAP-0034(093)D	2024	PUTNAM	65	179

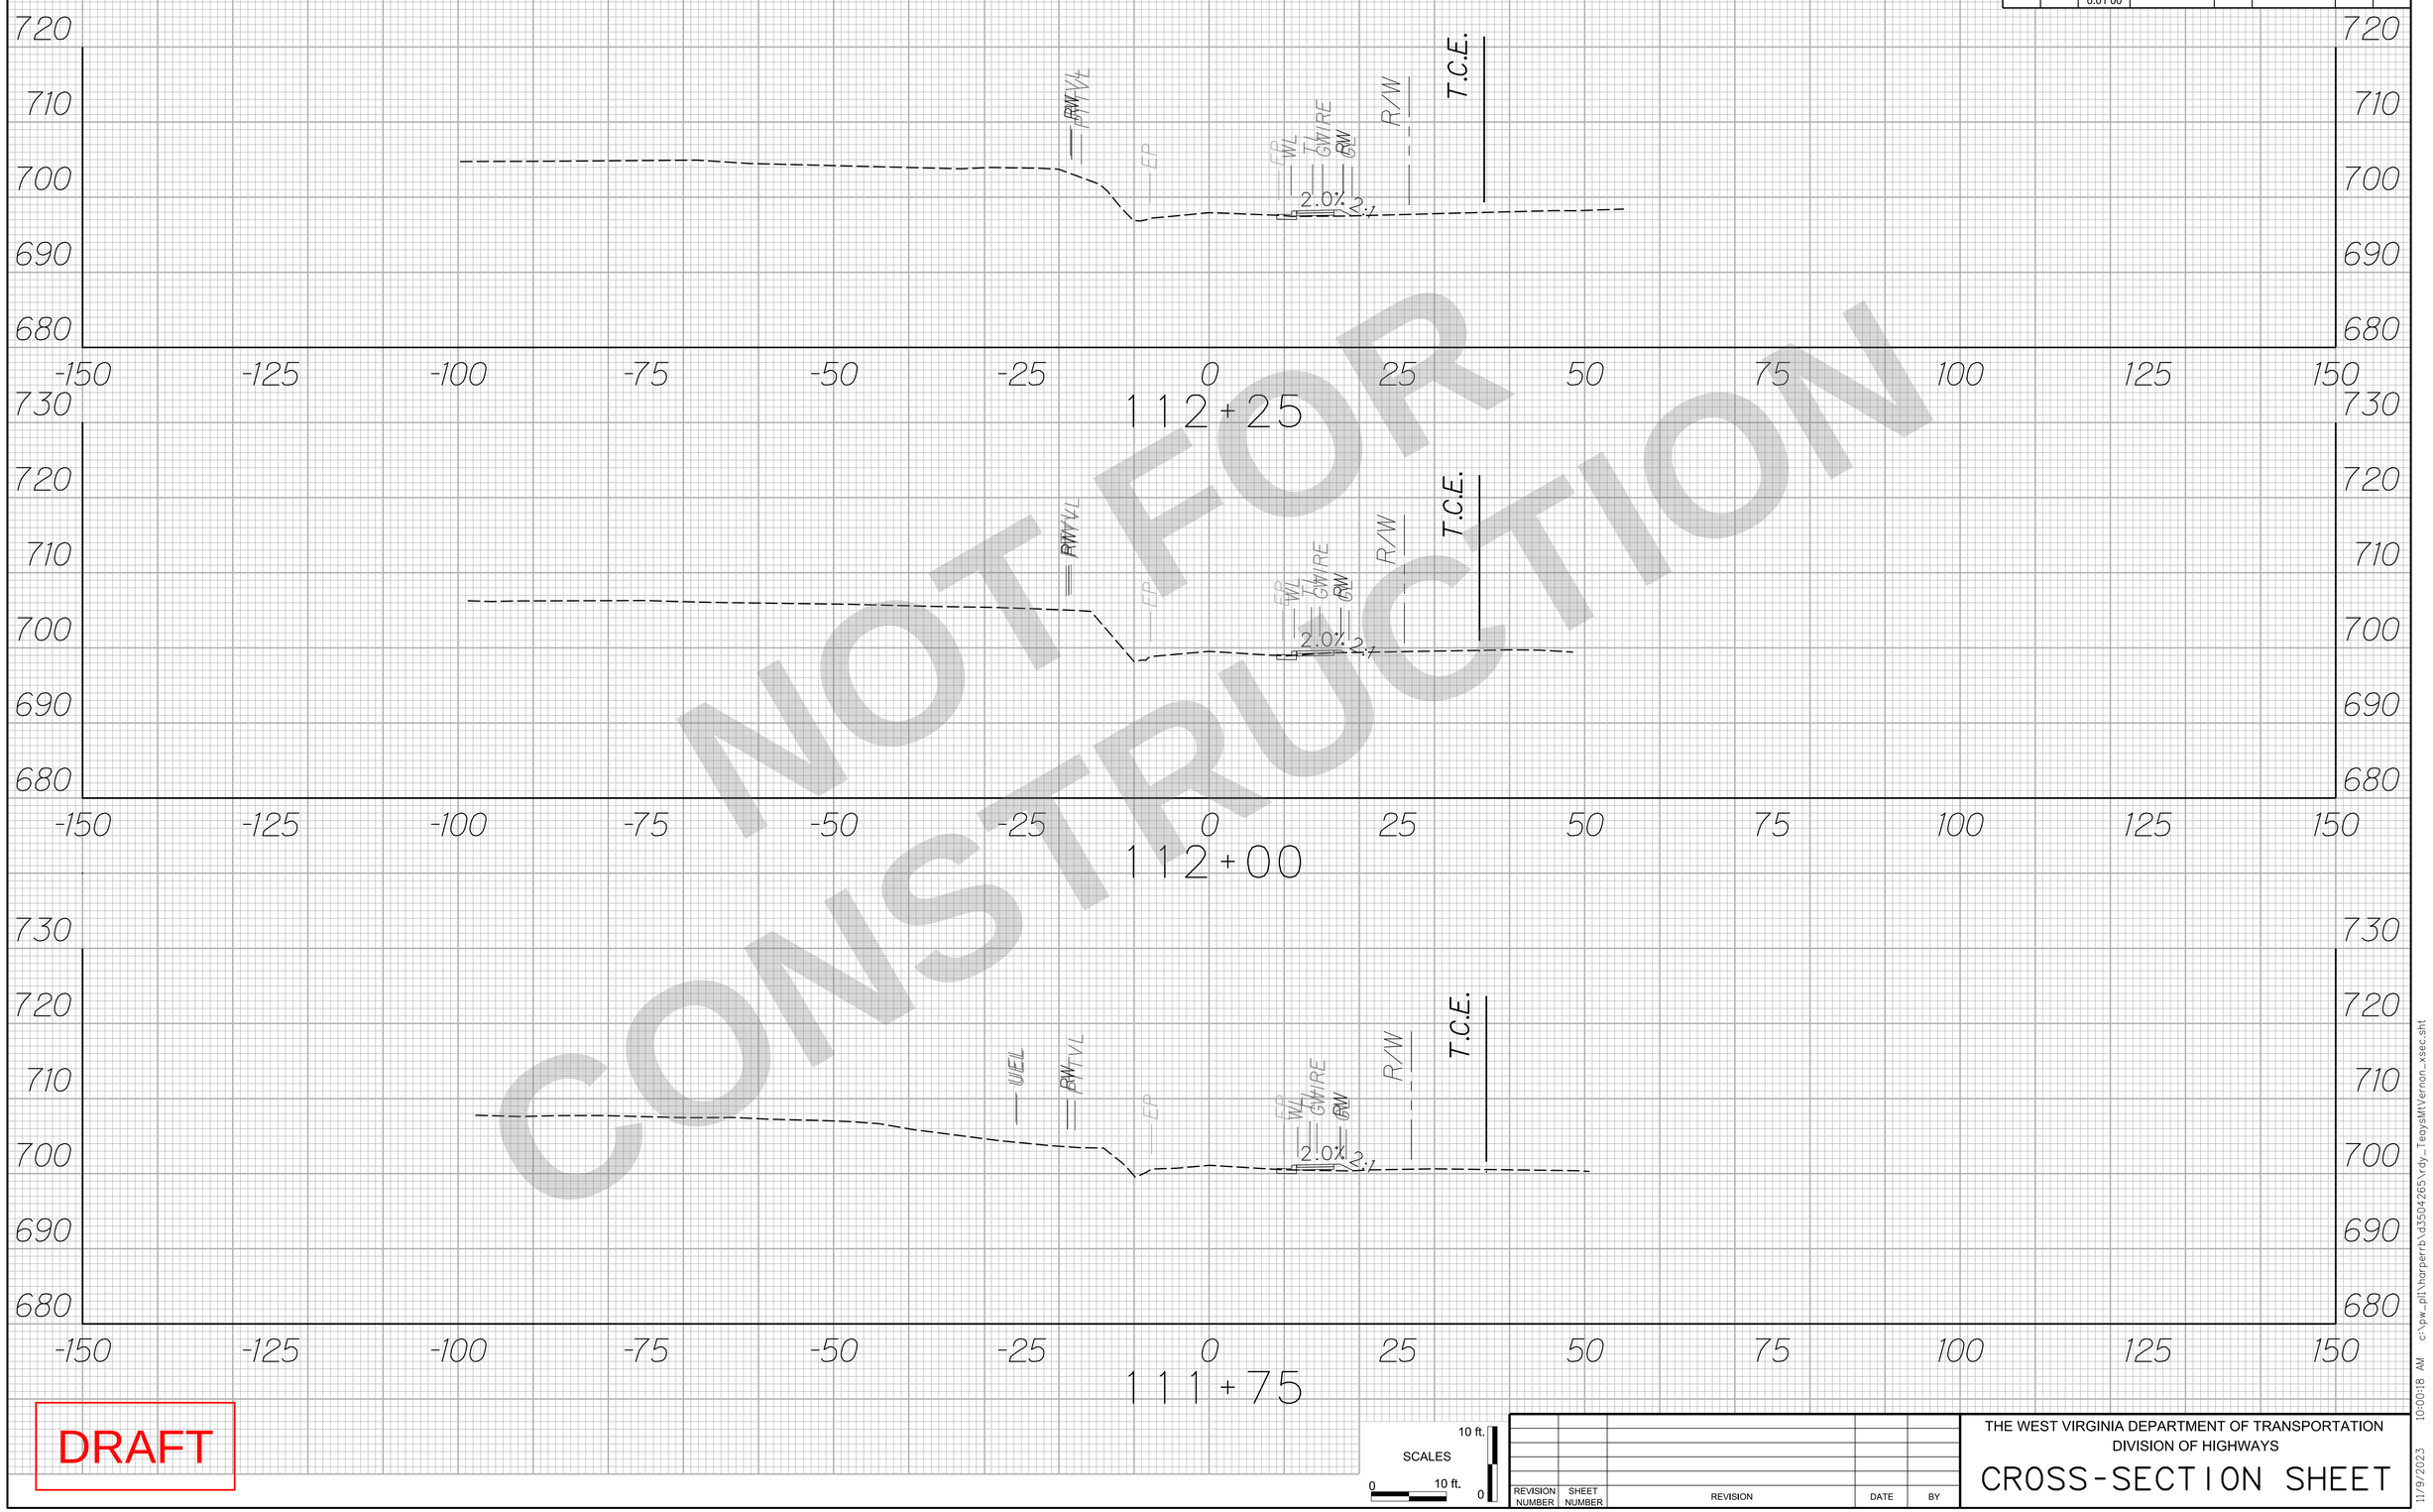

NOT FOR CONSTRUCTION

DRAFT

SCALES

10 ft. 0 10 ft. 0

REVISION NUMBER	SHEET NUMBER	REVISION	DATE	BY

THE WEST VIRGINIA DEPARTMENT OF TRANSPORTATION
DIVISION OF HIGHWAYS

CROSS-SECTION SHEET

11/9/2023 10:00:18 AM c:\pw_pil\harperrb\d3504265\rdy_TeaysMtVernon_xsec.sht

Public Roads Div	State Dist No	State Project No	Federal Project No	Fiscal Year	County	Sheet No	Total Sheets
WV	01	U340 -34/14- 0.01 00	TAP-0034(093)D	2024	PUTNAM	66	179

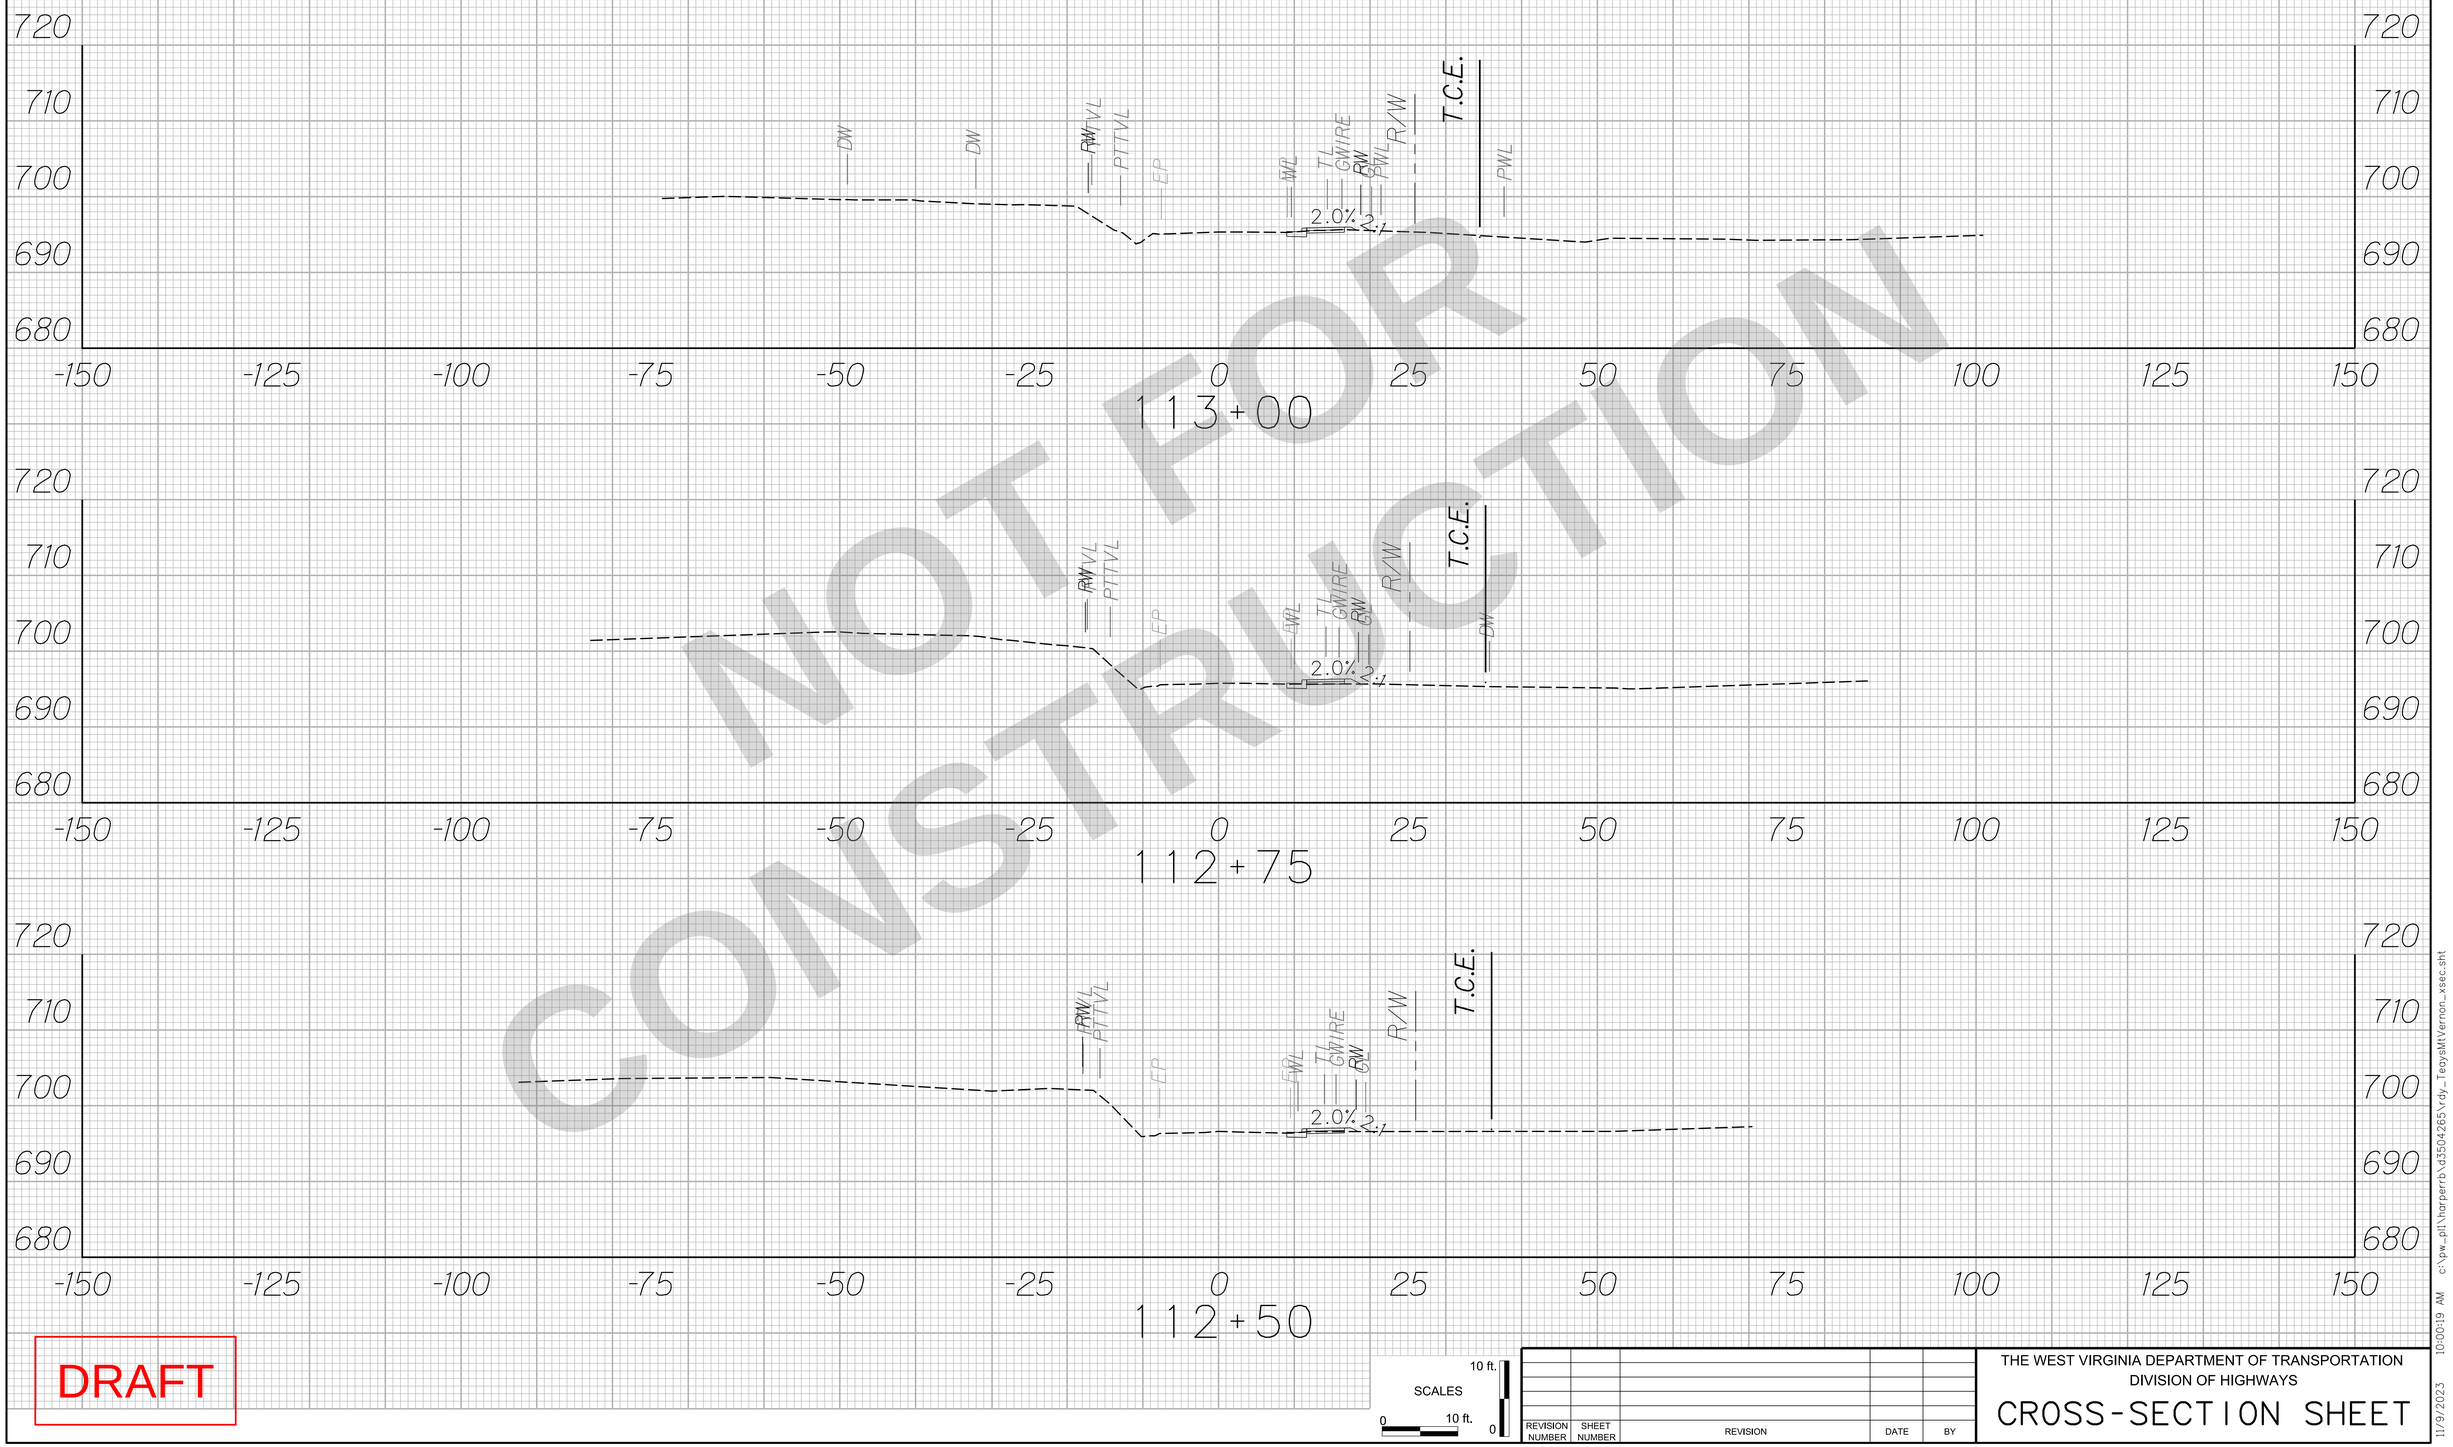

NOT FOR CONSTRUCTION

DRAFT

SCALES

10 ft. 0 10 ft. 0

REVISION NUMBER	SHEET NUMBER	REVISION	DATE	BY

THE WEST VIRGINIA DEPARTMENT OF TRANSPORTATION
DIVISION OF HIGHWAYS

CROSS-SECTION SHEET

11/9/2023 10:00:19 AM c:\pw_pll\harperrb\d3504265\rdy_TeaysMtVernon_xsec.sht

Public Roads Div	State Dist No	State Project No	Federal Project No	Fiscal Year	County	Sheet No	Total Sheets
WV	01	U340 -34/14- 0.01 00	TAP-0034(093)D	2024	PUTNAM	67	179

113+75

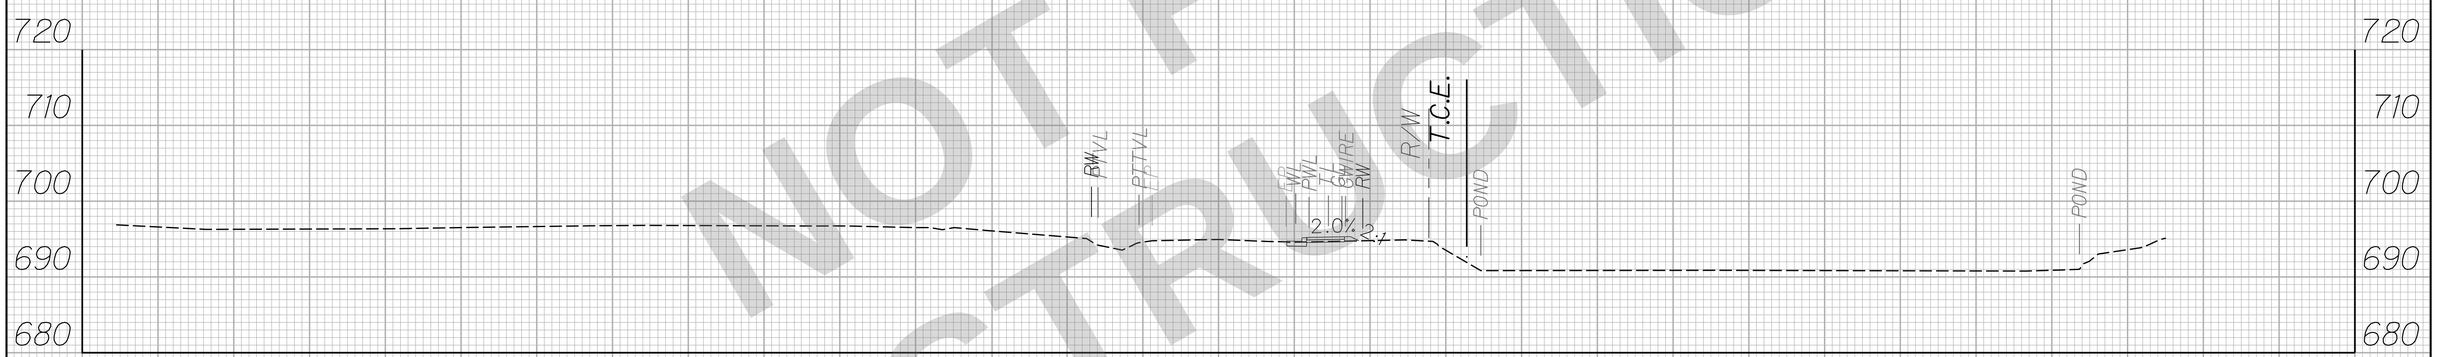

113+50

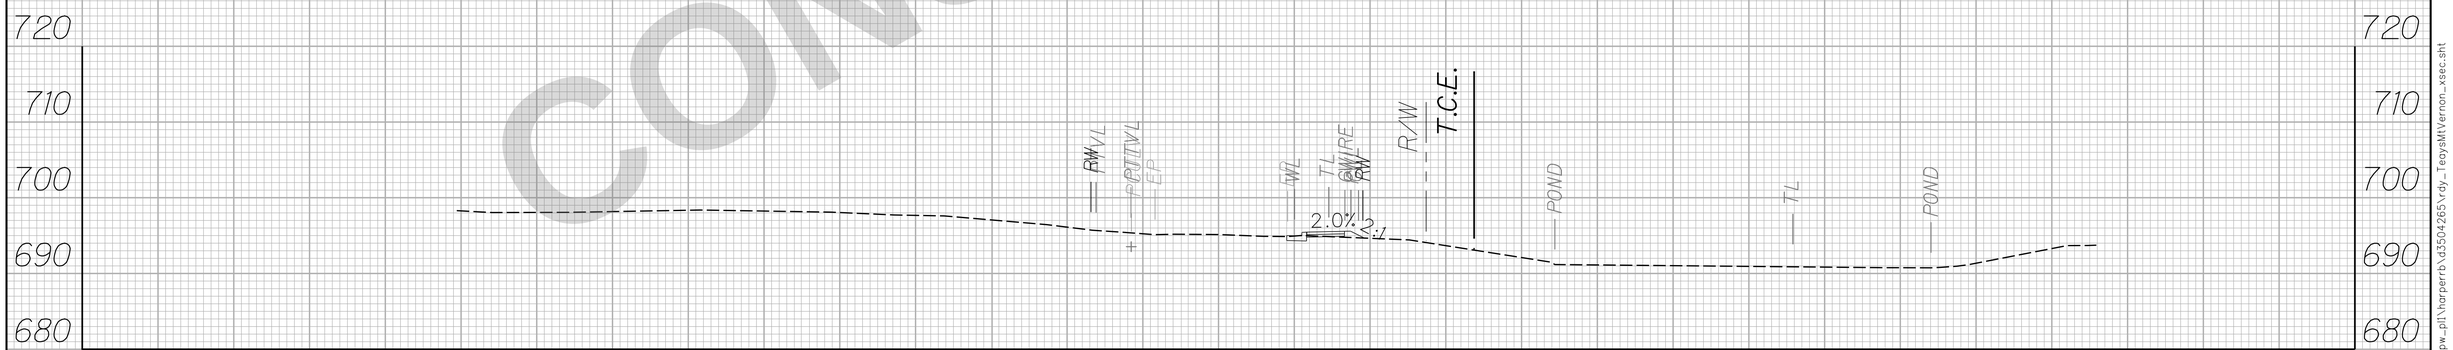

113+25

DRAFT

NOT FOR CONSTRUCTION

SCALES

10 ft.

0 10 ft.

0

REVISION NUMBER	SHEET NUMBER	REVISION	DATE	BY

THE WEST VIRGINIA DEPARTMENT OF TRANSPORTATION
DIVISION OF HIGHWAYS

CROSS-SECTION SHEET

11/9/2023 10:00:20 AM c:\pw_pit\tharperb\d3504265\rdy_TeaysMtVernon_xsec.sht

Public Roads Div	State Dist No	State Project No	Federal Project No	Fiscal Year	County	Sheet No	Total Sheets
WV	01	U340 -34/14- 0.01 00	TAP-0034(093)D	2024	PUTNAM	68	179

NOT FOR CONSTRUCTION

DRAFT

SCALES

10 ft.

0 10 ft. 0

REVISION NUMBER	SHEET NUMBER	REVISION	DATE	BY

THE WEST VIRGINIA DEPARTMENT OF TRANSPORTATION
DIVISION OF HIGHWAYS

CROSS-SECTION SHEET

11/9/2023 10:00:21 AM c:\pw_pit\tharperb\d3504265\rdy_TeaysMtVernon_xsec.sht

Public Roads Div	State Dist No	State Project No	Federal Project No	Fiscal Year	County	Sheet No	Total Sheets
WV	01	U340 -34/14- 0.01 00	TAP-0034(093)D	2024	PUTNAM	69	179

NOT FOR CONSTRUCTION

DRAFT

SCALES

10 ft. 0 10 ft. 0

REVISION NUMBER	SHEET NUMBER	REVISION	DATE	BY

THE WEST VIRGINIA DEPARTMENT OF TRANSPORTATION
DIVISION OF HIGHWAYS

CROSS-SECTION SHEET

11/9/2023 10:00:22 AM c:\pw_pil\harperrb\d3504265\rdy_TeaysMtVernon_xsec.sht

Public Roads Div	State Dist No	State Project No	Federal Project No	Fiscal Year	County	Sheet No	Total Sheets
WV	01	U340 -34/14- 0.01 00	TAP-0034(093)D	2024	PUTNAM	70	179

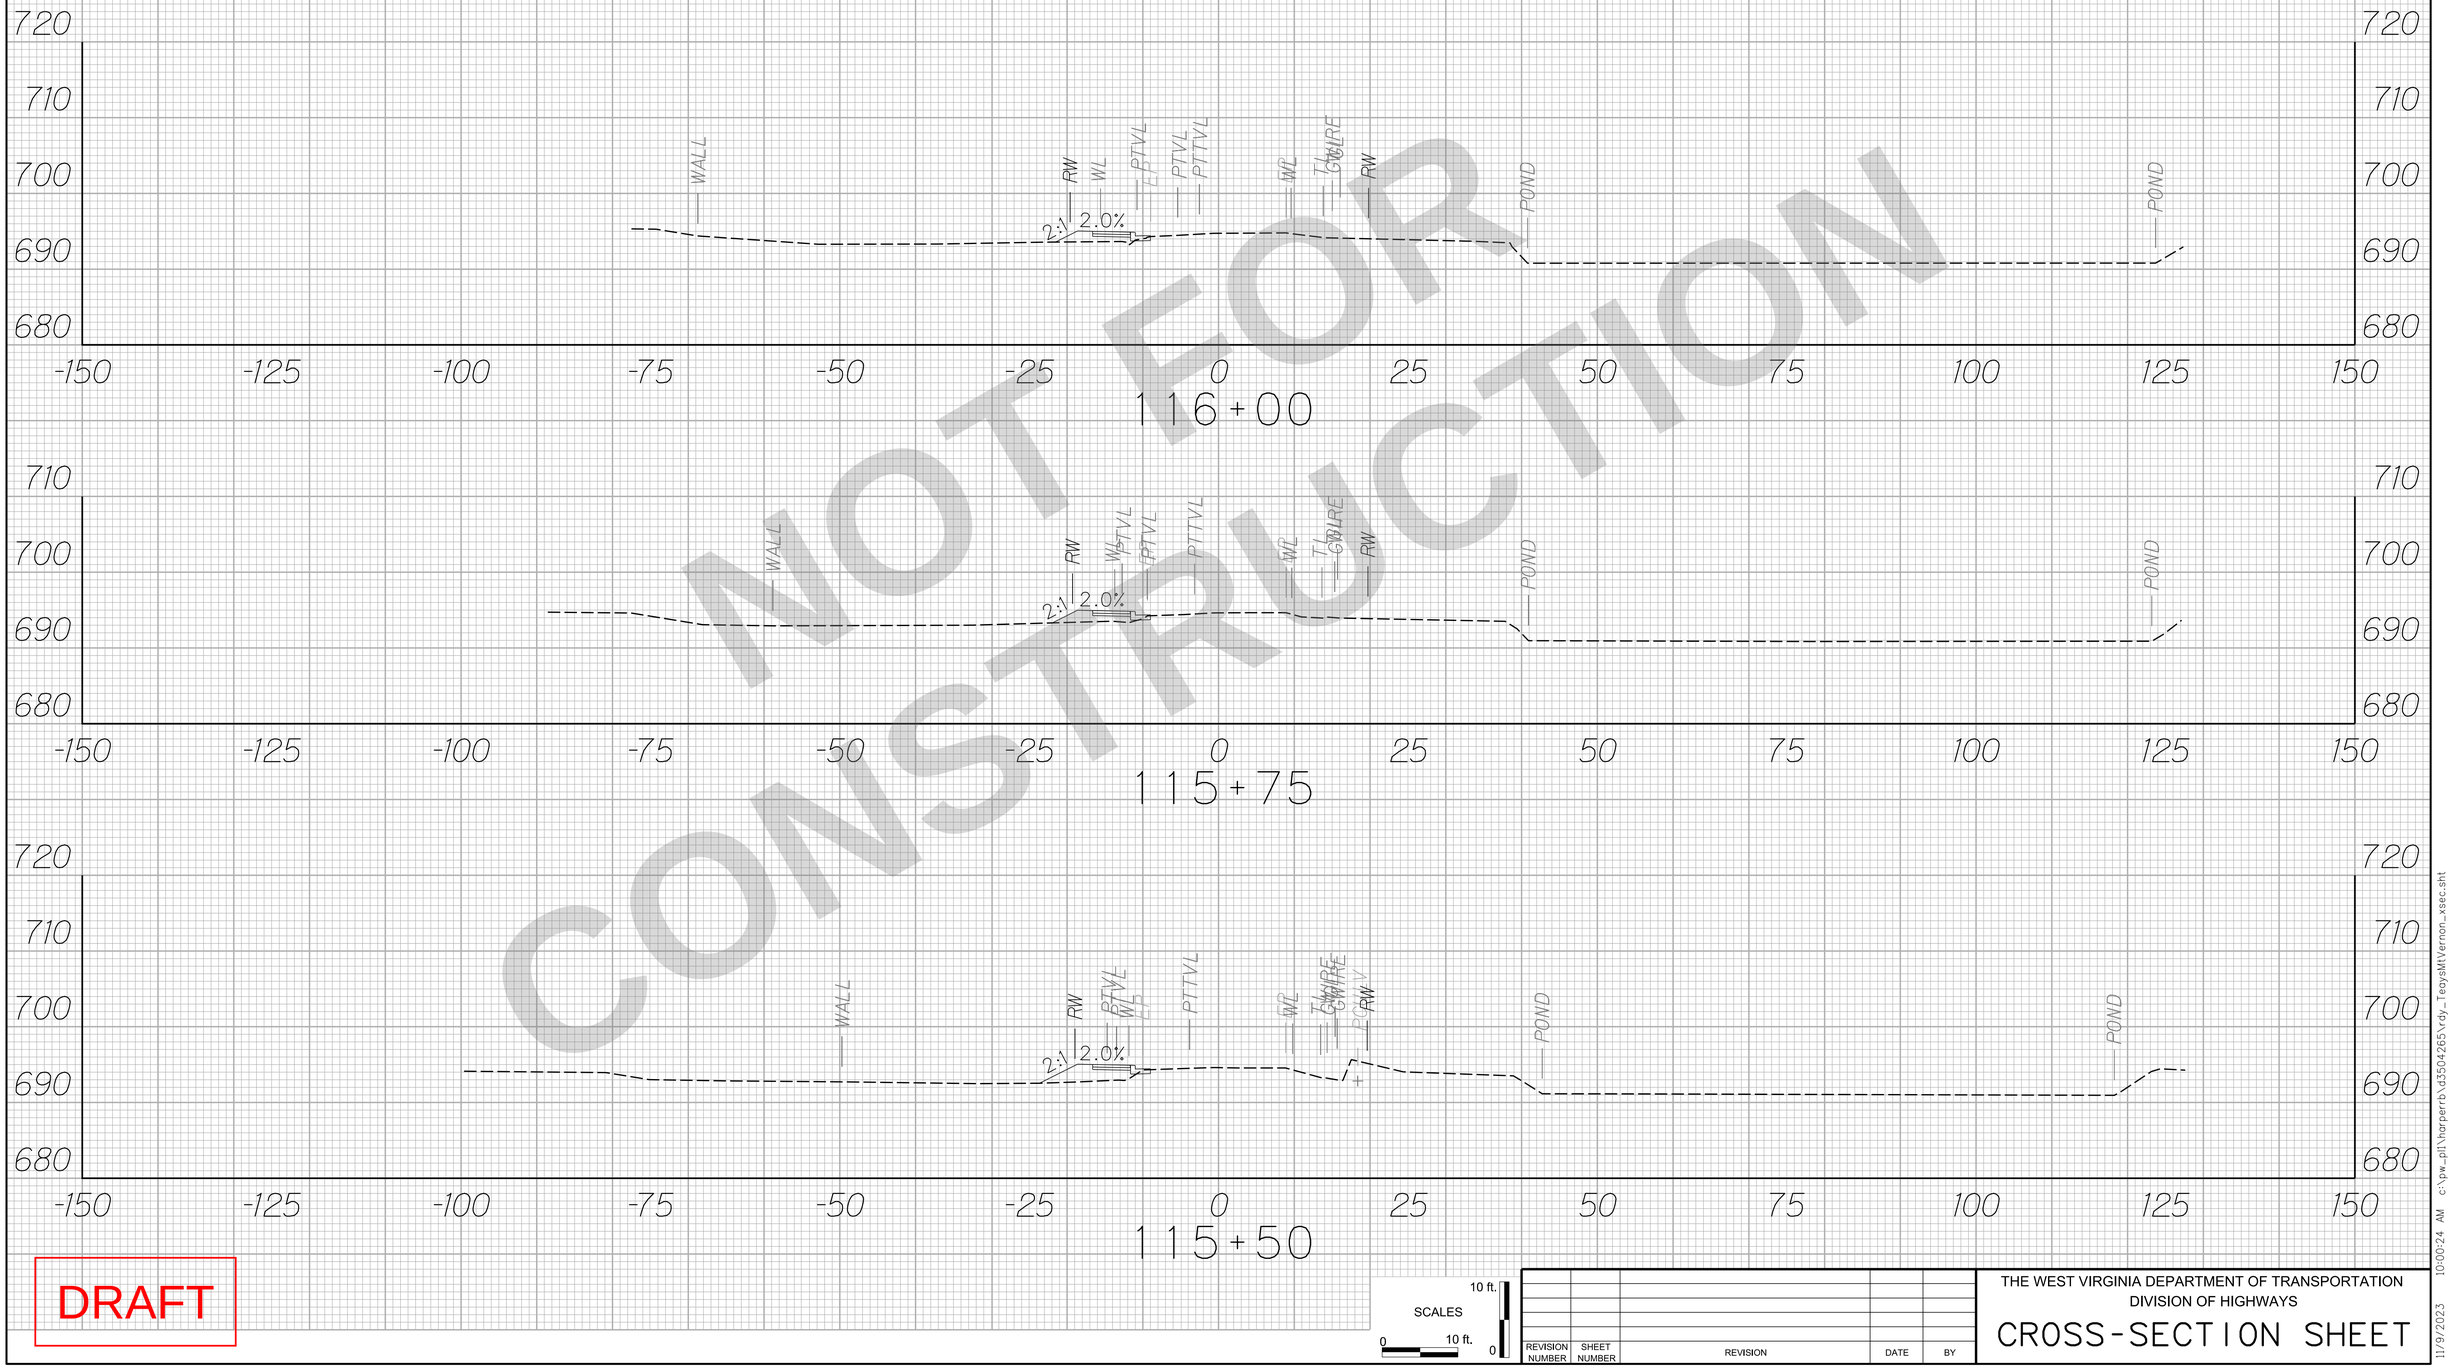

NOT FOR CONSTRUCTION

DRAFT

SCALES
10 ft.
0
10 ft.
0

REVISION NUMBER	SHEET NUMBER	REVISION	DATE	BY

THE WEST VIRGINIA DEPARTMENT OF TRANSPORTATION
DIVISION OF HIGHWAYS

CROSS-SECTION SHEET

11/9/2023 10:00:24 AM c:\pw_pl1\tharperb\d3504265\vdy_TeaysMtVernon_xsec.sht

Public Roads Div	State Dist No	State Project No	Federal Project No	Fiscal Year	County	Sheet No	Total Sheets
WV	01	U340 -34/14- 0.01 00	TAP-0034(093)D	2024	PUTNAM	71	179

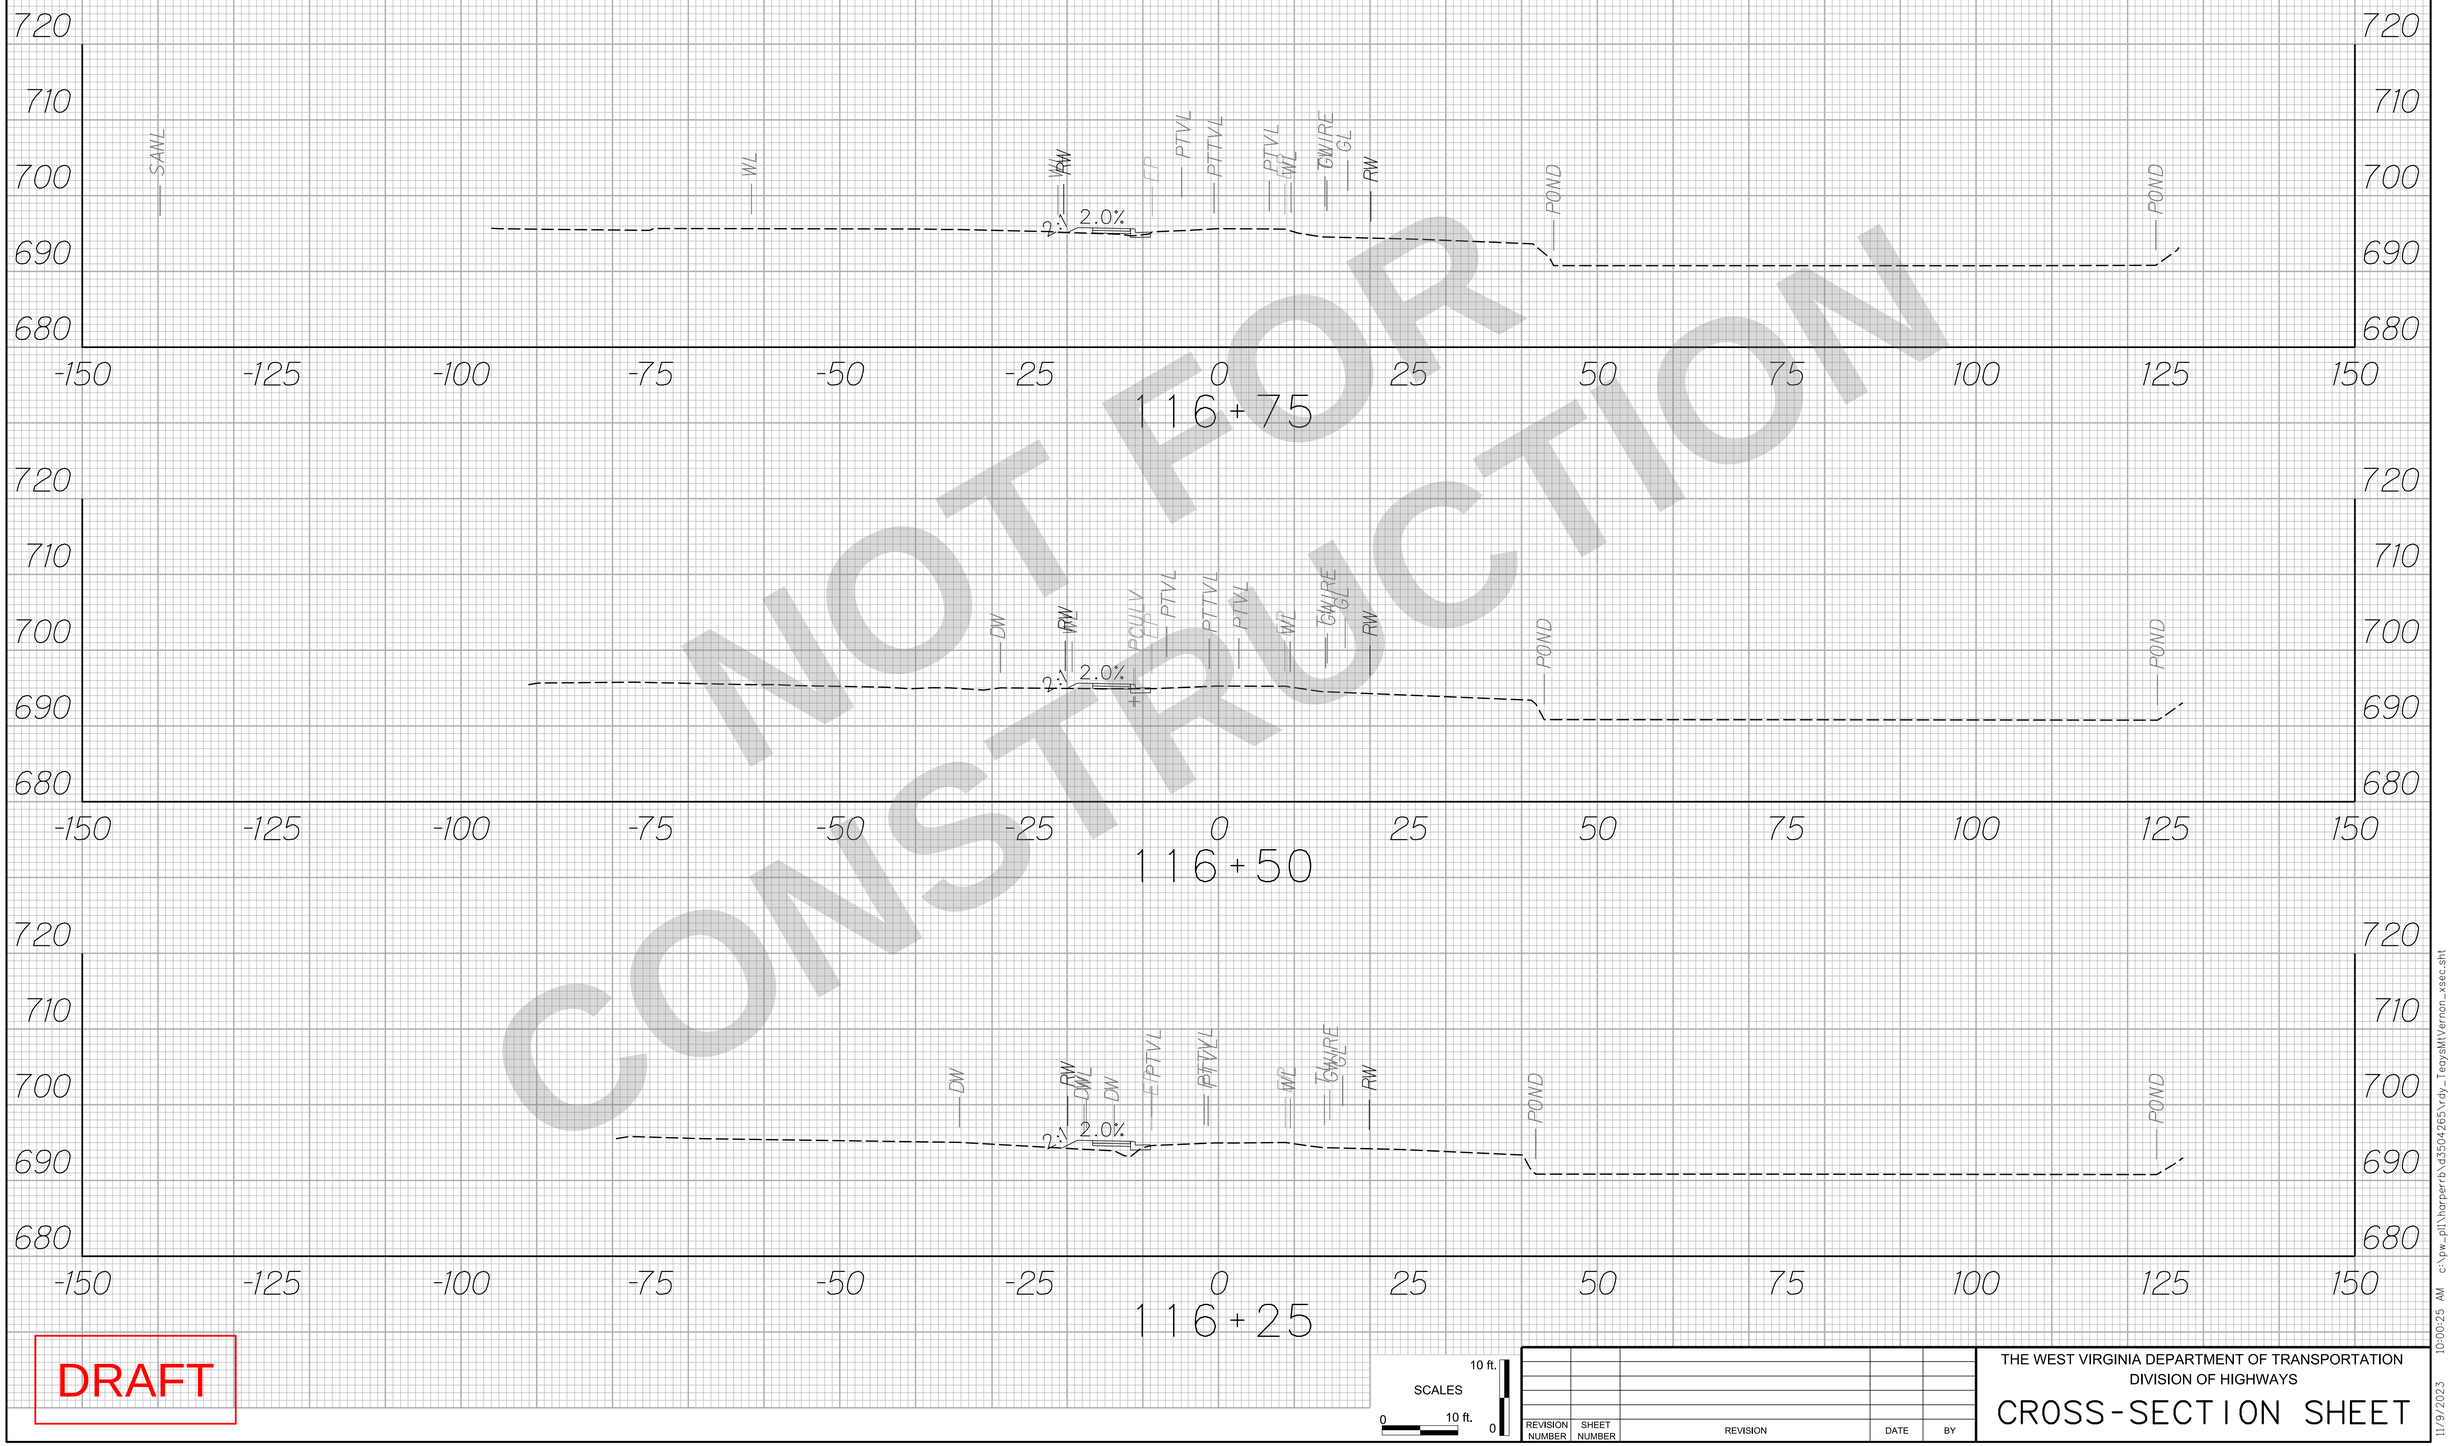

NOT FOR CONSTRUCTION

DRAFT

SCALES

10 ft. 0 10 ft. 0

REVISION NUMBER	SHEET NUMBER	REVISION	DATE	BY

THE WEST VIRGINIA DEPARTMENT OF TRANSPORTATION
DIVISION OF HIGHWAYS

CROSS-SECTION SHEET

11/9/2023 10:00:25 AM c:\pw_pl\harperrb\d3504265\rdy_TeaysMtVernon_xsec.sht

Public Roads Div	State Dist No	State Project No	Federal Project No	Fiscal Year	County	Sheet No	Total Sheets
WV	01	U340 -34/14- 0.01 00	TAP-0034(093)D	2024	PUTNAM	72	179

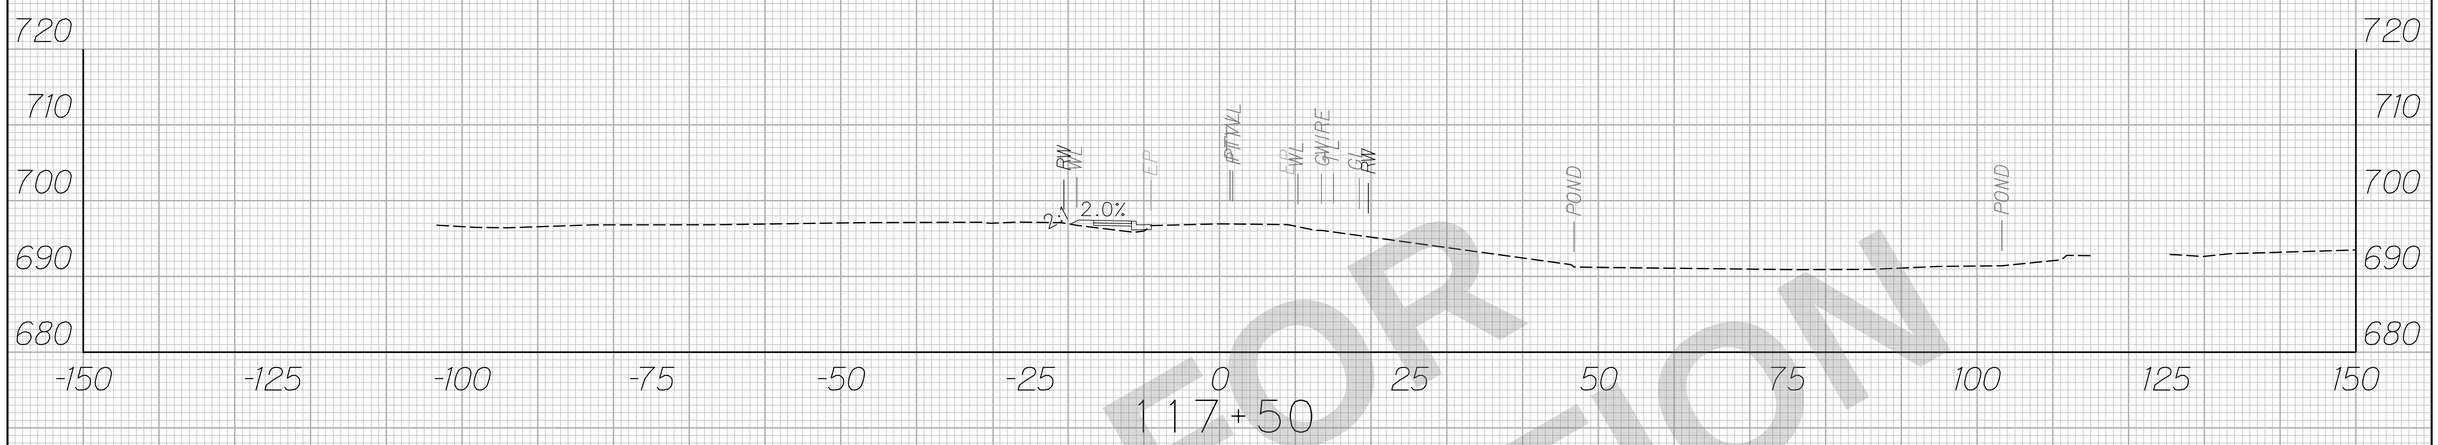

117+50

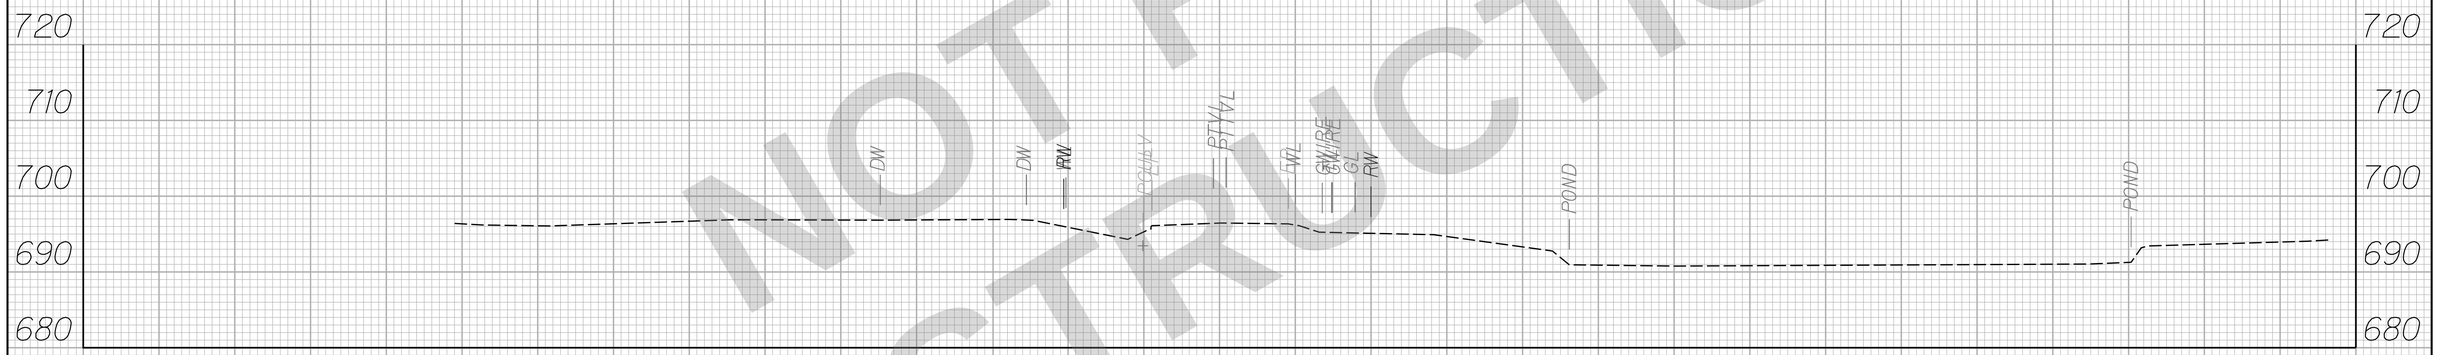

117+25

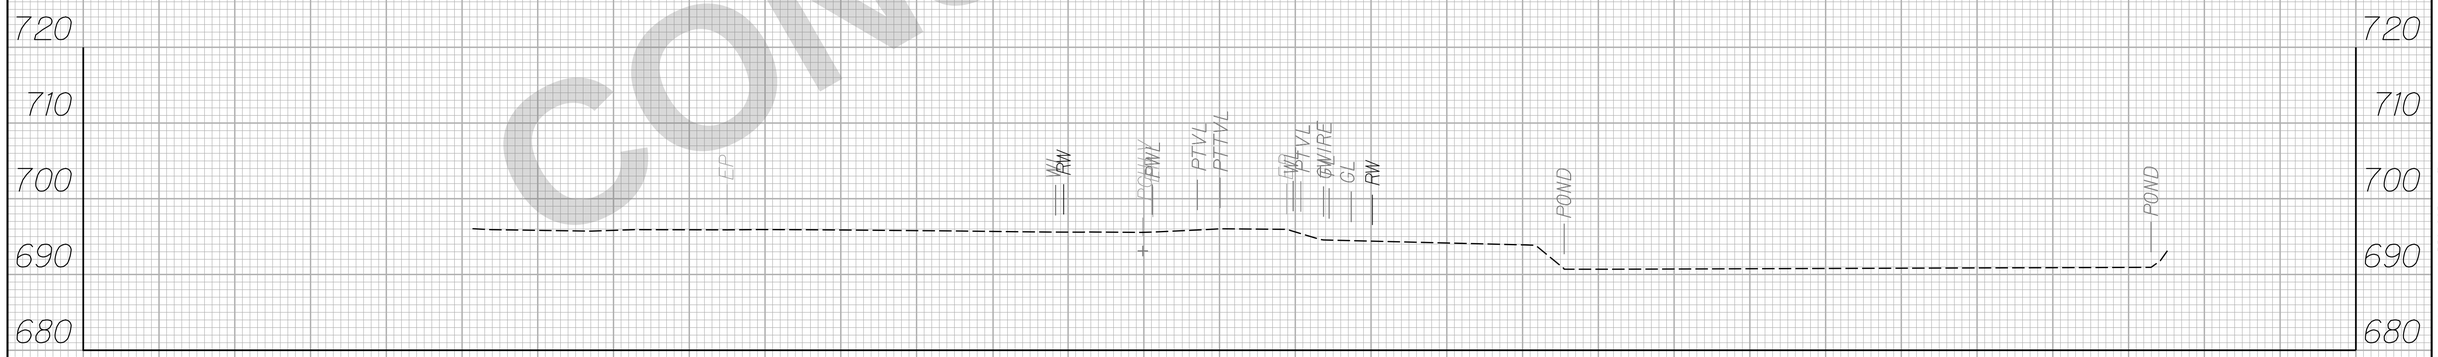

117+00

NOT FOR CONSTRUCTION

DRAFT

SCALES

10 ft. 0 0 10 ft.

REVISION NUMBER	SHEET NUMBER	REVISION	DATE	BY

THE WEST VIRGINIA DEPARTMENT OF TRANSPORTATION
DIVISION OF HIGHWAYS

CROSS-SECTION SHEET

11/9/2023 10:00:26 AM c:\pw_pll\harperrb\d3504265\rdy_TeaysMtVernon_xsec.sht

Public Roads Div	State Dist No	State Project No	Federal Project No	Fiscal Year	County	Sheet No	Total Sheets
WV	01	U340 -34/14- 0.01 00	TAP-0034(093)D	2024	PUTNAM	73	179

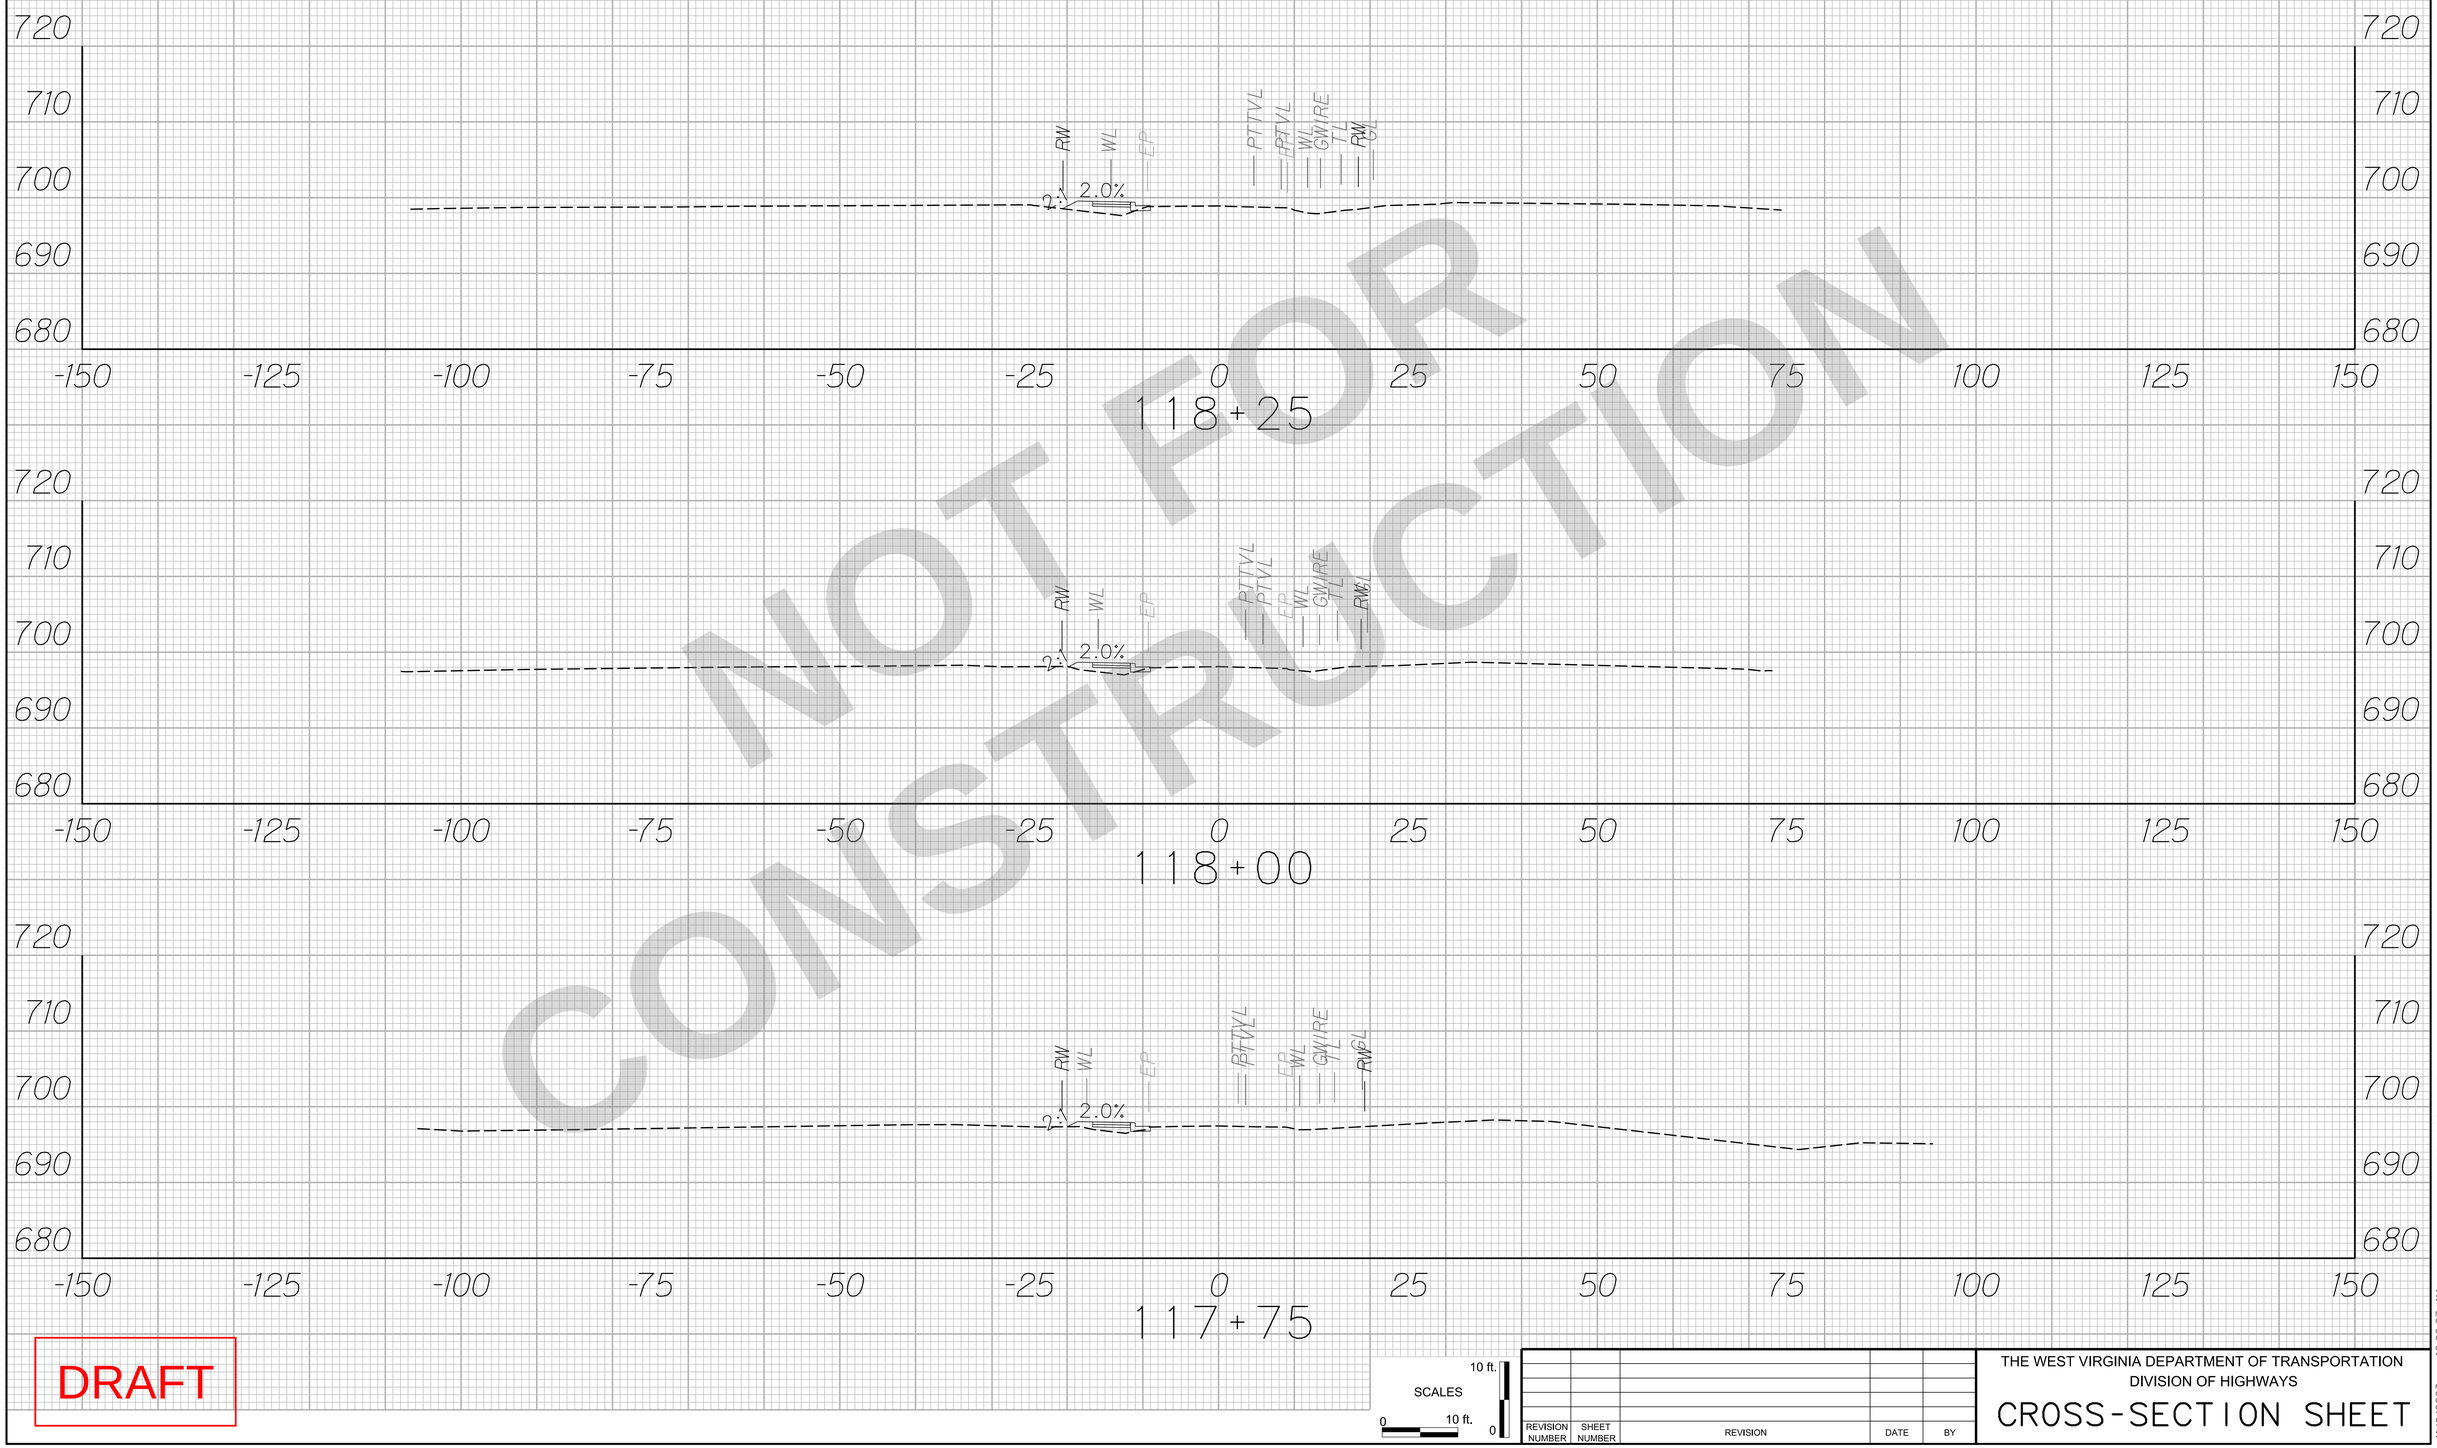

NOT FOR CONSTRUCTION

DRAFT

SCALES
10 ft.
0
10 ft.
0

REVISION NUMBER	SHEET NUMBER	REVISION	DATE	BY

THE WEST VIRGINIA DEPARTMENT OF TRANSPORTATION
DIVISION OF HIGHWAYS

CROSS-SECTION SHEET

11/9/2023 10:00:27 AM c:\pw_pl\harperrb\d3504265\rdy_TeaysMtVernon_xsec.sht

Public Roads Div	State Dist No	State Project No	Federal Project No	Fiscal Year	County	Sheet No	Total Sheets
WV	01	U340 -34/14- 0.01 00	TAP-0034(093)D	2024	PUTNAM	74	179

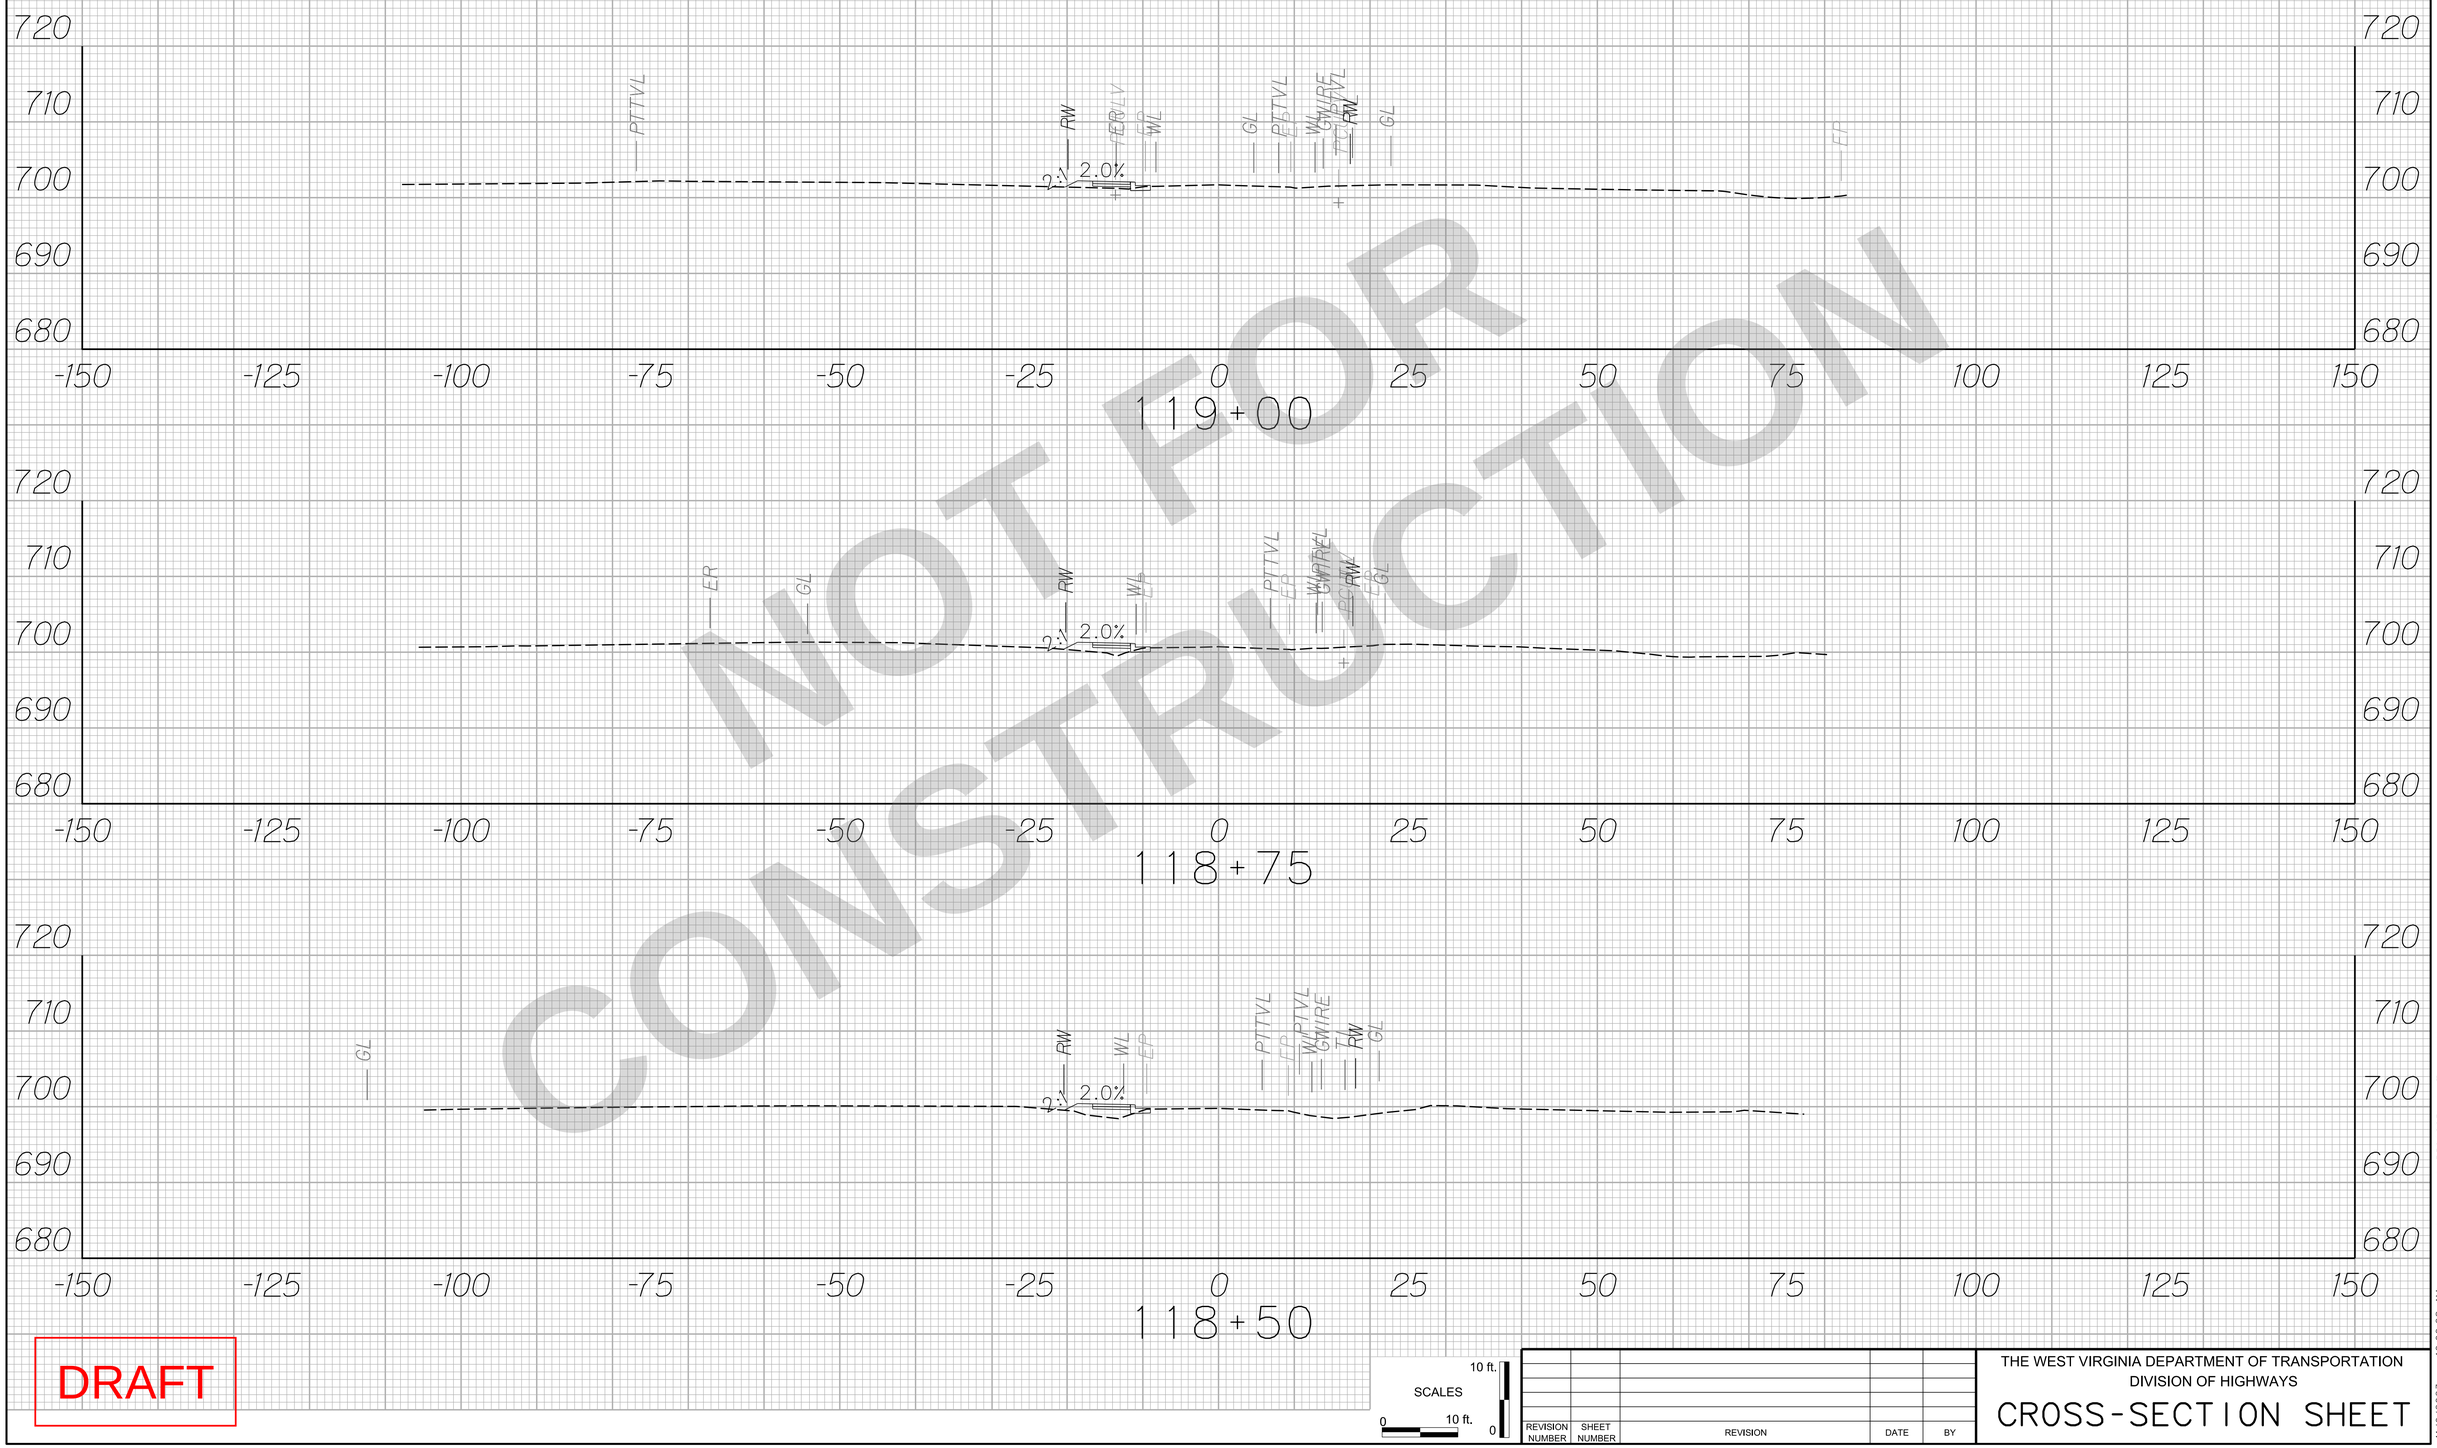

NOT FOR CONSTRUCTION

DRAFT

SCALES
10 ft.
0 10 ft. 0

REVISION NUMBER	SHEET NUMBER	REVISION	DATE	BY

THE WEST VIRGINIA DEPARTMENT OF TRANSPORTATION
DIVISION OF HIGHWAYS

CROSS-SECTION SHEET

11/9/2023 10:00:28 AM c:\pw_pl\harperrb\d3504265\rdy_TeaysMtVernon_xsec.sht

Public Roads Div	State Dist No	State Project No	Federal Project No	Fiscal Year	County	Sheet No	Total Sheets
WV	01	U340 -34/14- 0.01 00	TAP-0034(093)D	2024	PUTNAM	75	179

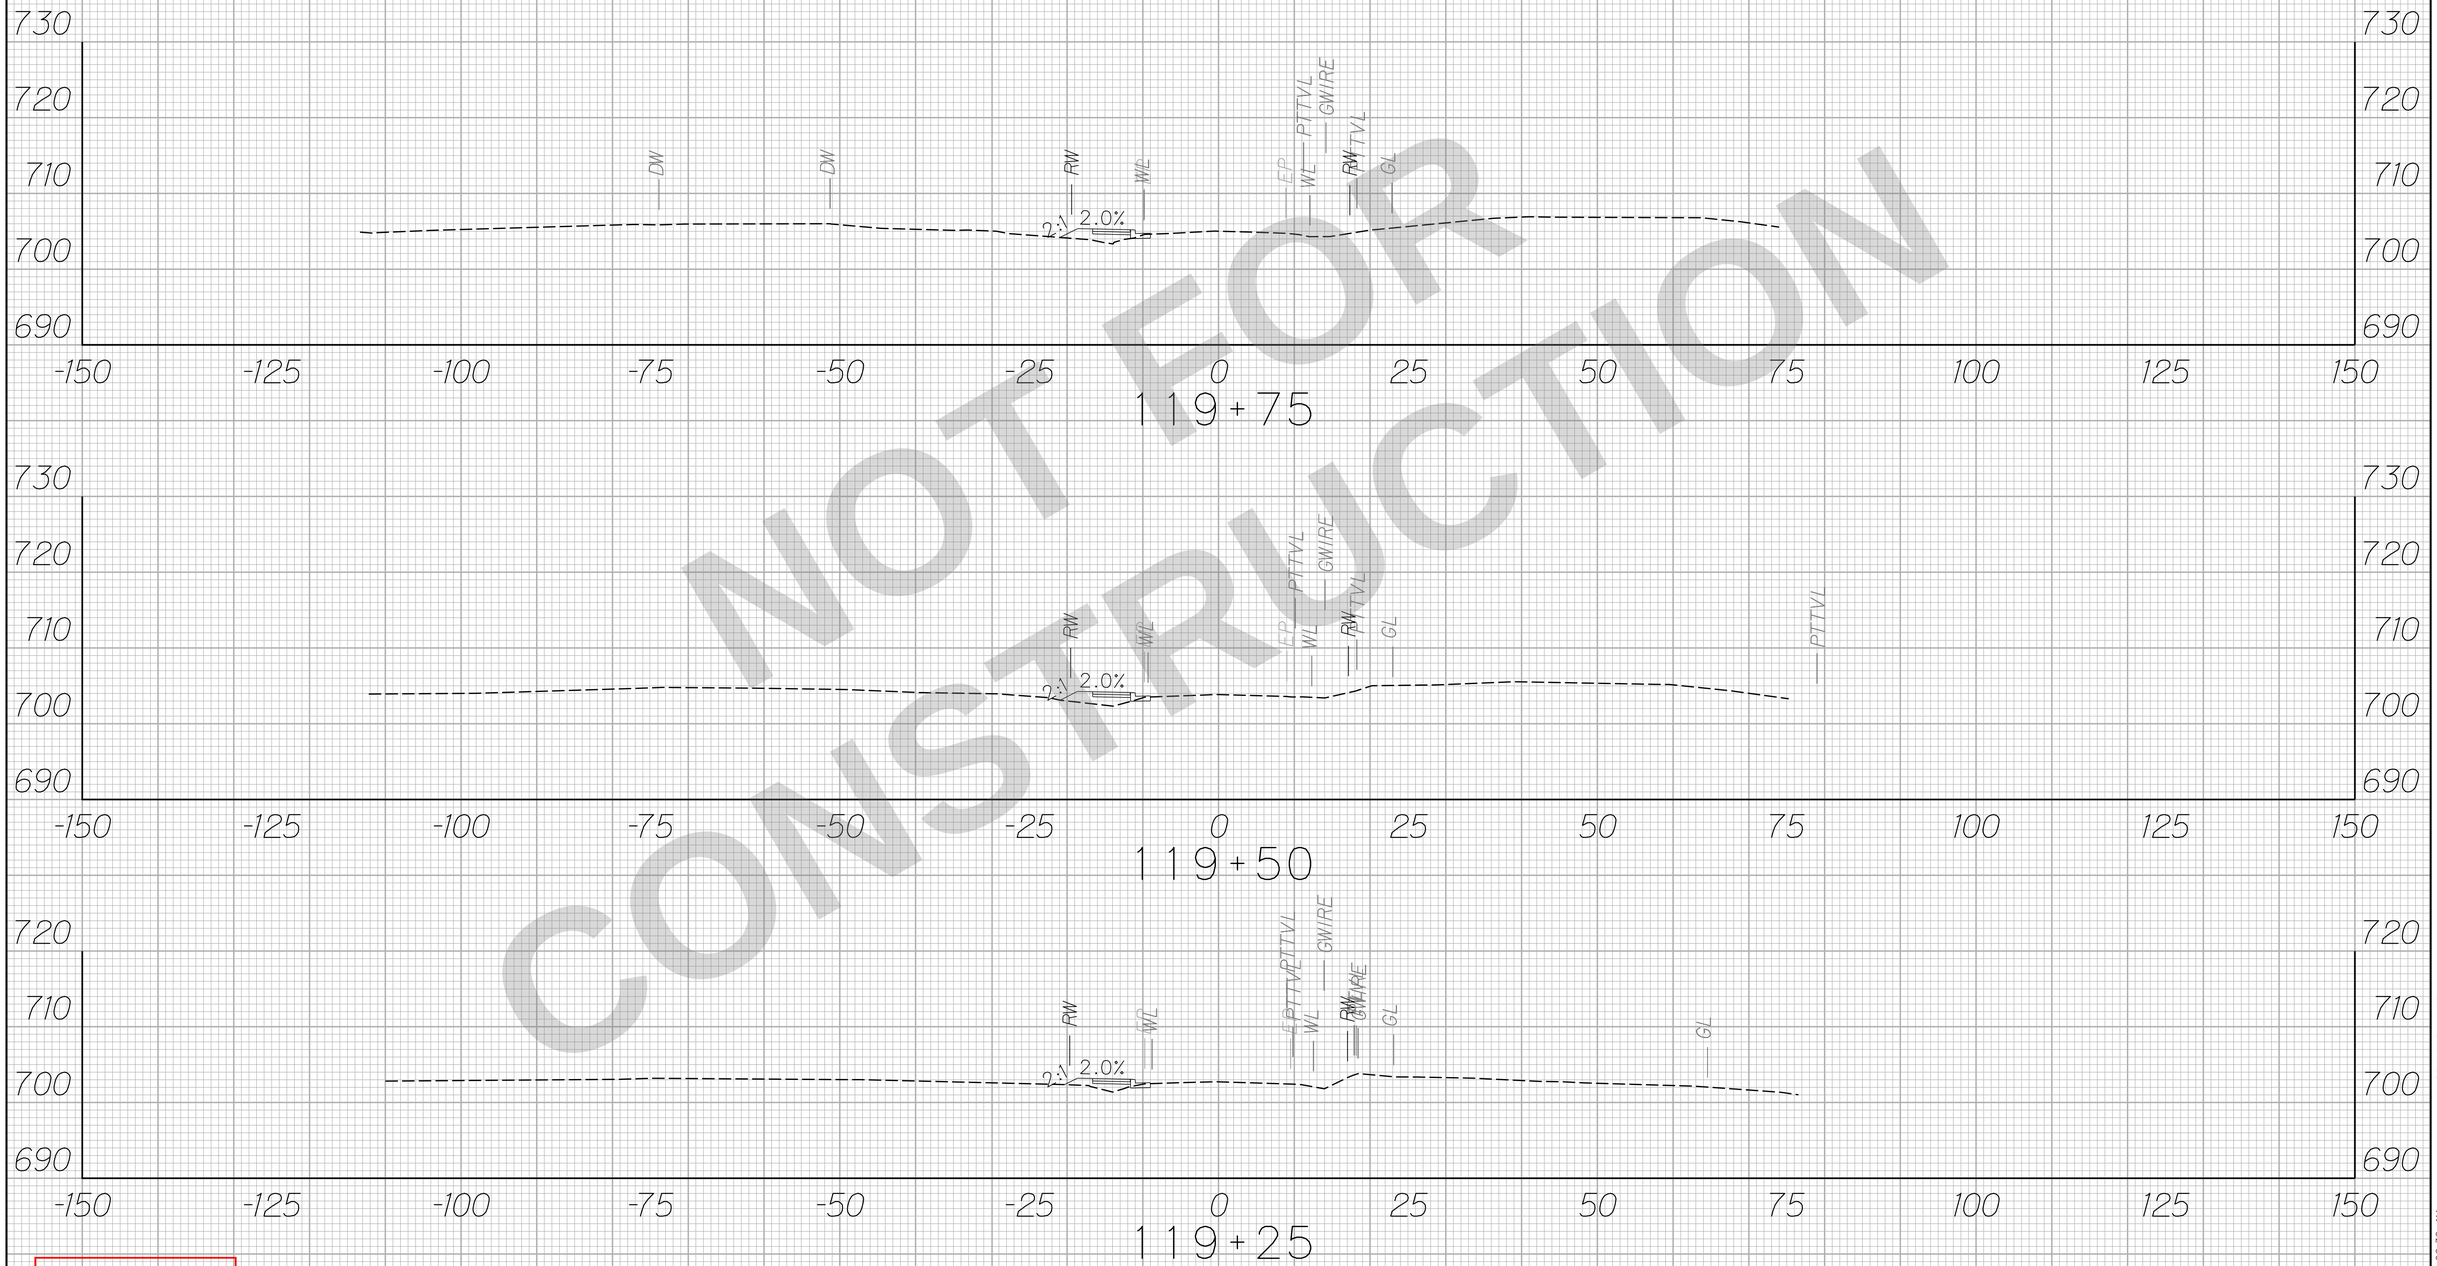

NOT FOR CONSTRUCTION

DRAFT

SCALES
10 ft.
0
10 ft.
0

REVISION NUMBER	SHEET NUMBER	REVISION	DATE	BY

THE WEST VIRGINIA DEPARTMENT OF TRANSPORTATION
DIVISION OF HIGHWAYS

CROSS-SECTION SHEET

11/9/2023 10:00:30 AM c:\pw_pit\tharperb\d3504265\rdy_TeaysMtVernon_xsec.sht

Public Roads Div	State Dist No	State Project No	Federal Project No	Fiscal Year	County	Sheet No	Total Sheets
WV	01	U340 -34/14- 0.01 00	TAP-0034(093)D	2024	PUTNAM	76	179

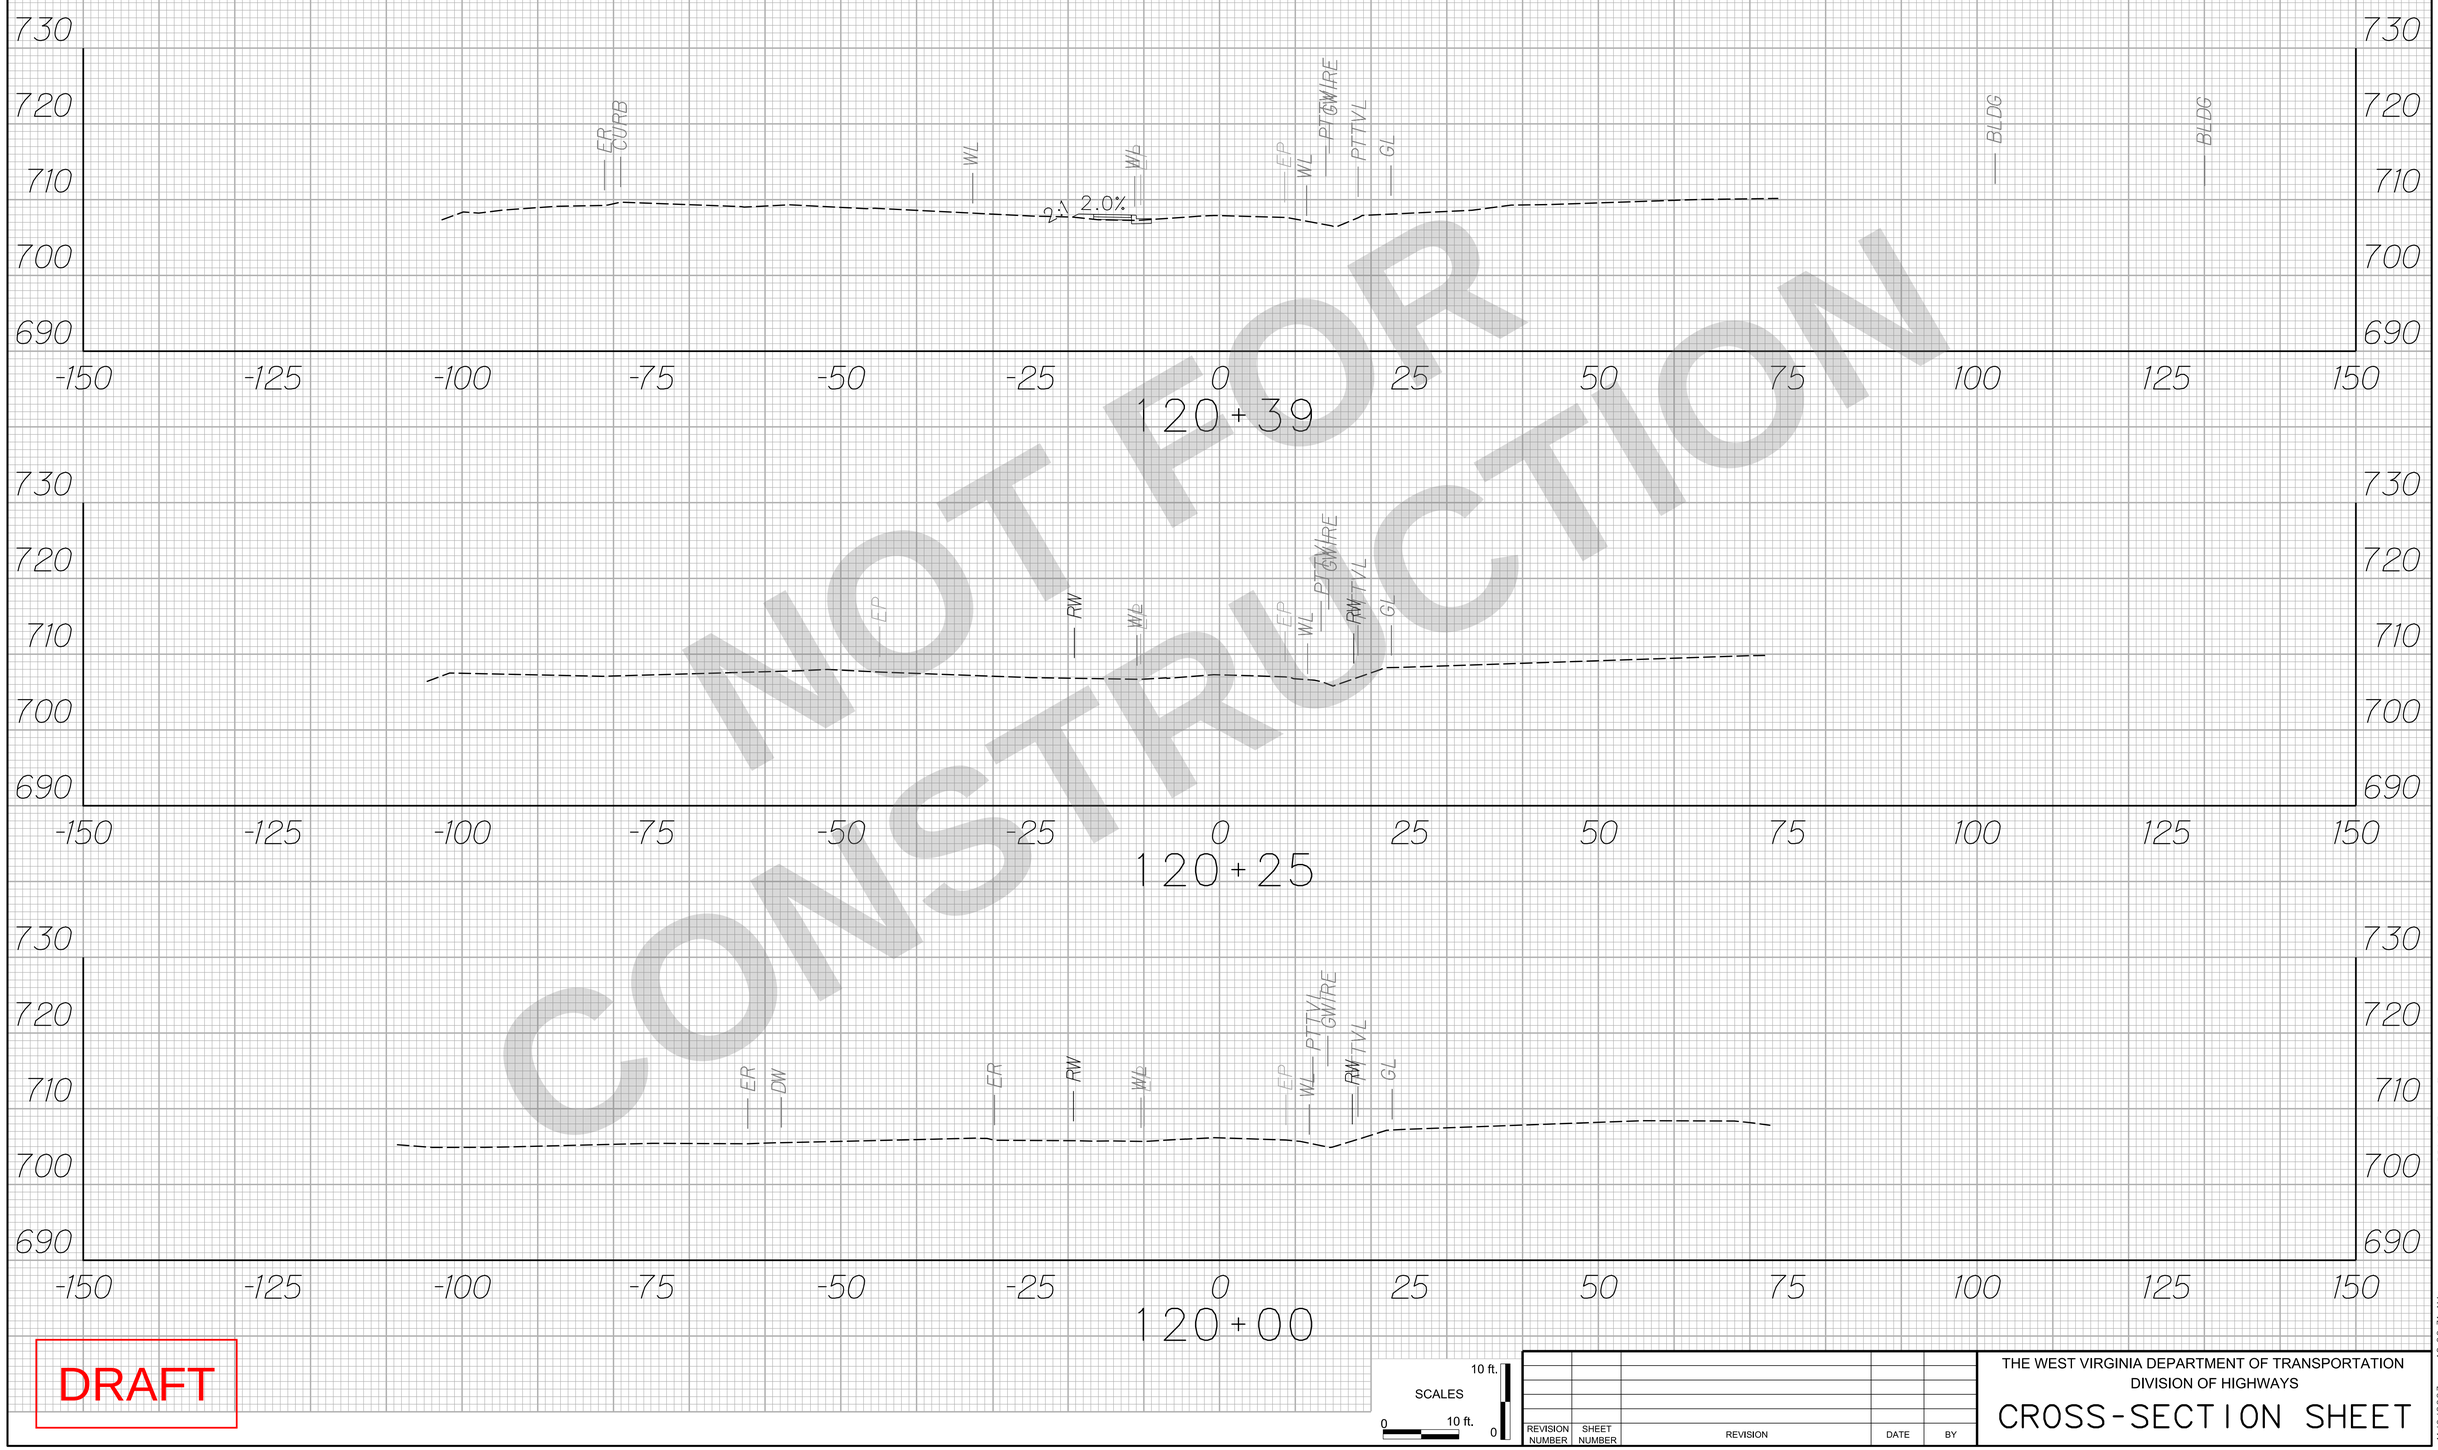

NOT FOR CONSTRUCTION

DRAFT

SCALES

10 ft. 0 10 ft. 0

REVISION NUMBER	SHEET NUMBER	REVISION	DATE	BY

THE WEST VIRGINIA DEPARTMENT OF TRANSPORTATION
DIVISION OF HIGHWAYS

CROSS-SECTION SHEET

11/9/2023 10:00:31 AM c:\pw_pit\harperrb\d35042651vdy_TeaysMtVernon_xsec.sht

Public Roads Div	State Dist No	State Project No	Federal Project No	Fiscal Year	County	Sheet No	Total Sheets
WV	01	U340 -34/14- 0.01 00	TAP-0034(093)D	2024	PUTNAM	77	179

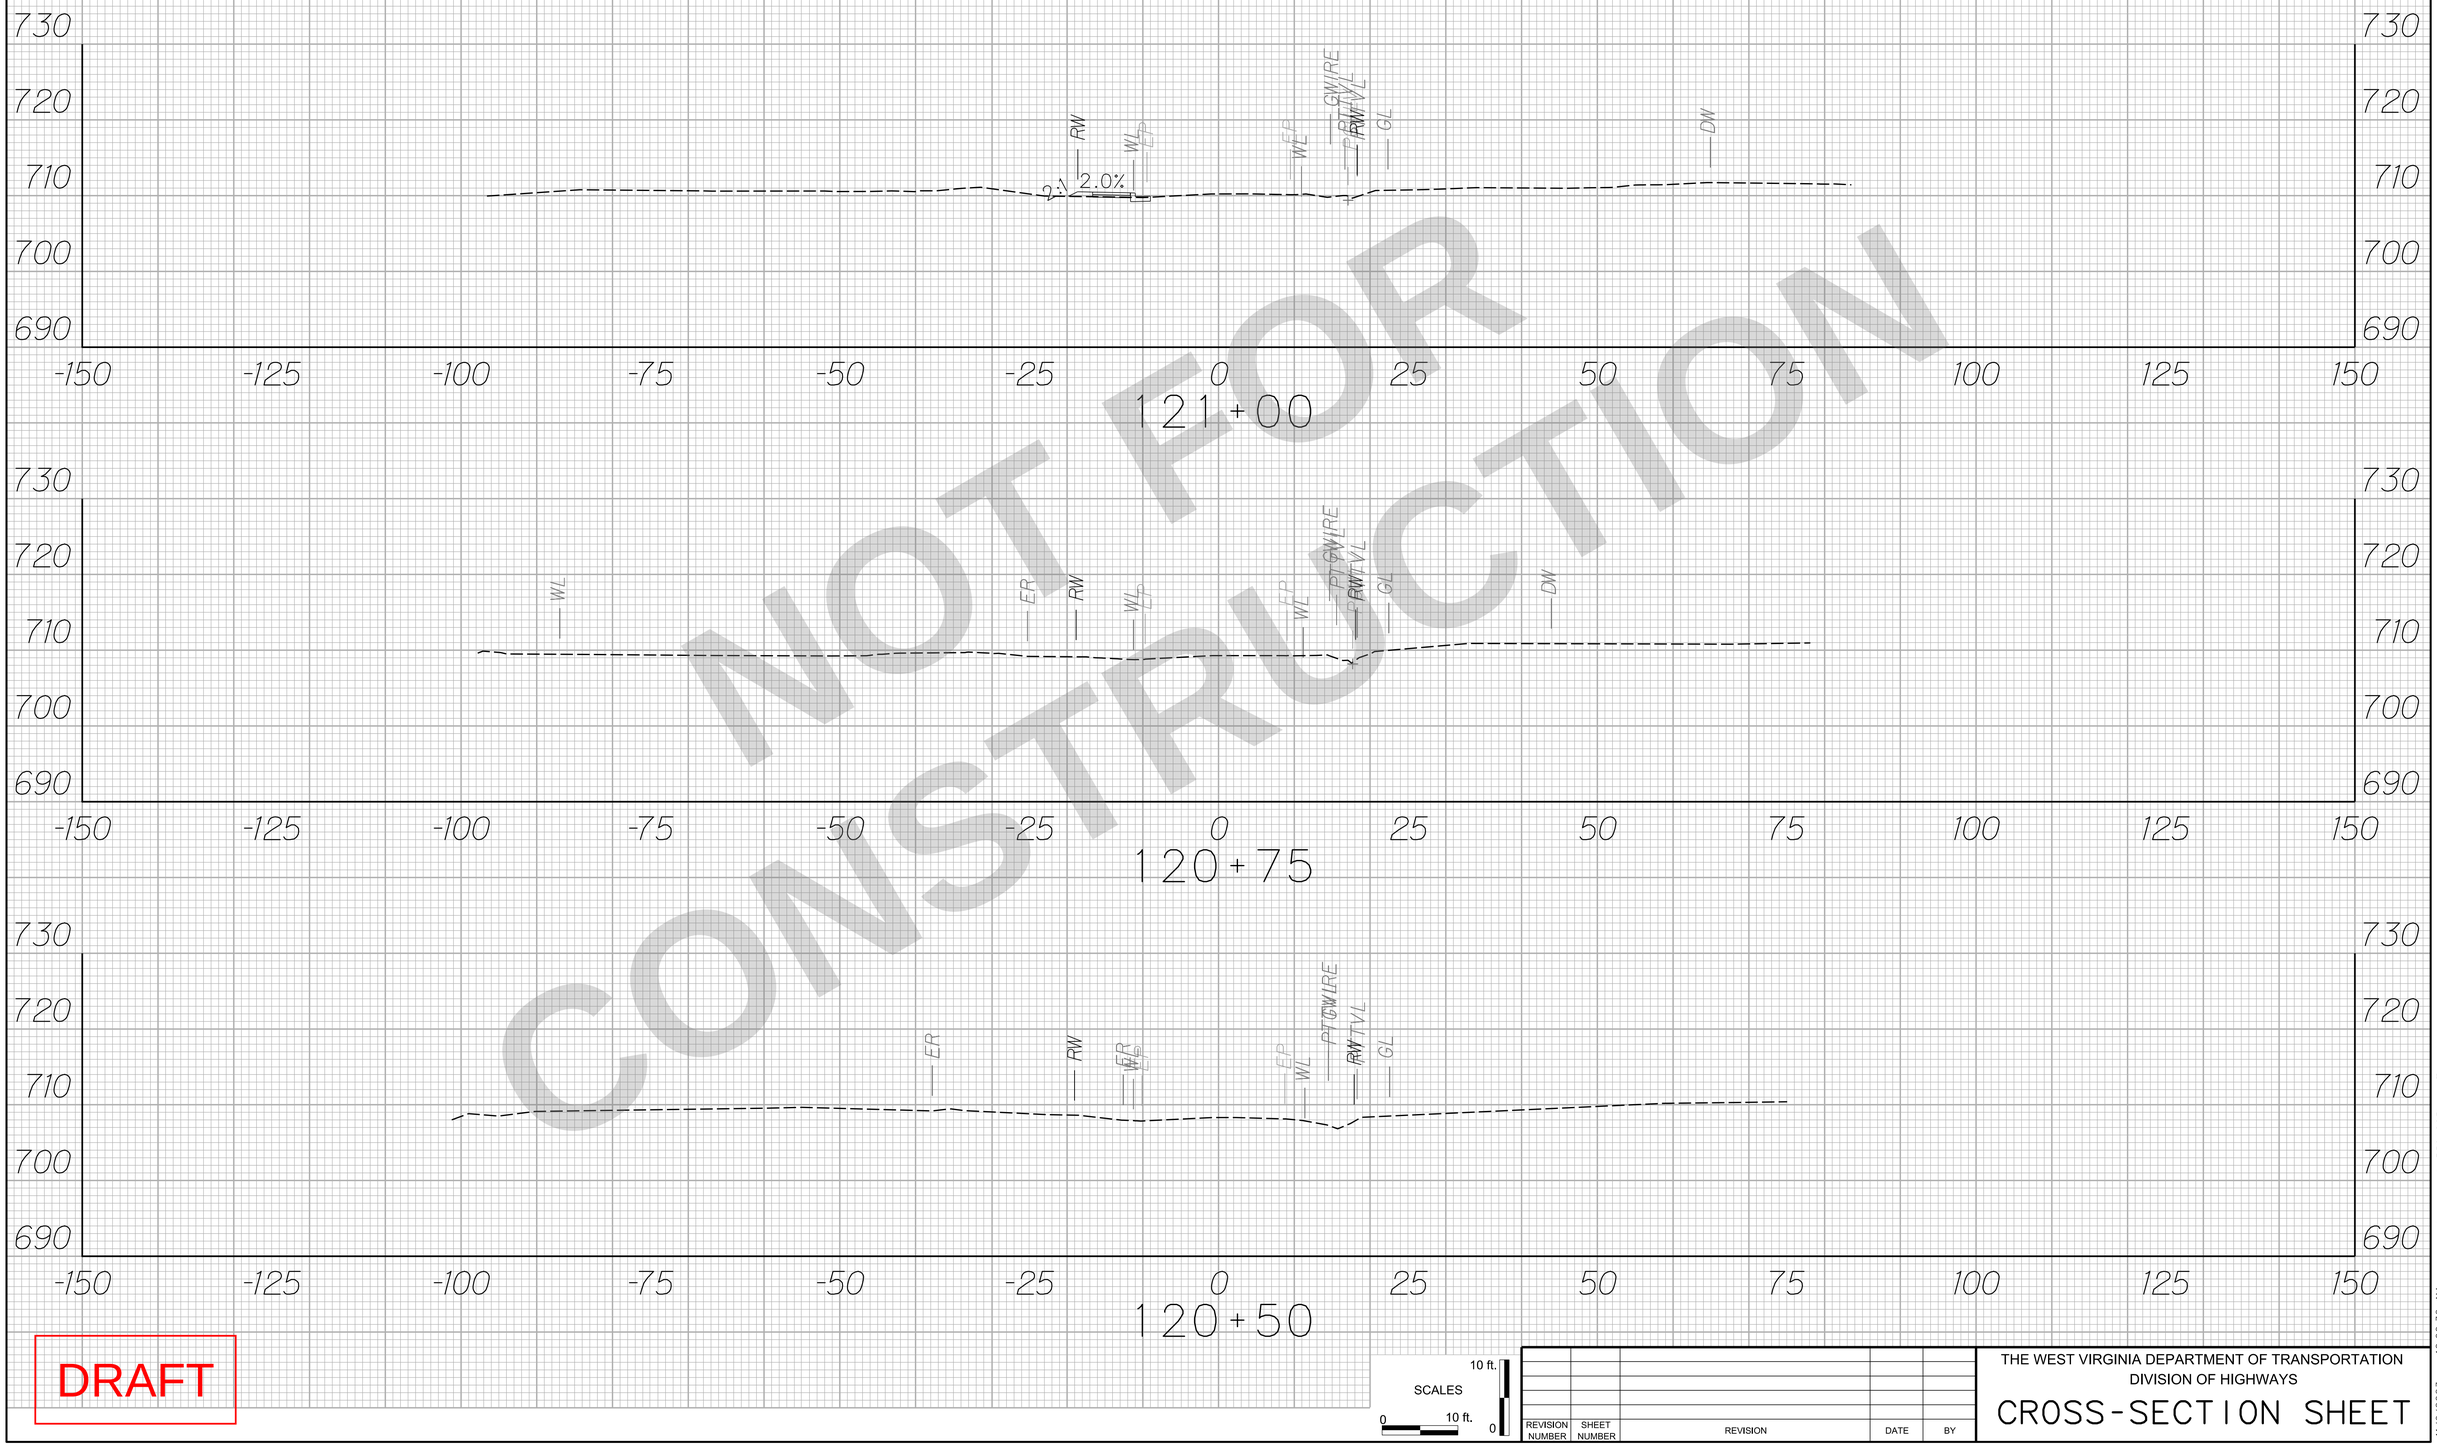

NOT FOR CONSTRUCTION

DRAFT

SCALES
10 ft.
0 10 ft. 0

REVISION NUMBER	SHEET NUMBER	REVISION	DATE	BY

THE WEST VIRGINIA DEPARTMENT OF TRANSPORTATION
DIVISION OF HIGHWAYS

CROSS-SECTION SHEET

11/9/2023 10:00:32 AM c:\pw_pl\harperrb\d3504265\rdy_TeaysMtVernon_xsec.sht

Public Roads Div	State Dist No	State Project No	Federal Project No	Fiscal Year	County	Sheet No	Total Sheets
WV	01	U340 -34/14- 0.01 00	TAP-0034(093)D	2024	PUTNAM	78	179

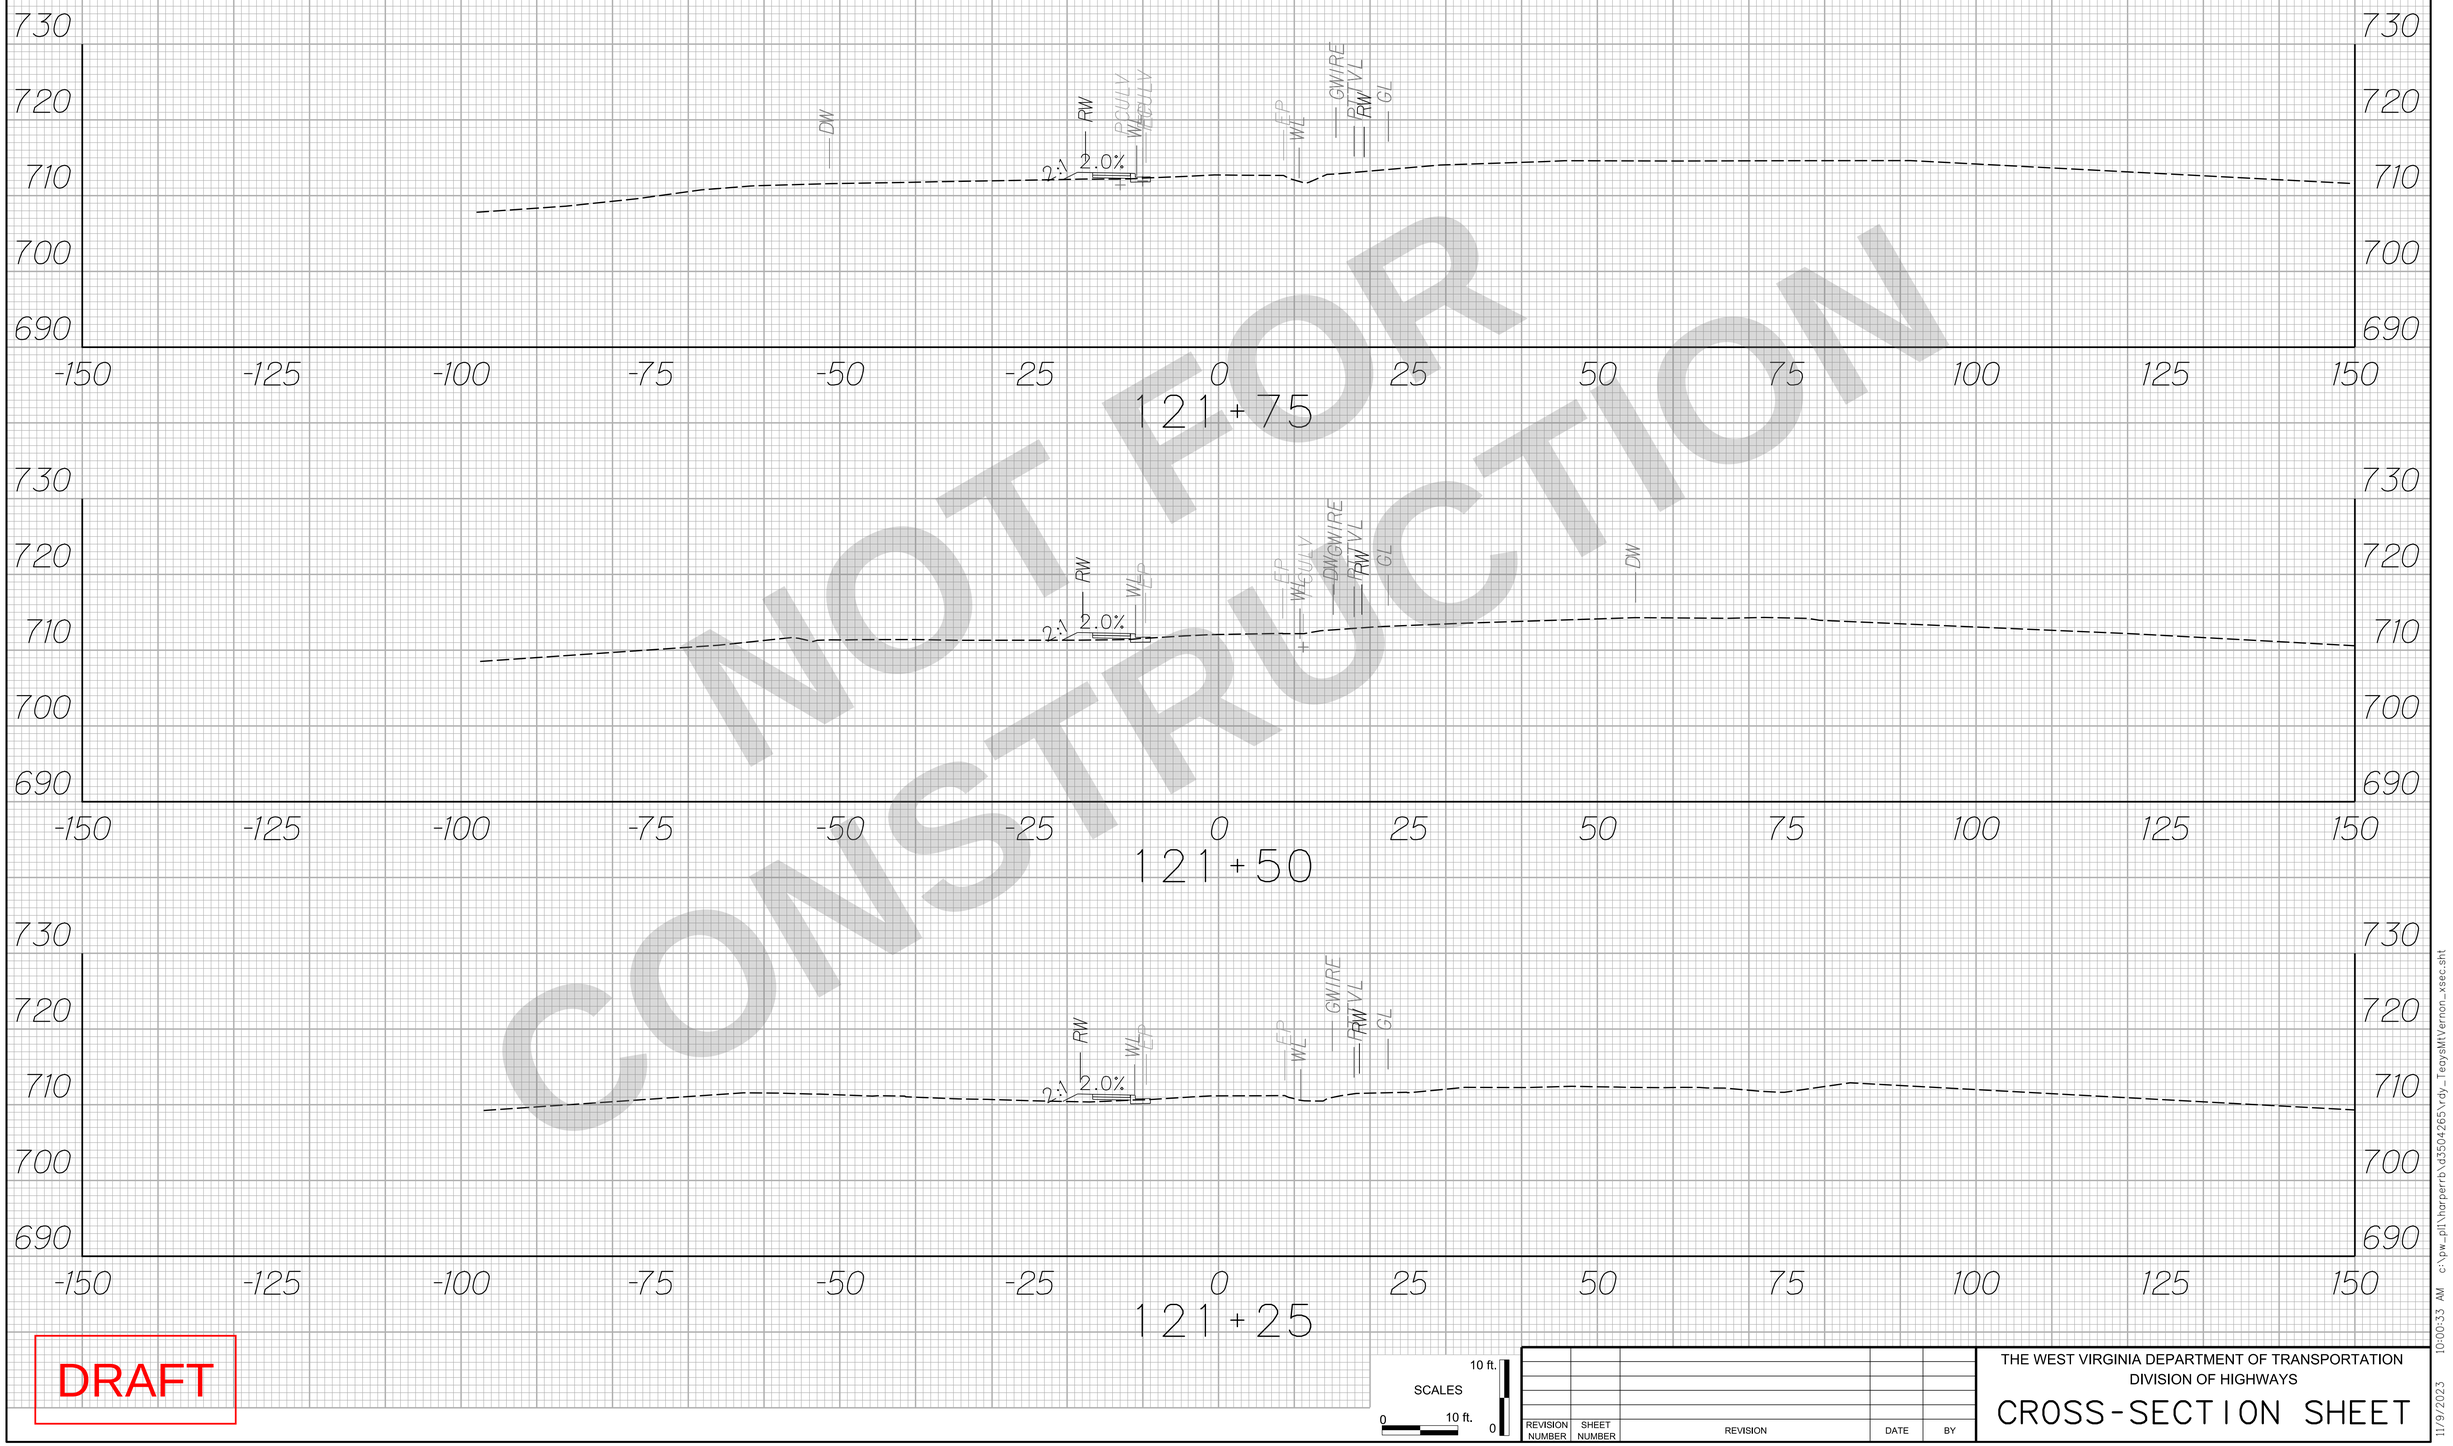

NOT FOR CONSTRUCTION

DRAFT

SCALES
10 ft.
0
10 ft.
0

REVISION NUMBER	SHEET NUMBER	REVISION	DATE	BY

THE WEST VIRGINIA DEPARTMENT OF TRANSPORTATION
DIVISION OF HIGHWAYS

CROSS-SECTION SHEET

11/9/2023 10:00:33 AM c:\pw_pl\harperrb\d3504265\rdy_TeaysMtVernon_xsec.sht

Public Roads Div	State Dist No	State Project No	Federal Project No	Fiscal Year	County	Sheet No	Total Sheets
WV	01	U340 -34/14- 0.01 00	TAP-0034(093)D	2024	PUTNAM	79	179

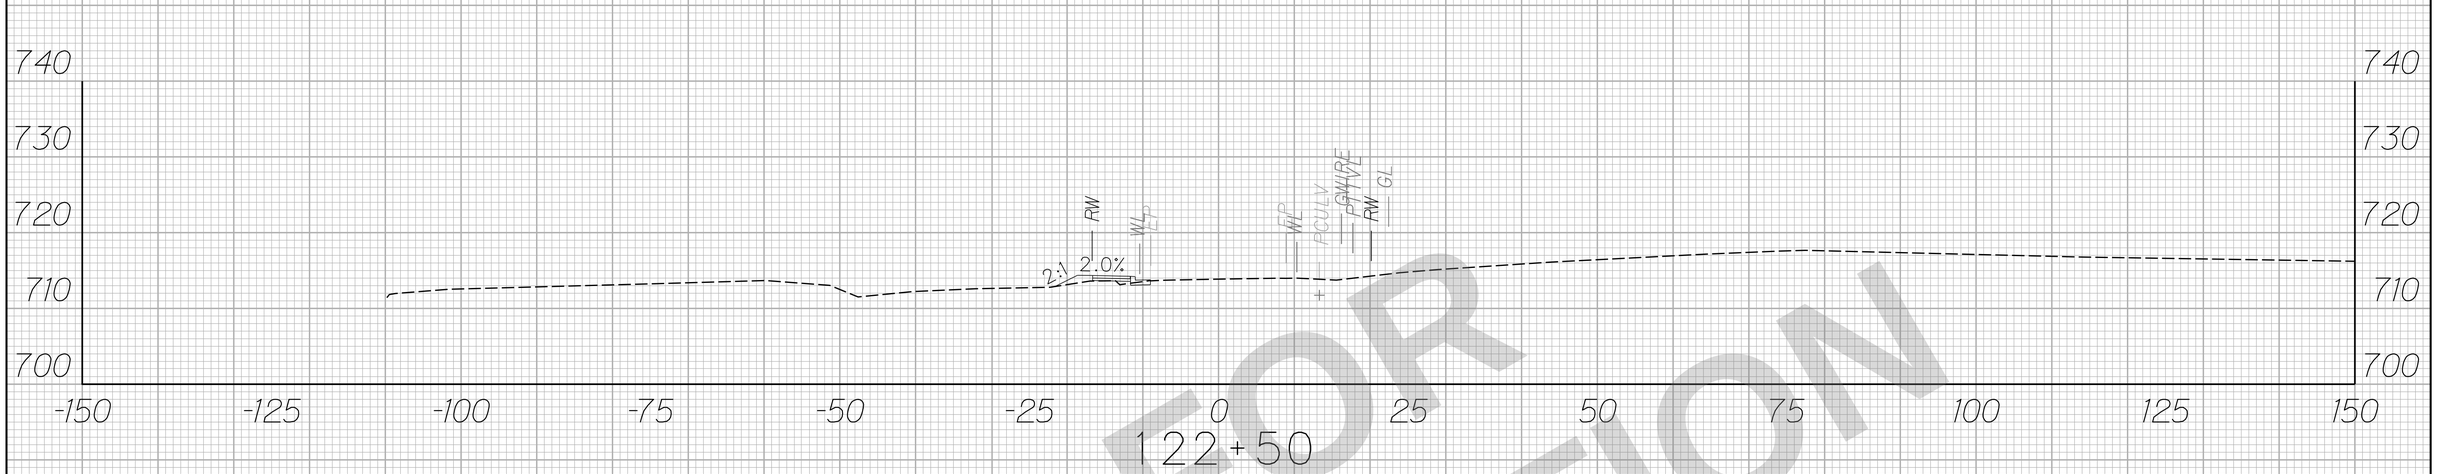

122+50

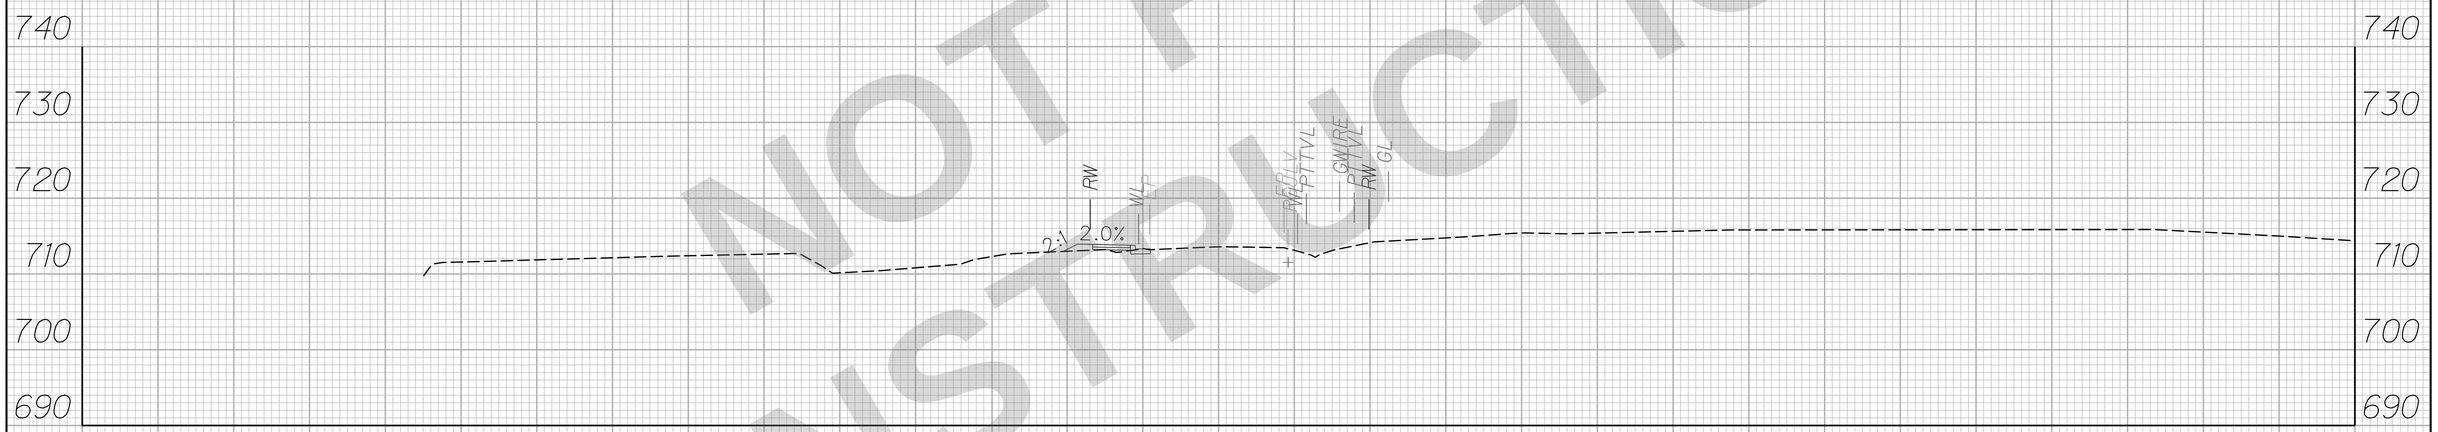

122+25

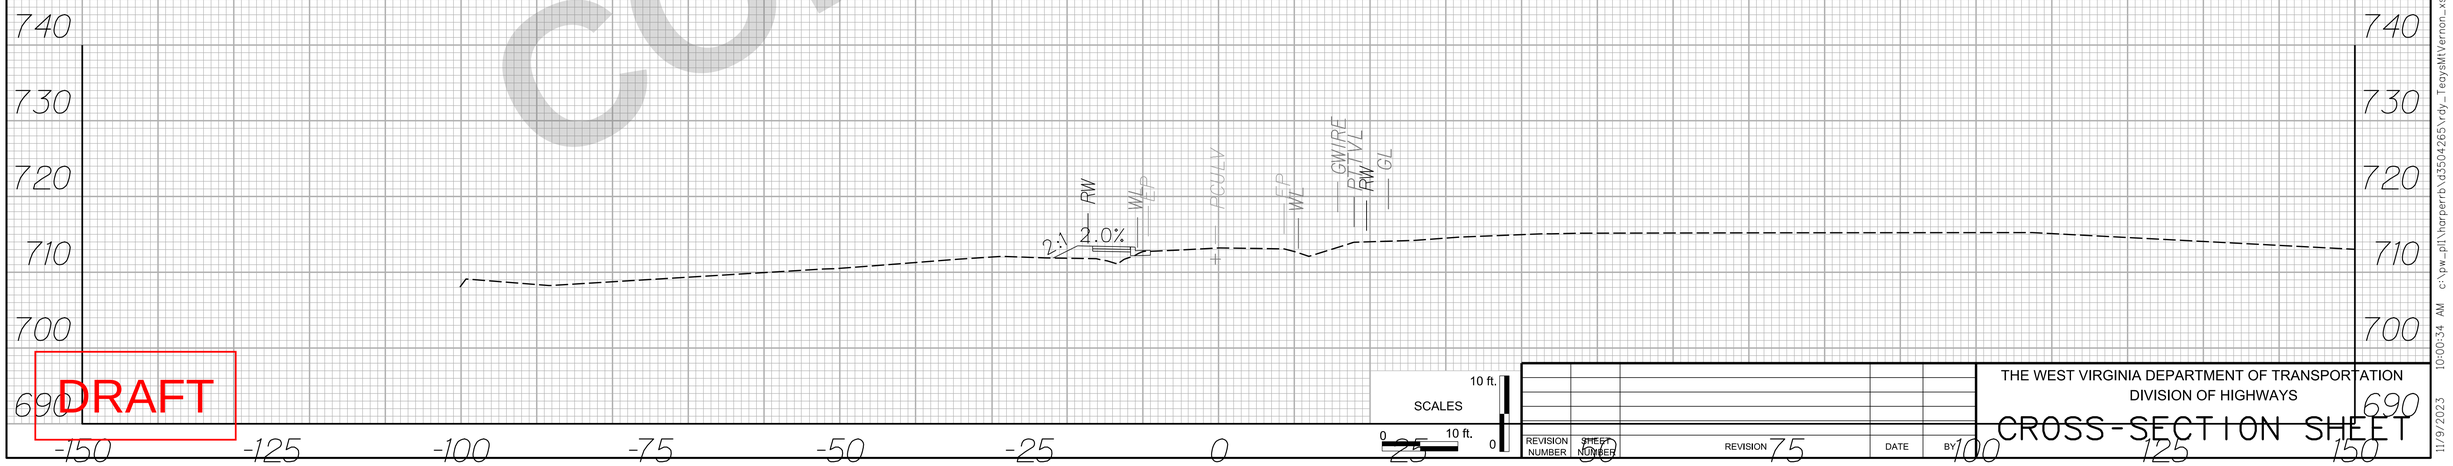

122+00

NOT FOR CONSTRUCTION

DRAFT

SCALES

10 ft.

0 10 ft. 0

REVISION NUMBER	SHEET NUMBER	REVISION	DATE	BY

THE WEST VIRGINIA DEPARTMENT OF TRANSPORTATION
DIVISION OF HIGHWAYS

CROSS-SECTION SHEET

11/9/2023 10:00:34 AM c:\pw_pl\tharperb\d3504265\rdy_TeaysMtVernon_xsec.sht

Public Roads Div	State Dist No	State Project No	Federal Project No	Fiscal Year	County	Sheet No	Total Sheets
WV	01	U340 -34/14- 0.01 00	TAP-0034(093)D	2024	PUTNAM	80	179

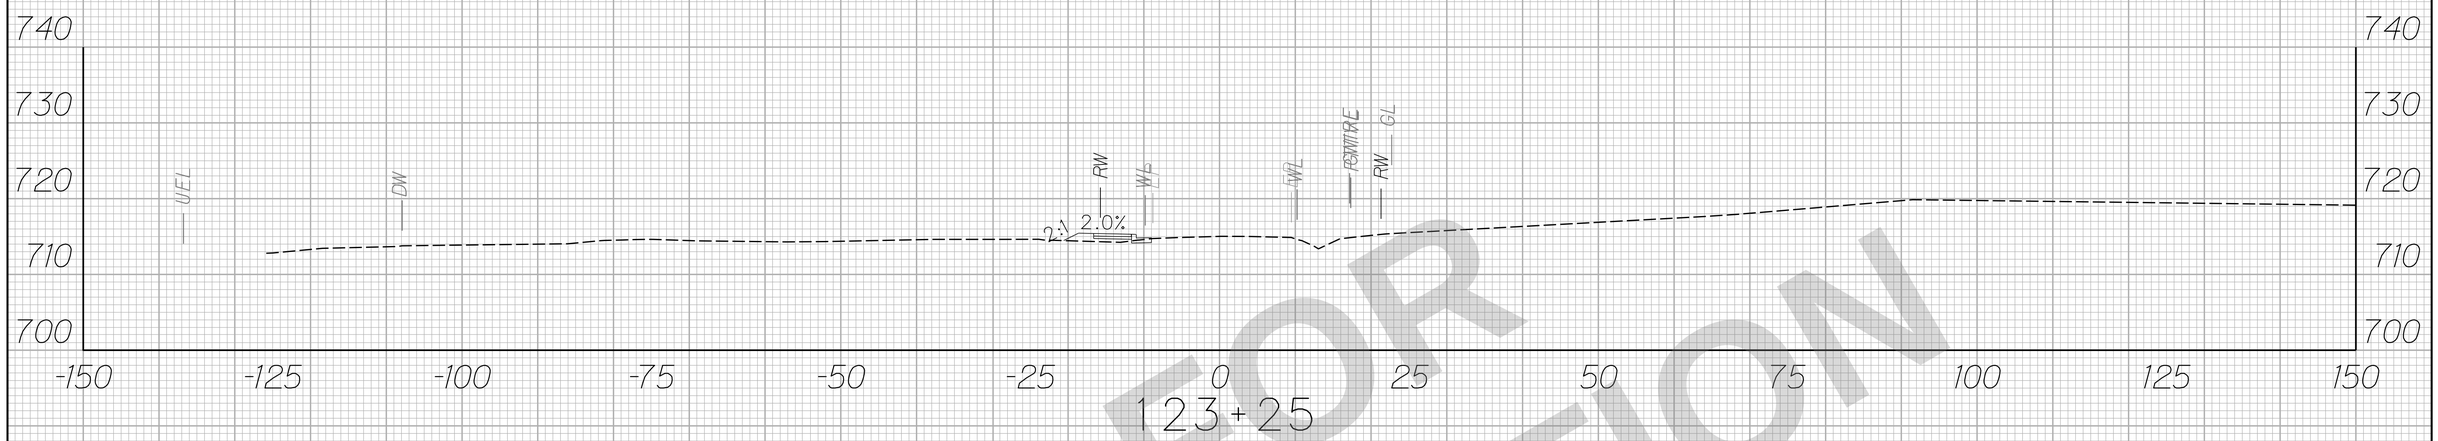

123+25

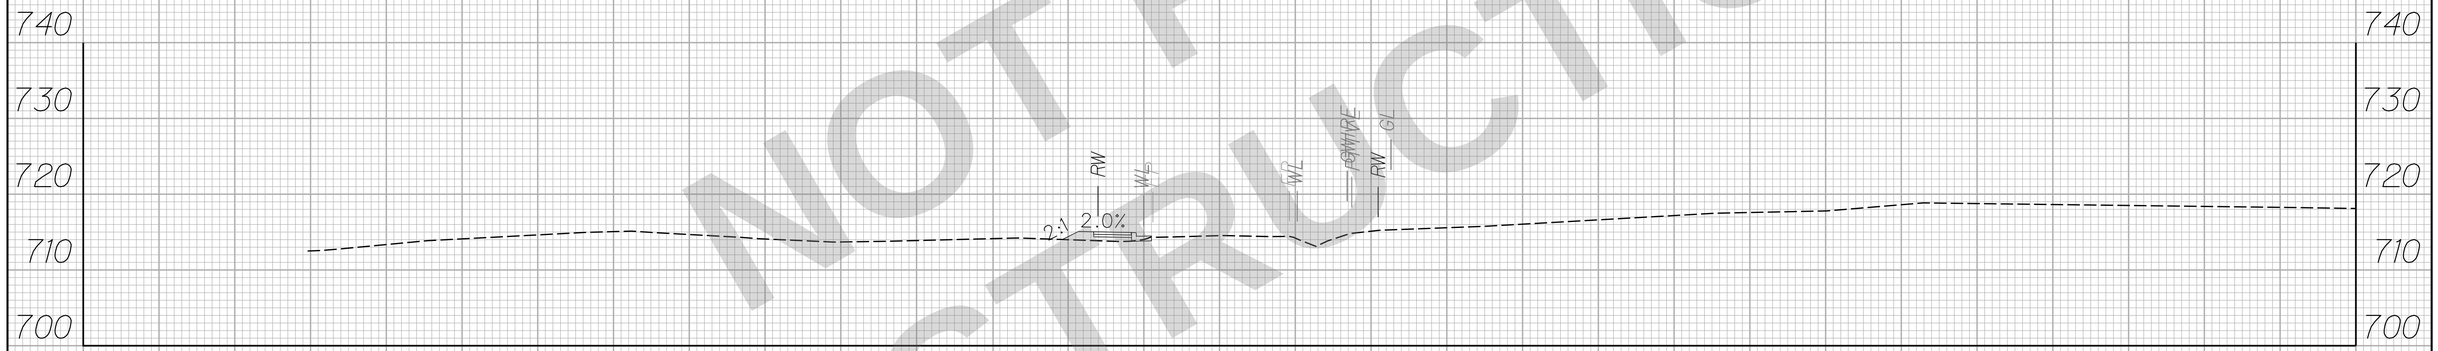

123+00

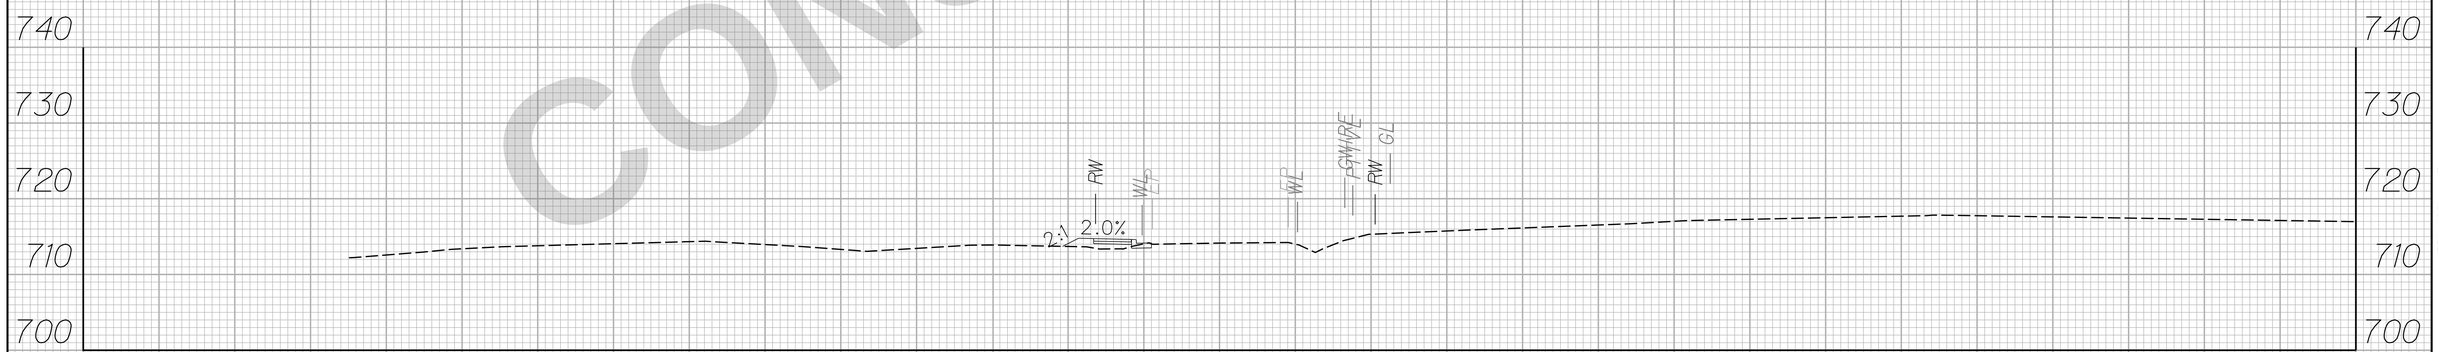

122+75

NOT FOR CONSTRUCTION

DRAFT

SCALES

10 ft.

0 10 ft. 0

REVISION NUMBER	SHEET NUMBER	REVISION	DATE	BY

THE WEST VIRGINIA DEPARTMENT OF TRANSPORTATION
DIVISION OF HIGHWAYS

CROSS-SECTION SHEET

11/9/2023 10:00:35 AM c:\pw_pit\harperb\d3504265\rdy_TeaysMtVernon_xsec.sht

Public Roads Div	State Dist No	State Project No	Federal Project No	Fiscal Year	County	Sheet No	Total Sheets
WV	01	U340 -34/14- 0.01 00	TAP-0034(093)D	2024	PUTNAM	81	179

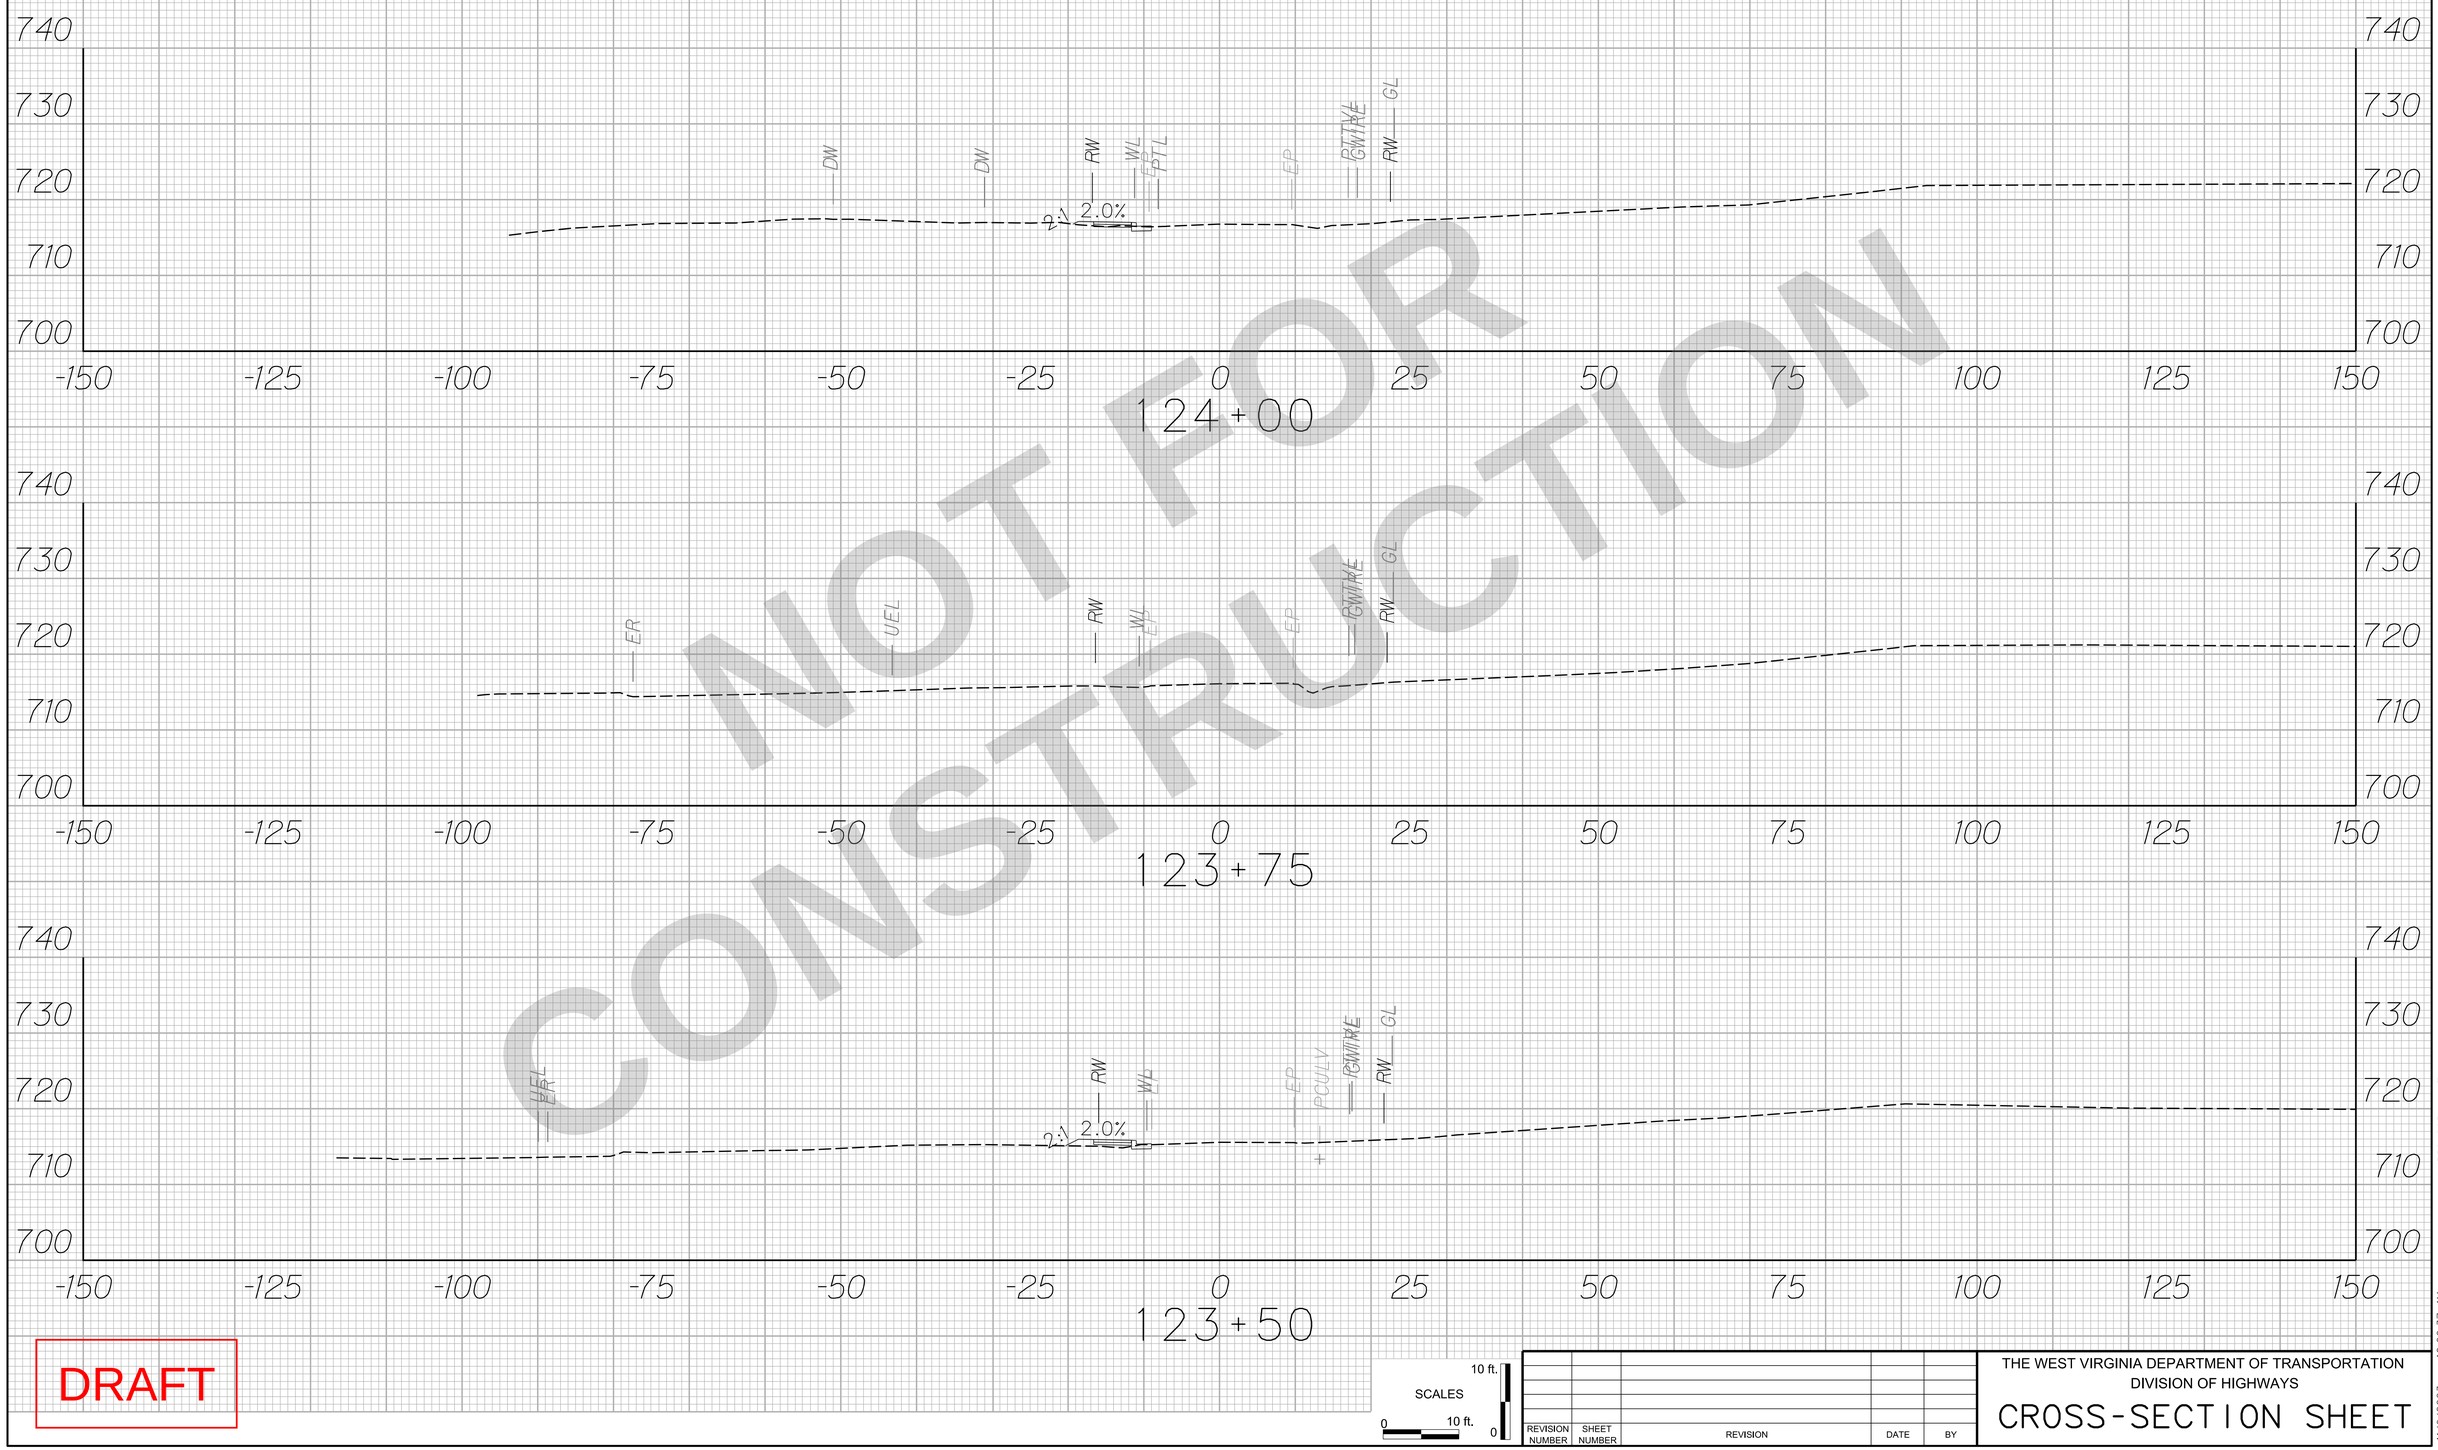

NOT FOR CONSTRUCTION

DRAFT

SCALES

10 ft.

0 10 ft. 0

REVISION NUMBER	SHEET NUMBER	REVISION	DATE	BY

THE WEST VIRGINIA DEPARTMENT OF TRANSPORTATION
DIVISION OF HIGHWAYS

CROSS-SECTION SHEET

11/9/2023 10:00:37 AM c:\pw_pl1\tharperb\d3504265\vdy_TeaysMtVernon_xsec.sht

Public Roads Div	State Dist No	State Project No	Federal Project No	Fiscal Year	County	Sheet No	Total Sheets
WV	01	U340 -34/14- 0.01 00	TAP-0034(093)D	2024	PUTNAM	82	179

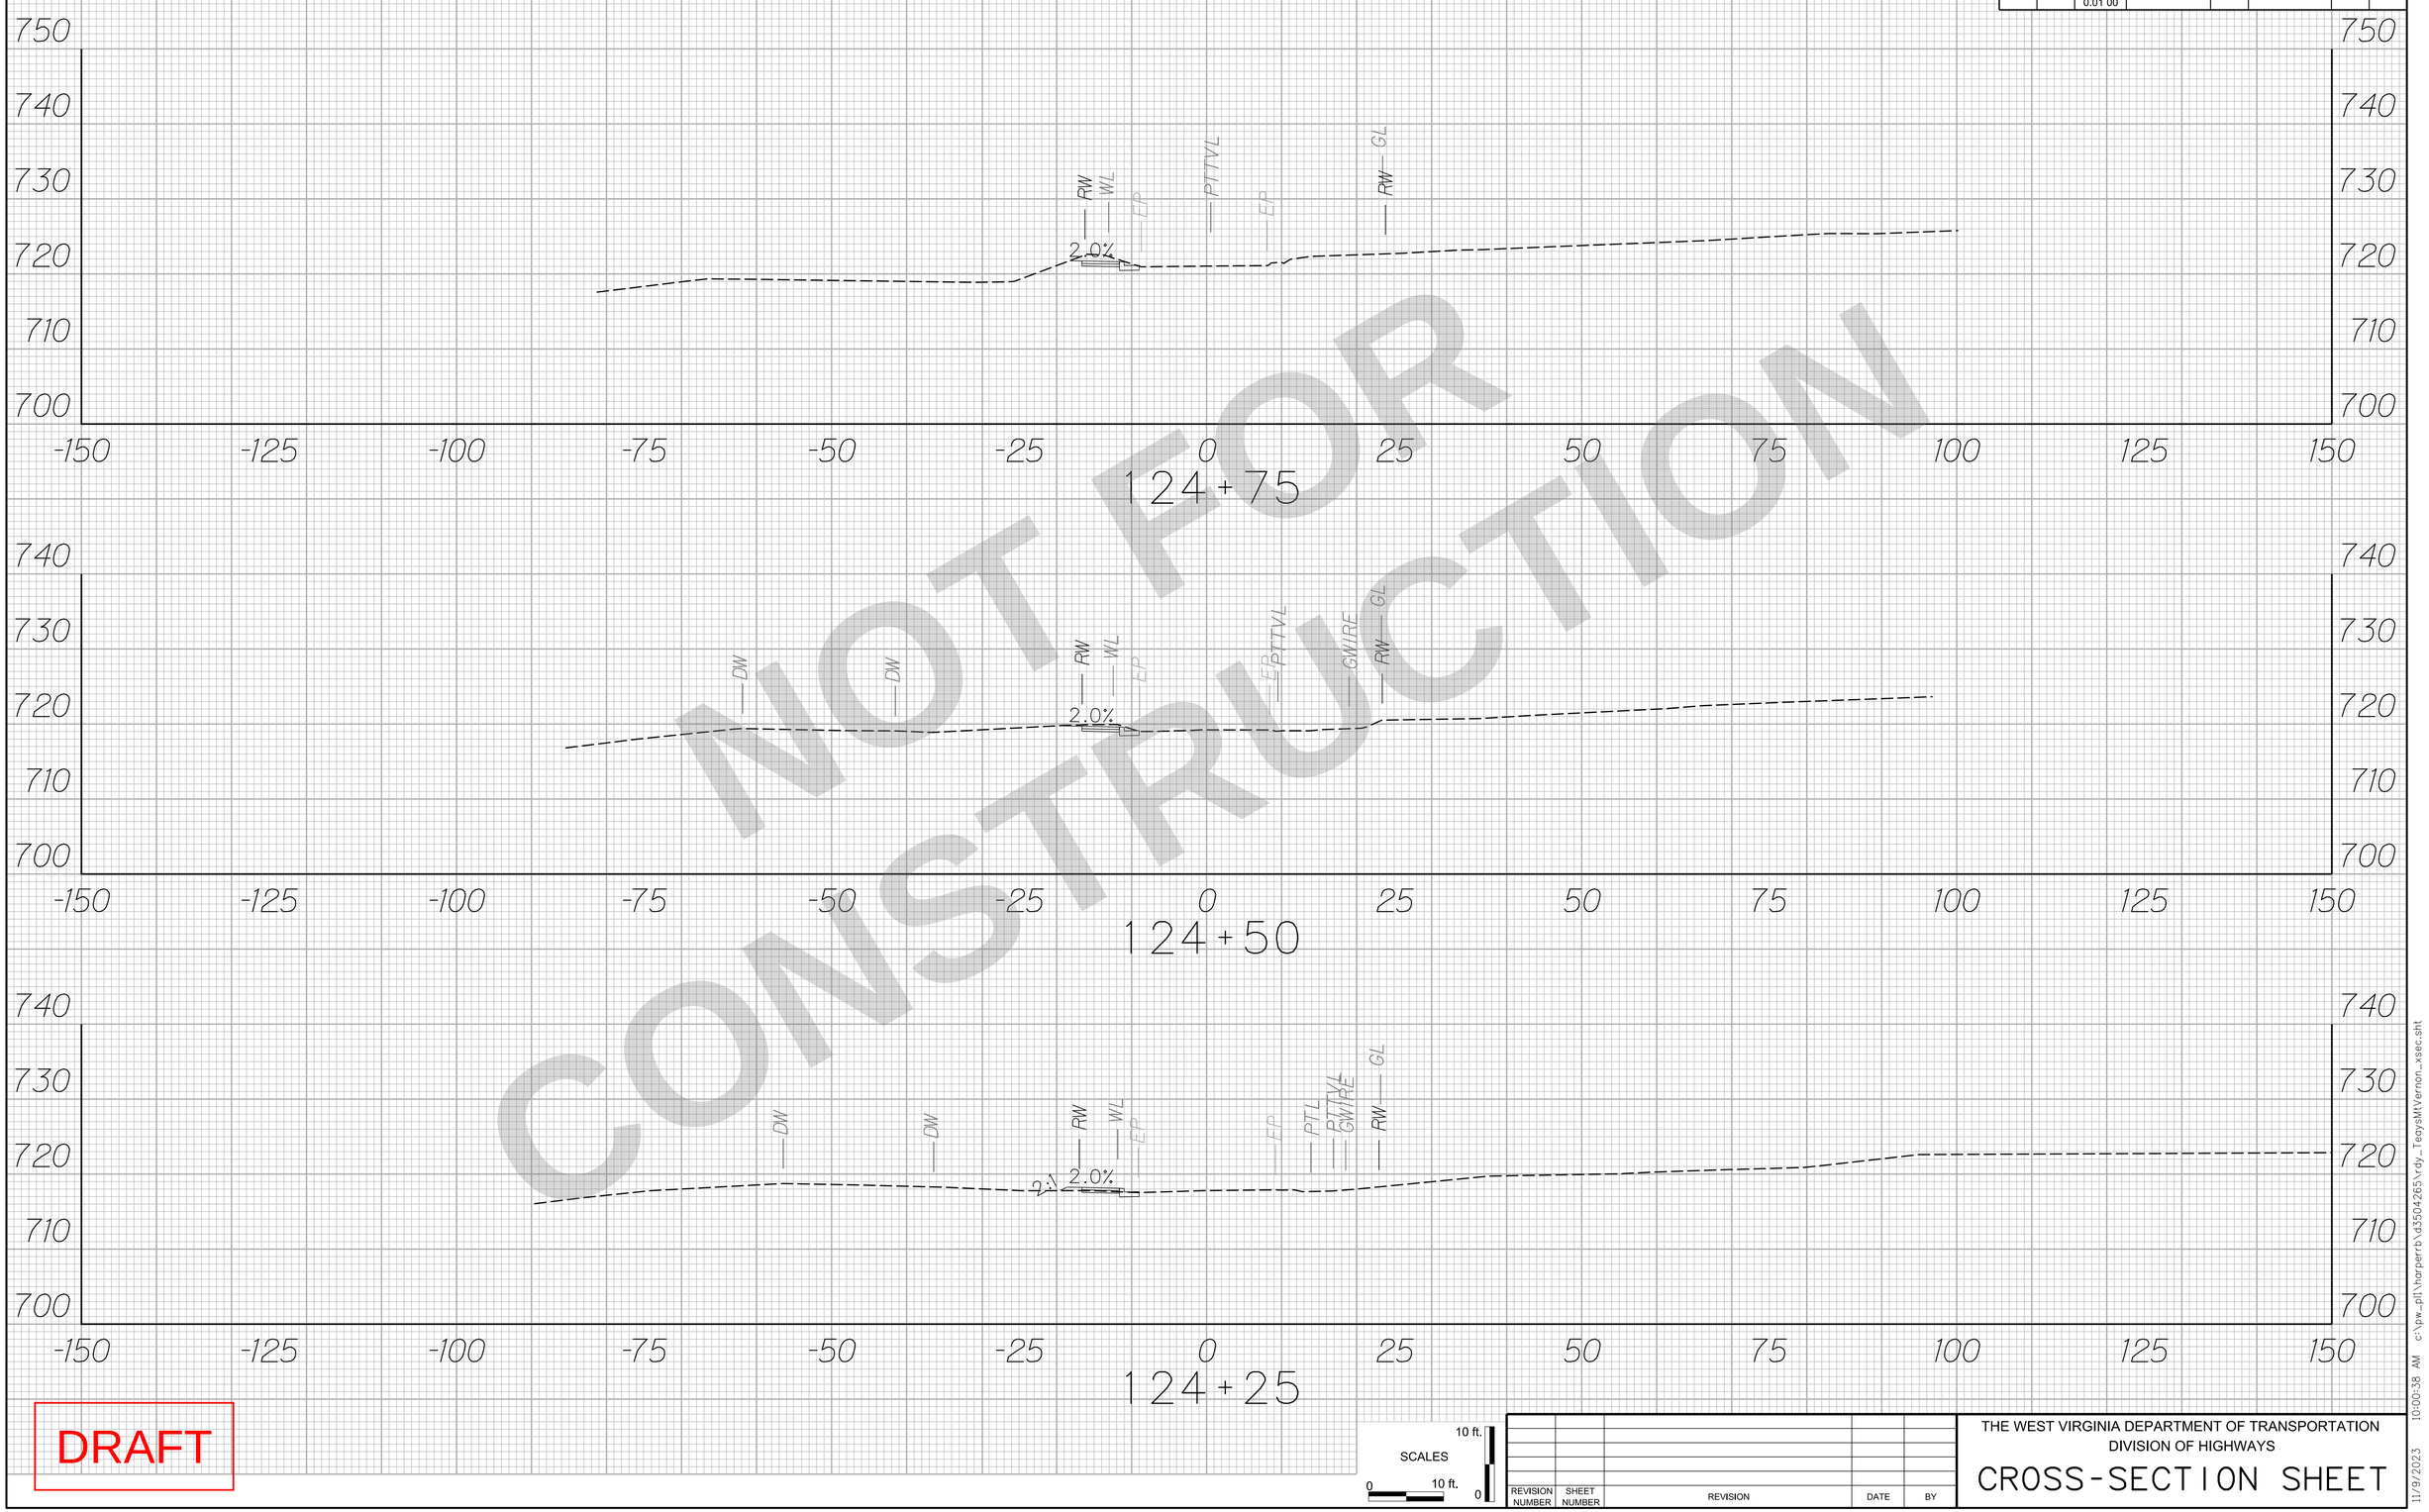

NOT FOR CONSTRUCTION

DRAFT

SCALES

10 ft. 0 10 ft. 0

REVISION NUMBER	SHEET NUMBER	REVISION	DATE	BY

THE WEST VIRGINIA DEPARTMENT OF TRANSPORTATION
DIVISION OF HIGHWAYS

CROSS-SECTION SHEET

11/9/2023 10:00:38 AM c:\pw_pl\harperrb\d3504265\rdy_TeaysMtVernon_xsec.sht

Public Roads Div	State Dist No	State Project No	Federal Project No	Fiscal Year	County	Sheet No	Total Sheets
WV	01	U340 -34/14- 0.01 00	TAP-0034(093)D	2024	PUTNAM	83	179

NOT FOR CONSTRUCTION

DRAFT

SCALES
10 ft.
0
10 ft.
0

REVISION NUMBER	SHEET NUMBER	REVISION	DATE	BY

THE WEST VIRGINIA DEPARTMENT OF TRANSPORTATION
DIVISION OF HIGHWAYS

CROSS-SECTION SHEET

11/9/2023 10:00:39 AM c:\pw_pl\harperrb\d3504265\rdy_TeaysMtVernon_xsec.sht

Public Roads Div	State Dist No	State Project No	Federal Project No	Fiscal Year	County	Sheet No	Total Sheets
WV	01	U340 -34/14- 0.01 00	TAP-0034(093)D	2024	PUTNAM	84	179

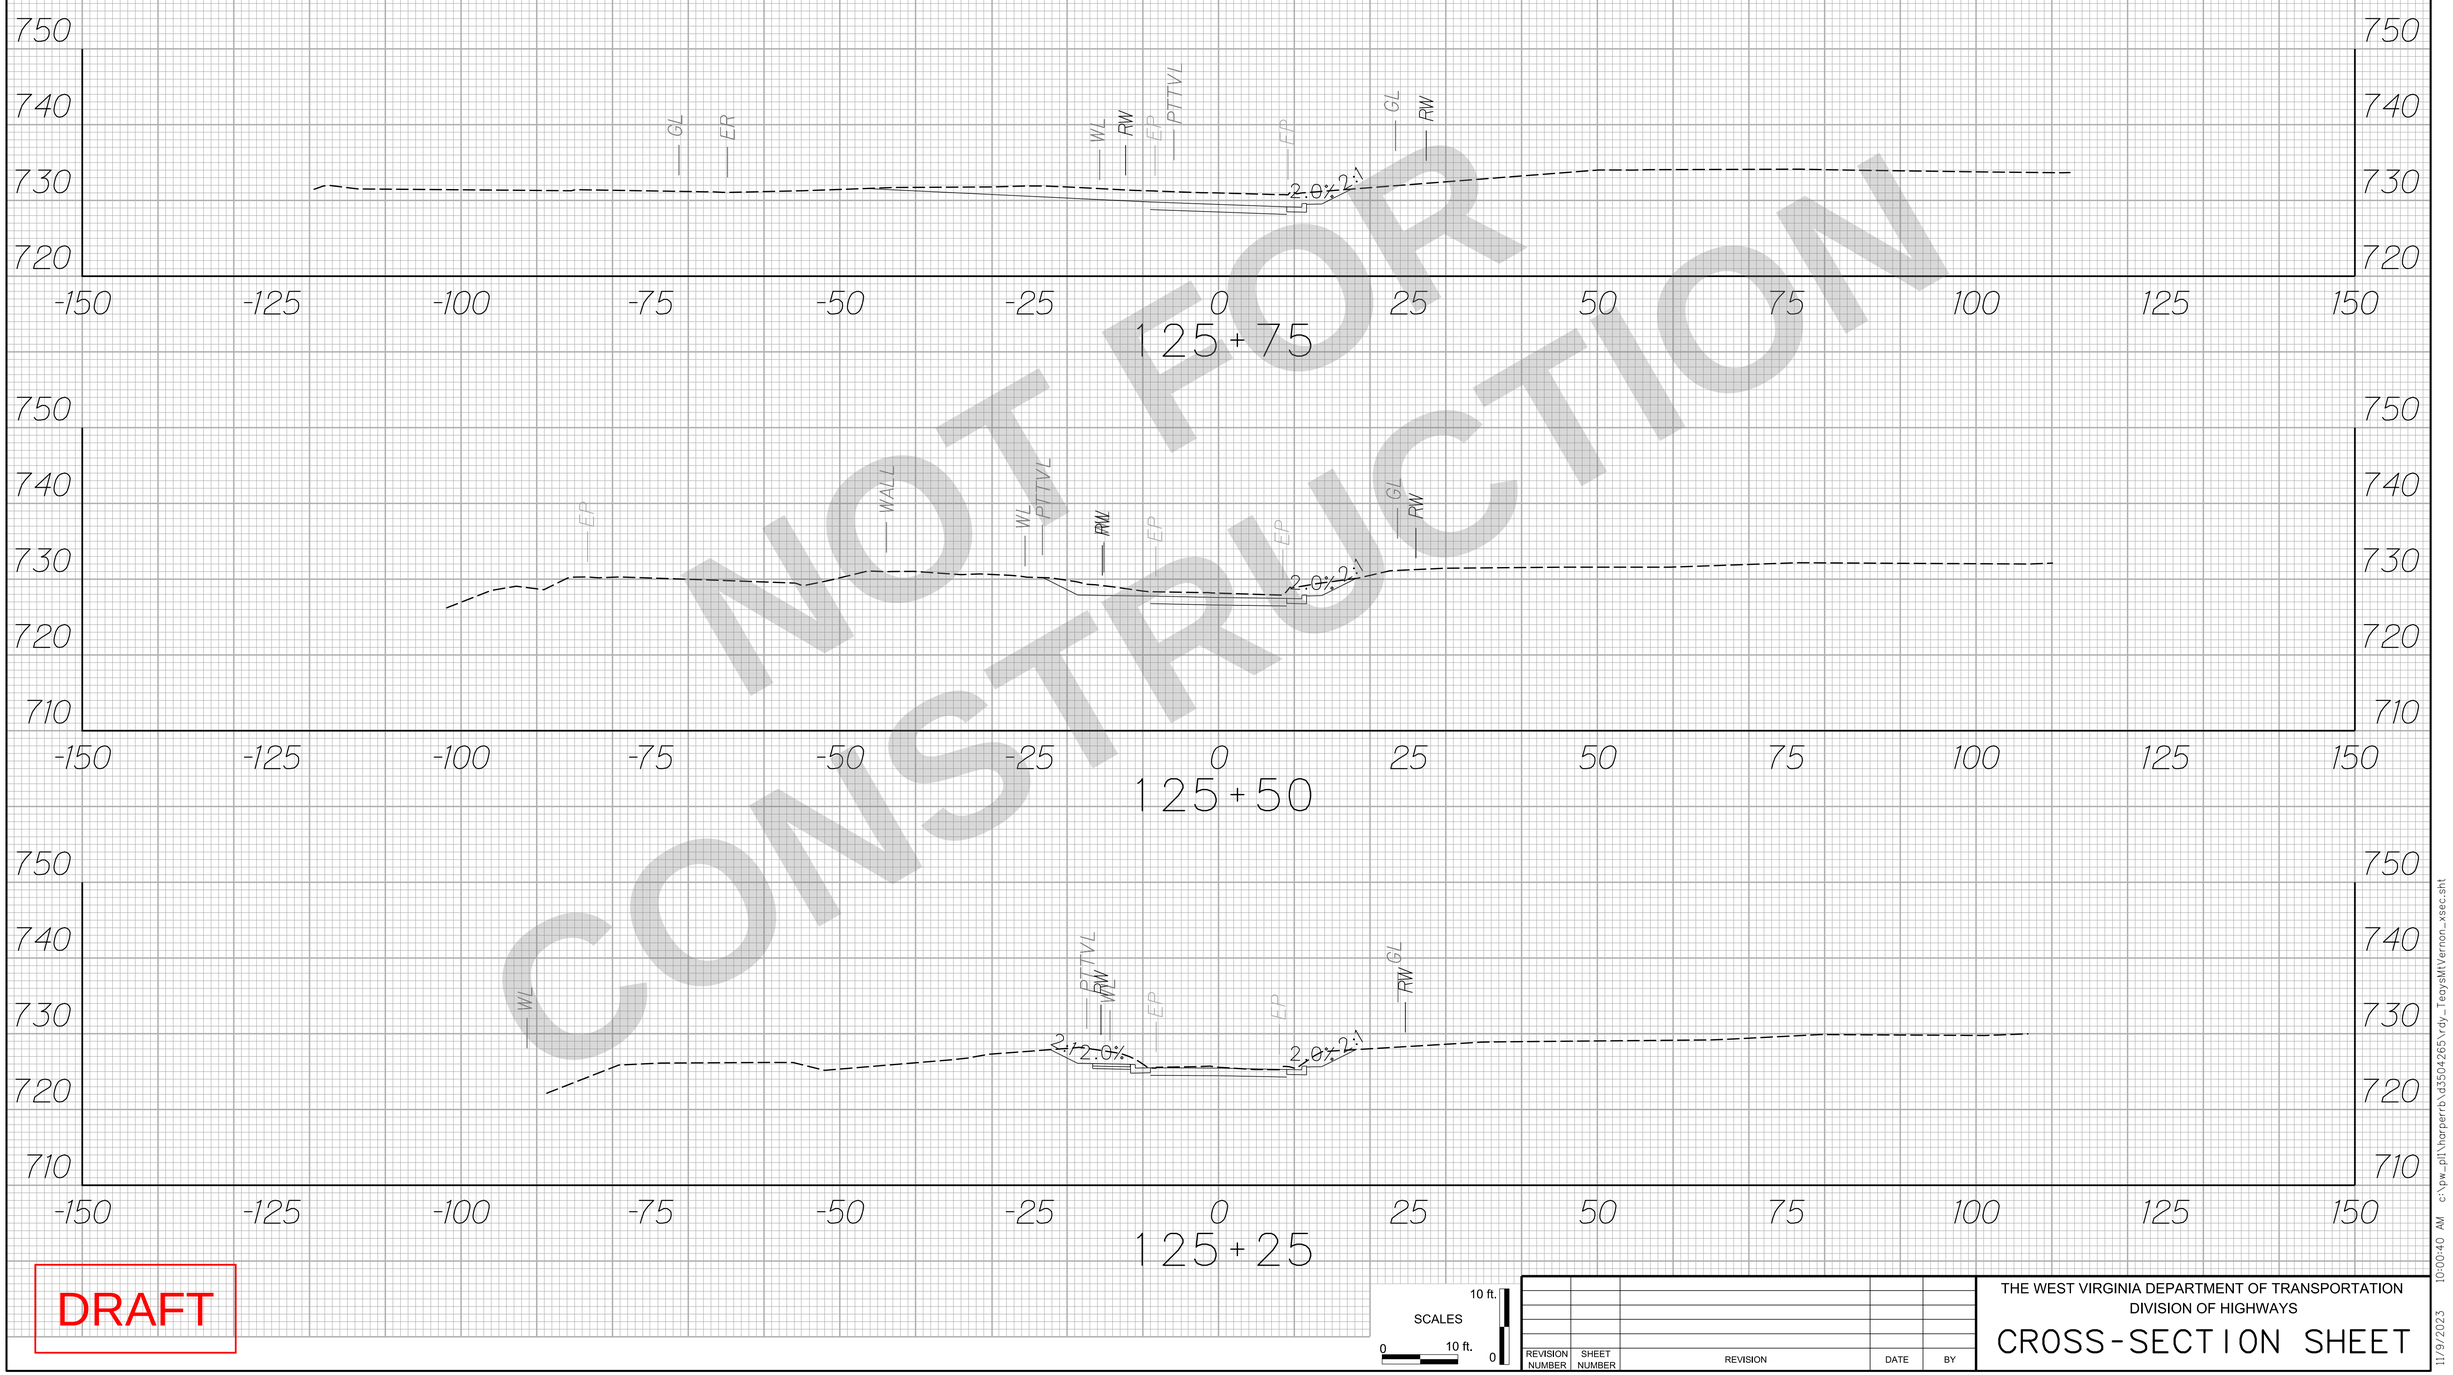

NOT FOR CONSTRUCTION

DRAFT

SCALES

10 ft. 0 10 ft. 0

REVISION NUMBER	SHEET NUMBER	REVISION	DATE	BY

THE WEST VIRGINIA DEPARTMENT OF TRANSPORTATION
DIVISION OF HIGHWAYS

CROSS-SECTION SHEET

11/9/2023 10:00:40 AM c:\pw_pl\harperrb\d3504265\rdy_TeaysMtVernon_xsec.sht

Public Roads Div	State Dist No	State Project No	Federal Project No	Fiscal Year	County	Sheet No	Total Sheets
WV	01	U340 -34/14- 0.01 00	TAP-0034(093)D	2024	PUTNAM	85	179

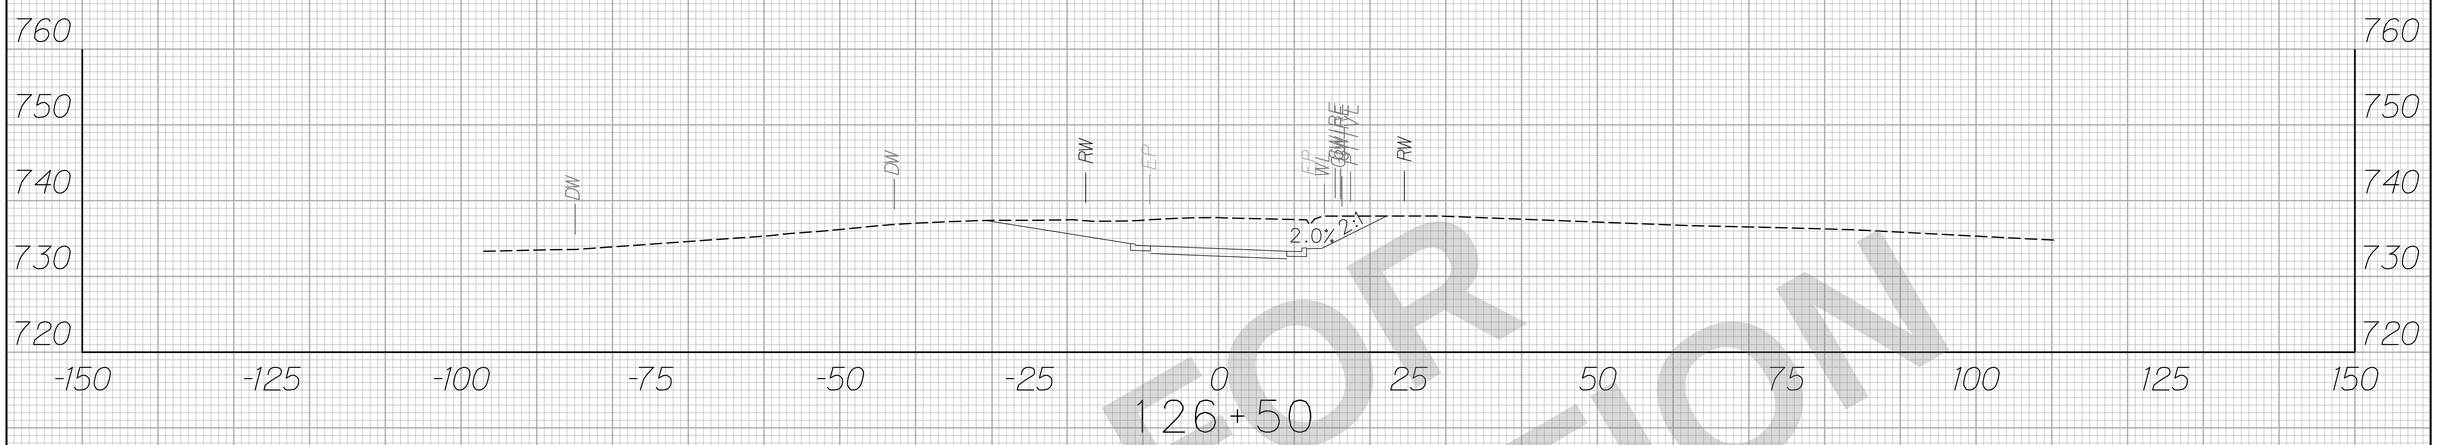

126+50

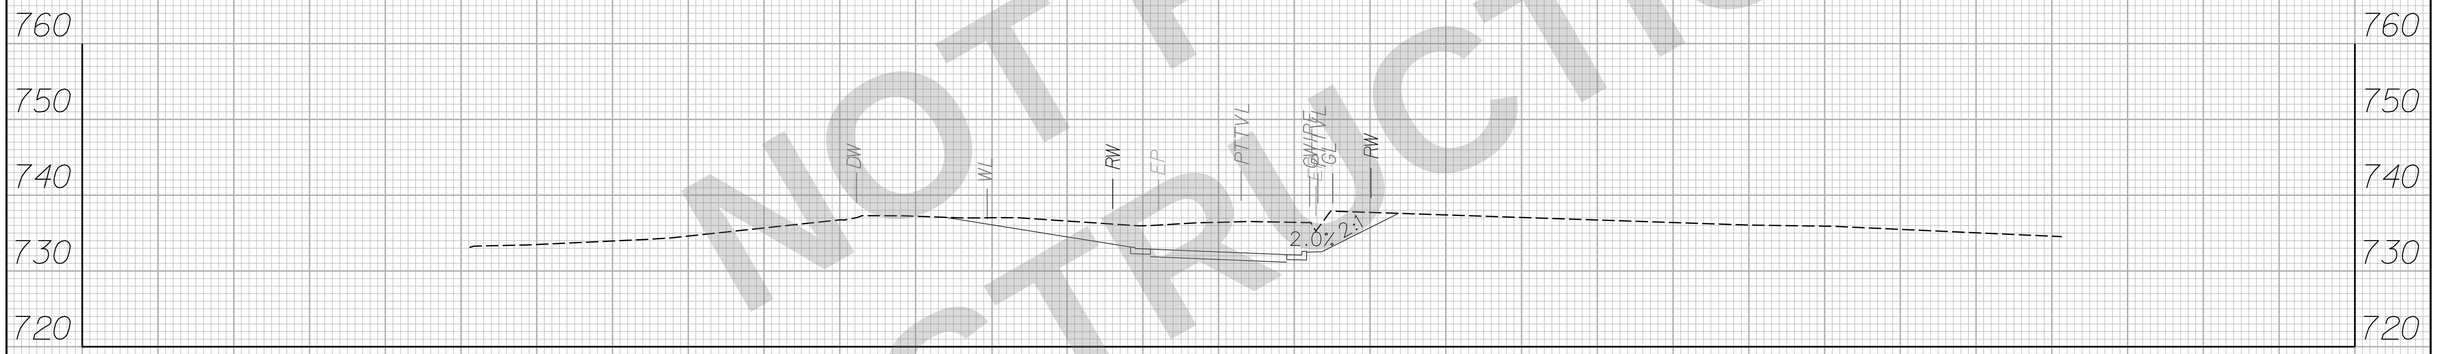

126+25

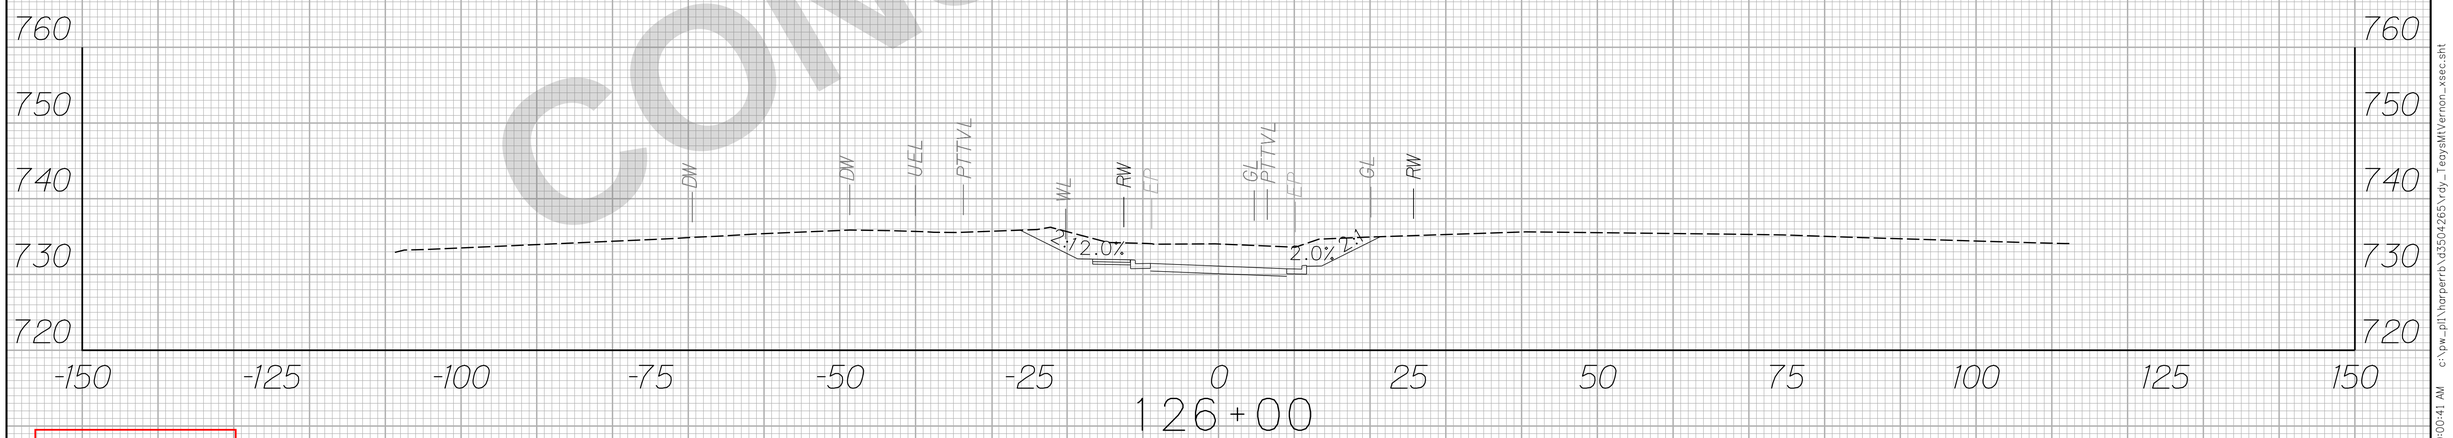

126+00

DRAFT

NOT FOR CONSTRUCTION

SCALES
10 ft.
0 10 ft. 0

REVISION NUMBER	SHEET NUMBER	REVISION	DATE	BY

THE WEST VIRGINIA DEPARTMENT OF TRANSPORTATION
DIVISION OF HIGHWAYS

CROSS-SECTION SHEET

11/9/2023 10:00:41 AM c:\pw_pll\harperrb\d3504265\rdy_TeaysMtVernon_xsec.sht

Public Roads Div	State Dist No	State Project No	Federal Project No	Fiscal Year	County	Sheet No	Total Sheets
WV	01	U340 -34/14- 0.01 00	TAP-0034(093)D	2024	PUTNAM	86	179

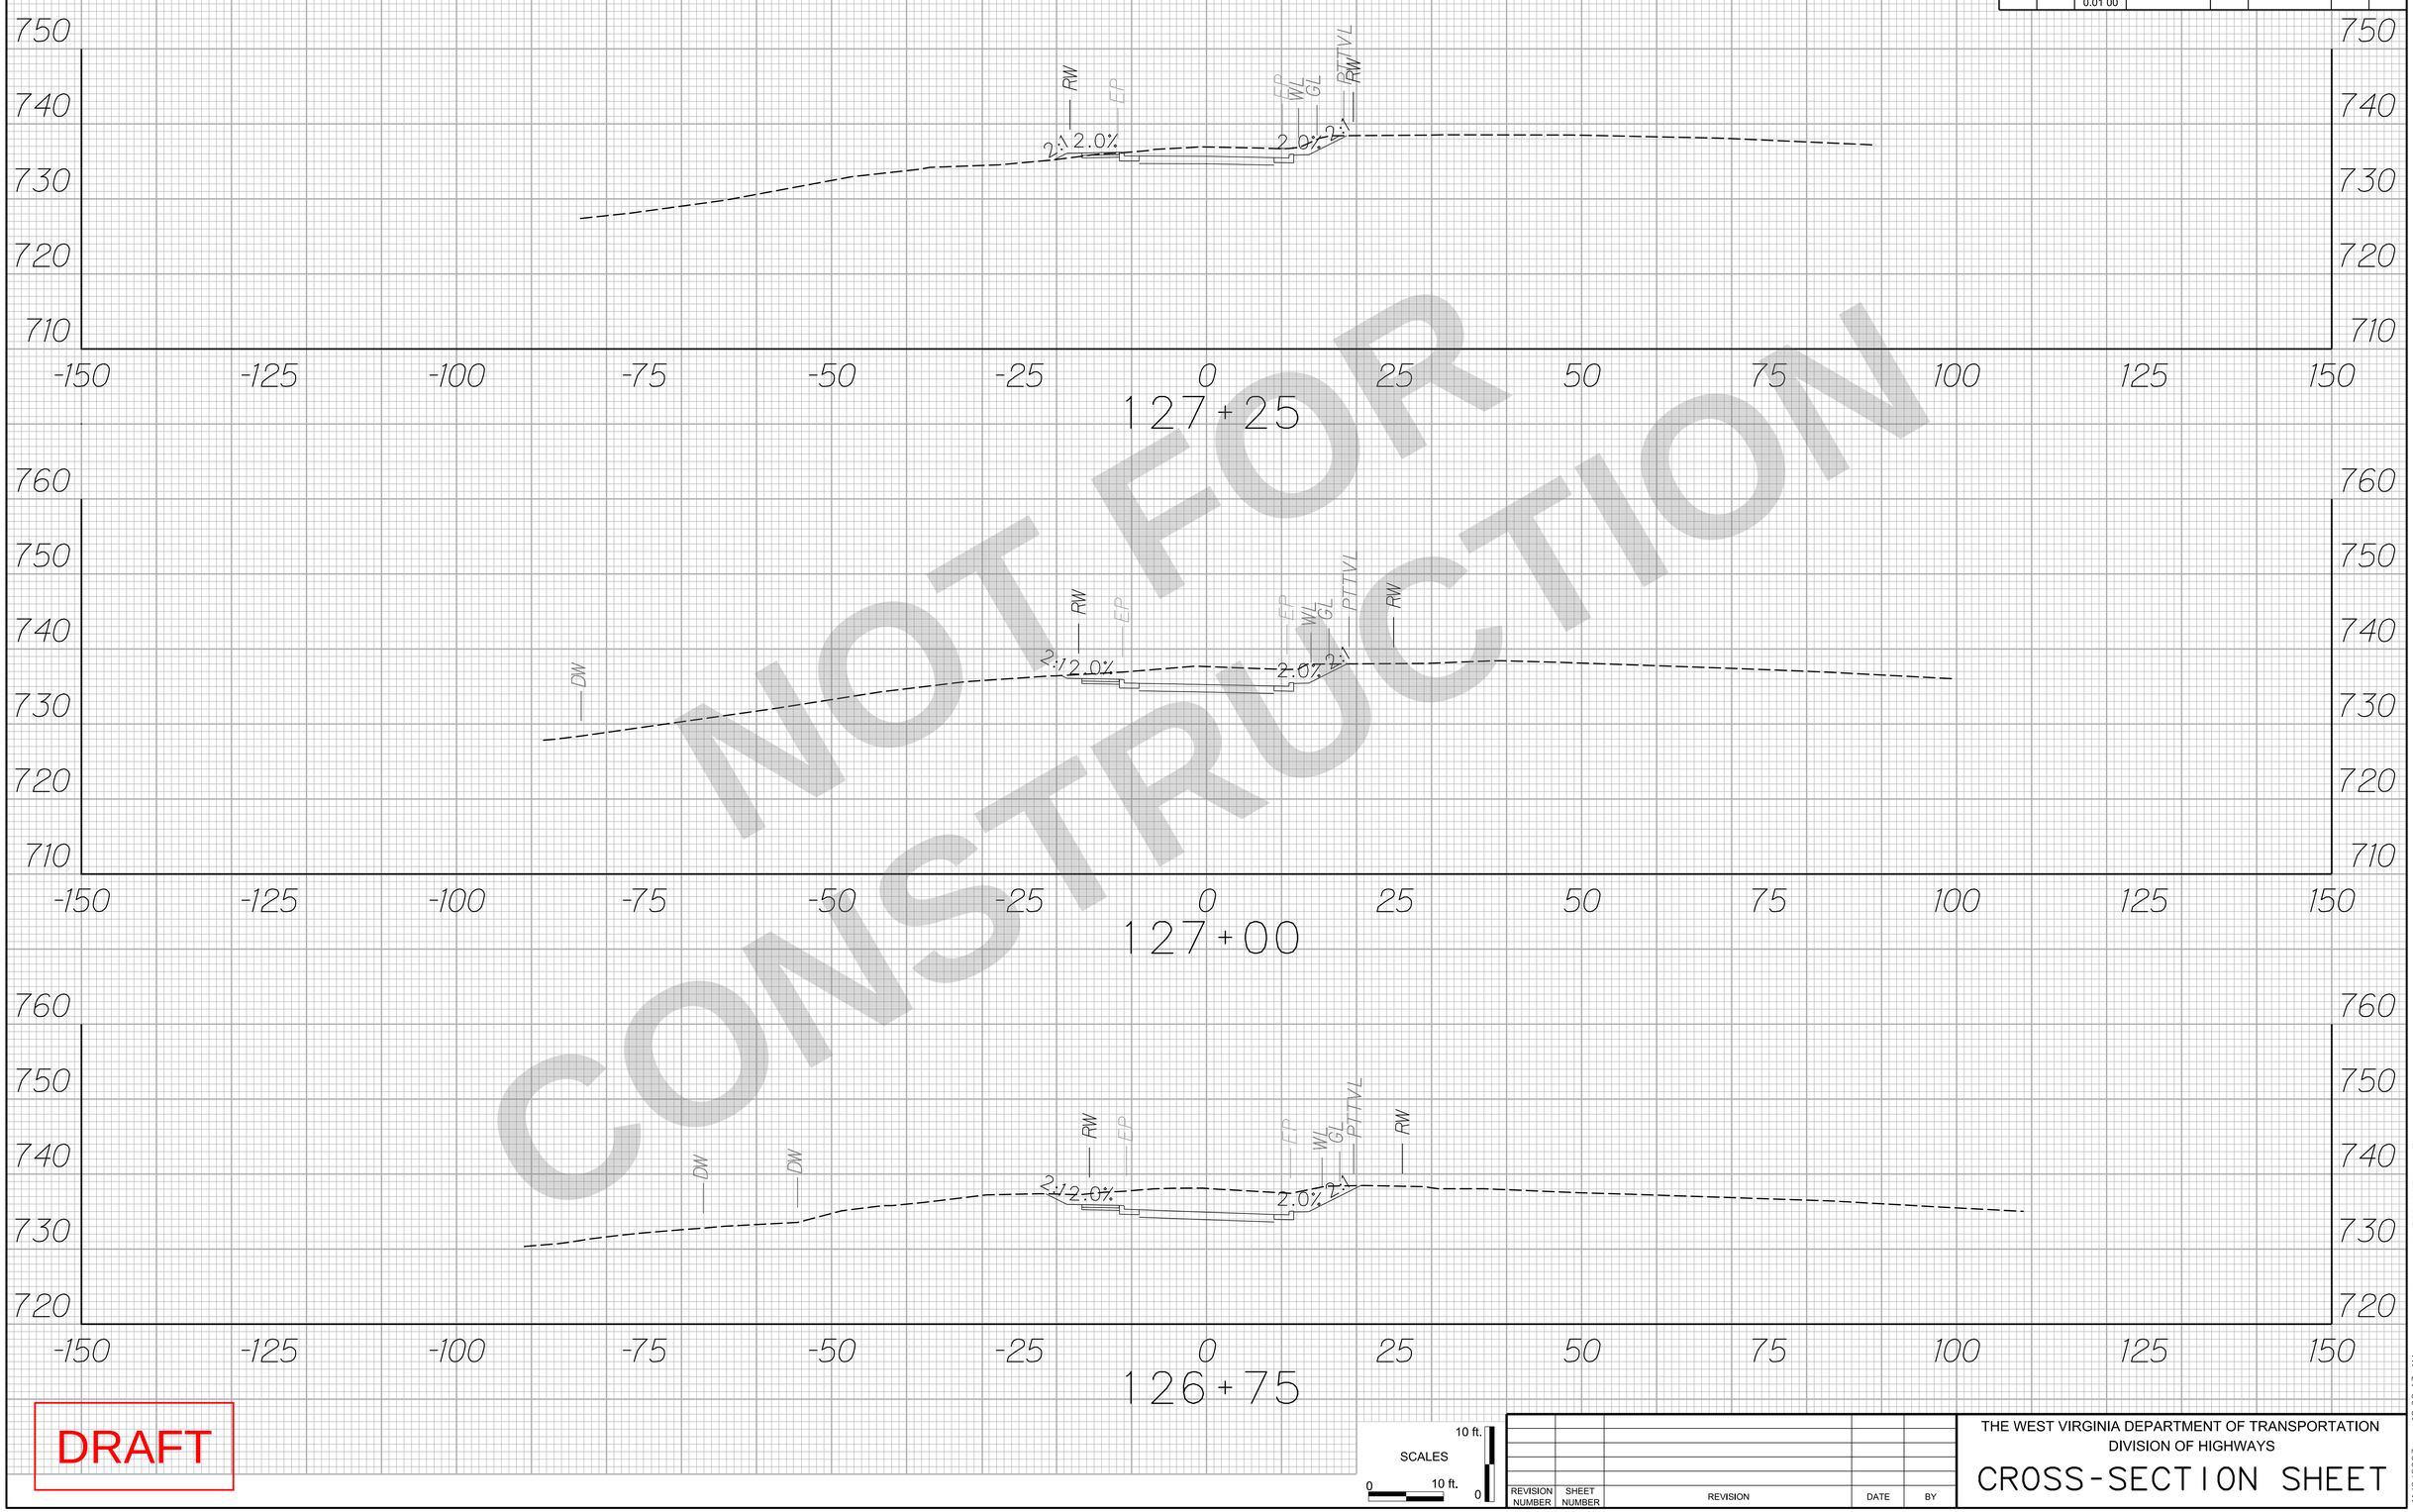

NOT FOR CONSTRUCTION

DRAFT

SCALES

10 ft. 0 10 ft. 0

REVISION NUMBER	SHEET NUMBER	REVISION	DATE	BY

THE WEST VIRGINIA DEPARTMENT OF TRANSPORTATION
DIVISION OF HIGHWAYS

CROSS-SECTION SHEET

11/9/2023 10:00:43 AM c:\pw_pl\harperrb\d3504265\rdy_TeaysMtVernon_xsec.sht

Public Roads Div	State Dist No	State Project No	Federal Project No	Fiscal Year	County	Sheet No	Total Sheets
WV	01	U340 -34/14- 0.01 00	TAP-0034(093)D	2024	PUTNAM	87	179

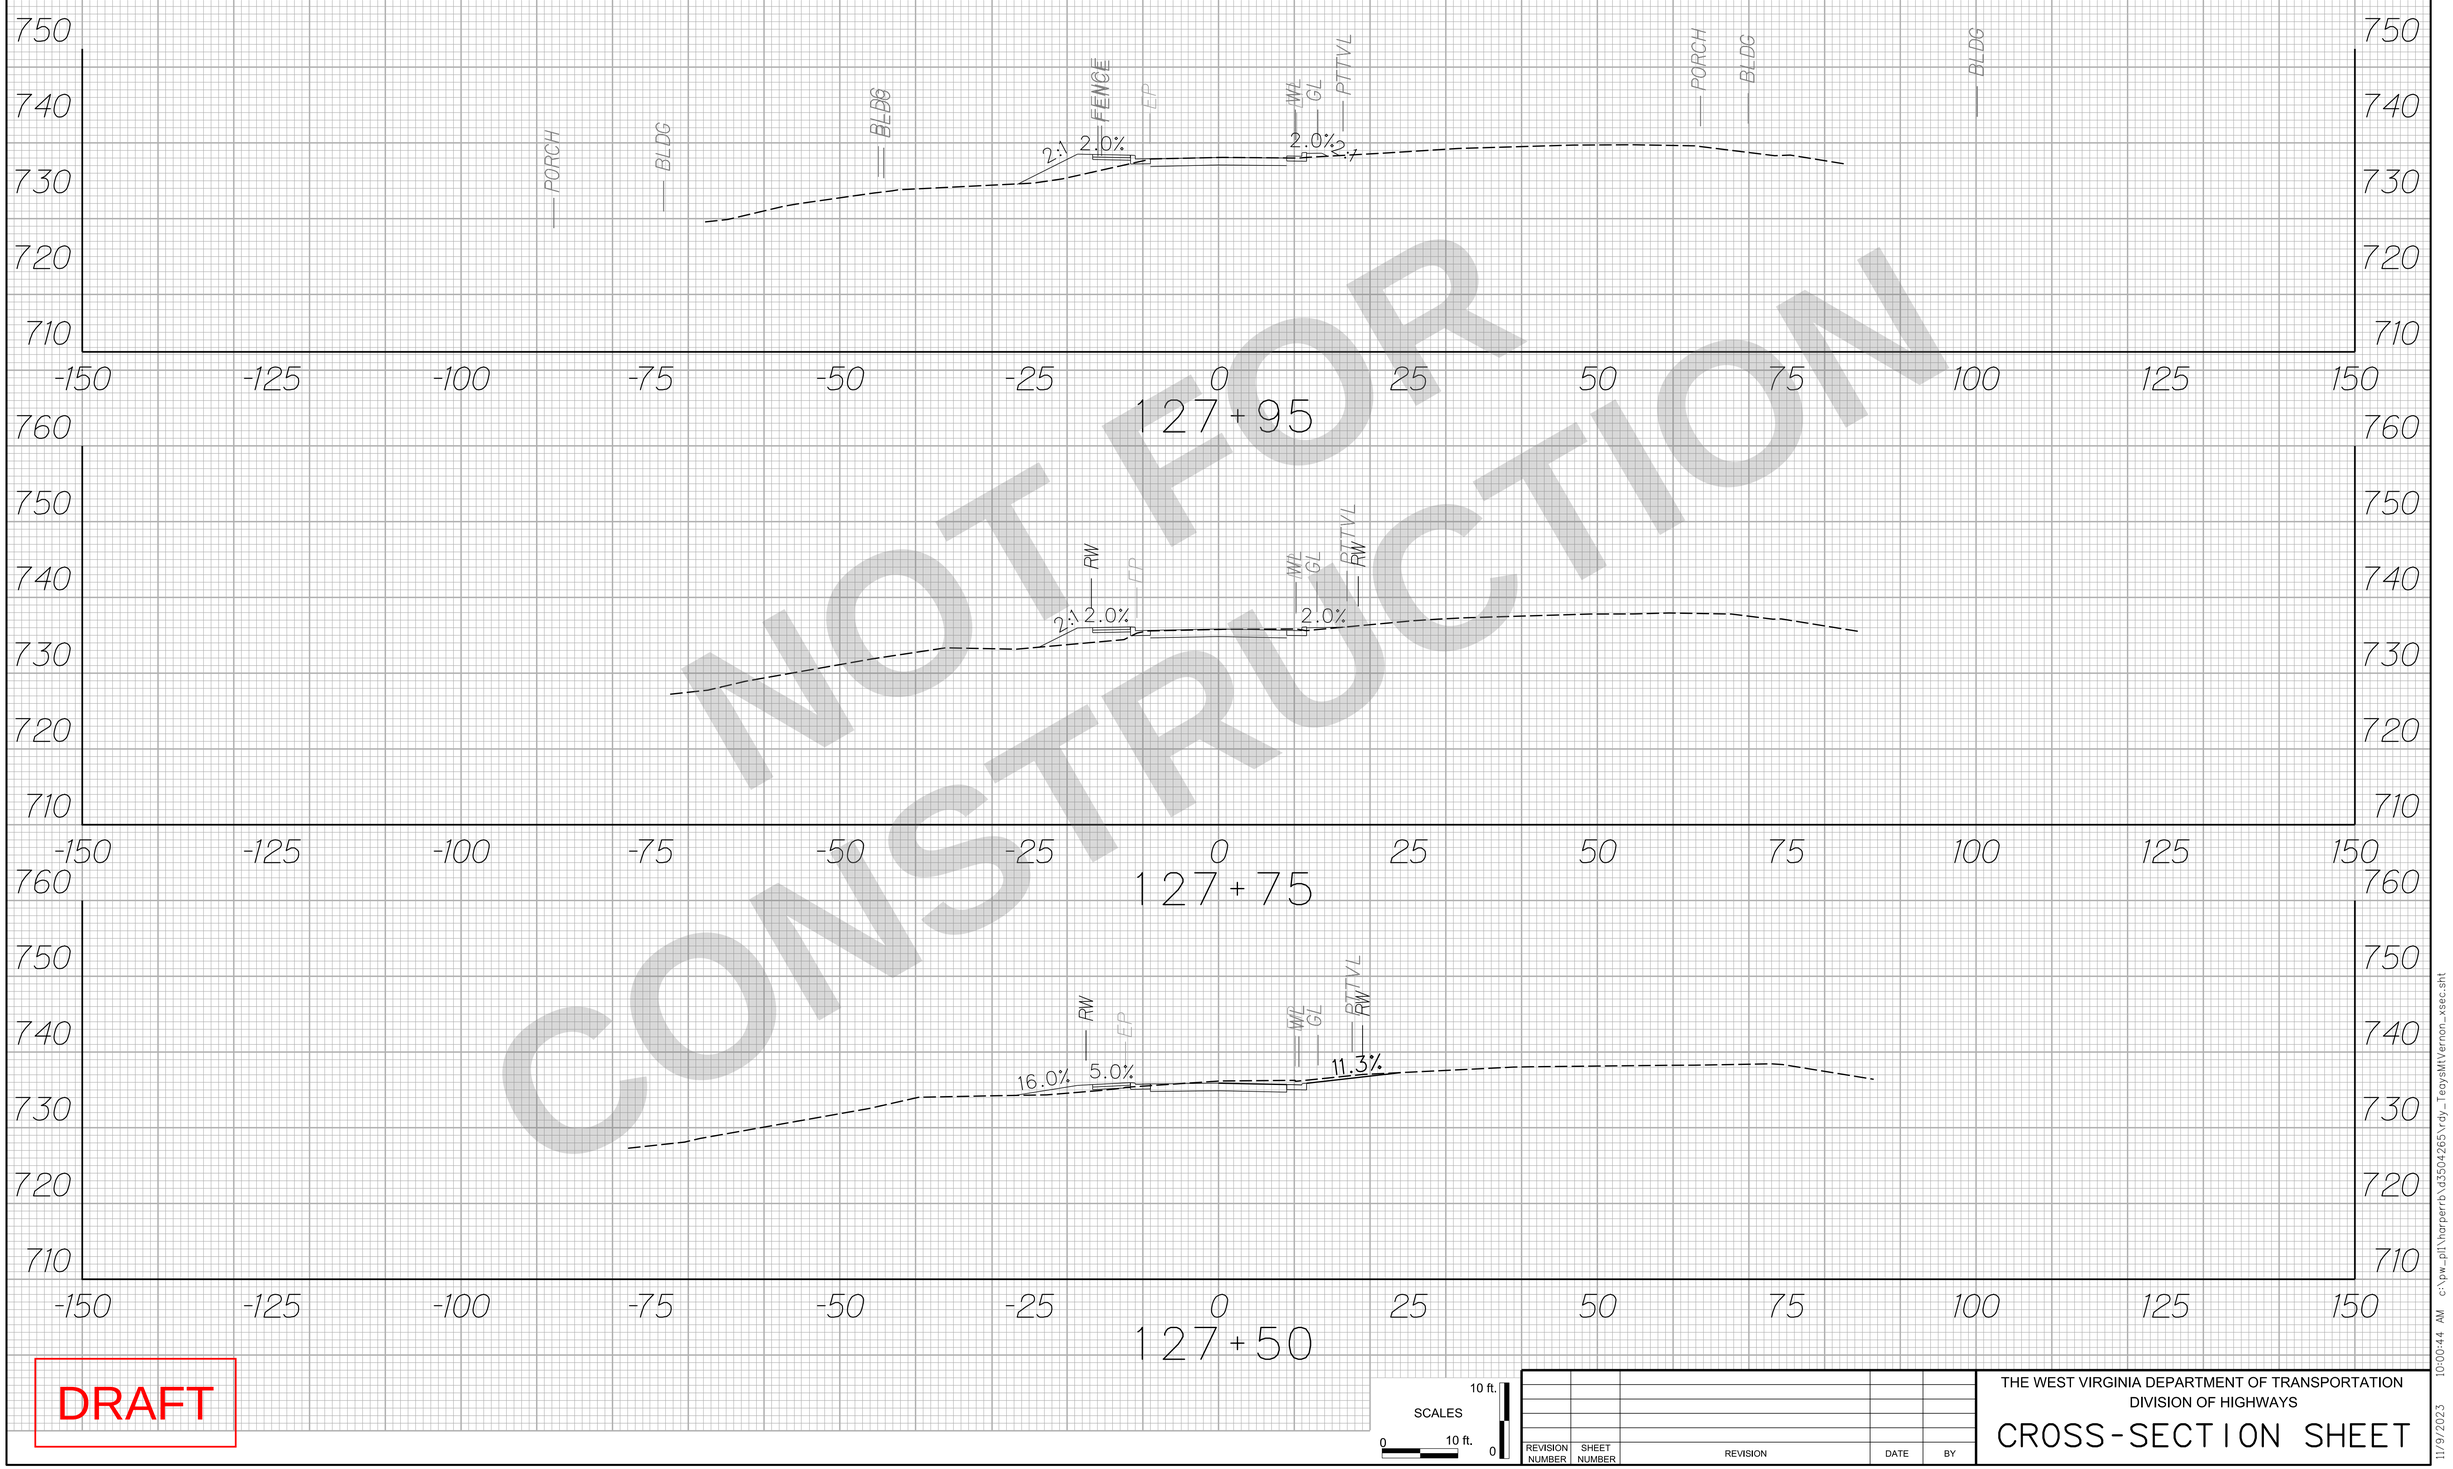

NOT FOR CONSTRUCTION

DRAFT

SCALES
10 ft.
0
10 ft.
0

REVISION NUMBER	SHEET NUMBER	REVISION	DATE	BY

THE WEST VIRGINIA DEPARTMENT OF TRANSPORTATION
DIVISION OF HIGHWAYS

CROSS-SECTION SHEET

11/9/2023 10:00:44 AM c:\pw_pl\harperrb\d3504265\rdy_TeaysMtVernon_xsec.sht

Public Roads Div	State Dist No	State Project No	Federal Project No	Fiscal Year	County	Sheet No	Total Sheets
WV	01	U340 -34/14- 0.01 00	TAP-0034(093)D	2024	PUTNAM	88	179

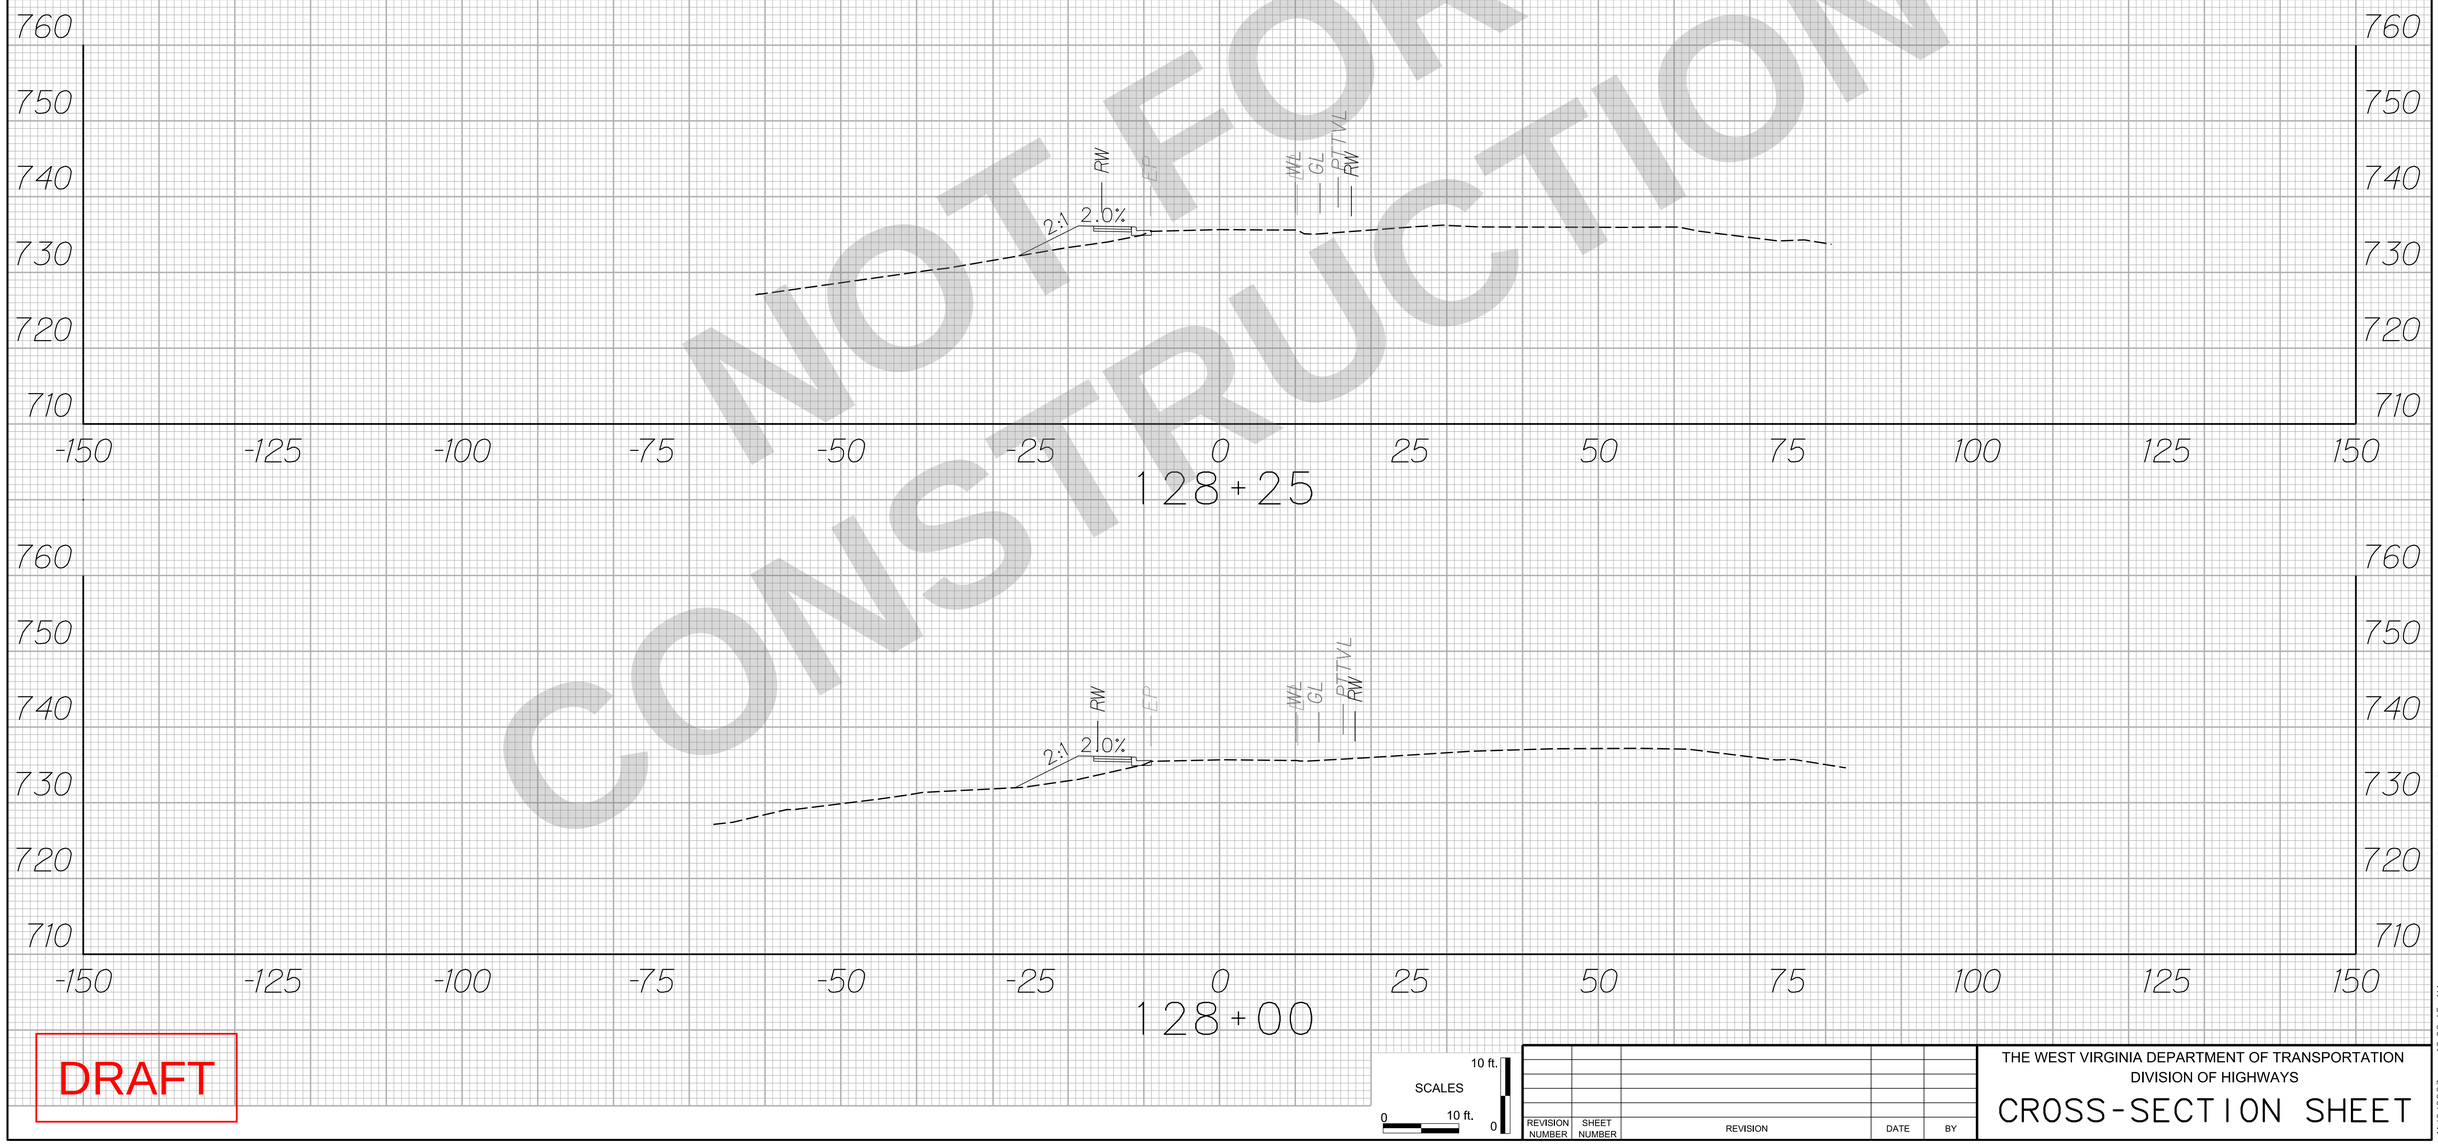

NOT FOR CONSTRUCTION

DRAFT

SCALES
10 ft.
0
10 ft.
0

REVISION NUMBER	SHEET NUMBER	REVISION	DATE	BY

THE WEST VIRGINIA DEPARTMENT OF TRANSPORTATION
DIVISION OF HIGHWAYS

CROSS-SECTION SHEET

11/9/2023 10:00:45 AM c:\pw_pil\harperrb\d3504265\rvdy_TeaysMtVernon_xsec.sht

Public Roads Div	State Dist No	State Project No	Federal Project No	Fiscal Year	County	Sheet No	Total Sheets
WV	01	U340 -34/14- 0.01 00	TAP-0034(093)D	2024	PUTNAM	89	179

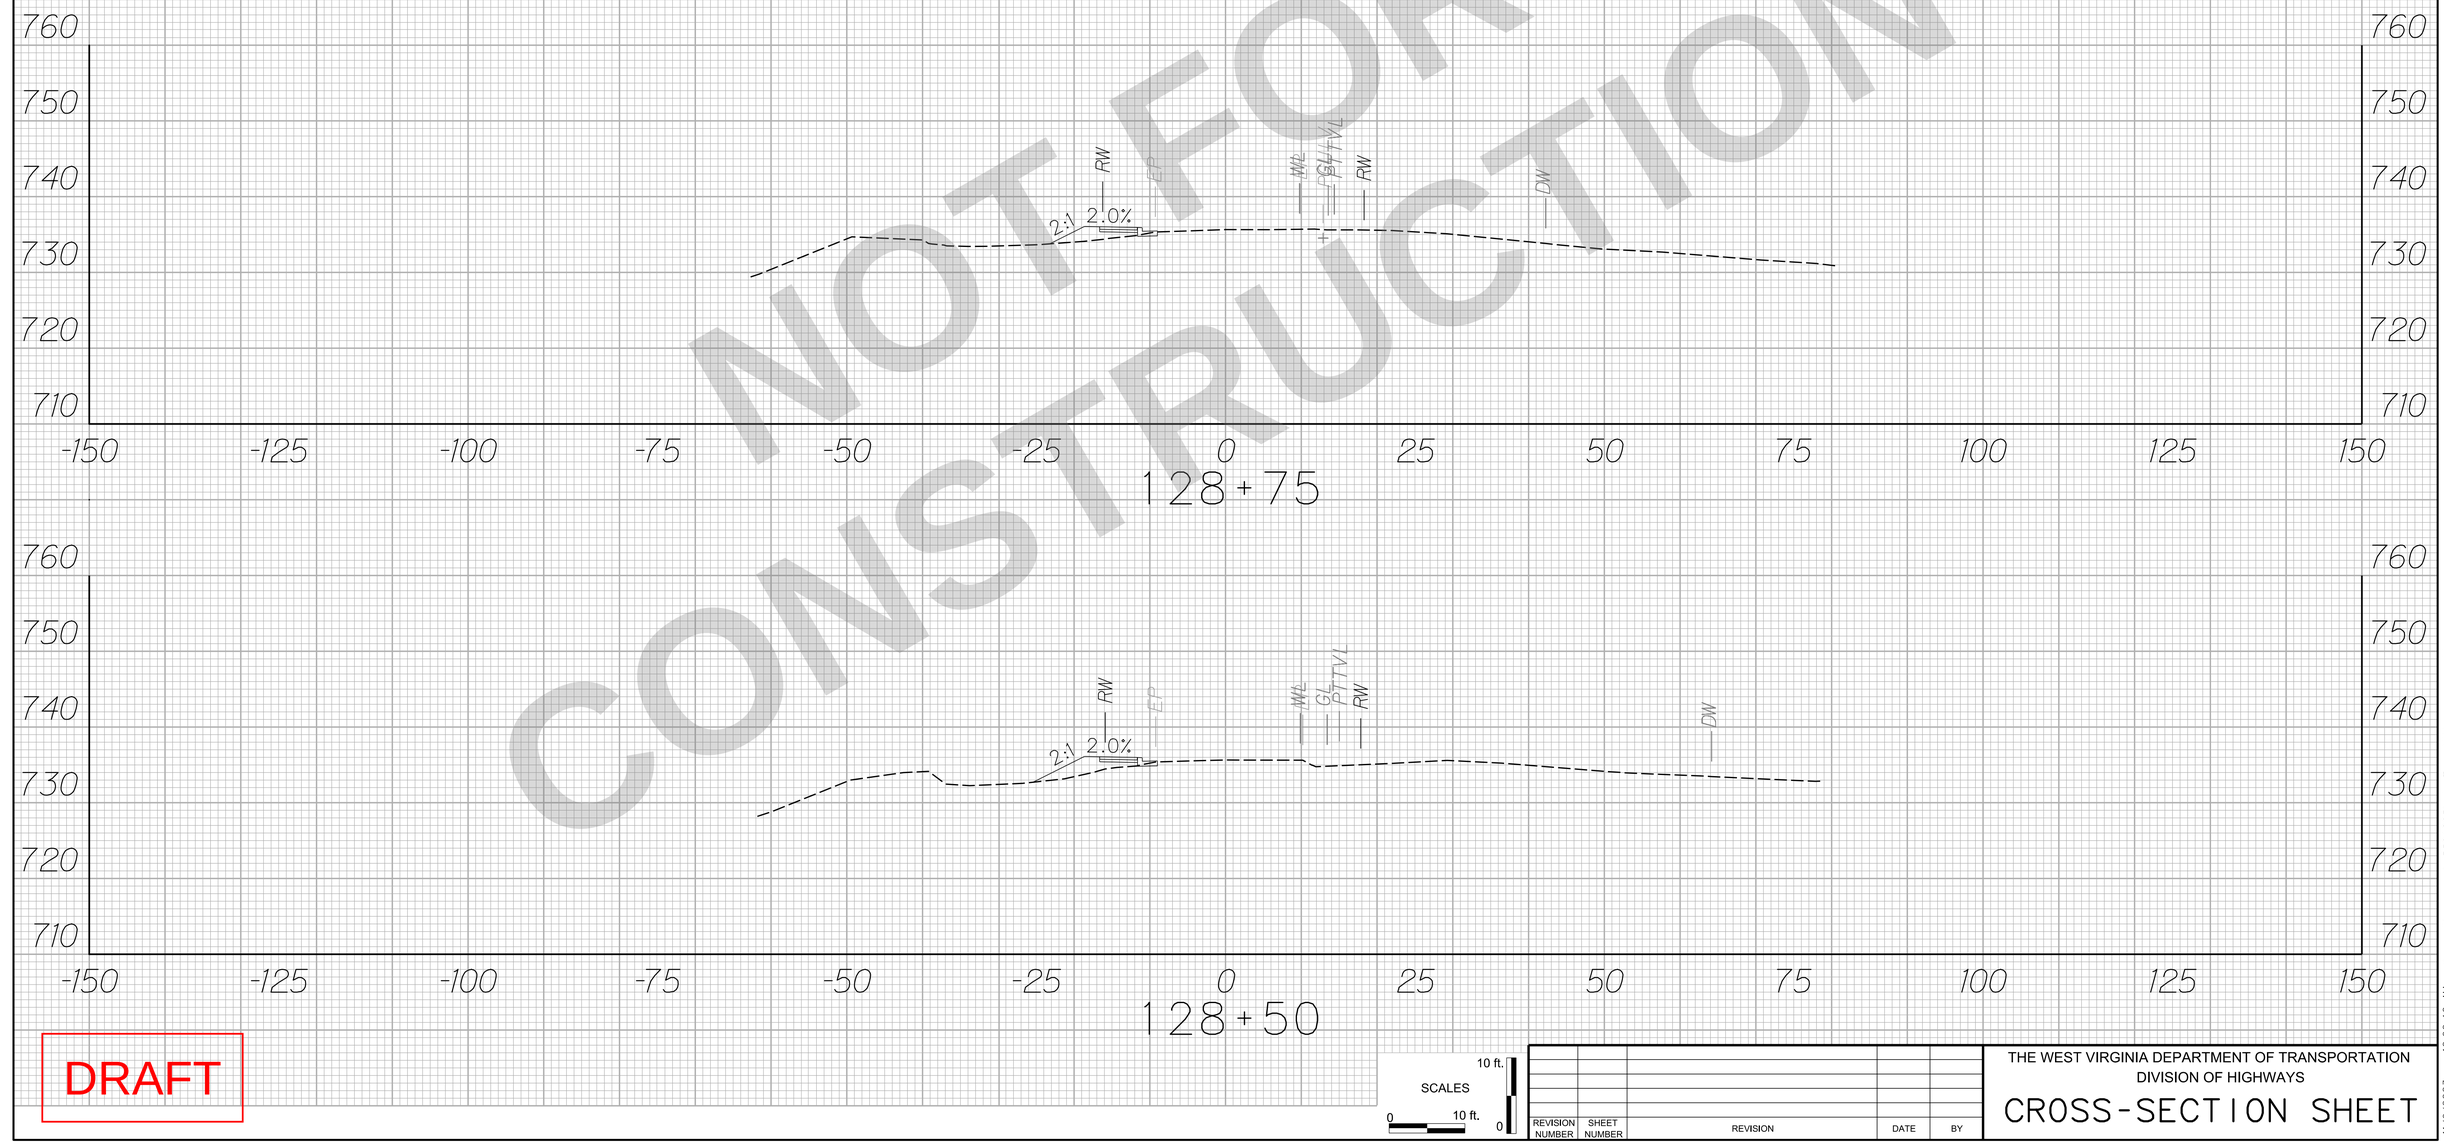

NOT FOR CONSTRUCTION

DRAFT

SCALES
10 ft.
0
10 ft.
0

REVISION NUMBER	SHEET NUMBER	REVISION	DATE	BY

THE WEST VIRGINIA DEPARTMENT OF TRANSPORTATION
DIVISION OF HIGHWAYS

CROSS-SECTION SHEET

11/9/2023 10:00:46 AM c:\pw_pil\harperrb\d35042651\rdy_TeaysMtVernon_xsec.sht

Public Roads Div	State Dist No	State Project No	Federal Project No	Fiscal Year	County	Sheet No	Total Sheets
WV	01	U340 -34/14- 0.01 00	TAP-0034(093)D	2024	PUTNAM	90	179

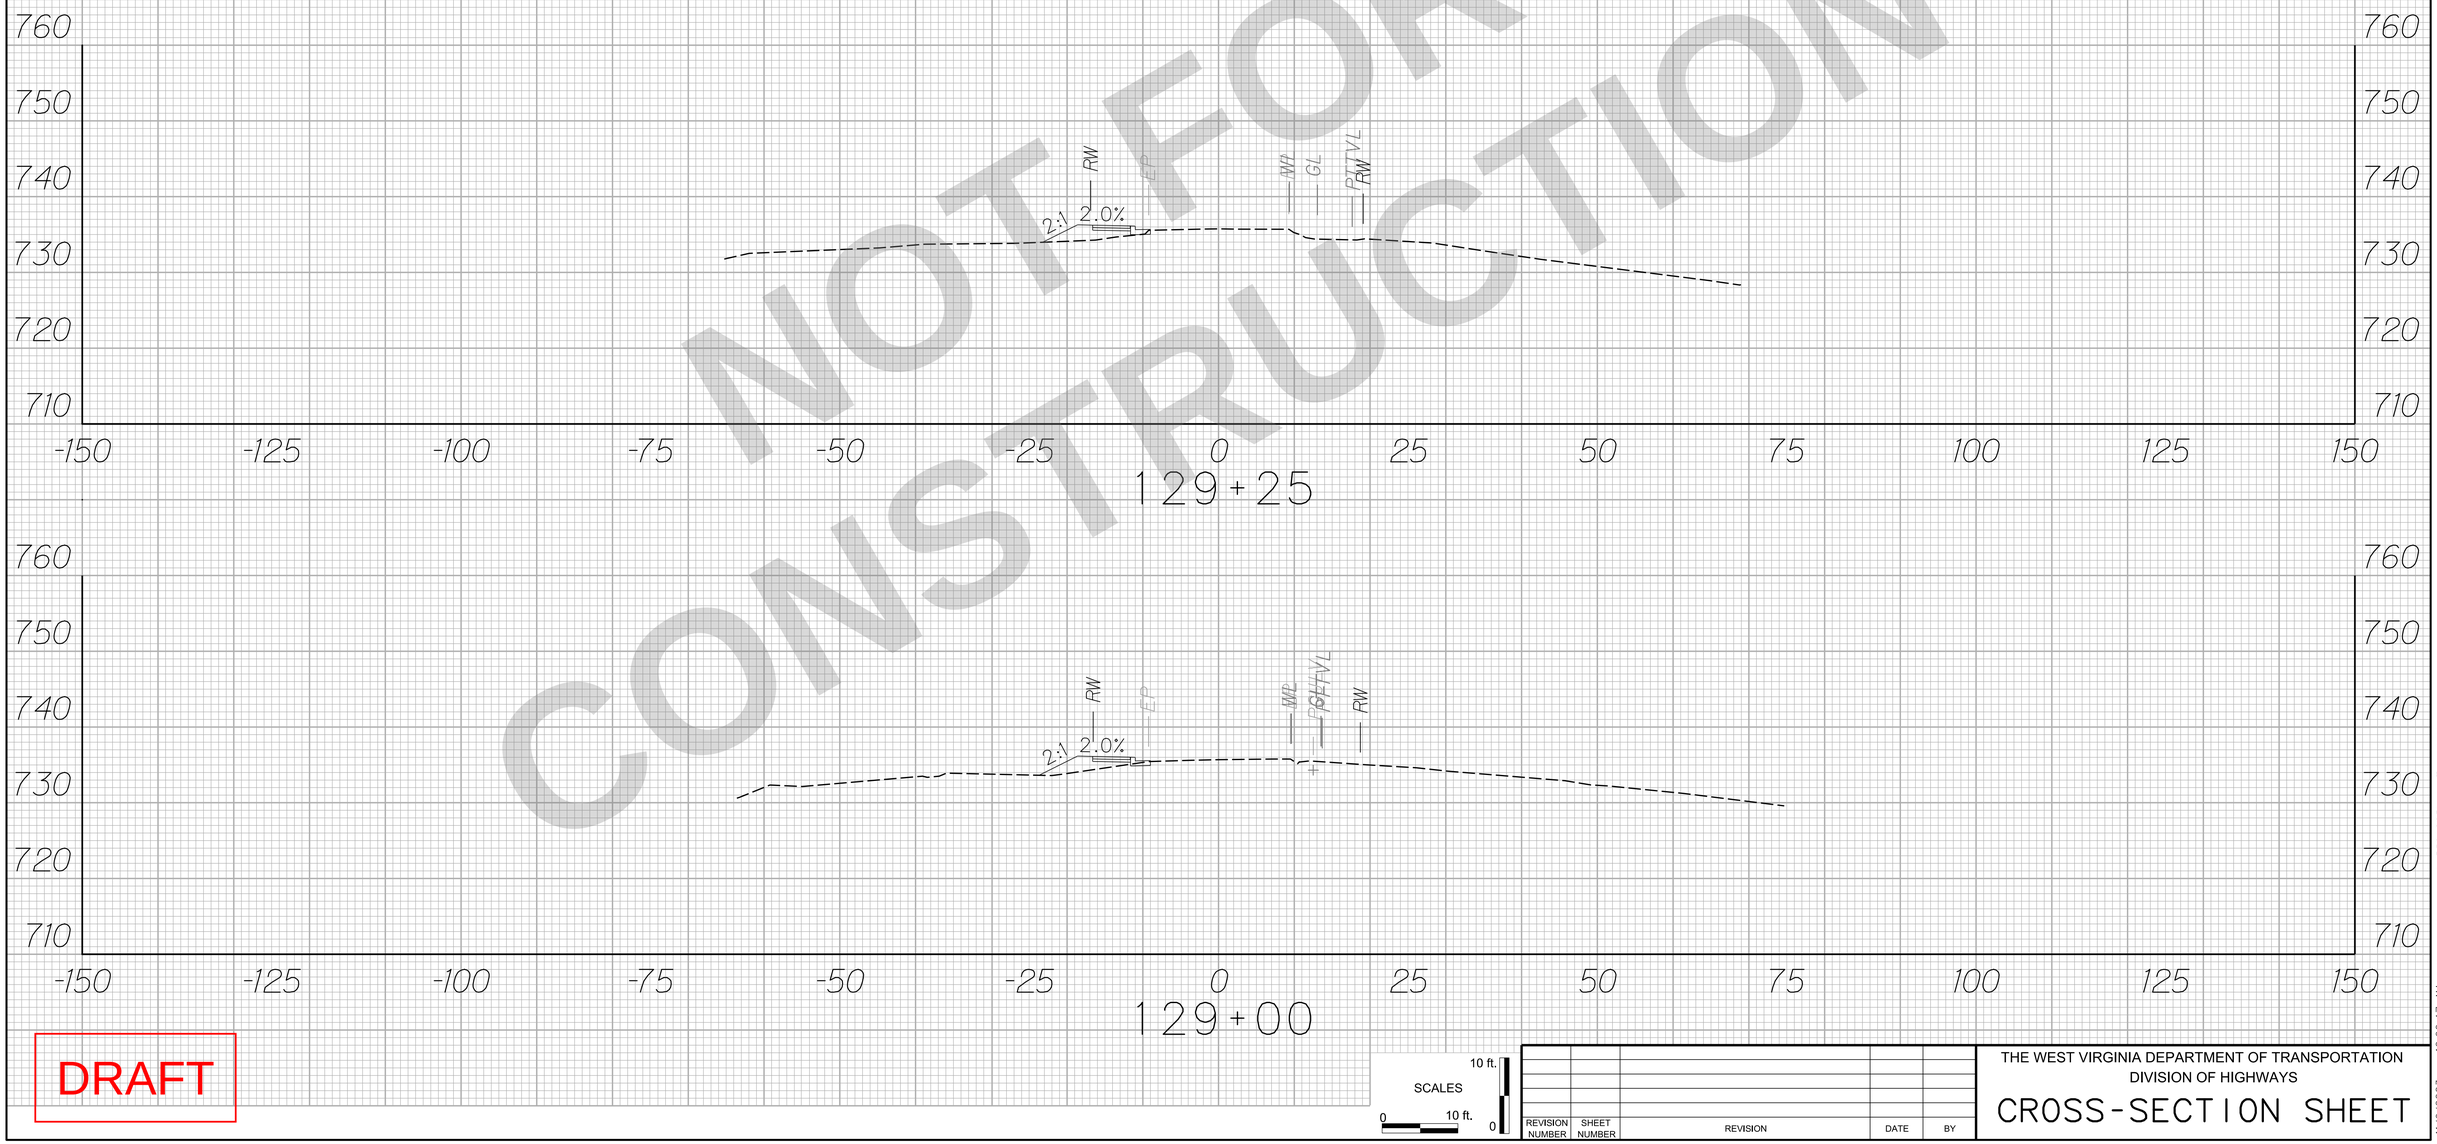

NOT FOR CONSTRUCTION

DRAFT

SCALES

10 ft. 0 10 ft. 0

REVISION NUMBER	SHEET NUMBER	REVISION	DATE	BY

THE WEST VIRGINIA DEPARTMENT OF TRANSPORTATION
DIVISION OF HIGHWAYS

CROSS-SECTION SHEET

11/9/2023 10:00:47 AM c:\pw_pil1\harperrb\d3504265\rdy_TeaysMtVernon_xsec.sht

Public Roads Div	State Dist No	State Project No	Federal Project No	Fiscal Year	County	Sheet No	Total Sheets
WV	01	U340 -34/14- 0.01 00	TAP-0034(093)D	2024	PUTNAM	91	179

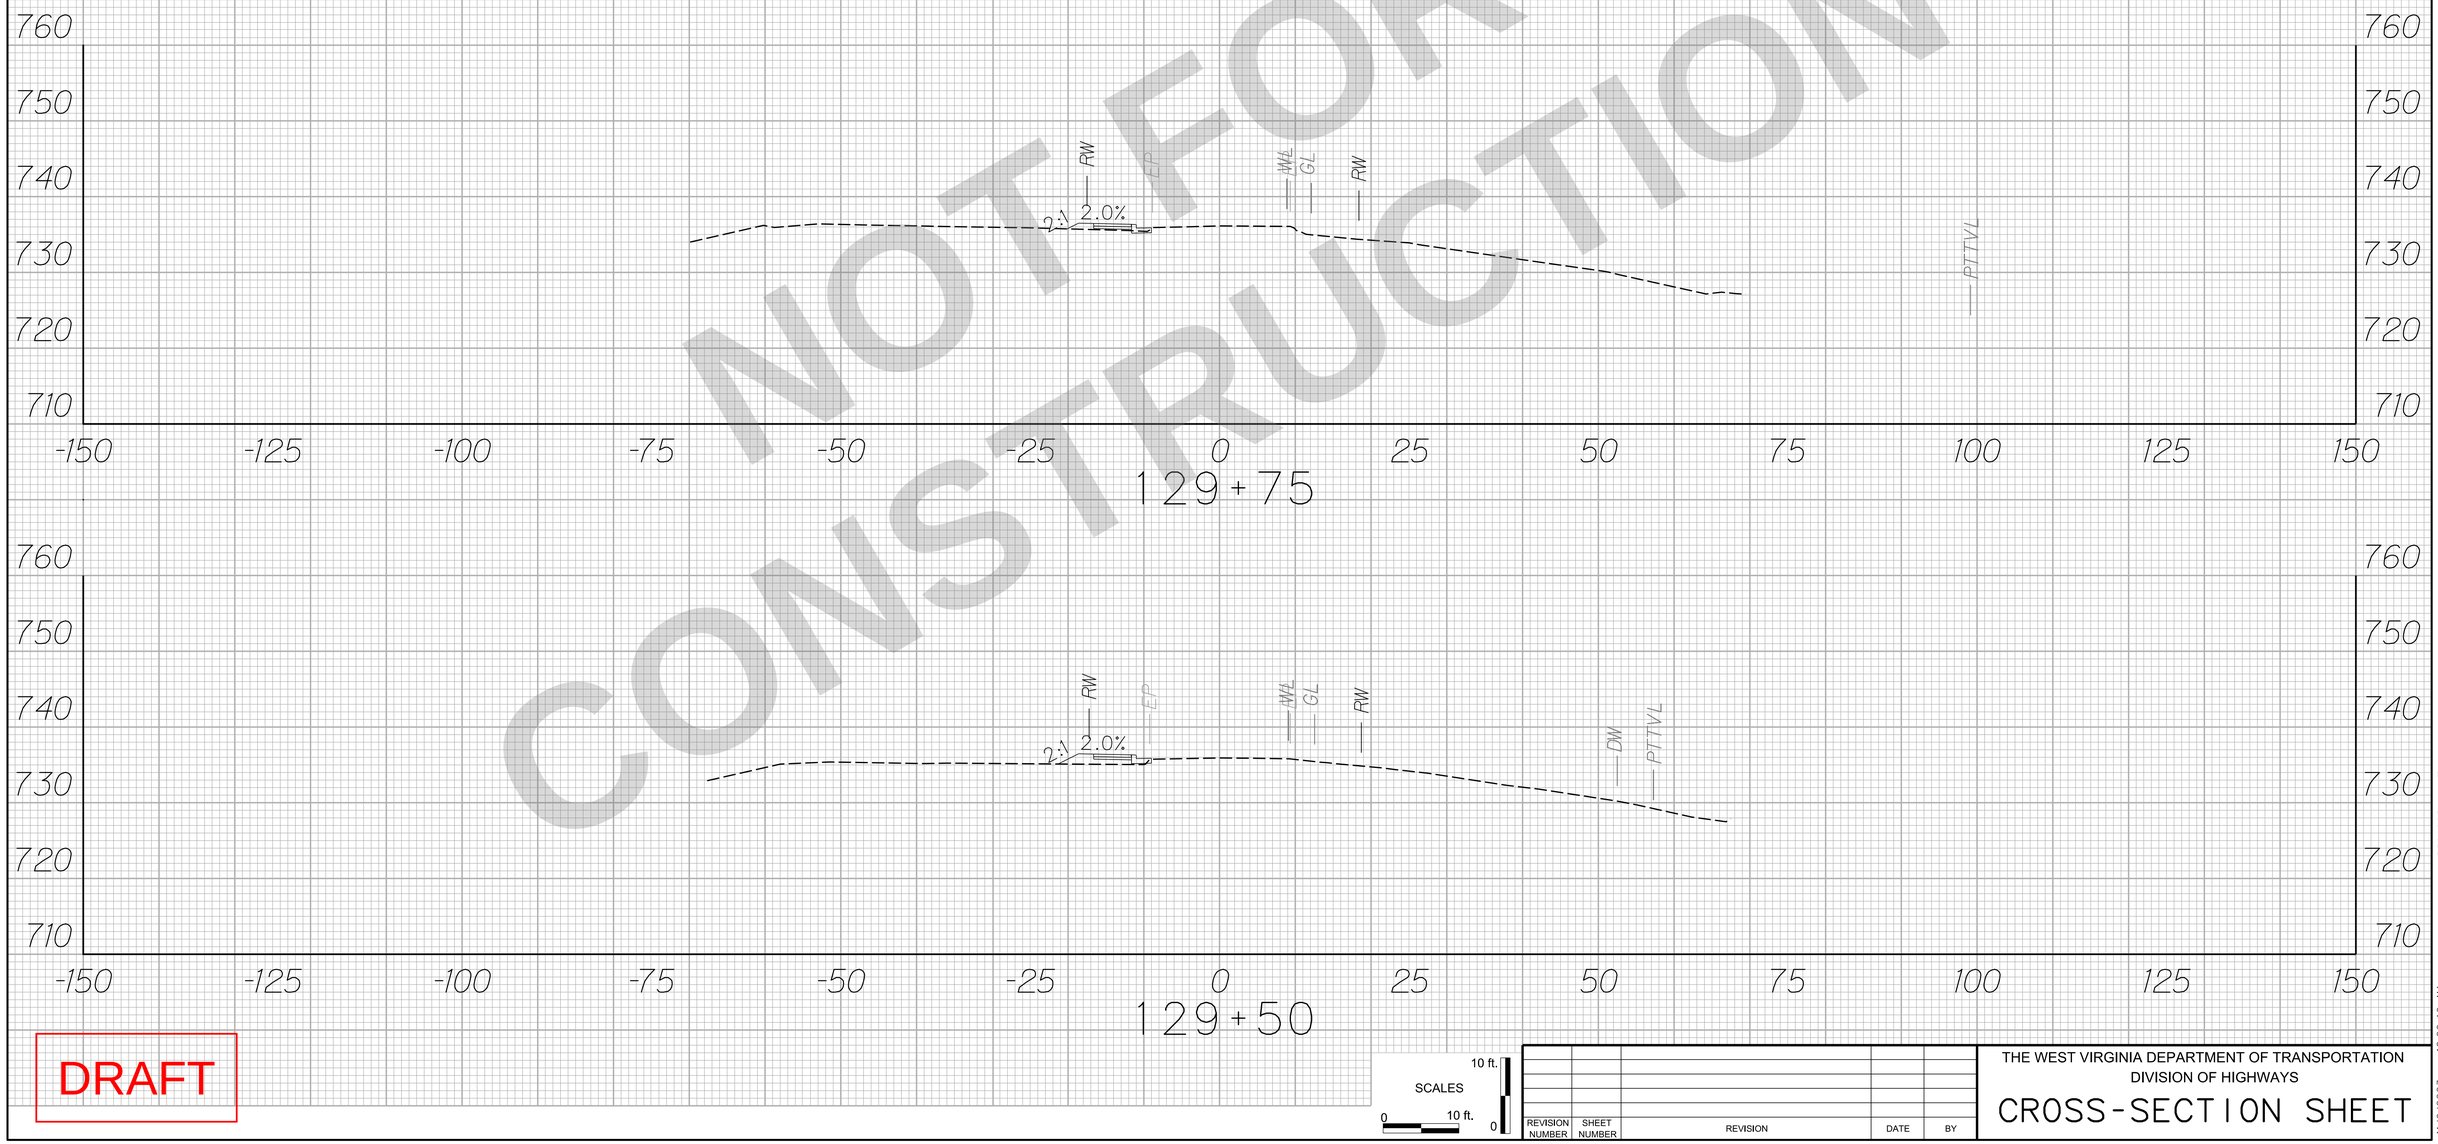

NOT FOR CONSTRUCTION

DRAFT

SCALES

10 ft. 0 0 10 ft.

REVISION NUMBER	SHEET NUMBER	REVISION	DATE	BY

THE WEST VIRGINIA DEPARTMENT OF TRANSPORTATION
DIVISION OF HIGHWAYS

CROSS-SECTION SHEET

11/9/2023 10:00:49 AM c:\pw_pll\harperrb\d3504265\rdy_TeaysMtVernon_xsec.sht

Public Roads Div	State Dist No	State Project No	Federal Project No	Fiscal Year	County	Sheet No	Total Sheets
WV	01	U340 -34/14- 0.01 00	TAP-0034(093)D	2024	PUTNAM	92	179

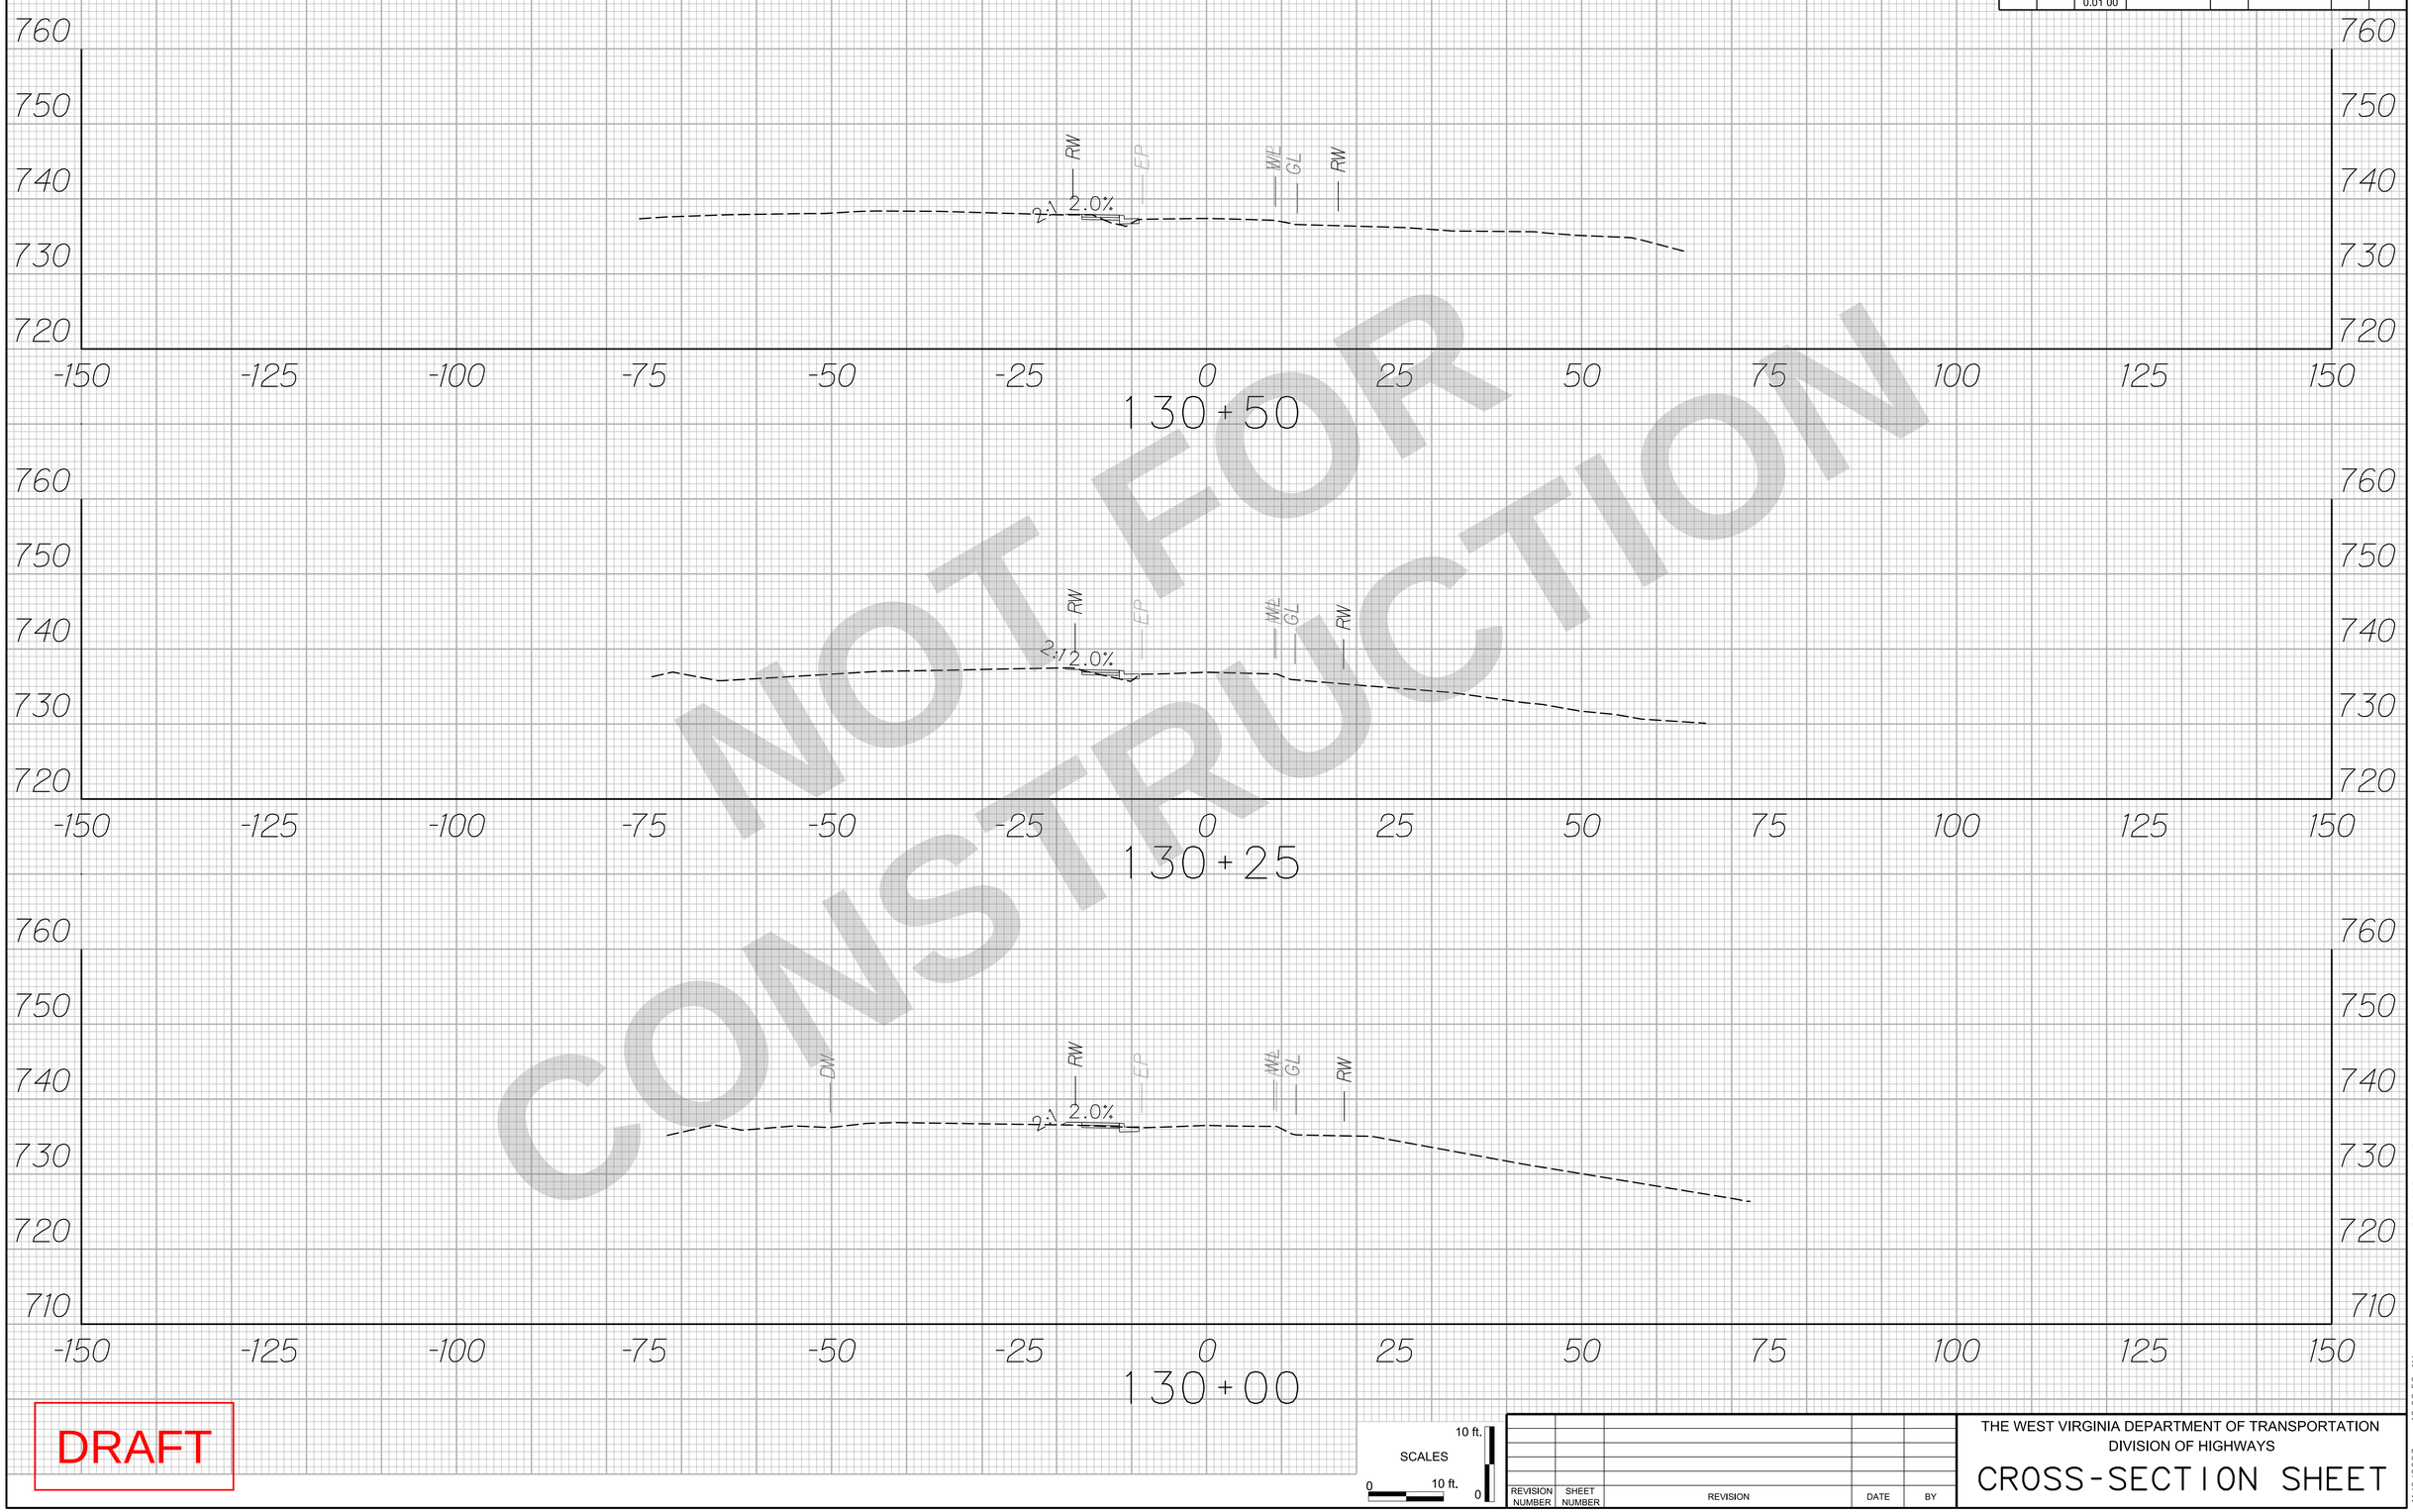

NOT FOR CONSTRUCTION

DRAFT

SCALES

10 ft. 0 10 ft. 0

REVISION NUMBER	SHEET NUMBER	REVISION	DATE	BY

THE WEST VIRGINIA DEPARTMENT OF TRANSPORTATION
DIVISION OF HIGHWAYS

CROSS-SECTION SHEET

11/9/2023 10:00:50 AM c:\pw_pl\harperrb\d3504265\rdy_TeaysMtVernon_xsec.sht

Public Roads Div	State Dist No	State Project No	Federal Project No	Fiscal Year	County	Sheet No	Total Sheets
WV	01	U340 -34/14- 0.01 00	TAP-0034(093)D	2024	PUTNAM	93	179

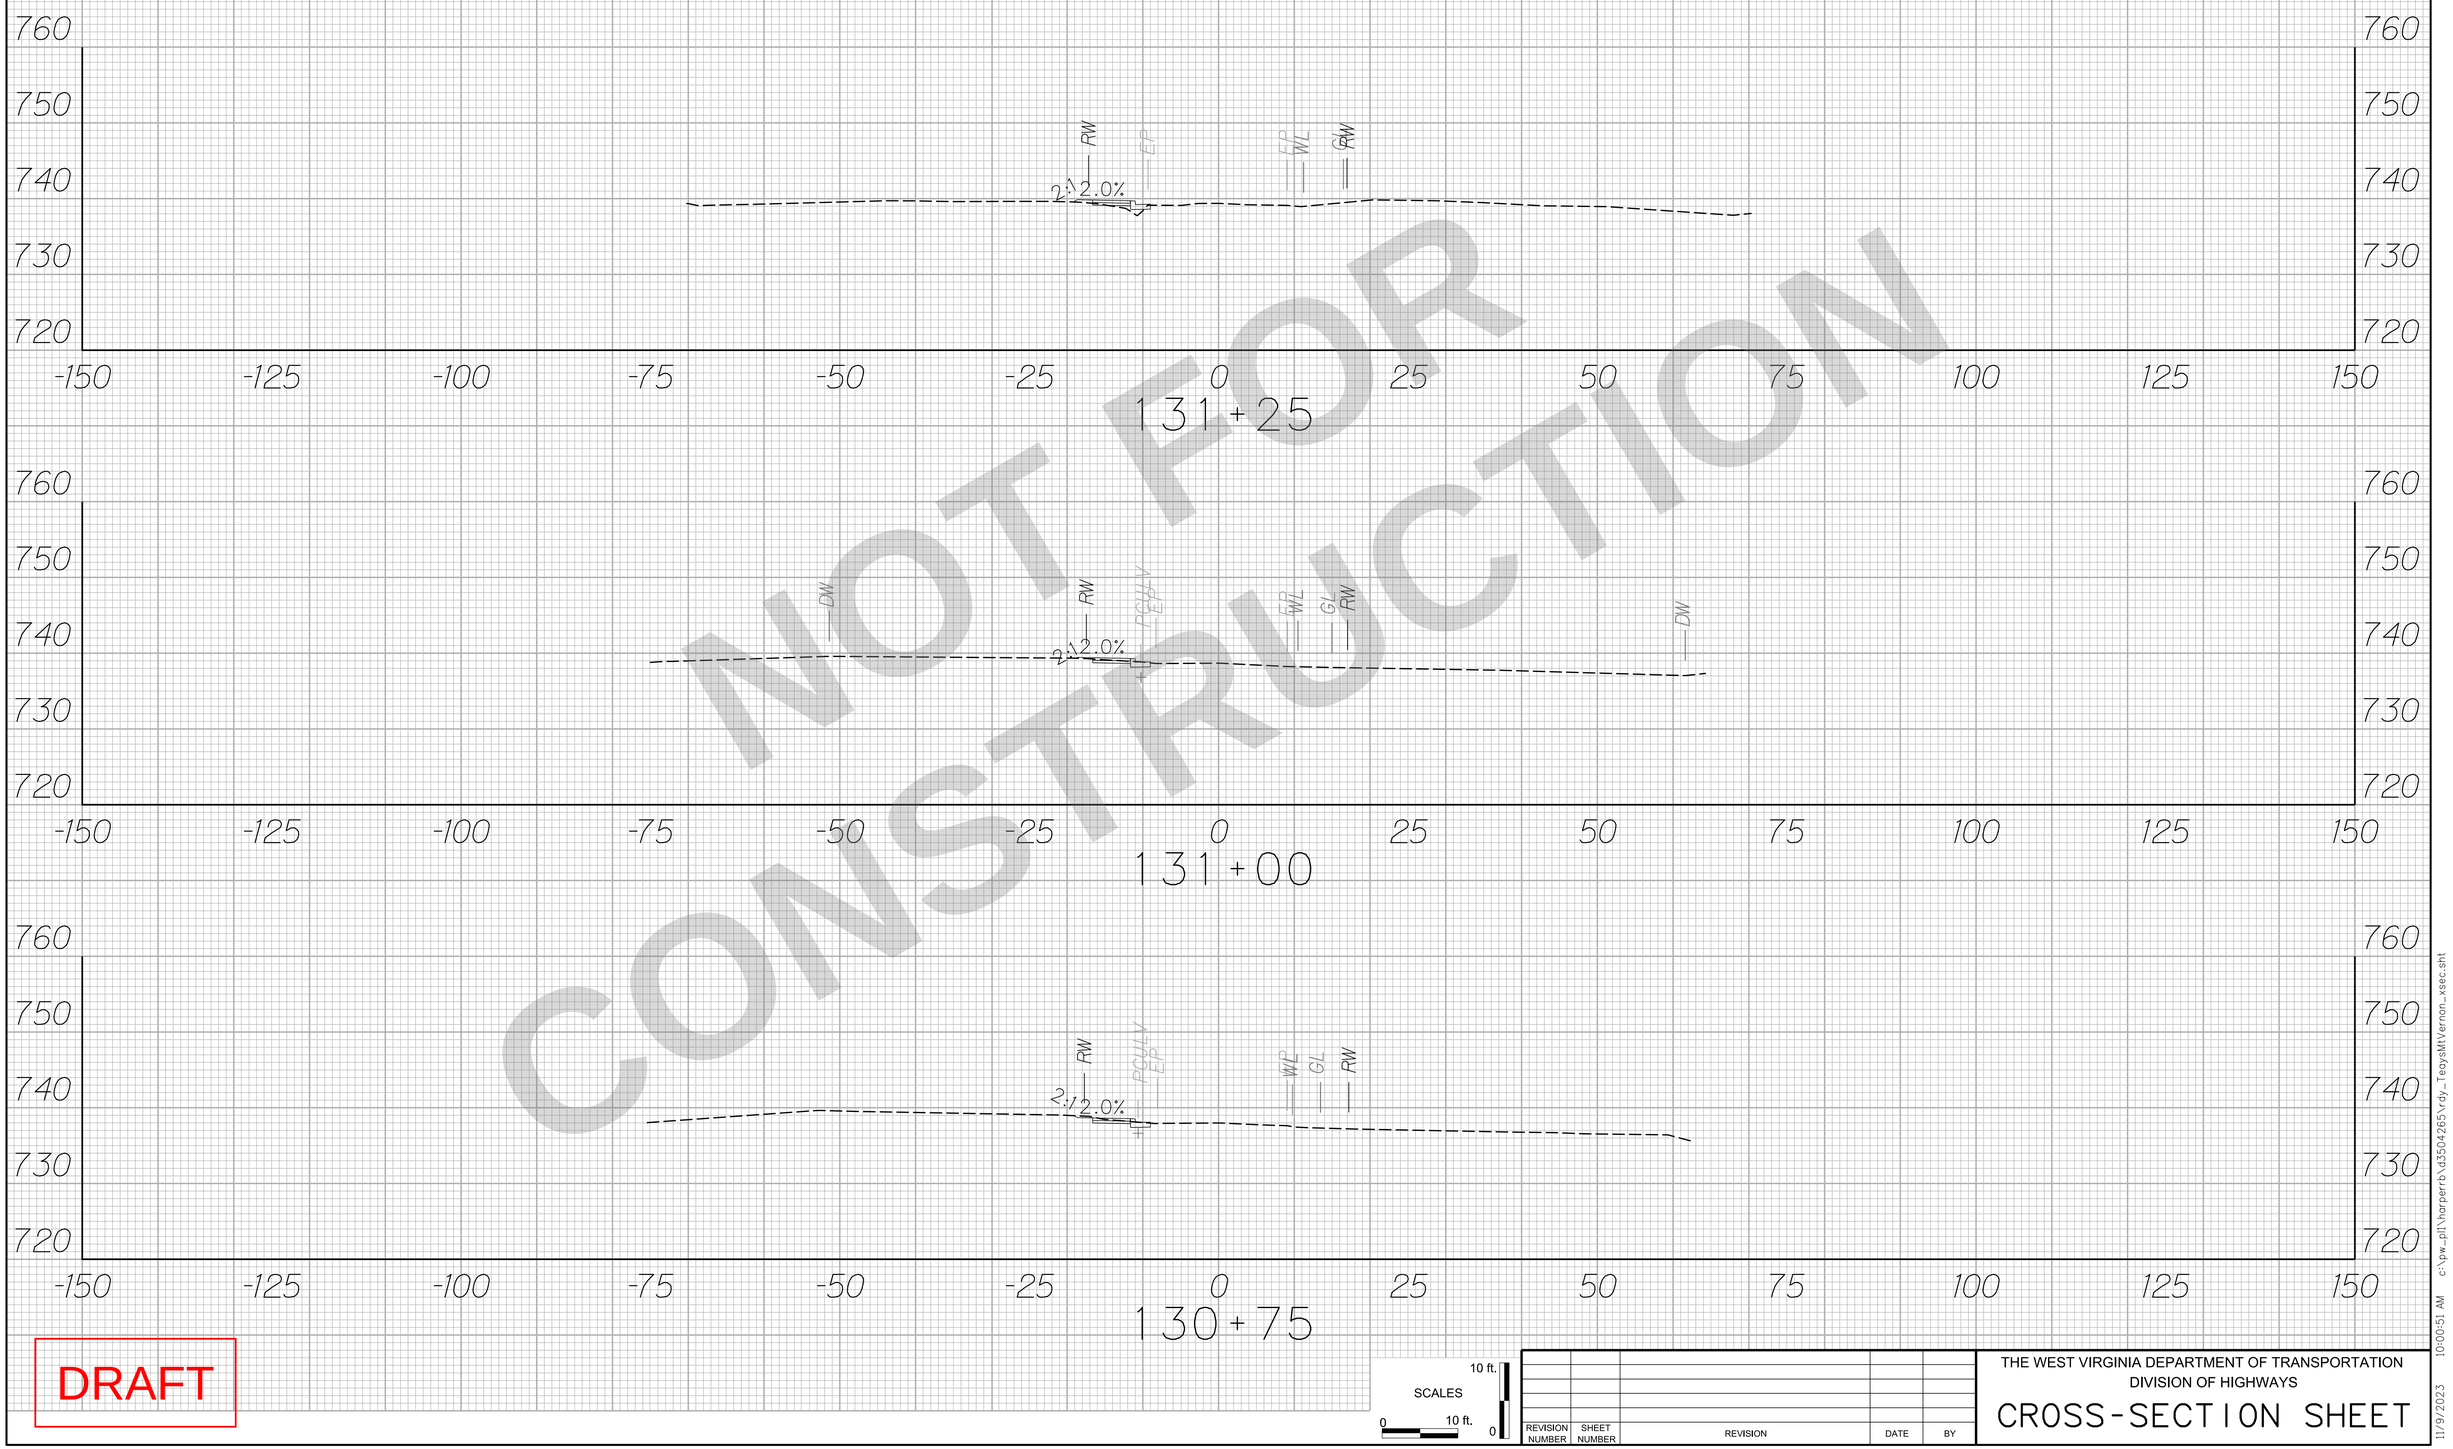

NOT FOR CONSTRUCTION

DRAFT

SCALES

10 ft. 0 10 ft. 0

REVISION NUMBER	SHEET NUMBER	REVISION	DATE	BY

THE WEST VIRGINIA DEPARTMENT OF TRANSPORTATION
DIVISION OF HIGHWAYS

CROSS-SECTION SHEET

11/9/2023 10:00:51 AM c:\pw_pl\harperrb\d3504265\rdy_TeaysMtVernon_xsec.sht

Public Roads Div	State Dist No	State Project No	Federal Project No	Fiscal Year	County	Sheet No	Total Sheets
WV	01	U340 -34/14- 0.01 00	TAP-0034(093)D	2024	PUTNAM	94	179

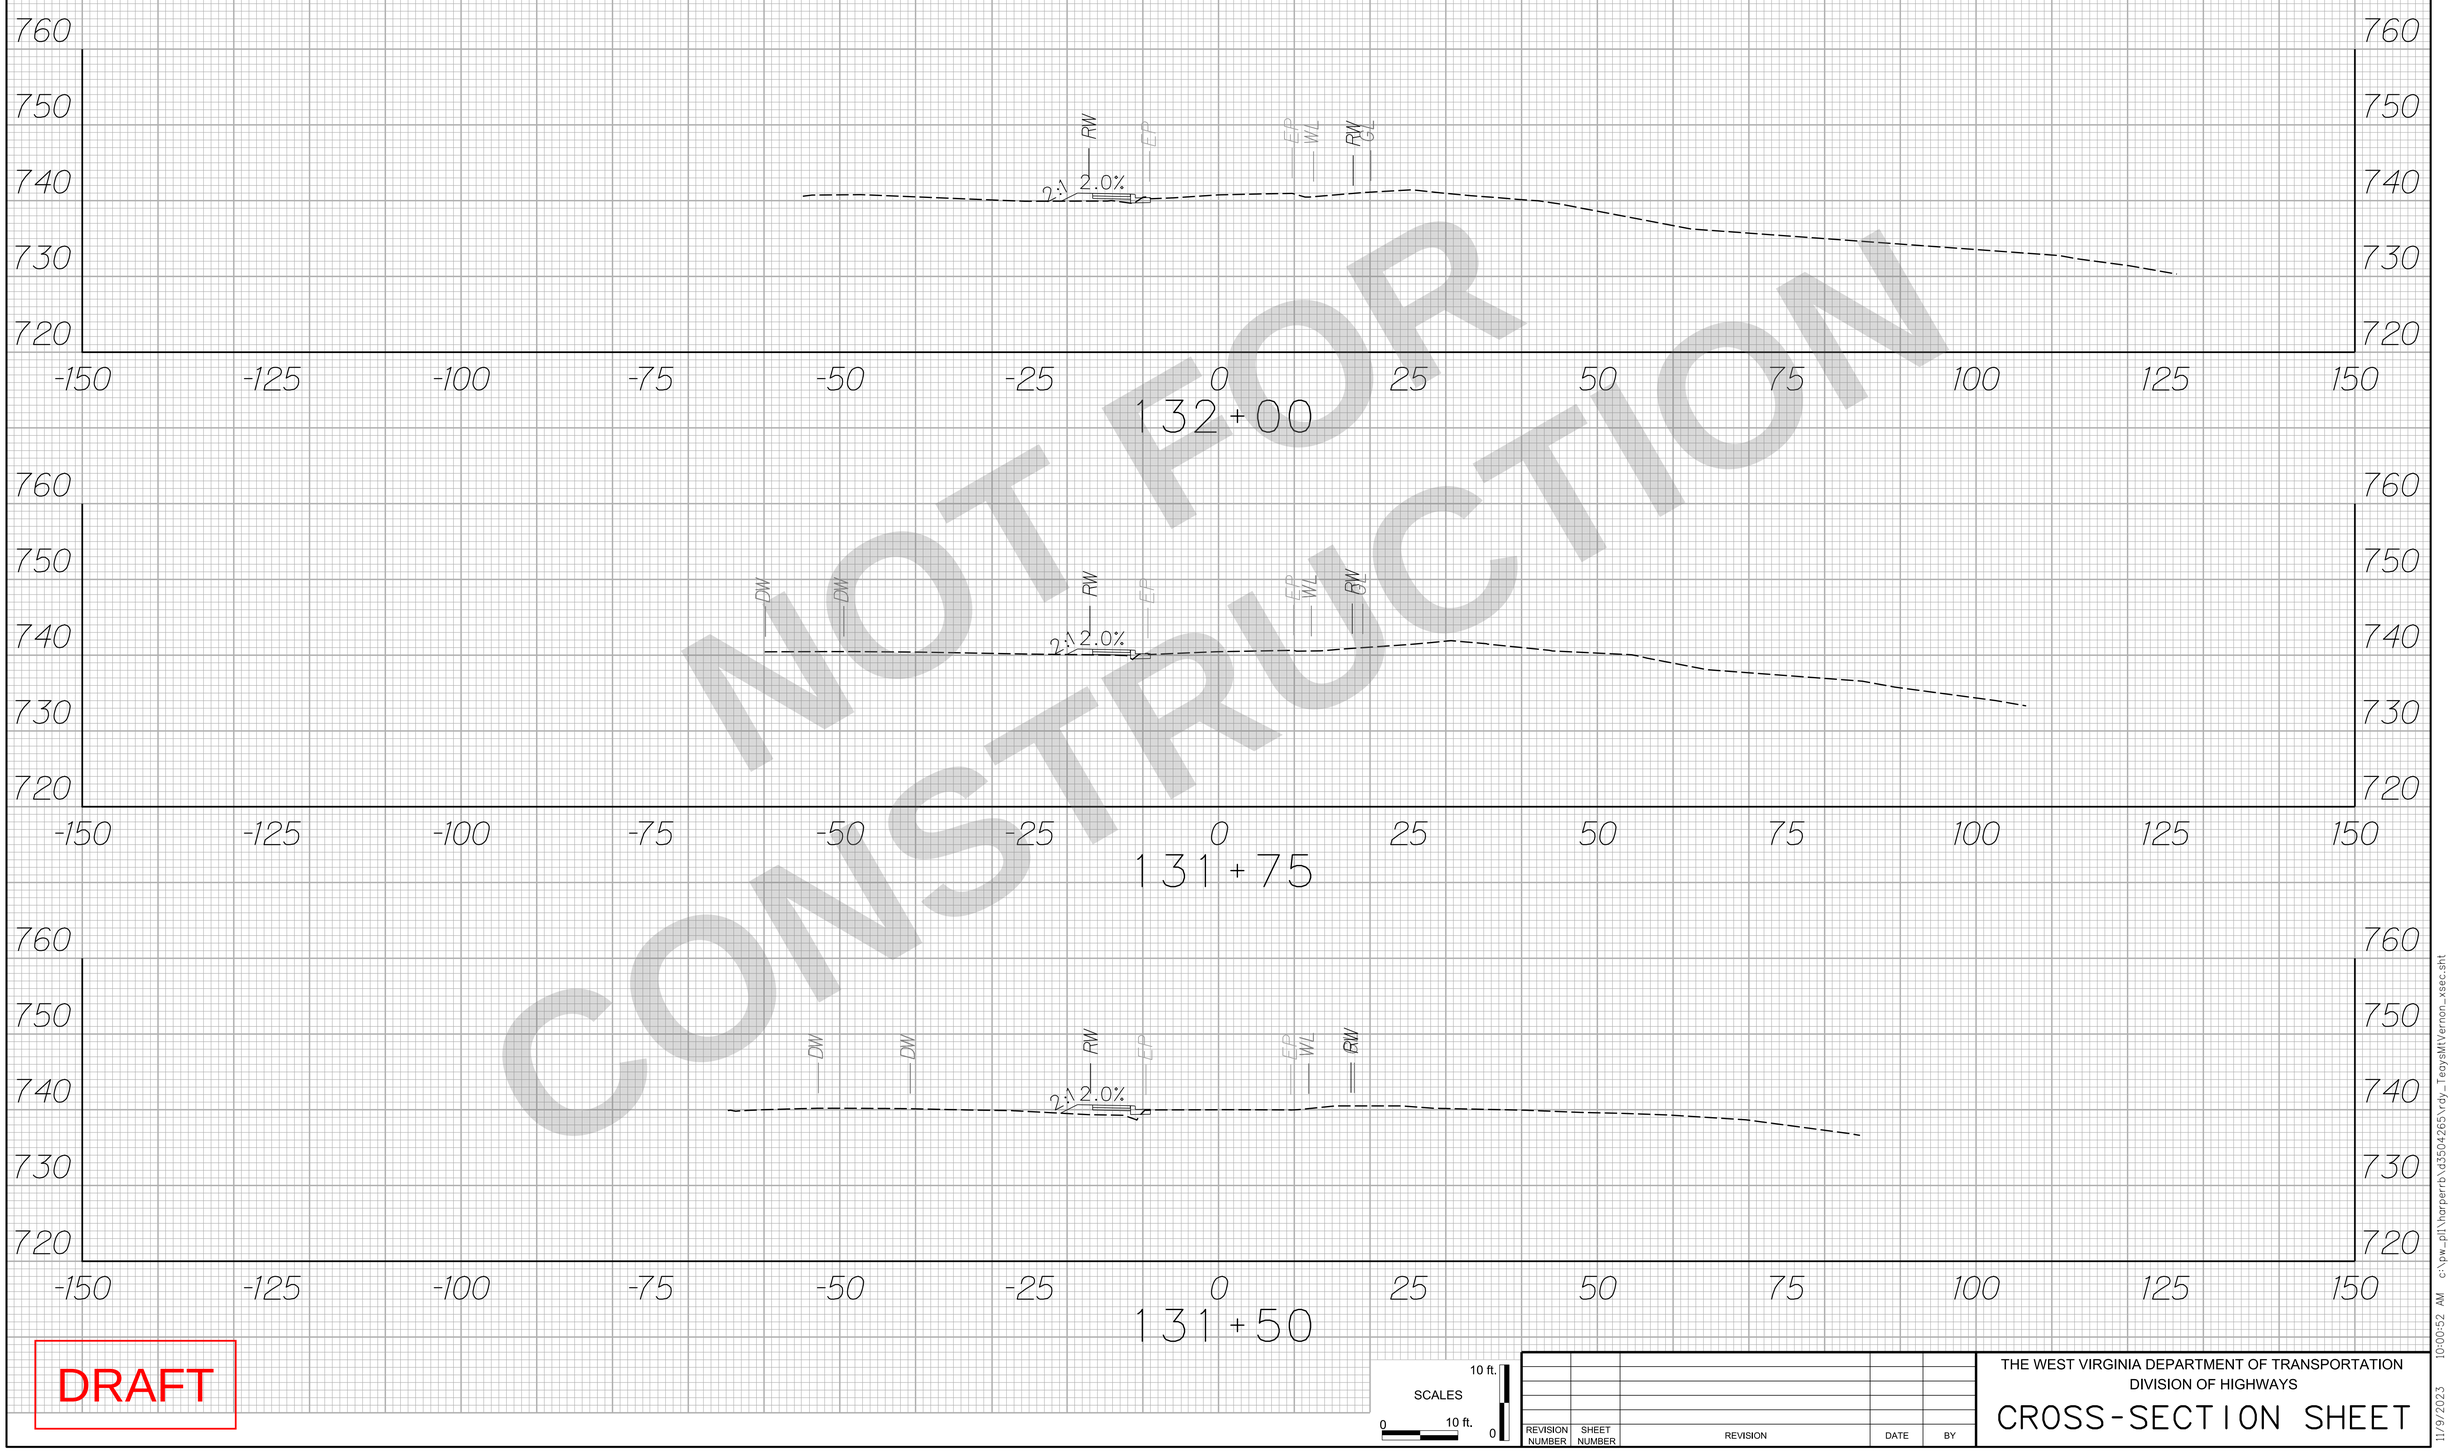

NOT FOR CONSTRUCTION

DRAFT

SCALES
10 ft.
0
10 ft.
0

REVISION NUMBER	SHEET NUMBER	REVISION	DATE	BY

THE WEST VIRGINIA DEPARTMENT OF TRANSPORTATION
DIVISION OF HIGHWAYS

CROSS-SECTION SHEET

11/9/2023 10:00:52 AM c:\pw_pll\harperrb\d3504265\rdy_TeaysMtVernon_xsec.sht

Public Roads Div	State Dist No	State Project No	Federal Project No	Fiscal Year	County	Sheet No	Total Sheets
WV	01	U340 -34/14- 0.01 00	TAP-0034(093)D	2024	PUTNAM	95	179

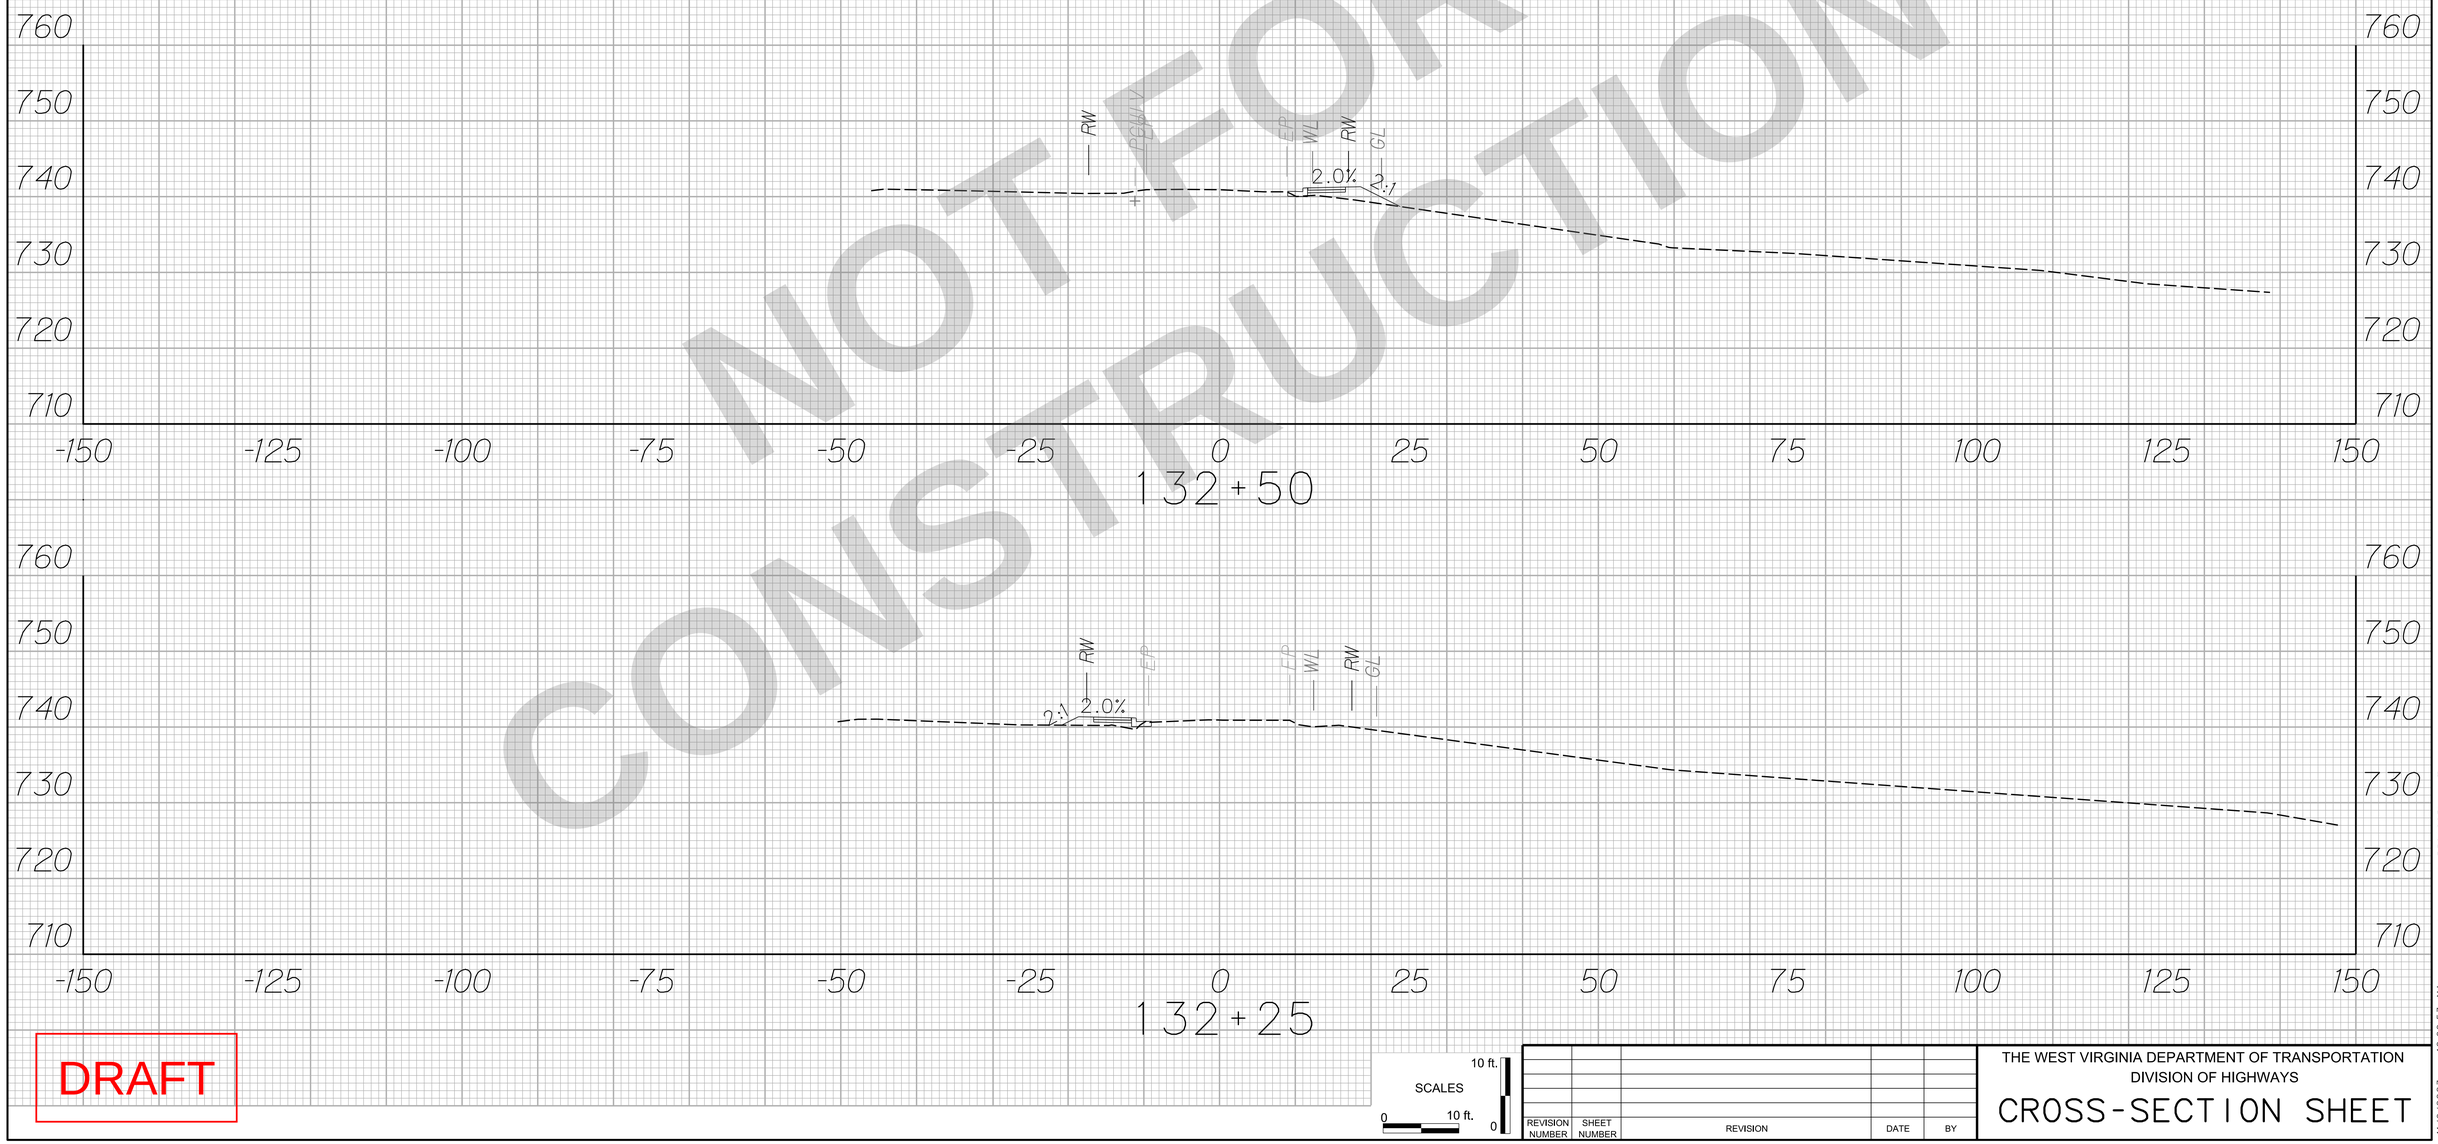

NOT FOR CONSTRUCTION

DRAFT

SCALES
10 ft.
0
10 ft.
0

REVISION NUMBER	SHEET NUMBER	REVISION	DATE	BY

THE WEST VIRGINIA DEPARTMENT OF TRANSPORTATION
DIVISION OF HIGHWAYS

CROSS-SECTION SHEET

11/9/2023 10:00:53 AM c:\pw_pil\harperrb\d3504265\rvdy_TeaysMtVernon_xsec.sht

Public Roads Div	State Dist No	State Project No	Federal Project No	Fiscal Year	County	Sheet No	Total Sheets
WV	01	U340 -34/14- 0.01 00	TAP-0034(093)D	2024	PUTNAM	96	179

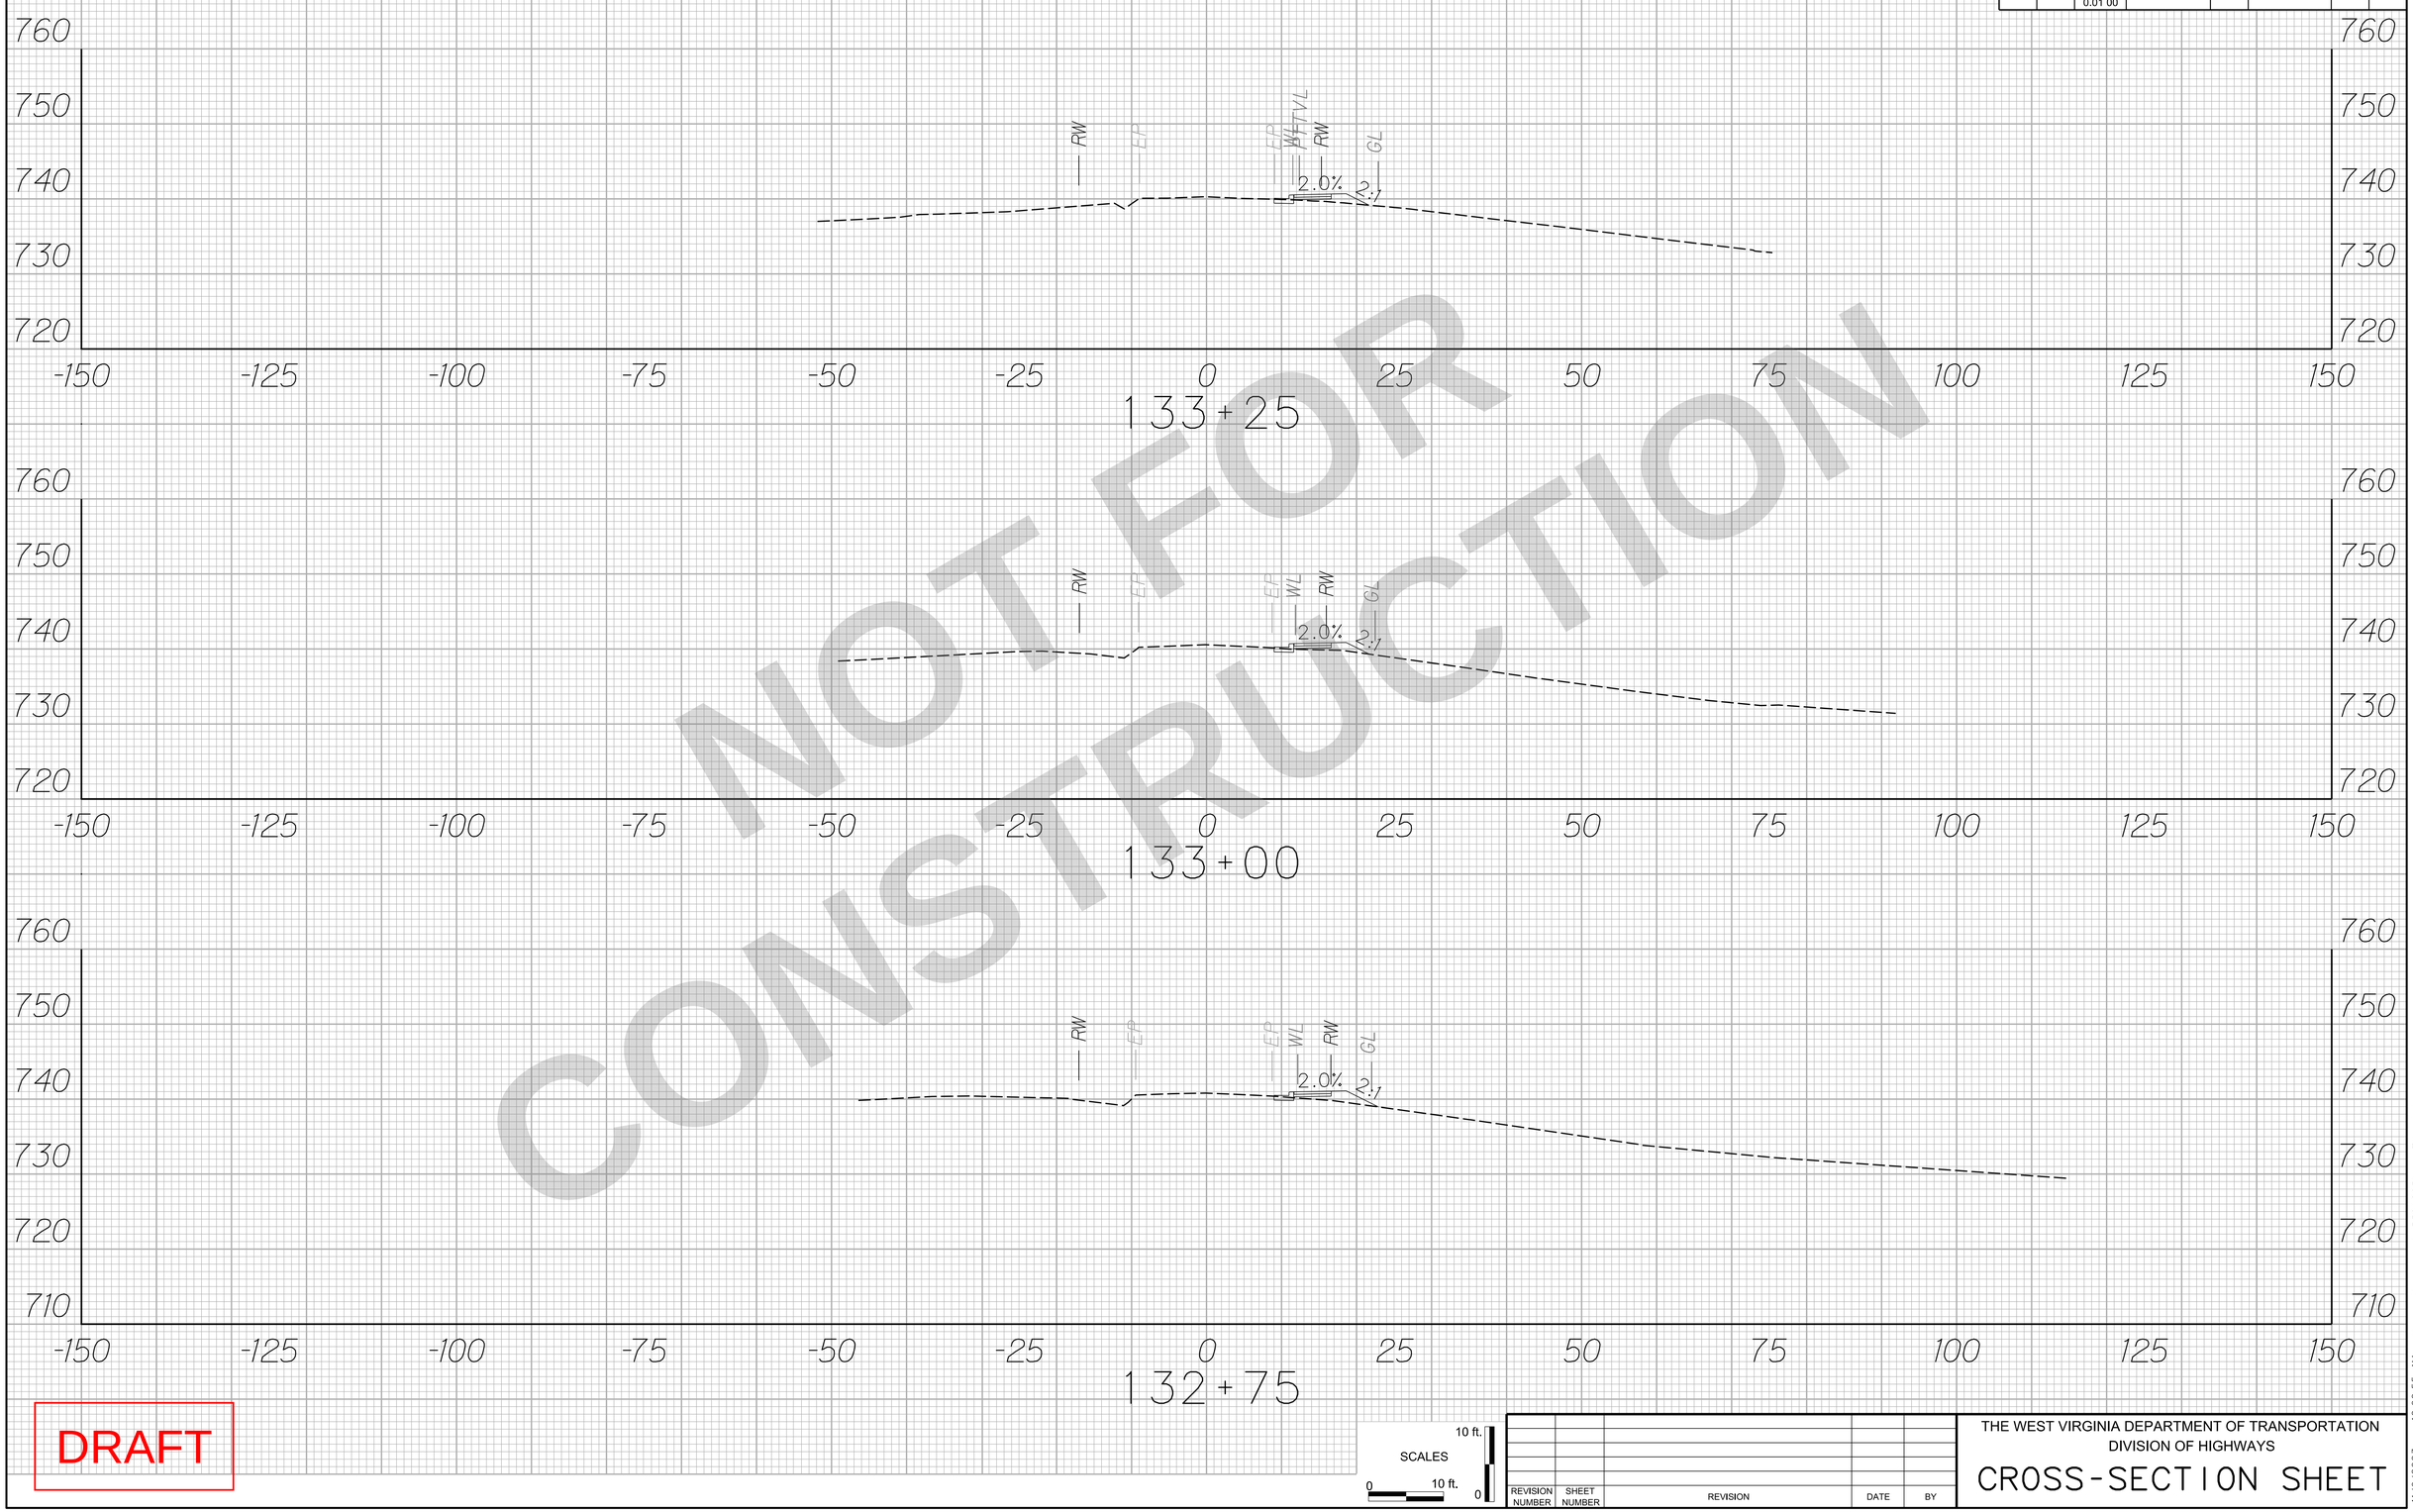

NOT FOR CONSTRUCTION

DRAFT

SCALES
10 ft.
0
10 ft.
0

REVISION NUMBER	SHEET NUMBER	REVISION	DATE	BY

THE WEST VIRGINIA DEPARTMENT OF TRANSPORTATION
DIVISION OF HIGHWAYS

CROSS-SECTION SHEET

11/9/2023 10:00:55 AM c:\pw_pil\harperrb\d3504265\rdy_TeaysMtVernon_xsec.sht

Public Roads Div	State Dist No	State Project No	Federal Project No	Fiscal Year	County	Sheet No	Total Sheets
WV	01	U340 -34/14- 0.01 00	TAP-0034(093)D	2024	PUTNAM	97	179

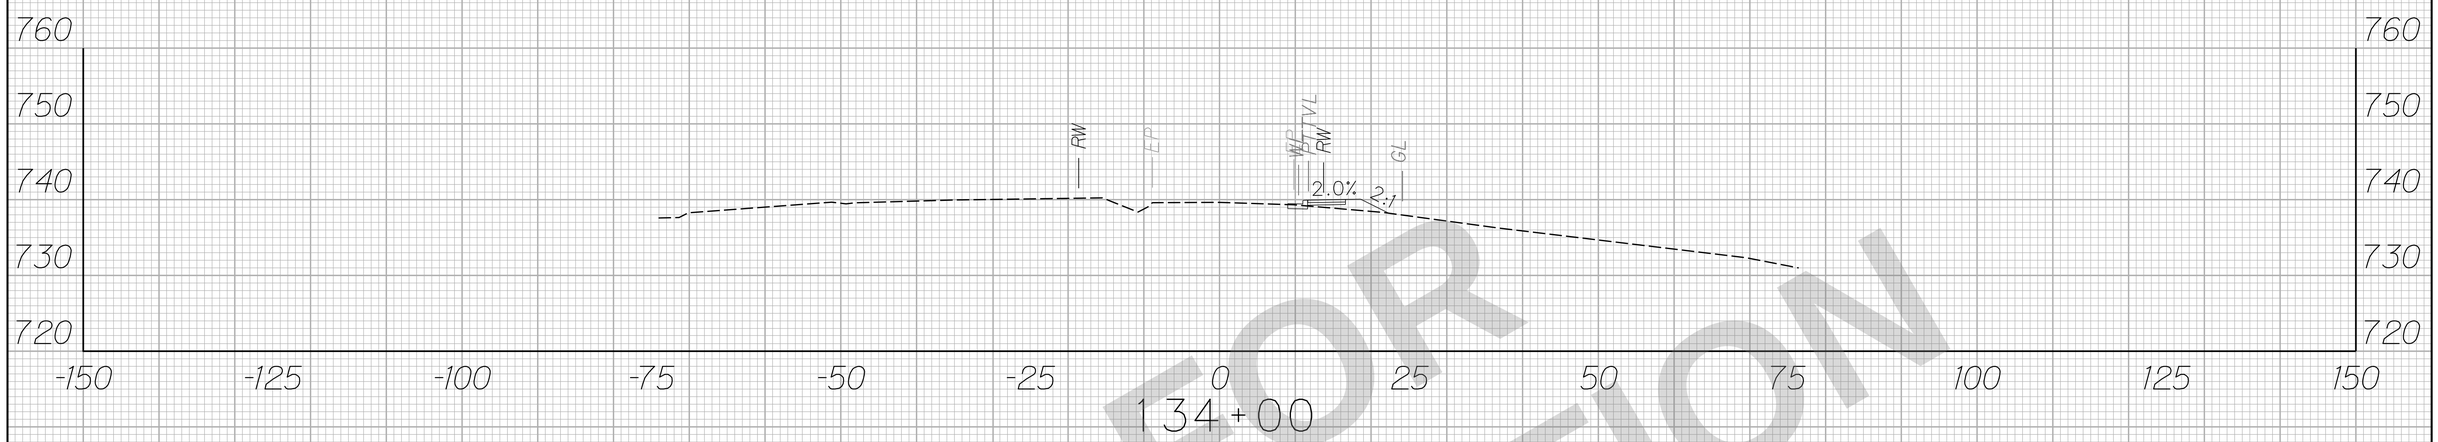

134+00

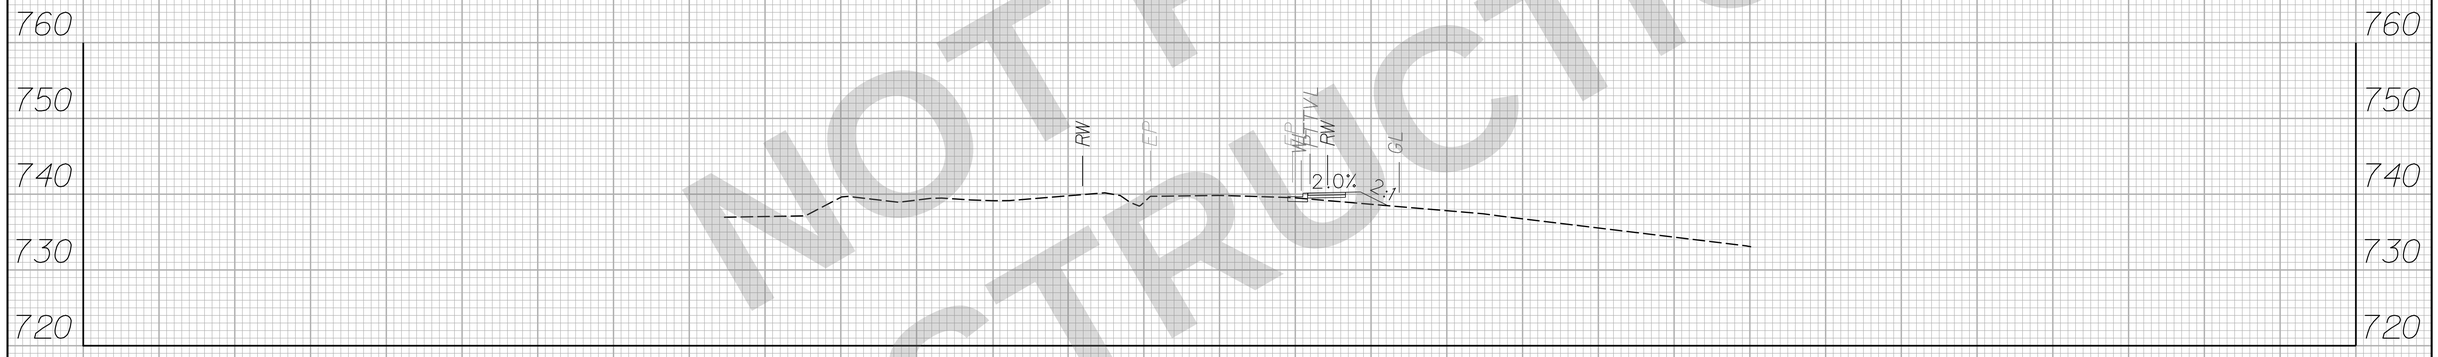

133+75

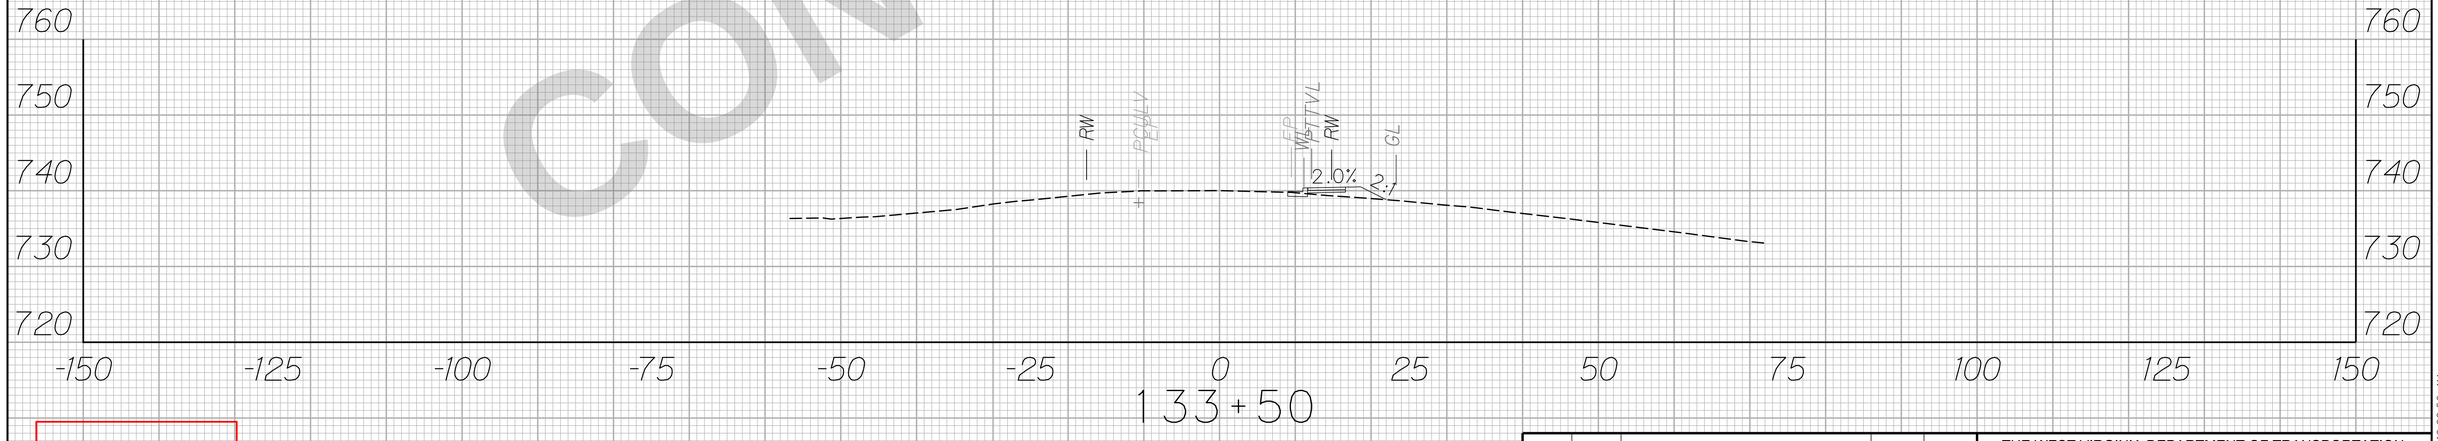

133+50

DRAFT

NOT FOR CONSTRUCTION

SCALES

10 ft. 0 10 ft. 0

REVISION NUMBER	SHEET NUMBER	REVISION	DATE	BY

THE WEST VIRGINIA DEPARTMENT OF TRANSPORTATION
DIVISION OF HIGHWAYS

CROSS-SECTION SHEET

11/9/2023 10:00:56 AM c:\pw_pll\harperrb\d3504265\rdy_TeaysMtVernon_xsec.sht

Public Roads Div	State Dist No	State Project No	Federal Project No	Fiscal Year	County	Sheet No	Total Sheets
WV	01	U340 -34/14- 0.01 00	TAP-0034(093)D	2024	PUTNAM	98	179

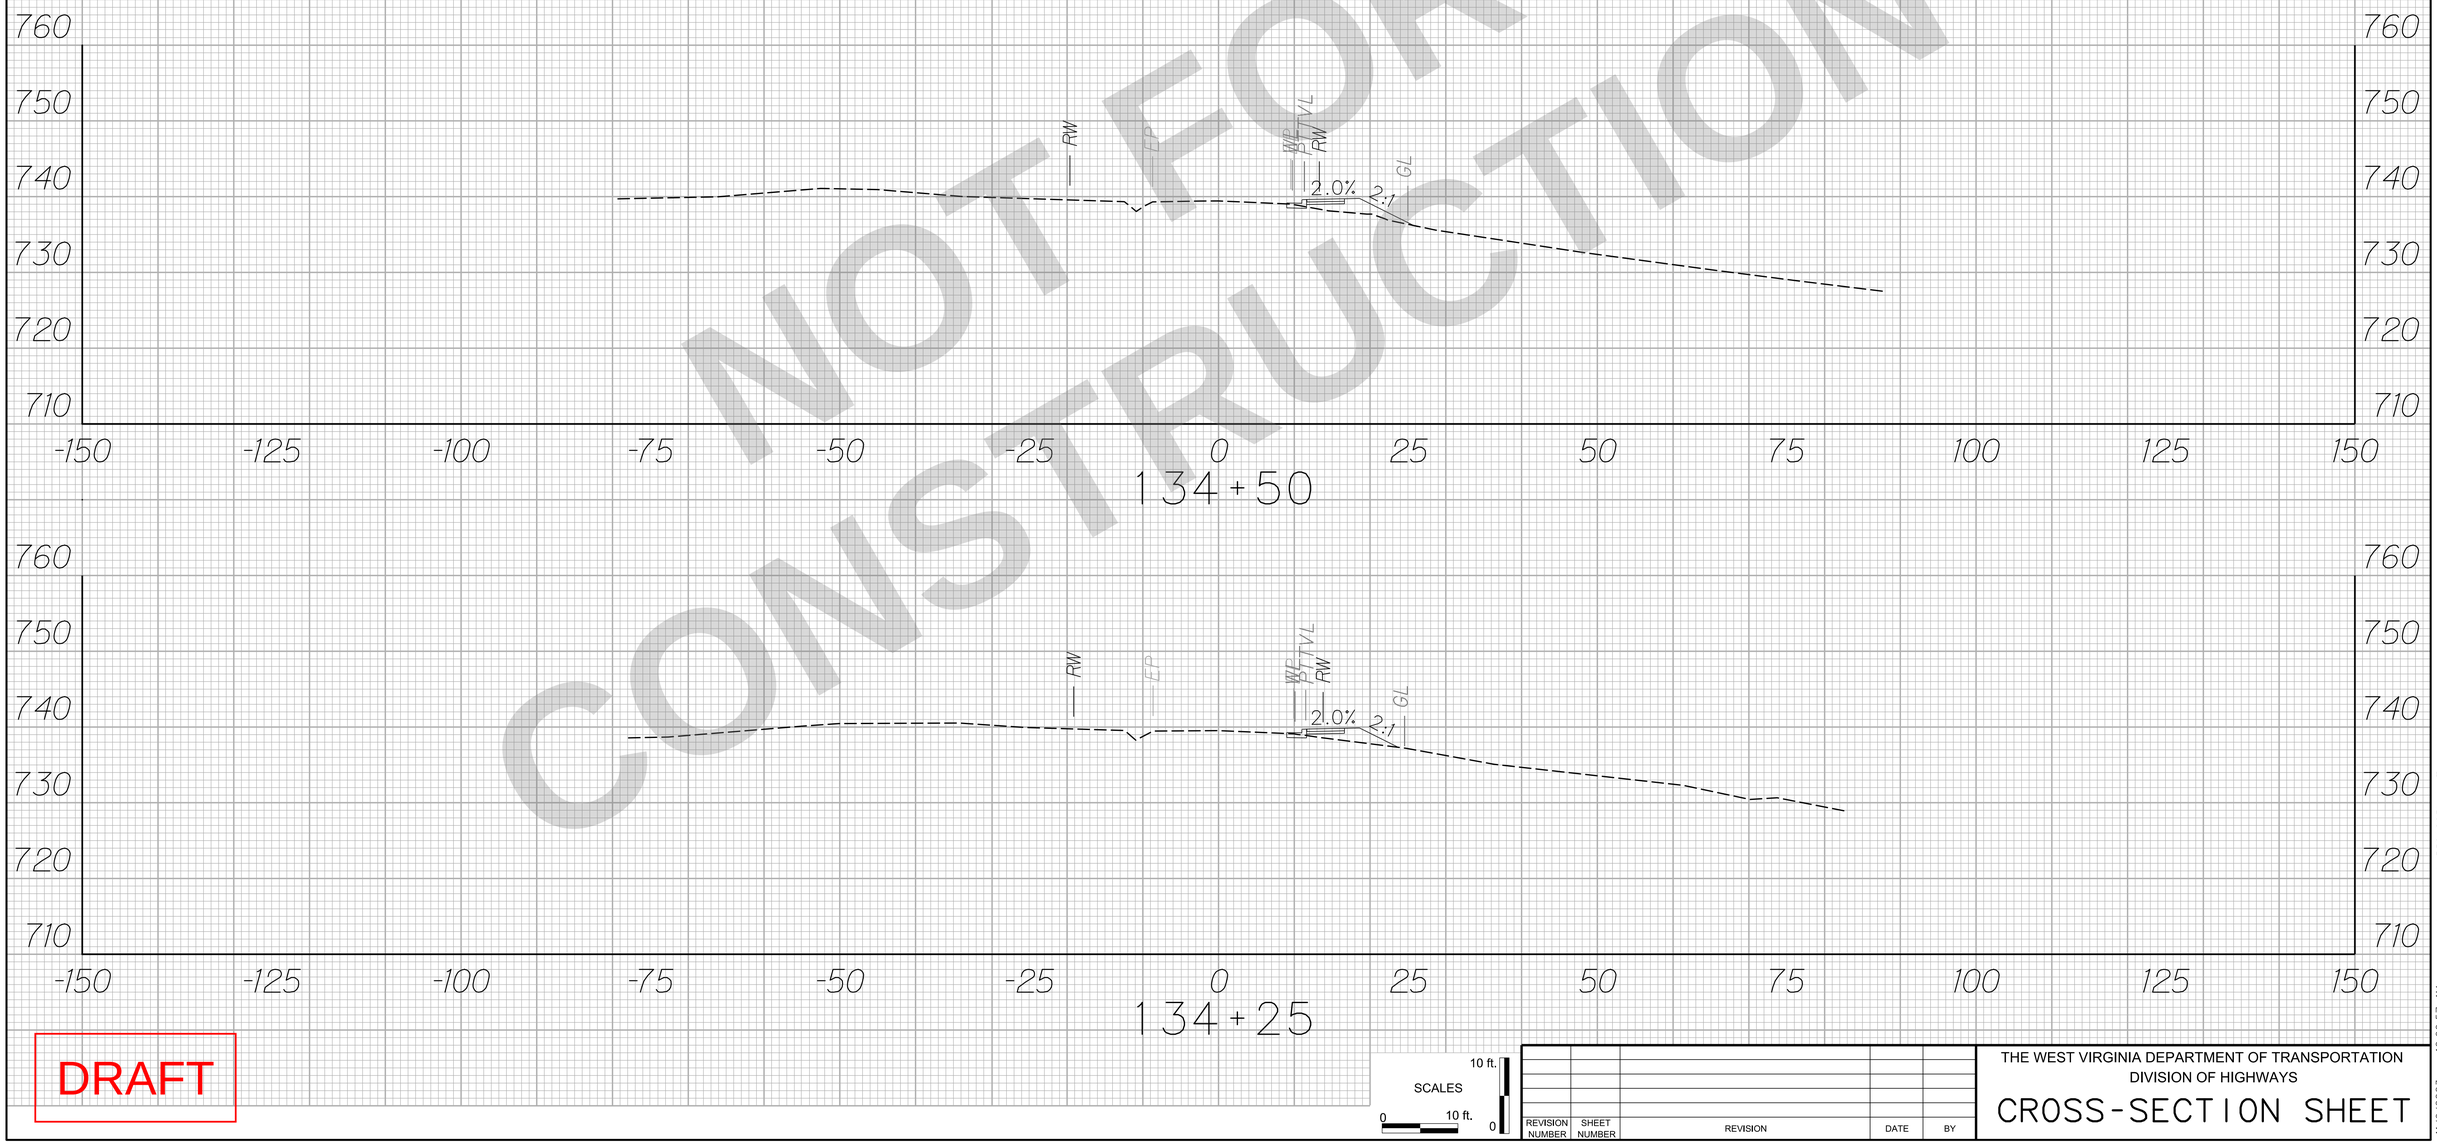

NOT FOR CONSTRUCTION

DRAFT

SCALES
10 ft.
0
10 ft.
0

REVISION NUMBER	SHEET NUMBER	REVISION	DATE	BY

THE WEST VIRGINIA DEPARTMENT OF TRANSPORTATION
DIVISION OF HIGHWAYS

CROSS-SECTION SHEET

11/9/2023 10:00:57 AM c:\pw_pil\harperrb\d3504265\rdy_TeaysMtVernon_xsec.sht

Public Roads Div	State Dist No	State Project No	Federal Project No	Fiscal Year	County	Sheet No	Total Sheets
WV	01	U340 -34/14- 0.01 00	TAP-0034(093)D	2024	PUTNAM	99	179

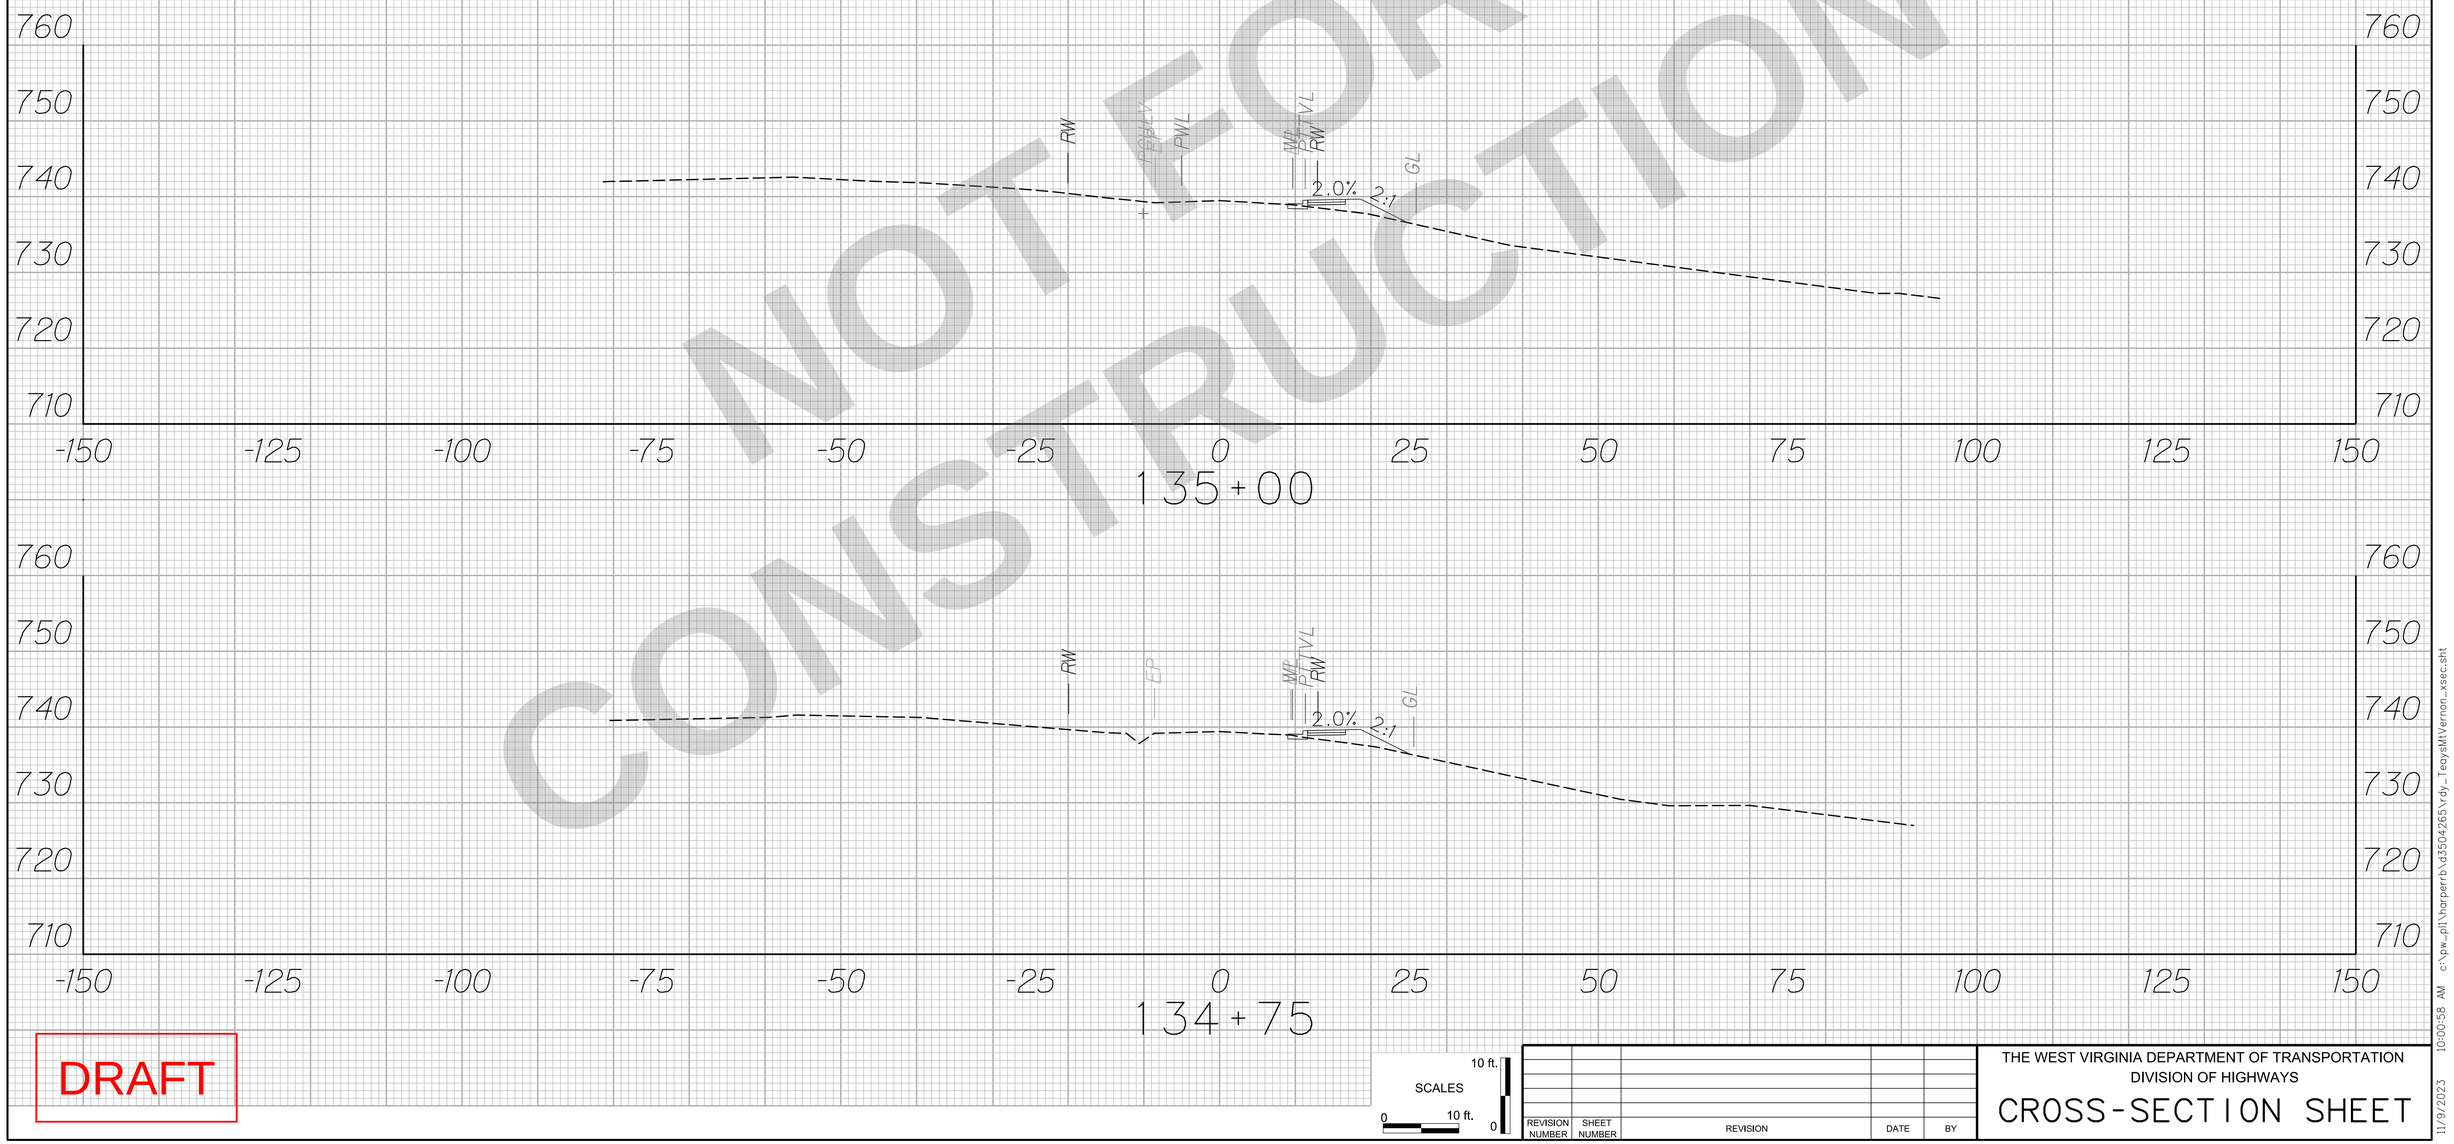

NOT FOR CONSTRUCTION

DRAFT

SCALES

10 ft. 0 10 ft. 0

REVISION NUMBER	SHEET NUMBER	REVISION	DATE	BY

THE WEST VIRGINIA DEPARTMENT OF TRANSPORTATION
DIVISION OF HIGHWAYS

CROSS-SECTION SHEET

11/9/2023 10:00:58 AM c:\pw_pil\harperrb\d3504265\rdy_TeaysMtVernon_xsec.sht

Public Roads Div	State Dist No	State Project No	Federal Project No	Fiscal Year	County	Sheet No	Total Sheets
WV	01	U340 -34/14- 0.01 00	TAP-0034(093)D	2024	PUTNAM	100	179

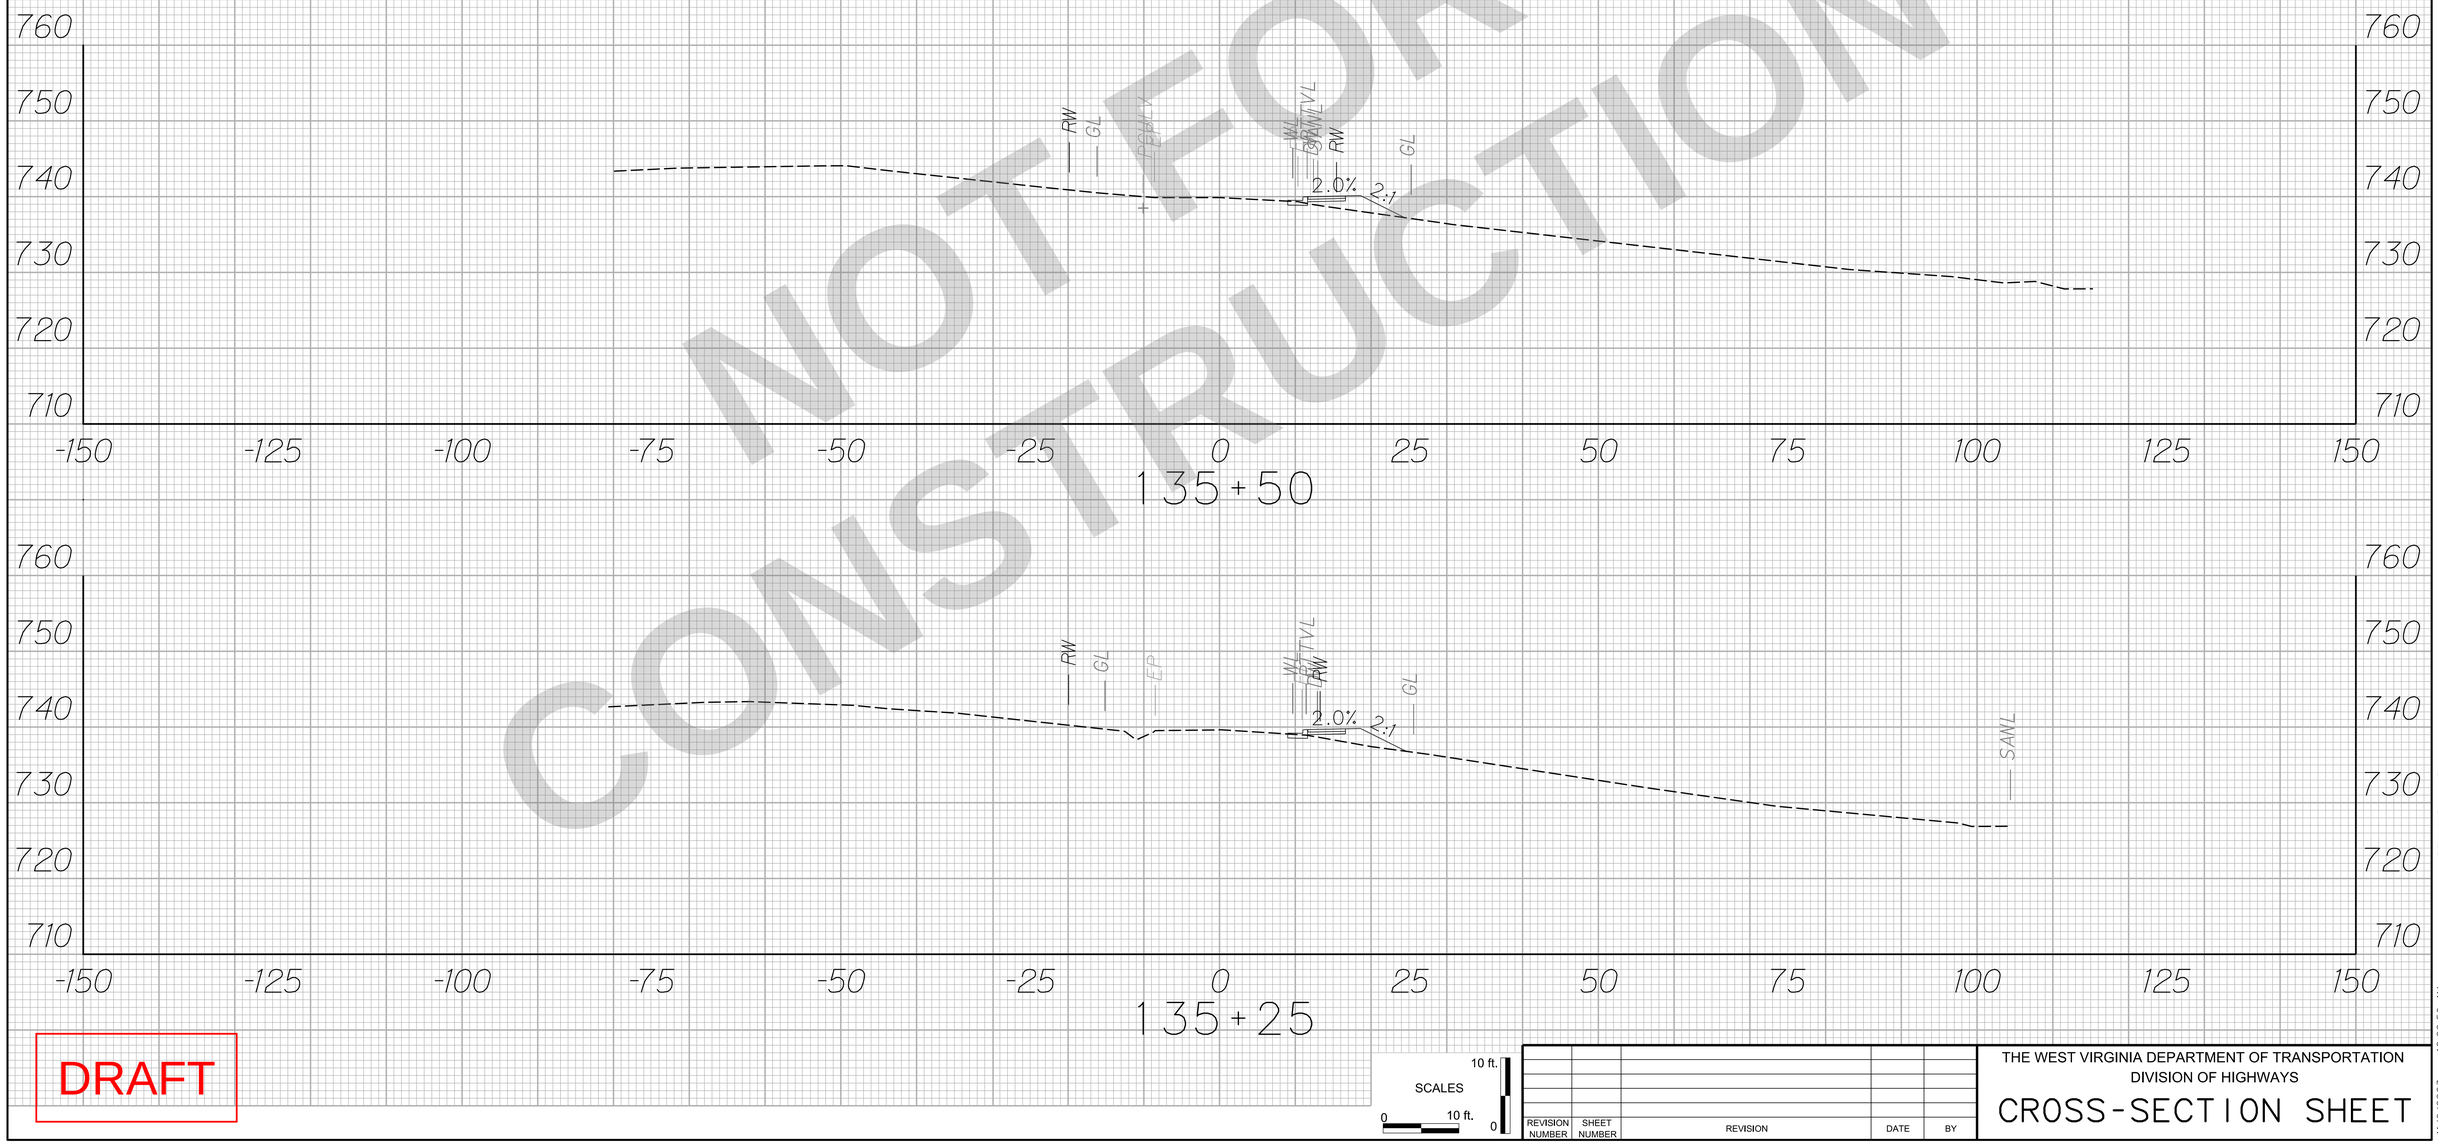

NOT FOR CONSTRUCTION

DRAFT

SCALES
10 ft.
0
10 ft.
0

REVISION NUMBER	SHEET NUMBER	REVISION	DATE	BY

THE WEST VIRGINIA DEPARTMENT OF TRANSPORTATION
DIVISION OF HIGHWAYS

CROSS-SECTION SHEET

11/9/2023 10:00:59 AM c:\pw_pil\harperrb\d3504265\rdy_TeaysMtVernon_xsec.sht

Public Roads Div	State Dist No	State Project No	Federal Project No	Fiscal Year	County	Sheet No	Total Sheets
WV	01	U340 -34/14- 0.01 00	TAP-0034(093)D	2024	PUTNAM	101	179

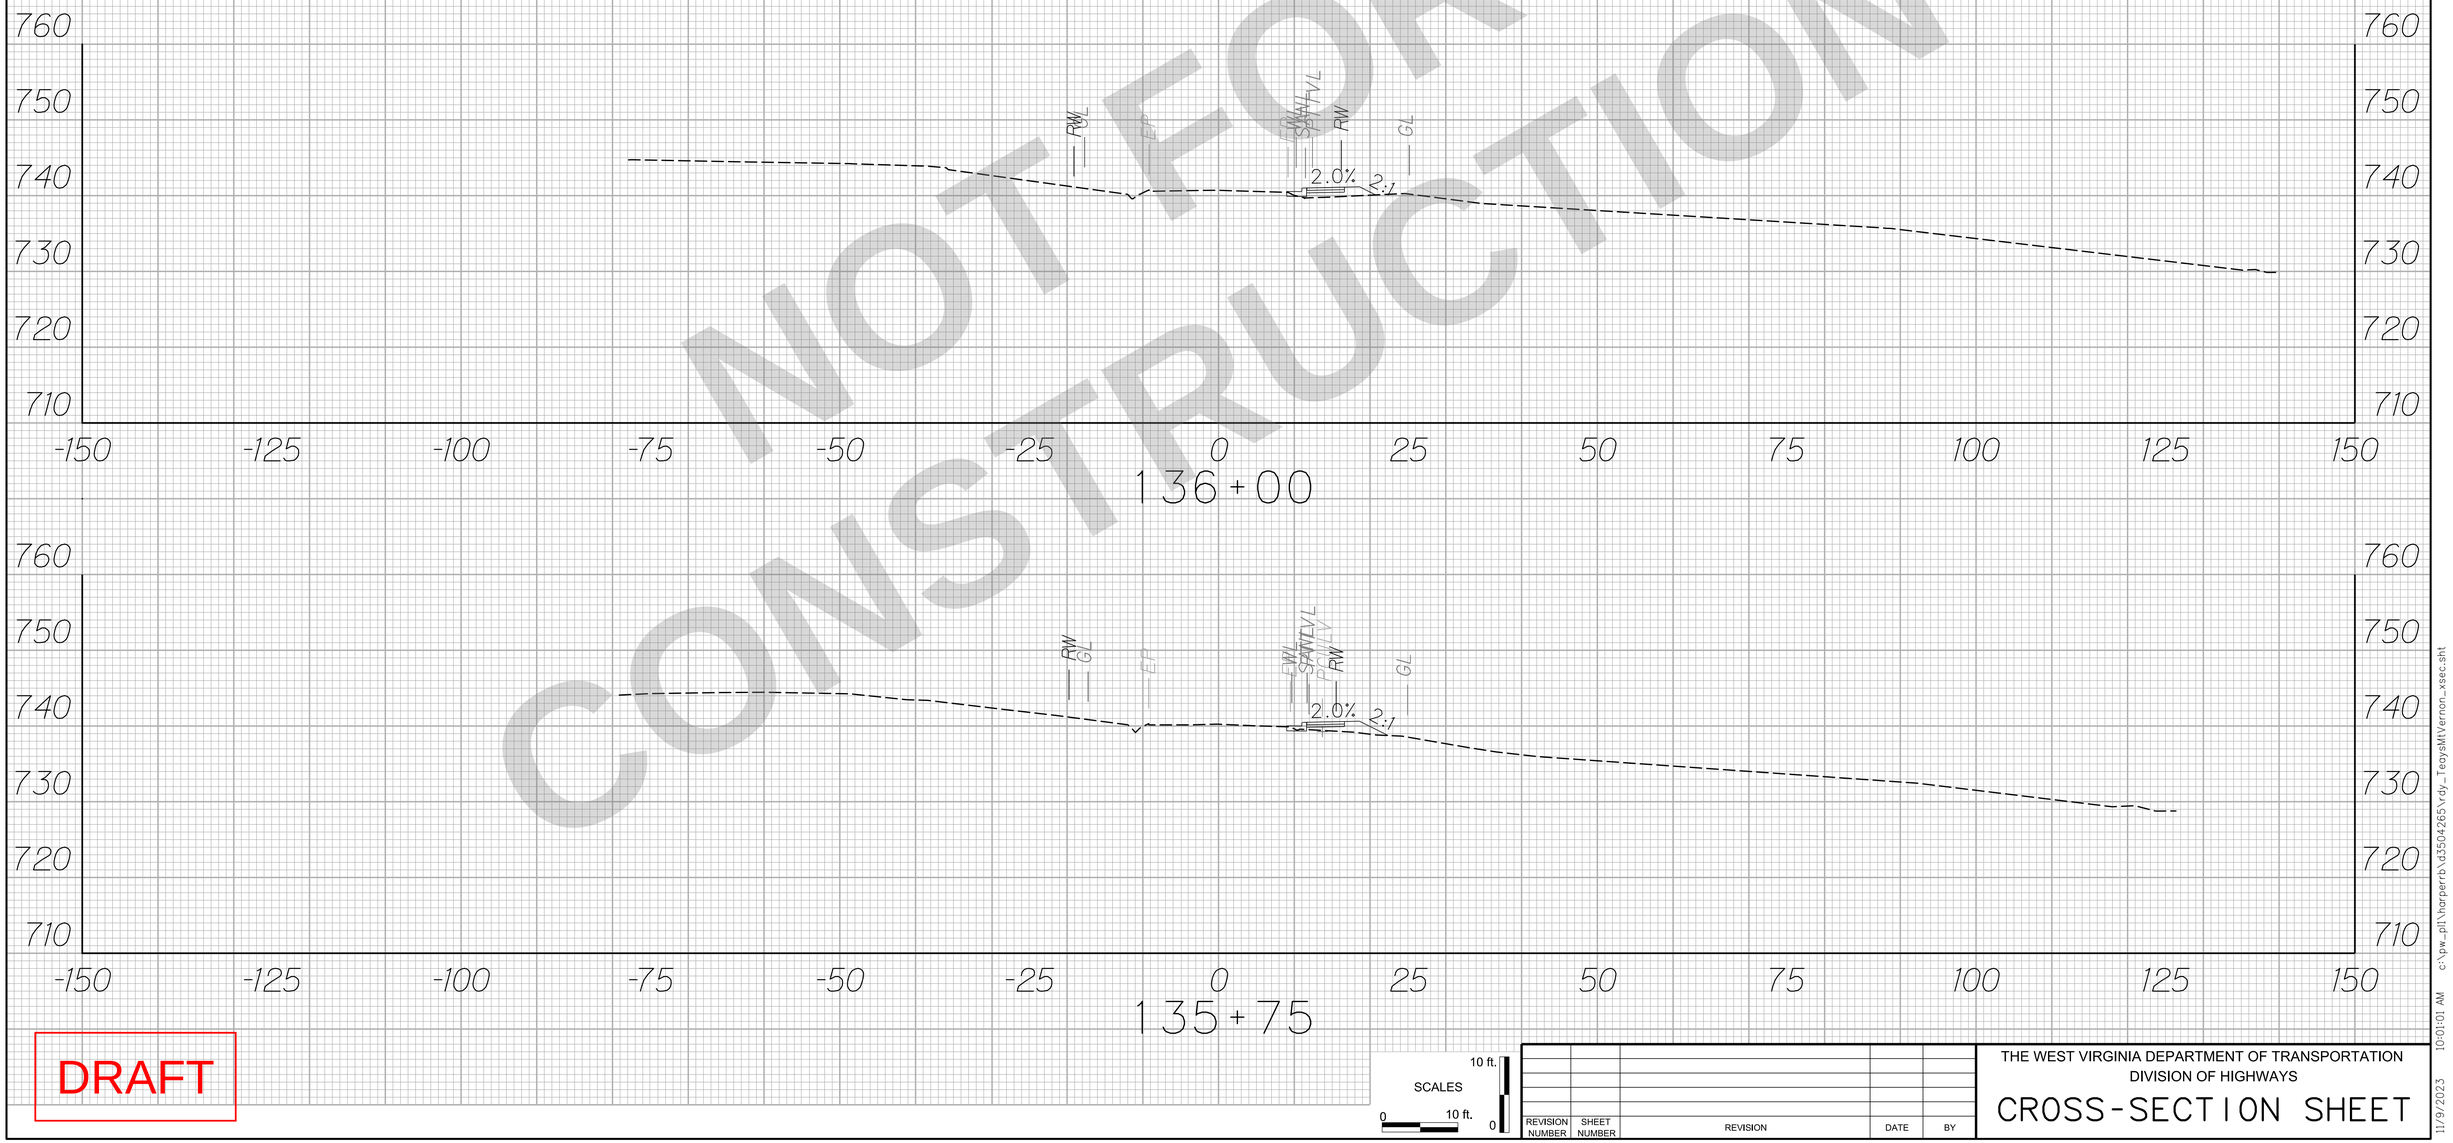

NOT FOR CONSTRUCTION

DRAFT

SCALES

10 ft. 0 10 ft. 0

REVISION NUMBER	SHEET NUMBER	REVISION	DATE	BY

THE WEST VIRGINIA DEPARTMENT OF TRANSPORTATION
DIVISION OF HIGHWAYS

CROSS-SECTION SHEET

11/9/2023 10:01:01 AM c:\pw_pll\harperrb\d3504265\rdy_TeaysMtVernon_xsec.sht

Public Roads Div	State Dist No	State Project No	Federal Project No	Fiscal Year	County	Sheet No	Total Sheets
WV	01	U340 -34/14- 0.01 00	TAP-0034(093)D	2024	PUTNAM	102	179

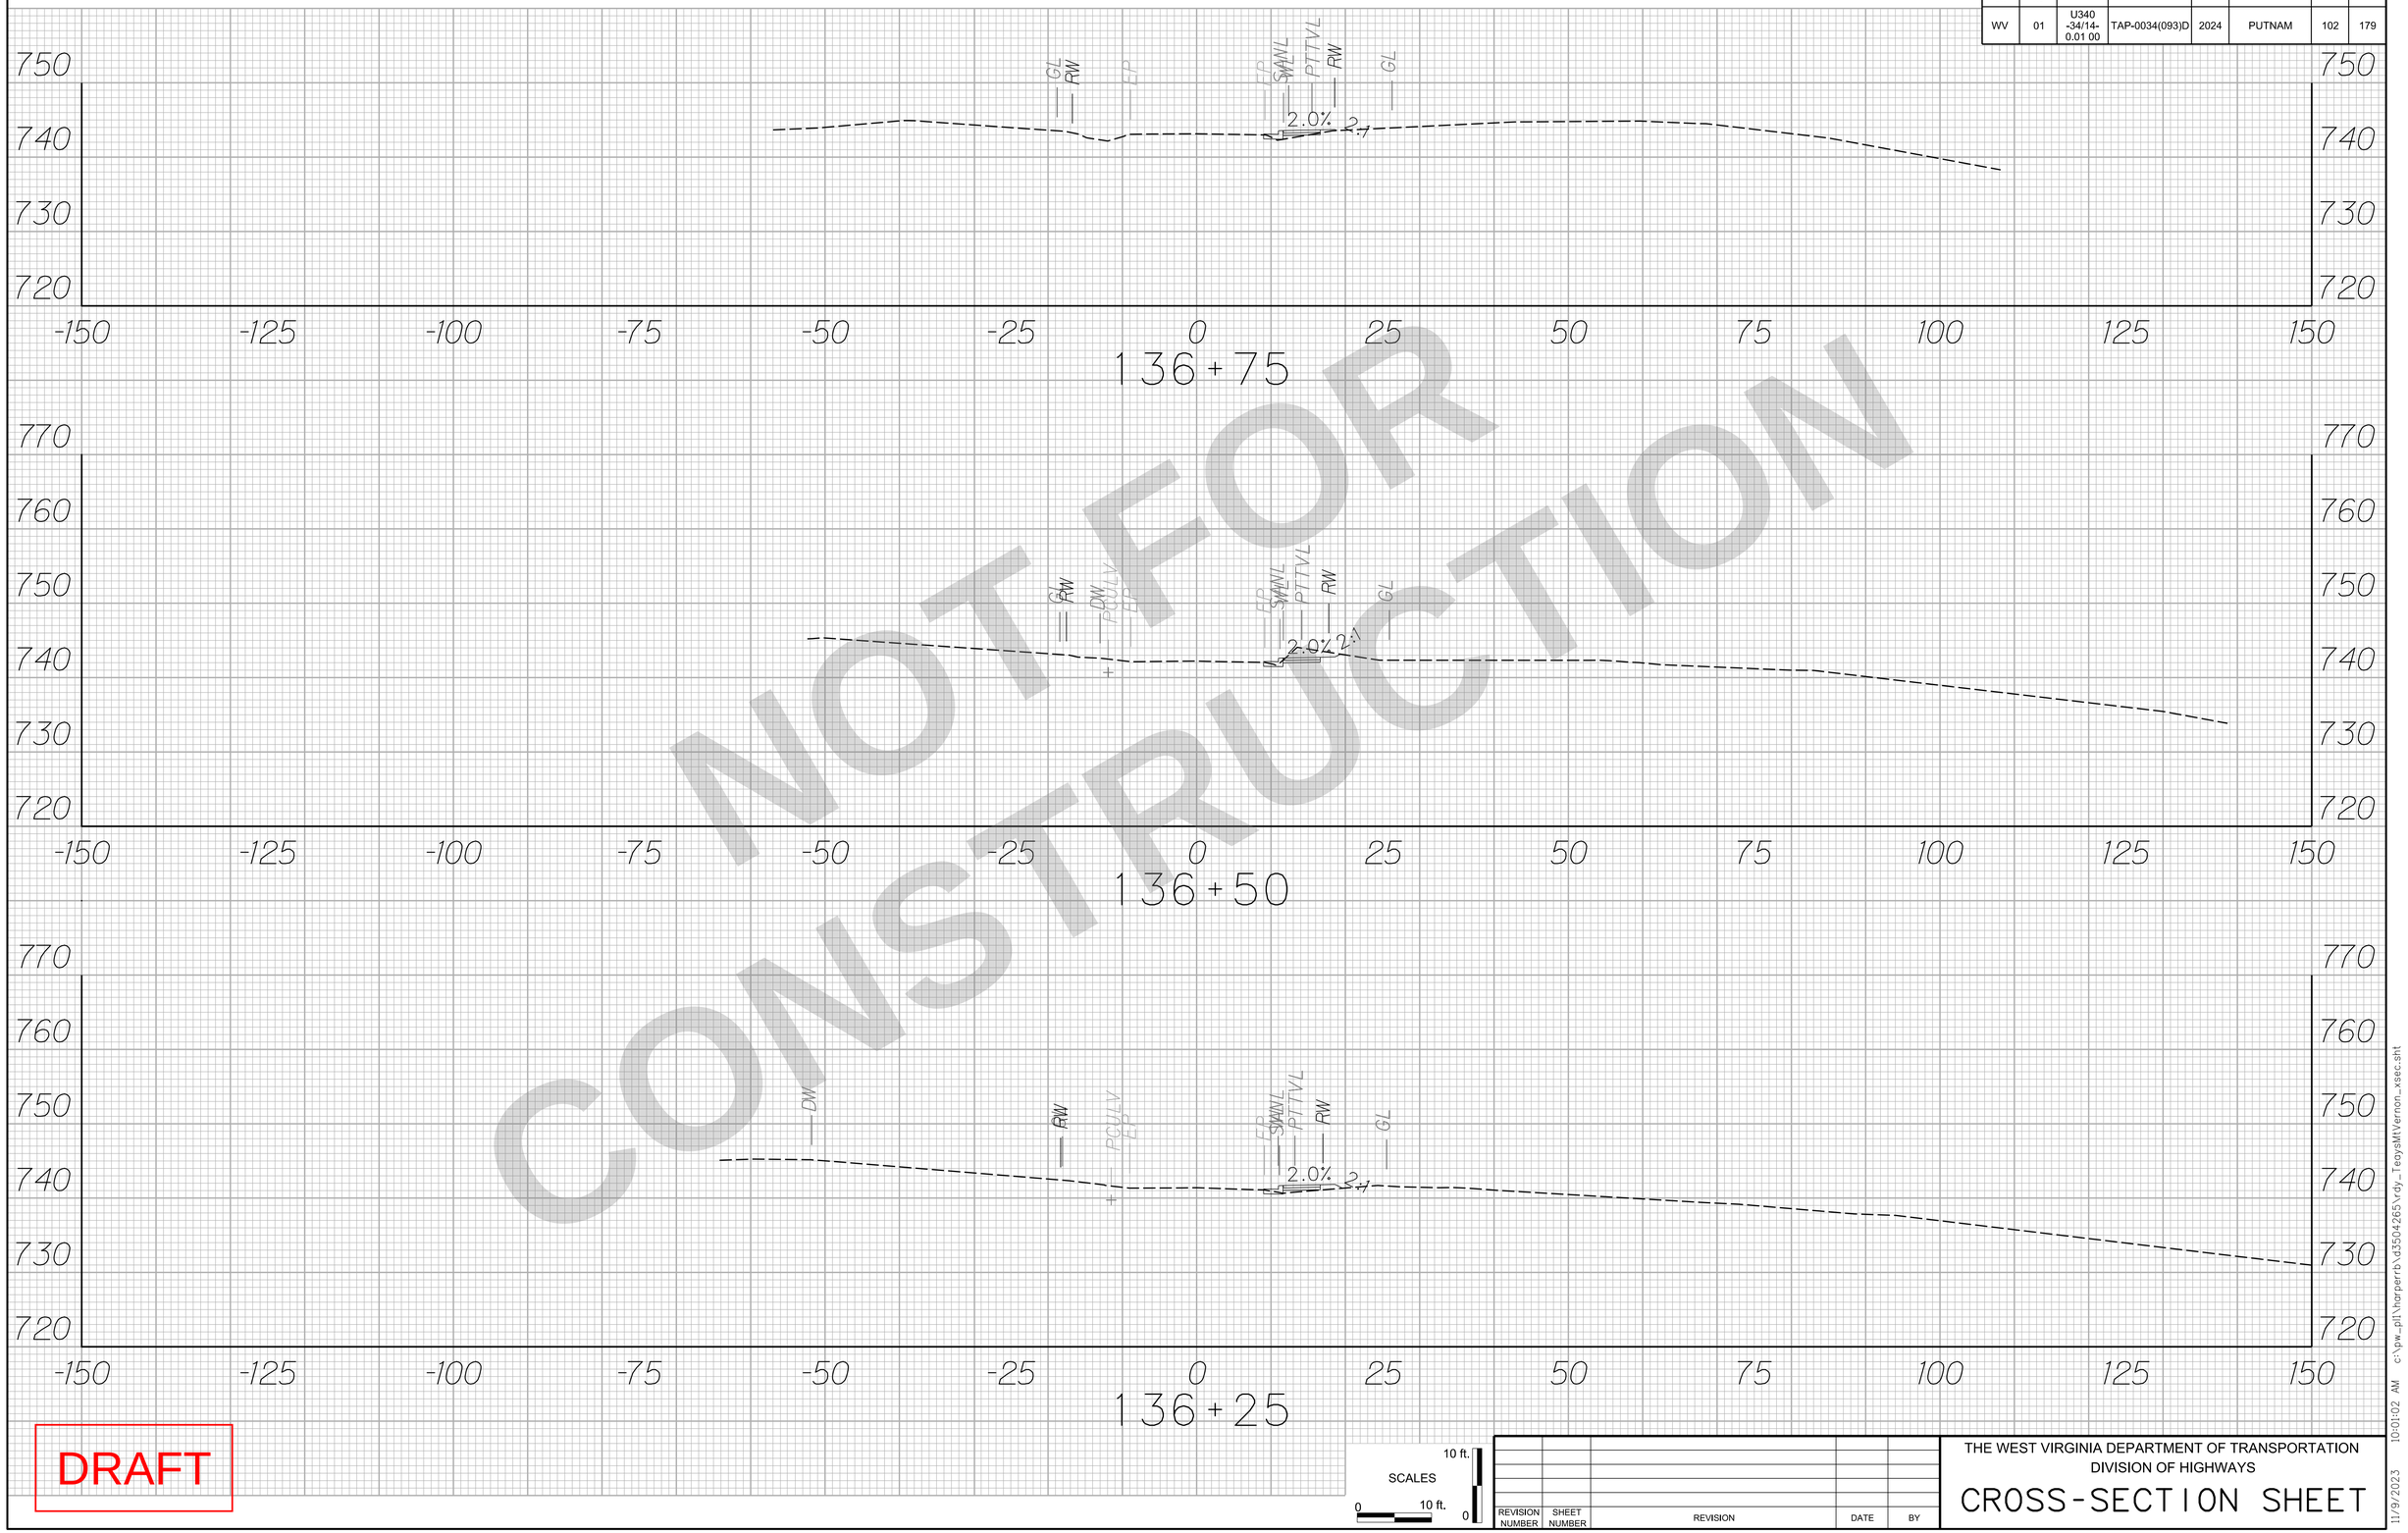

NOT FOR CONSTRUCTION

DRAFT

SCALES

10 ft. 0 10 ft. 0

REVISION NUMBER	SHEET NUMBER	REVISION	DATE	BY

THE WEST VIRGINIA DEPARTMENT OF TRANSPORTATION
DIVISION OF HIGHWAYS

CROSS-SECTION SHEET

11/9/2023 10:01:02 AM c:\pw_pil\harperrb\d3504265\rdy_TeaysMtVernon_xsec.sht

Public Roads Div	State Dist No	State Project No	Federal Project No	Fiscal Year	County	Sheet No	Total Sheets
WV	01	U340 -34/14- 0.01 00	TAP-0034(093)D	2024	PUTNAM	103	179

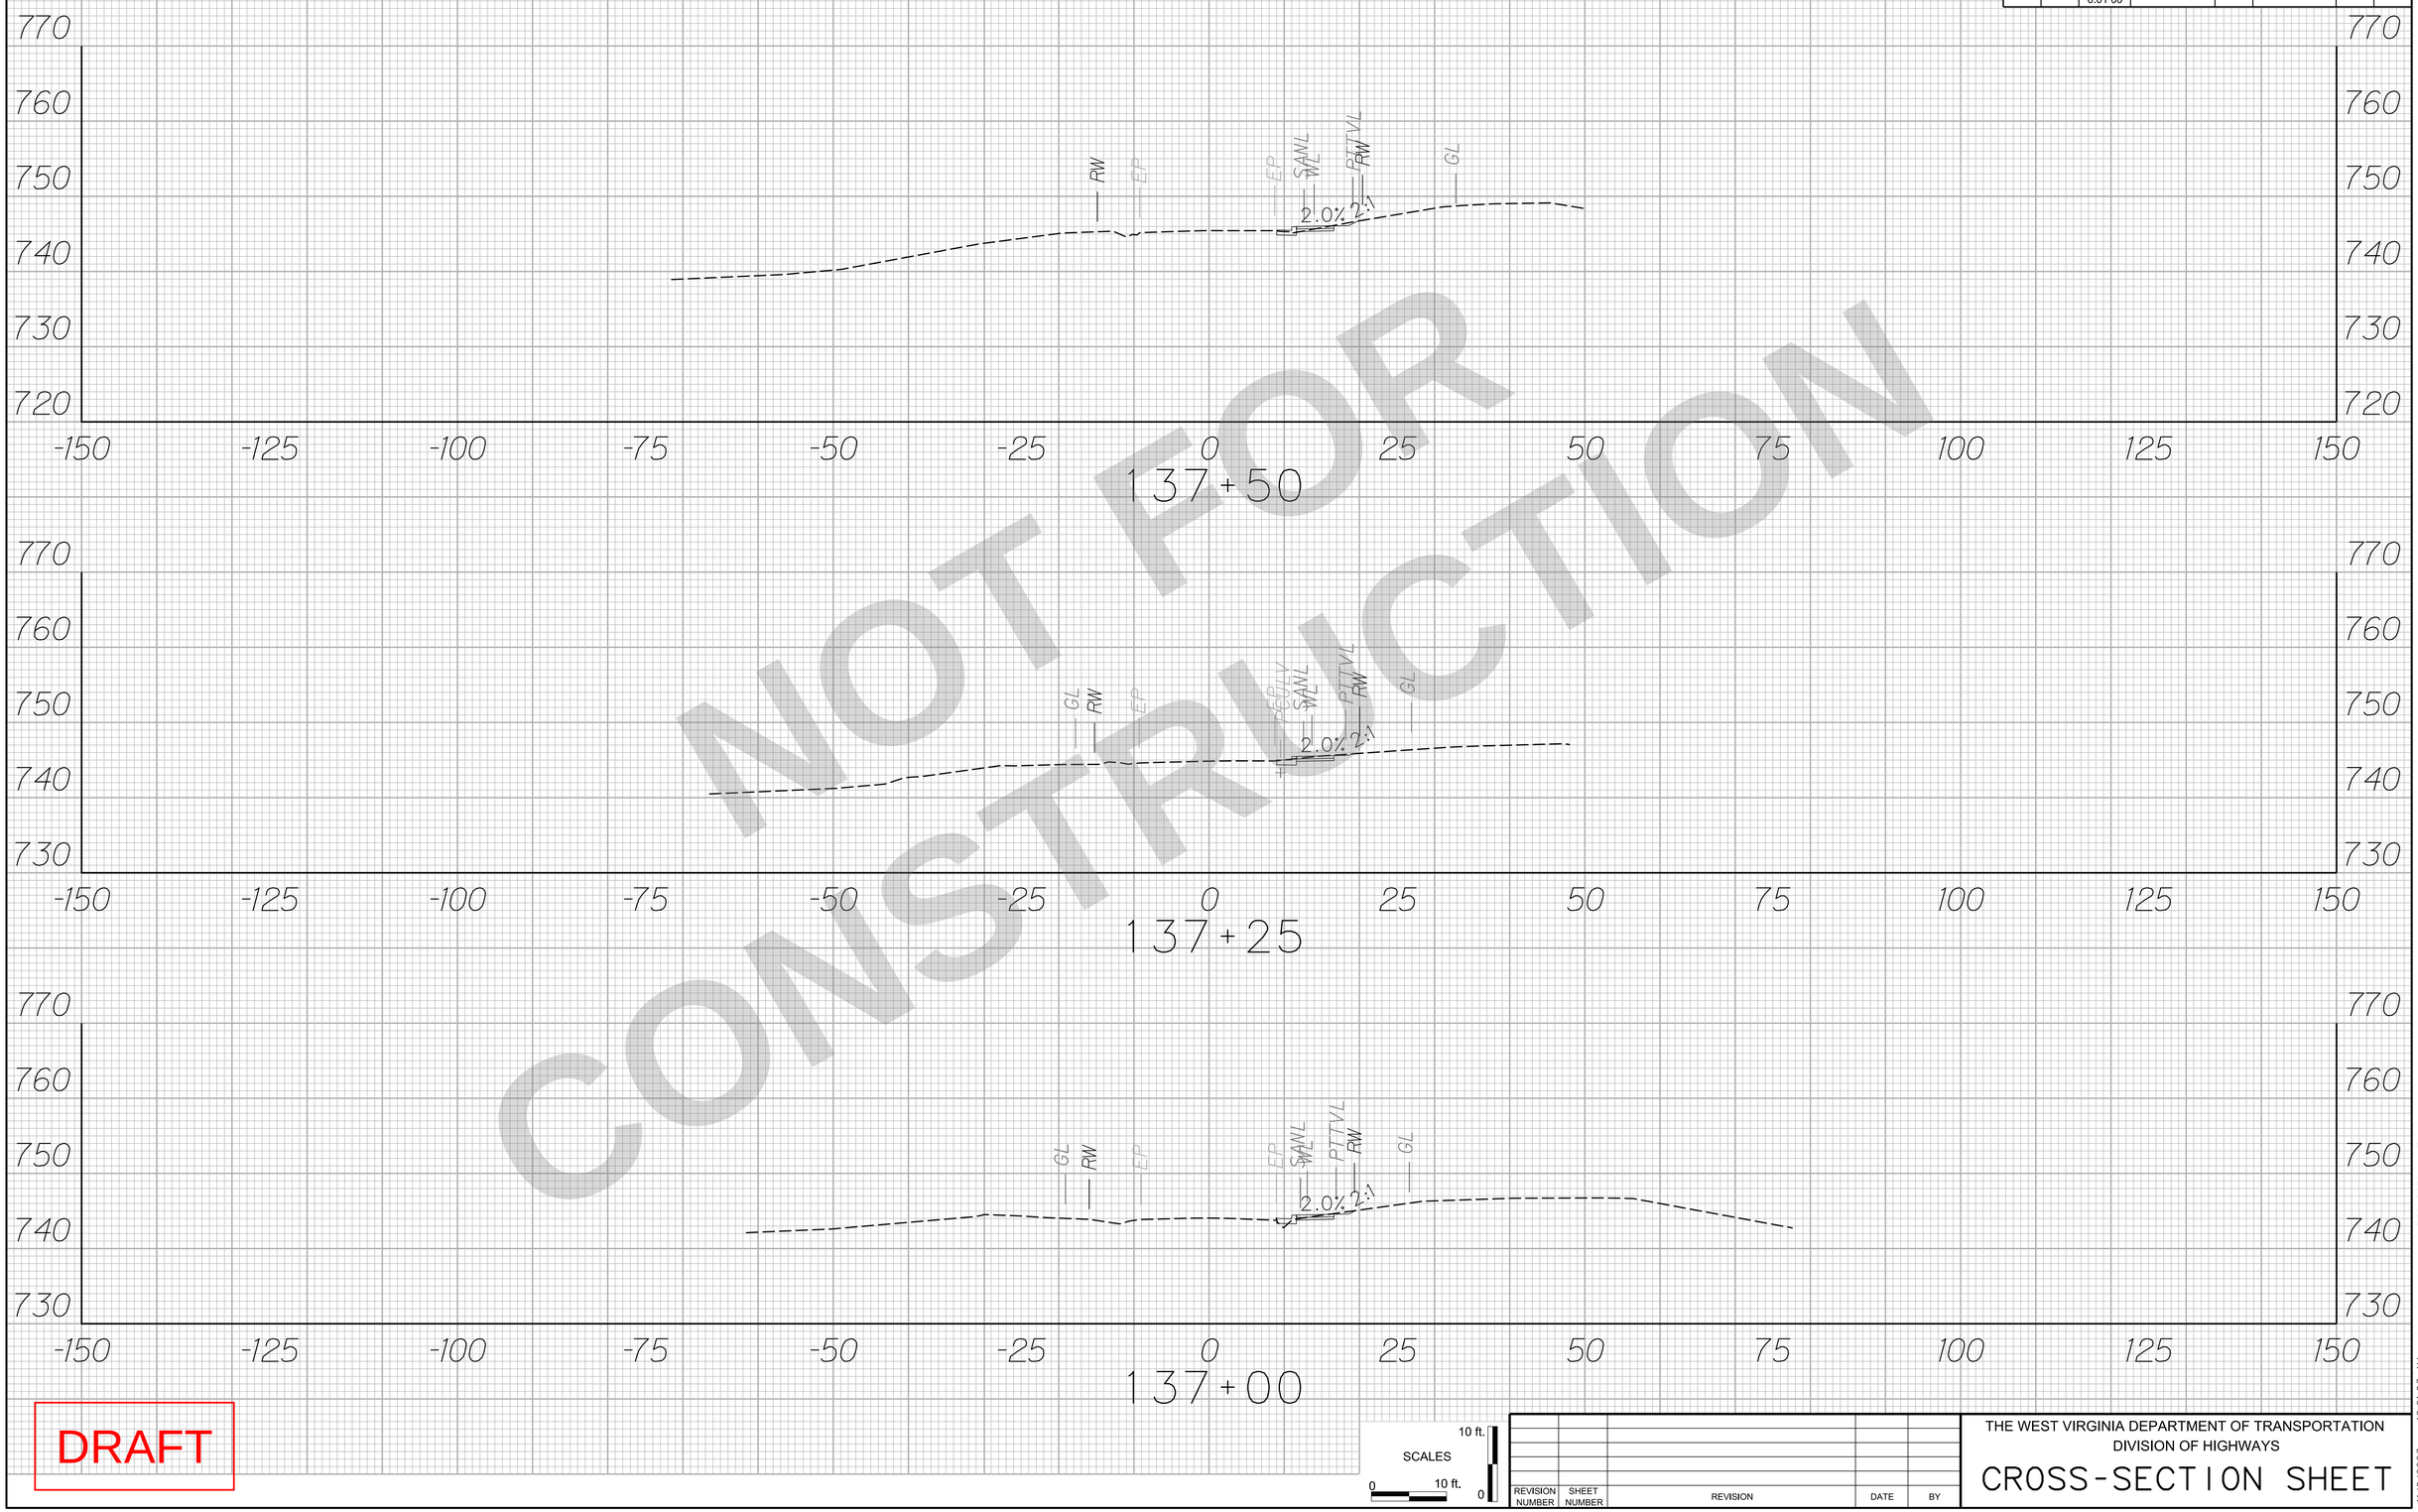

NOT FOR CONSTRUCTION

DRAFT

SCALES
10 ft.
0
10 ft.
0

REVISION NUMBER	SHEET NUMBER	REVISION	DATE	BY

THE WEST VIRGINIA DEPARTMENT OF TRANSPORTATION
DIVISION OF HIGHWAYS

CROSS-SECTION SHEET

11/9/2023 10:01:03 AM c:\pw_pit\harperb\d3504265\rdy_TeaysMtVernon_xsec.sht

Public Roads Div	State Dist No	State Project No	Federal Project No	Fiscal Year	County	Sheet No	Total Sheets
WV	01	U340 -34/14- 0.01 00	TAP-0034(093)D	2024	PUTNAM	104	179

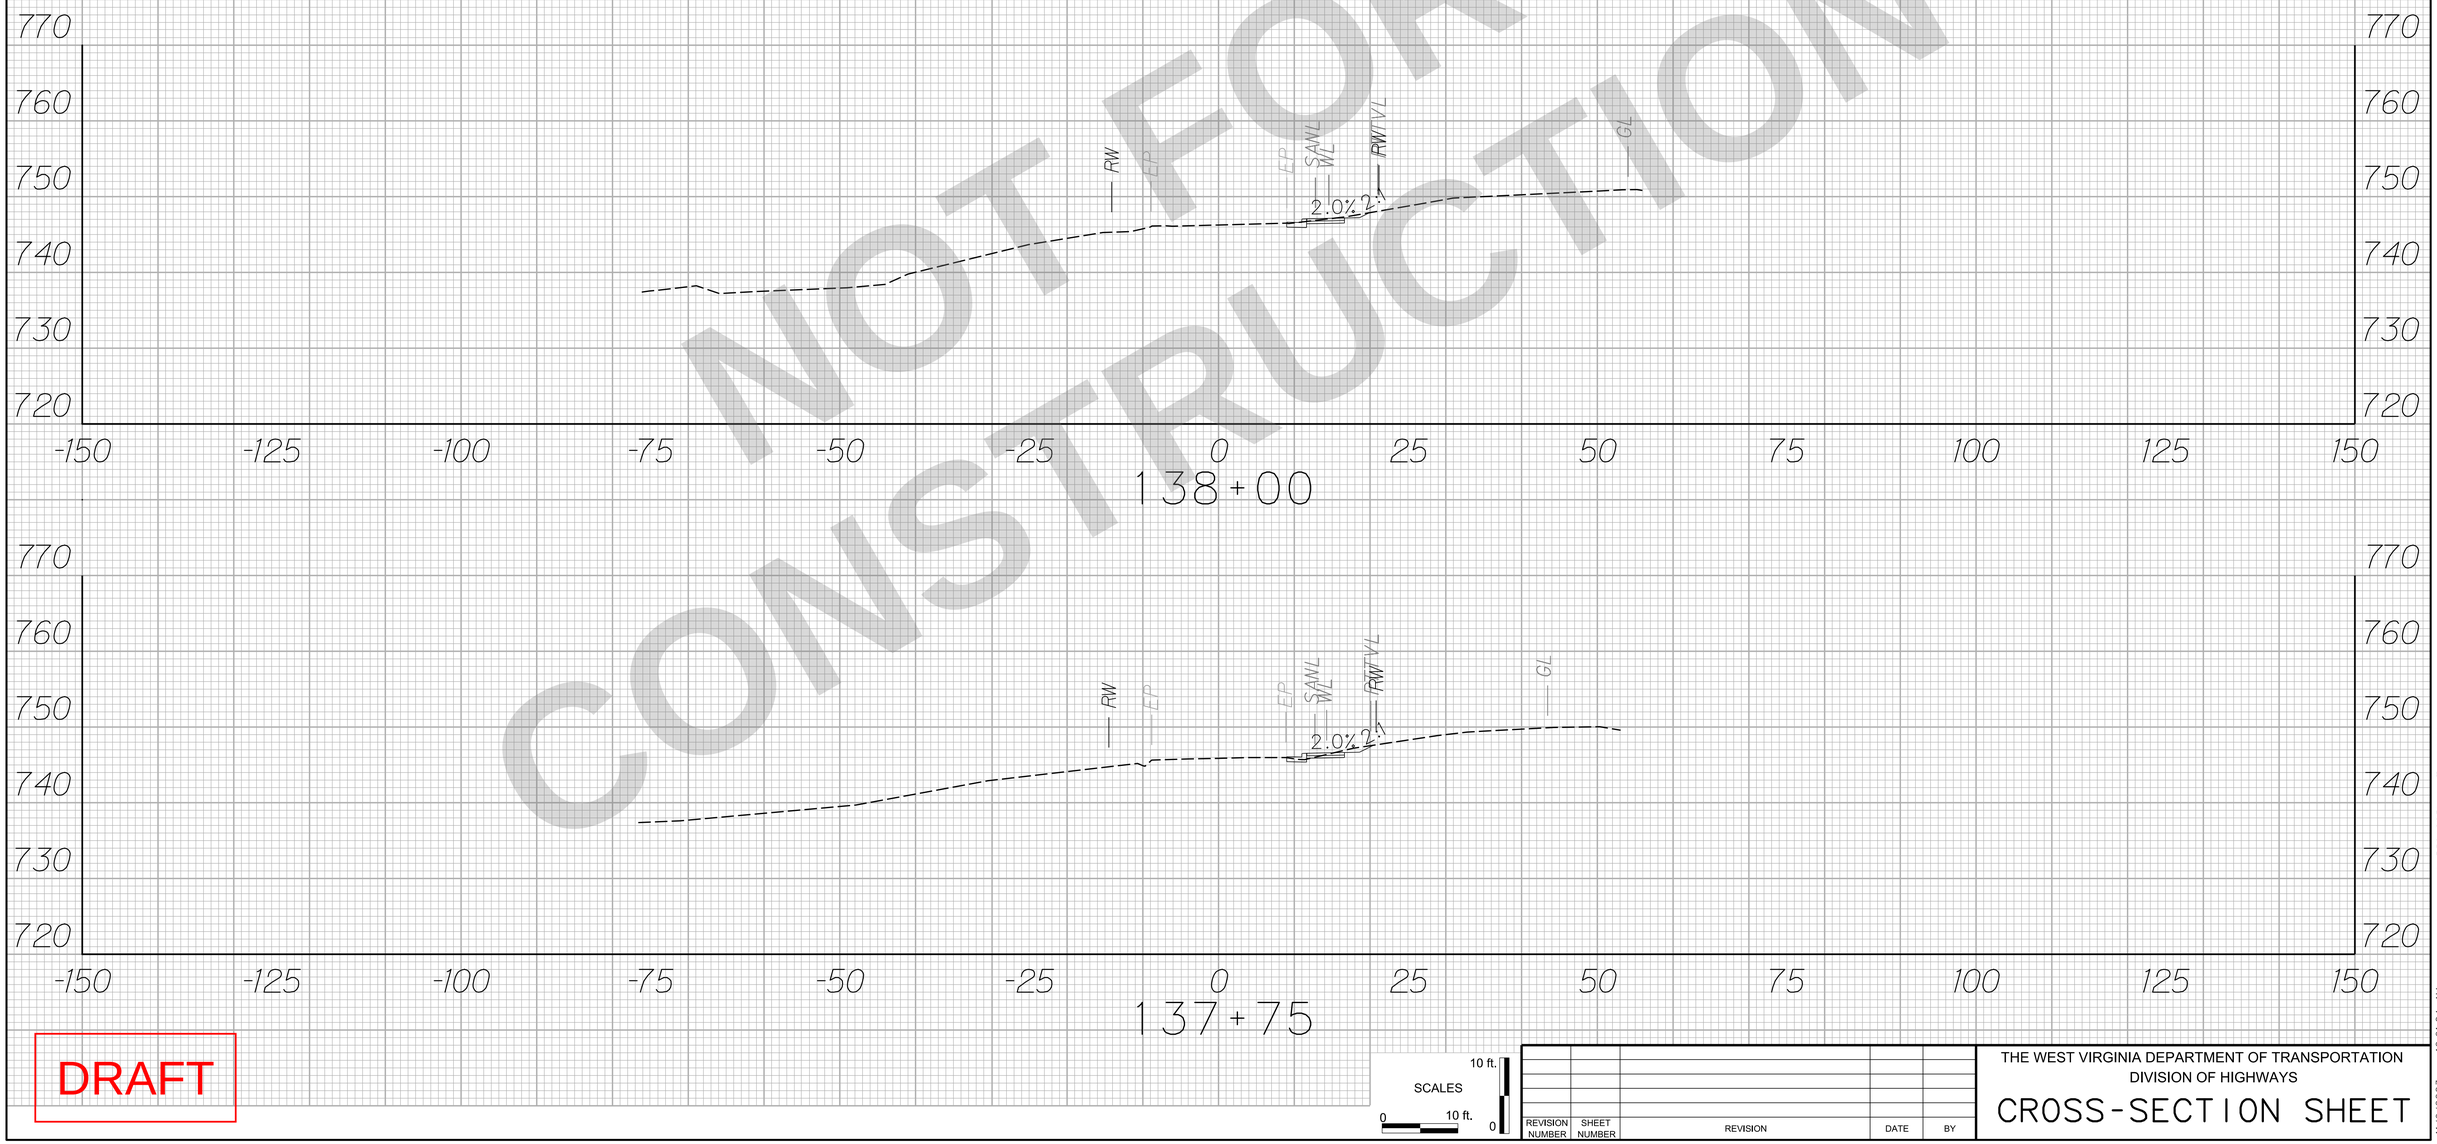

NOT FOR CONSTRUCTION

DRAFT

SCALES

10 ft. 0 10 ft. 0

REVISION NUMBER	SHEET NUMBER	REVISION	DATE	BY

THE WEST VIRGINIA DEPARTMENT OF TRANSPORTATION
DIVISION OF HIGHWAYS

CROSS-SECTION SHEET

11/9/2023 10:01:04 AM c:\pw_pil\harperrb\d3504265\vrdy_TeaysMtVernon_xsec.sht

Public Roads Div	State Dist No	State Project No	Federal Project No	Fiscal Year	County	Sheet No	Total Sheets
WV	01	U340 -34/14- 0.01 00	TAP-0034(093)D	2024	PUTNAM	105	179

NOT FOR CONSTRUCTION

DRAFT

SCALES
10 ft.
0
10 ft.
0

REVISION NUMBER	SHEET NUMBER	REVISION	DATE	BY

THE WEST VIRGINIA DEPARTMENT OF TRANSPORTATION
DIVISION OF HIGHWAYS

CROSS-SECTION SHEET

11/9/2023 10:01:05 AM c:\pw_pii\harperrb\d3504265\rvdy_TeaysMtVernon_xsec.sht

Public Roads Div	State Dist No	State Project No	Federal Project No	Fiscal Year	County	Sheet No	Total Sheets
WV	01	U340 -34/14- 0.01 00	TAP-0034(093)D	2024	PUTNAM	106	179

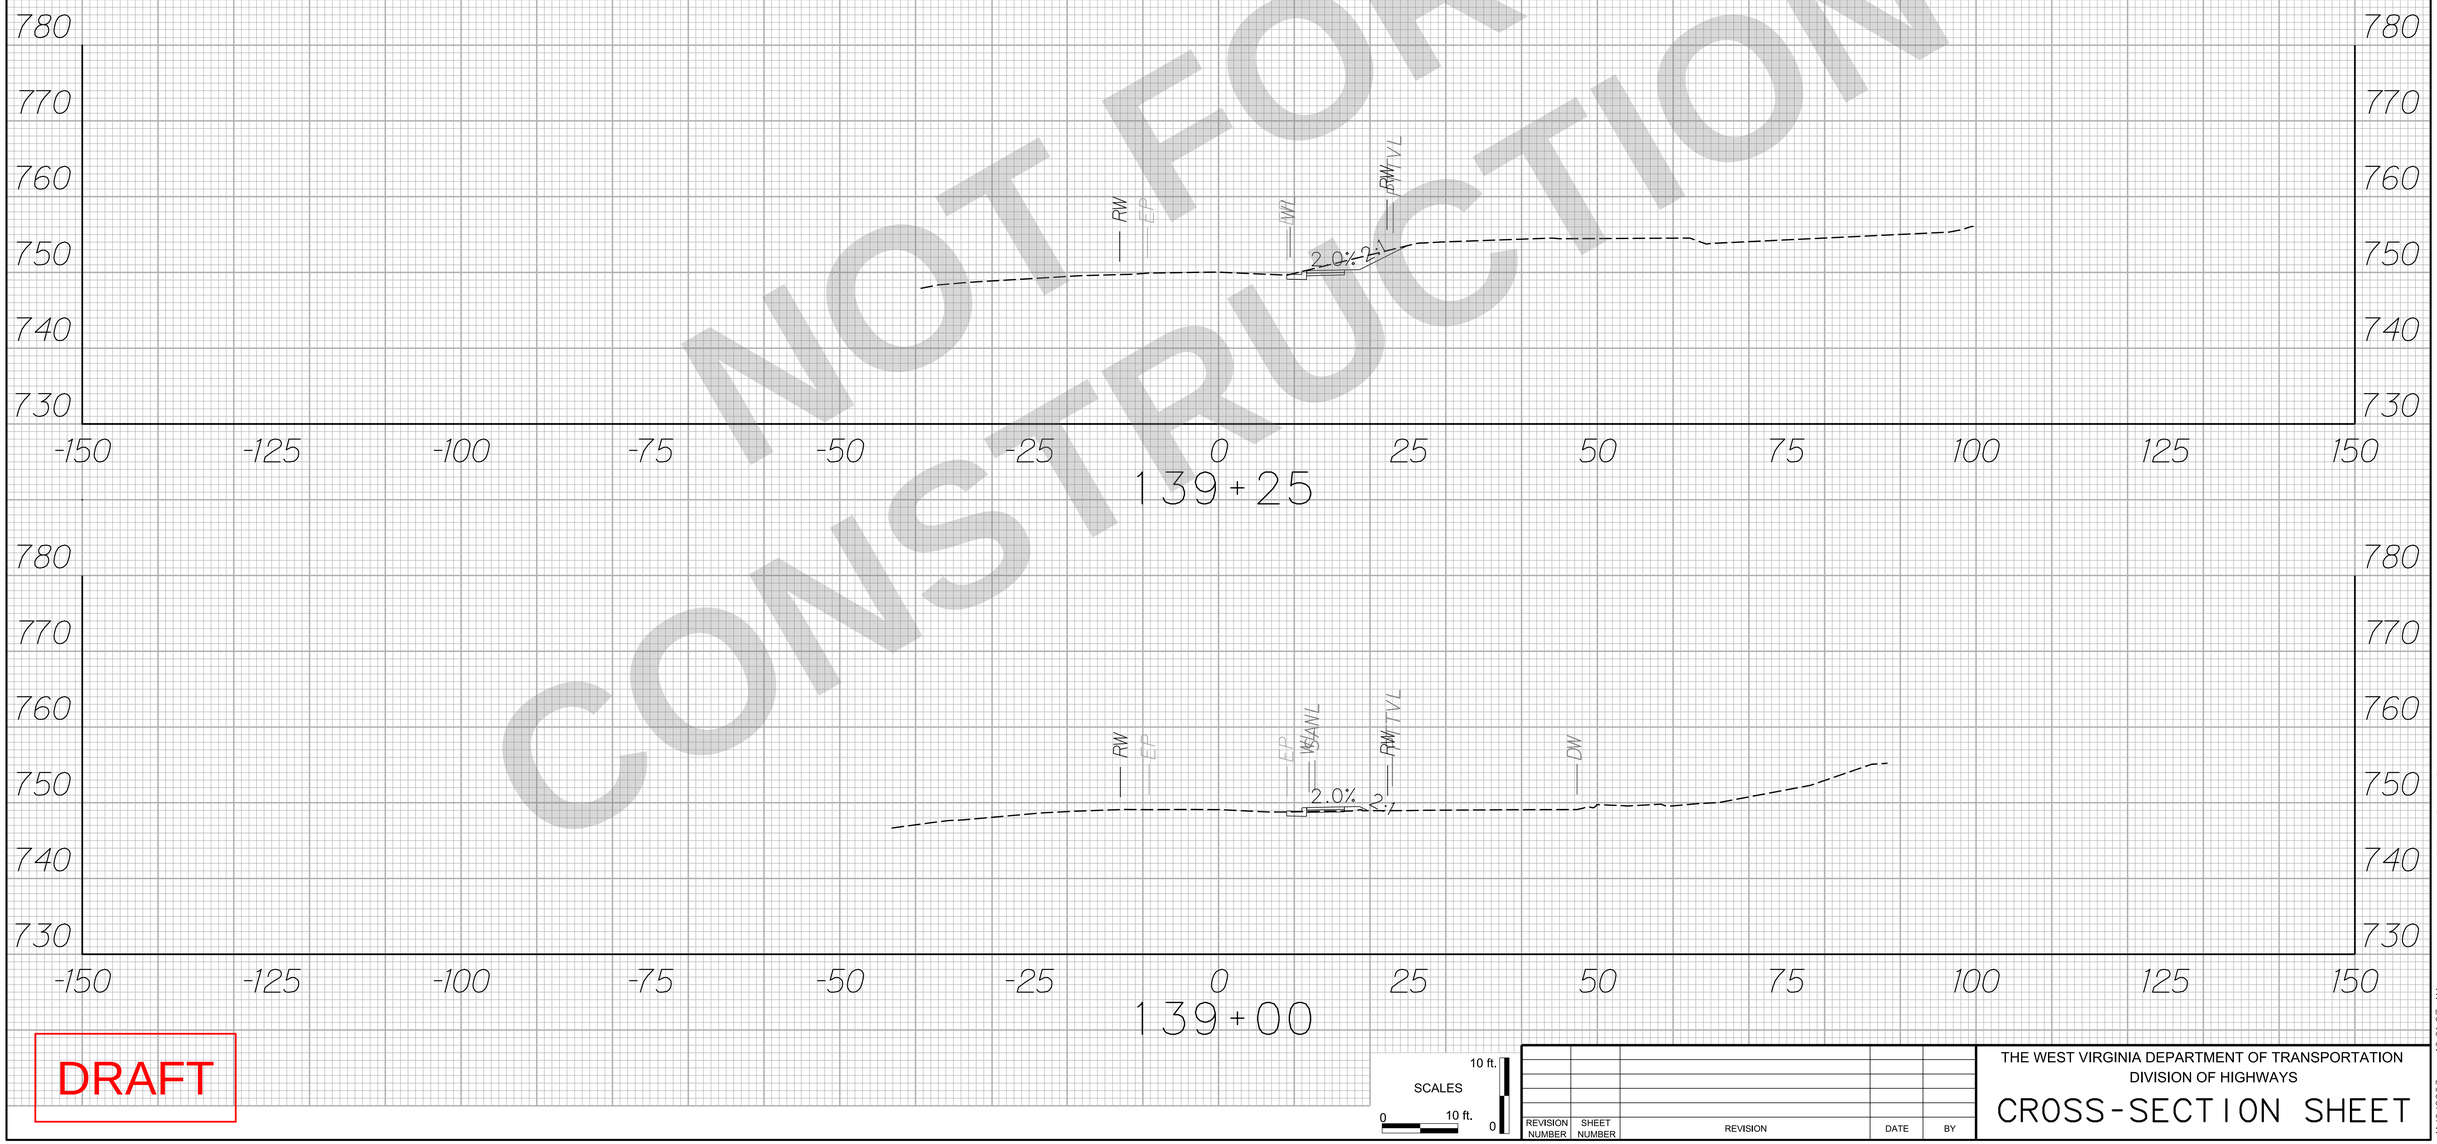

NOT FOR CONSTRUCTION

DRAFT

SCALES

10 ft. 0 10 ft. 0

REVISION NUMBER	SHEET NUMBER	REVISION	DATE	BY

THE WEST VIRGINIA DEPARTMENT OF TRANSPORTATION
DIVISION OF HIGHWAYS

CROSS-SECTION SHEET

11/9/2023 10:01:07 AM c:\pw_pil\harperrb\d3504265\rvdy_TeaysMtVernon_xsec.sht

Public Roads Div	State Dist No	State Project No	Federal Project No	Fiscal Year	County	Sheet No	Total Sheets
WV	01	U340 -34/14- 0.01 00	TAP-0034(093)D	2024	PUTNAM	107	179

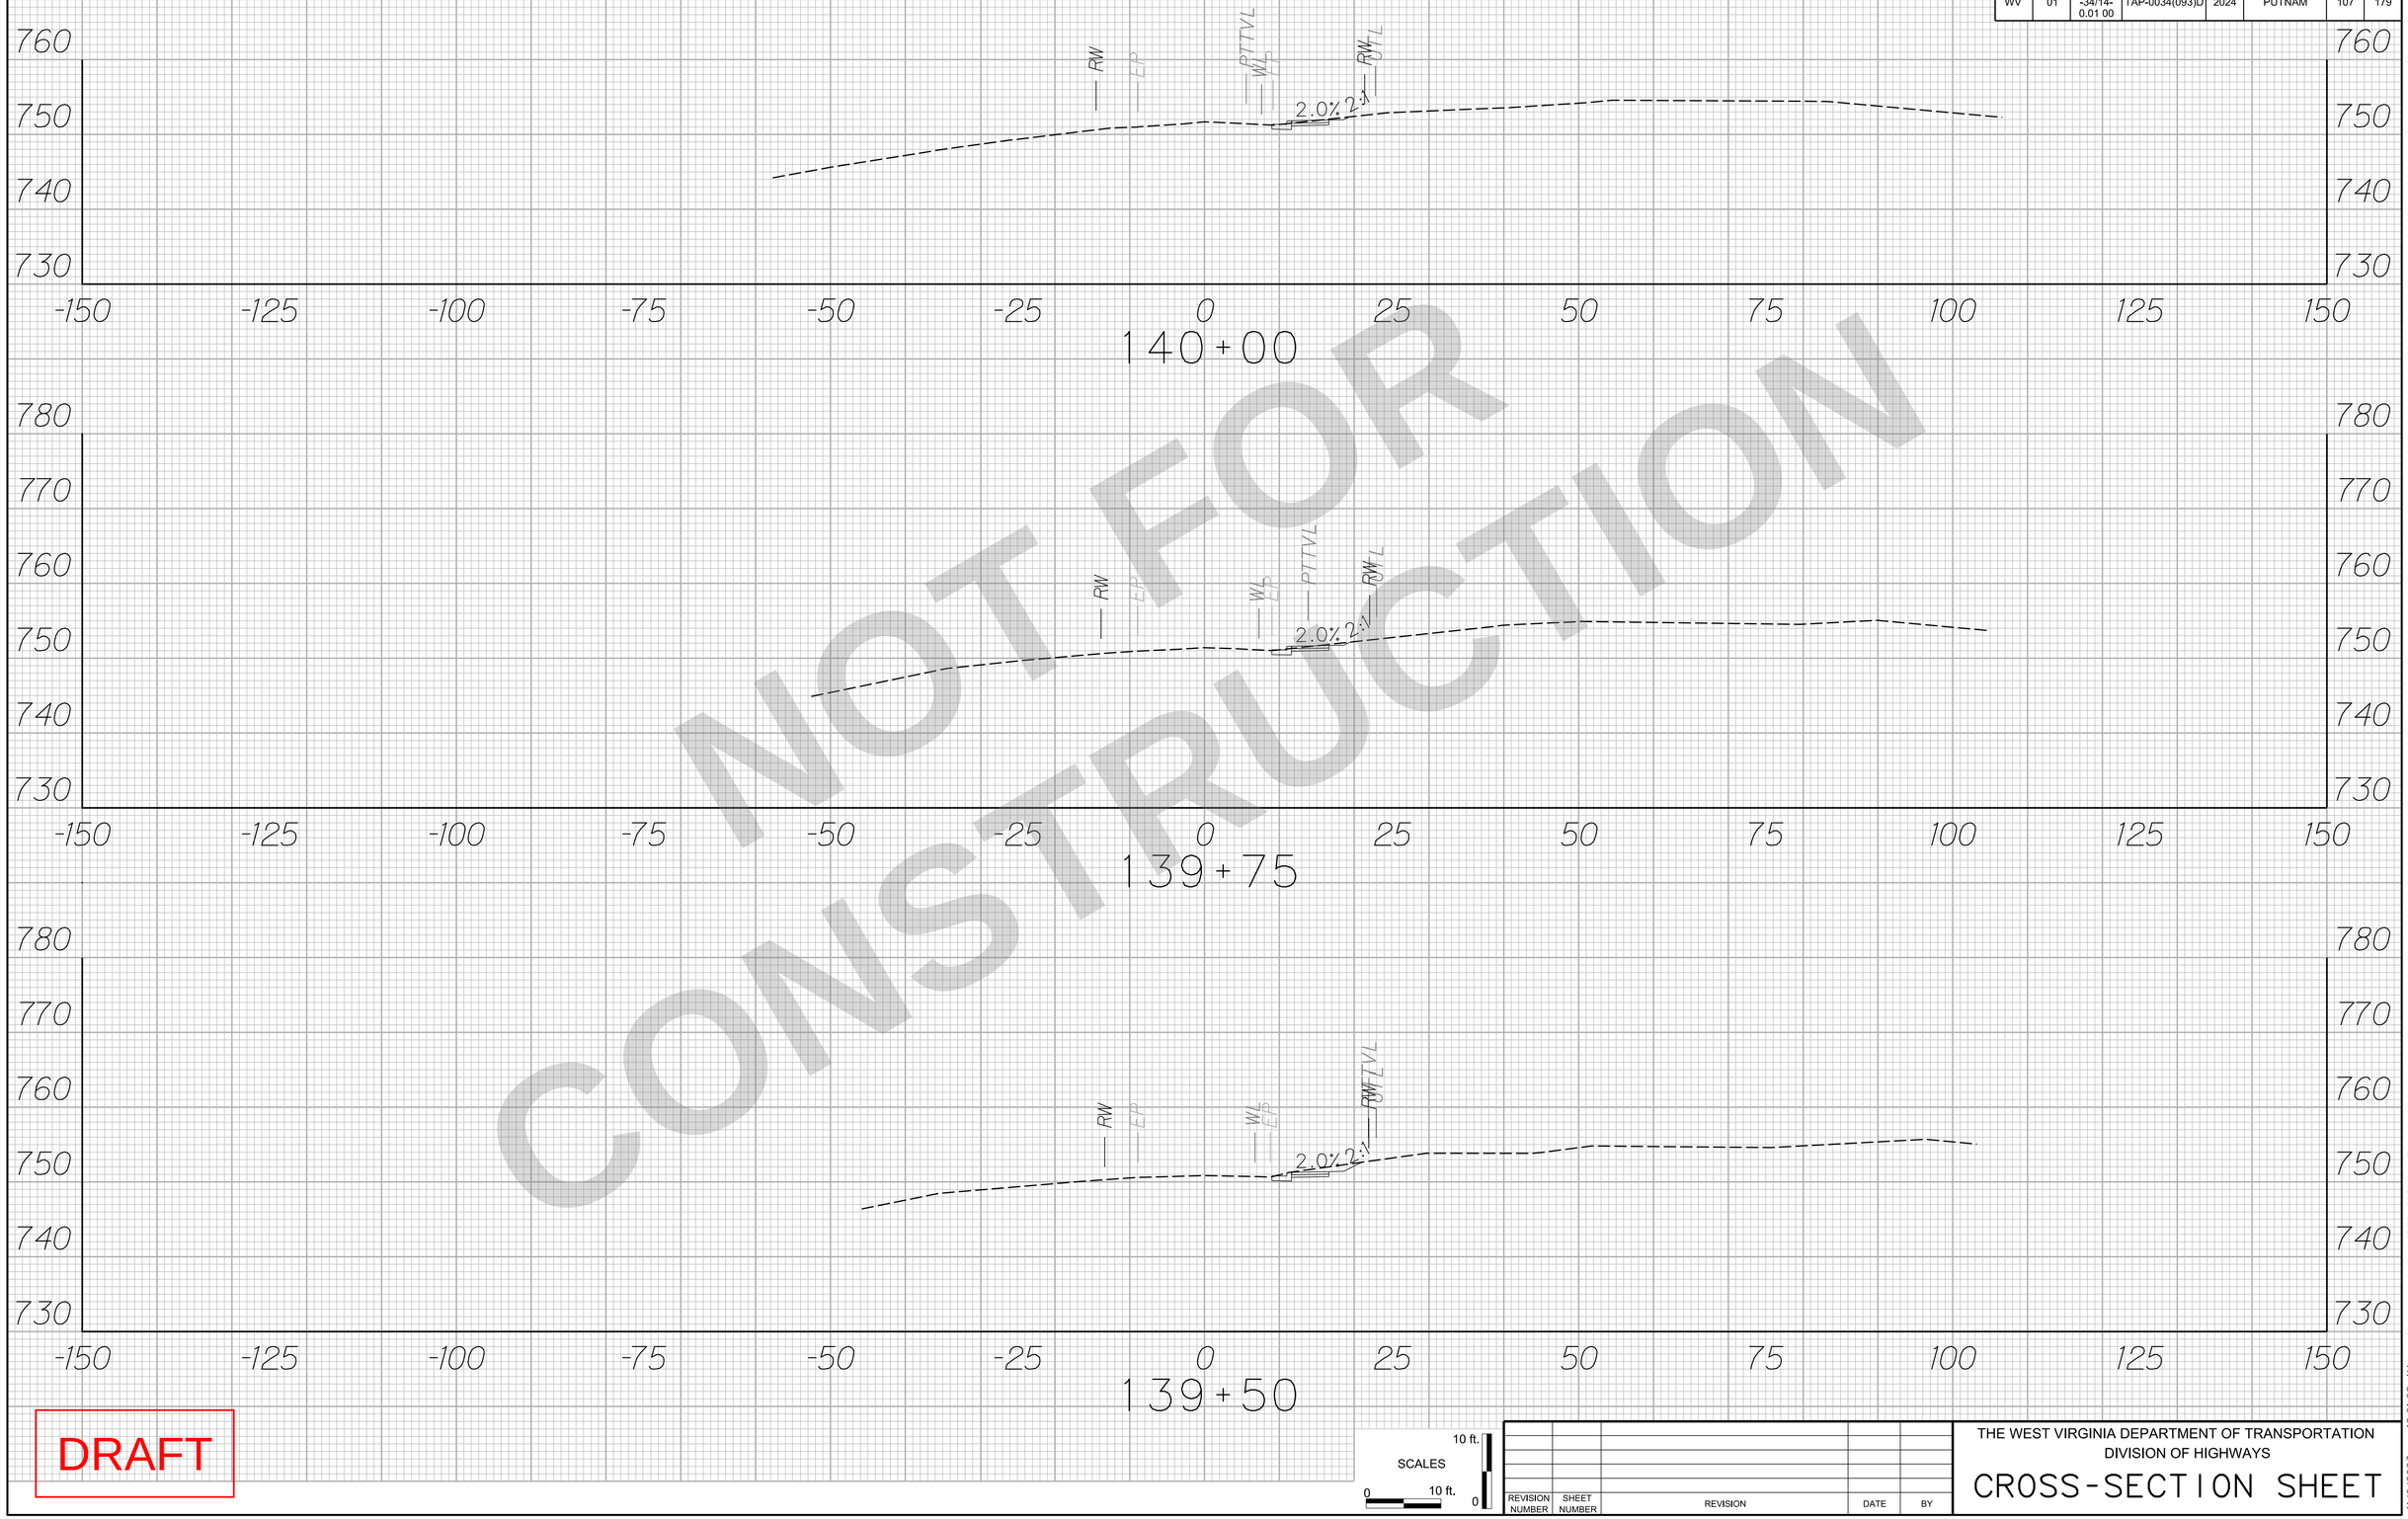

NOT FOR CONSTRUCTION

DRAFT

SCALES

10 ft. 0 10 ft. 0

REVISION NUMBER	SHEET NUMBER	REVISION	DATE	BY

THE WEST VIRGINIA DEPARTMENT OF TRANSPORTATION
DIVISION OF HIGHWAYS

CROSS-SECTION SHEET

11/9/2023 10:01:08 AM c:\pw_pil\harperrb\d3504265\rdy_TeaysMtVernon_xsec.sht

Public Roads Div	State Dist No	State Project No	Federal Project No	Fiscal Year	County	Sheet No	Total Sheets
WV	01	U340 -34/14- 0.01 00	TAP-0034(093)D	2024	PUTNAM	108	179

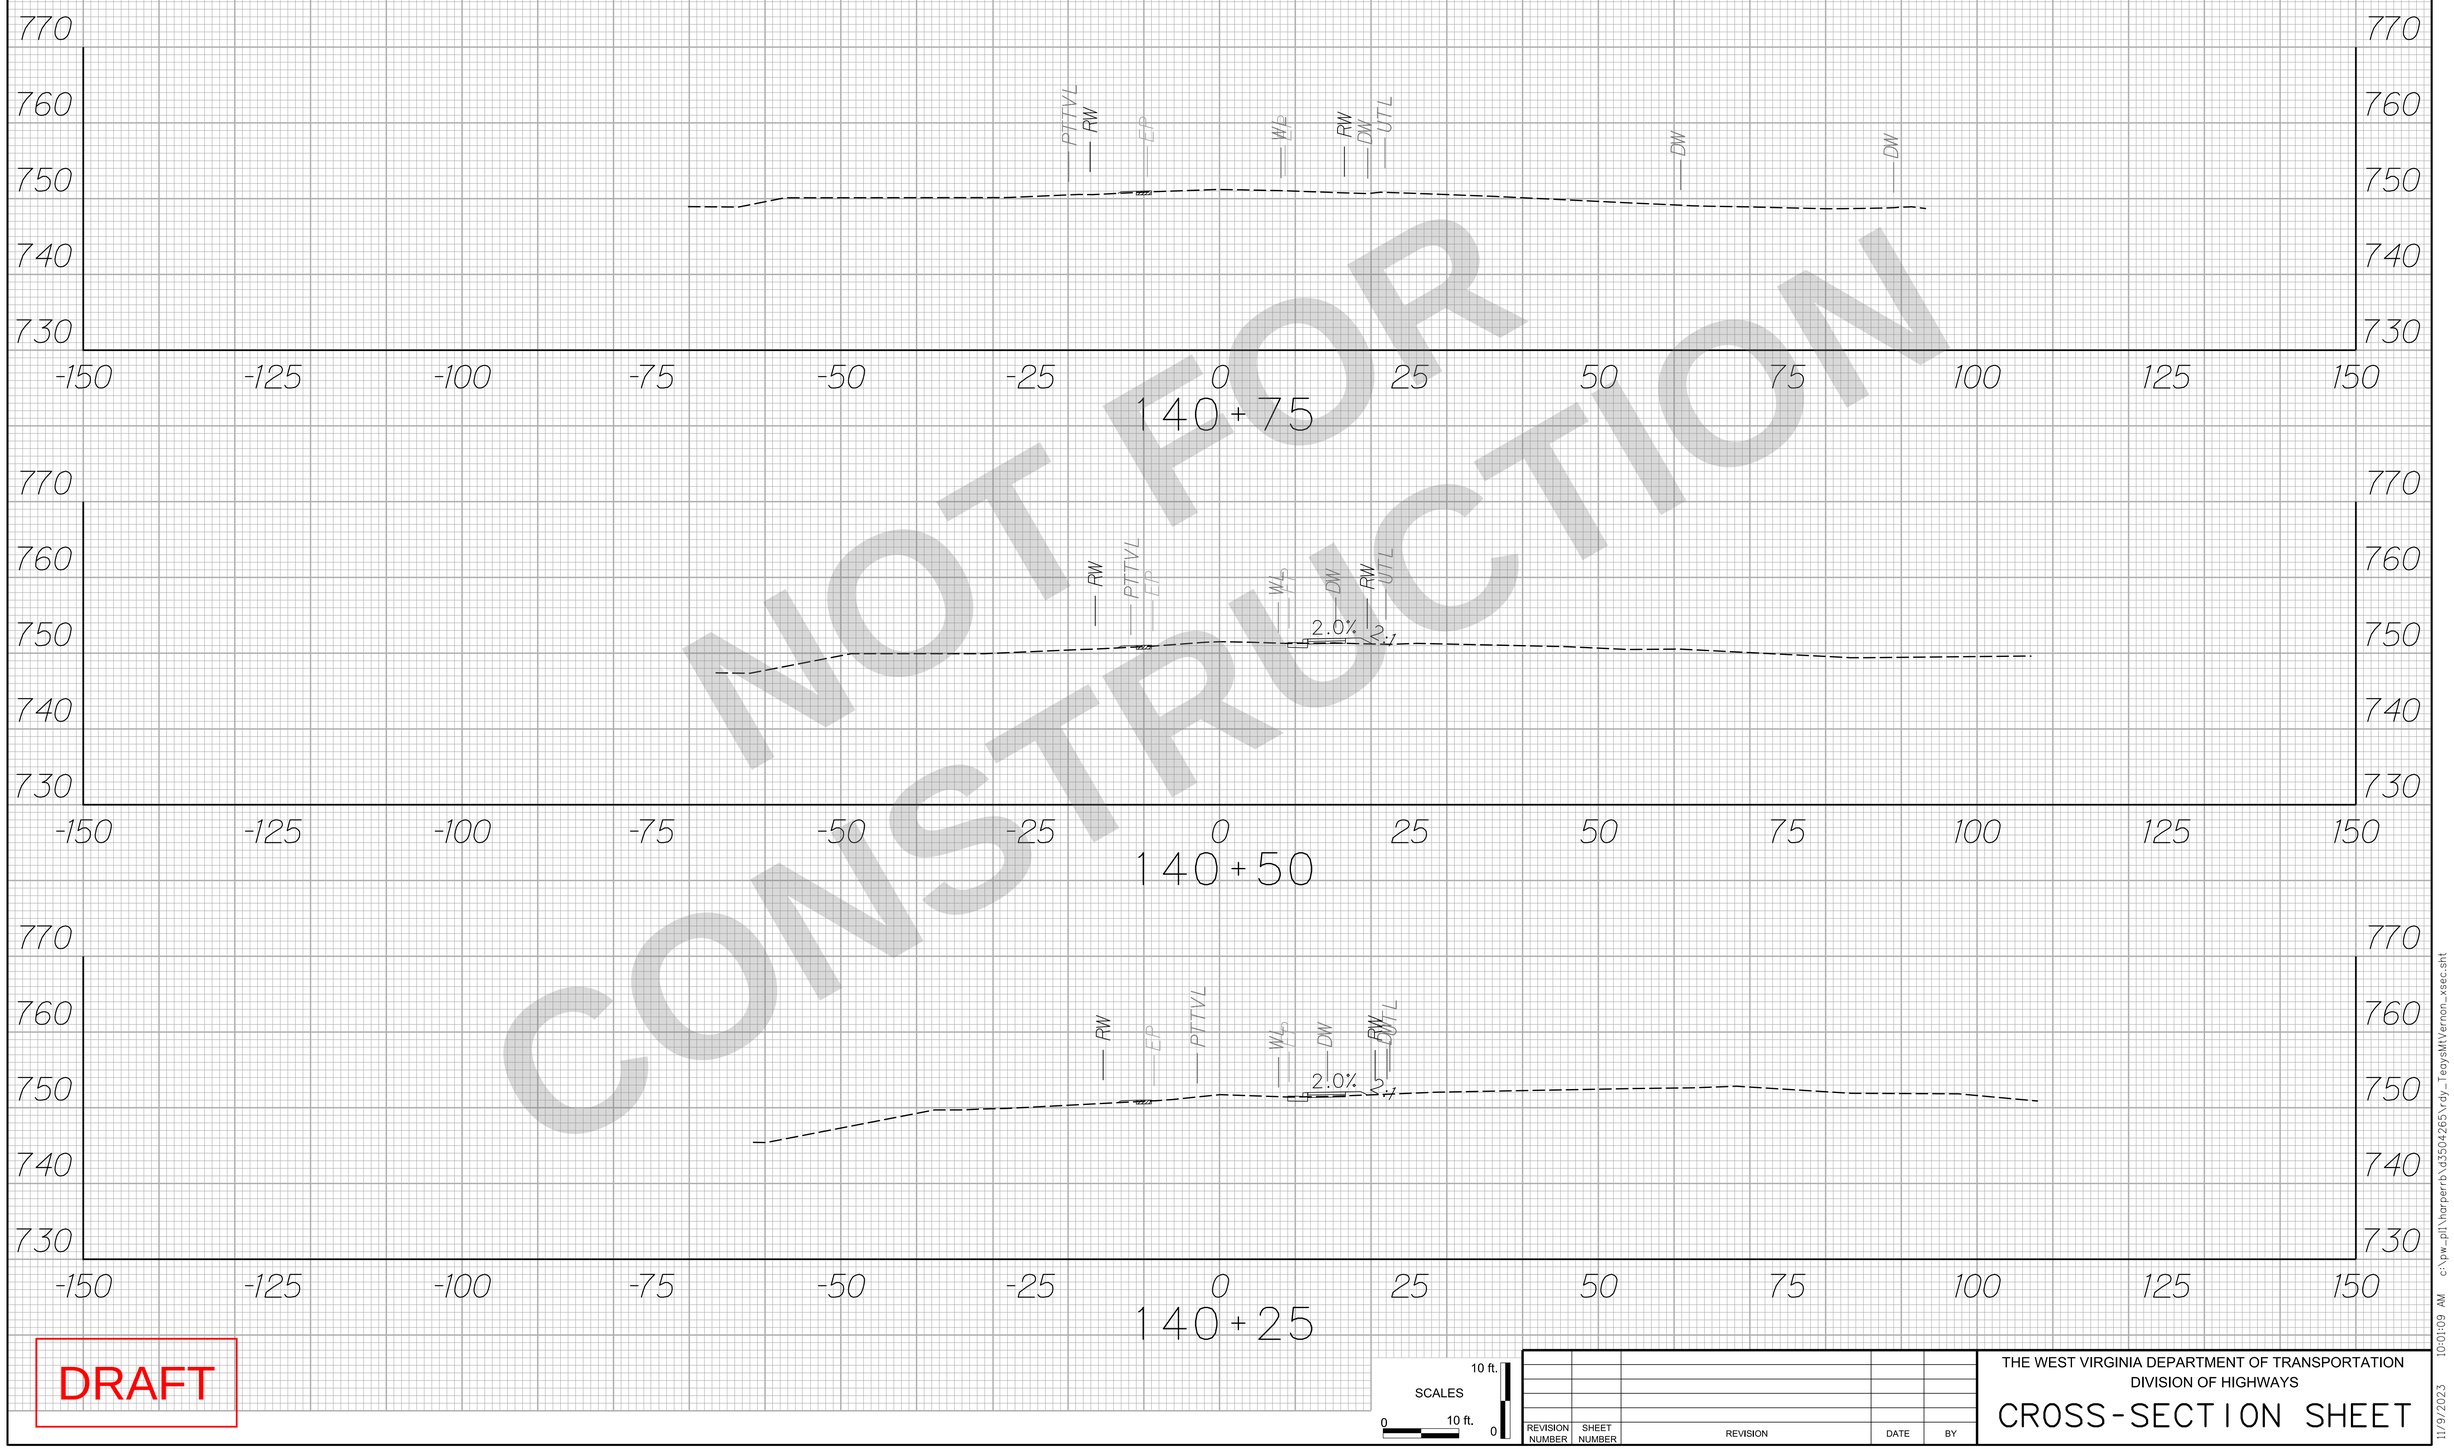

NOT FOR CONSTRUCTION

DRAFT

SCALES
10 ft.
0 10 ft. 0

REVISION NUMBER	SHEET NUMBER	REVISION	DATE	BY

THE WEST VIRGINIA DEPARTMENT OF TRANSPORTATION
DIVISION OF HIGHWAYS

CROSS-SECTION SHEET

11/9/2023 10:01:09 AM c:\pw_pl\harperrb\d3504265\rdy_TeaysMtVernon_xsec.sht

Public Roads Div	State Dist No	State Project No	Federal Project No	Fiscal Year	County	Sheet No	Total Sheets
WV	01	U340 -34/14- 0.01 00	TAP-0034(093)D	2024	PUTNAM	109	179

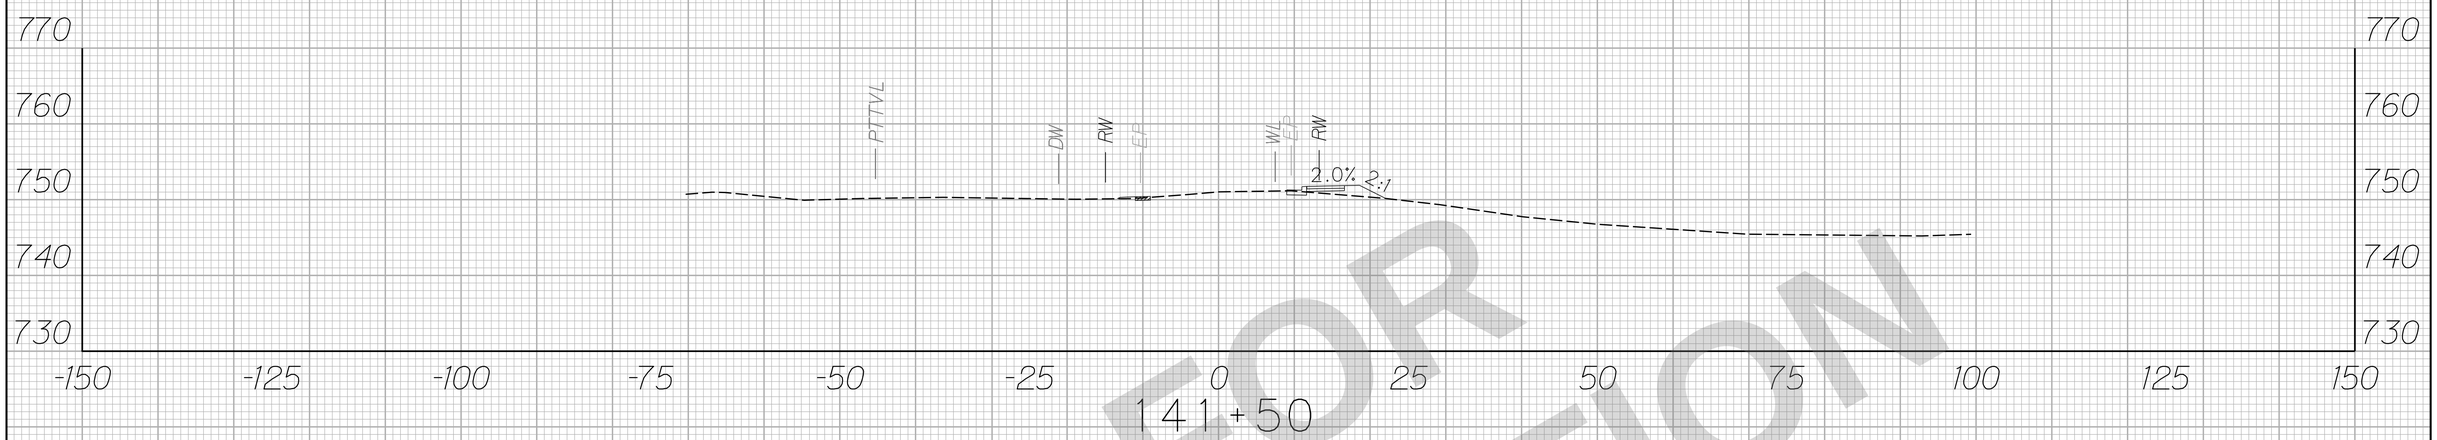

141+50

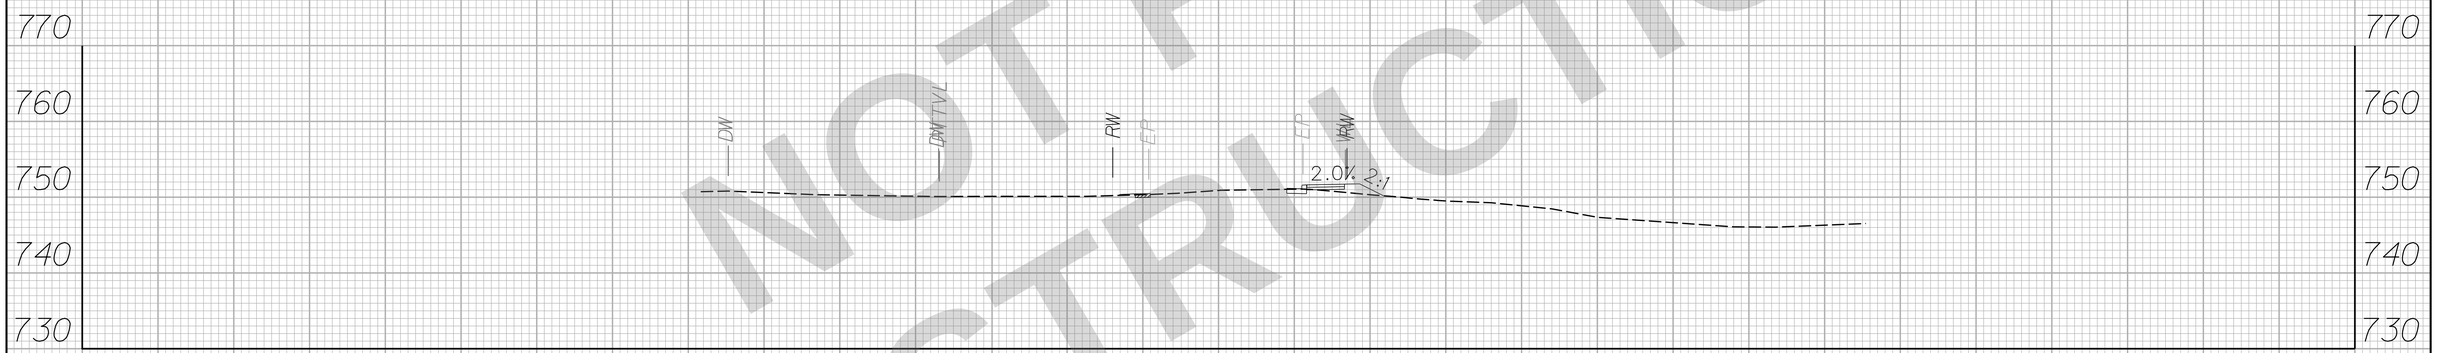

141+25

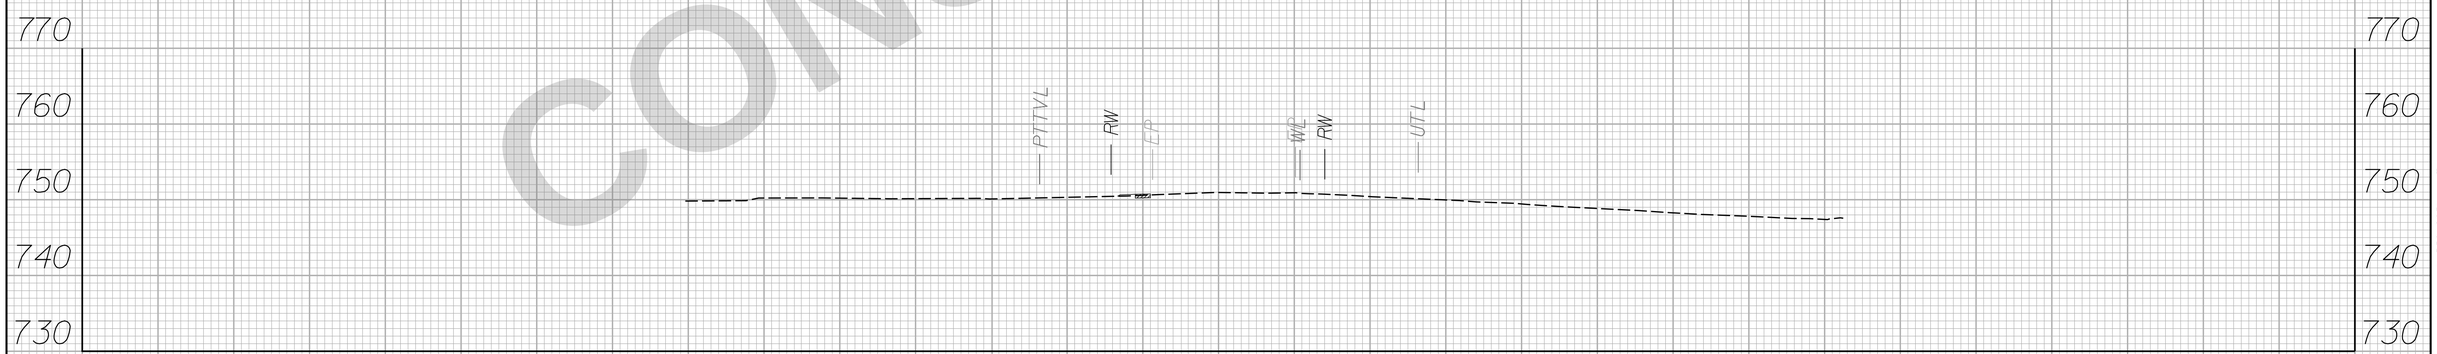

141+00

NOT FOR CONSTRUCTION

DRAFT

SCALES

10 ft.
0
10 ft.
0

REVISION NUMBER	SHEET NUMBER	REVISION	DATE	BY

THE WEST VIRGINIA DEPARTMENT OF TRANSPORTATION
DIVISION OF HIGHWAYS

CROSS-SECTION SHEET

11/9/2023 10:01:10 AM c:\pw_pit\tharperb\d3504265\rdy_TeaysMtVernon_xsec.sht

Public Roads Div	State Dist No	State Project No	Federal Project No	Fiscal Year	County	Sheet No	Total Sheets
WV	01	U340 -34/14- 0.01 00	TAP-0034(093)D	2024	PUTNAM	110	179

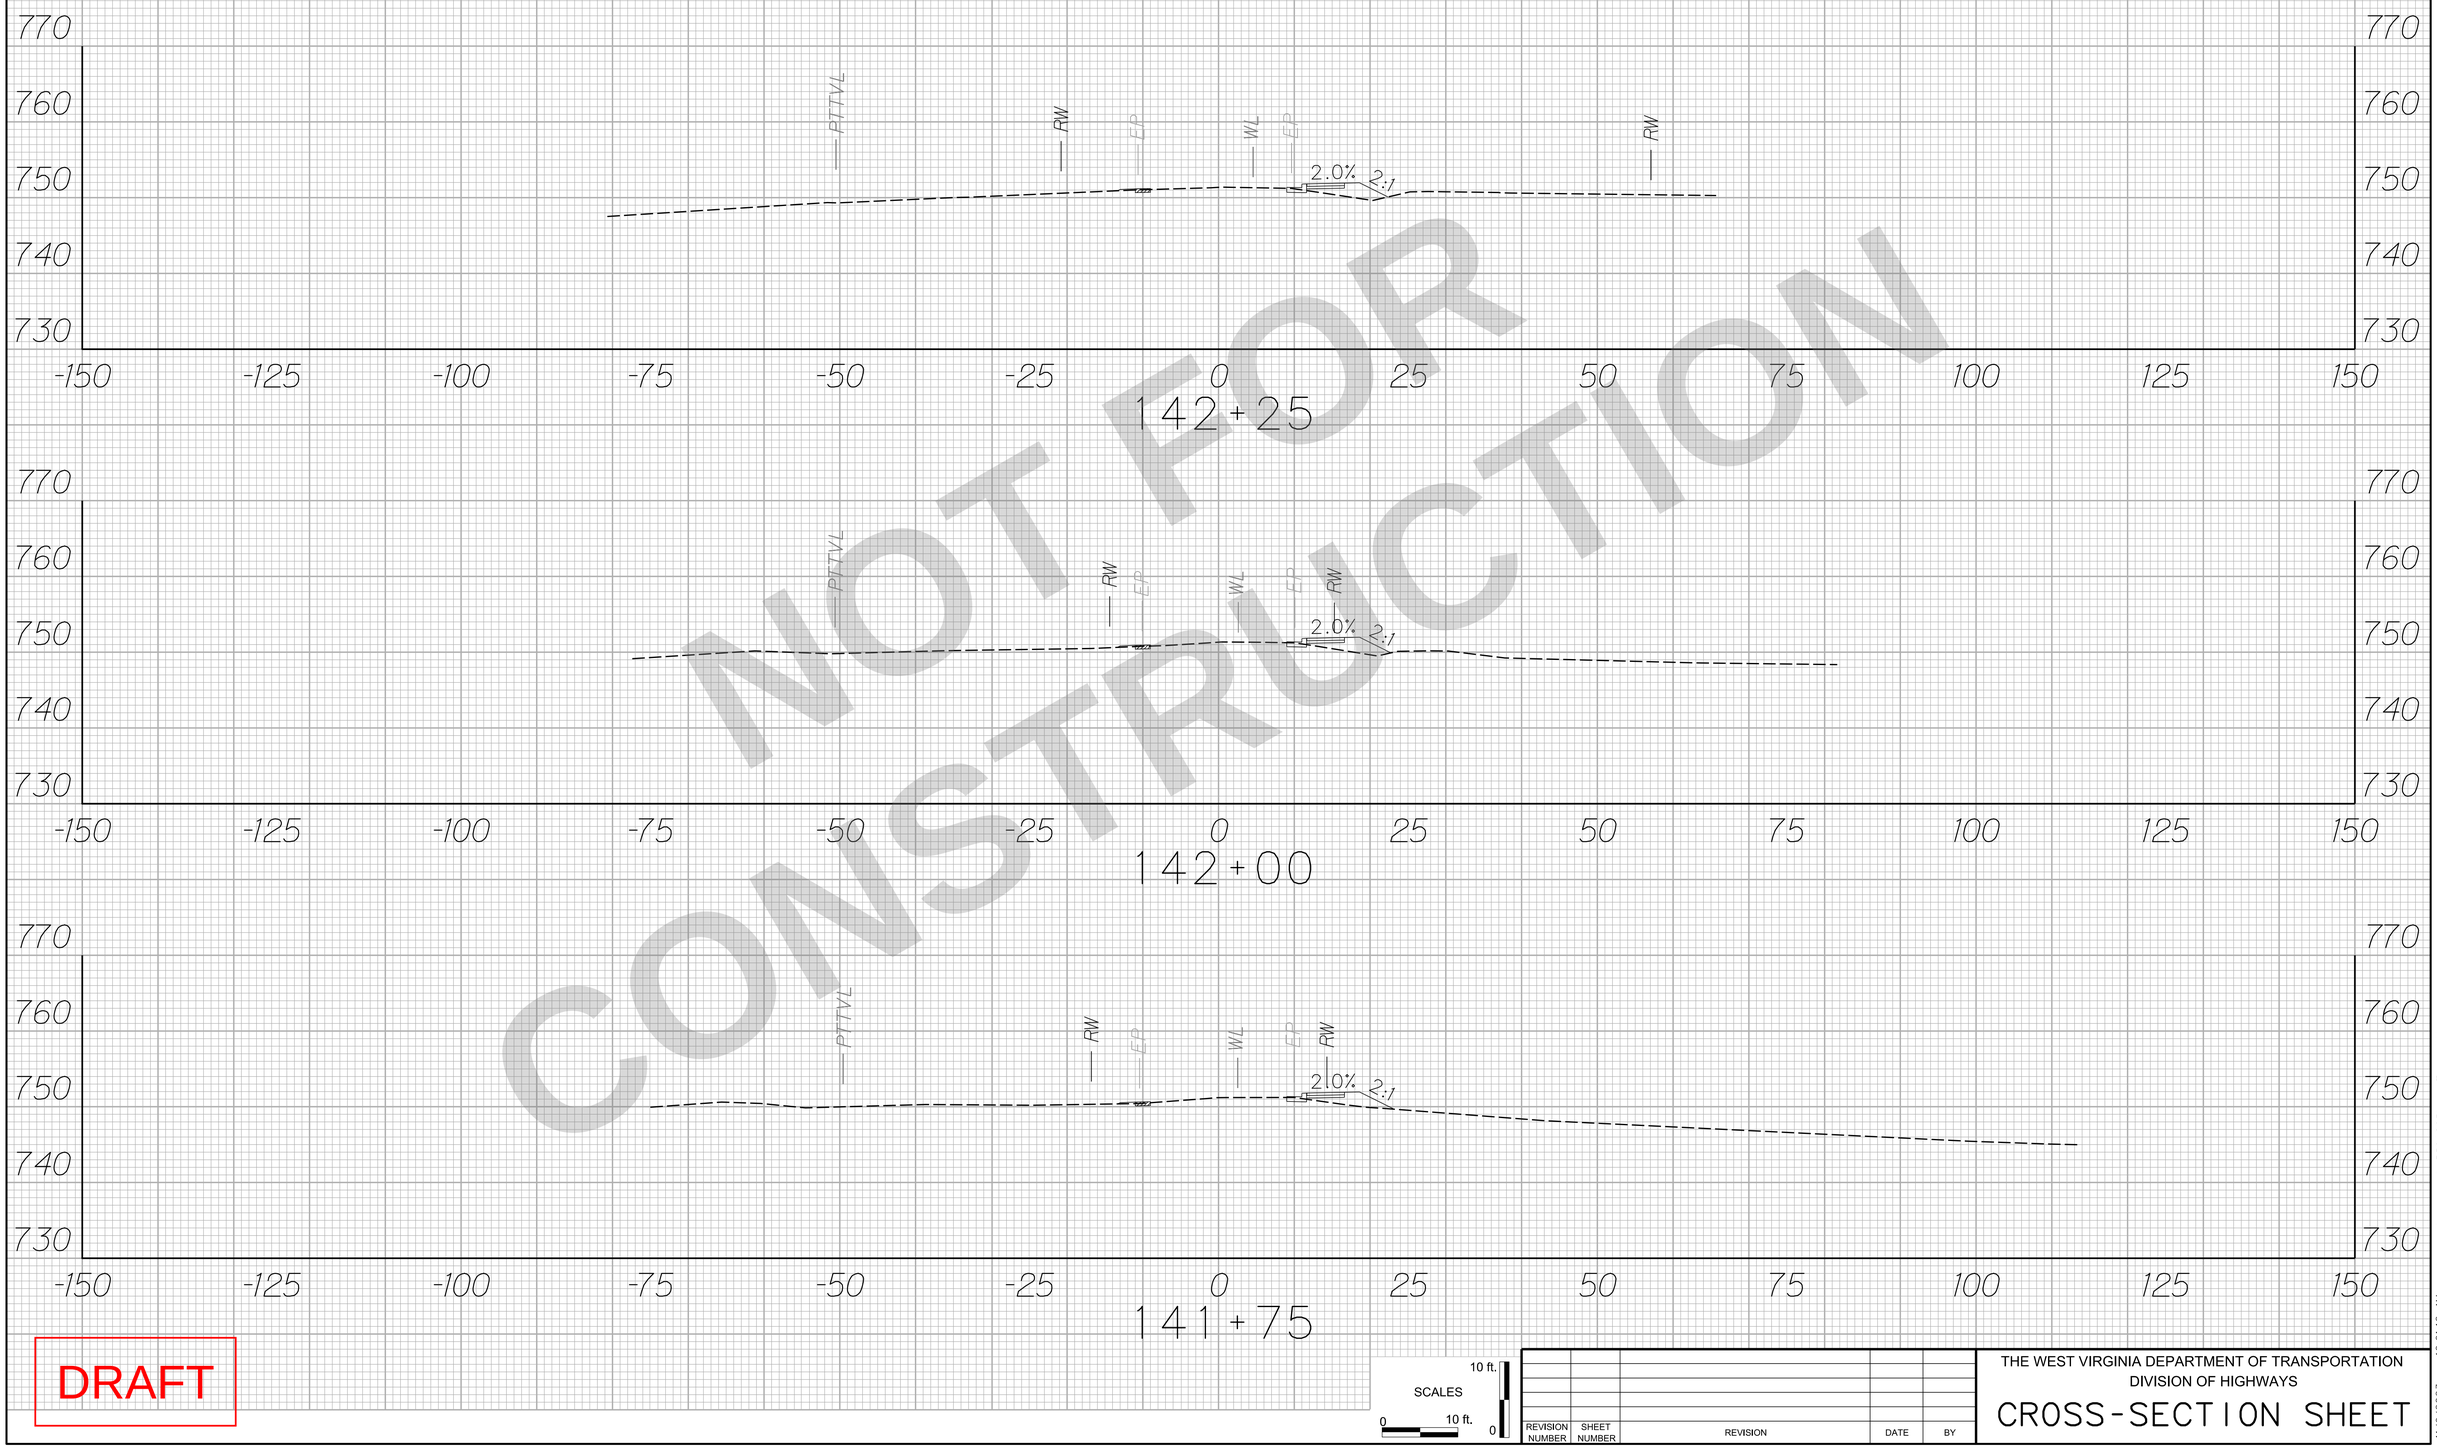

NOT FOR CONSTRUCTION

DRAFT

SCALES
10 ft.
0
10 ft.
0

REVISION NUMBER	SHEET NUMBER	REVISION	DATE	BY

THE WEST VIRGINIA DEPARTMENT OF TRANSPORTATION
DIVISION OF HIGHWAYS

CROSS-SECTION SHEET

11/9/2023 10:01:12 AM c:\pw_pit\harperrb\d3504265\rdy_TeaysMtVernon_xsec.sht

Public Roads Div	State Dist No	State Project No	Federal Project No	Fiscal Year	County	Sheet No	Total Sheets
WV	01	U340 -34/14- 0.01 00	TAP-0034(093)D	2024	PUTNAM	111	179

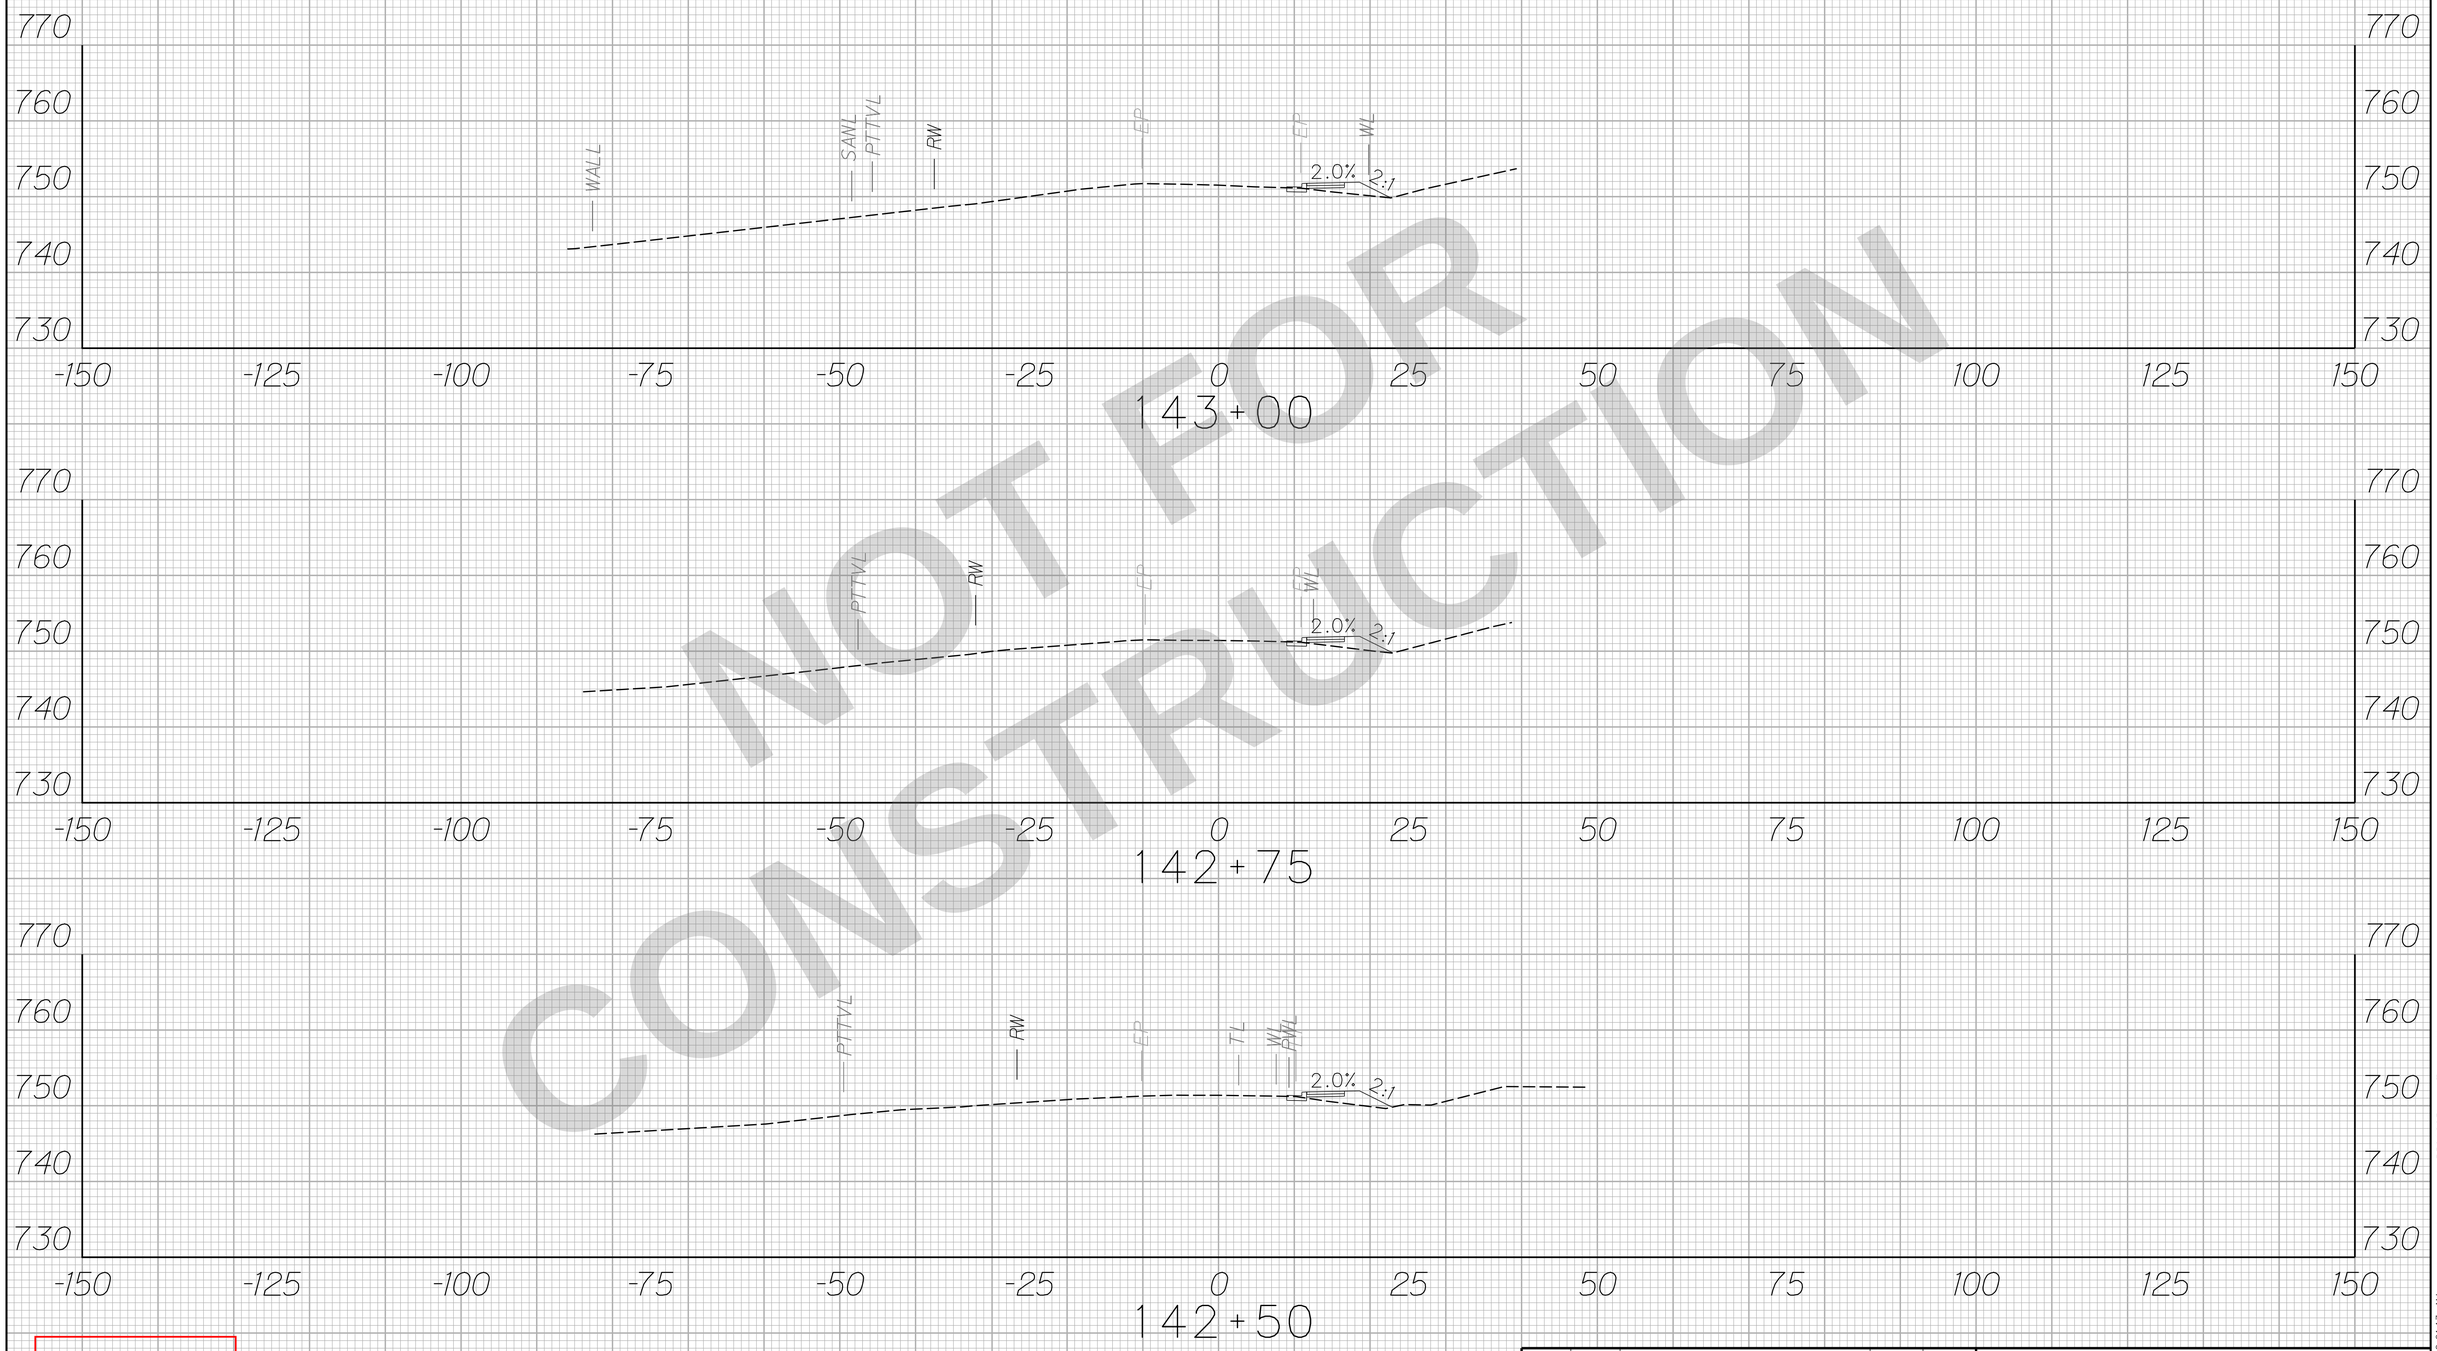

NOT FOR CONSTRUCTION

DRAFT

SCALES
10 ft.
0 10 ft. 0

REVISION NUMBER	SHEET NUMBER	REVISION	DATE	BY

THE WEST VIRGINIA DEPARTMENT OF TRANSPORTATION
DIVISION OF HIGHWAYS

CROSS-SECTION SHEET

11/9/2023 10:01:13 AM c:\pw_pll\harperb\d3504265\rdy_TeaysMtVernon_xsec.sht

Public Roads Div	State Dist No	State Project No	Federal Project No	Fiscal Year	County	Sheet No	Total Sheets
WV	01	U340 -34/14- 0.01 00	TAP-0034(093)D	2024	PUTNAM	112	179

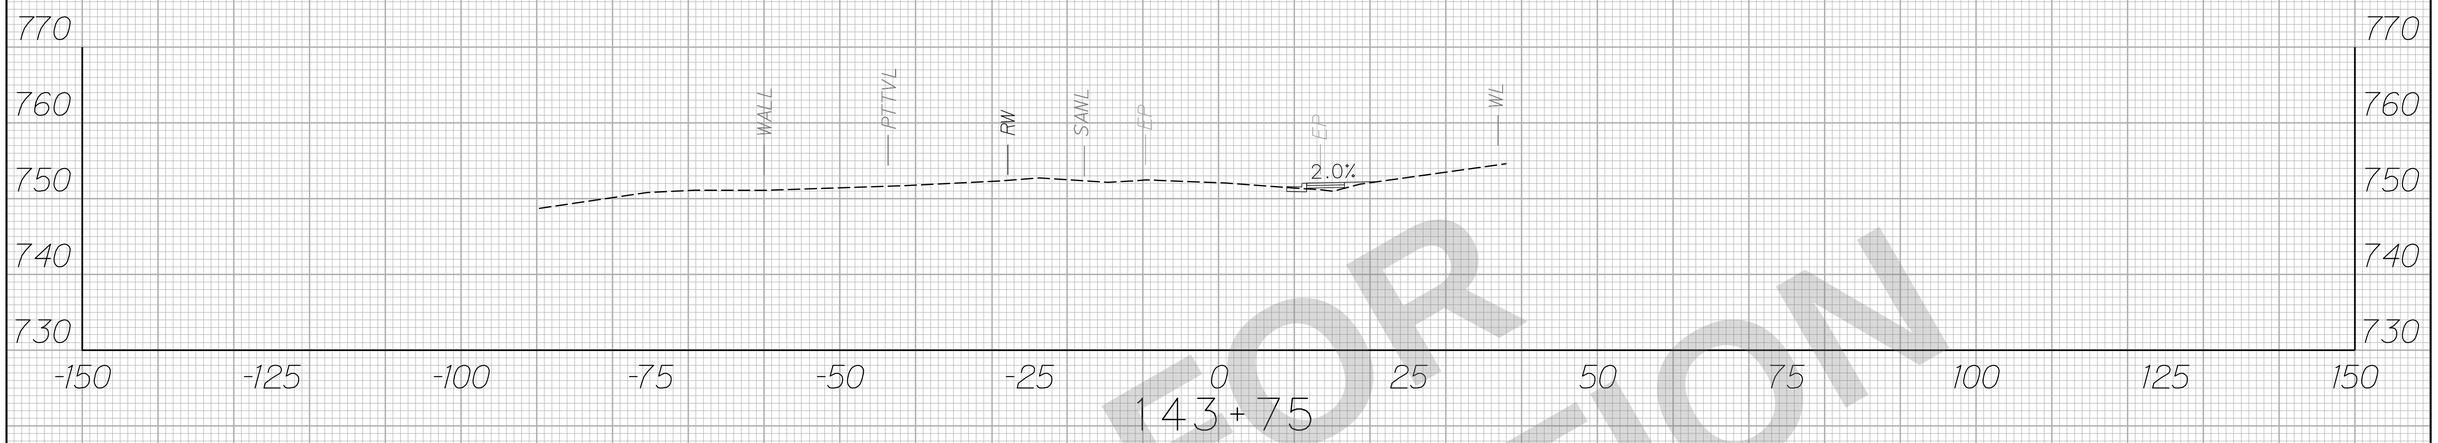

143+75

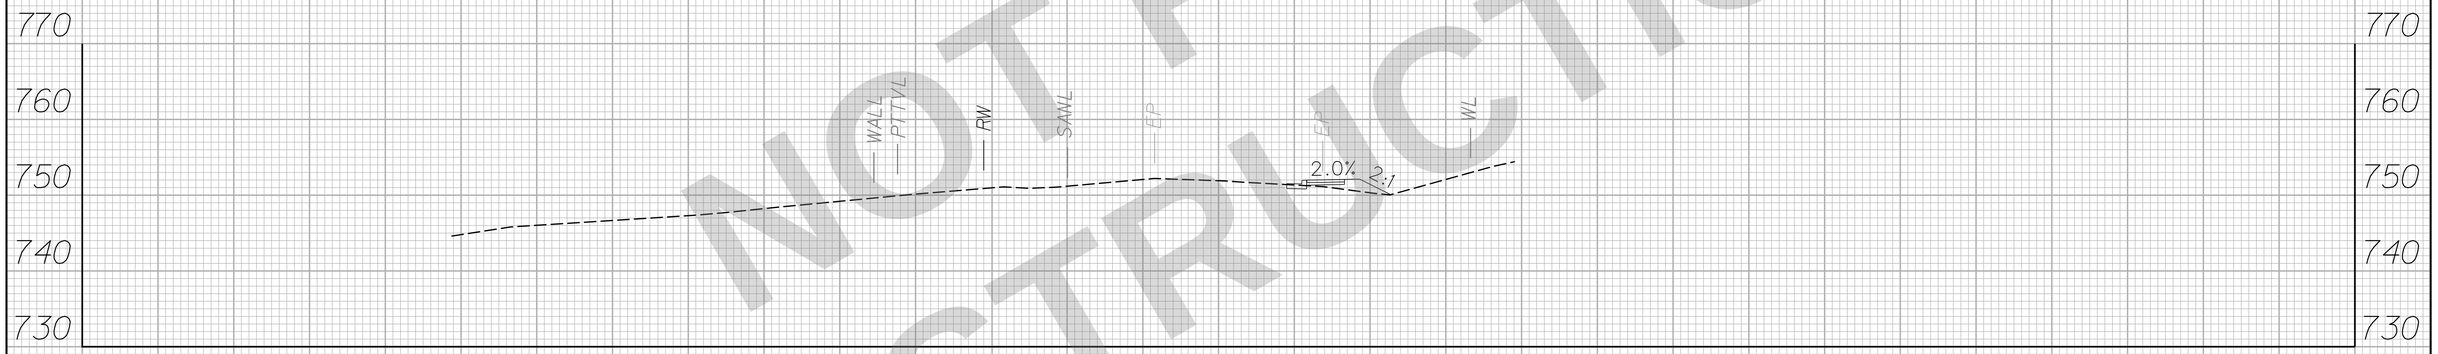

143+50

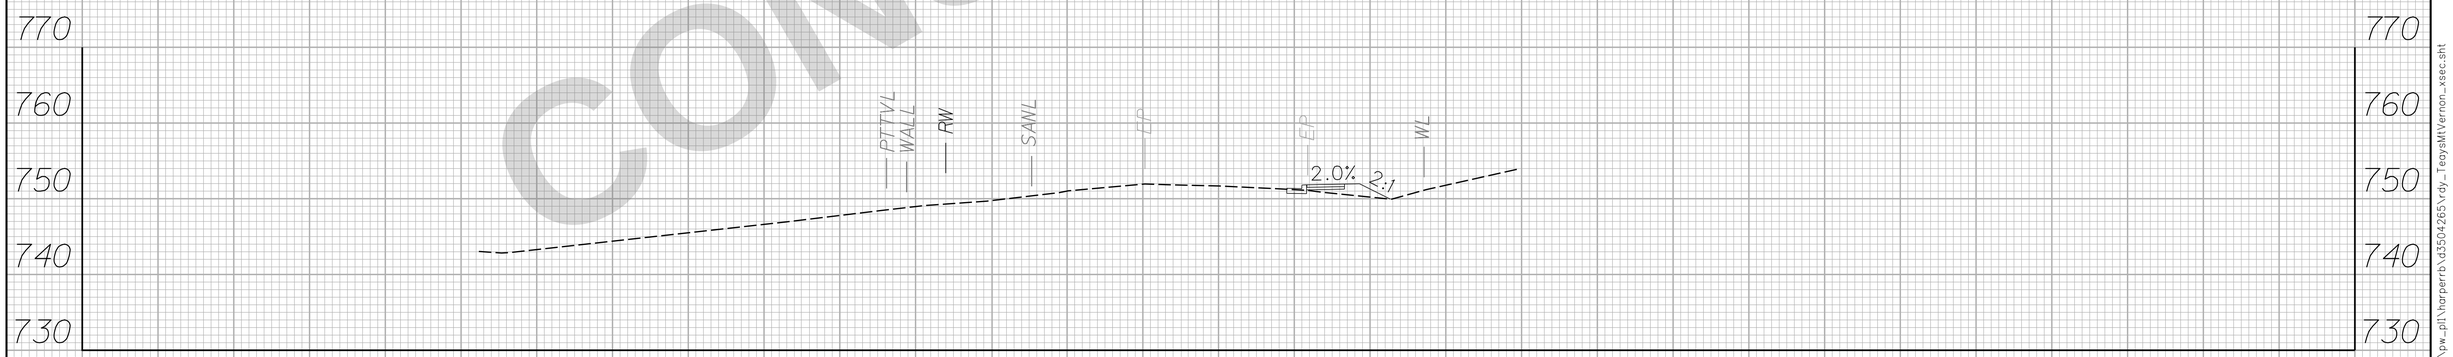

143+25

NOT FOR CONSTRUCTION

DRAFT

SCALES
10 ft.
0
10 ft.
0

REVISION NUMBER	SHEET NUMBER	REVISION	DATE	BY

THE WEST VIRGINIA DEPARTMENT OF TRANSPORTATION
DIVISION OF HIGHWAYS

CROSS-SECTION SHEET

11/9/2023 10:01:14 AM c:\pw_pll\harperrb\d3504265\rdy_TeaysMtVernon_xsec.sht

Public Roads Div	State Dist No	State Project No	Federal Project No	Fiscal Year	County	Sheet No	Total Sheets
WV	01	U340 -34/14- 0.01 00	TAP-0034(093)D	2024	PUTNAM	113	179

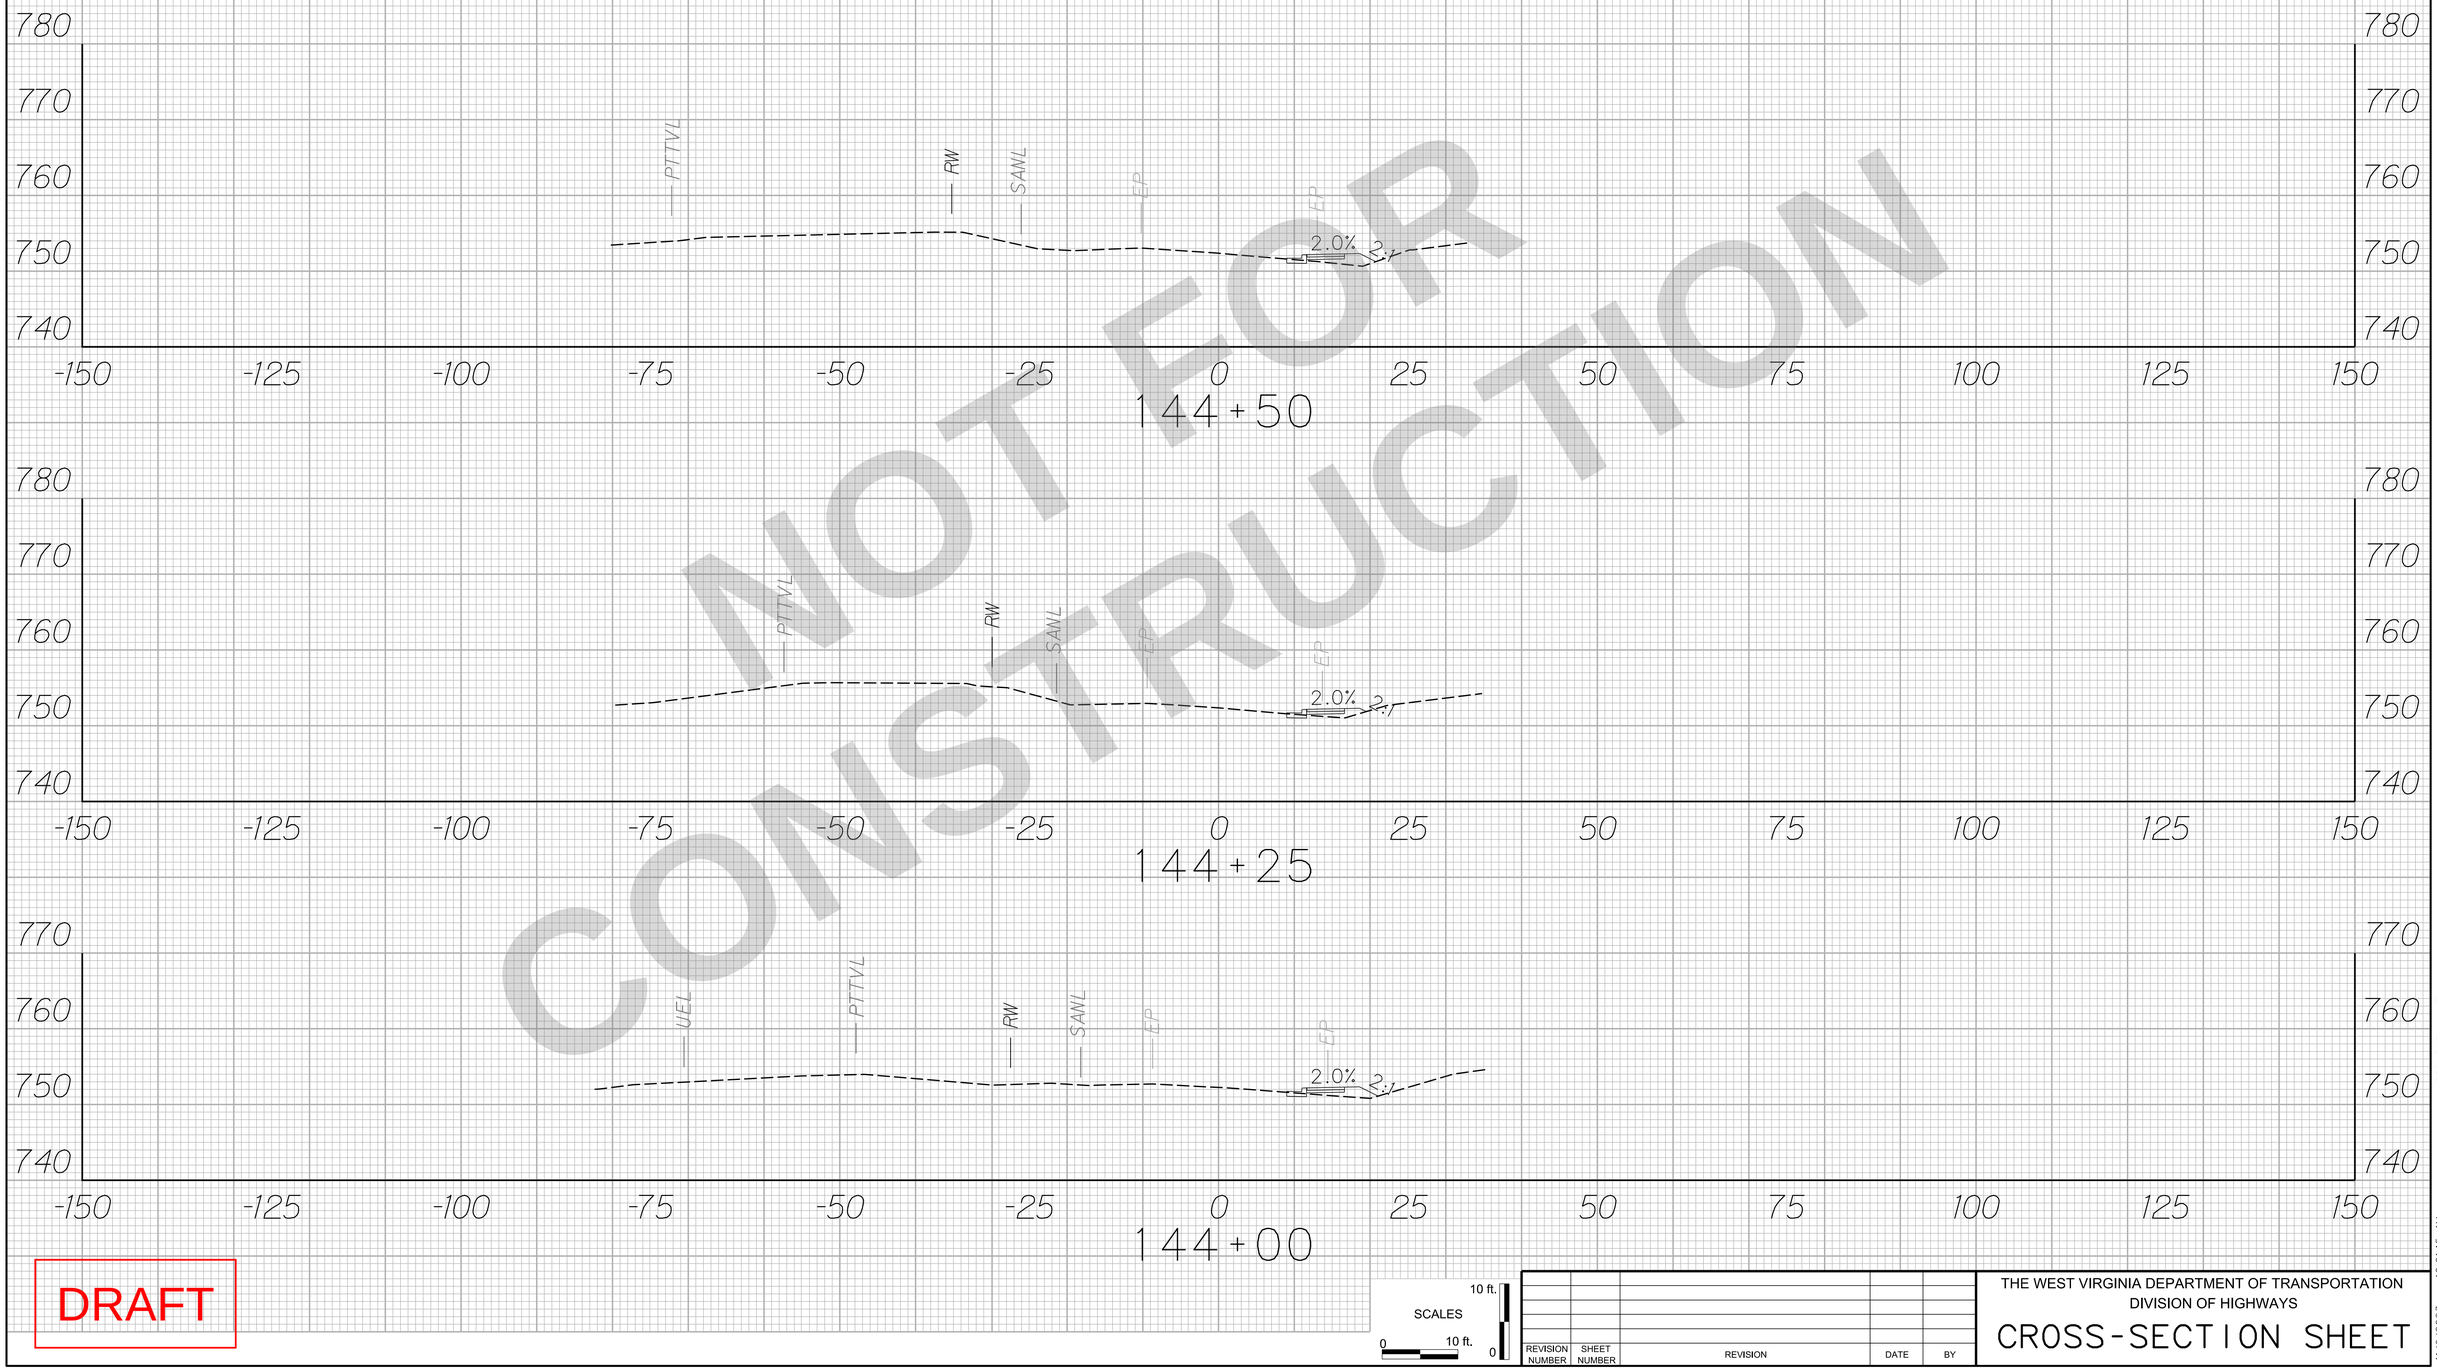

NOT FOR CONSTRUCTION

DRAFT

SCALES

10 ft. 0 10 ft. 0

REVISION NUMBER	SHEET NUMBER	REVISION	DATE	BY

THE WEST VIRGINIA DEPARTMENT OF TRANSPORTATION
DIVISION OF HIGHWAYS

CROSS-SECTION SHEET

11/9/2023 10:01:15 AM c:\pw_pil\harperrb\d3504265\rvdy_TeaysMtVernon_xsec.sht

Public Roads Div	State Dist No	State Project No	Federal Project No	Fiscal Year	County	Sheet No	Total Sheets
WV	01	U340 -34/14- 0.01 00	TAP-0034(093)D	2024	PUTNAM	114	179

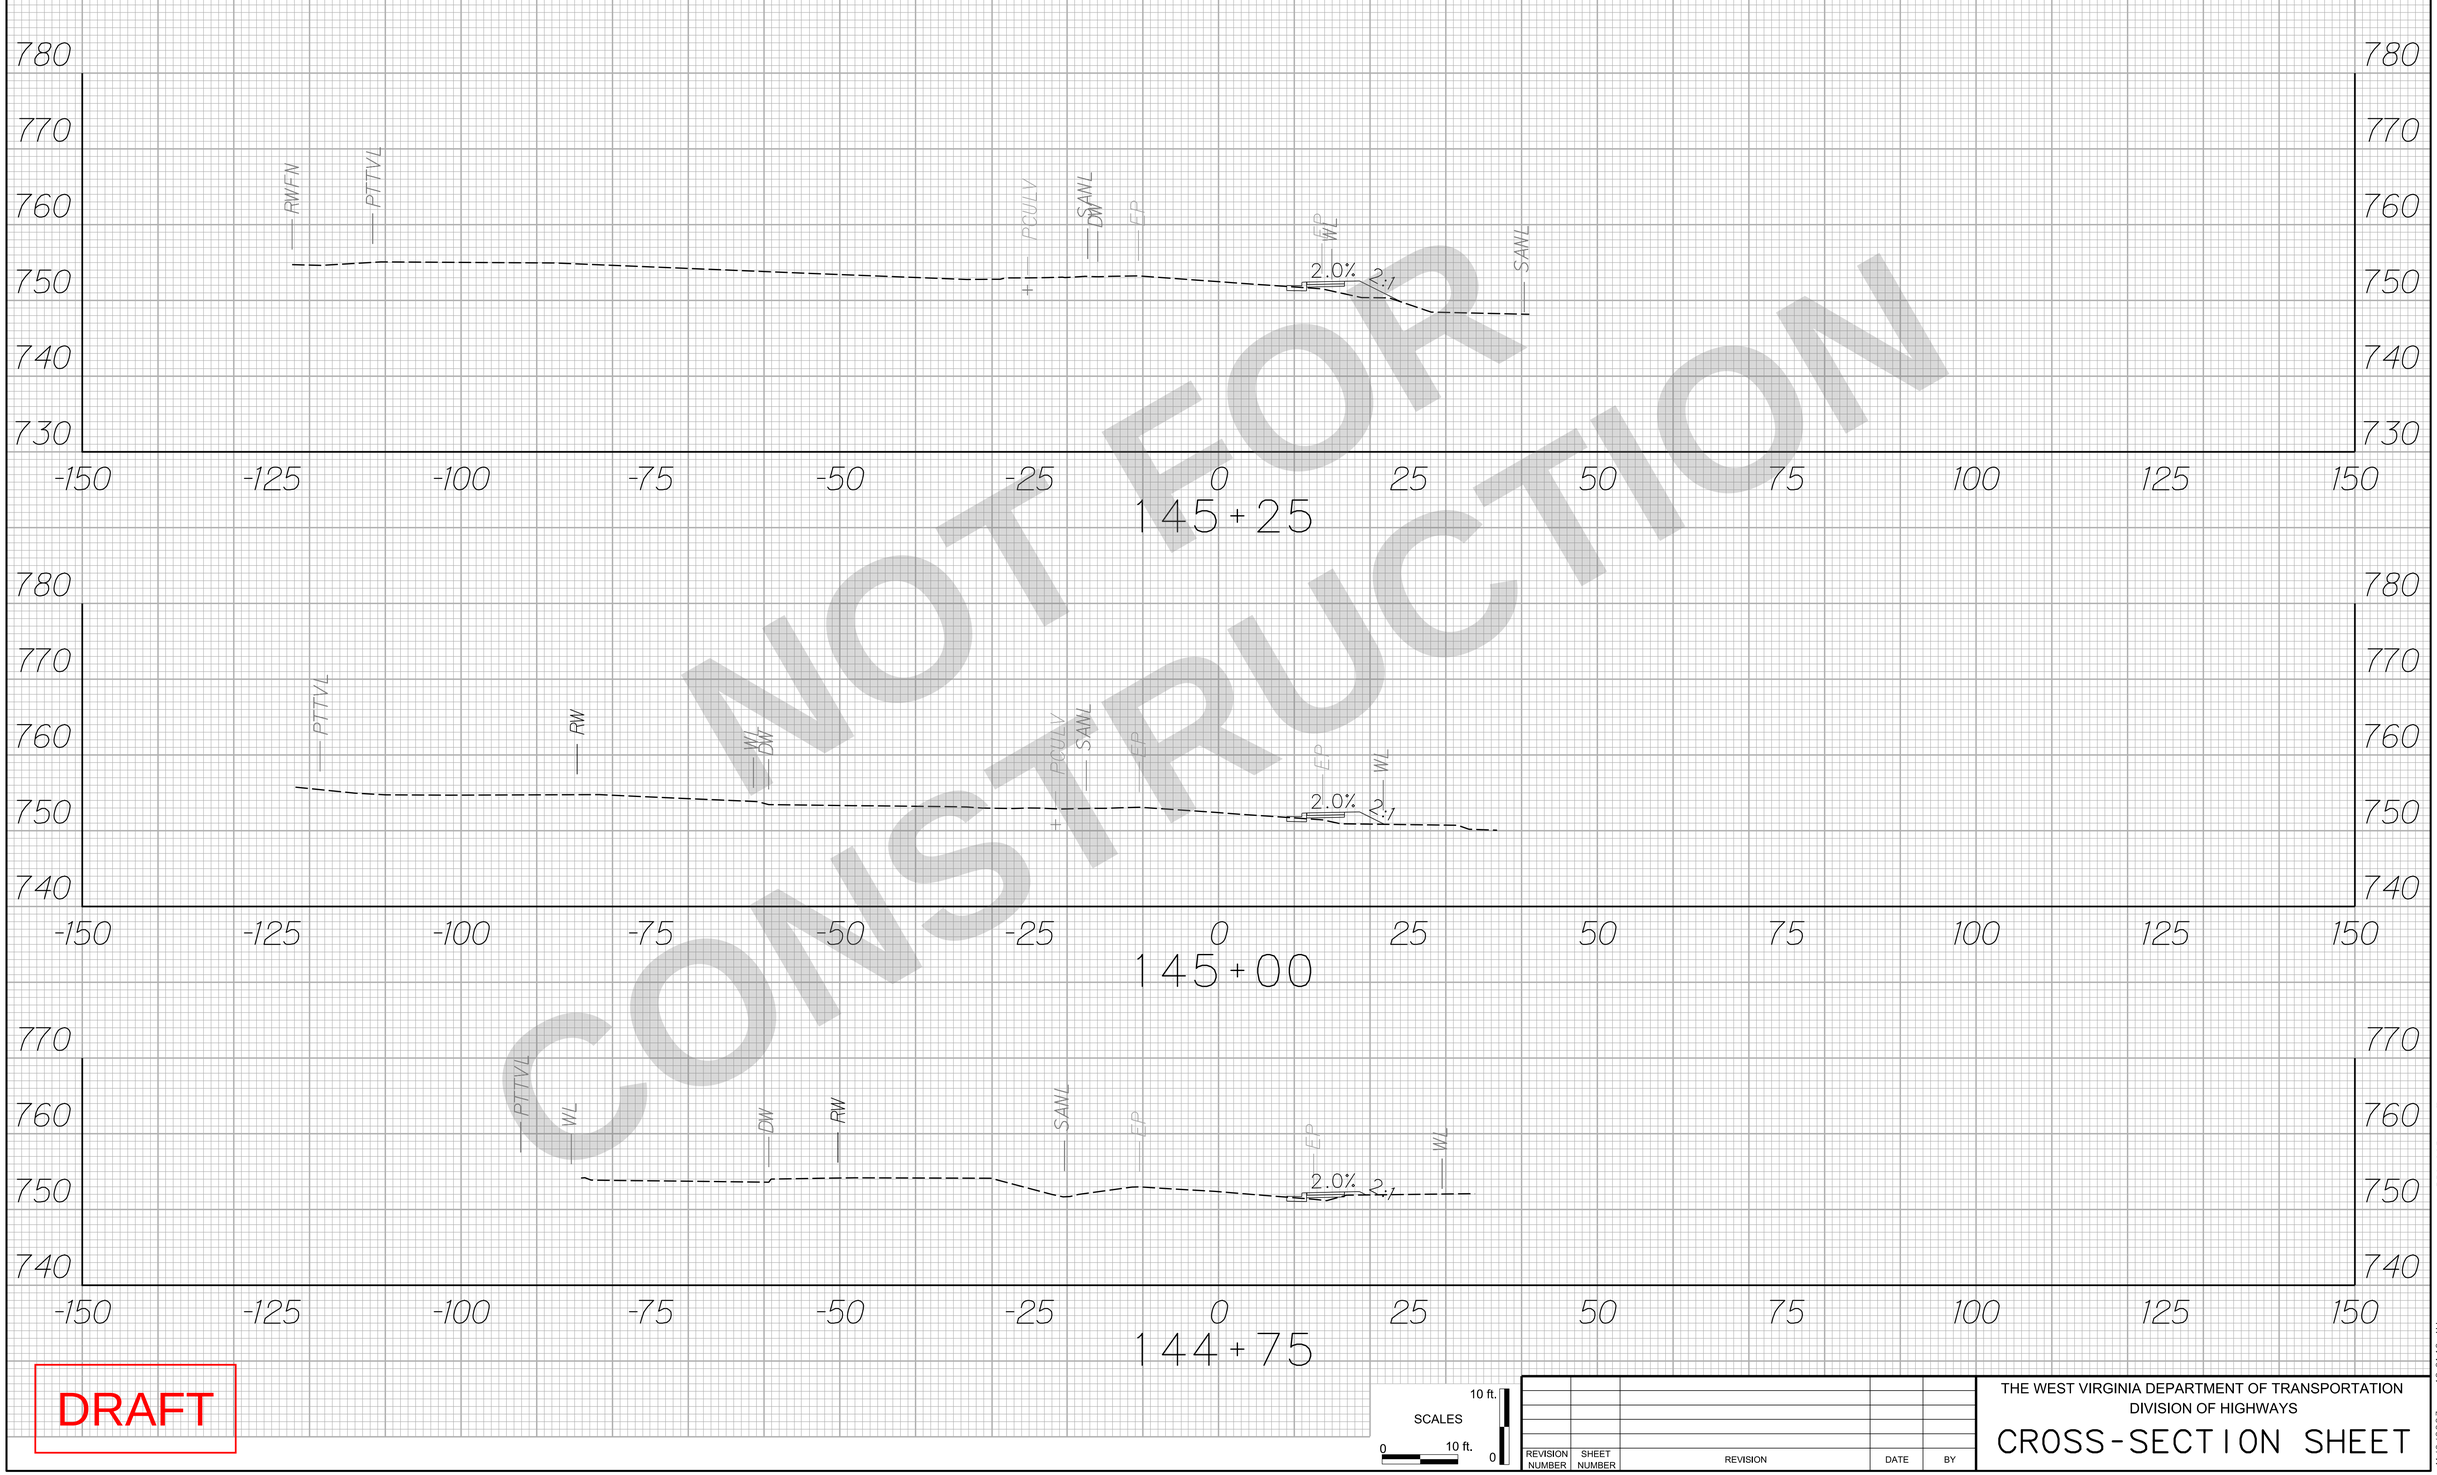

NOT FOR CONSTRUCTION

DRAFT

SCALES

10 ft.

0 10 ft. 0

REVISION NUMBER	SHEET NUMBER	REVISION	DATE	BY

THE WEST VIRGINIA DEPARTMENT OF TRANSPORTATION
DIVISION OF HIGHWAYS

CROSS-SECTION SHEET

11/9/2023 10:01:16 AM c:\pw_pit\harperrb\d35042651rdy_TeaysMtVernon_xsec.sht

Public Roads Div	State Dist No	State Project No	Federal Project No	Fiscal Year	County	Sheet No	Total Sheets
WV	01	U340 -34/14- 0.01 00	TAP-0034(093)D	2024	PUTNAM	115	179

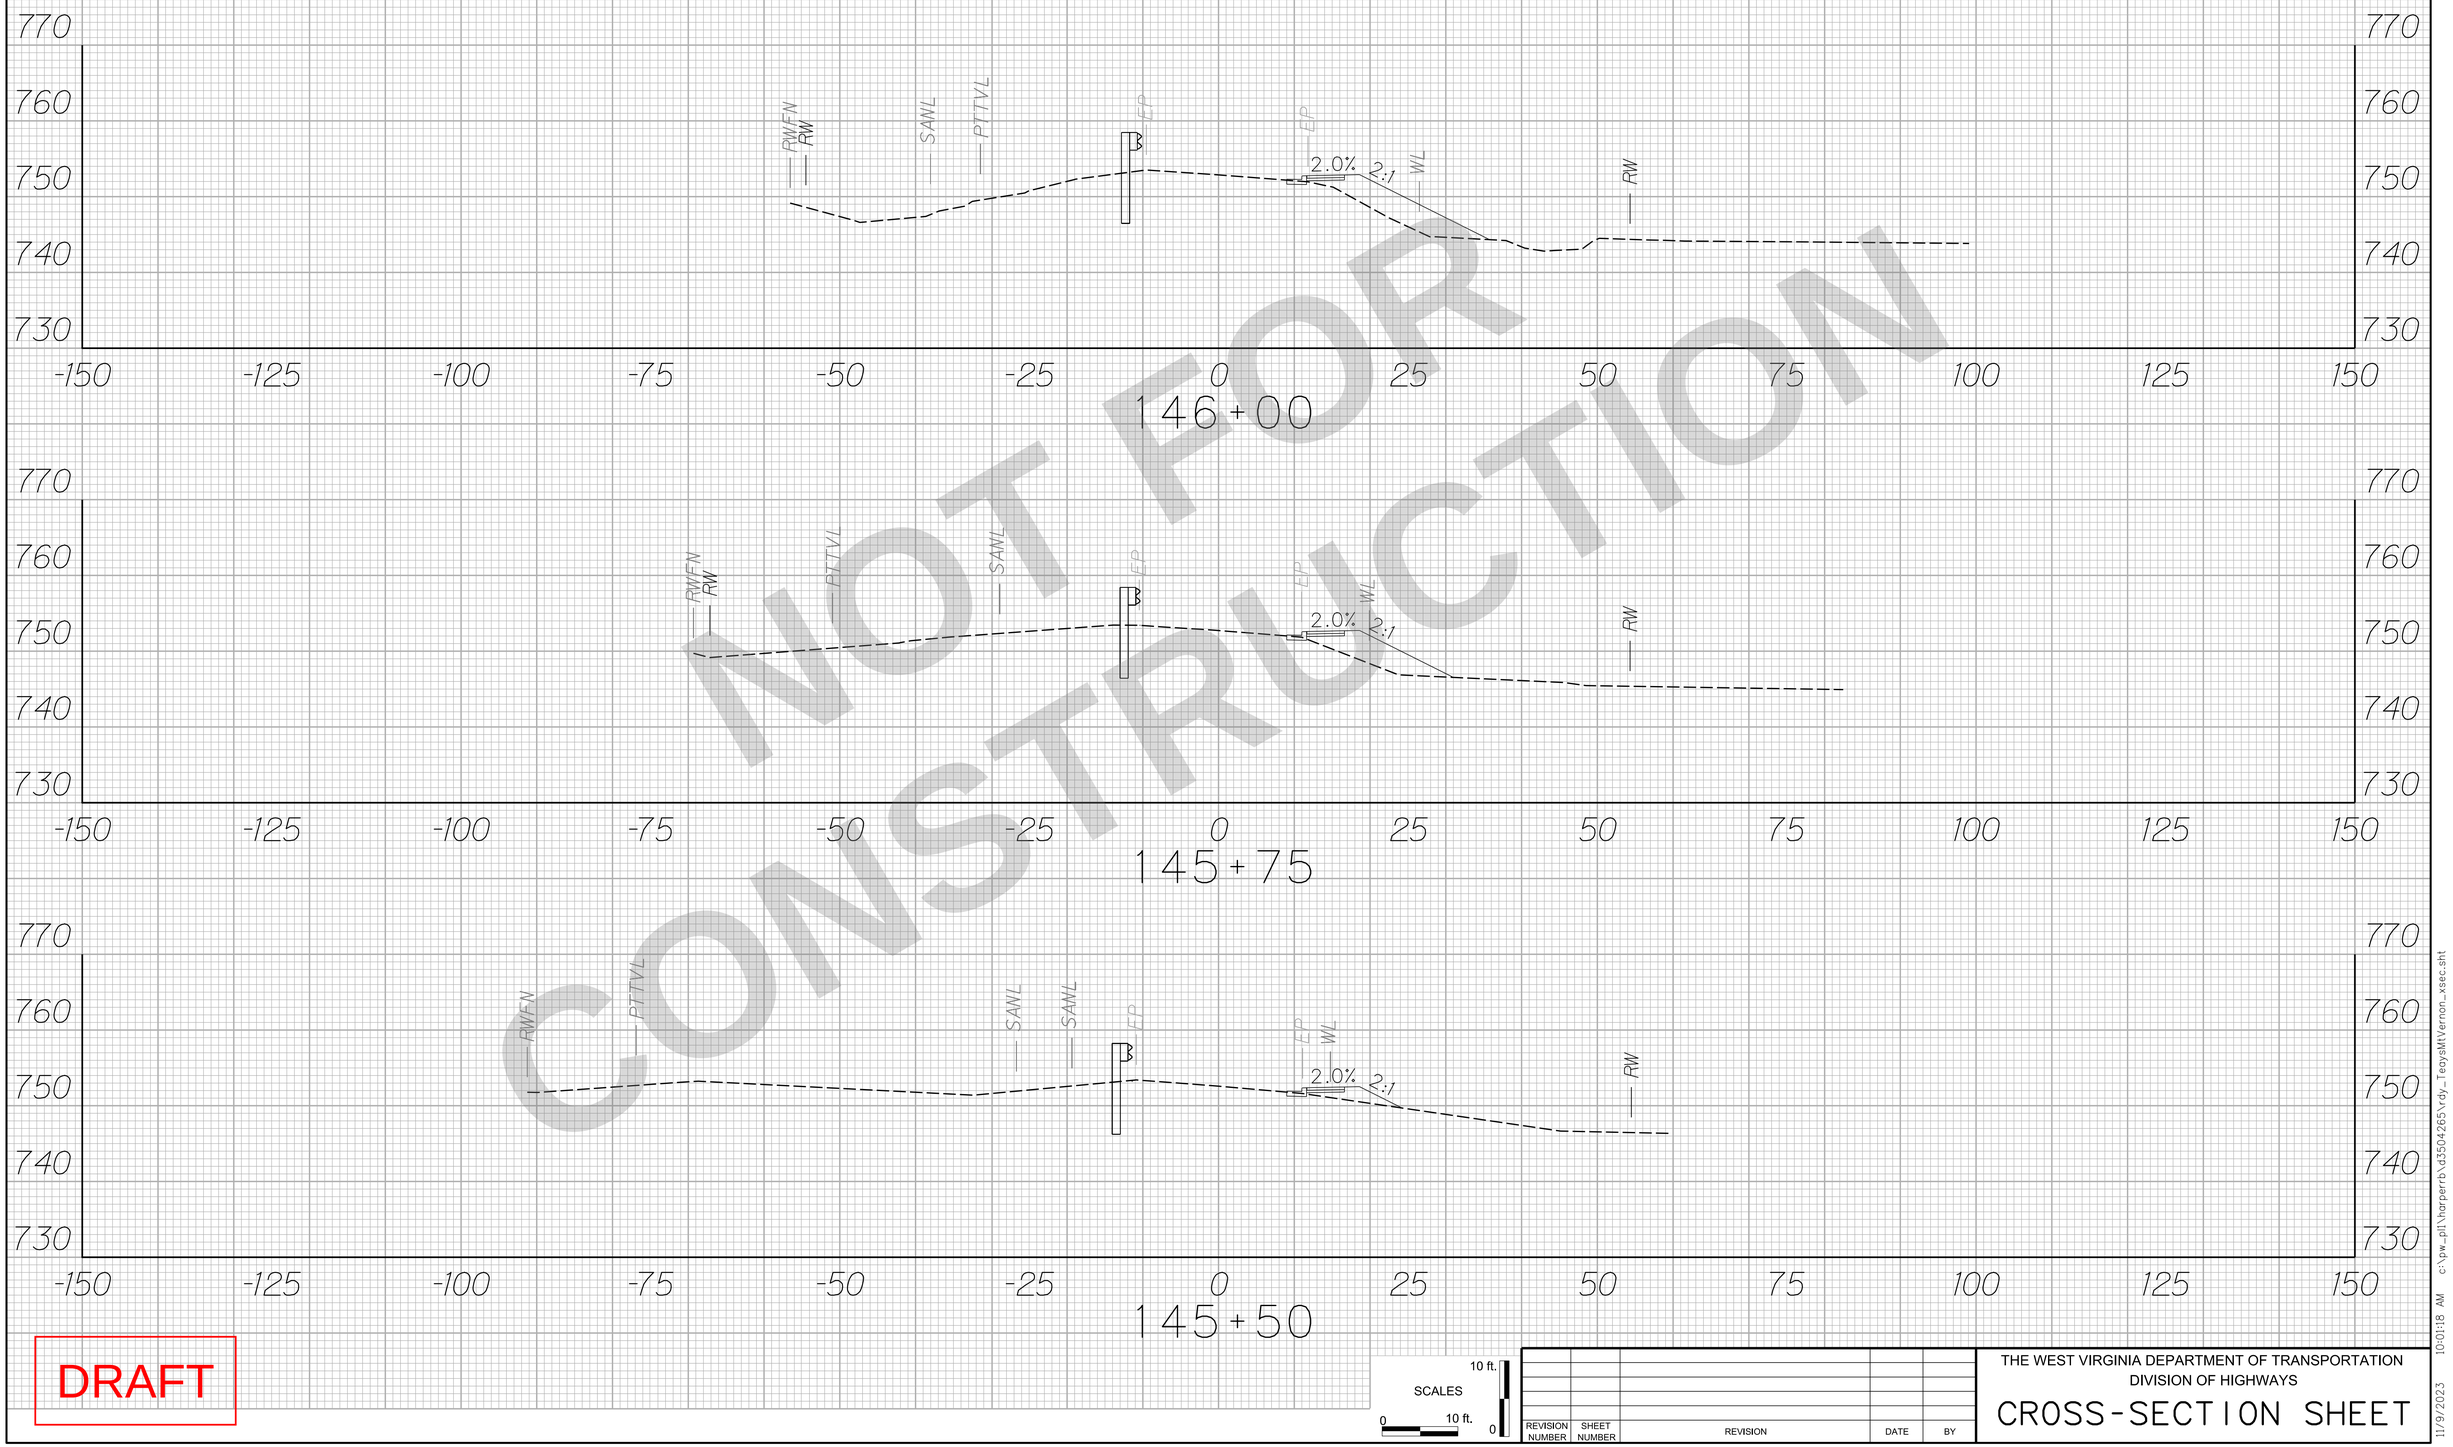

NOT FOR CONSTRUCTION

DRAFT

SCALES

10 ft.

0 10 ft. 0

REVISION NUMBER	SHEET NUMBER	REVISION	DATE	BY

THE WEST VIRGINIA DEPARTMENT OF TRANSPORTATION
DIVISION OF HIGHWAYS

CROSS-SECTION SHEET

11/9/2023 10:01:18 AM c:\pw_pit\harperb\d3504265\rdy_TeaysMtVernon_xsec.sht

Public Roads Div	State Dist No	State Project No	Federal Project No	Fiscal Year	County	Sheet No	Total Sheets
WV	01	U340 -34/14- 0.01 00	TAP-0034(093)D	2024	PUTNAM	116	179

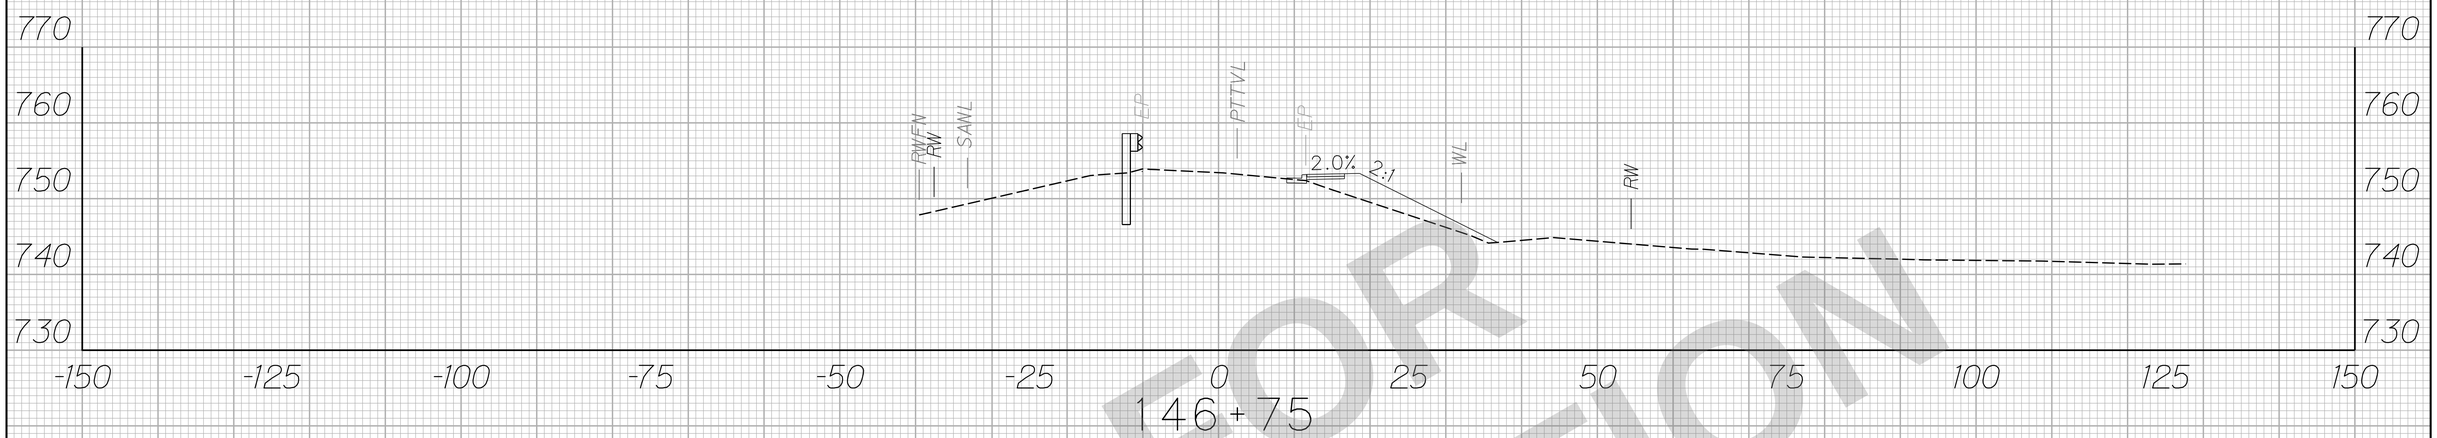

146+75

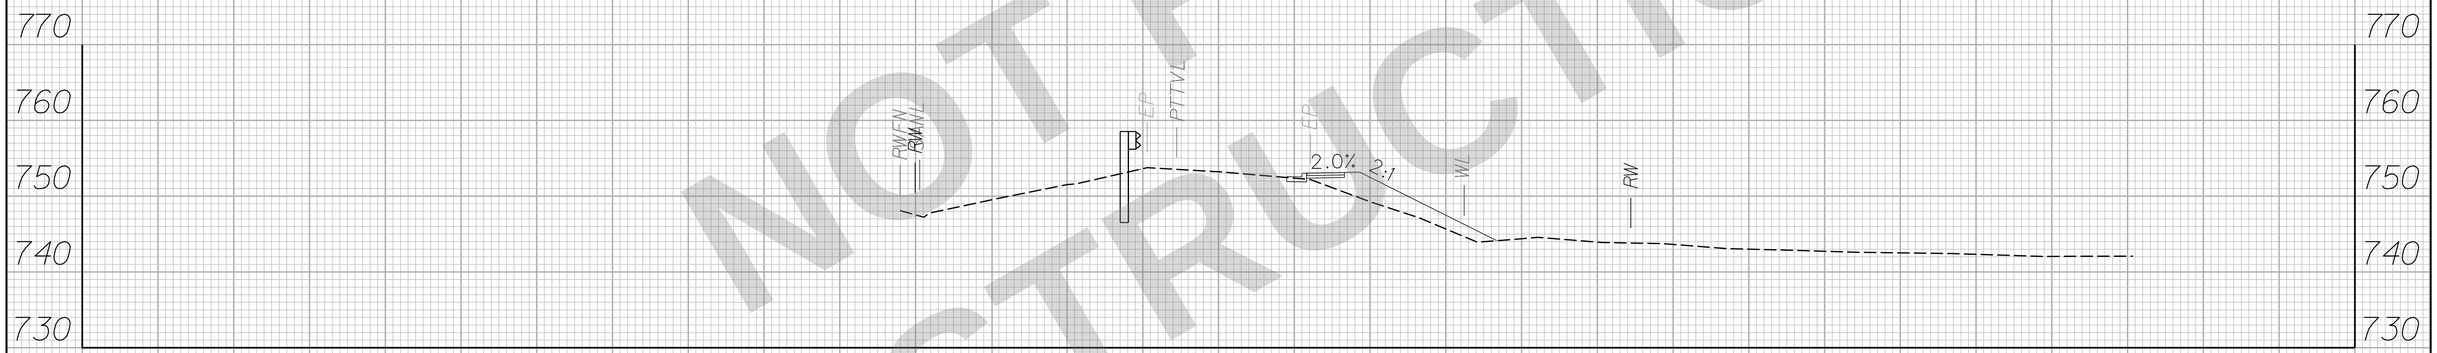

146+50

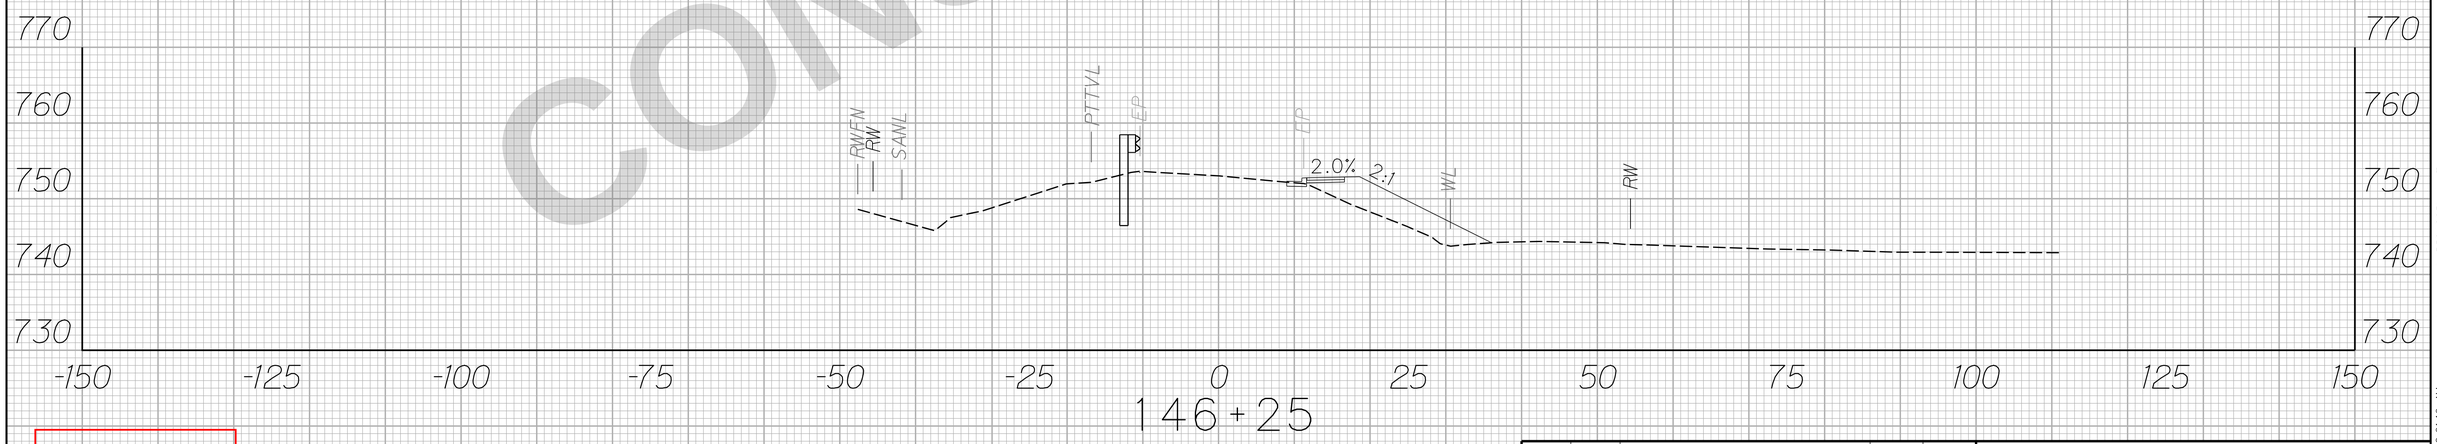

146+25

NOT FOR CONSTRUCTION

DRAFT

SCALES

10 ft. 0 10 ft. 0

REVISION NUMBER	SHEET NUMBER	REVISION	DATE	BY

THE WEST VIRGINIA DEPARTMENT OF TRANSPORTATION
DIVISION OF HIGHWAYS

CROSS-SECTION SHEET

11/9/2023 10:01:19 AM c:\pw_pl\harperrb\d3504265\rdy_TeaysMtVernon_xsec.sht

Public Roads Div	State Dist No	State Project No	Federal Project No	Fiscal Year	County	Sheet No	Total Sheets
WV	01	U340 -34/14- 0.01 00	TAP-0034(093)D	2024	PUTNAM	117	179

NOT FOR CONSTRUCTION

DRAFT

SCALES

10 ft.

0 10 ft. 0

REVISION NUMBER	SHEET NUMBER	REVISION	DATE	BY

THE WEST VIRGINIA DEPARTMENT OF TRANSPORTATION
DIVISION OF HIGHWAYS

CROSS-SECTION SHEET

11/9/2023 10:01:20 AM c:\pw_pit\harperb\d3504265\rdy_TeaysMtVernon_xsec.sht

Public Roads Div	State Dist No	State Project No	Federal Project No	Fiscal Year	County	Sheet No	Total Sheets
WV	01	U340 -34/14- 0.01 00	TAP-0034(093)D	2024	PUTNAM	118	179

NOT FOR CONSTRUCTION

DRAFT

SCALES
10 ft.
0
10 ft.
0

REVISION NUMBER	SHEET NUMBER	REVISION	DATE	BY

THE WEST VIRGINIA DEPARTMENT OF TRANSPORTATION
DIVISION OF HIGHWAYS

CROSS-SECTION SHEET

11/9/2023 10:01:21 AM c:\pw_pil\harperrb\d3504265\rdy_TeaysMtVernon_xsec.sht

Public Roads Div	State Dist No	State Project No	Federal Project No	Fiscal Year	County	Sheet No	Total Sheets
WV	01	U340 -34/14- 0.01 00	TAP-0034(093)D	2024	PUTNAM	119	179

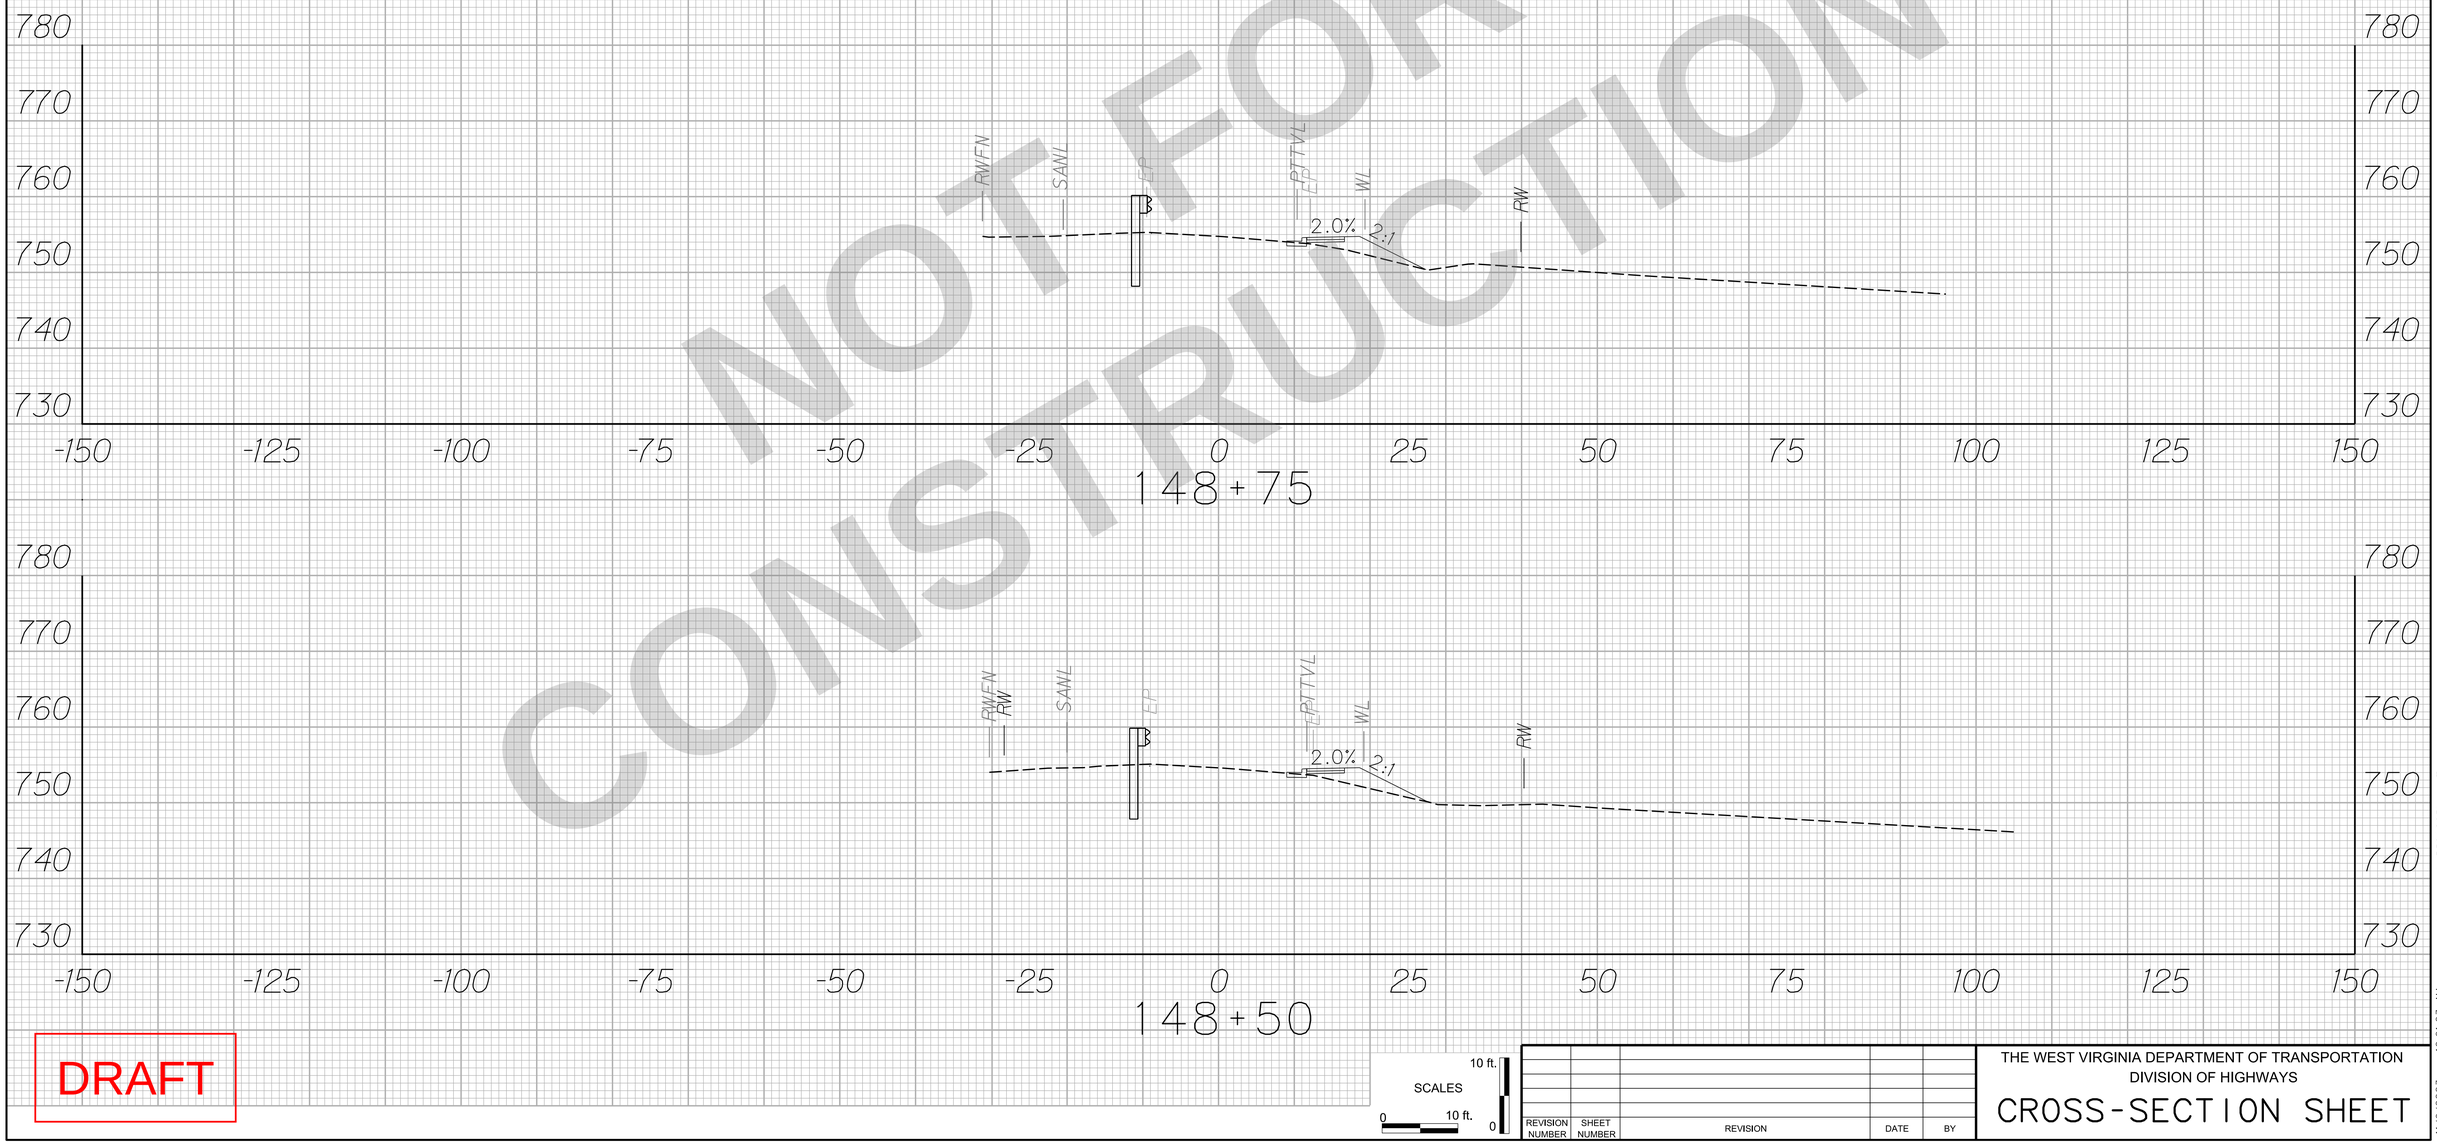

NOT FOR CONSTRUCTION

DRAFT

SCALES
10 ft.
0
10 ft.
0

REVISION NUMBER	SHEET NUMBER	REVISION	DATE	BY

THE WEST VIRGINIA DEPARTMENT OF TRANSPORTATION
DIVISION OF HIGHWAYS

CROSS-SECTION SHEET

11/9/2023 10:01:23 AM c:\pw_pll\harperrb\d3504265\rdy_TeaysMtVernon_xsec.sht

Public Roads Div	State Dist No	State Project No	Federal Project No	Fiscal Year	County	Sheet No	Total Sheets
WV	01	U340 -34/14- 0.01 00	TAP-0034(093)D	2024	PUTNAM	120	179

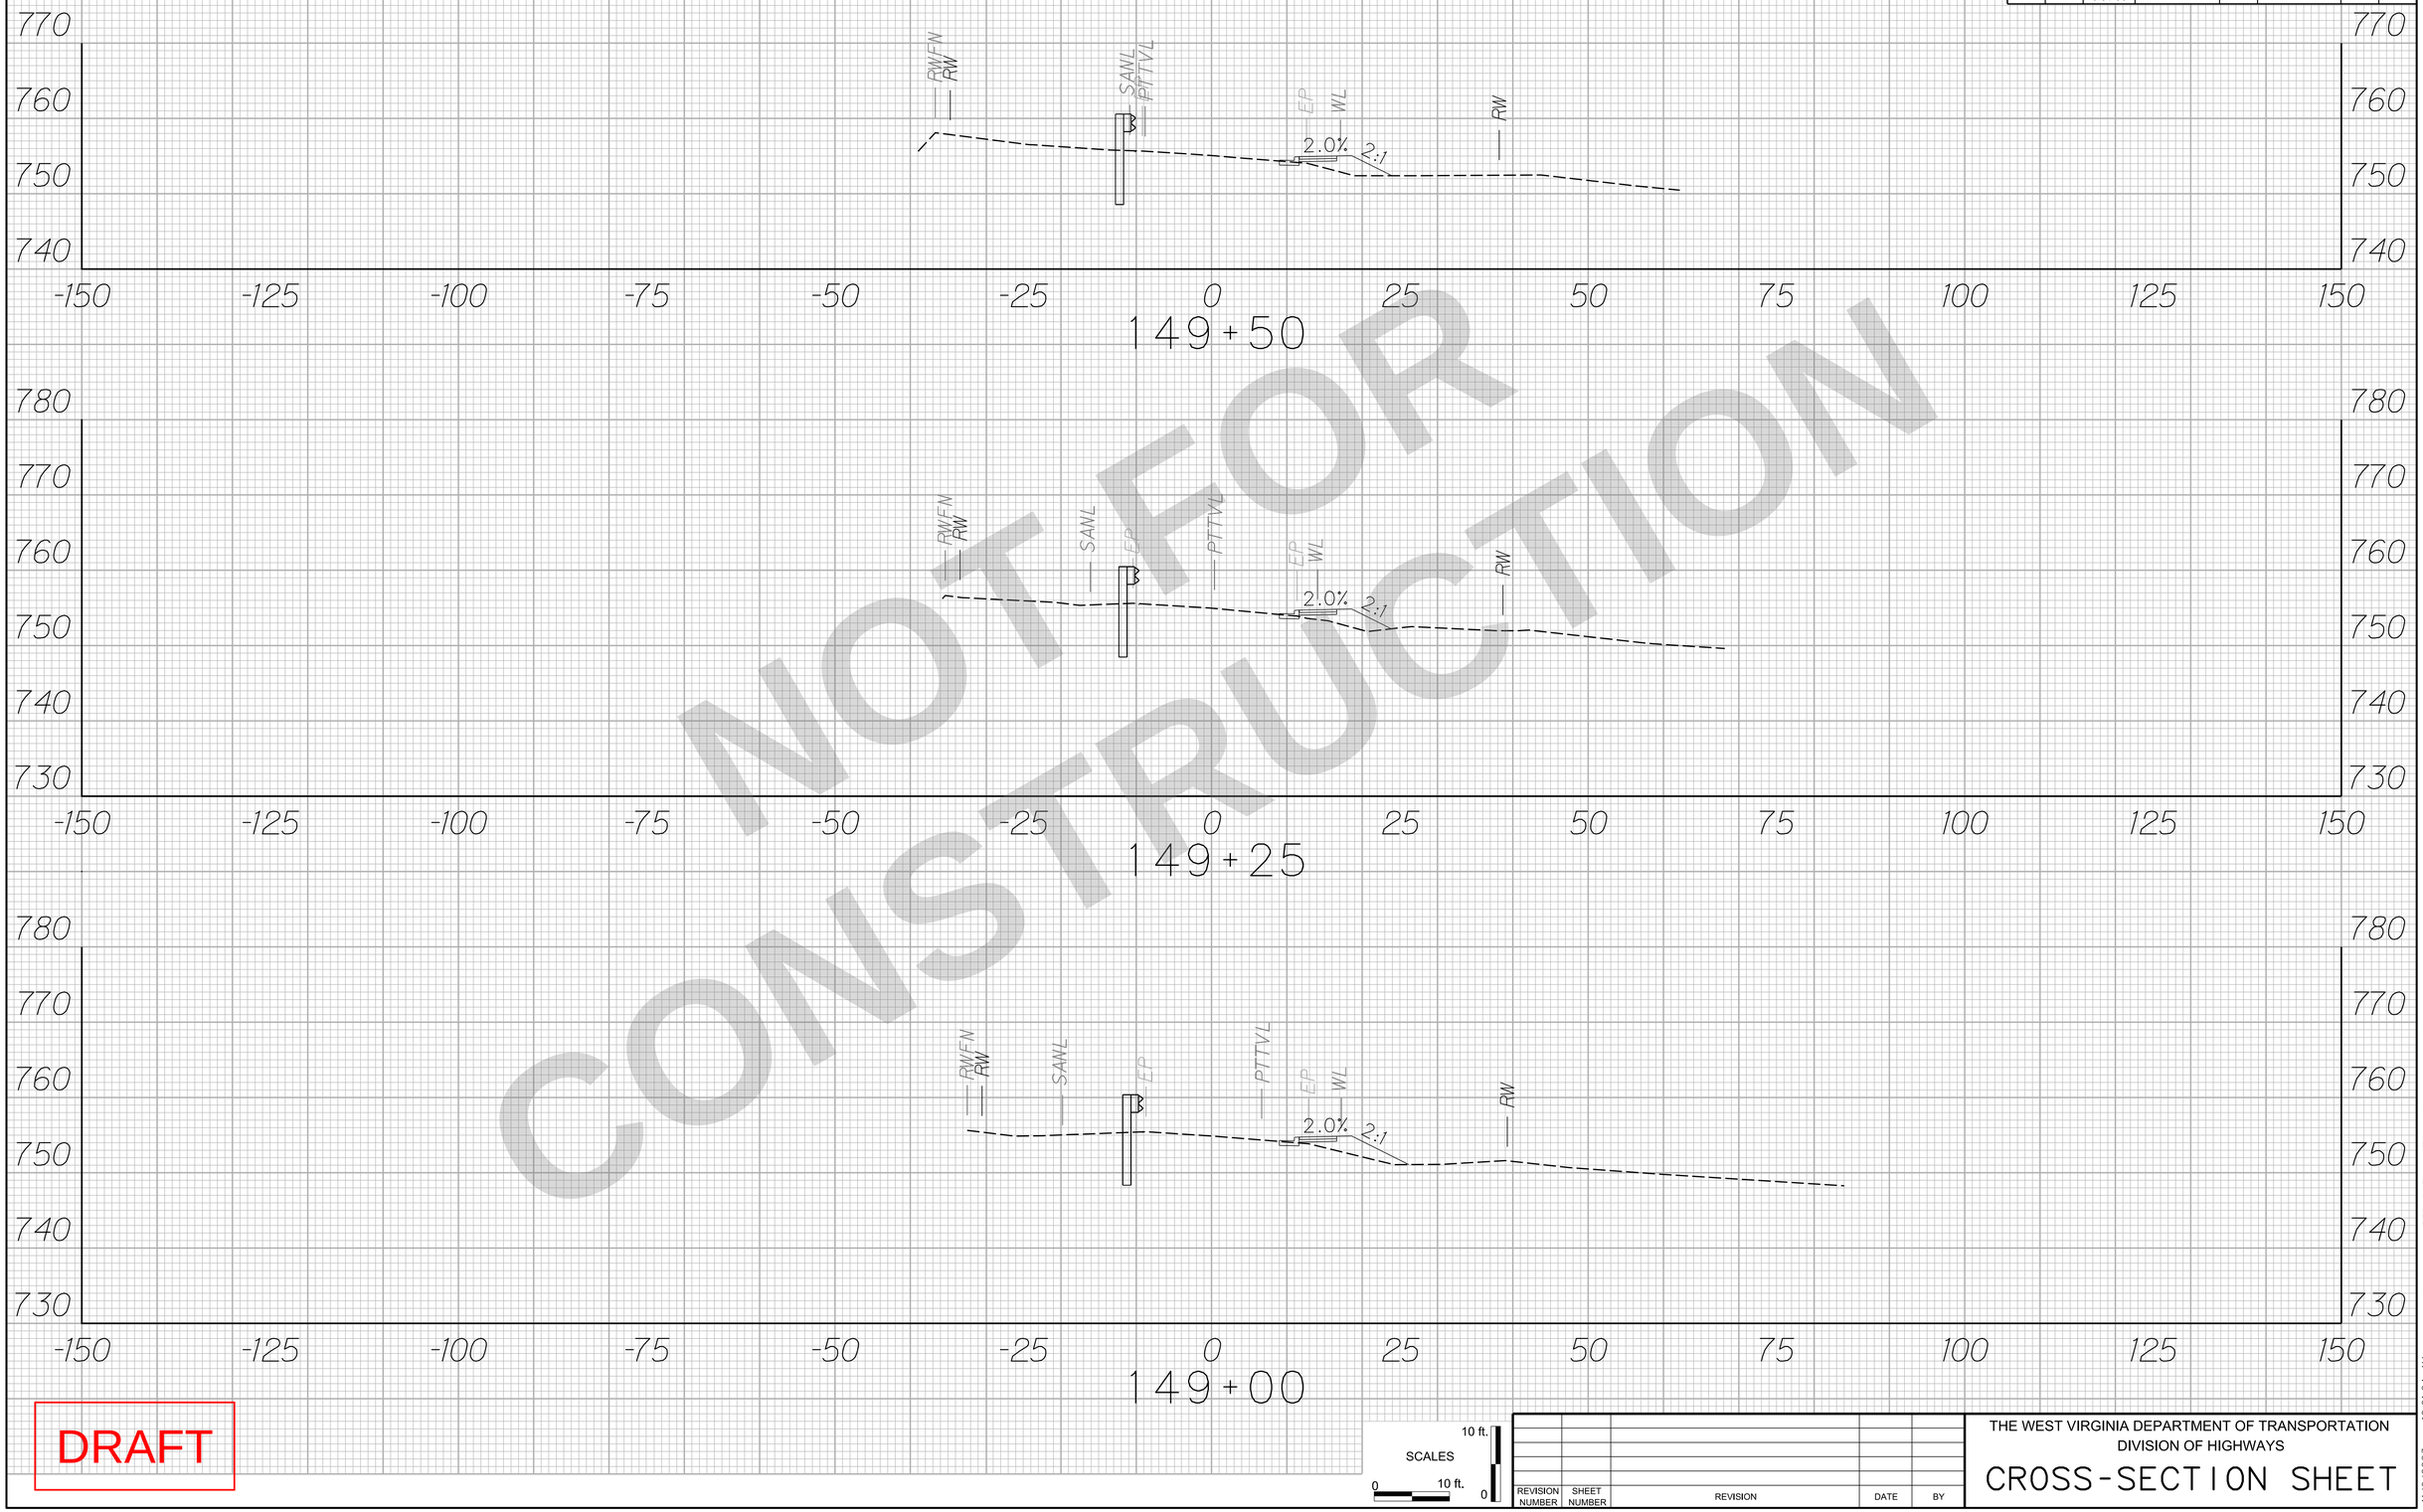

NOT FOR CONSTRUCTION

DRAFT

SCALES
10 ft.
0
10 ft.
0

REVISION NUMBER	SHEET NUMBER	REVISION	DATE	BY

THE WEST VIRGINIA DEPARTMENT OF TRANSPORTATION
DIVISION OF HIGHWAYS

CROSS-SECTION SHEET

11/9/2023 10:01:24 AM c:\pw_pil\harperrb\d3504265\rdy_TeaysMtVernon_xsec.sht

Public Roads Div	State Dist No	State Project No	Federal Project No	Fiscal Year	County	Sheet No	Total Sheets
WV	01	U340 -34/14- 0.01 00	TAP-0034(093)D	2024	PUTNAM	121	179

NOT FOR CONSTRUCTION

DRAFT

SCALES
10 ft.
0
10 ft.
0

REVISION NUMBER	SHEET NUMBER	REVISION	DATE	BY

THE WEST VIRGINIA DEPARTMENT OF TRANSPORTATION
DIVISION OF HIGHWAYS

CROSS-SECTION SHEET

11/9/2023 10:01:25 AM c:\pw_pil\harperrb\d3504265\rvdy_TeaysMtVernon_xsec.sht

Public Roads Div	State Dist No	State Project No	Federal Project No	Fiscal Year	County	Sheet No	Total Sheets
WV	01	U340 -34/14- 0.01 00	TAP-0034(093)D	2024	PUTNAM	122	179

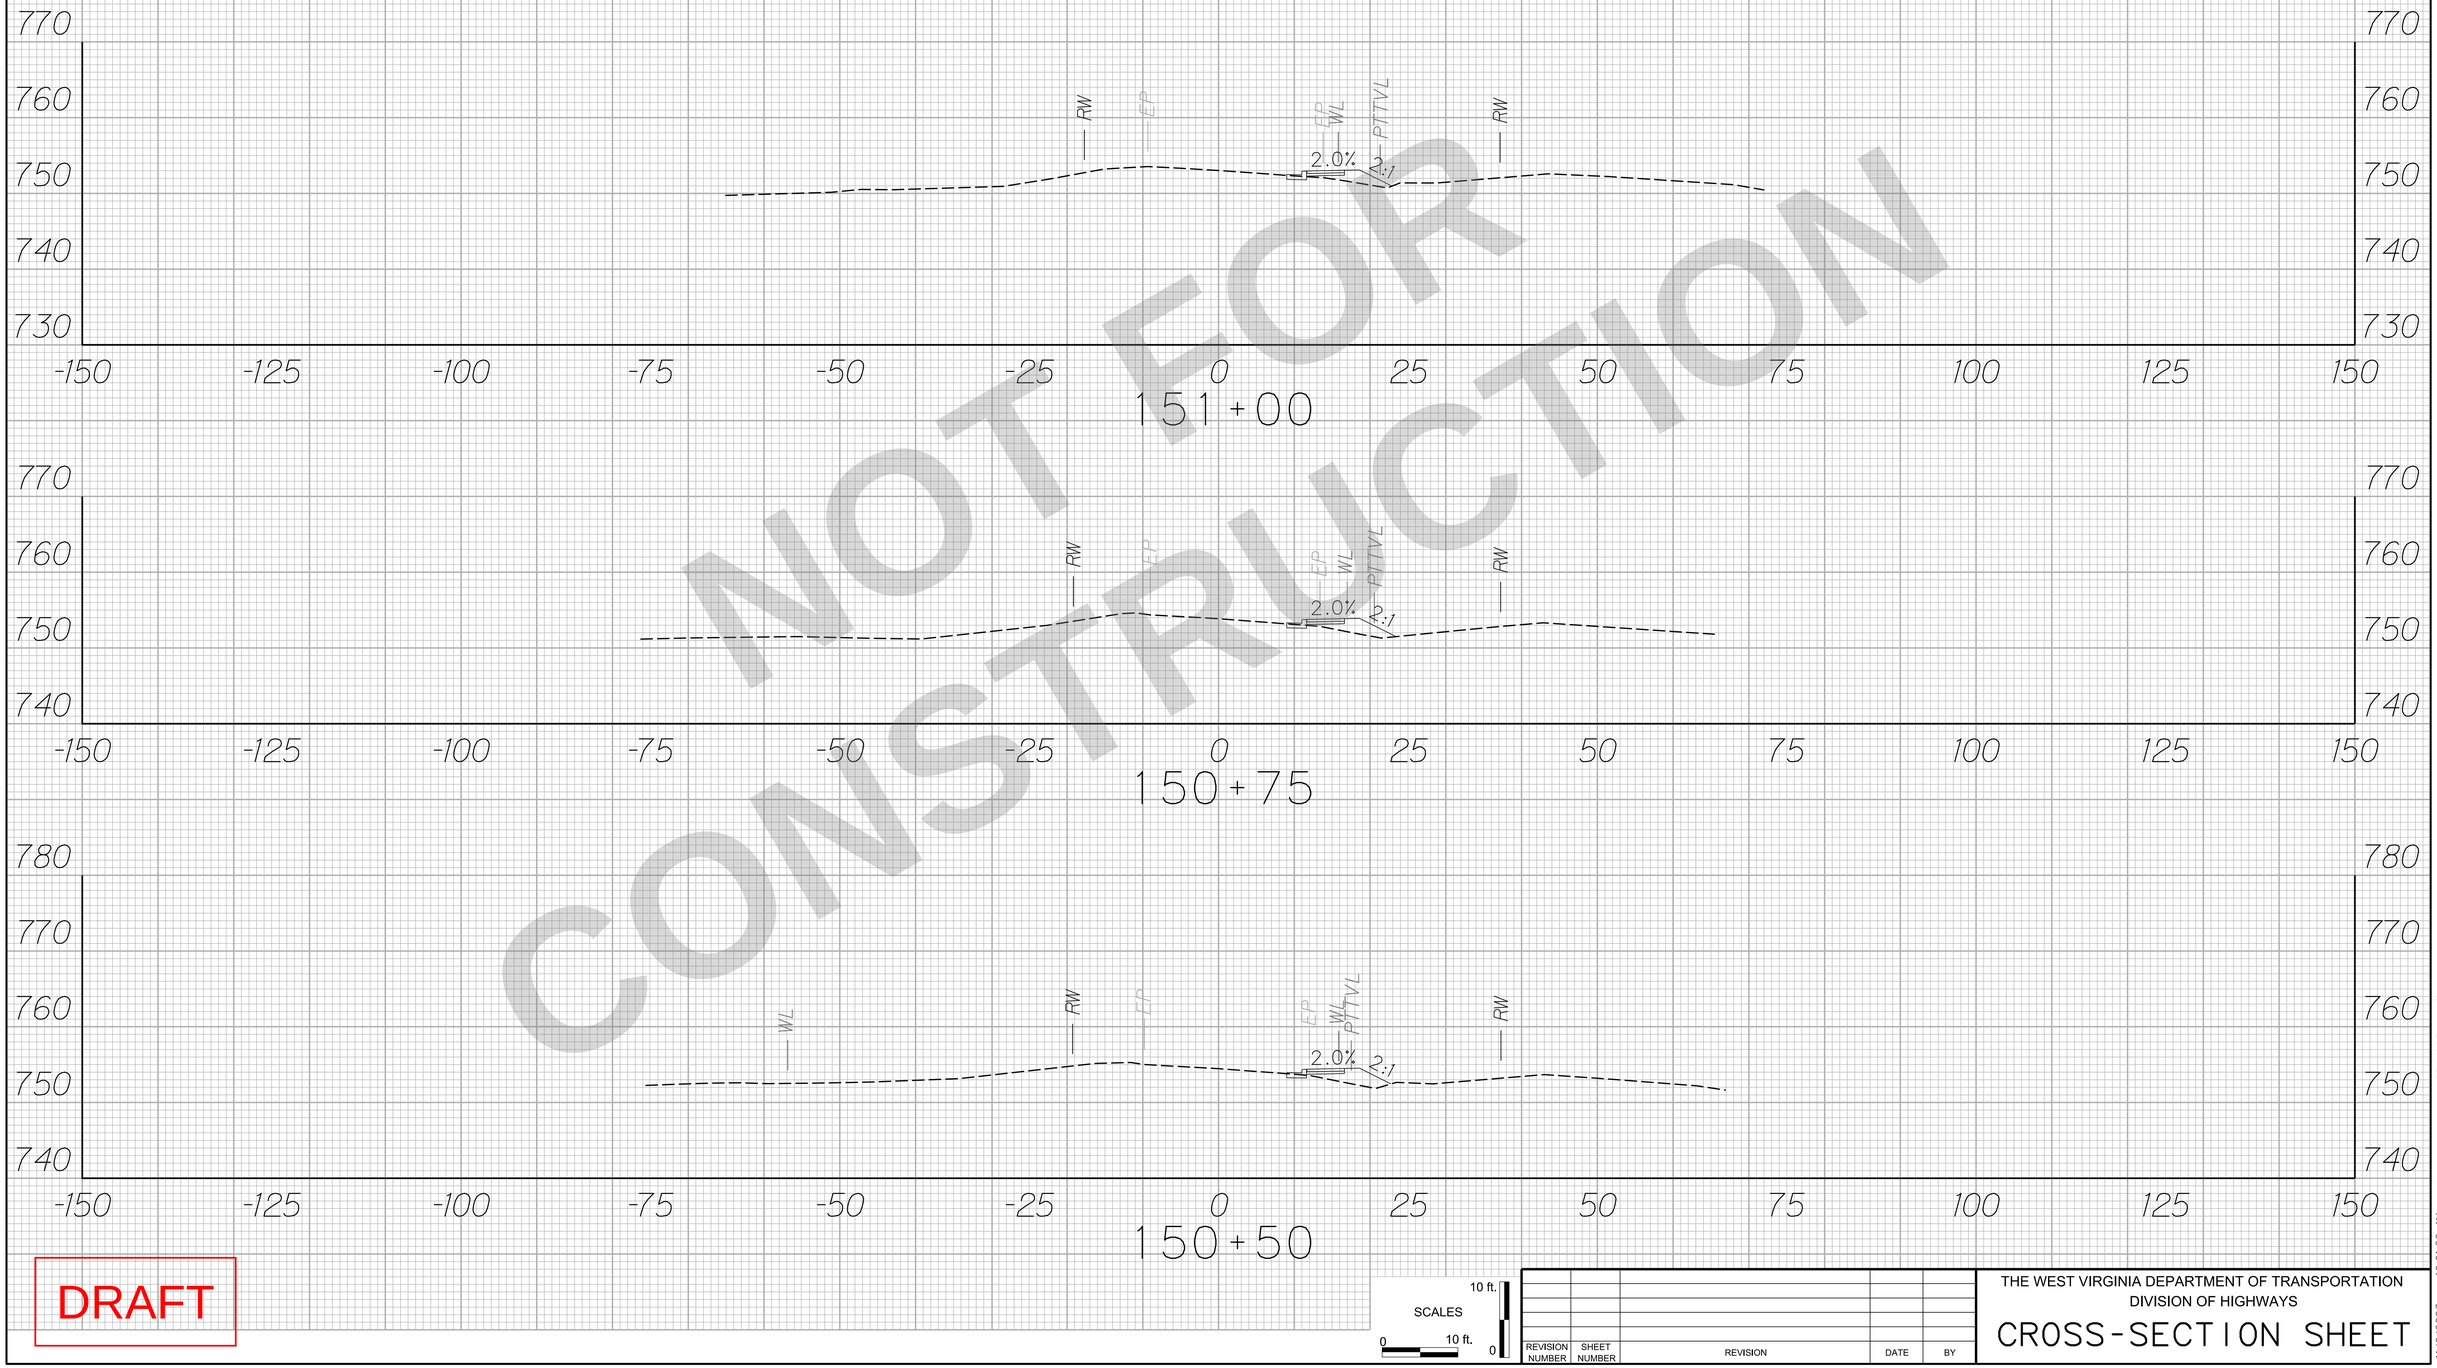

NOT FOR CONSTRUCTION

DRAFT

SCALES

10 ft.

0 10 ft. 0

REVISION NUMBER	SHEET NUMBER	REVISION	DATE	BY

THE WEST VIRGINIA DEPARTMENT OF TRANSPORTATION
DIVISION OF HIGHWAYS

CROSS-SECTION SHEET

11/9/2023 10:01:26 AM c:\pw_pit\tharperb\d3504265\rdy_TeaysMtVernon_xsec.sht

Public Roads Div	State Dist No	State Project No	Federal Project No	Fiscal Year	County	Sheet No	Total Sheets
WV	01	U340 -34/14- 0.01 00	TAP-0034(093)D	2024	PUTNAM	123	179

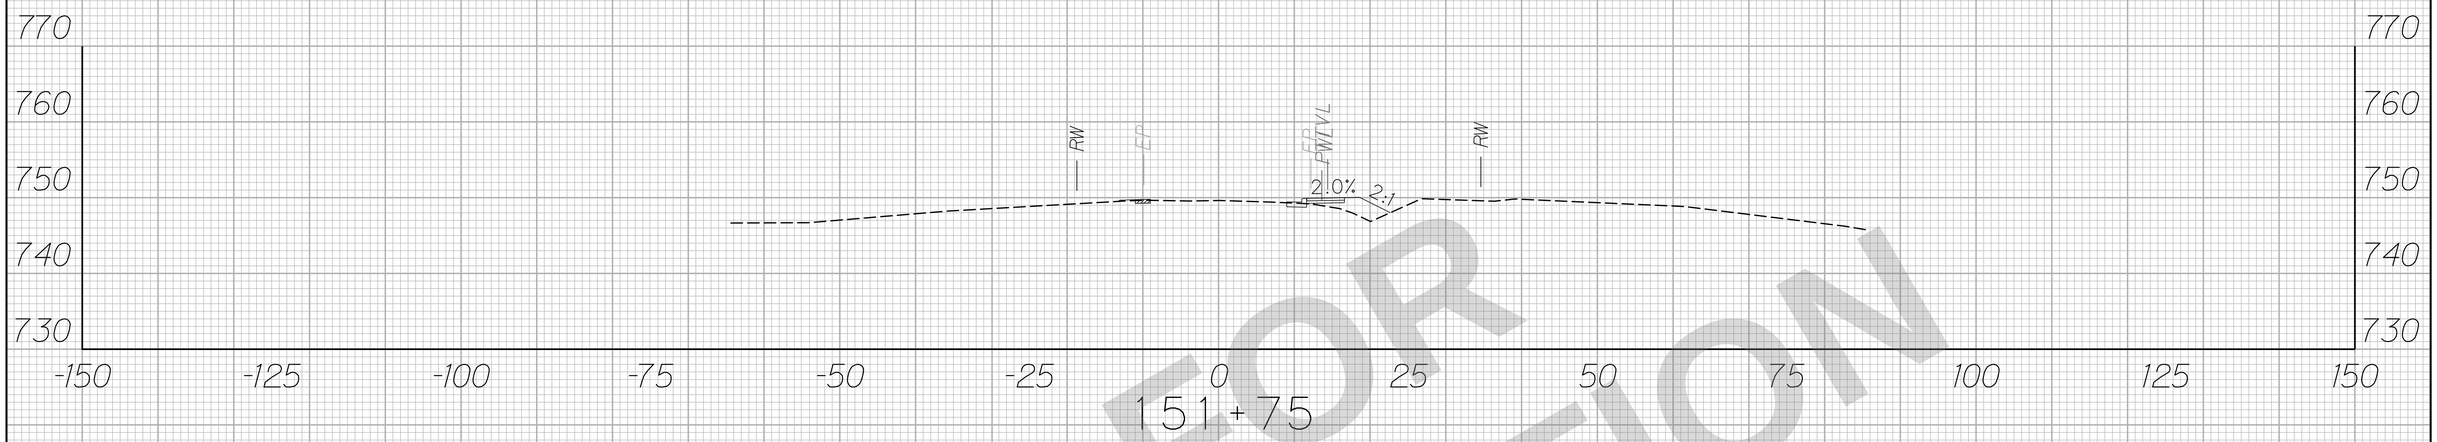

151+75

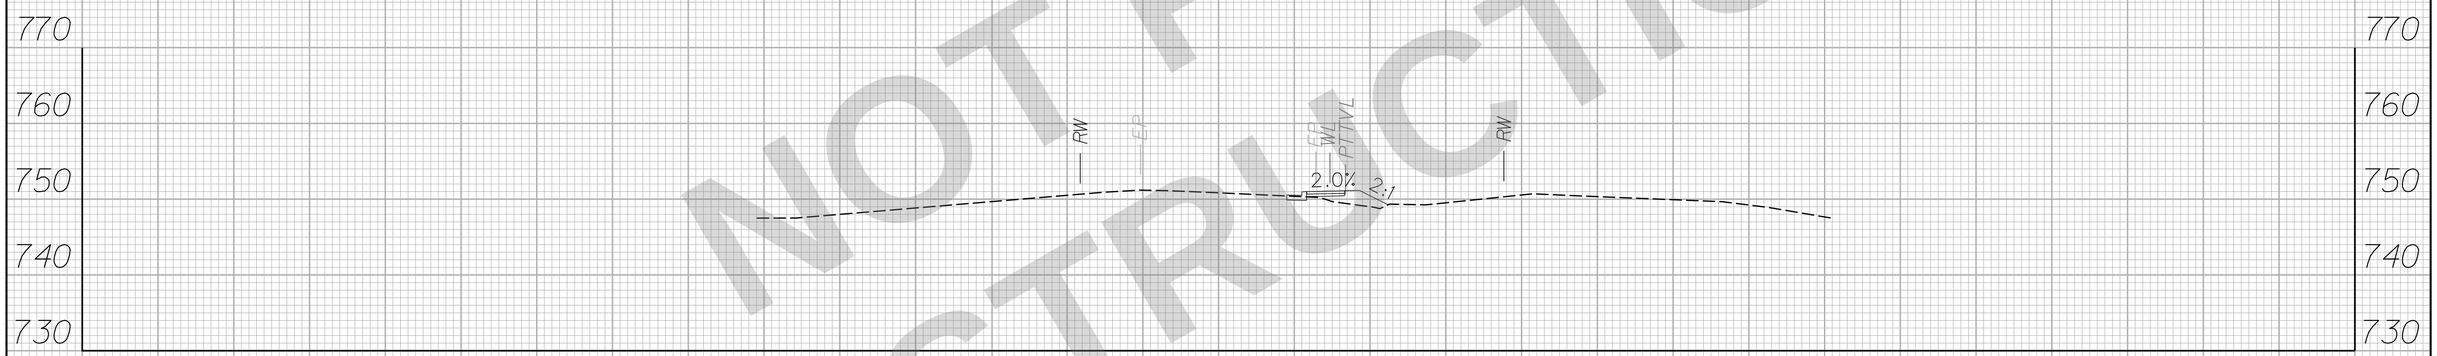

151+50

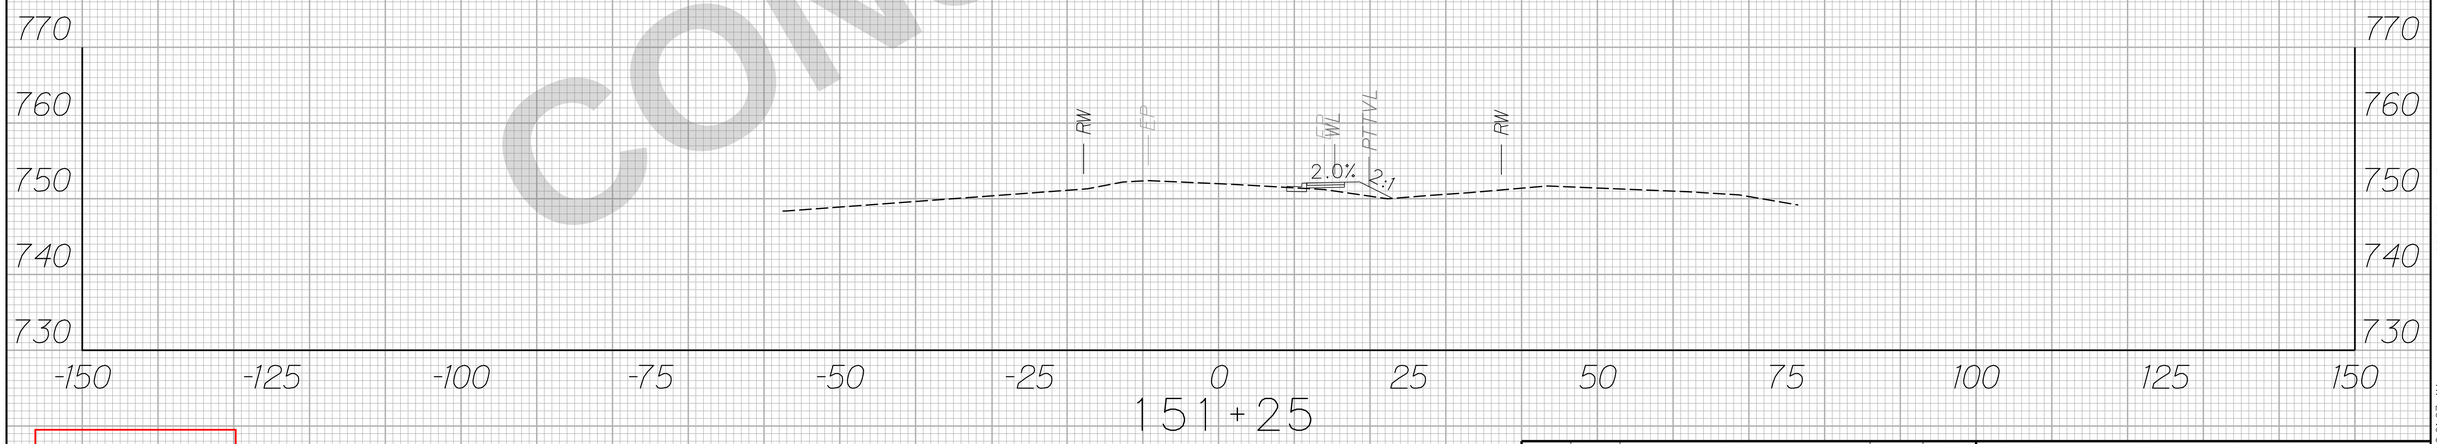

151+25

NOT FOR CONSTRUCTION

DRAFT

SCALES

10 ft. 0 10 ft. 0

REVISION NUMBER	SHEET NUMBER	REVISION	DATE	BY

THE WEST VIRGINIA DEPARTMENT OF TRANSPORTATION
DIVISION OF HIGHWAYS

CROSS-SECTION SHEET

11/9/2023 10:01:27 AM c:\pw_pl\harperrb\d3504265\rdy_TeaysMtVernon_xsec.sht

Public Roads Div	State Dist No	State Project No	Federal Project No	Fiscal Year	County	Sheet No	Total Sheets
WV	01	U340 -34/14- 0.01 00	TAP-0034(093)D	2024	PUTNAM	124	179

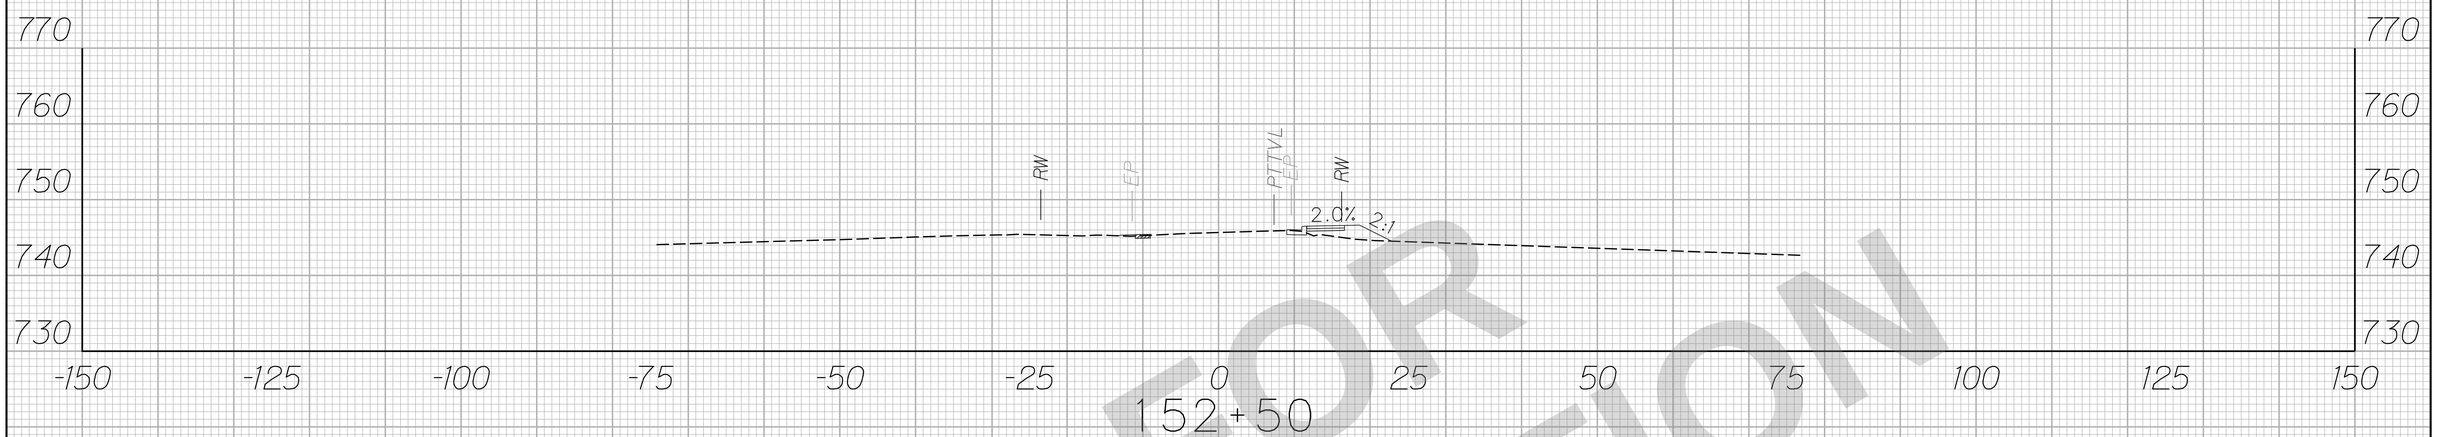

152+50

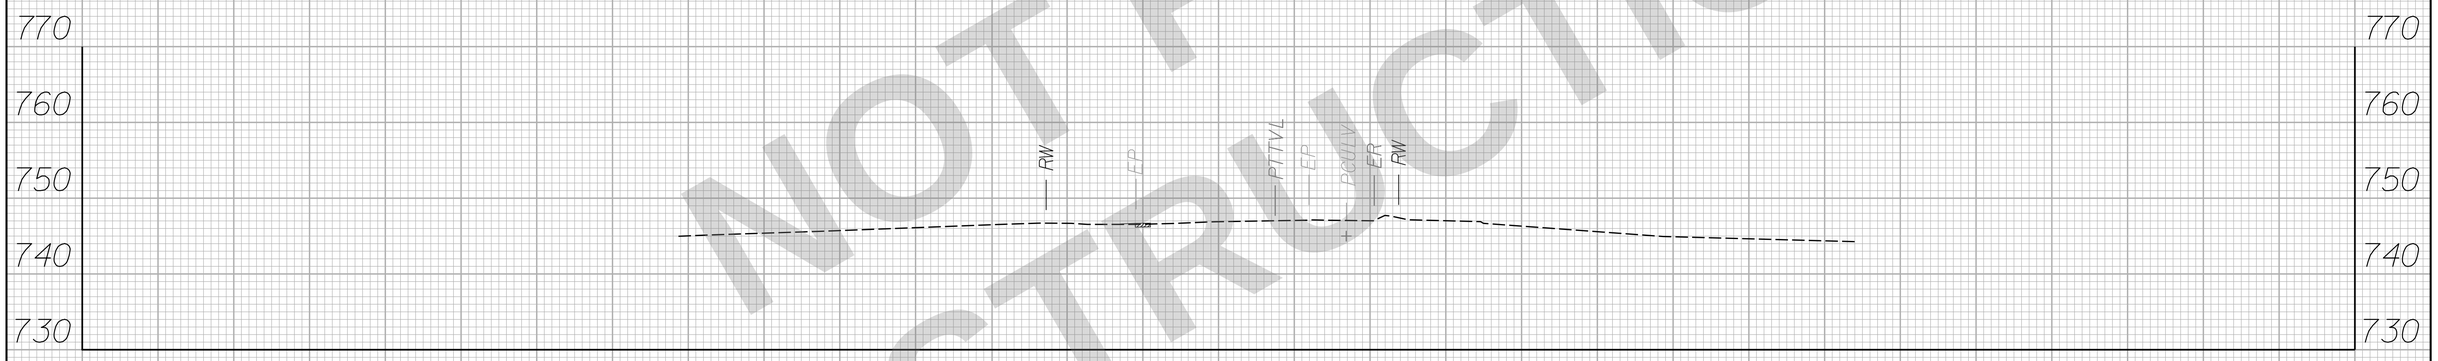

152+25

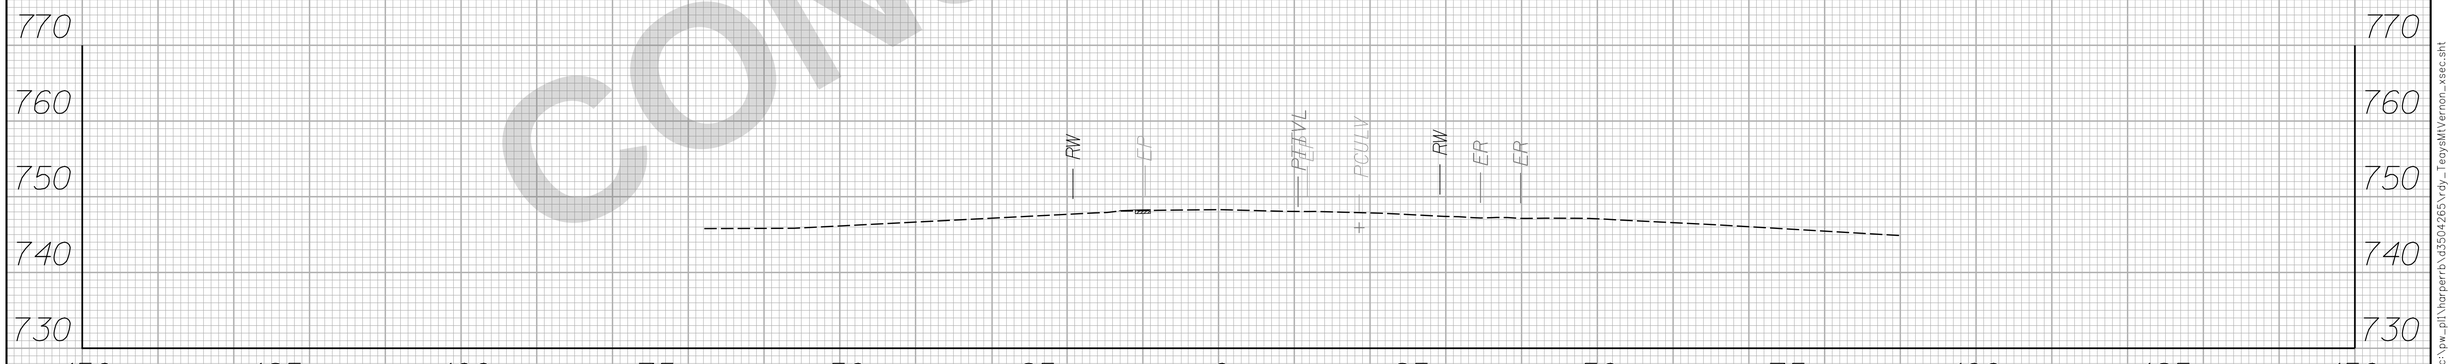

152+00

DRAFT

SCALES
10 ft.
0
10 ft.
0

REVISION NUMBER	SHEET NUMBER	REVISION	DATE	BY

THE WEST VIRGINIA DEPARTMENT OF TRANSPORTATION
DIVISION OF HIGHWAYS

CROSS-SECTION SHEET

11/9/2023 10:01:29 AM c:\pw_pit\harperrb\d3504265\vdy_TeaysMtVernon_xsec.sht

NOT FOR CONSTRUCTION

Public Roads Div	State Dist No	State Project No	Federal Project No	Fiscal Year	County	Sheet No	Total Sheets
WV	01	U340 -34/14- 0.01 00	TAP-0034(093)D	2024	PUTNAM	125	179

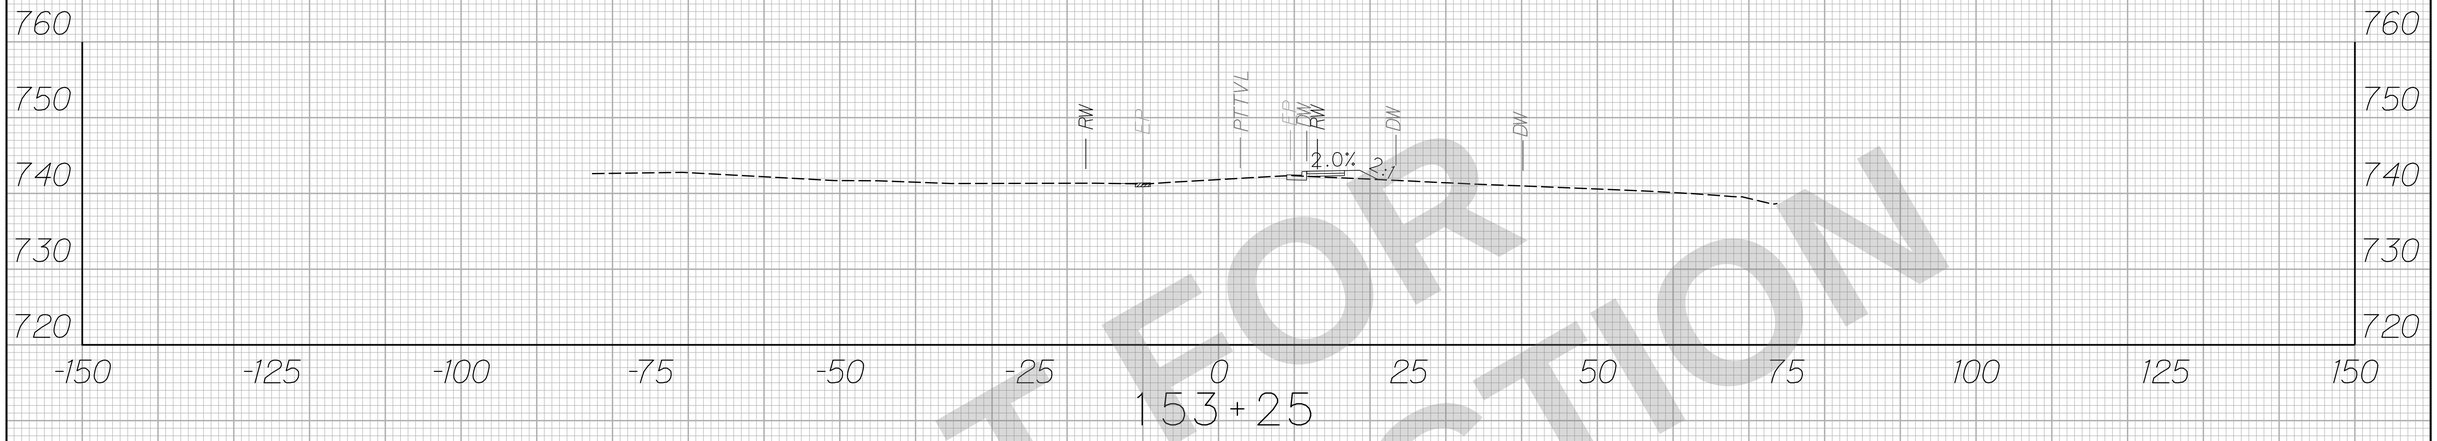

153+25

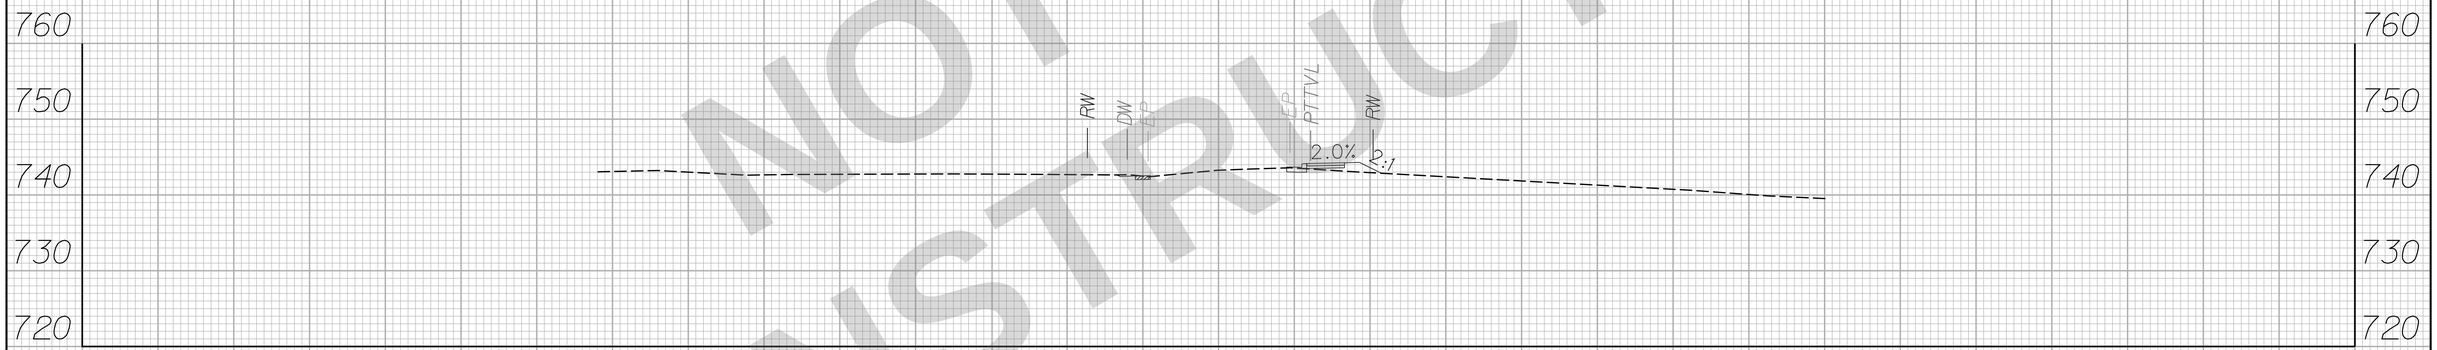

153+00

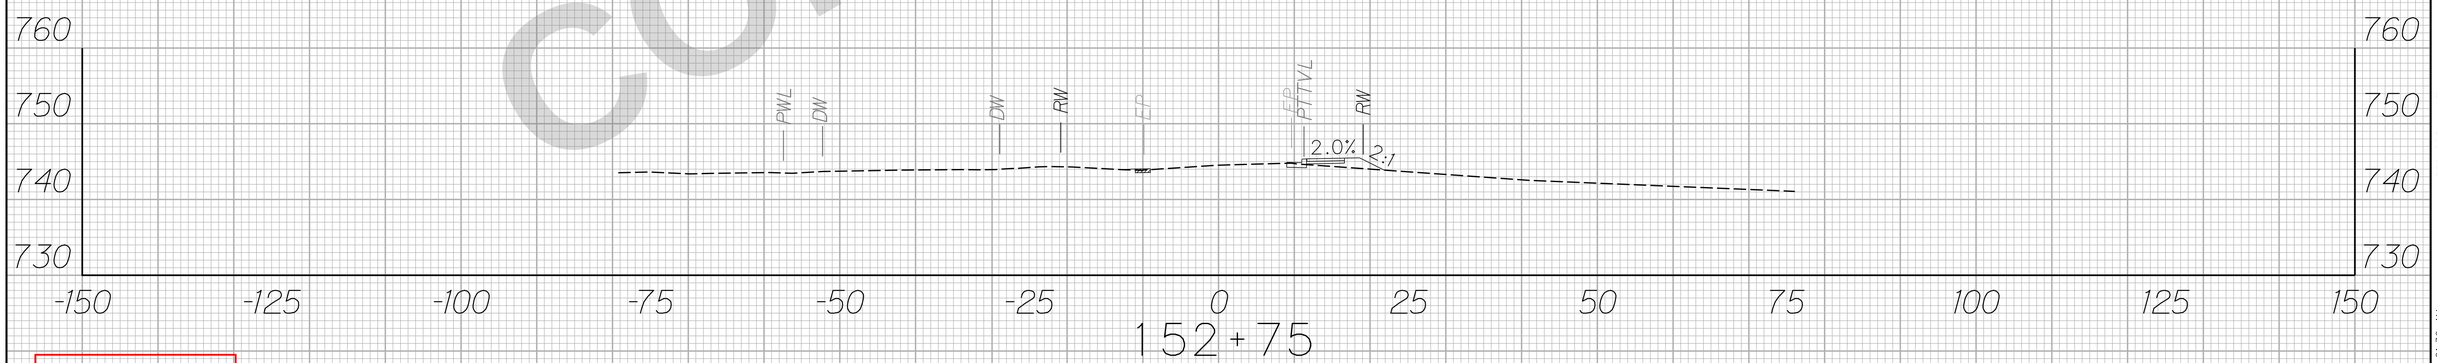

152+75

DRAFT

NOT FOR CONSTRUCTION

SCALES

10 ft. 0 — 0 10 ft.

REVISION NUMBER	SHEET NUMBER	REVISION	DATE	BY

THE WEST VIRGINIA DEPARTMENT OF TRANSPORTATION
DIVISION OF HIGHWAYS

CROSS-SECTION SHEET

11/9/2023 10:01:30 AM c:\pw_pit\tharperb\d35042651rdy_TeaysMtVernon_xsec.sht

Public Roads Div	State Dist No	State Project No	Federal Project No	Fiscal Year	County	Sheet No	Total Sheets
WV	01	U340 -34/14- 0.01 00	TAP-0034(093)D	2024	PUTNAM	126	179

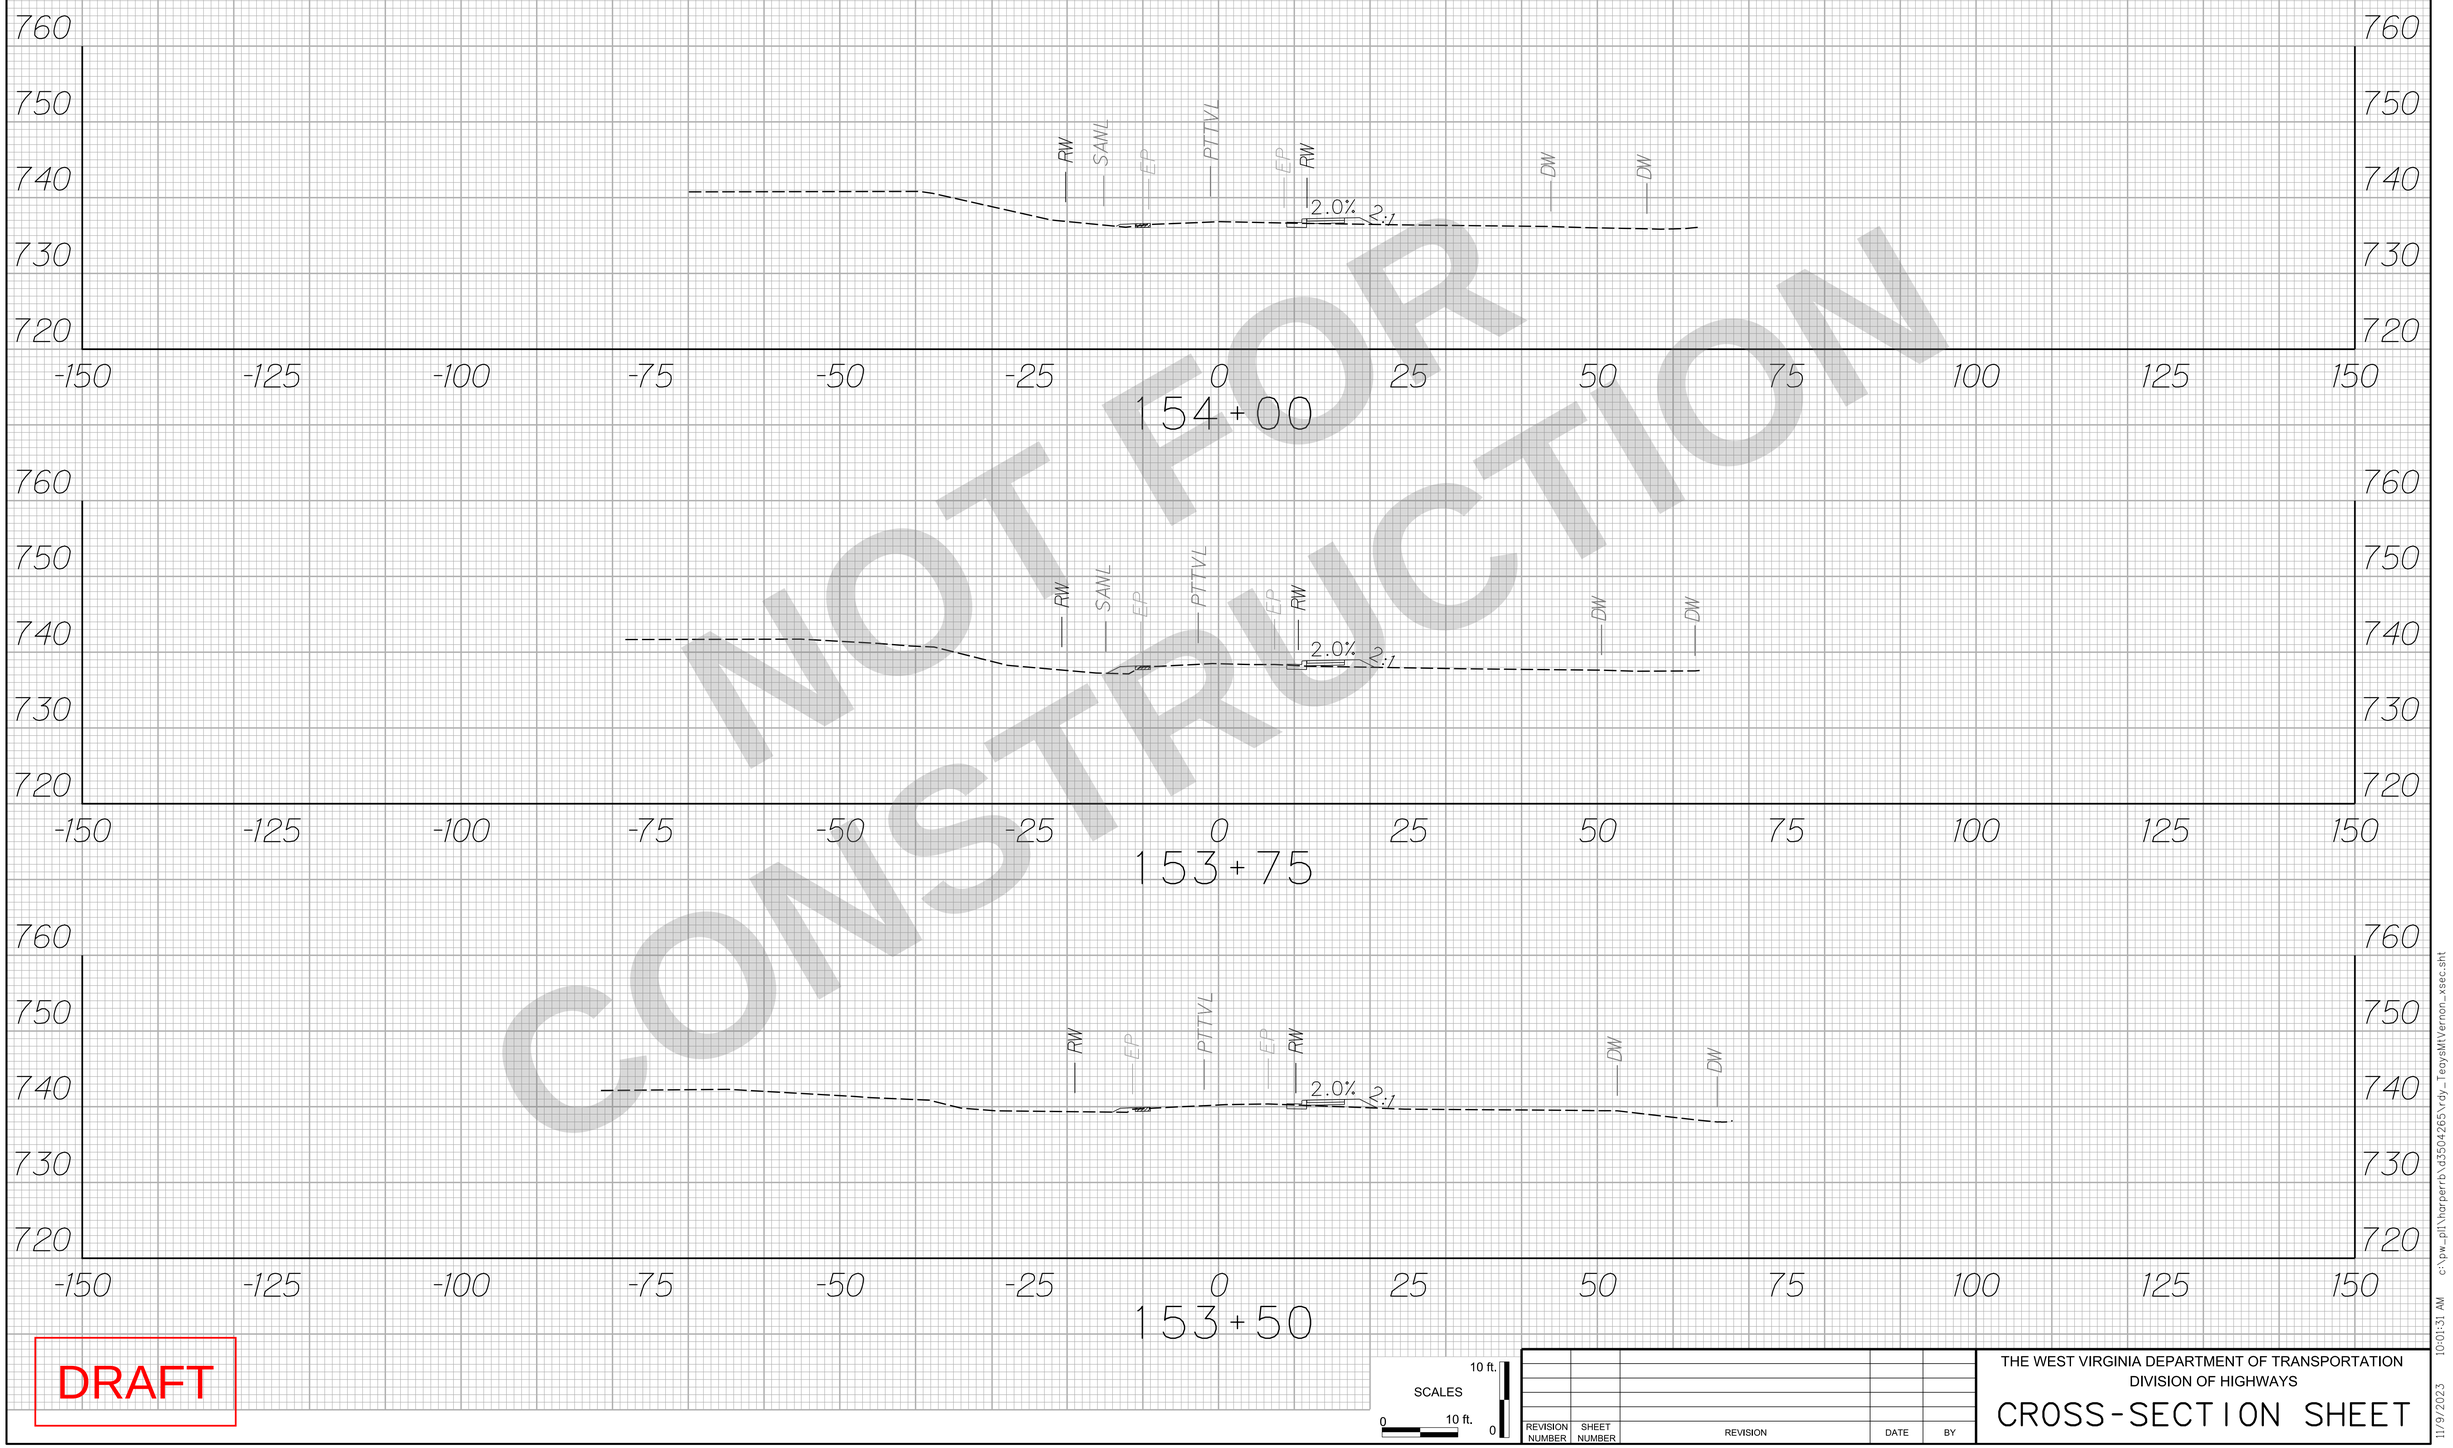

NOT FOR CONSTRUCTION

DRAFT

SCALES

10 ft. 0 10 ft. 0

REVISION NUMBER	SHEET NUMBER	REVISION	DATE	BY

THE WEST VIRGINIA DEPARTMENT OF TRANSPORTATION
DIVISION OF HIGHWAYS

CROSS-SECTION SHEET

11/9/2023 10:01:31 AM c:\pw_pl\harperrb\d3504265\rdy_TeaysMtVernon_xsec.sht

Public Roads Div	State Dist No	State Project No	Federal Project No	Fiscal Year	County	Sheet No	Total Sheets
WV	01	U340 -34/14- 0.01 00	TAP-0034(093)D	2024	PUTNAM	127	179

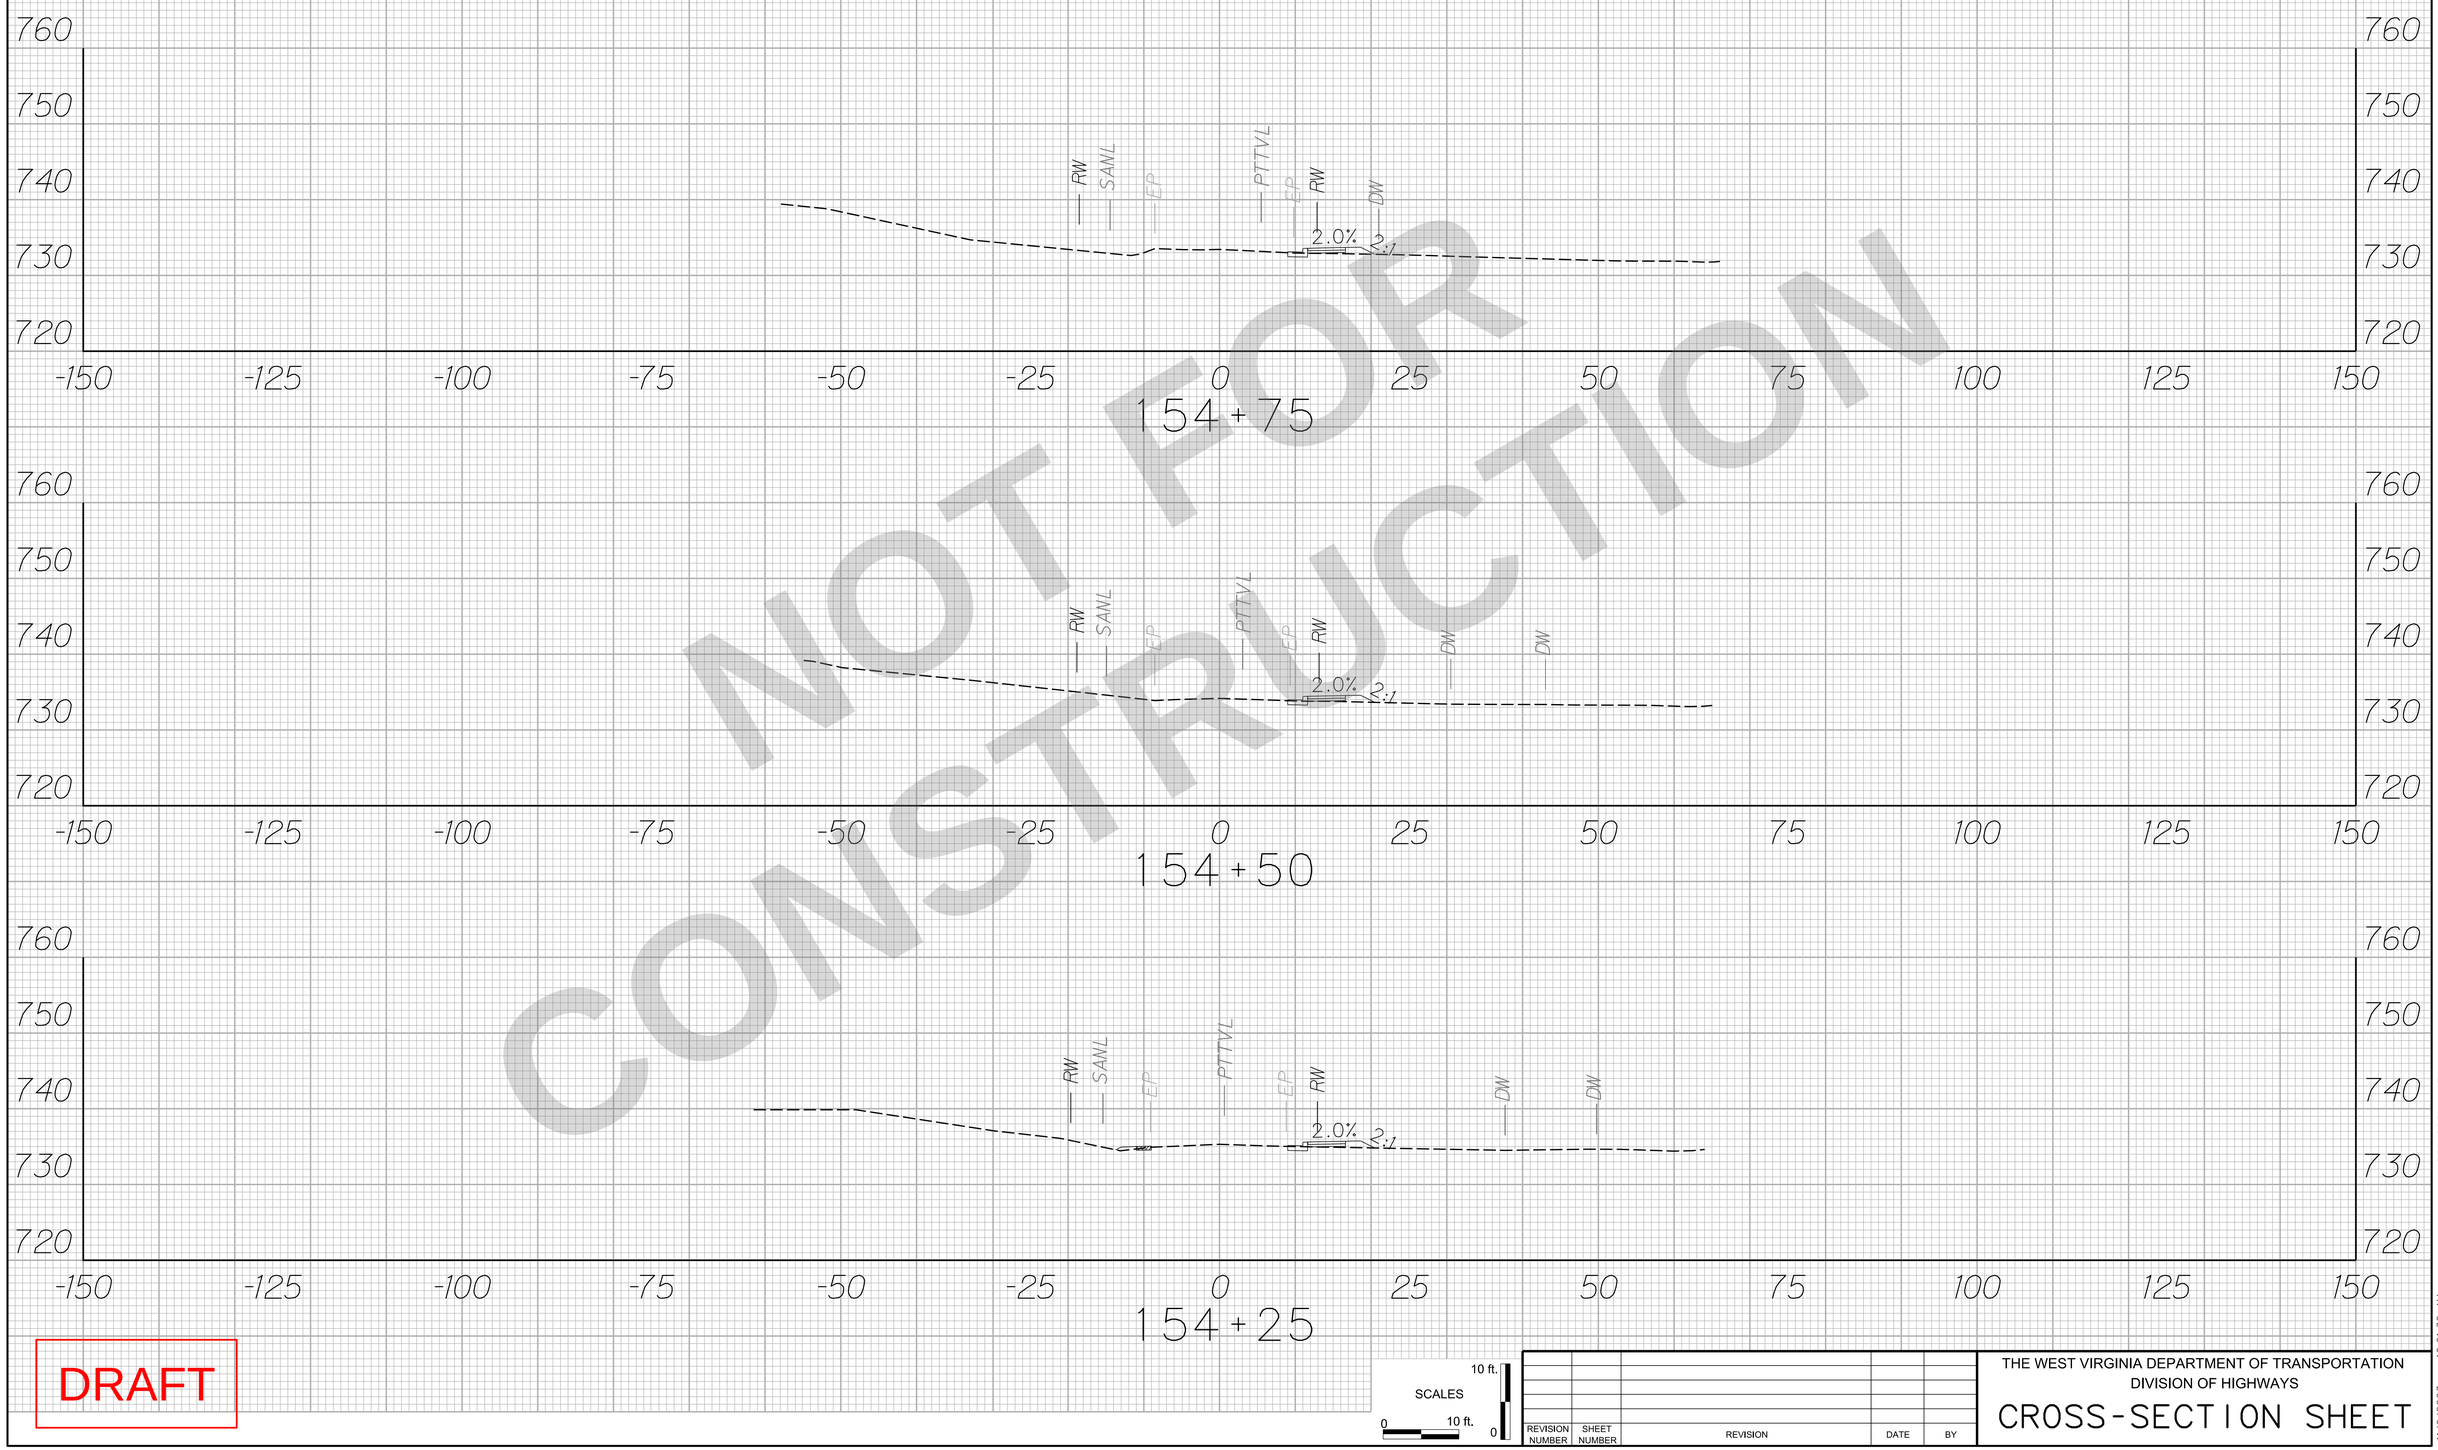

NOT FOR CONSTRUCTION

DRAFT

SCALES

10 ft. 0 10 ft. 0

REVISION NUMBER	SHEET NUMBER	REVISION	DATE	BY

THE WEST VIRGINIA DEPARTMENT OF TRANSPORTATION
DIVISION OF HIGHWAYS

CROSS-SECTION SHEET

11/9/2023 10:01:32 AM c:\pw_pit\harperrb\d3504265\vdy_TeaysMtVernon_xsec.sht

Public Roads Div	State Dist No	State Project No	Federal Project No	Fiscal Year	County	Sheet No	Total Sheets
WV	01	U340 -34/14- 0.01 00	TAP-0034(093)D	2024	PUTNAM	128	179

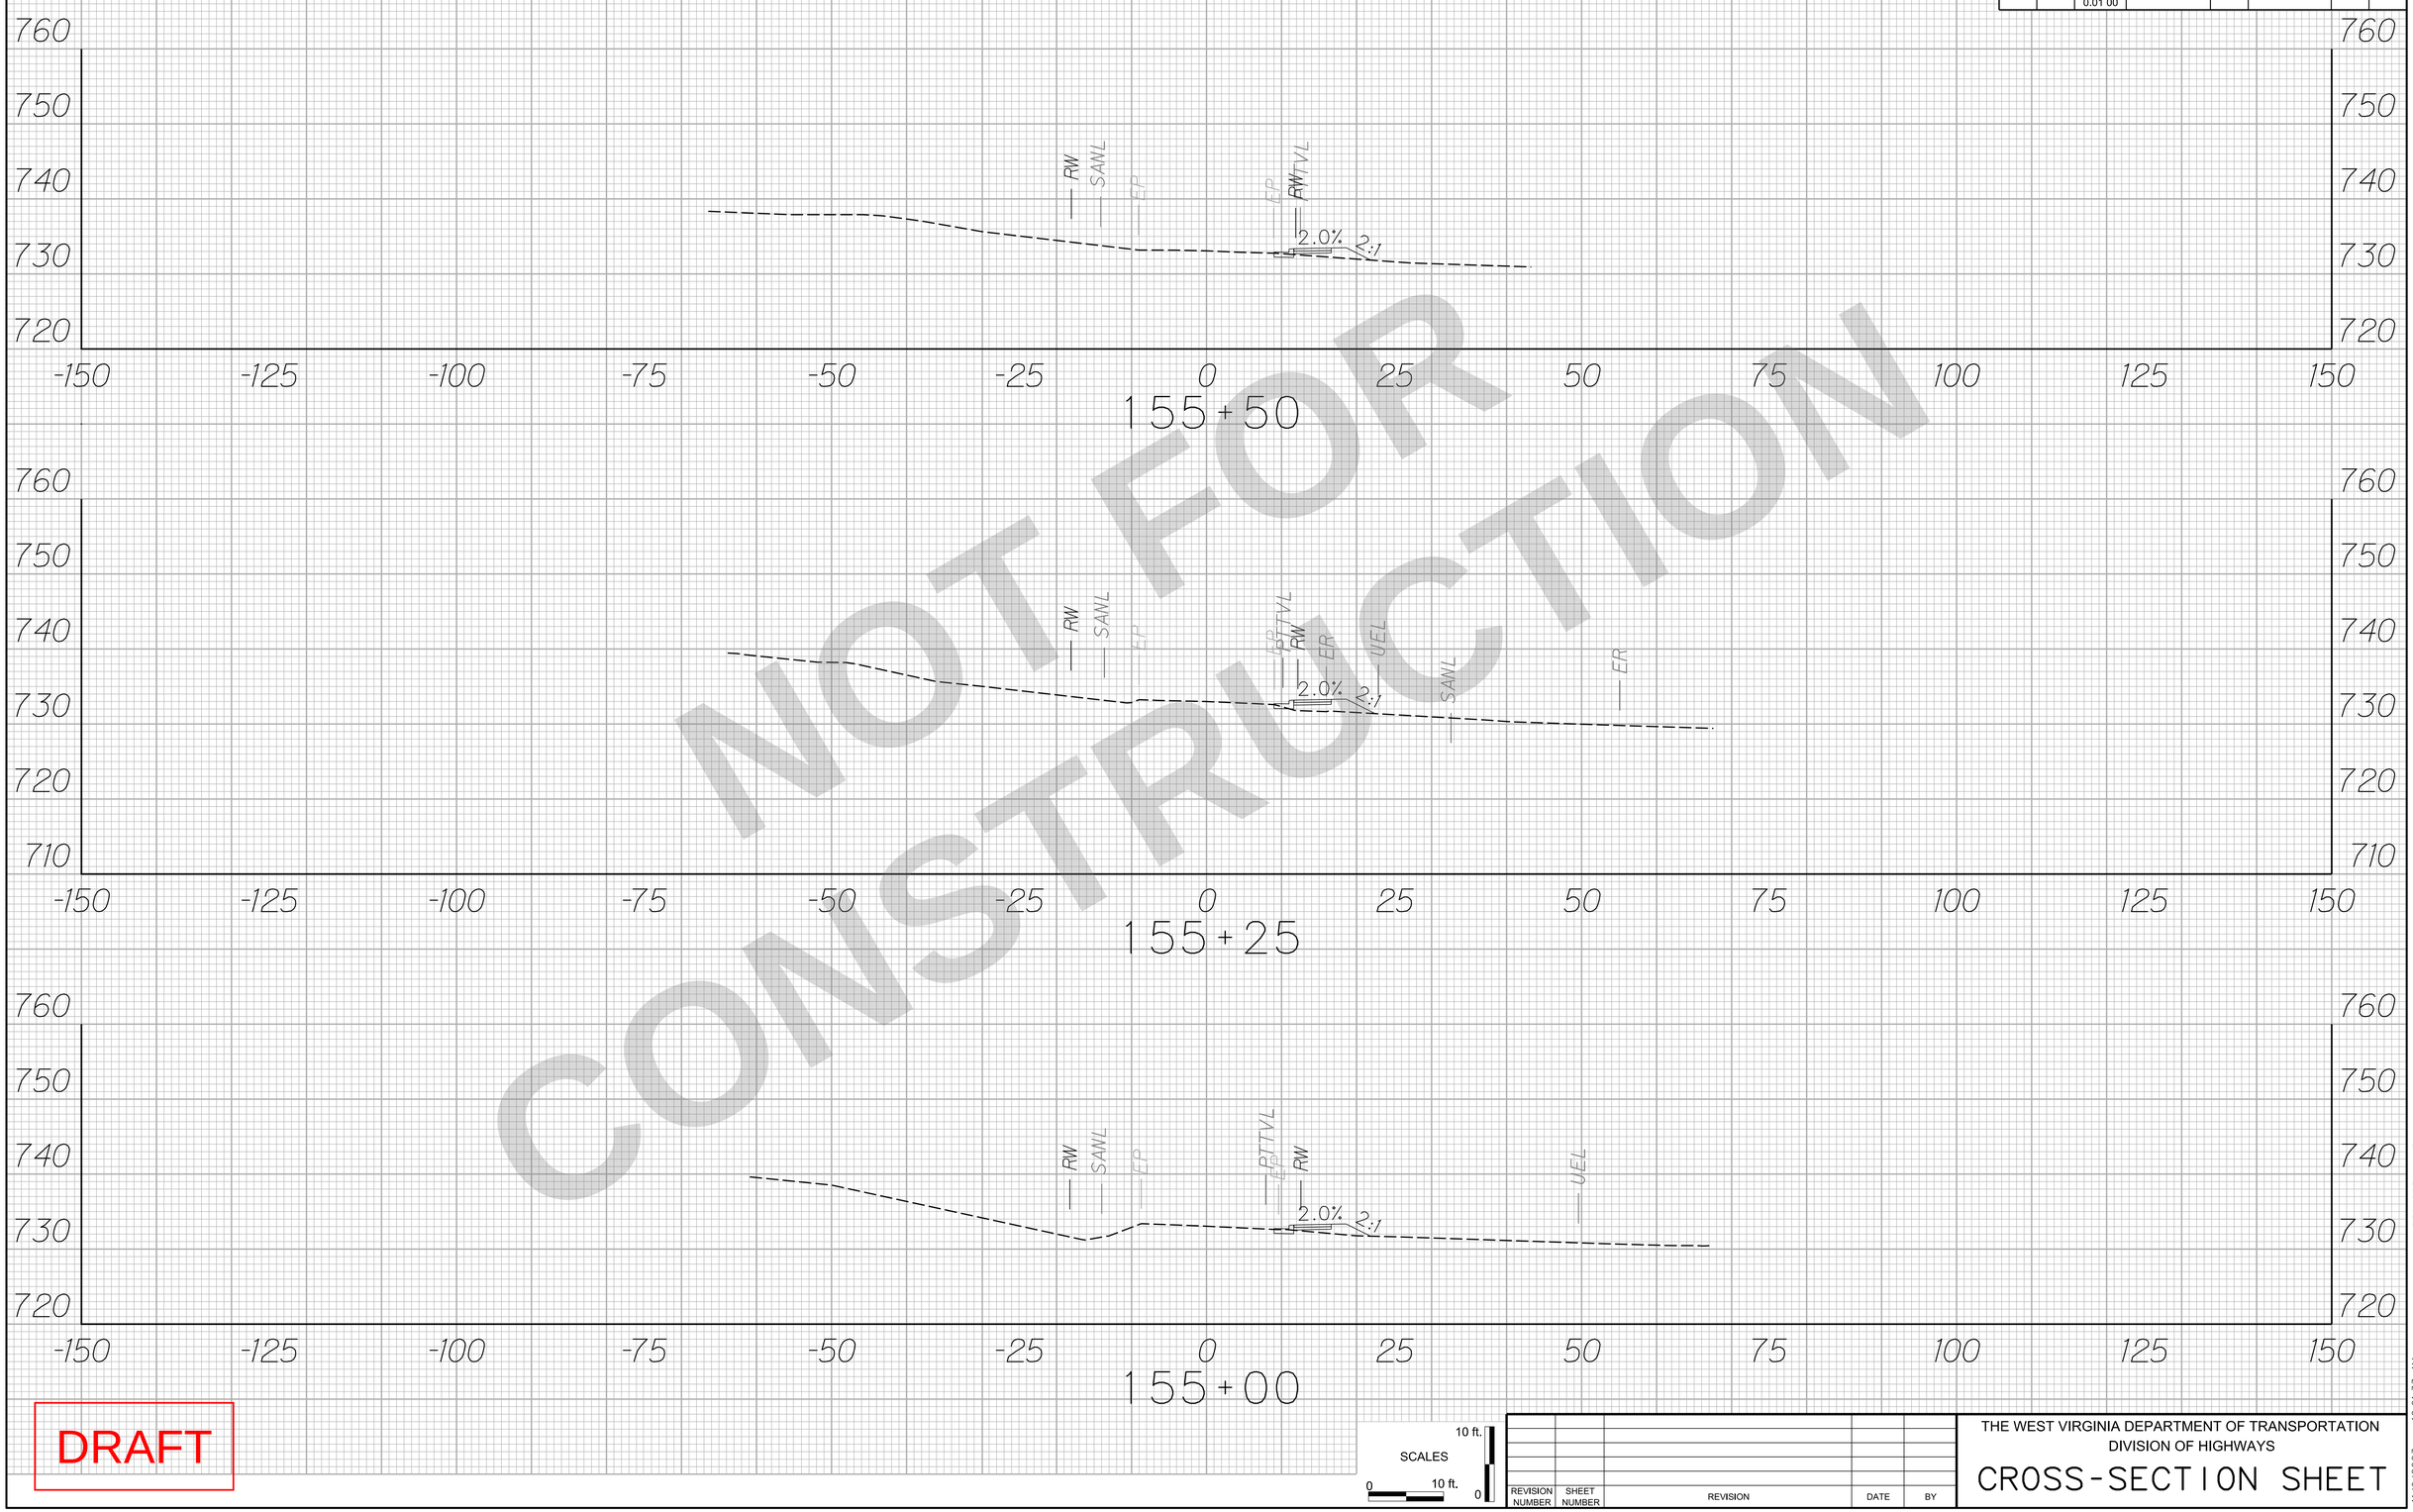

NOT FOR CONSTRUCTION

DRAFT

SCALES
10 ft.
0
10 ft.
0

REVISION NUMBER	SHEET NUMBER	REVISION	DATE	BY

THE WEST VIRGINIA DEPARTMENT OF TRANSPORTATION
DIVISION OF HIGHWAYS

CROSS-SECTION SHEET

11/9/2023 10:01:33 AM c:\pw_pl\harperrb\d3504265\rdy_TeaysMtVernon_xsec.sht

Public Roads Div	State Dist No	State Project No	Federal Project No	Fiscal Year	County	Sheet No	Total Sheets
WV	01	U340 -34/14- 0.01 00	TAP-0034(093)D	2024	PUTNAM	129	179

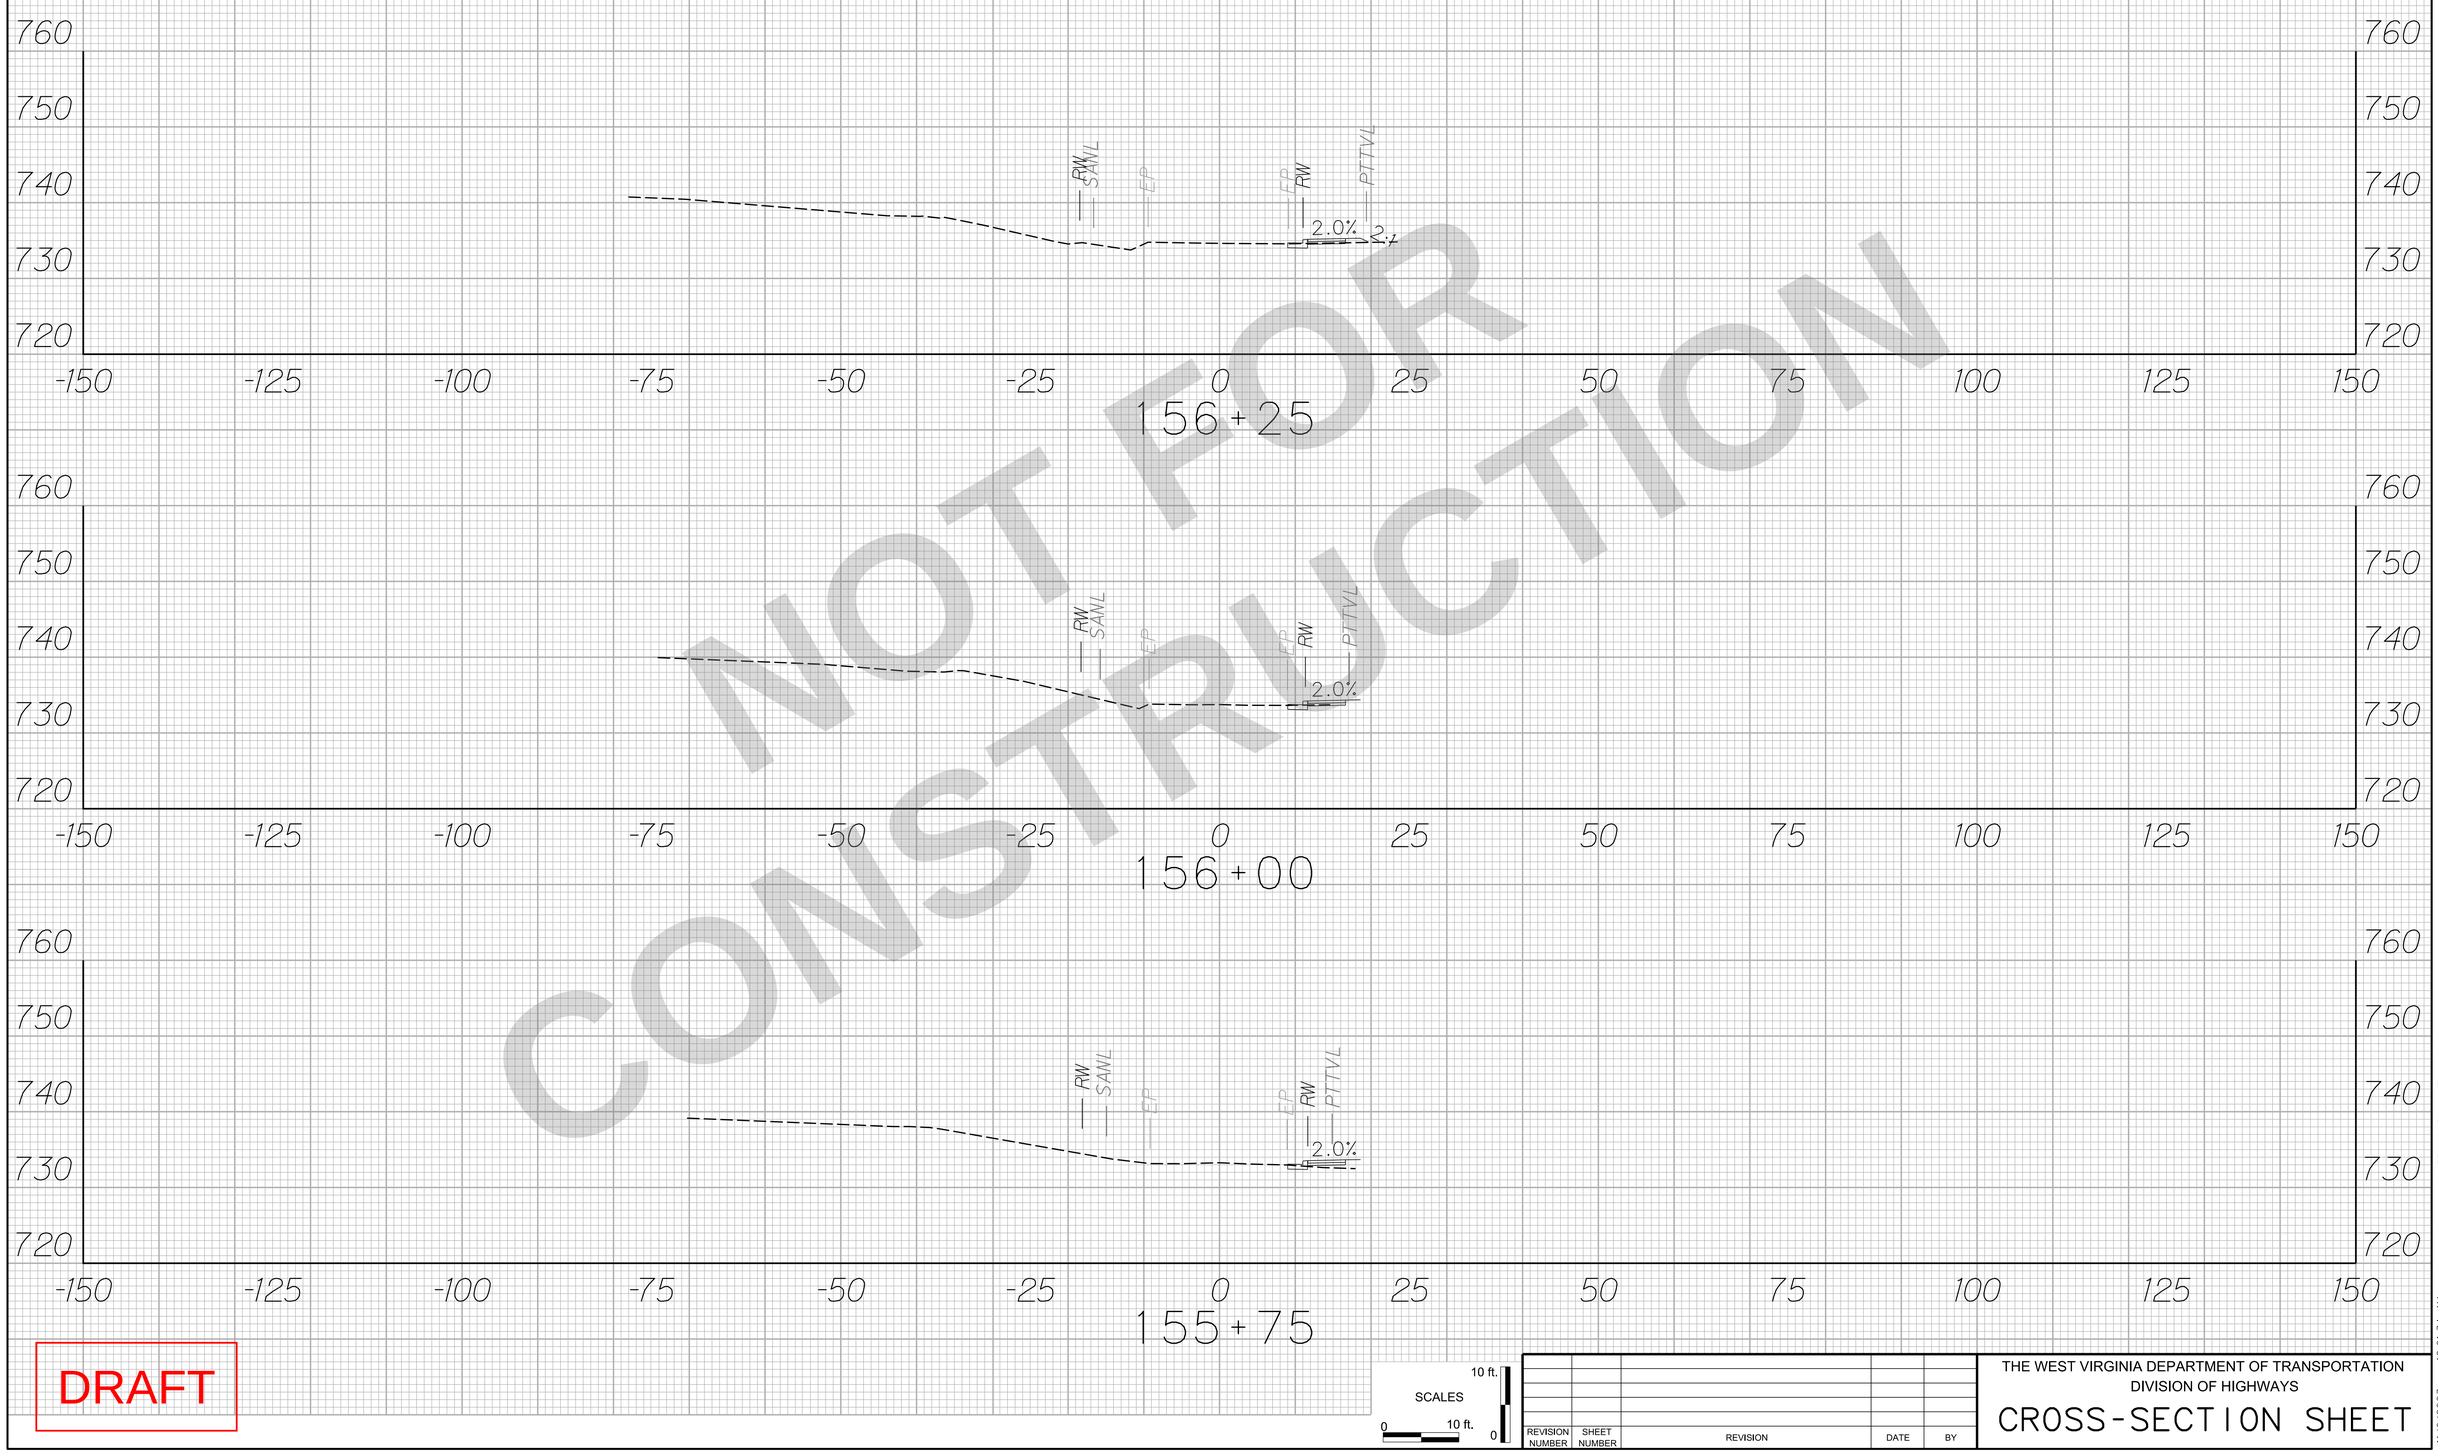

NOT FOR CONSTRUCTION

DRAFT

SCALES

10 ft. 0 10 ft. 0

REVISION NUMBER	SHEET NUMBER	REVISION	DATE	BY

THE WEST VIRGINIA DEPARTMENT OF TRANSPORTATION
DIVISION OF HIGHWAYS

CROSS-SECTION SHEET

11/9/2023 10:01:34 AM c:\pw_pit\tharperb\d3504265\rdy_TeaysMtVernon_xsec.sht

Public Roads Div	State Dist No	State Project No	Federal Project No	Fiscal Year	County	Sheet No	Total Sheets
WV	01	U340 -34/14- 0.01 00	TAP-0034(093)D	2024	PUTNAM	130	179

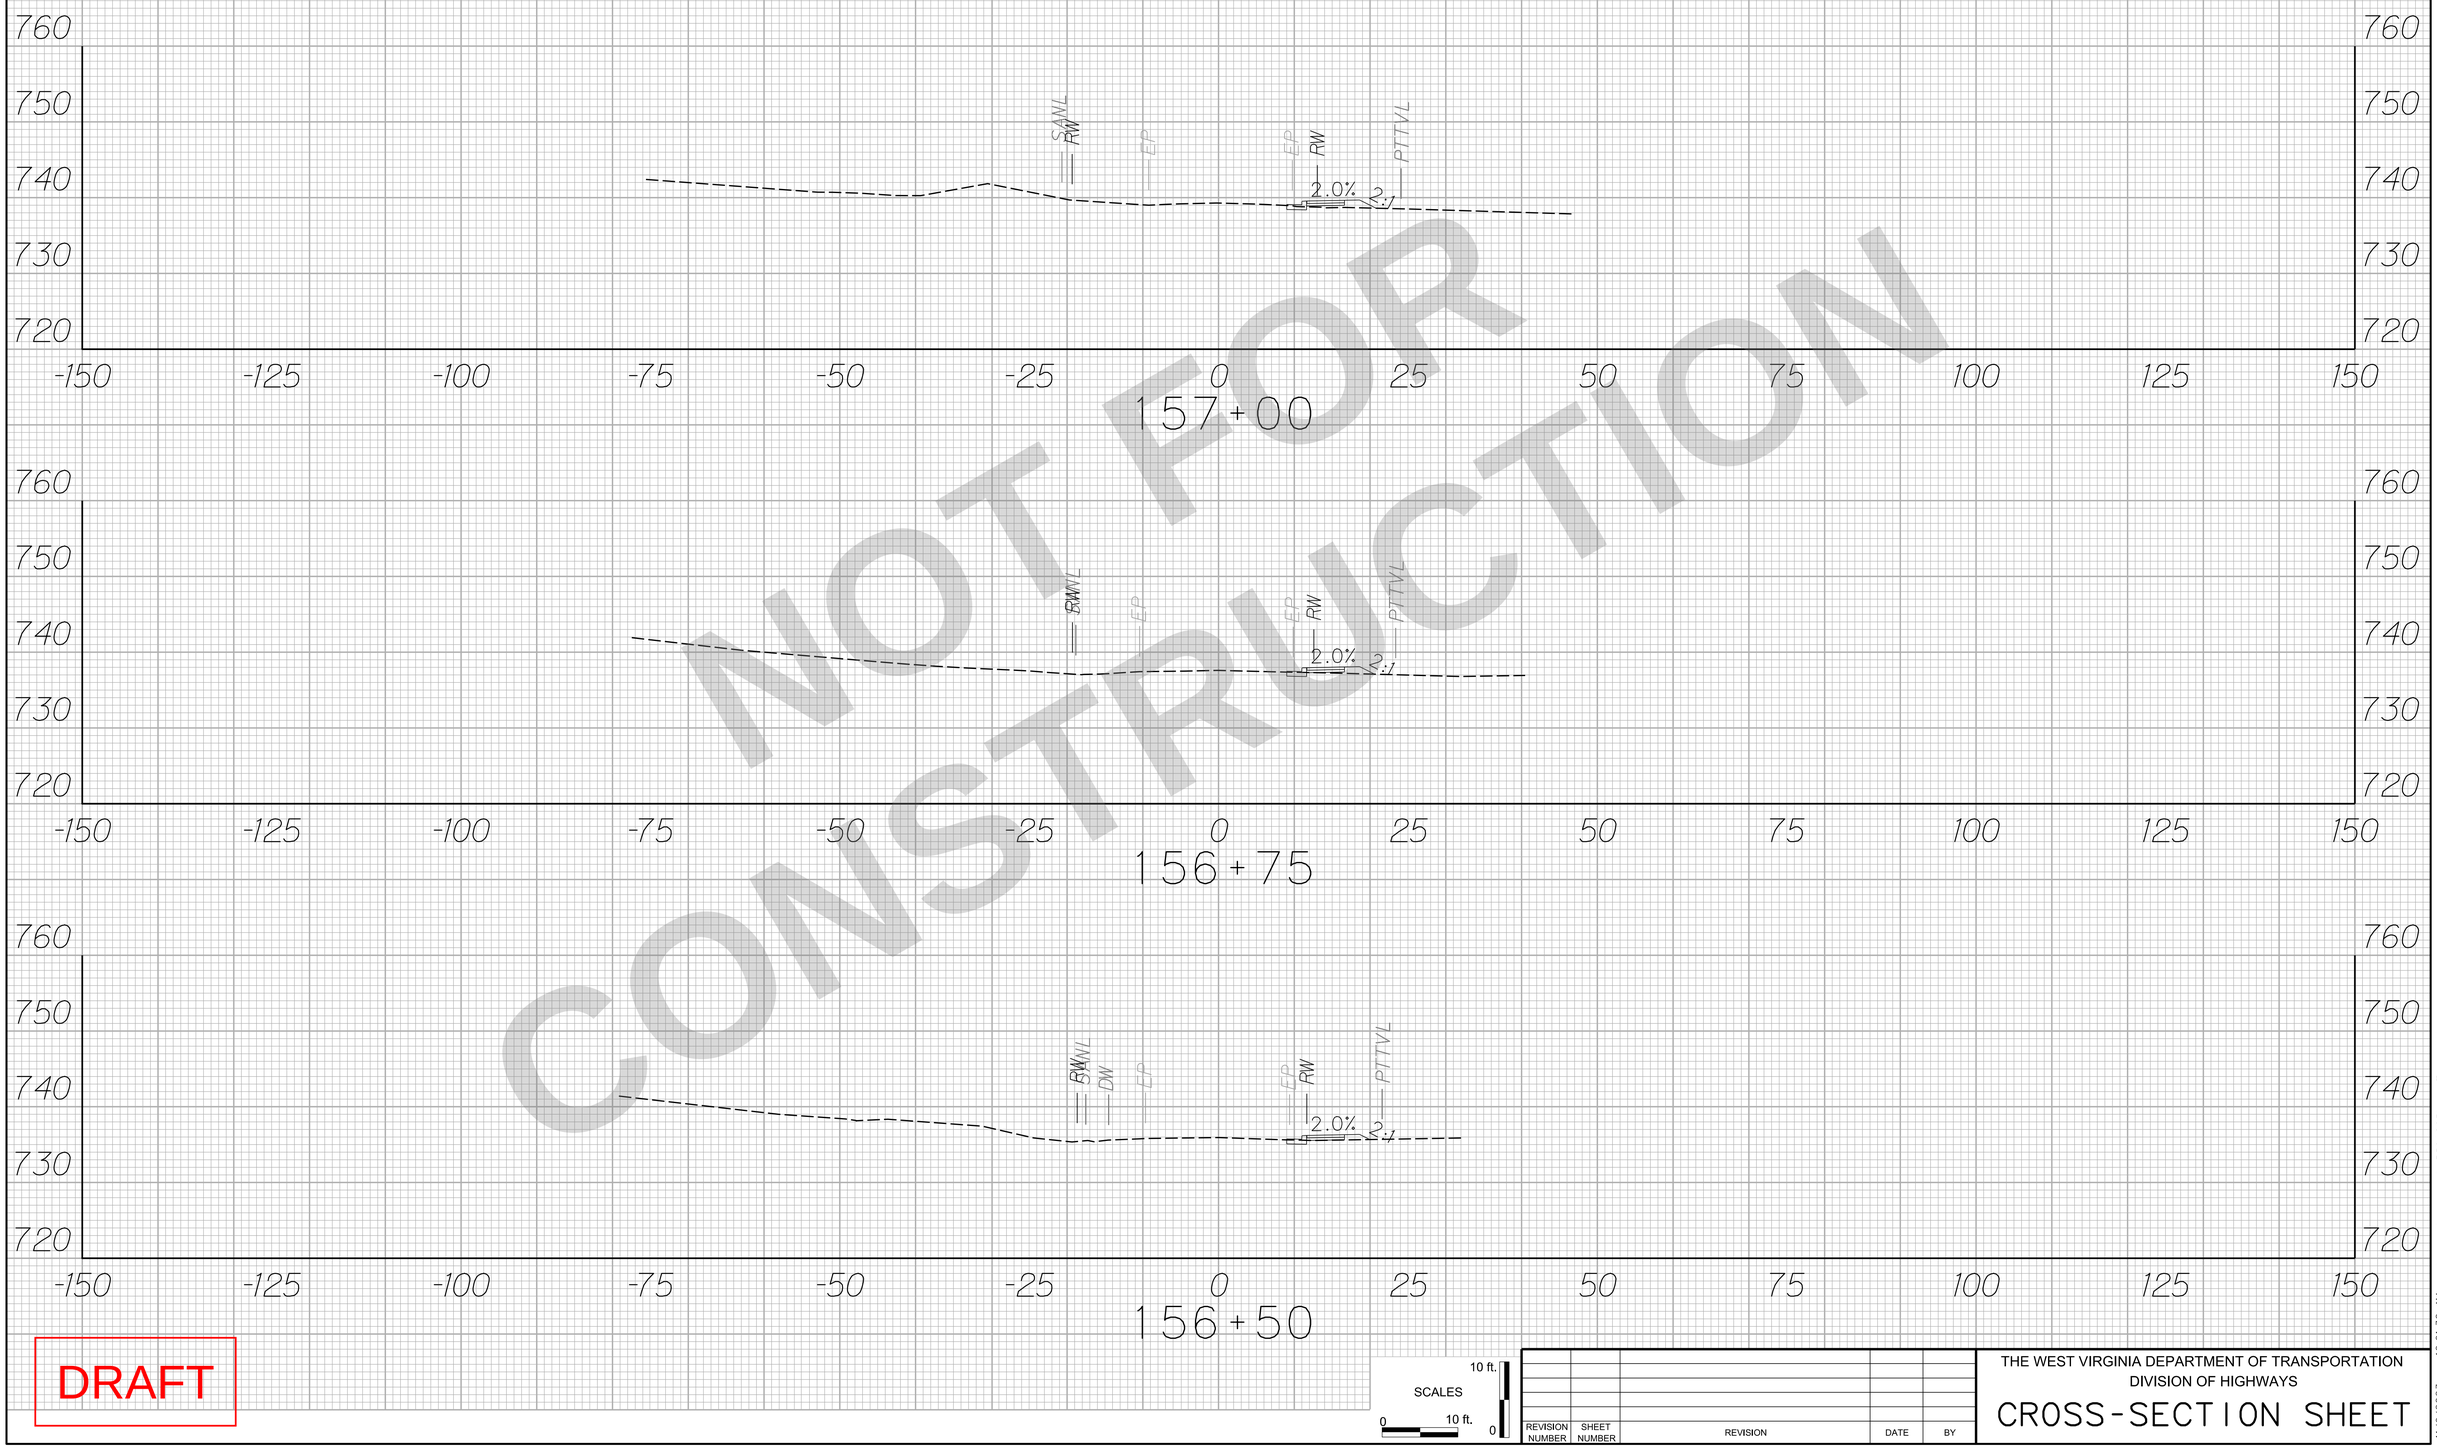

NOT FOR CONSTRUCTION

DRAFT

SCALES

10 ft. 0 10 ft. 0

REVISION NUMBER	SHEET NUMBER	REVISION	DATE	BY

THE WEST VIRGINIA DEPARTMENT OF TRANSPORTATION
DIVISION OF HIGHWAYS

CROSS-SECTION SHEET

11/9/2023 10:01:36 AM c:\pw_pl\harperrb\d3504265\rdy_TeaysMtVernon_xsec.sht

Public Roads Div	State Dist No	State Project No	Federal Project No	Fiscal Year	County	Sheet No	Total Sheets
WV	01	U340 -34/14- 0.01 00	TAP-0034(093)D	2024	PUTNAM	131	179

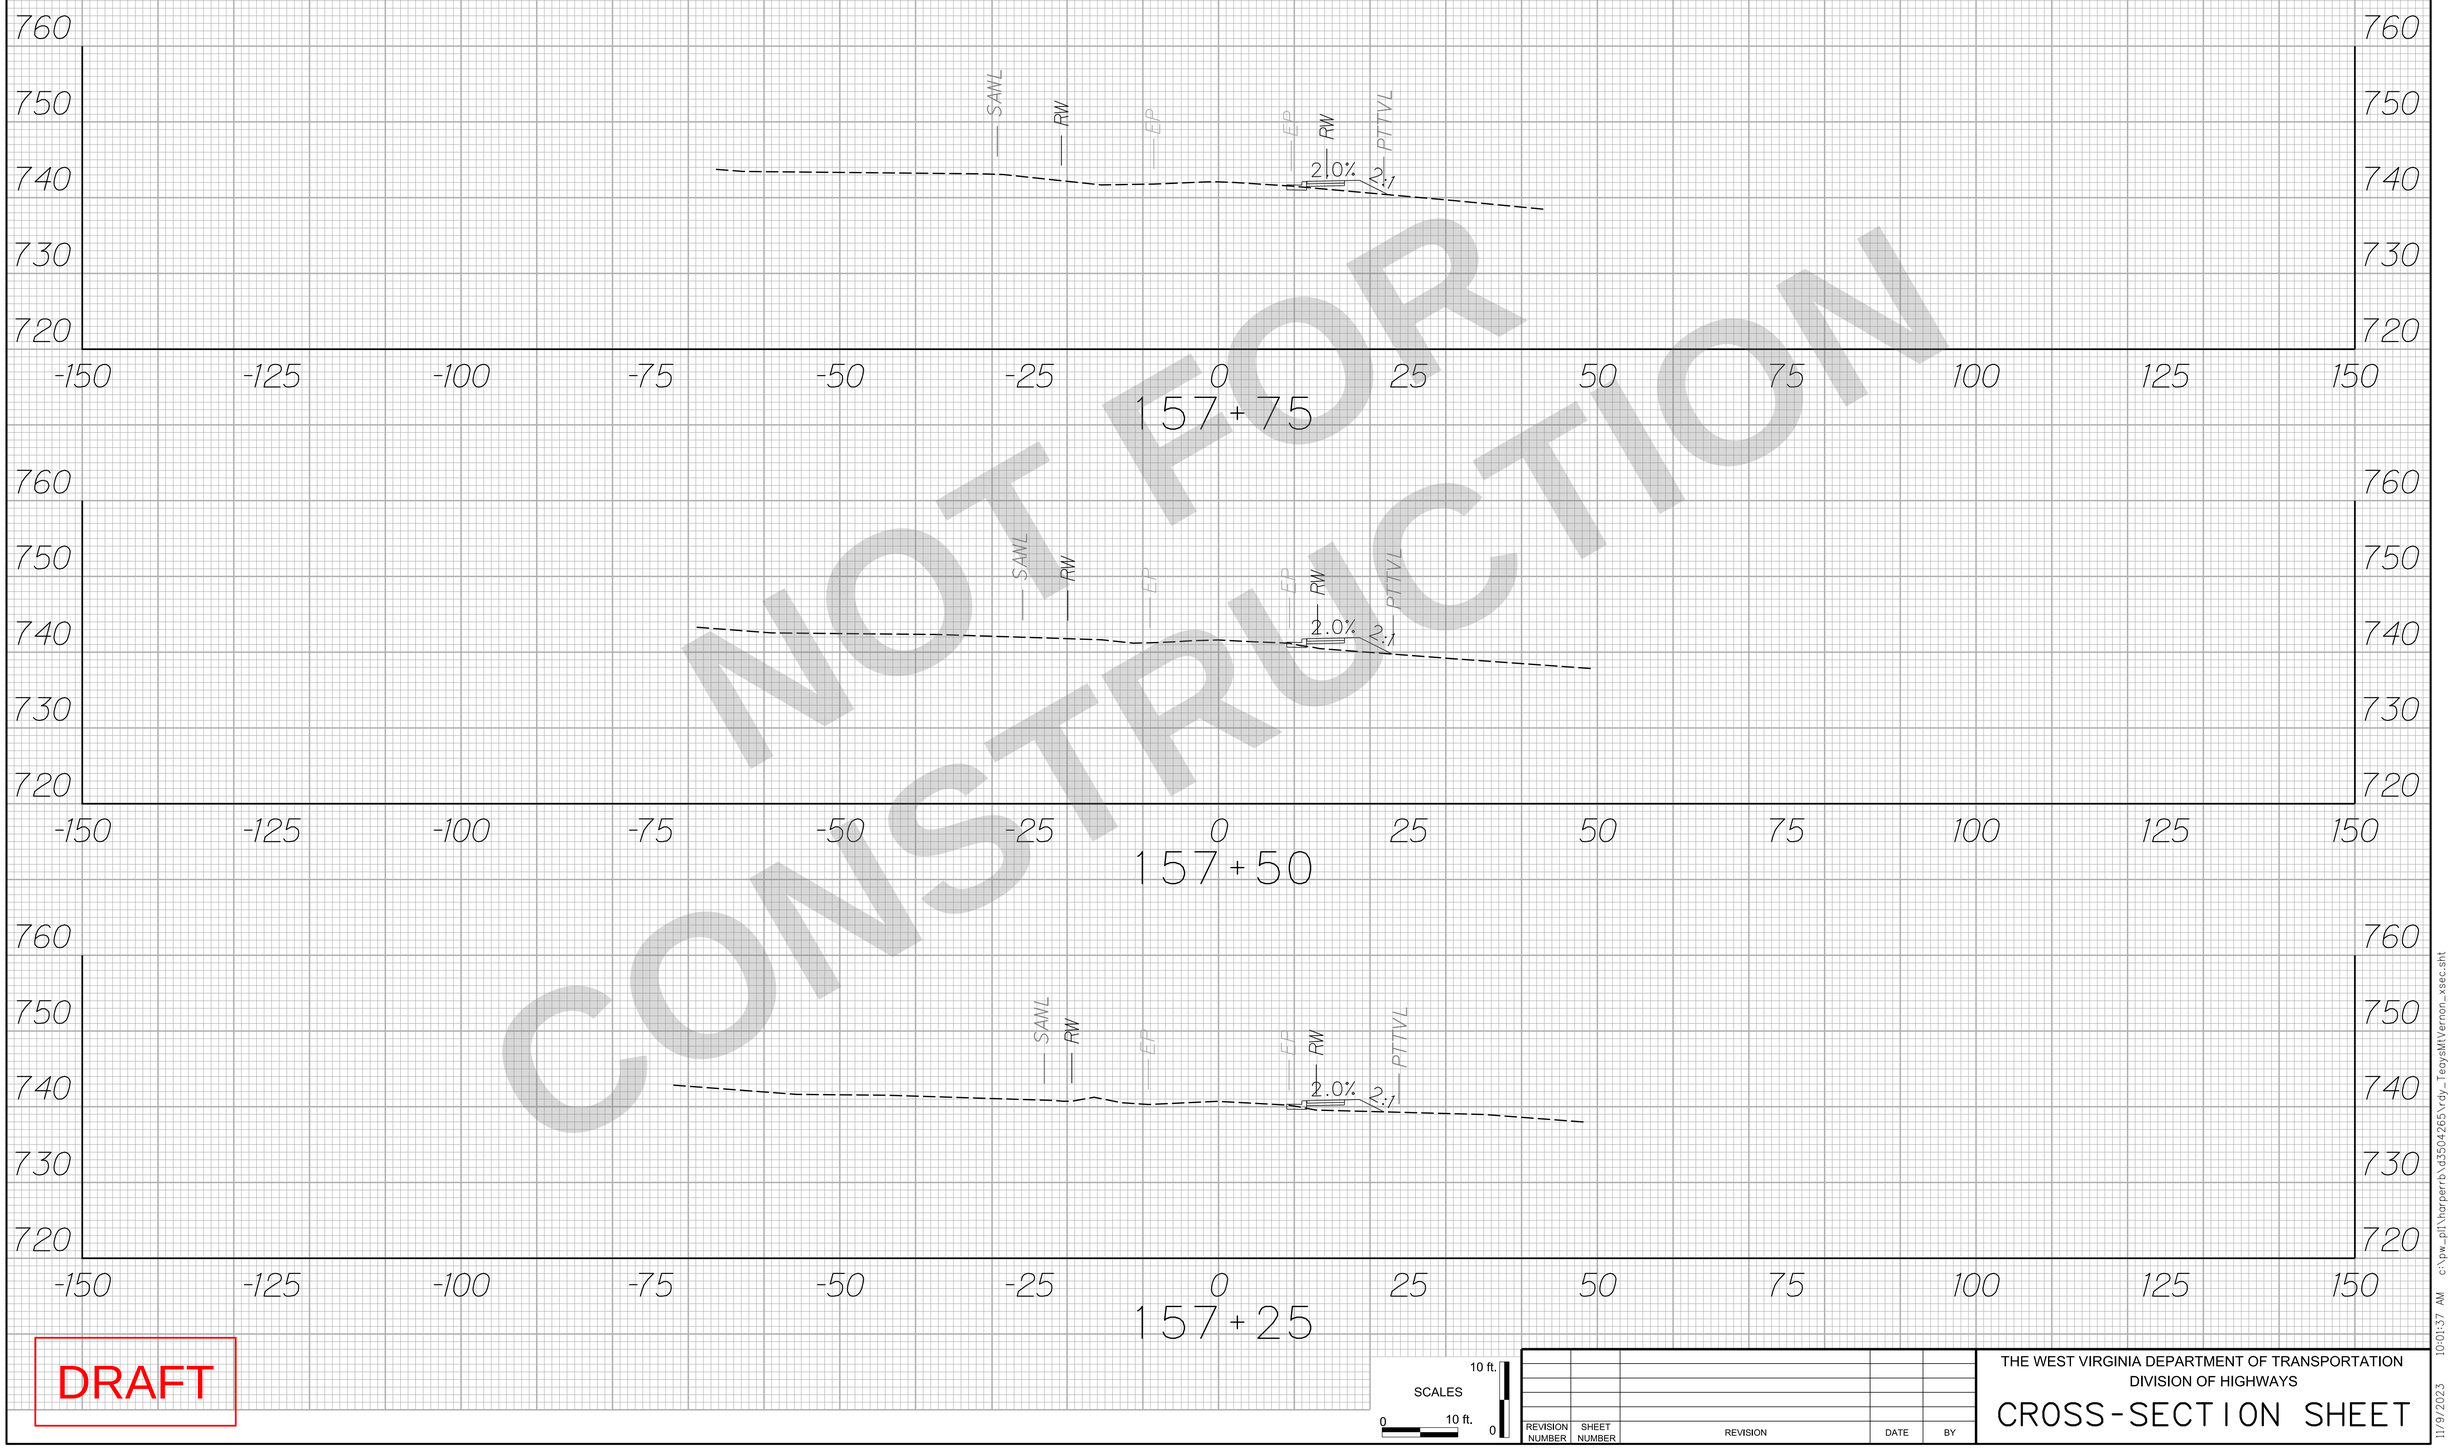

NOT FOR CONSTRUCTION

DRAFT

SCALES
10 ft.
0
10 ft.
0

REVISION NUMBER	SHEET NUMBER	REVISION	DATE	BY

THE WEST VIRGINIA DEPARTMENT OF TRANSPORTATION
DIVISION OF HIGHWAYS

CROSS-SECTION SHEET

11/9/2023 10:01:37 AM c:\pw_pl\harperrb\d3504265\rdy_TeaysMtVernon_xsec.sht

Public Roads Div	State Dist No	State Project No	Federal Project No	Fiscal Year	County	Sheet No	Total Sheets
WV	01	U340 -34/14- 0.01 00	TAP-0034(093)D	2024	PUTNAM	132	179

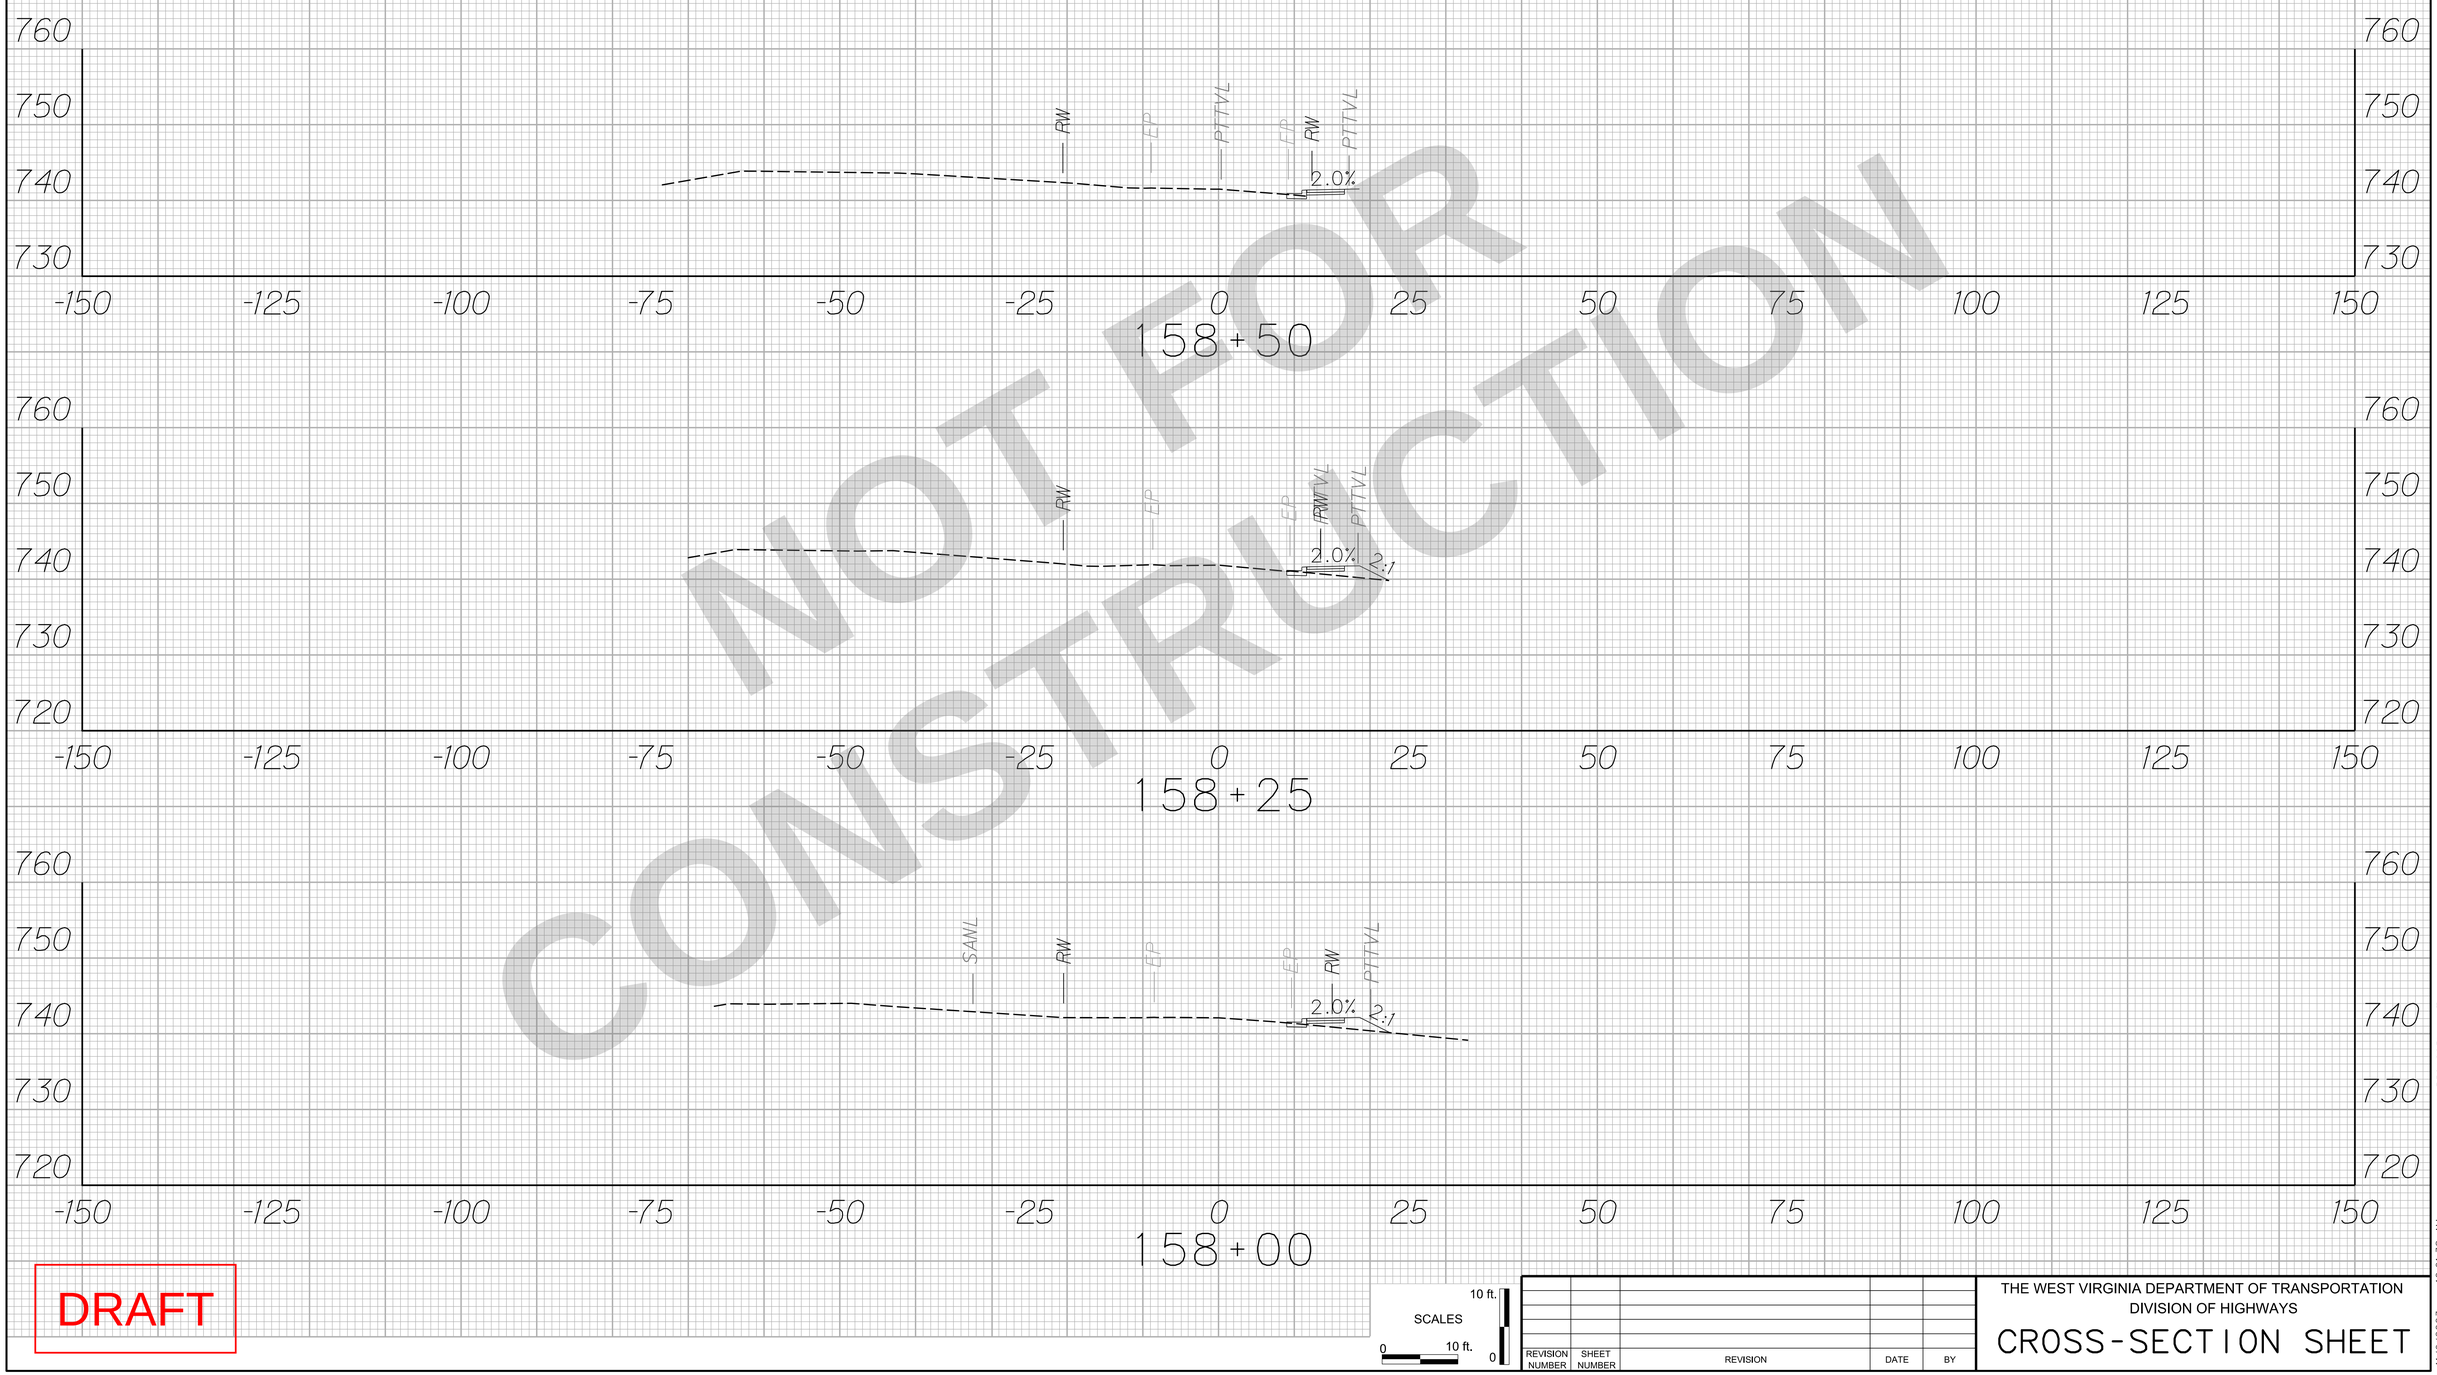

NOT FOR CONSTRUCTION

DRAFT

SCALES

10 ft. 0 10 ft. 0

REVISION NUMBER	SHEET NUMBER	REVISION	DATE	BY

THE WEST VIRGINIA DEPARTMENT OF TRANSPORTATION
DIVISION OF HIGHWAYS

CROSS-SECTION SHEET

11/9/2023 10:01:38 AM c:\pw_pl\harperrb\d3504265\rdy_TeaysMtVernon_xsec.sht

Public Roads Div	State Dist No	State Project No	Federal Project No	Fiscal Year	County	Sheet No	Total Sheets
WV	01	U340 -34/14- 0.01 00	TAP-0034(093)D	2024	PUTNAM	133	179

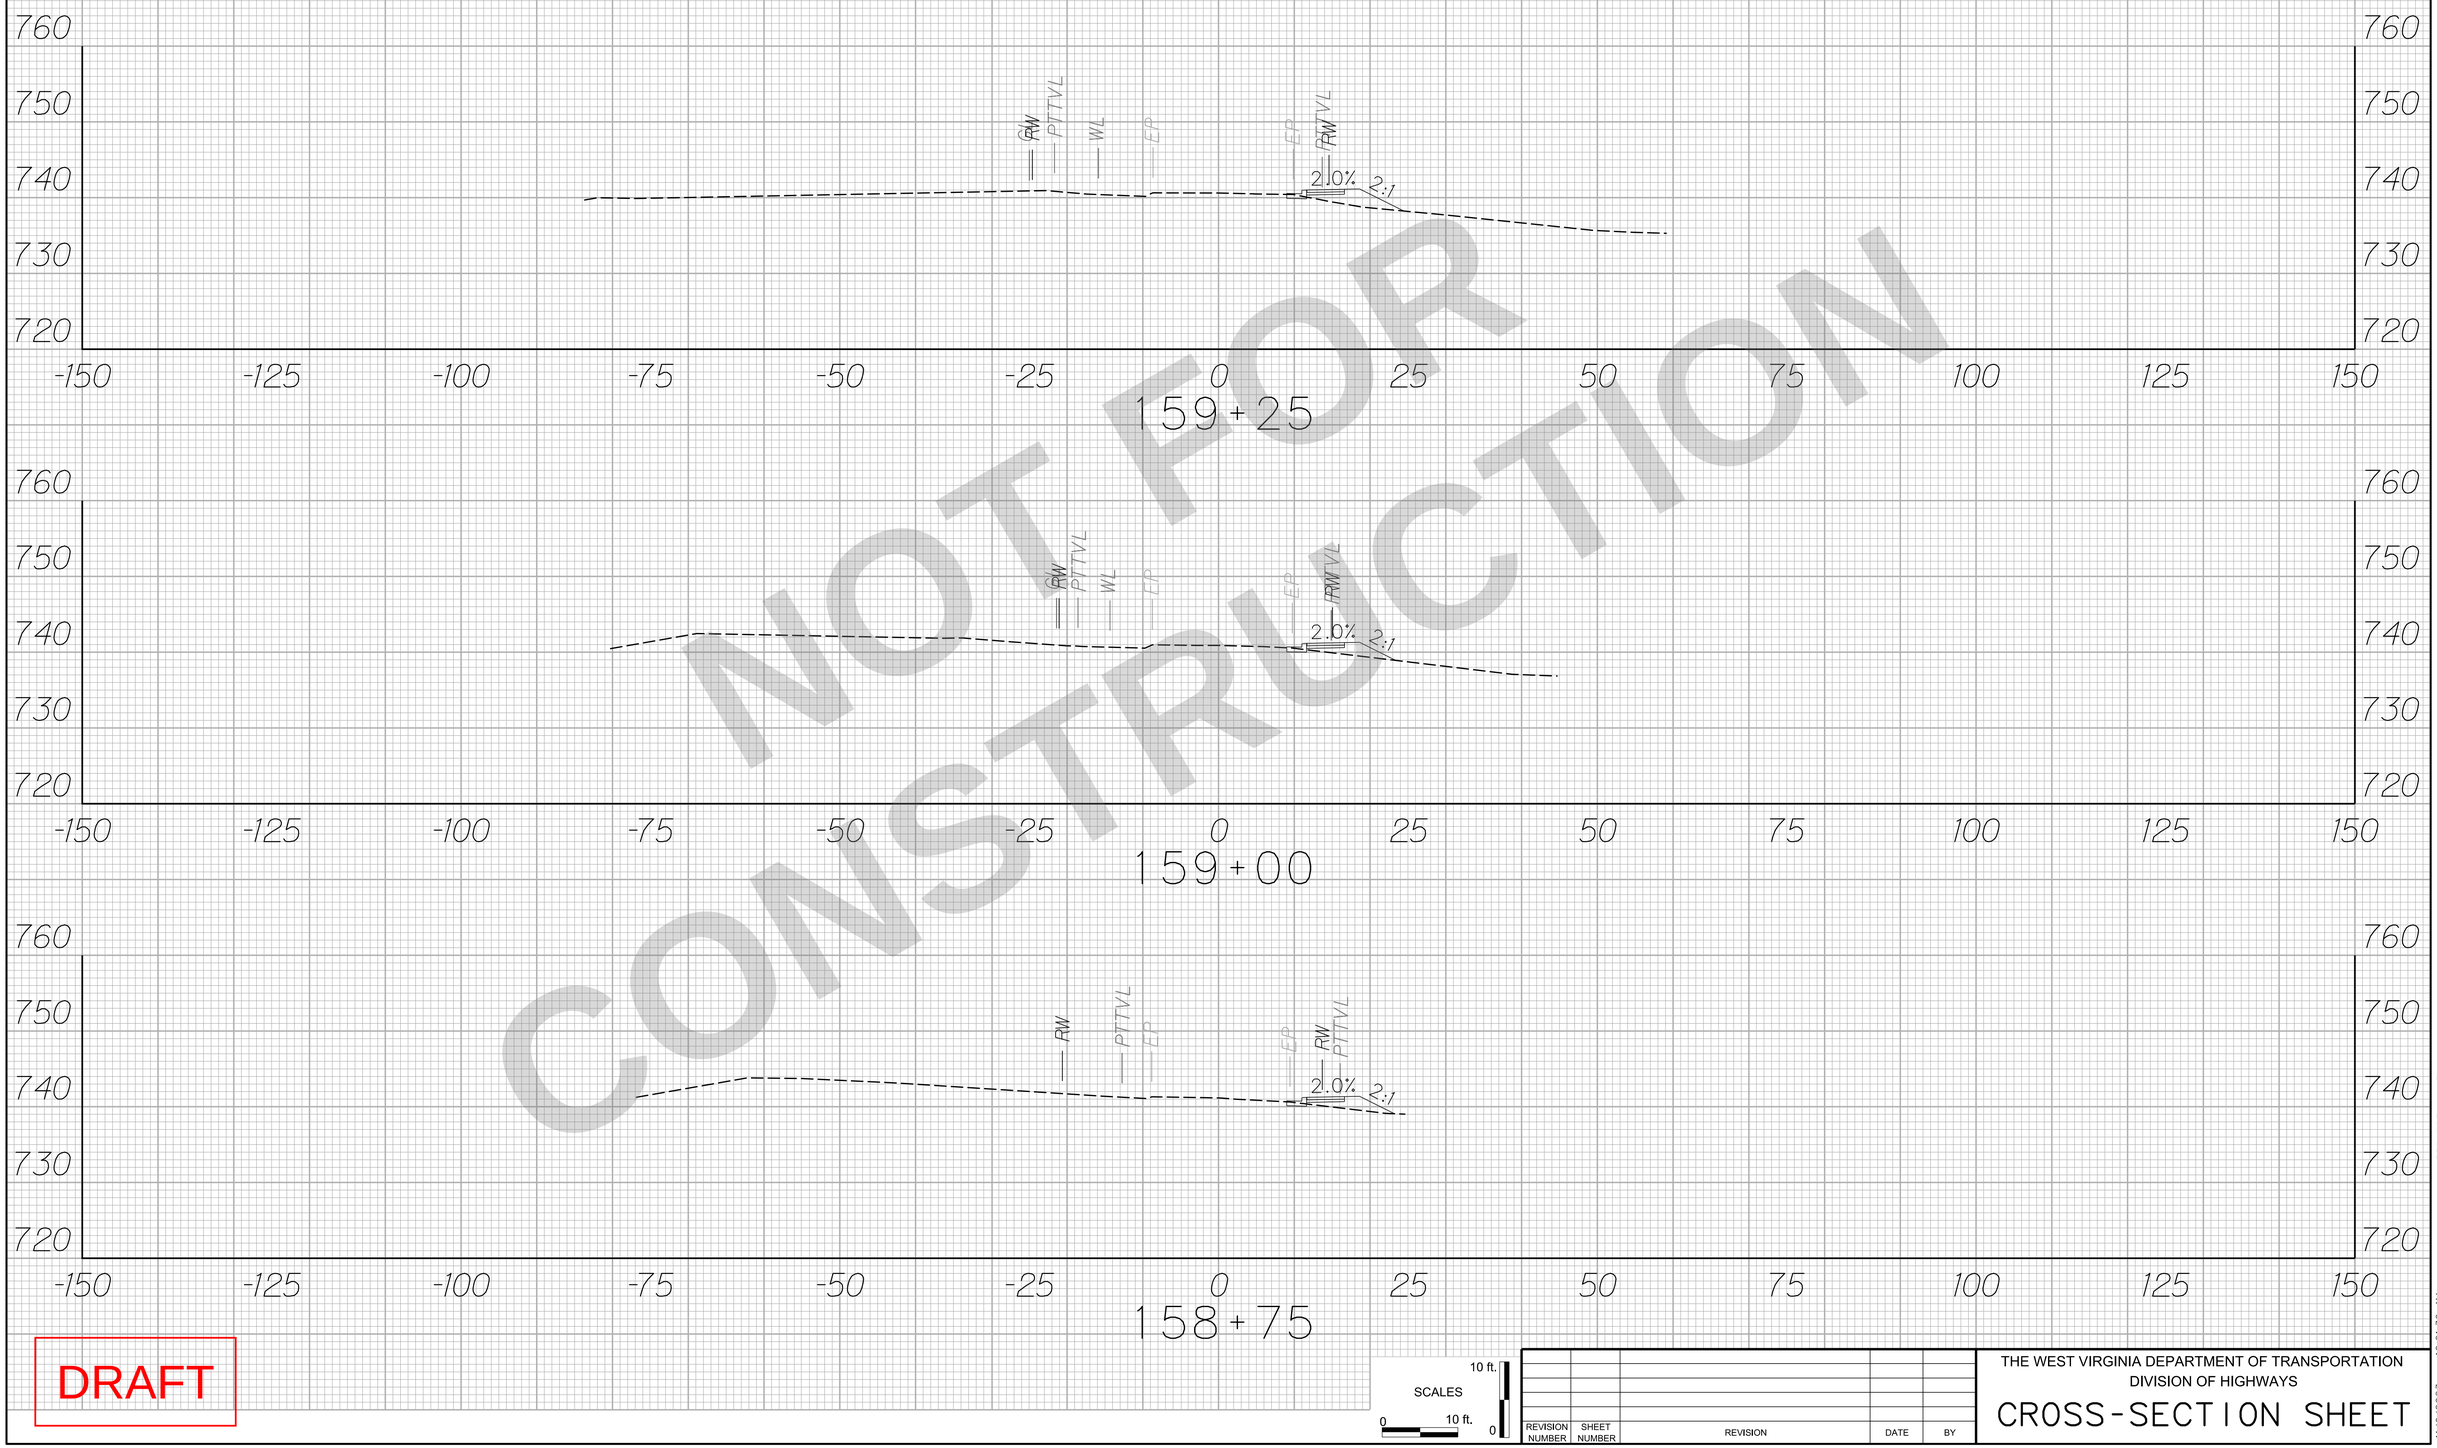

NOT FOR CONSTRUCTION

DRAFT

SCALES

10 ft. 0 10 ft. 0

REVISION NUMBER	SHEET NUMBER	REVISION	DATE	BY

THE WEST VIRGINIA DEPARTMENT OF TRANSPORTATION
DIVISION OF HIGHWAYS

CROSS-SECTION SHEET

11/9/2023 10:01:39 AM c:\pw_pl\harperrb\d3504265\rdy_TeaysMtVernon_xsec.sht

Public Roads Div	State Dist No	State Project No	Federal Project No	Fiscal Year	County	Sheet No	Total Sheets
WV	01	U340 -34/14- 0.01 00	TAP-0034(093)D	2024	PUTNAM	134	179

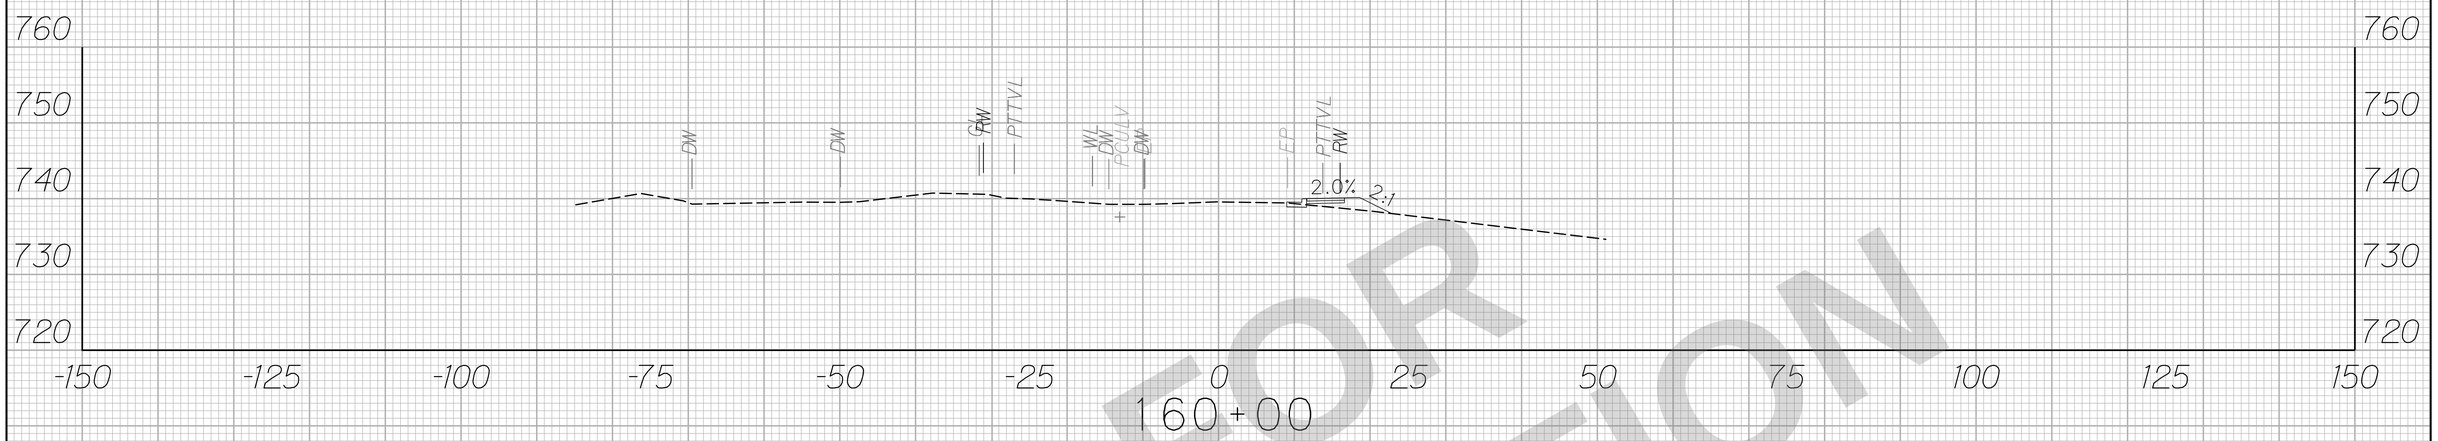

160+00

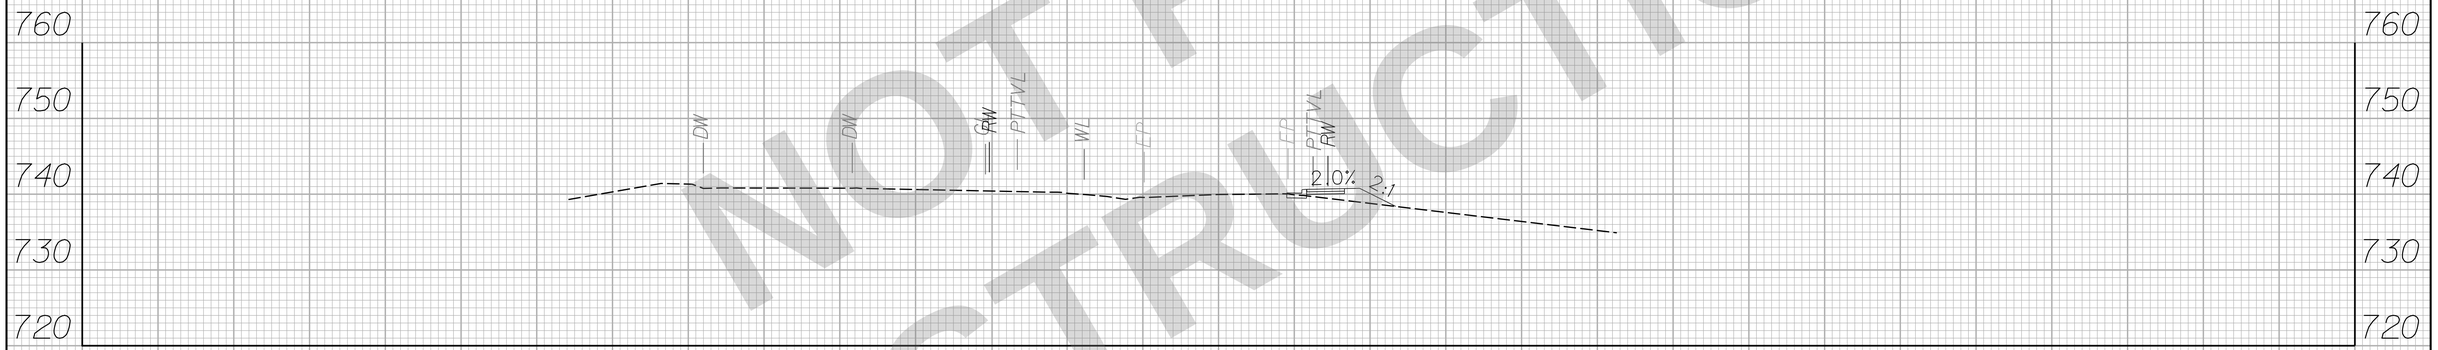

159+75

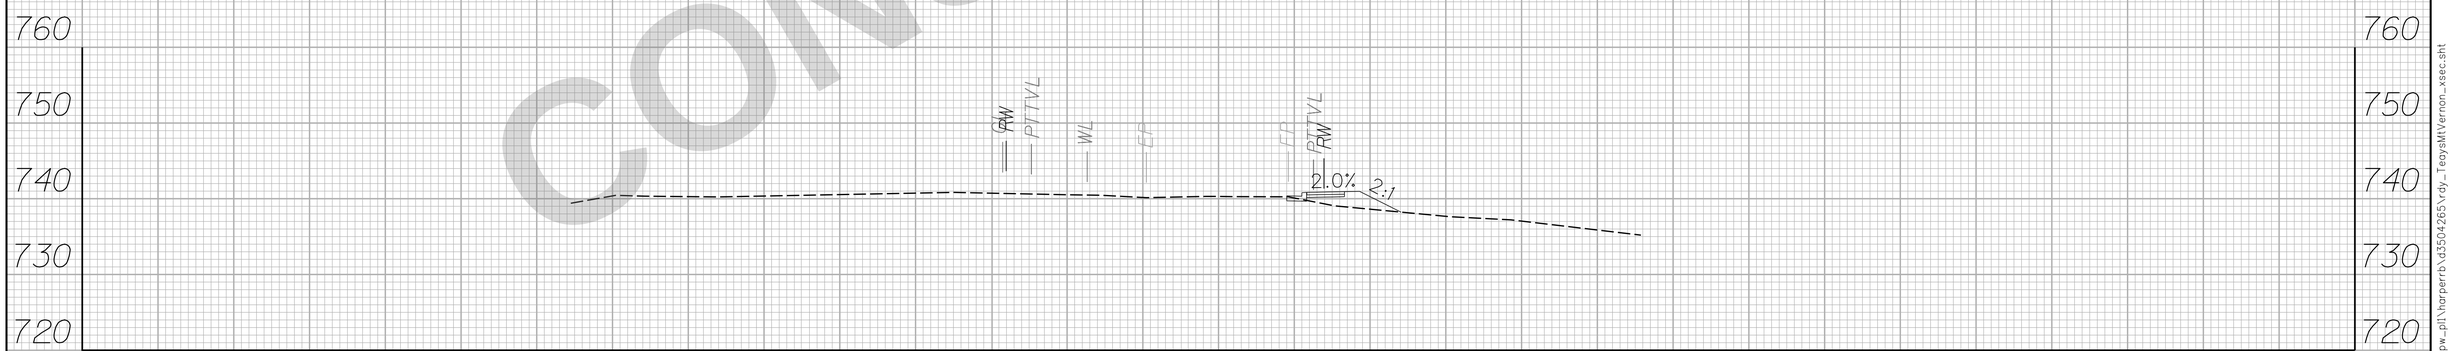

159+50

DRAFT

NOT FOR CONSTRUCTION

SCALES

10 ft.

0 10 ft. 0

REVISION NUMBER	SHEET NUMBER	REVISION	DATE	BY

THE WEST VIRGINIA DEPARTMENT OF TRANSPORTATION
DIVISION OF HIGHWAYS

CROSS-SECTION SHEET

11/9/2023 10:01:40 AM c:\pw_pit\harperrb\d3504265\rdy_TeaysMtVernon_xsec.sht

Public Roads Div	State Dist No	State Project No	Federal Project No	Fiscal Year	County	Sheet No	Total Sheets
WV	01	U340 -34/14- 0.01 00	TAP-0034(093)D	2024	PUTNAM	135	179

NOT FOR CONSTRUCTION

DRAFT

SCALES
10 ft.
0
10 ft.
0

REVISION NUMBER	SHEET NUMBER	REVISION	DATE	BY

THE WEST VIRGINIA DEPARTMENT OF TRANSPORTATION
DIVISION OF HIGHWAYS

CROSS-SECTION SHEET

11/9/2023 10:01:42 AM c:\pw_pll\harperrb\d3504265\vdy_TeaysMtVernon_xsec.sht

Public Roads Div	State Dist No	State Project No	Federal Project No	Fiscal Year	County	Sheet No	Total Sheets
WV	01	U340 -34/14- 0.01 00	TAP-0034(093)D	2024	PUTNAM	136	179

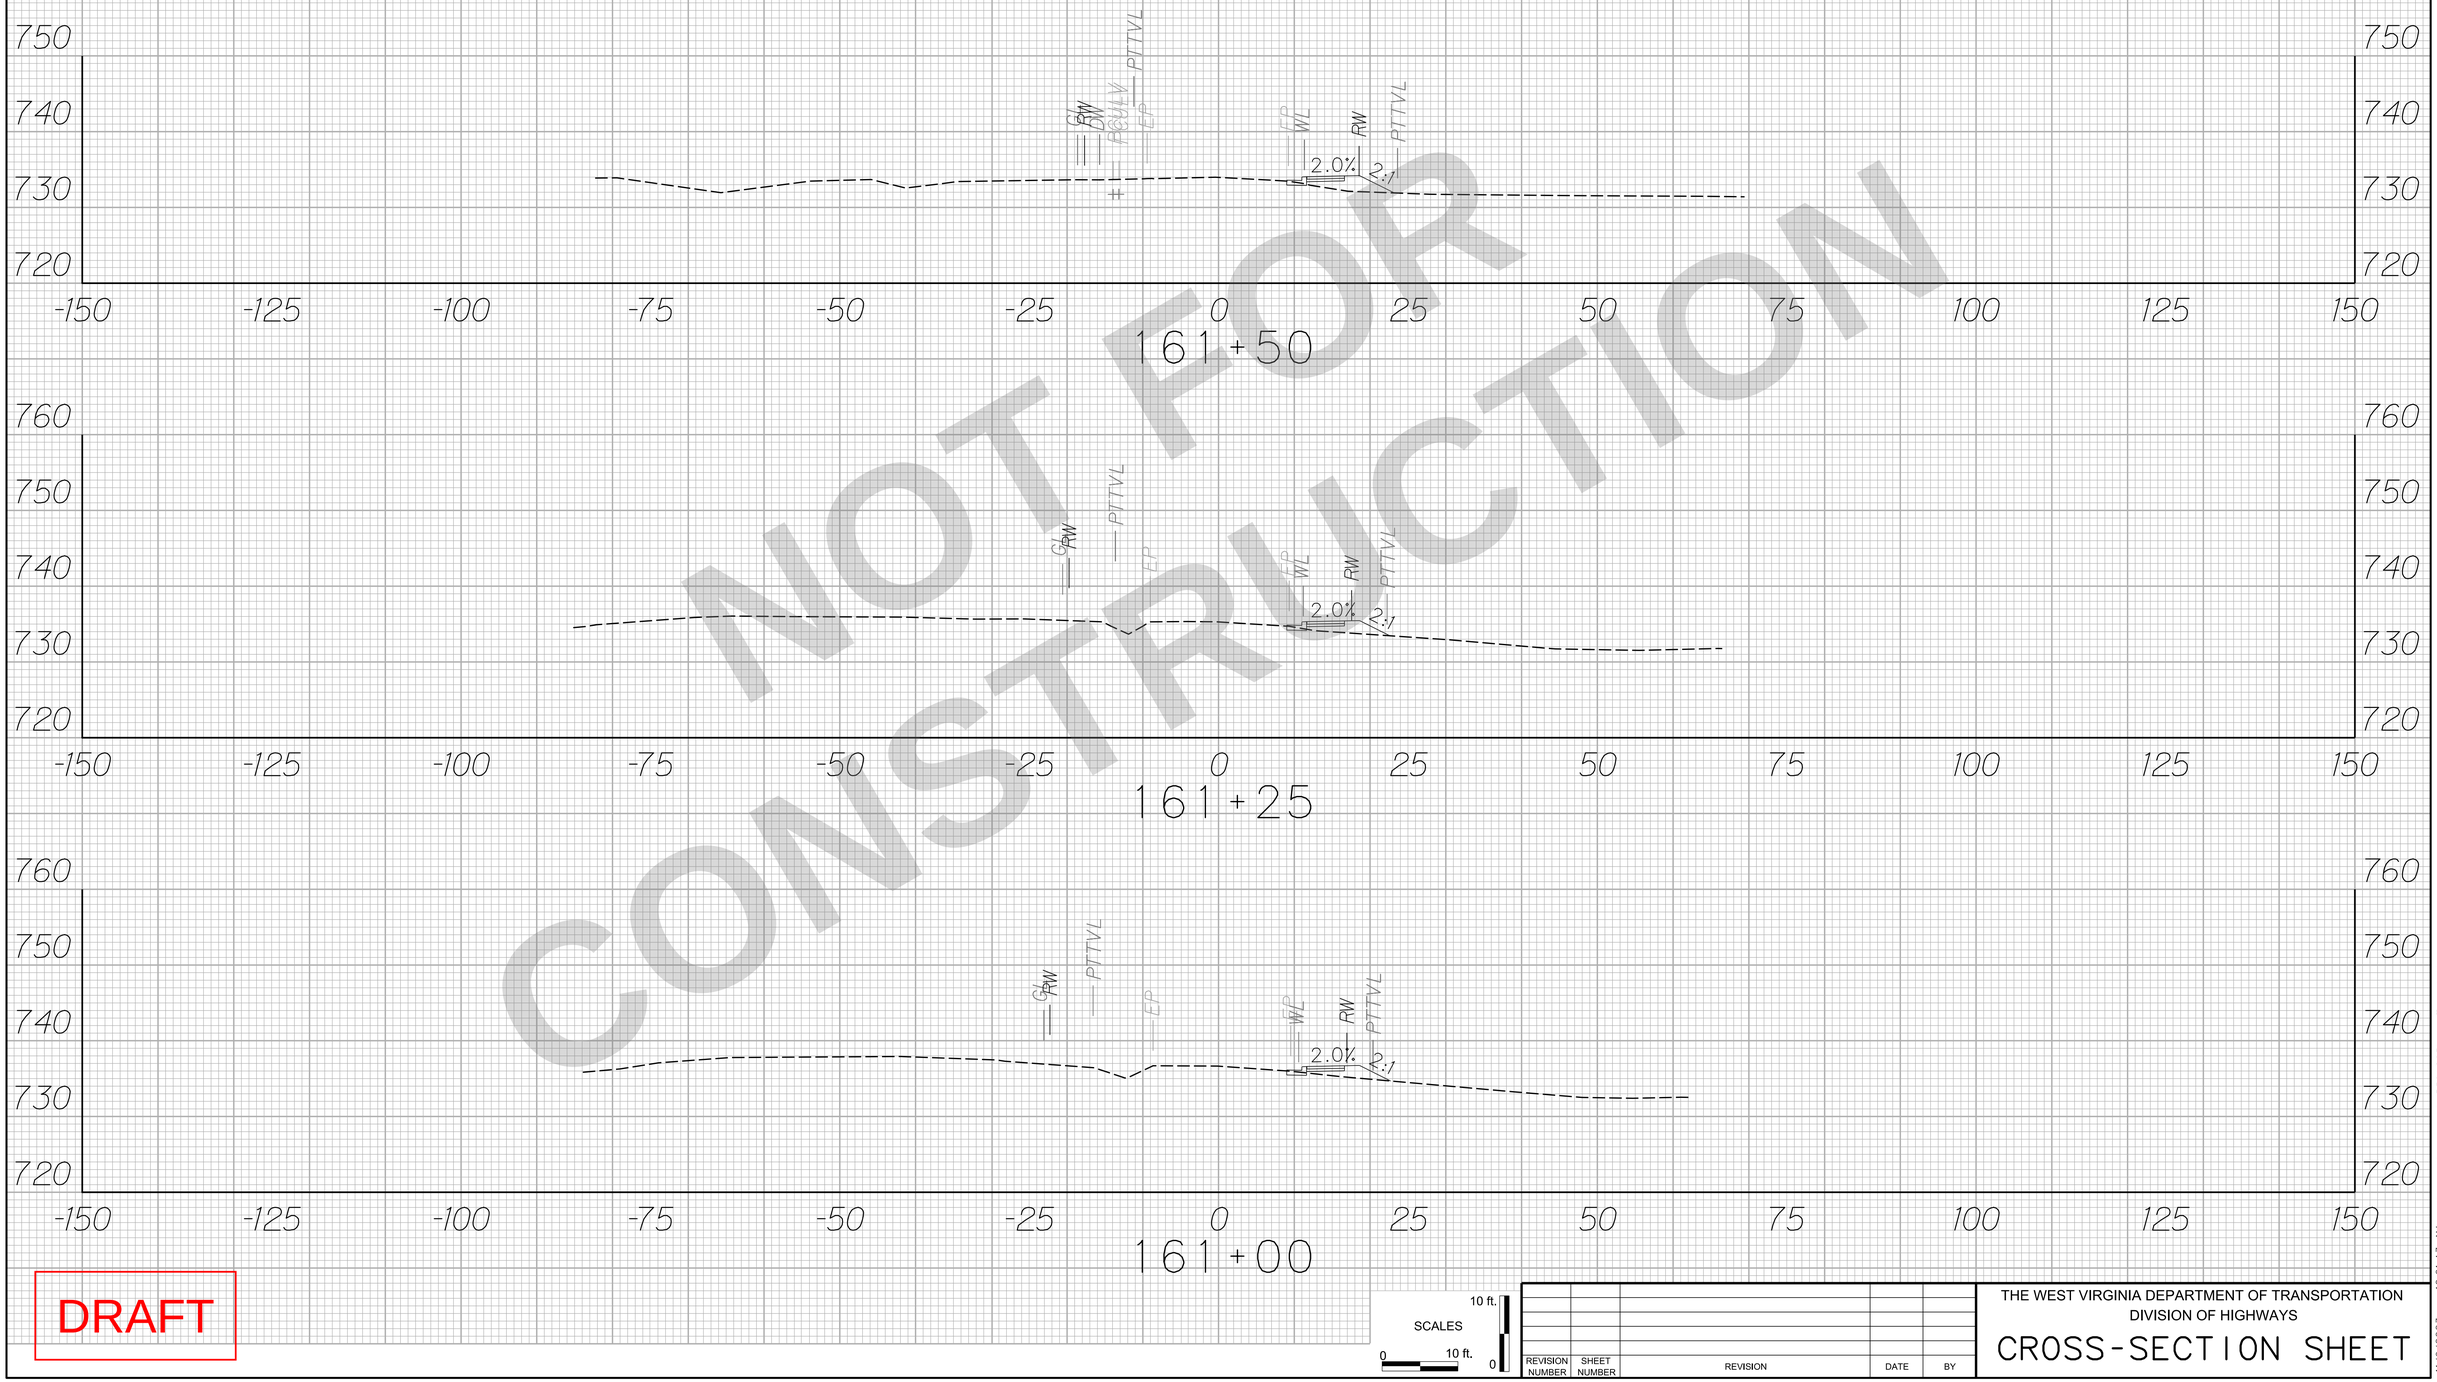

NOT FOR CONSTRUCTION

DRAFT

SCALES

10 ft. 0 10 ft. 0

REVISION NUMBER	SHEET NUMBER	REVISION	DATE	BY

THE WEST VIRGINIA DEPARTMENT OF TRANSPORTATION
DIVISION OF HIGHWAYS

CROSS-SECTION SHEET

11/9/2023 10:01:43 AM c:\pw_pit\harperrb\d3504265\rdy_TeaysMtVernon_xsec.sht

Public Roads Div	State Dist No	State Project No	Federal Project No	Fiscal Year	County	Sheet No	Total Sheets
WV	01	U340 -34/14- 0.01 00	TAP-0034(093)D	2024	PUTNAM	137	179

NOT FOR CONSTRUCTION

DRAFT

SCALES
10 ft.
0
10 ft.
0

REVISION NUMBER	SHEET NUMBER	REVISION	DATE	BY

THE WEST VIRGINIA DEPARTMENT OF TRANSPORTATION
DIVISION OF HIGHWAYS

CROSS-SECTION SHEET

11/9/2023 10:01:44 AM c:\pw_pit\harperb\d3504265\vdy_TeaysMtVernon_xsec.sht

Public Roads Div	State Dist No	State Project No	Federal Project No	Fiscal Year	County	Sheet No	Total Sheets
WV	01	U340 -34/14- 0.01 00	TAP-0034(093)D	2024	PUTNAM	138	179

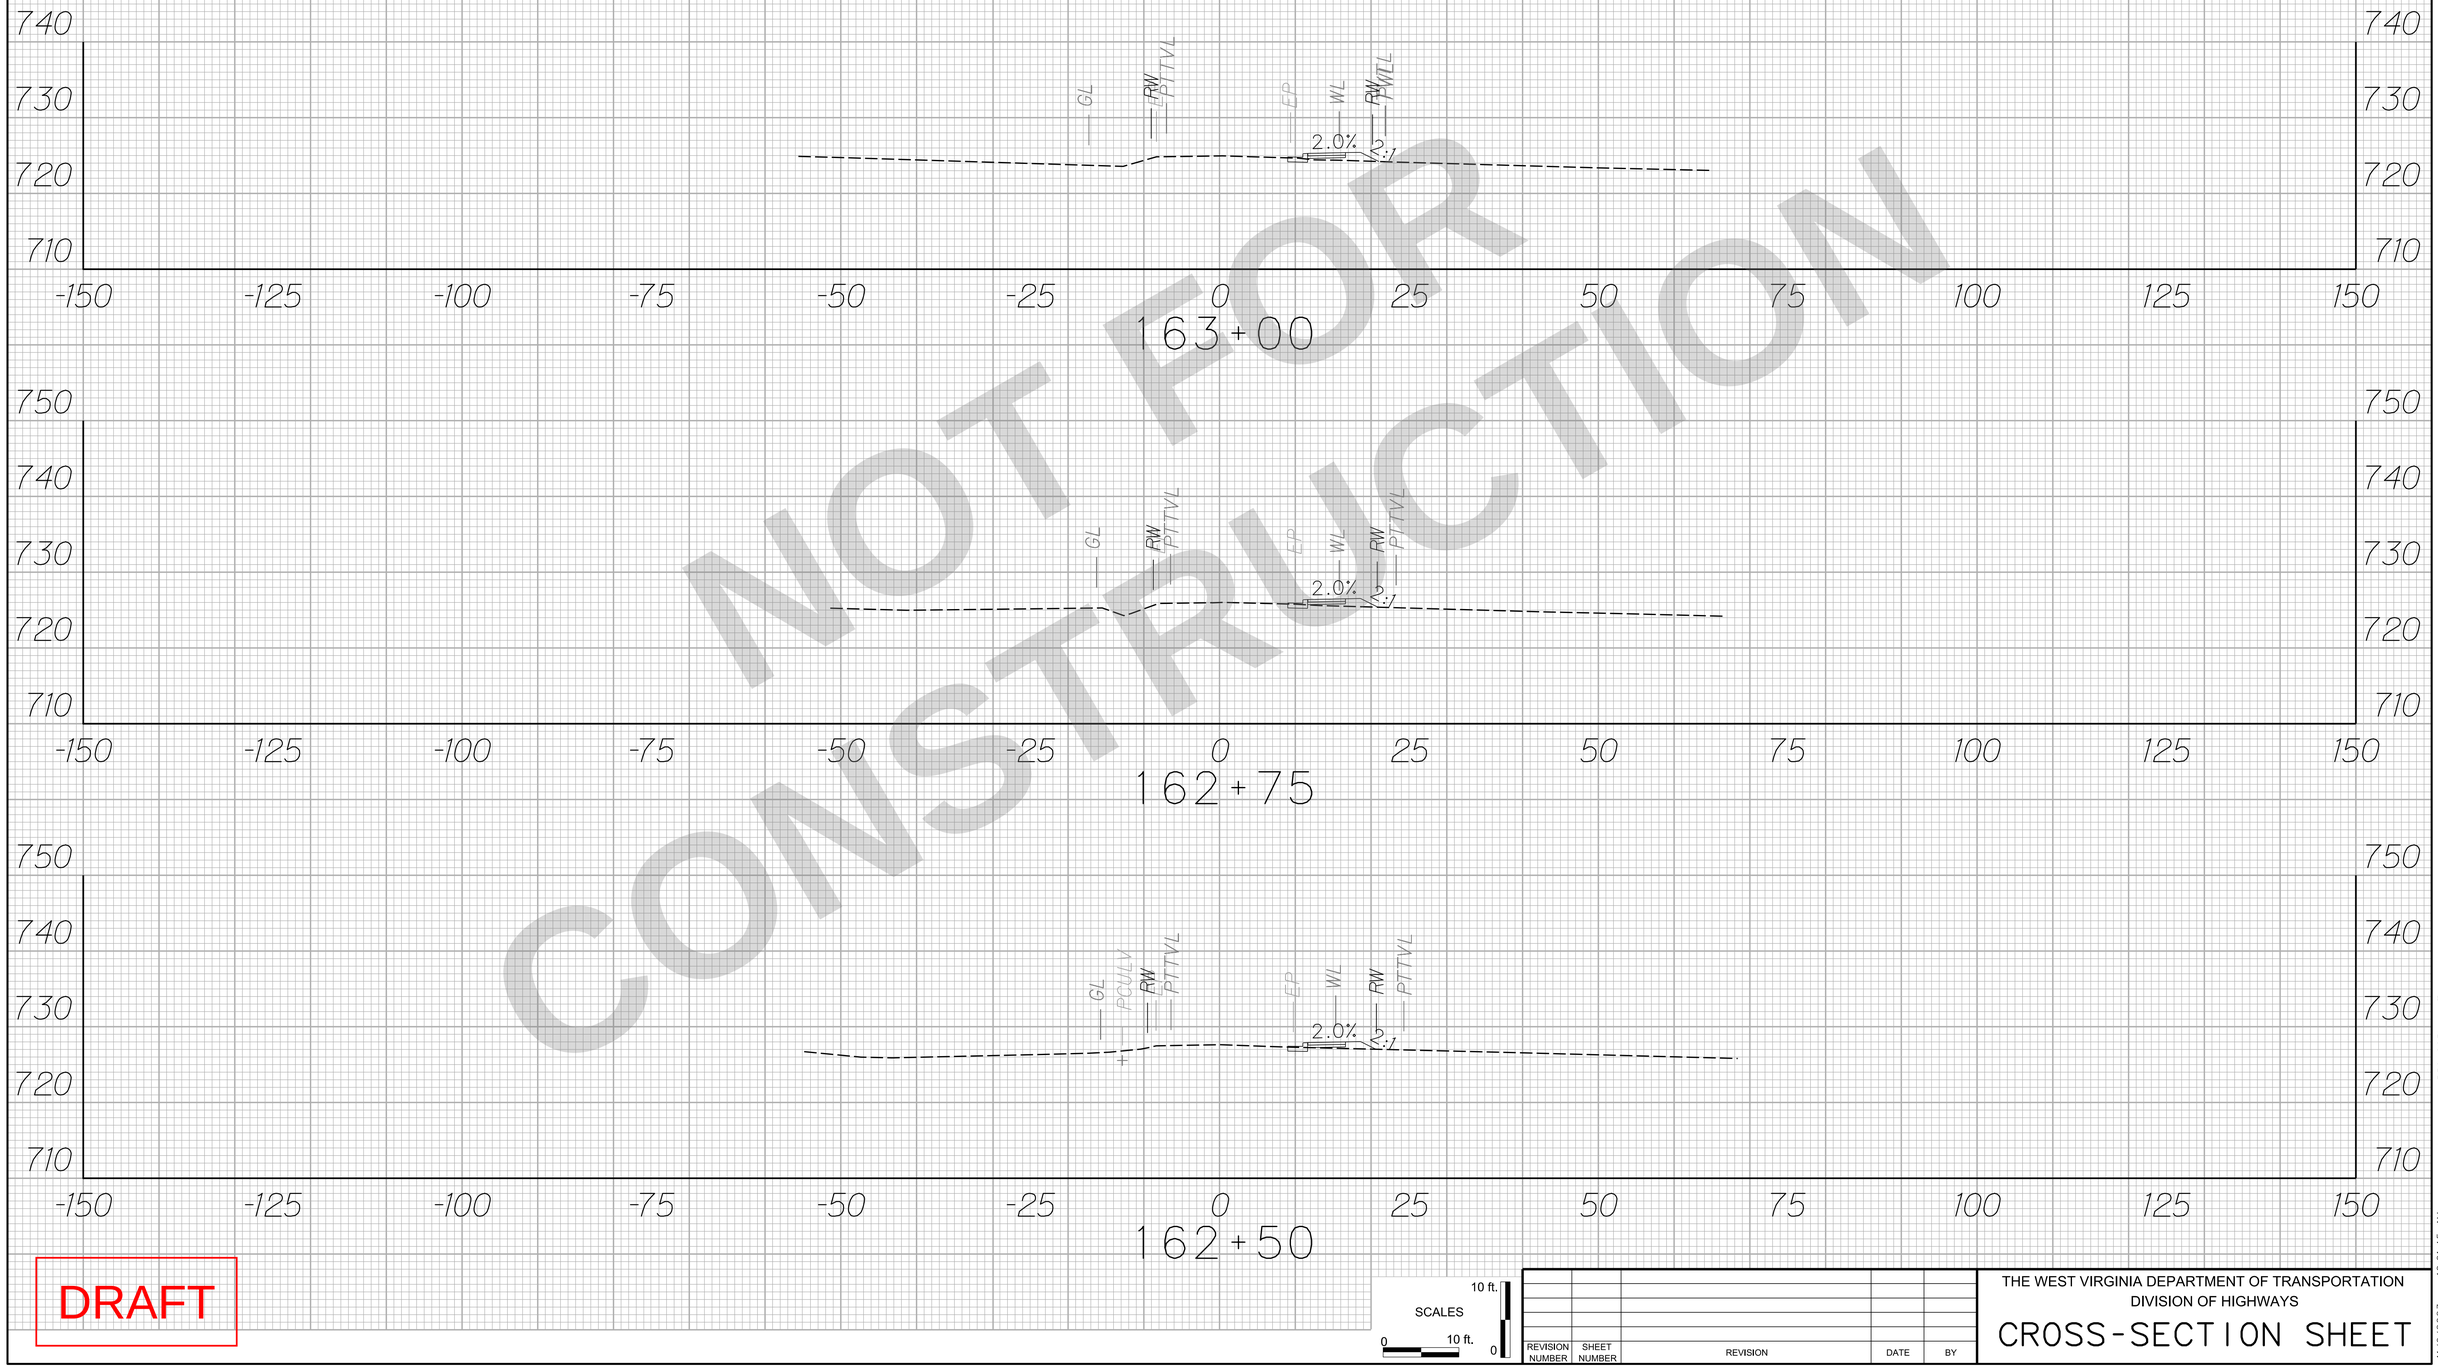

NOT FOR CONSTRUCTION

DRAFT

SCALES

10 ft.

0 10 ft. 0

REVISION NUMBER	SHEET NUMBER	REVISION	DATE	BY

THE WEST VIRGINIA DEPARTMENT OF TRANSPORTATION
DIVISION OF HIGHWAYS

CROSS-SECTION SHEET

11/9/2023 10:01:45 AM c:\pw_pit\tharperb\d3504265\vdy_TeaysMtVernon_xsec.sht

Public Roads Div	State Dist No	State Project No	Federal Project No	Fiscal Year	County	Sheet No	Total Sheets
WV	01	U340 -34/14- 0.01 00	TAP-0034(093)D	2024	PUTNAM	139	179

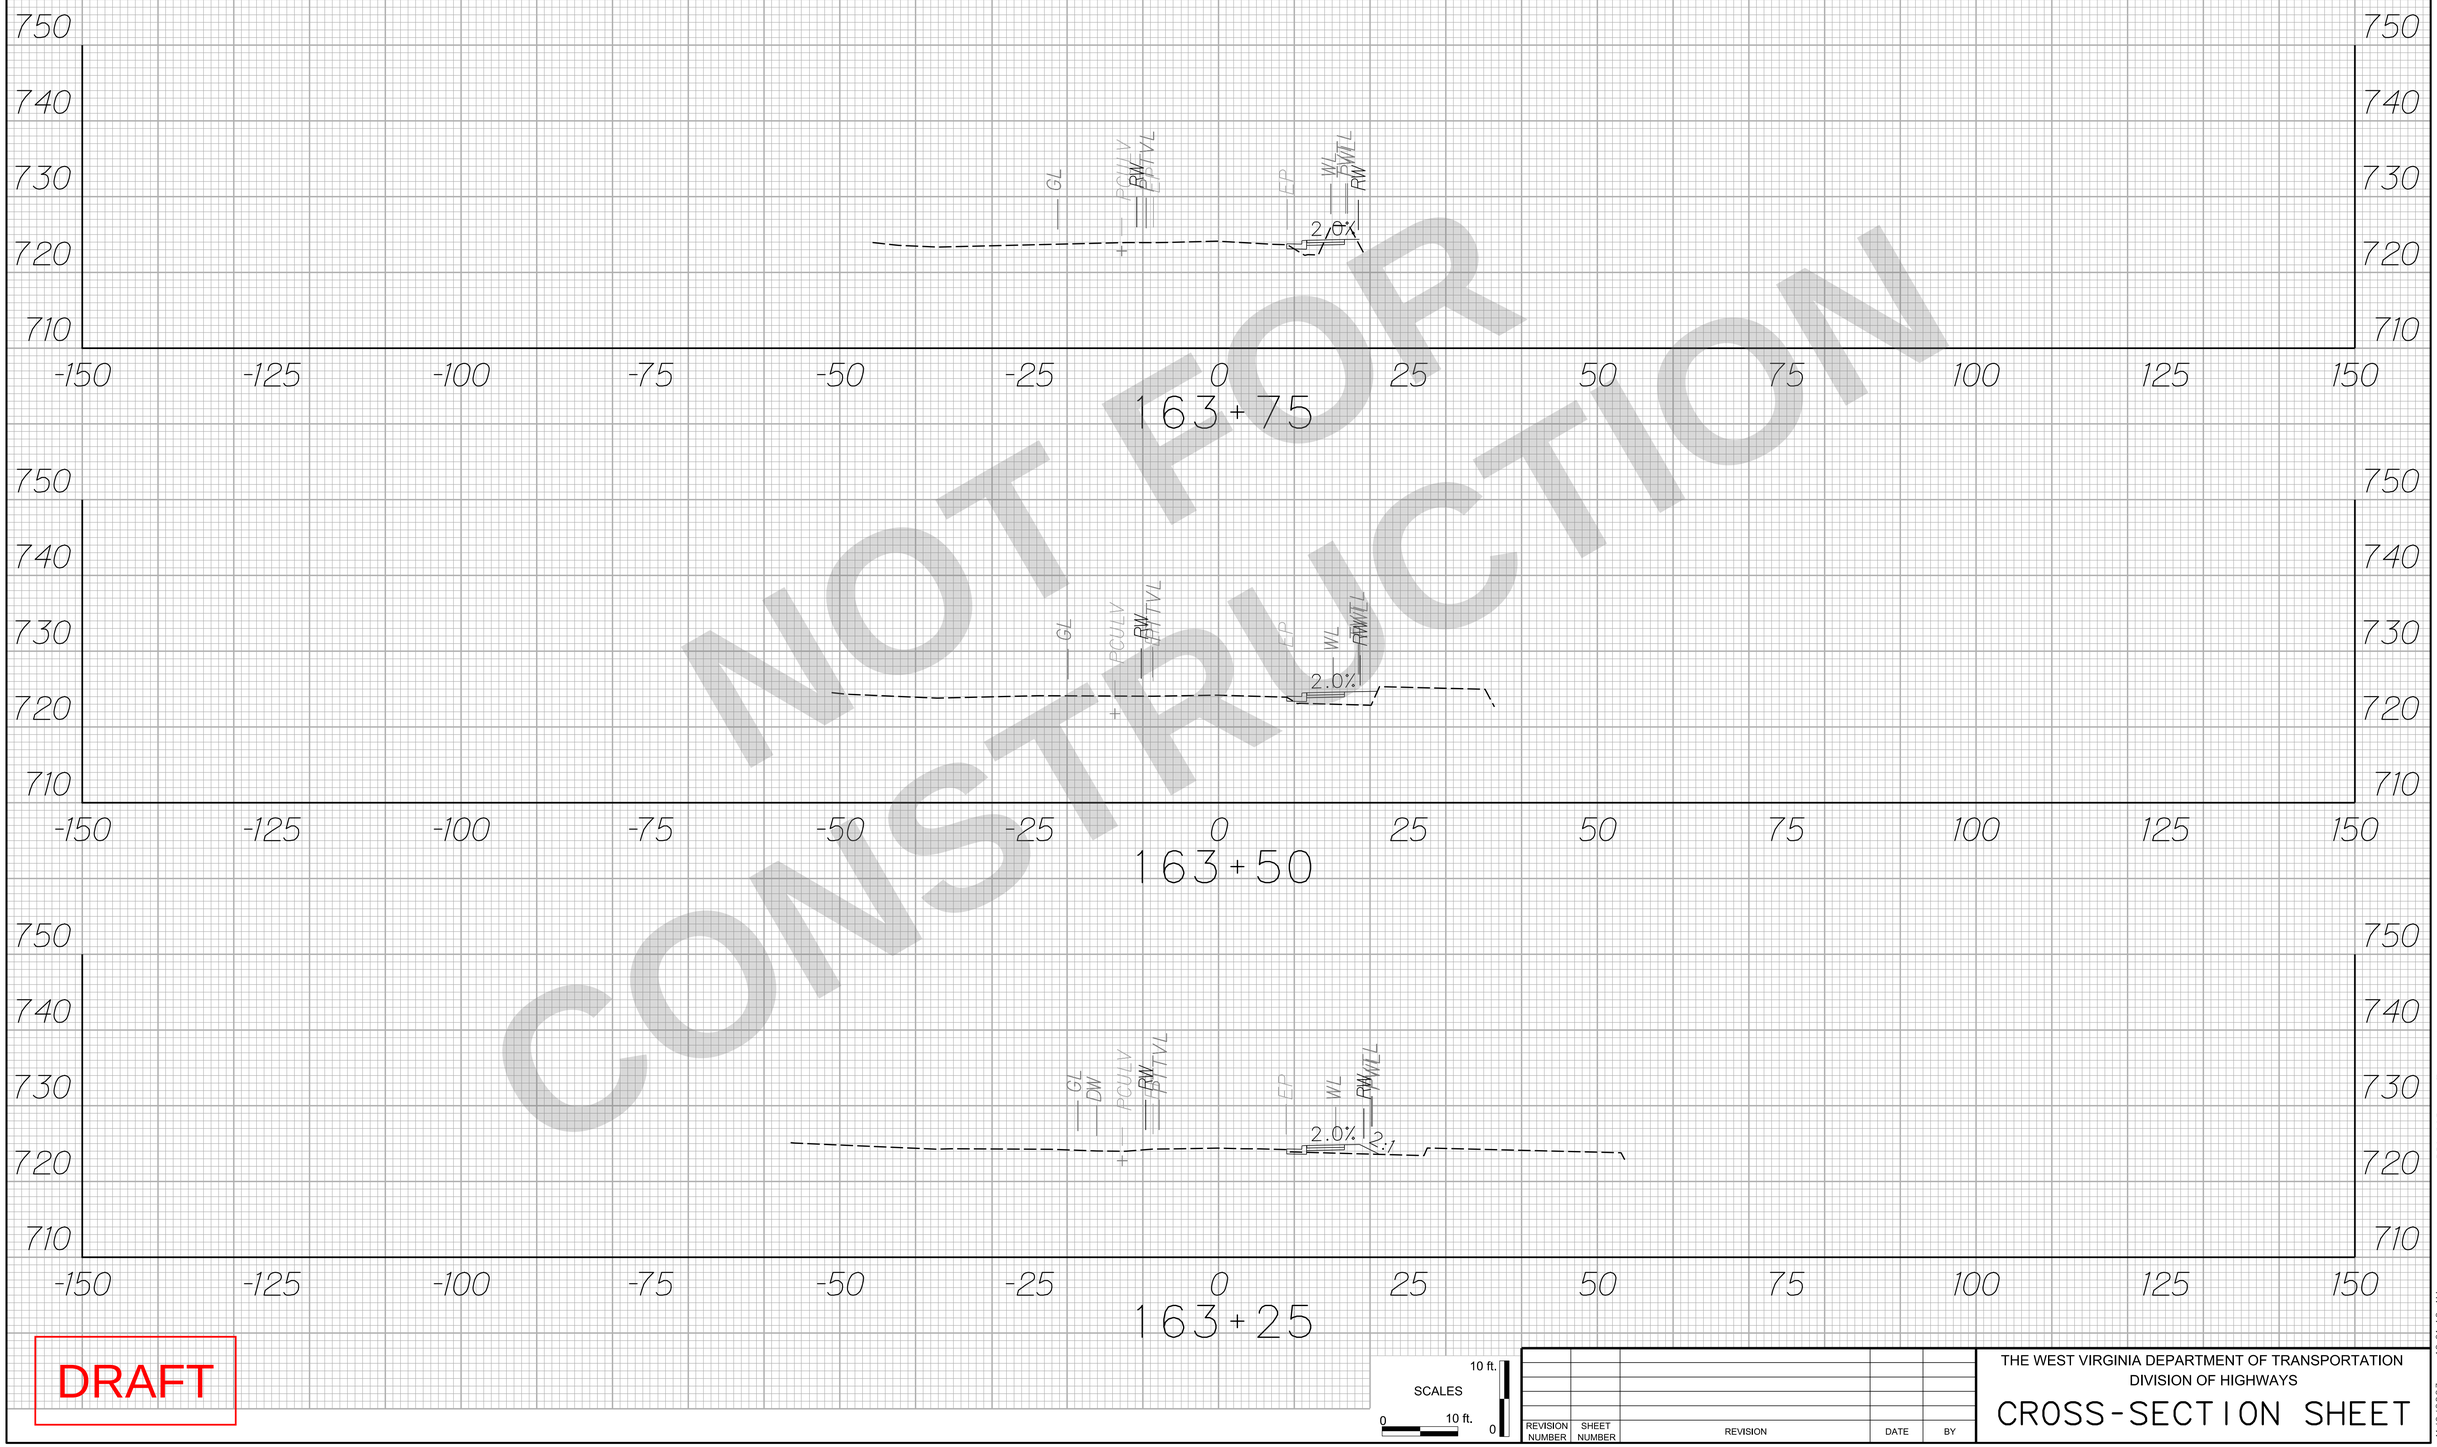

NOT FOR CONSTRUCTION

DRAFT

SCALES
10 ft.
0
10 ft.
0

REVISION NUMBER	SHEET NUMBER	REVISION	DATE	BY

THE WEST VIRGINIA DEPARTMENT OF TRANSPORTATION
DIVISION OF HIGHWAYS

CROSS-SECTION SHEET

11/9/2023 10:01:46 AM c:\pw_pl\tharperb\d3504265\vdy_TeaysMtVernon_xsec.sht

Public Roads Div	State Dist No	State Project No	Federal Project No	Fiscal Year	County	Sheet No	Total Sheets
WV	01	U340 -34/14- 0.01 00	TAP-0034(093)D	2024	PUTNAM	140	179

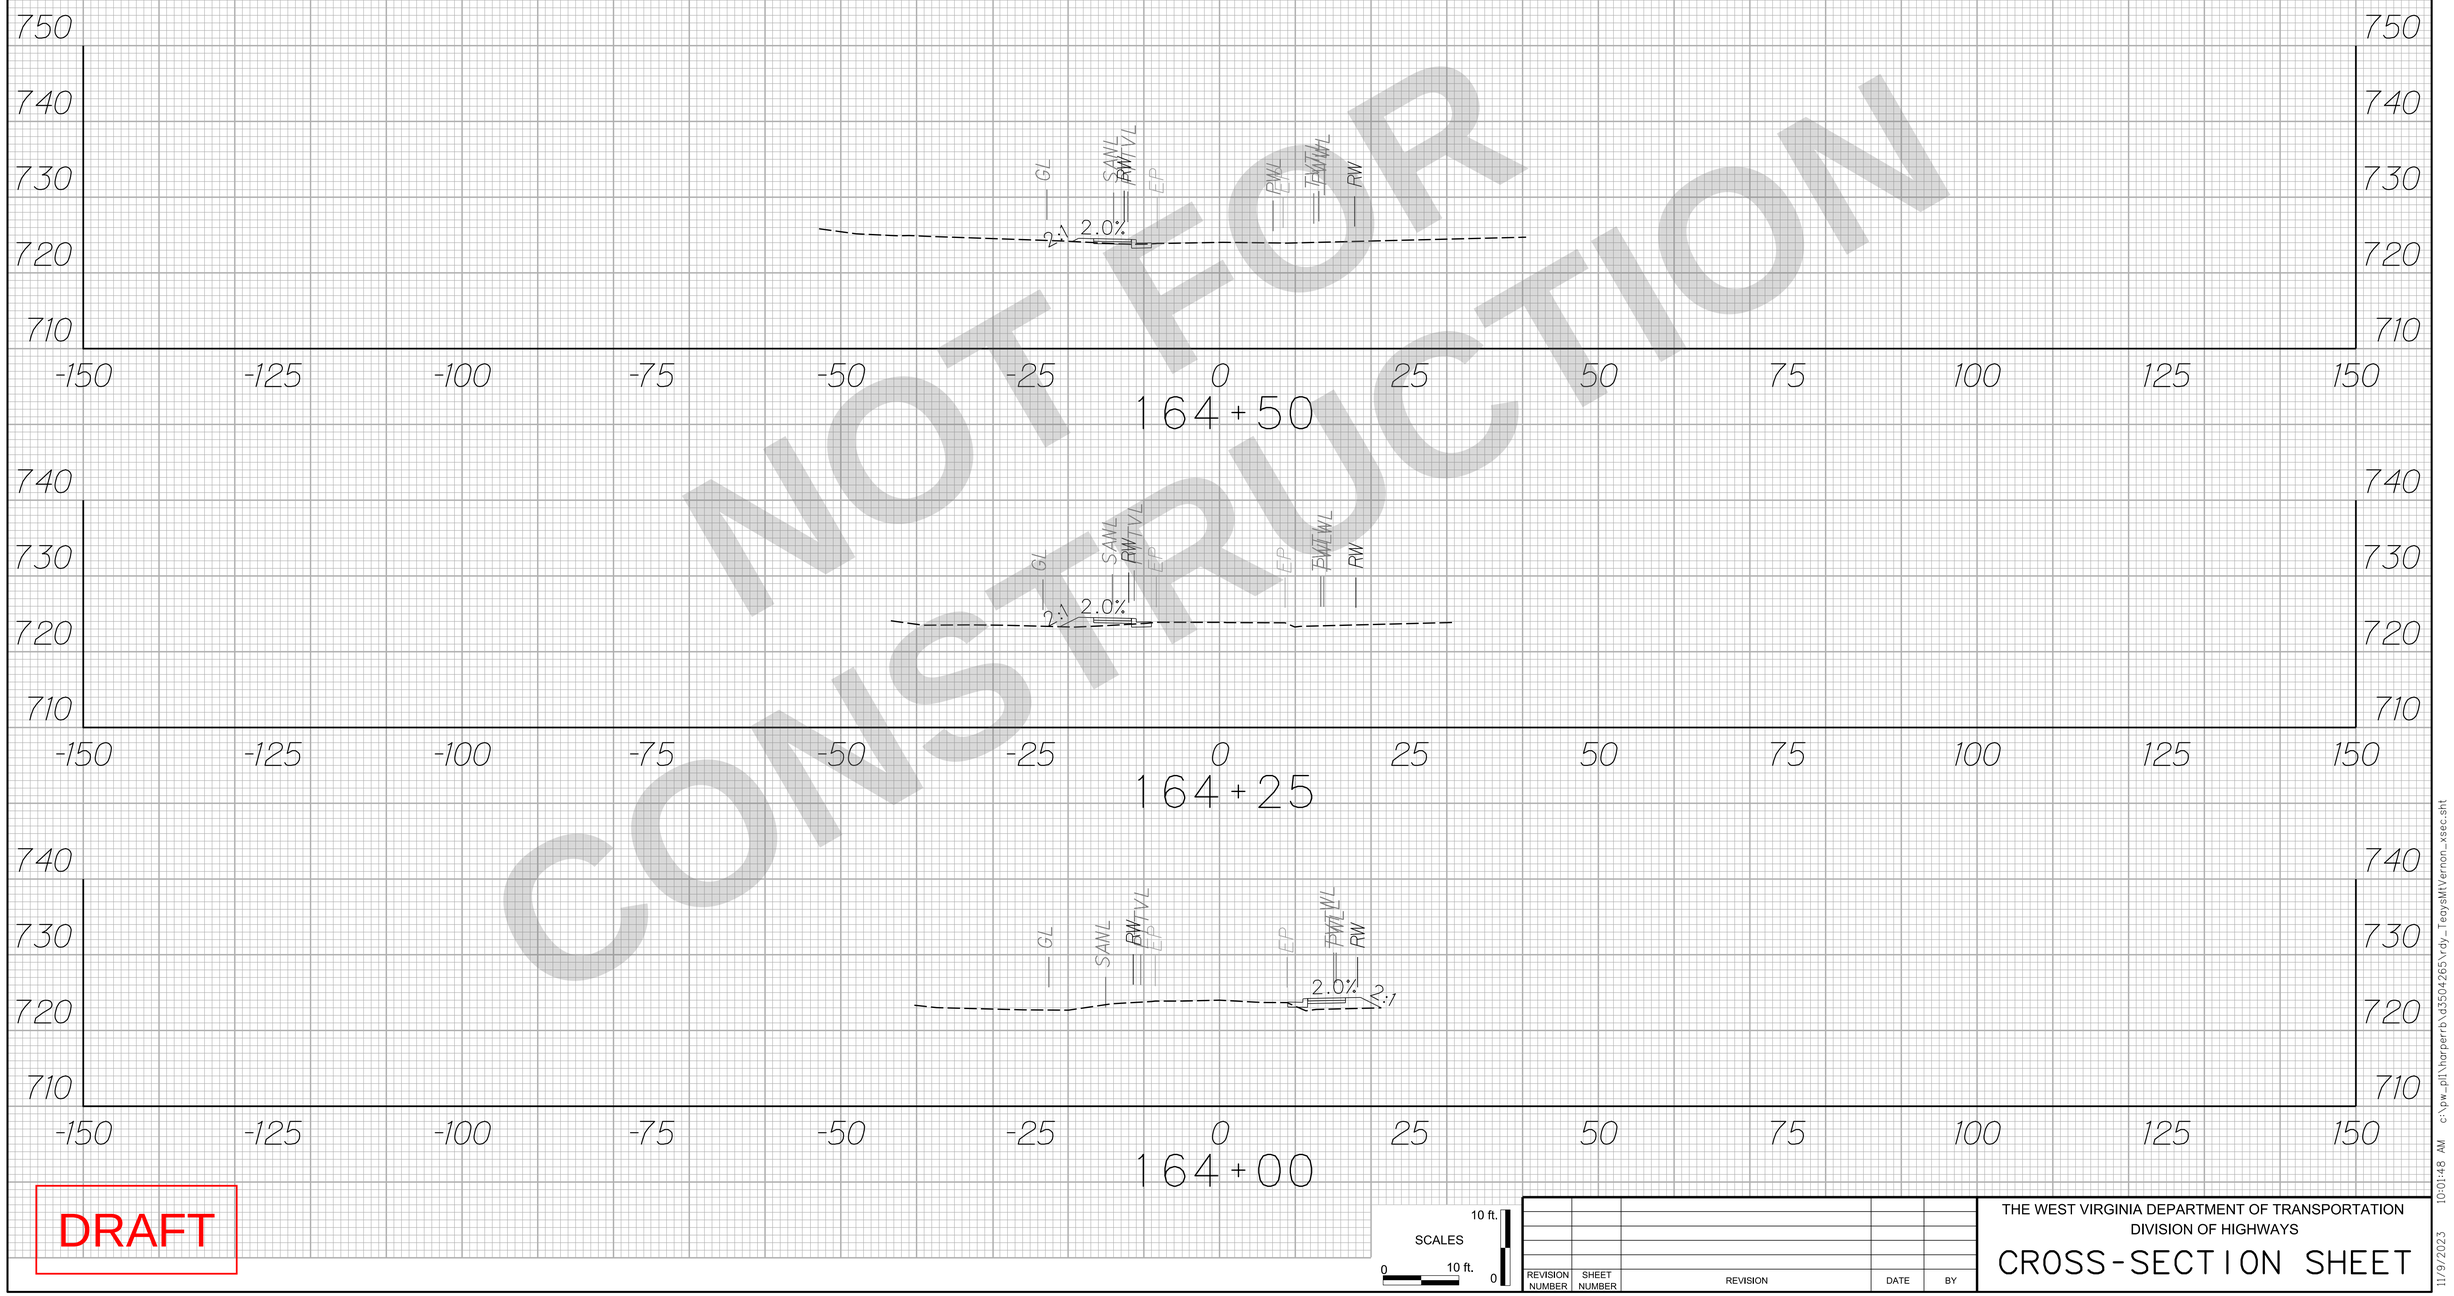

NOT FOR CONSTRUCTION

DRAFT

SCALES

10 ft. 0 10 ft. 0

REVISION NUMBER	SHEET NUMBER	REVISION	DATE	BY

THE WEST VIRGINIA DEPARTMENT OF TRANSPORTATION
DIVISION OF HIGHWAYS

CROSS-SECTION SHEET

11/9/2023 10:01:48 AM c:\pw_pil\harperrb\d3504265\rvdy_TeaysMtVernon_xsec.sht

Public Roads Div	State Dist No	State Project No	Federal Project No	Fiscal Year	County	Sheet No	Total Sheets
WV	01	U340 -34/14- 0.01 00	TAP-0034(093)D	2024	PUTNAM	141	179

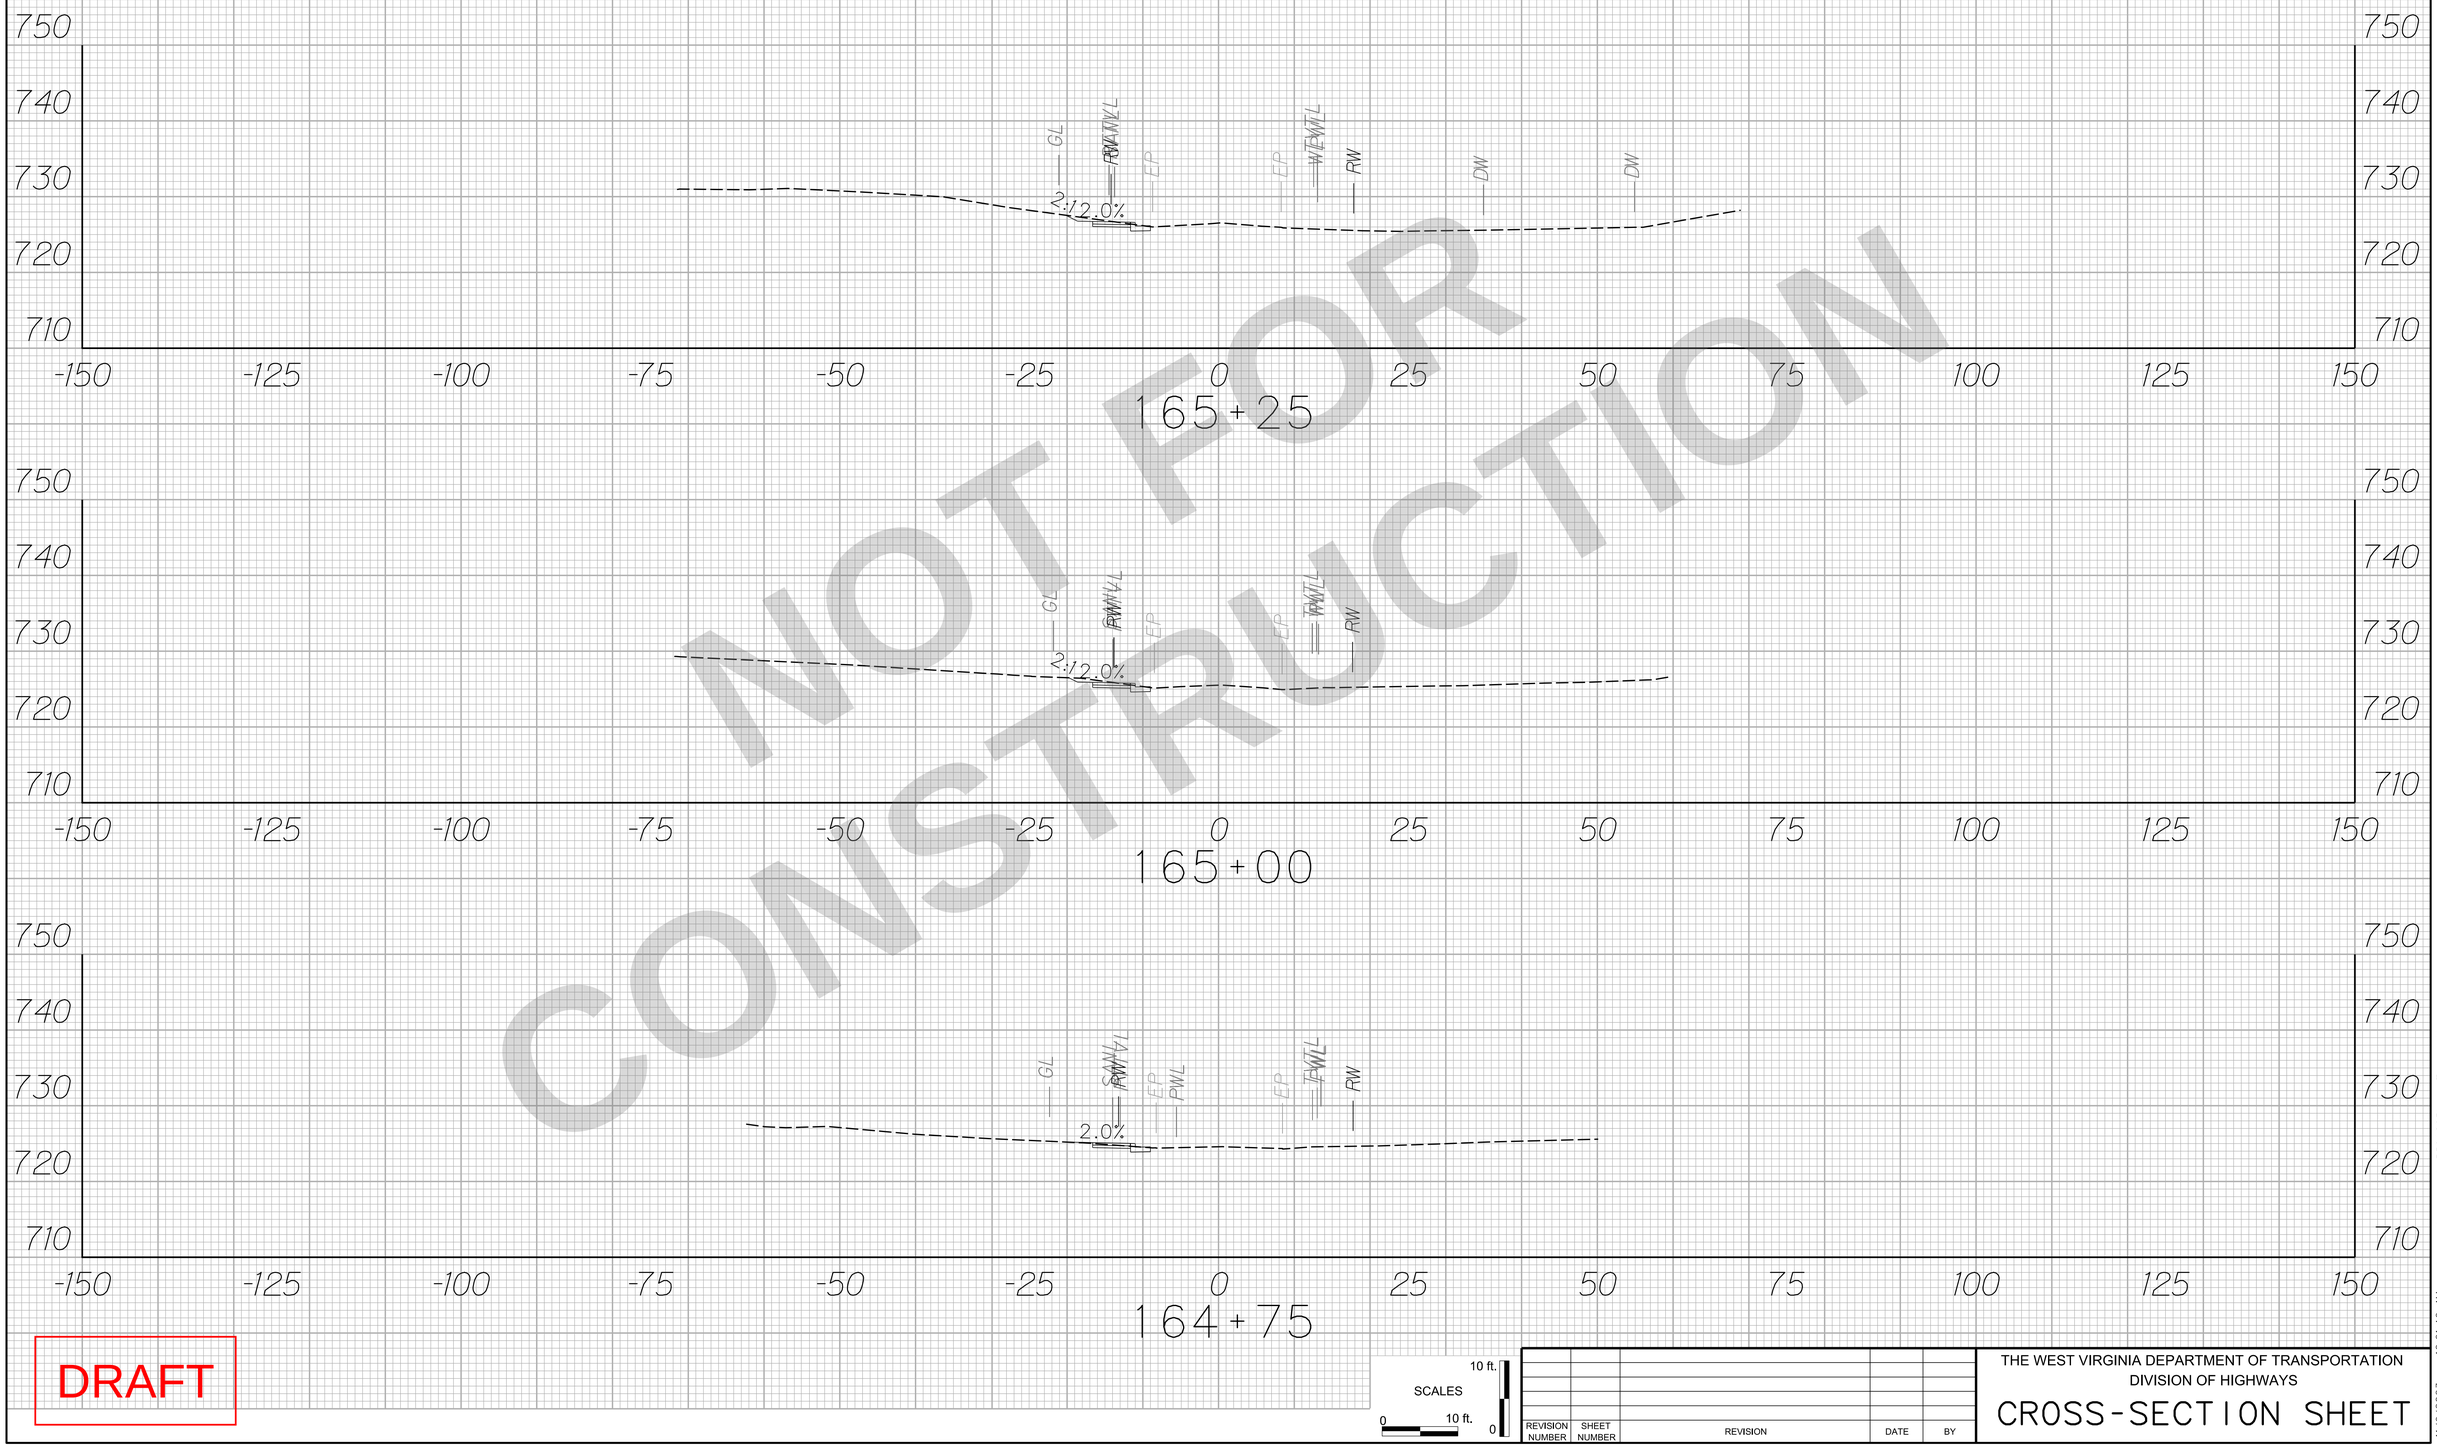

NOT FOR CONSTRUCTION

DRAFT

SCALES

10 ft. 0 10 ft. 0

REVISION NUMBER	SHEET NUMBER	REVISION	DATE	BY

THE WEST VIRGINIA DEPARTMENT OF TRANSPORTATION
DIVISION OF HIGHWAYS

CROSS-SECTION SHEET

11/9/2023 10:01:49 AM c:\pw_pii\harperrb\d3504265\rvdy_TeaysMtVernon_xsec.sht

Public Roads Div	State Dist No	State Project No	Federal Project No	Fiscal Year	County	Sheet No	Total Sheets
WV	01	U340 -34/14- 0.01 00	TAP-0034(093)D	2024	PUTNAM	142	179

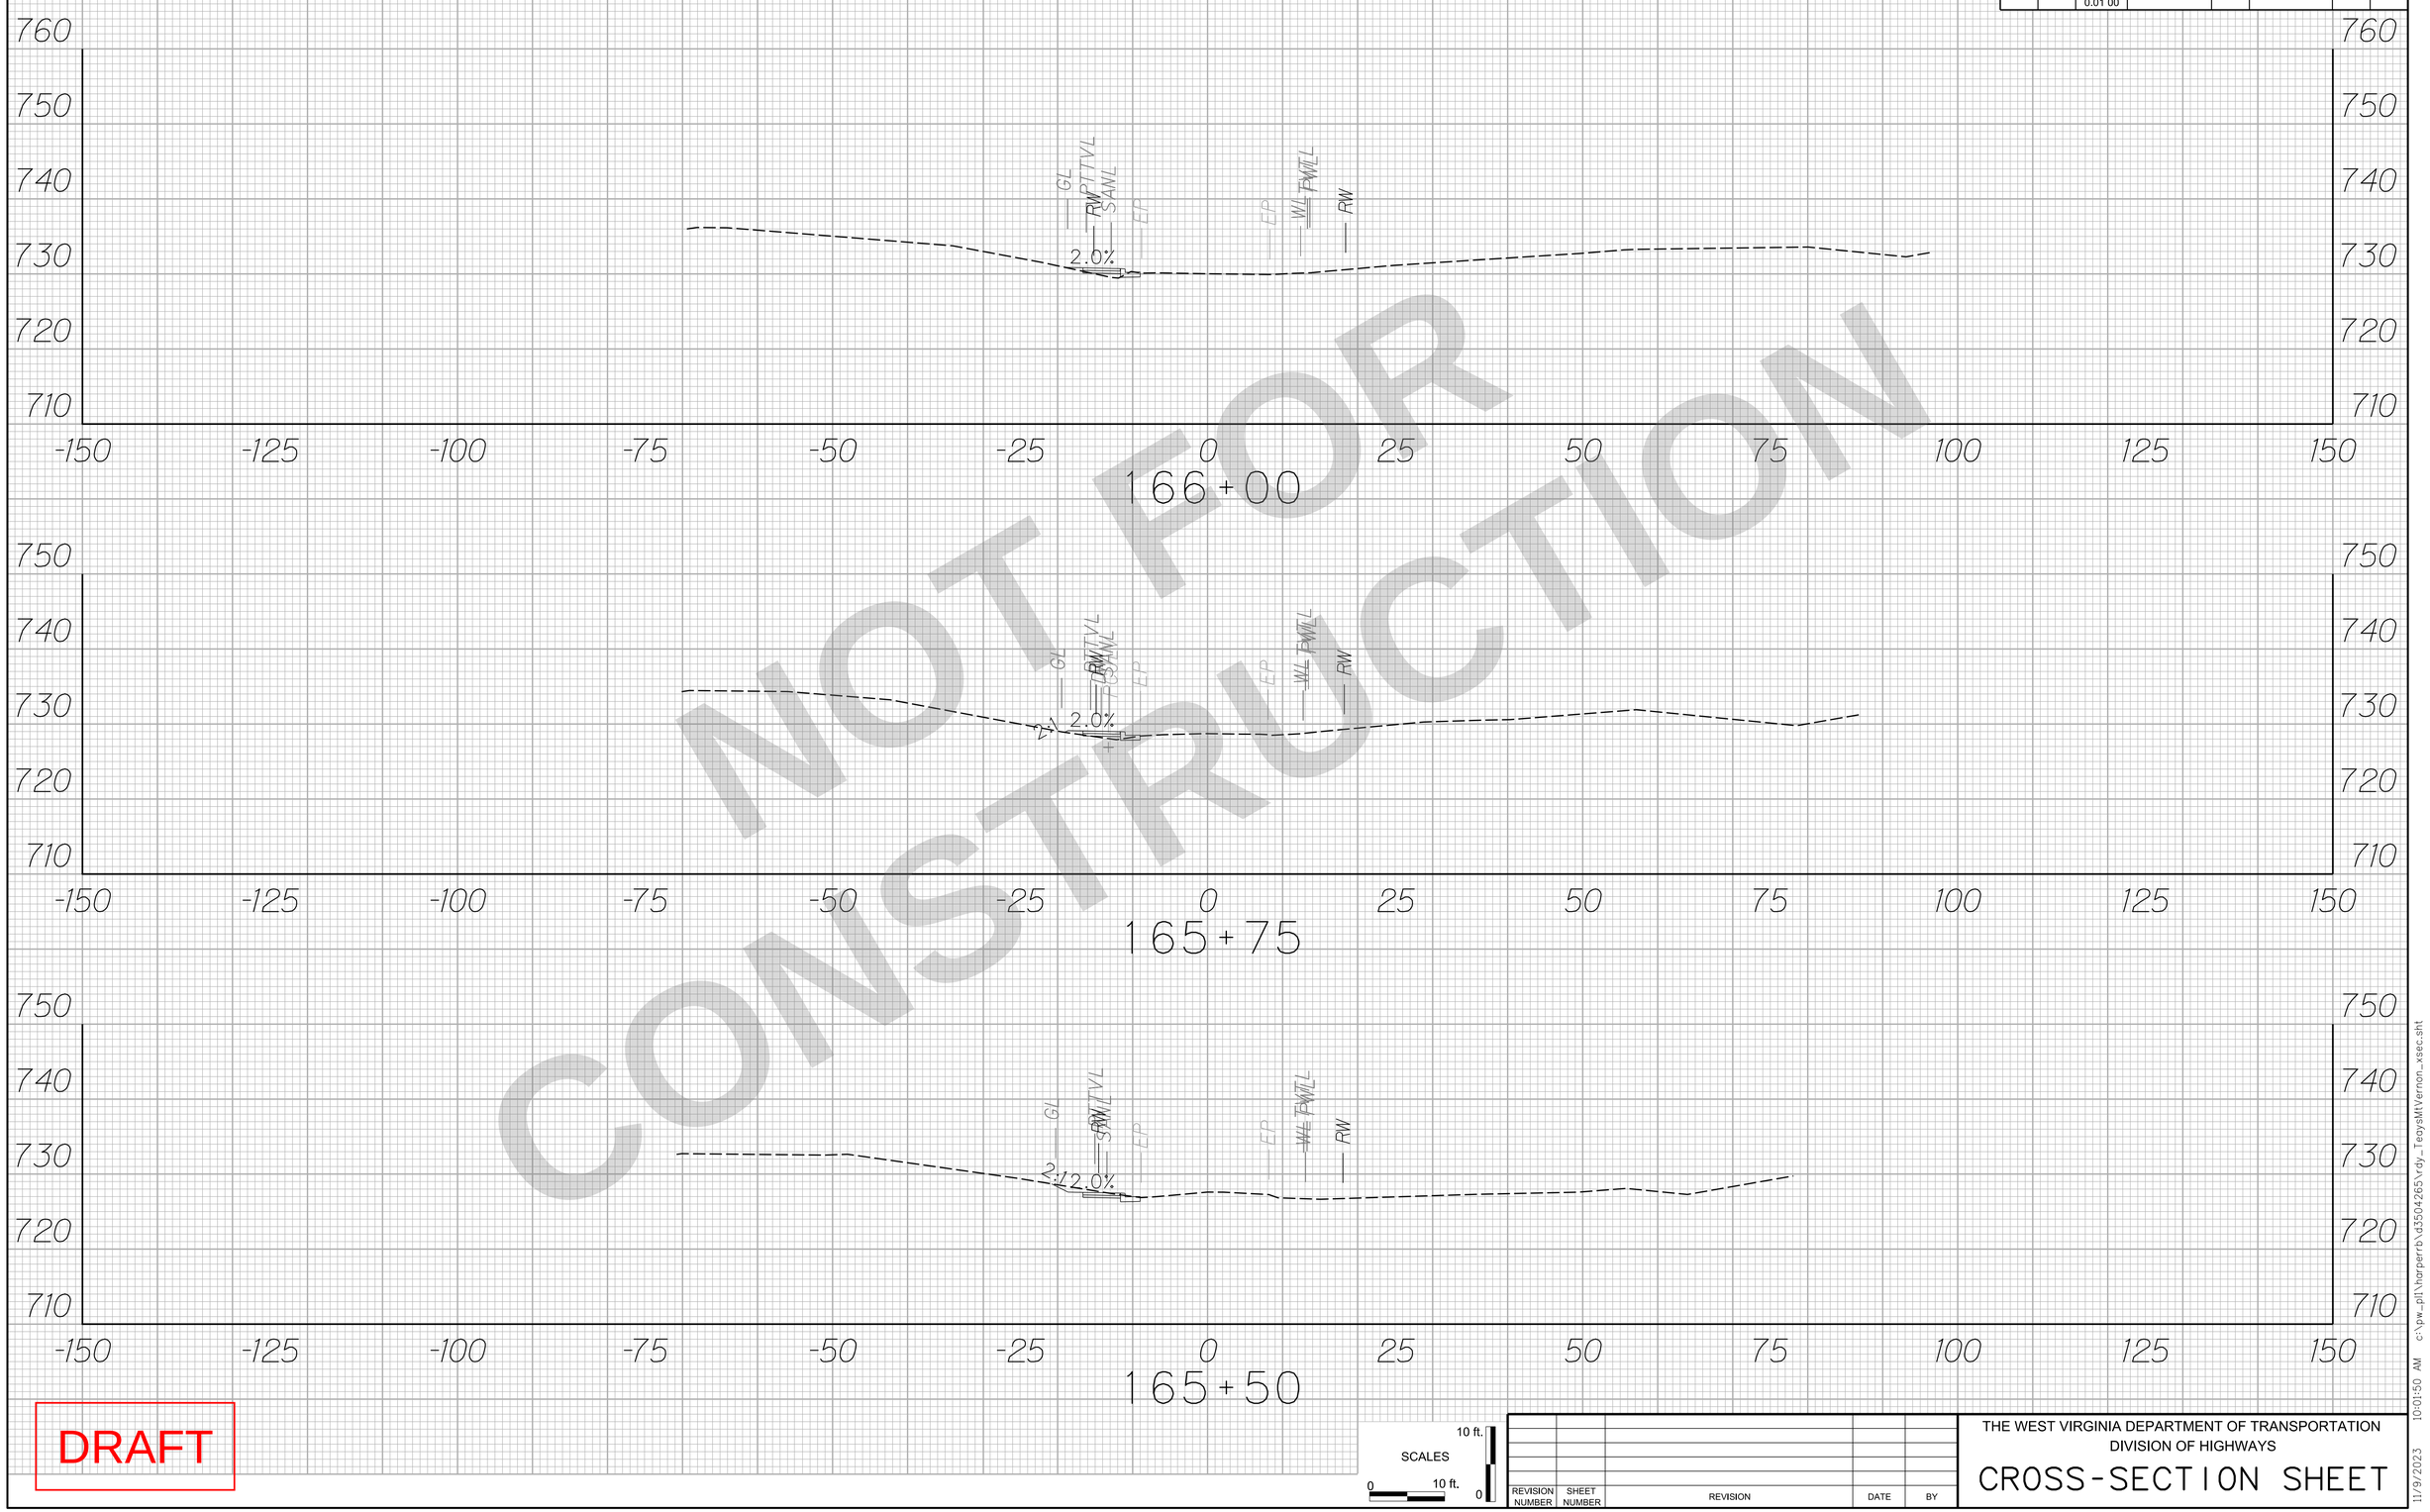

NOT FOR CONSTRUCTION

DRAFT

SCALES
10 ft.
0 10 ft. 0

REVISION NUMBER	SHEET NUMBER	REVISION	DATE	BY

THE WEST VIRGINIA DEPARTMENT OF TRANSPORTATION
DIVISION OF HIGHWAYS

CROSS-SECTION SHEET

11/9/2023 10:01:50 AM c:\pw_pl\harperrb\d3504265\rdy_TeaysMtVernon_xsec.sht

Public Roads Div	State Dist No	State Project No	Federal Project No	Fiscal Year	County	Sheet No	Total Sheets
WV	01	U340 -34/14- 0.01 00	TAP-0034(093)D	2024	PUTNAM	143	179

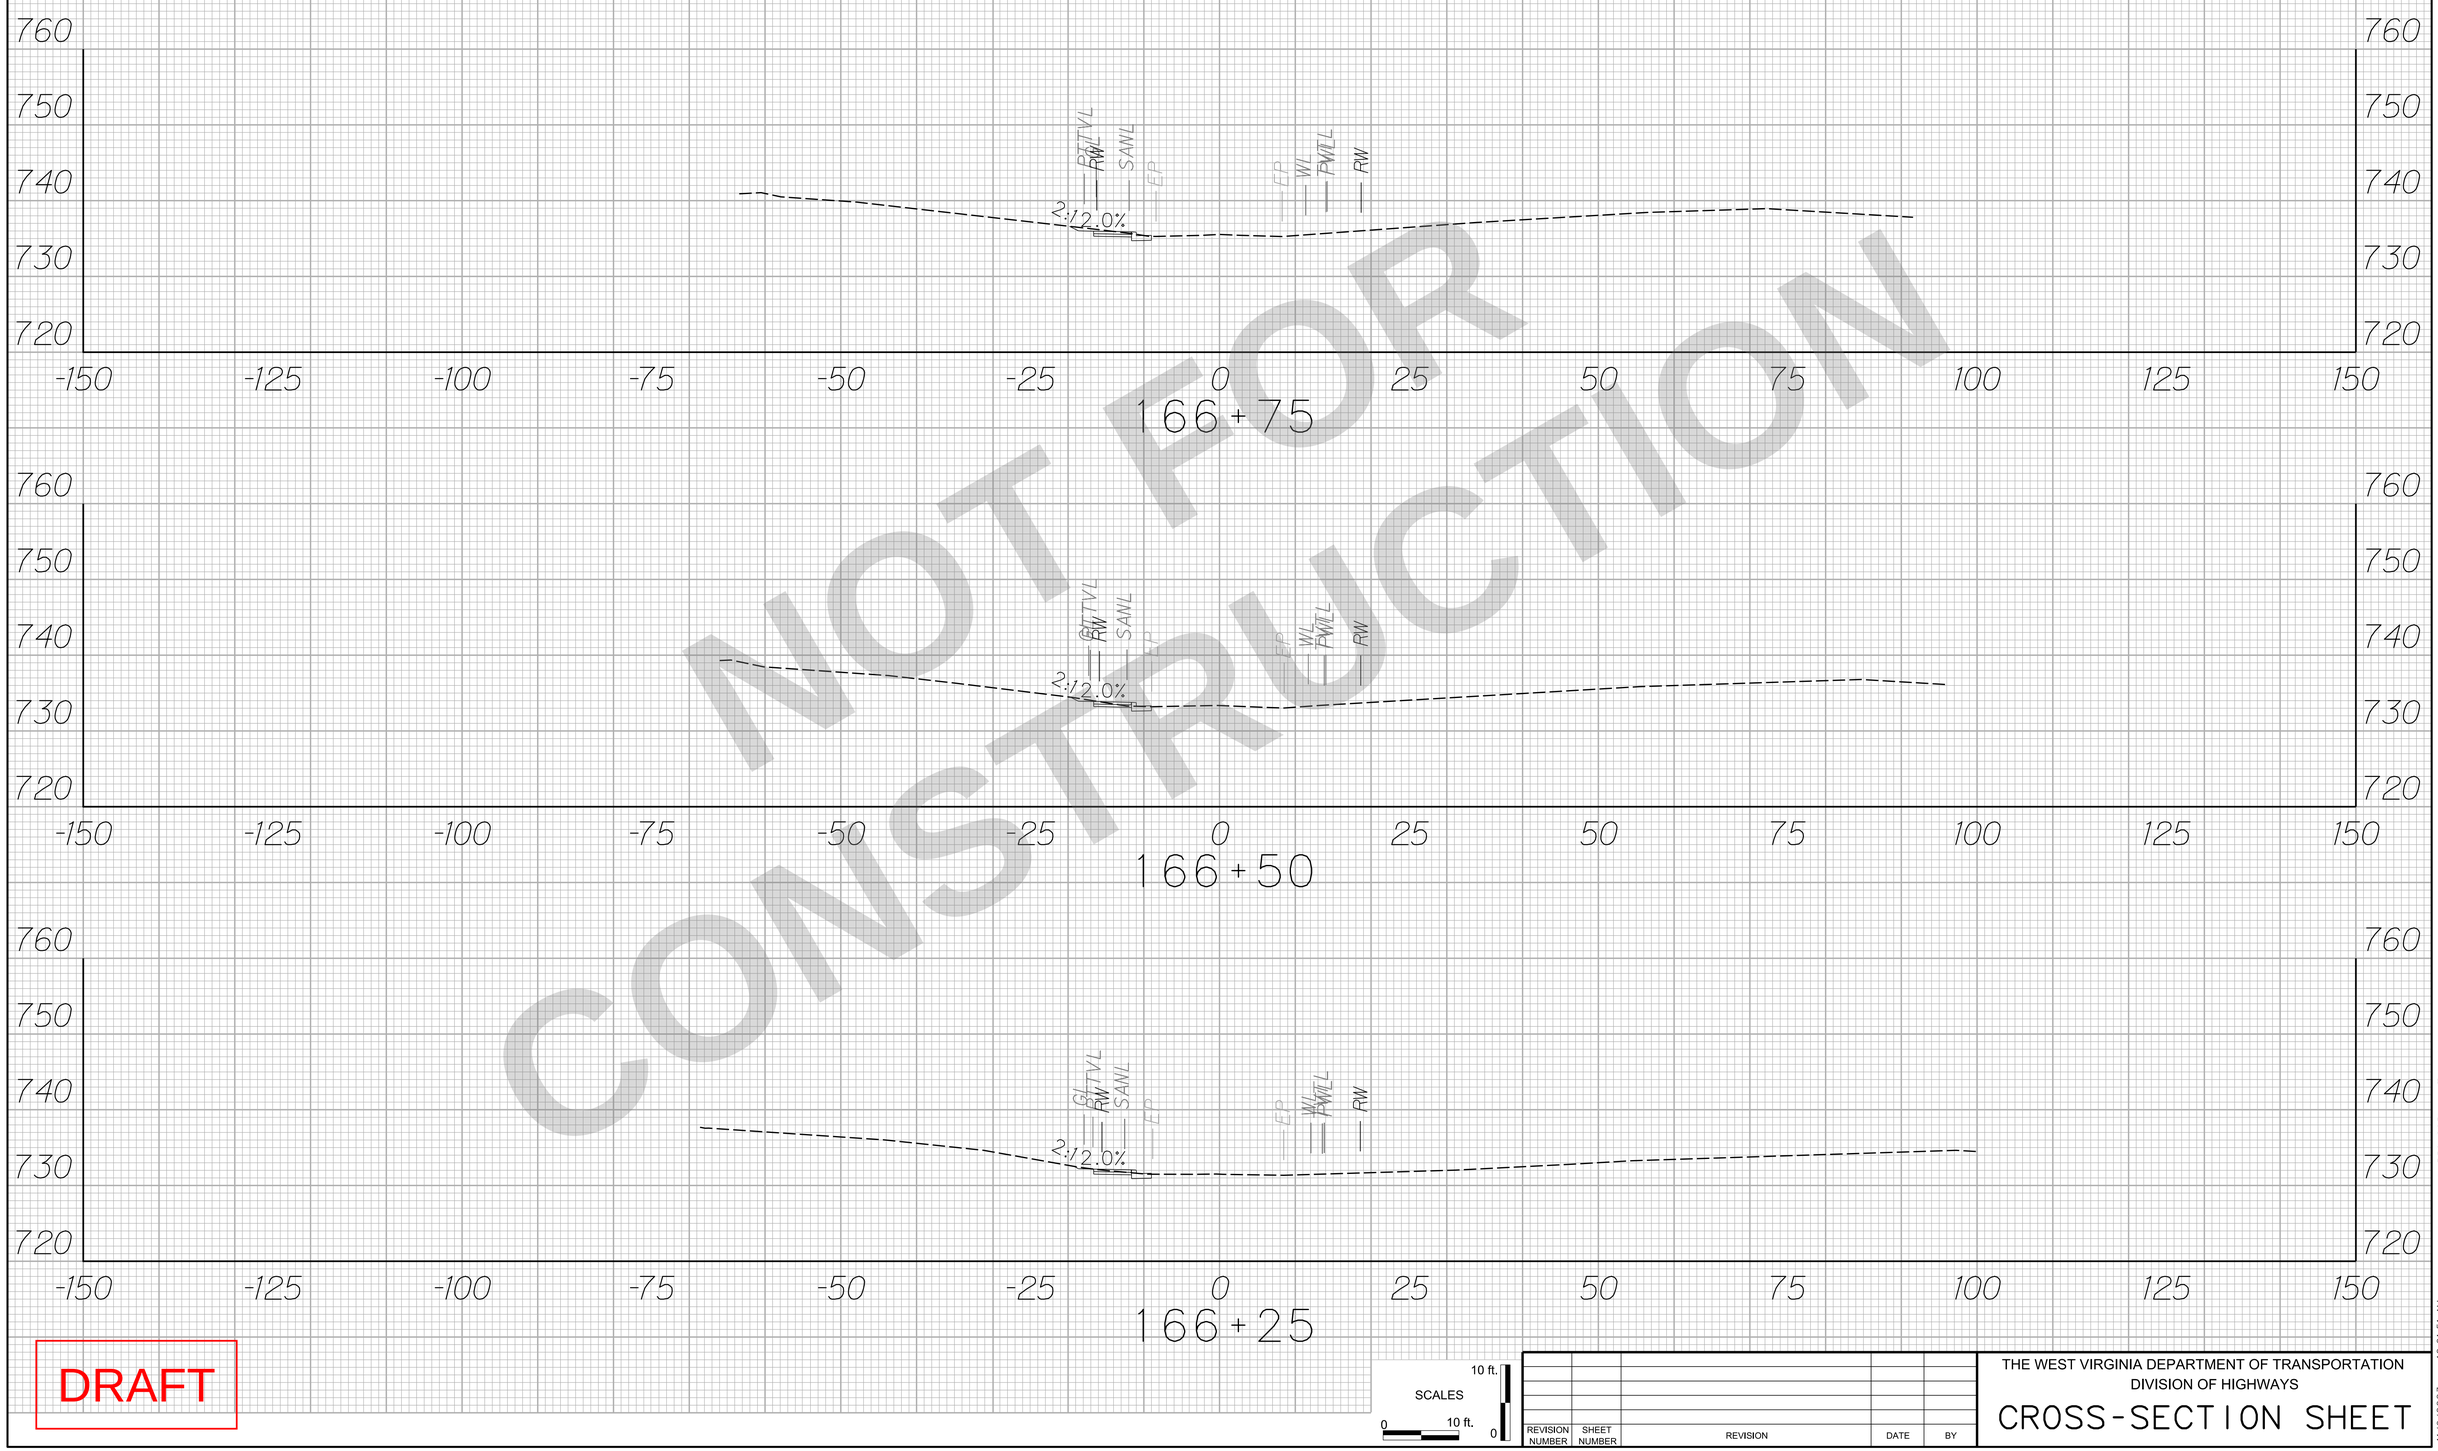

NOT FOR CONSTRUCTION

DRAFT

SCALES
10 ft.
0 10 ft. 0

REVISION NUMBER	SHEET NUMBER	REVISION	DATE	BY

THE WEST VIRGINIA DEPARTMENT OF TRANSPORTATION
DIVISION OF HIGHWAYS

CROSS-SECTION SHEET

11/9/2023 10:01:51 AM c:\pw_pll\harperrb\d3504265\rdy_TeaysMtVernon_xsec.sht

Public Roads Div	State Dist No	State Project No	Federal Project No	Fiscal Year	County	Sheet No	Total Sheets
WV	01	U340 -34/14- 0.01 00	TAP-0034(093)D	2024	PUTNAM	144	179

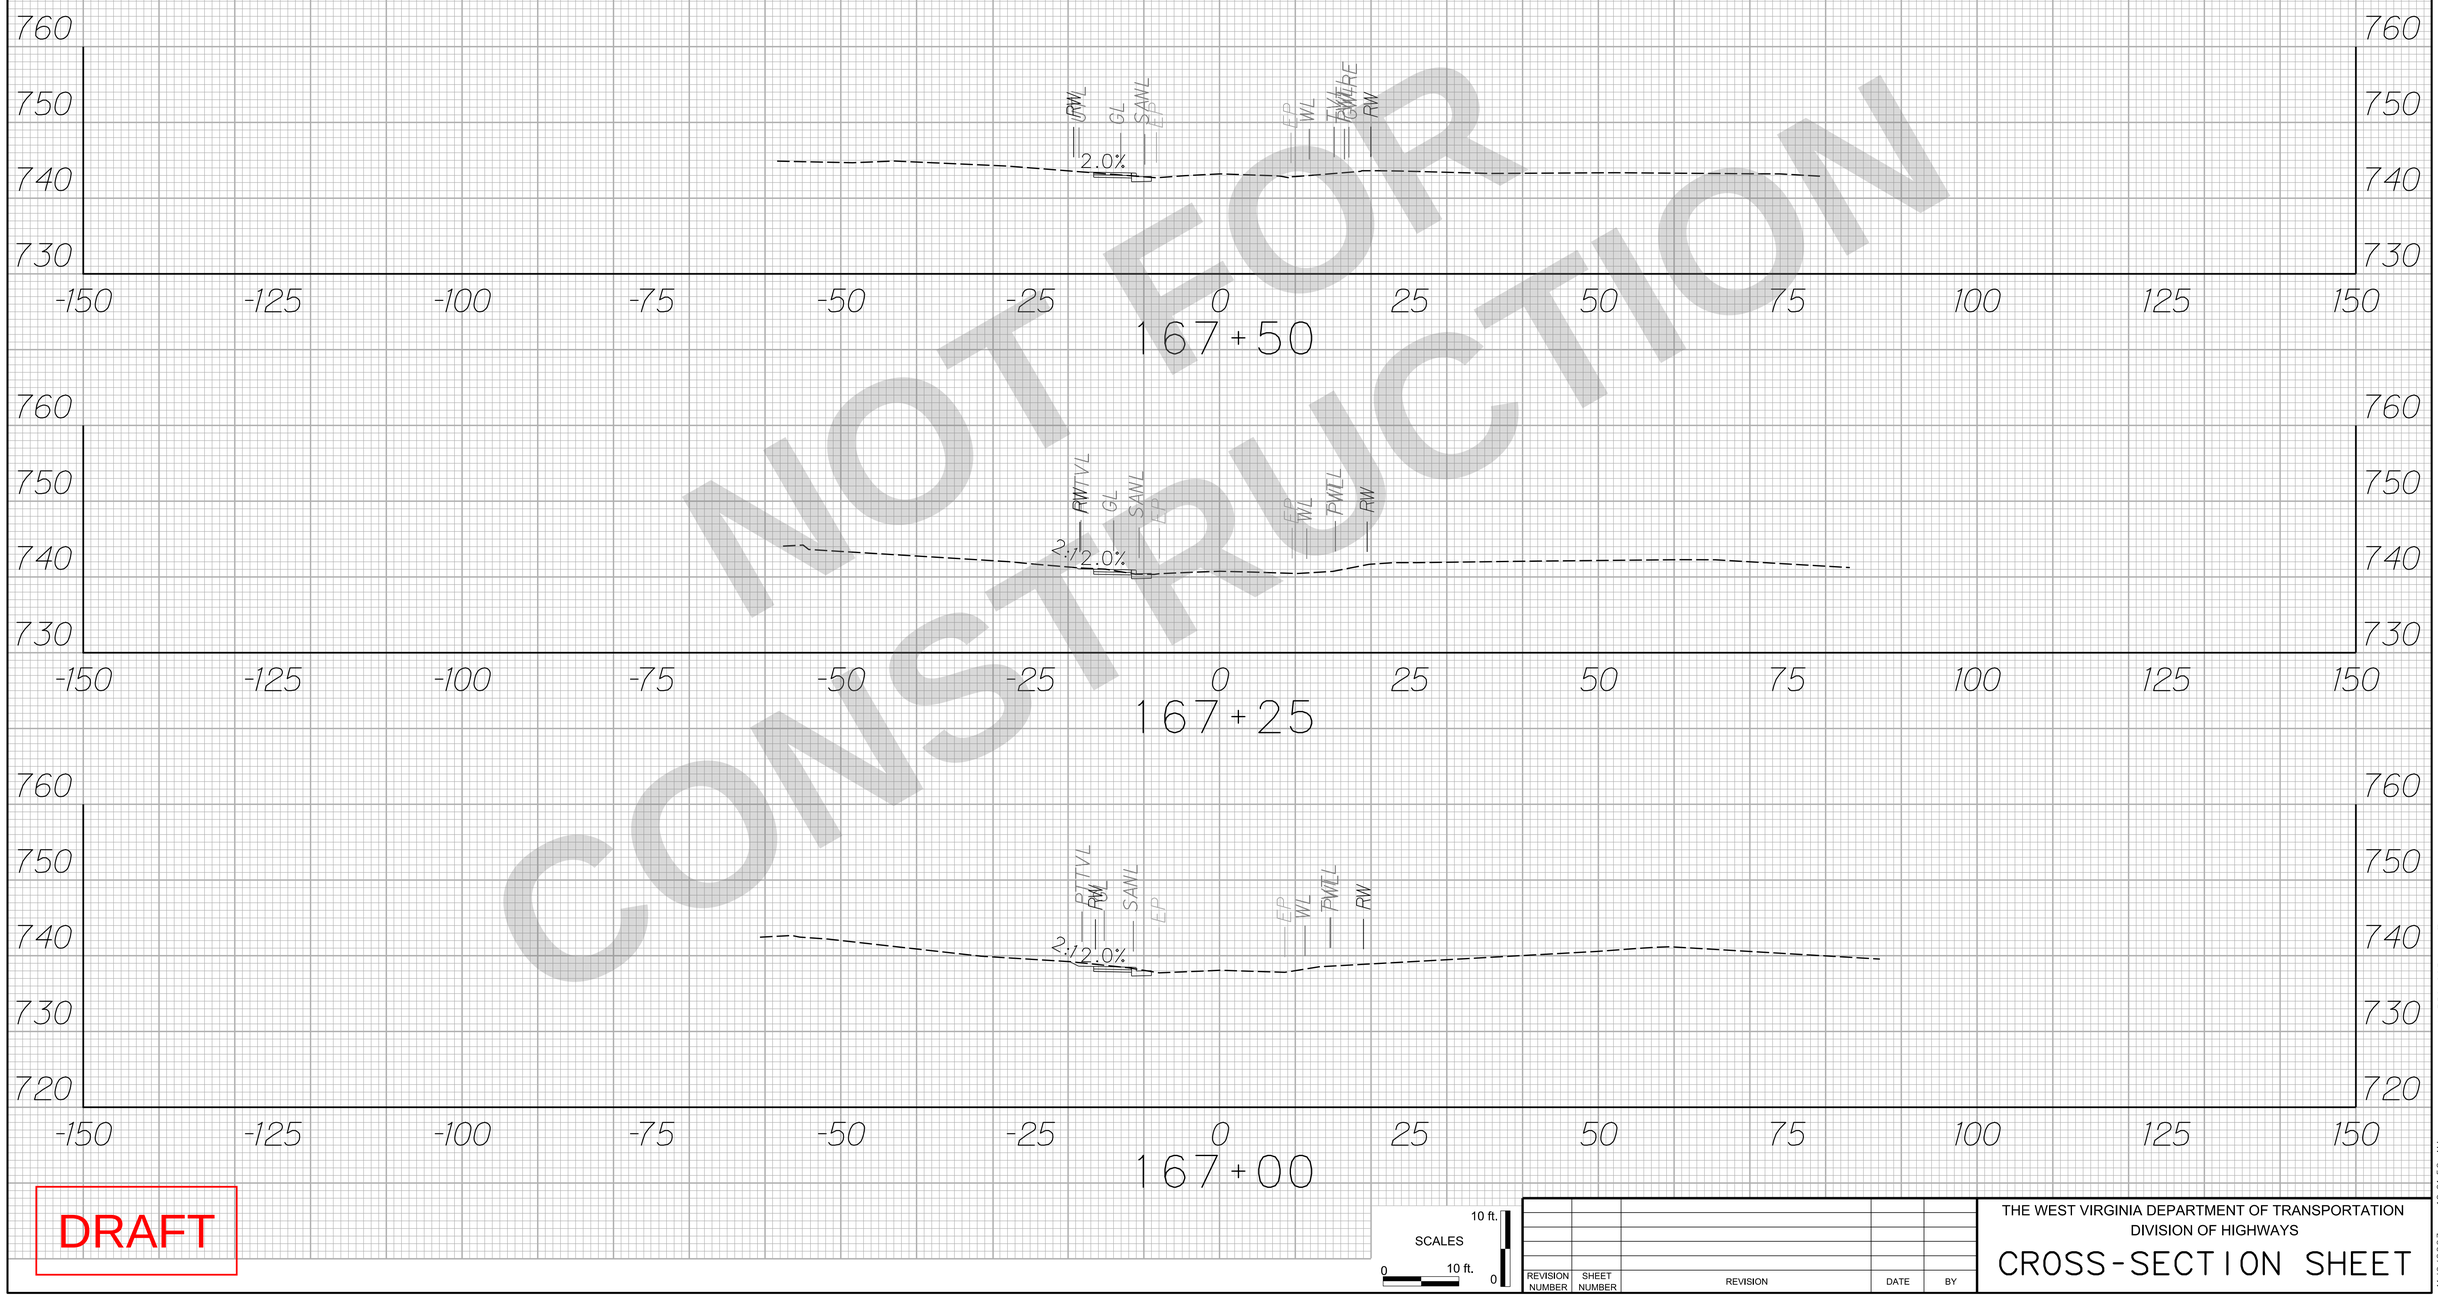

NOT FOR CONSTRUCTION

DRAFT

SCALES
10 ft.
0
10 ft.
0

REVISION NUMBER	SHEET NUMBER	REVISION	DATE	BY

THE WEST VIRGINIA DEPARTMENT OF TRANSPORTATION
DIVISION OF HIGHWAYS

CROSS-SECTION SHEET

11/9/2023 10:01:52 AM c:\pw_pit\harperb\d3504265\vdy_TeaysMtVernon_xsec.sht

Public Roads Div	State Dist No	State Project No	Federal Project No	Fiscal Year	County	Sheet No	Total Sheets
WV	01	U340 -34/14- 0.01 00	TAP-0034(093)D	2024	PUTNAM	145	179

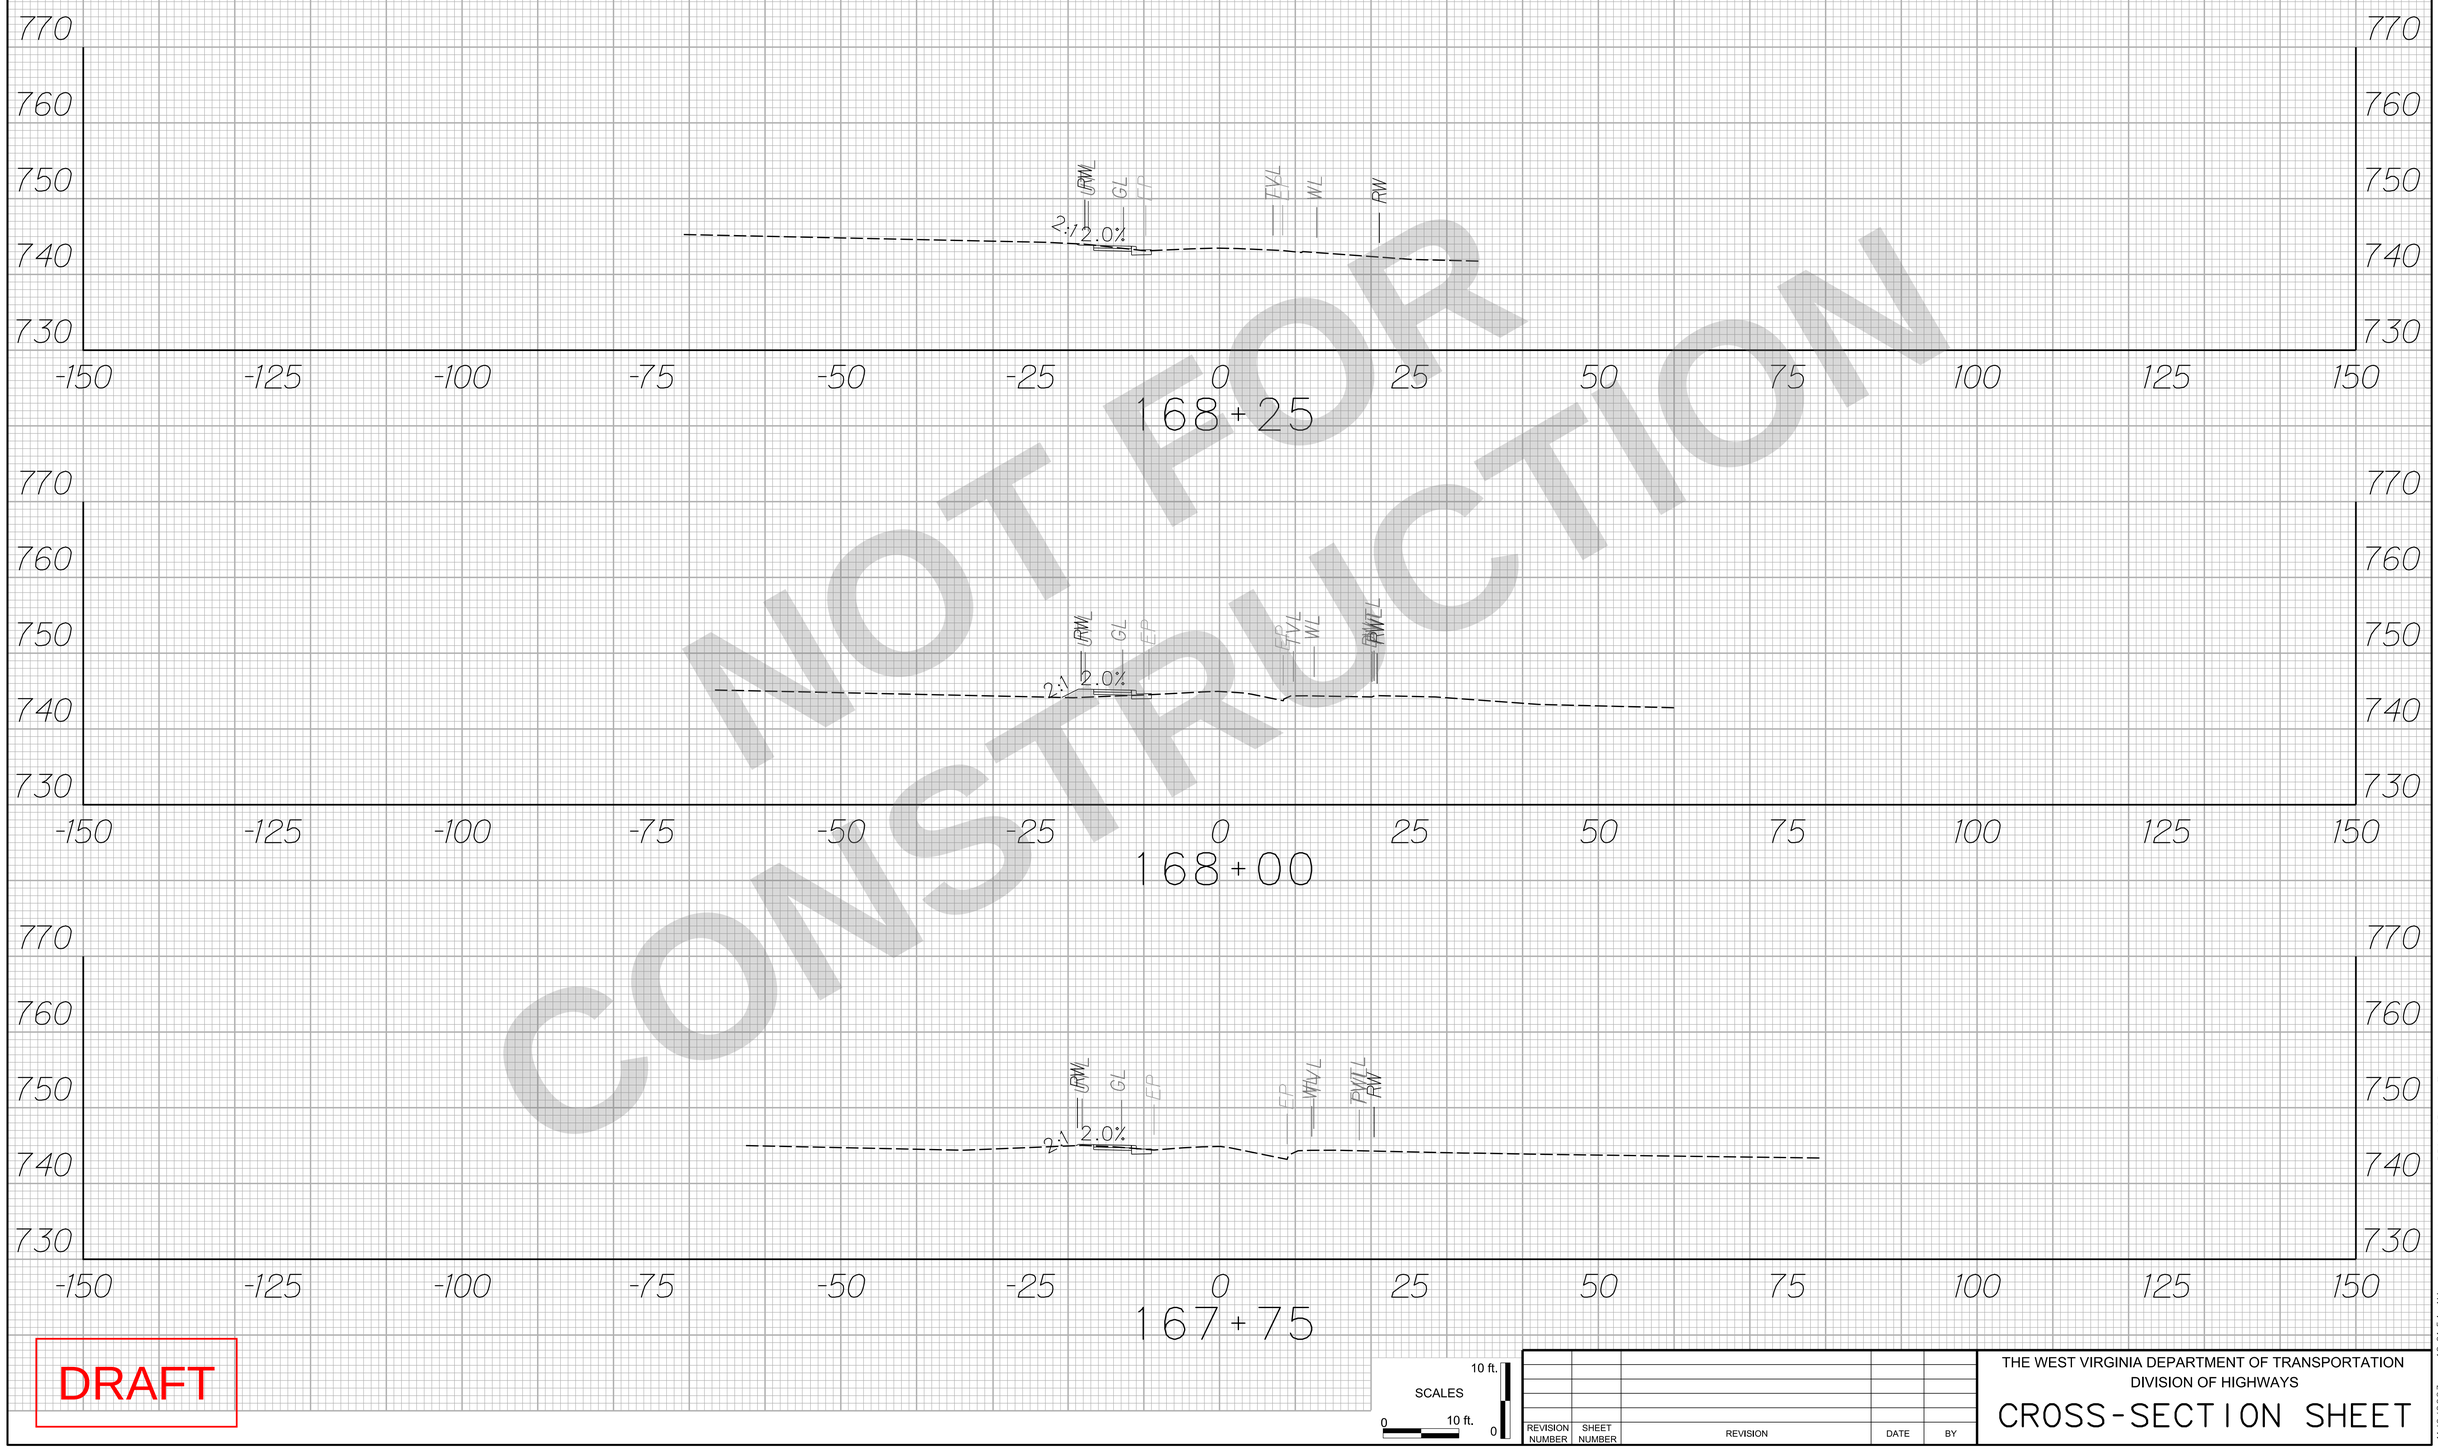

NOT FOR CONSTRUCTION

DRAFT

SCALES

10 ft.

0 10 ft. 0

REVISION NUMBER	SHEET NUMBER	REVISION	DATE	BY

THE WEST VIRGINIA DEPARTMENT OF TRANSPORTATION
DIVISION OF HIGHWAYS

CROSS-SECTION SHEET

11/9/2023 10:01:54 AM c:\pw_pit\harperb\d35042651rdy_TeaysMtVernon_xsec.sht

Public Roads Div	State Dist No	State Project No	Federal Project No	Fiscal Year	County	Sheet No	Total Sheets
WV	01	U340 -34/14- 0.01 00	TAP-0034(093)D	2024	PUTNAM	146	179

NOT FOR CONSTRUCTION

DRAFT

SCALES

10 ft. 0 10 ft. 0

REVISION NUMBER	SHEET NUMBER	REVISION	DATE	BY

THE WEST VIRGINIA DEPARTMENT OF TRANSPORTATION
DIVISION OF HIGHWAYS

CROSS-SECTION SHEET

11/9/2023 10:01:55 AM c:\pw_pl\harperrb\d3504265\rdy_TeaysMtVernon_xsec.sht

Public Roads Div	State Dist No	State Project No	Federal Project No	Fiscal Year	County	Sheet No	Total Sheets
WV	01	U340 -34/14- 0.01 00	TAP-0034(093)D	2024	PUTNAM	147	179

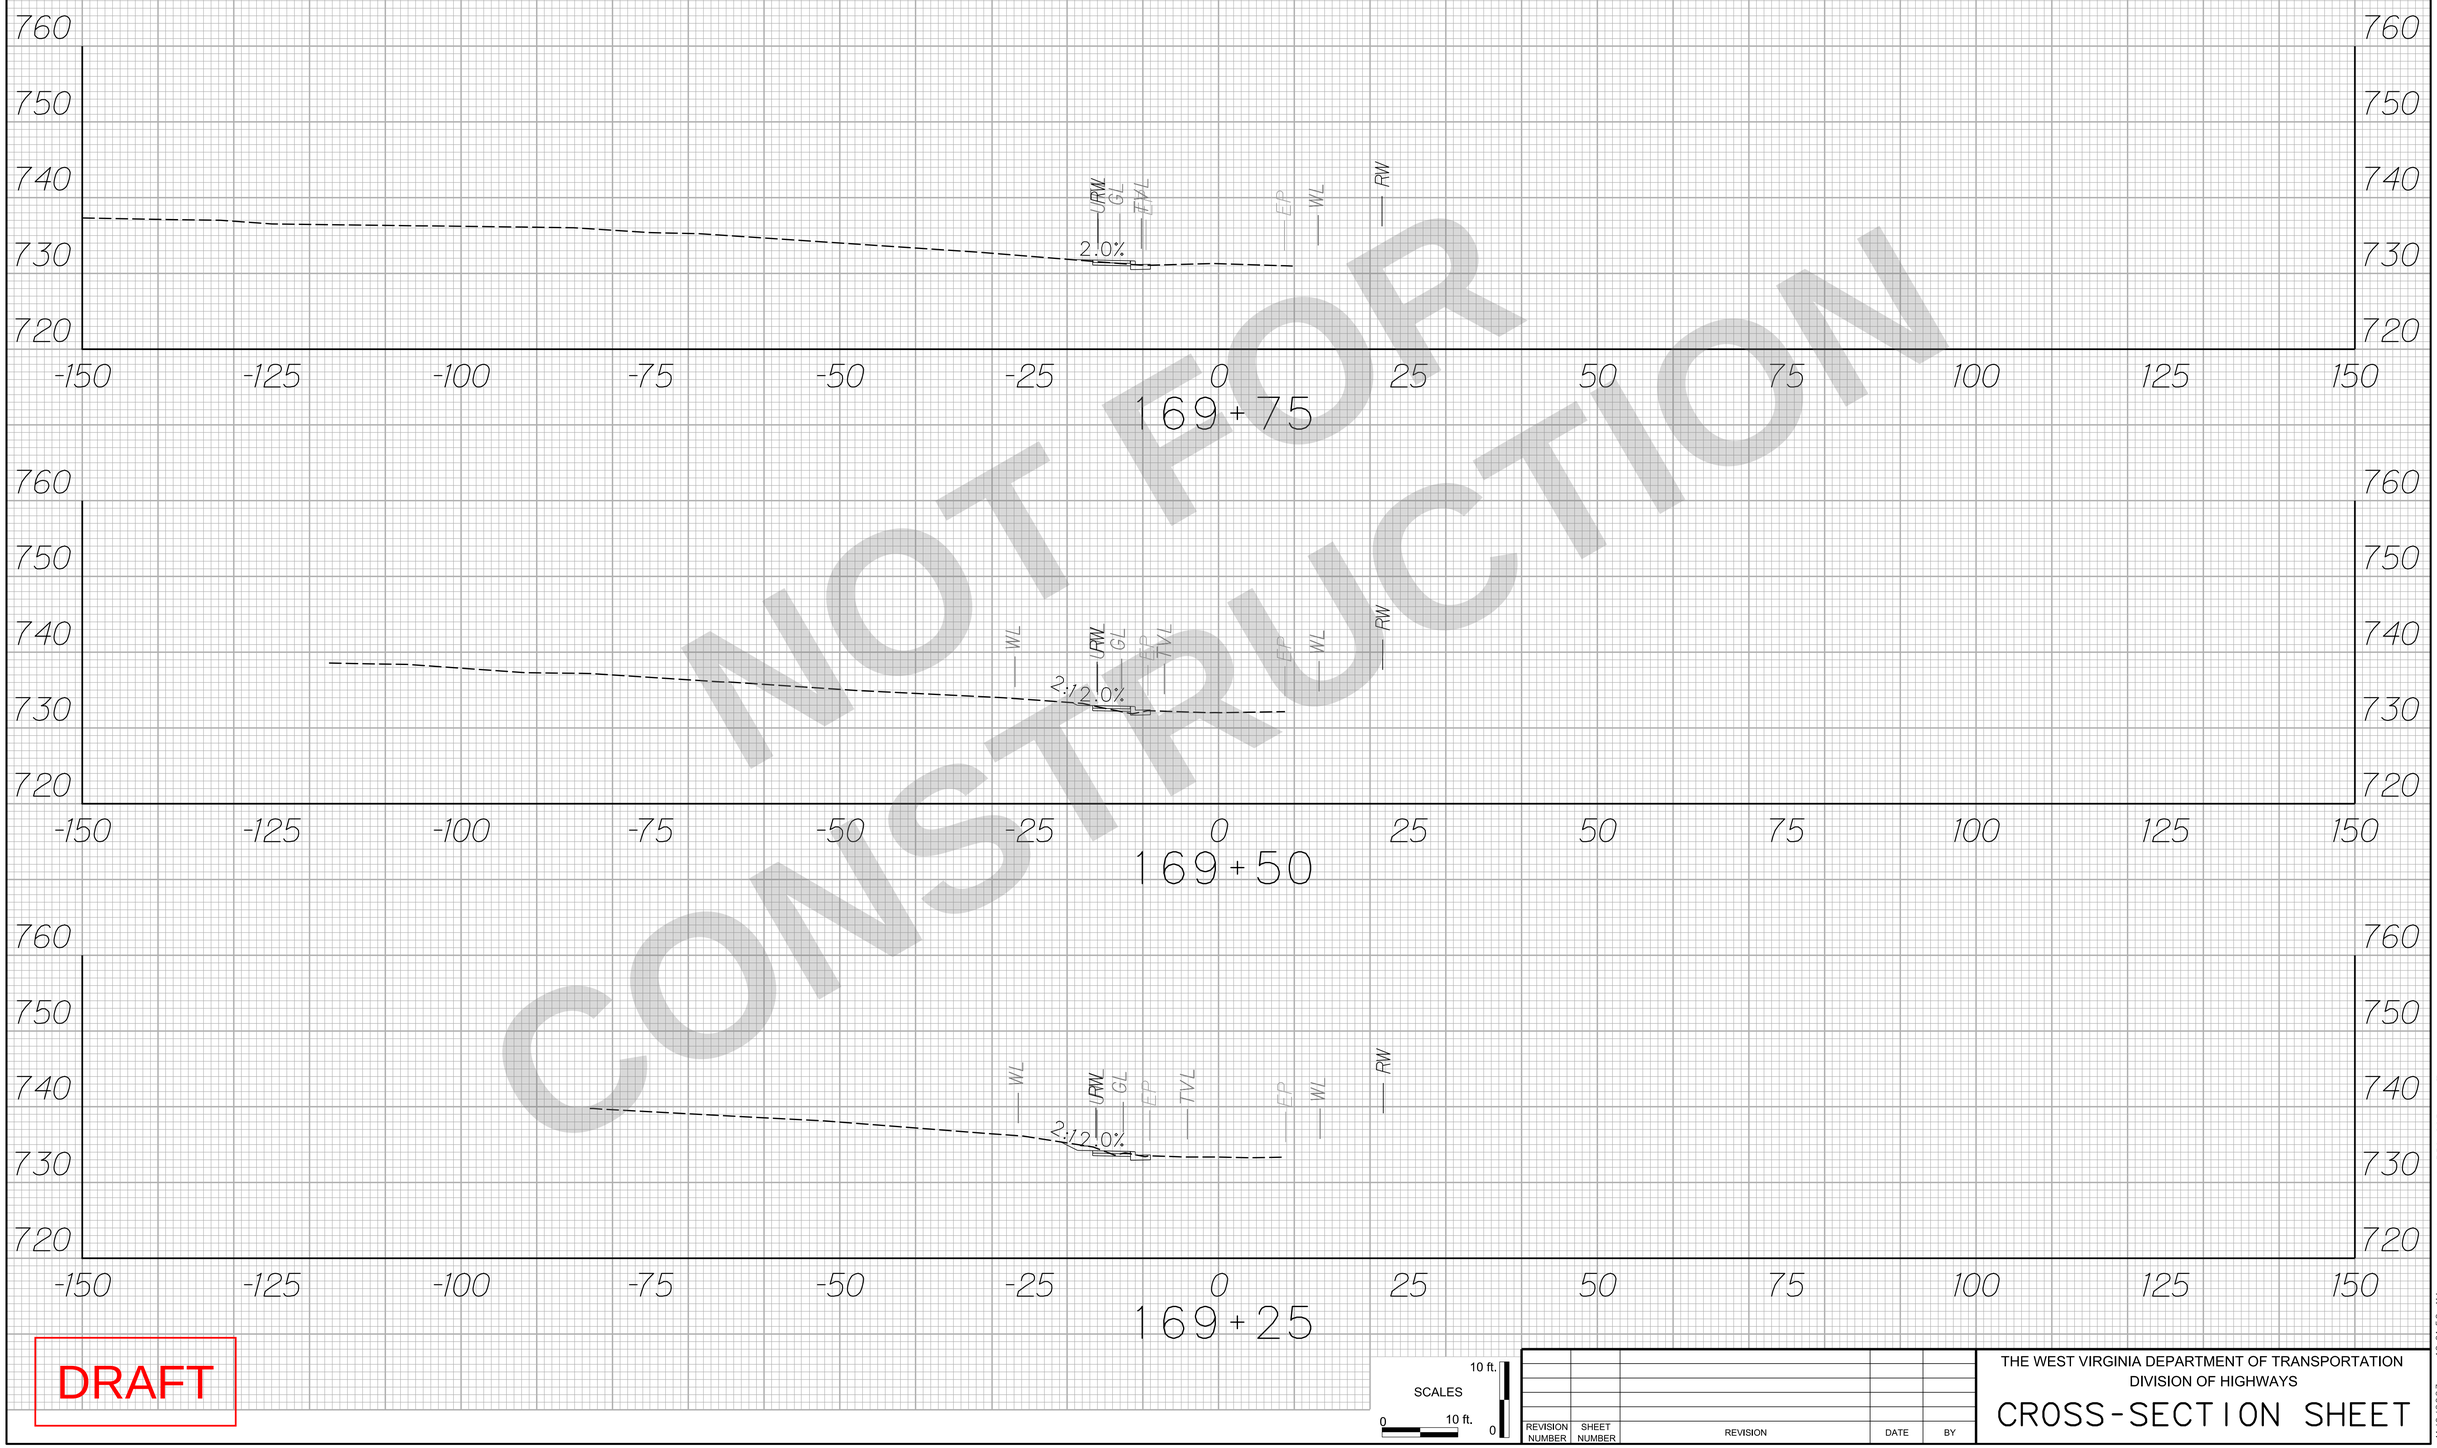

NOT FOR CONSTRUCTION

DRAFT

SCALES

10 ft. 0 10 ft. 0

REVISION NUMBER	SHEET NUMBER	REVISION	DATE	BY

THE WEST VIRGINIA DEPARTMENT OF TRANSPORTATION
DIVISION OF HIGHWAYS

CROSS-SECTION SHEET

11/9/2023 10:01:56 AM c:\pw_pl\tharperb\d3504265\vrdy_TeaysMtVernon_xsec.sht

Public Roads Div	State Dist No	State Project No	Federal Project No	Fiscal Year	County	Sheet No	Total Sheets
WV	01	U340 -34/14- 0.01 00	TAP-0034(093)D	2024	PUTNAM	148	179

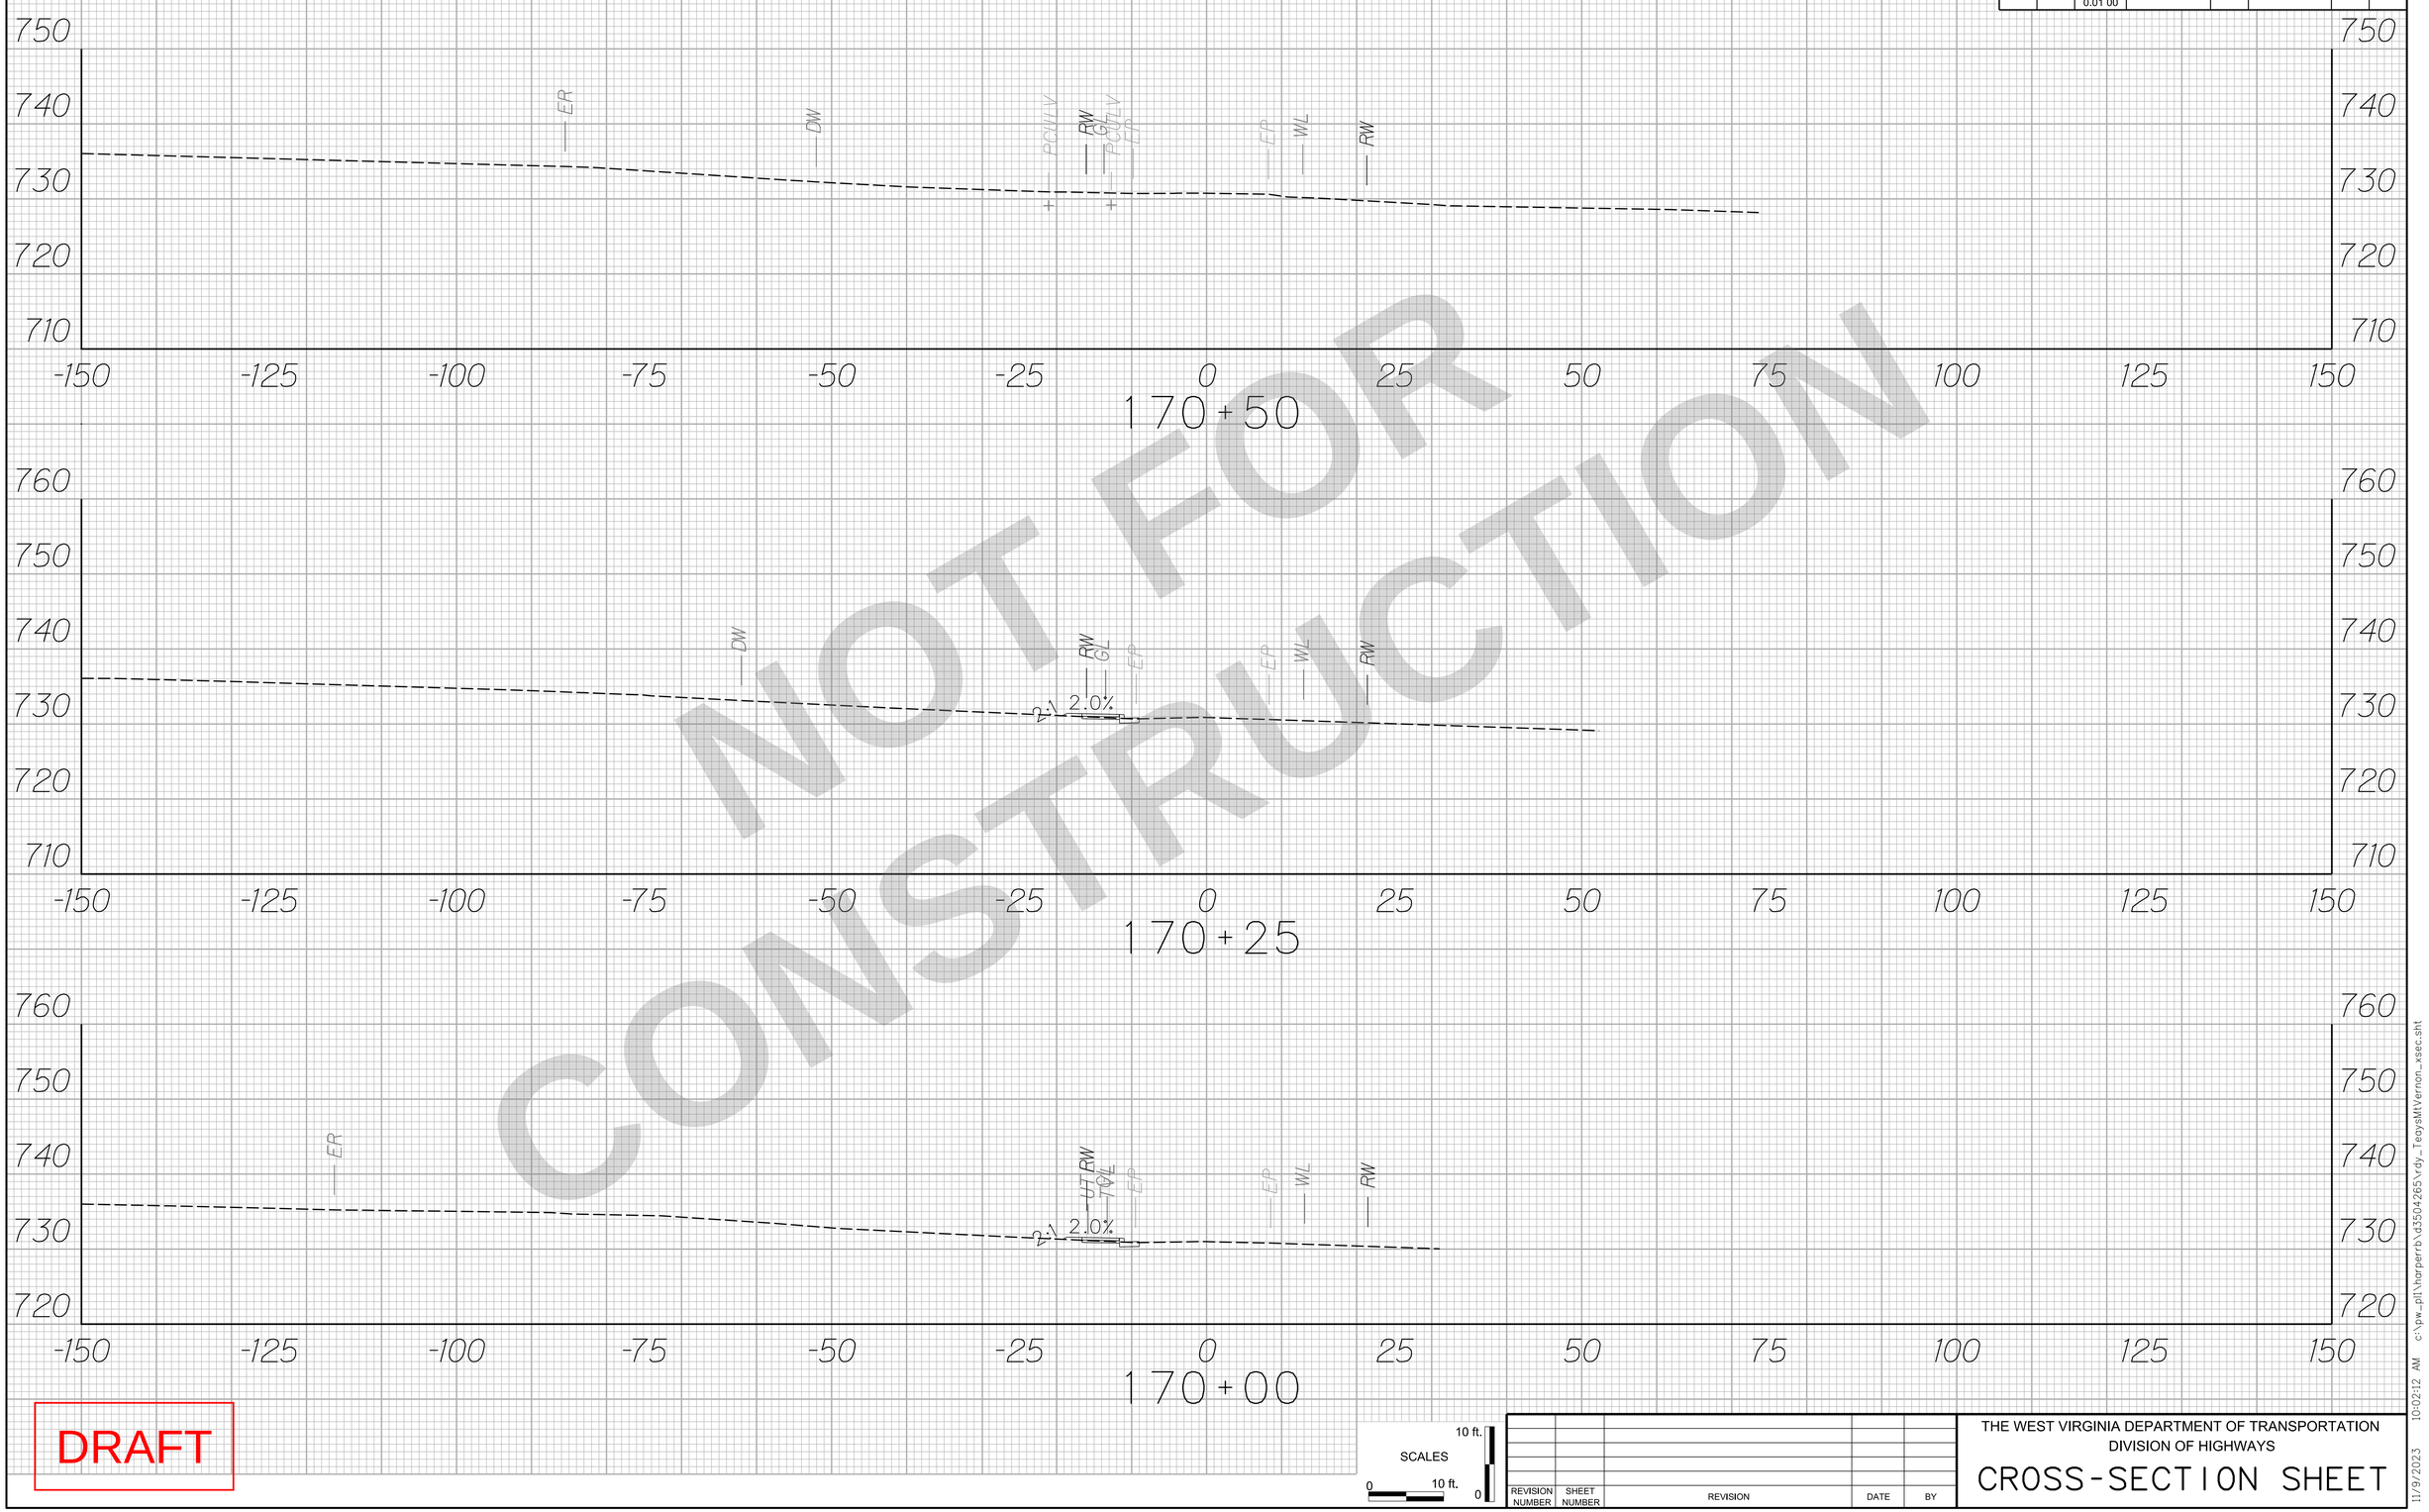

NOT FOR CONSTRUCTION

DRAFT

SCALES

10 ft. 0 10 ft. 0

REVISION NUMBER	SHEET NUMBER	REVISION	DATE	BY

THE WEST VIRGINIA DEPARTMENT OF TRANSPORTATION
DIVISION OF HIGHWAYS

CROSS-SECTION SHEET

11/9/2023 10:02:12 AM c:\pw_pl\harperrb\d3504265\rdy_TeaysMtVernon_xsec.sht

Public Roads Div	State Dist No	State Project No	Federal Project No	Fiscal Year	County	Sheet No	Total Sheets
WV	01	U340 -34/14- 0.01 00	TAP-0034(093)D	2024	PUTNAM	149	179

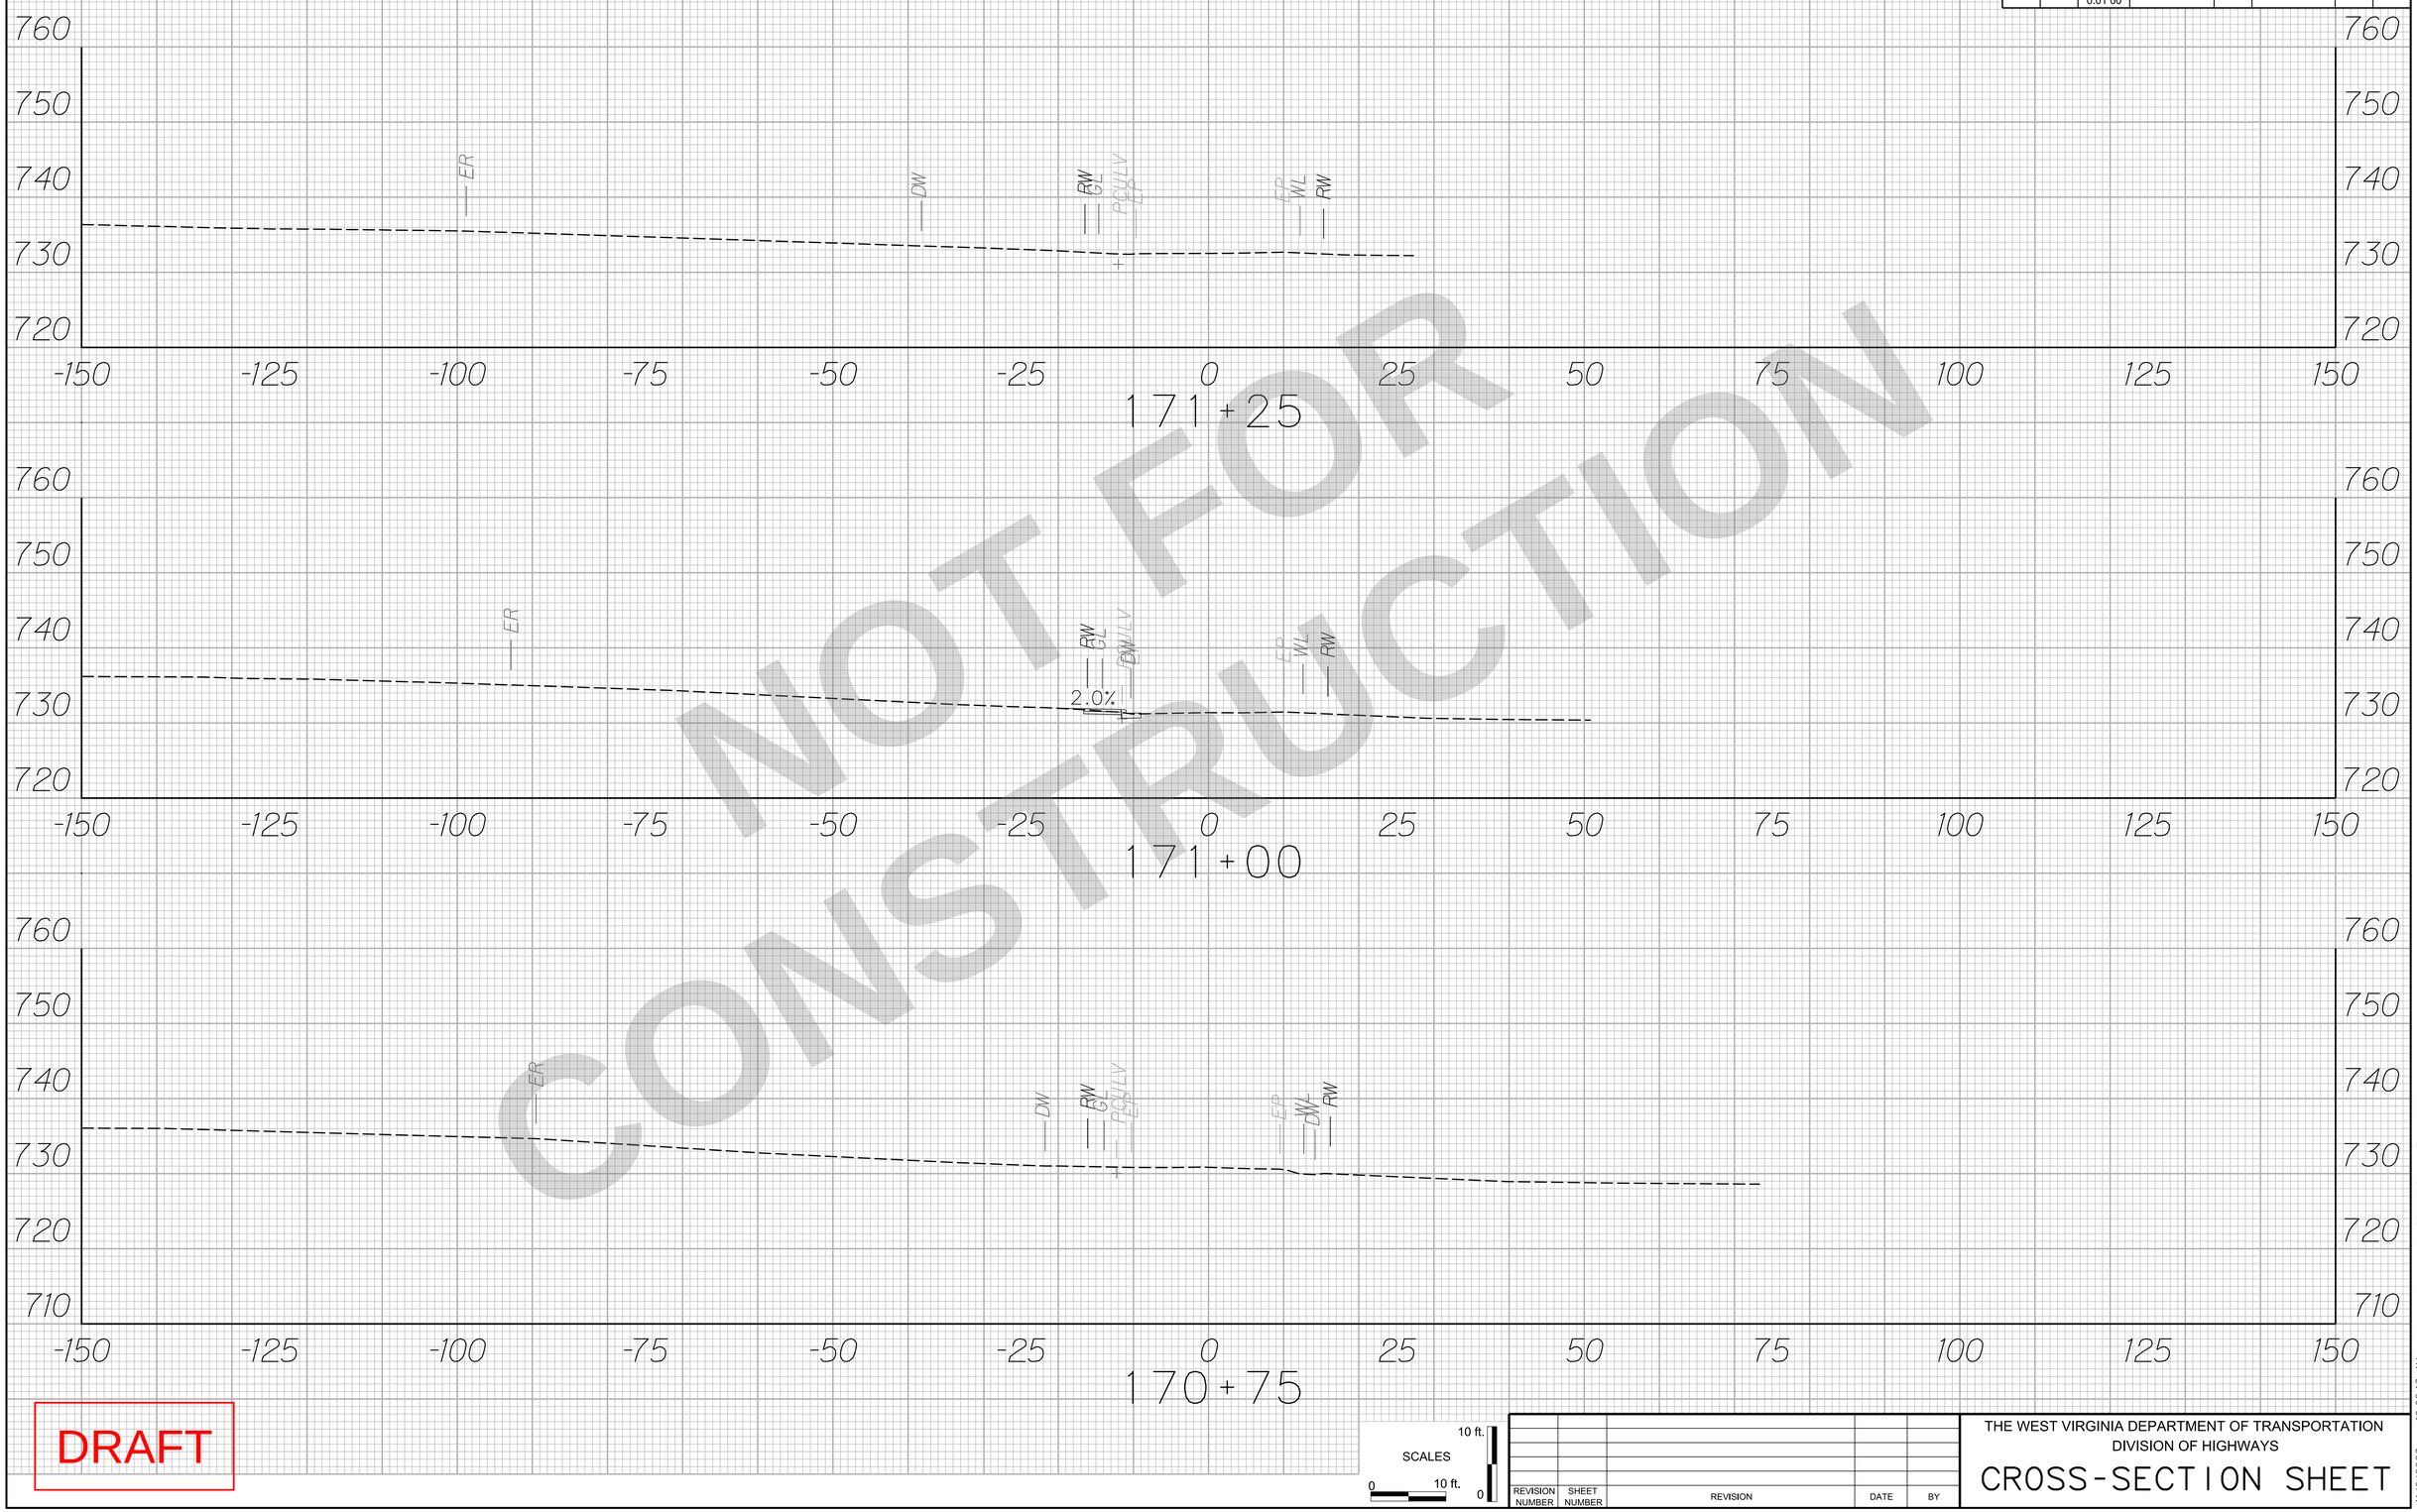

NOT FOR CONSTRUCTION

DRAFT

SCALES

10 ft. 0 10 ft. 0

REVISION NUMBER	SHEET NUMBER	REVISION	DATE	BY

THE WEST VIRGINIA DEPARTMENT OF TRANSPORTATION
DIVISION OF HIGHWAYS

CROSS-SECTION SHEET

11/9/2023 10:02:13 AM c:\pw_pil\harperrb\d3504265\vdy_TeaysMtVernon_xsec.sht

Public Roads Div	State Dist No	State Project No	Federal Project No	Fiscal Year	County	Sheet No	Total Sheets
WV	01	U340 -34/14- 0.01 00	TAP-0034(093)D	2024	PUTNAM	150	179

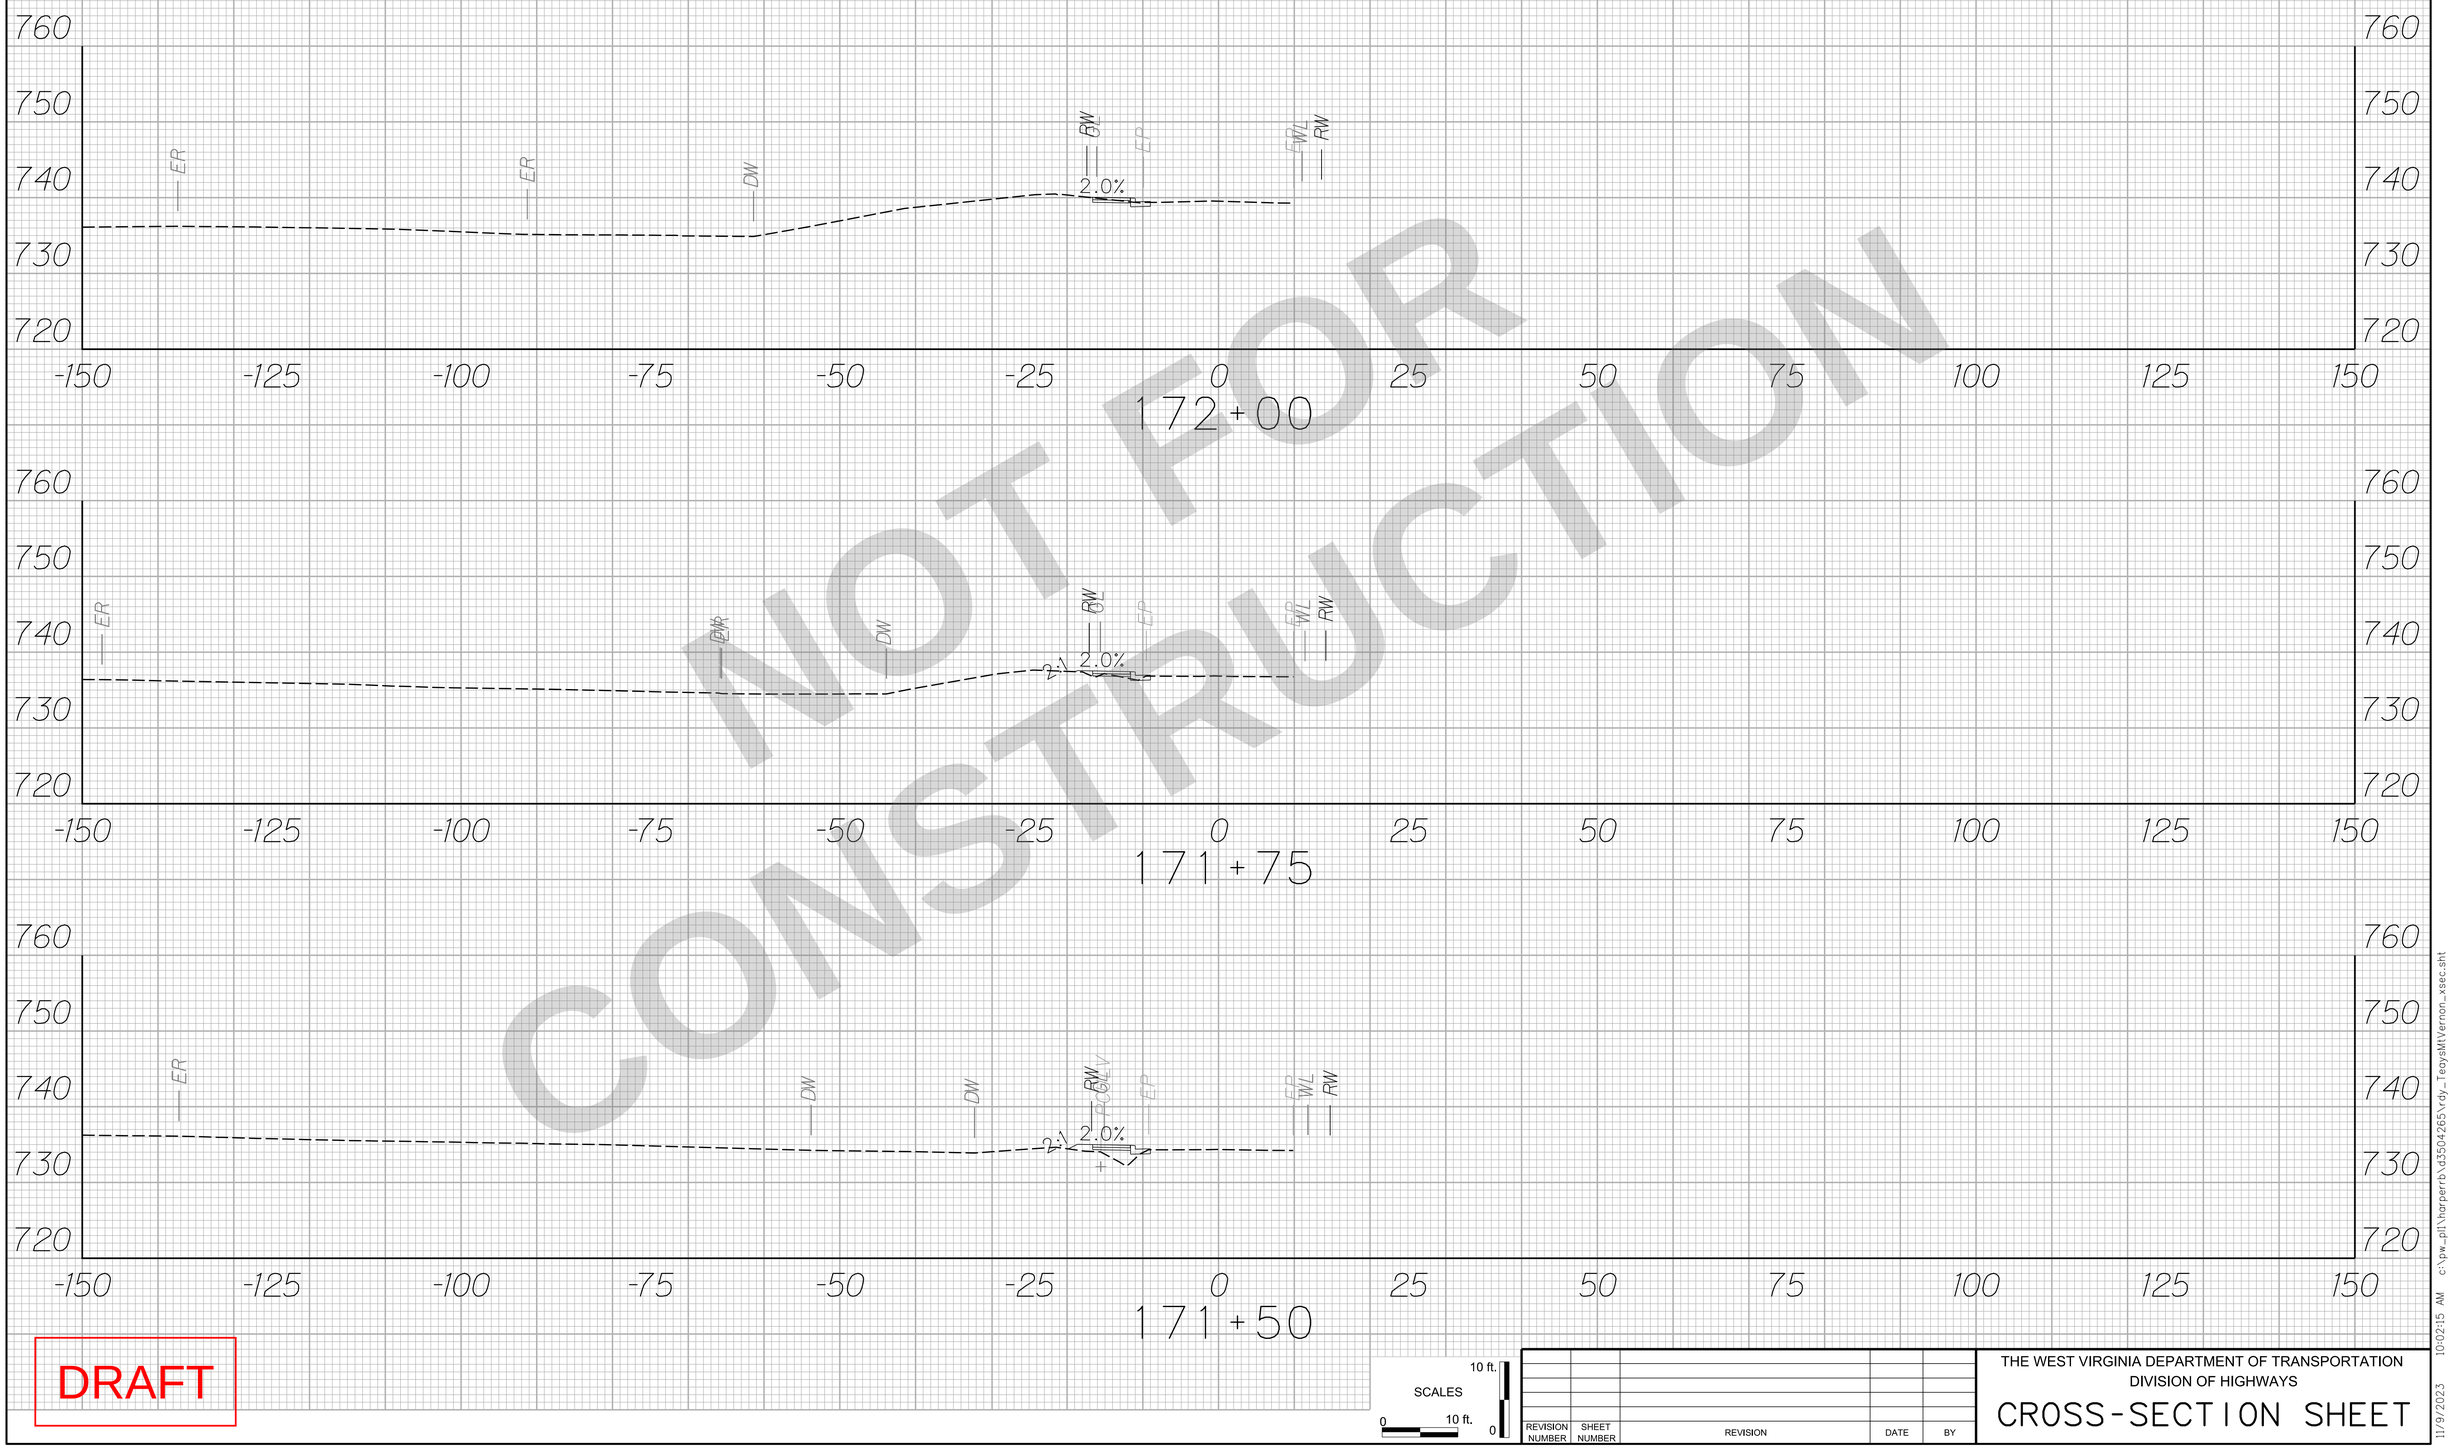

DRAFT

NOT FOR CONSTRUCTION

SCALES

10 ft.

0 10 ft. 0

REVISION NUMBER	SHEET NUMBER	REVISION	DATE	BY

THE WEST VIRGINIA DEPARTMENT OF TRANSPORTATION
DIVISION OF HIGHWAYS

CROSS-SECTION SHEET

11/9/2023 10:02:15 AM c:\pw_pl\tharperb\d3504265\vdy_TeaysMtVernon_xsec.sht

Public Roads Div	State Dist No	State Project No	Federal Project No	Fiscal Year	County	Sheet No	Total Sheets
WV	01	U340 -34/14- 0.01 00	TAP-0034(093)D	2024	PUTNAM	151	179

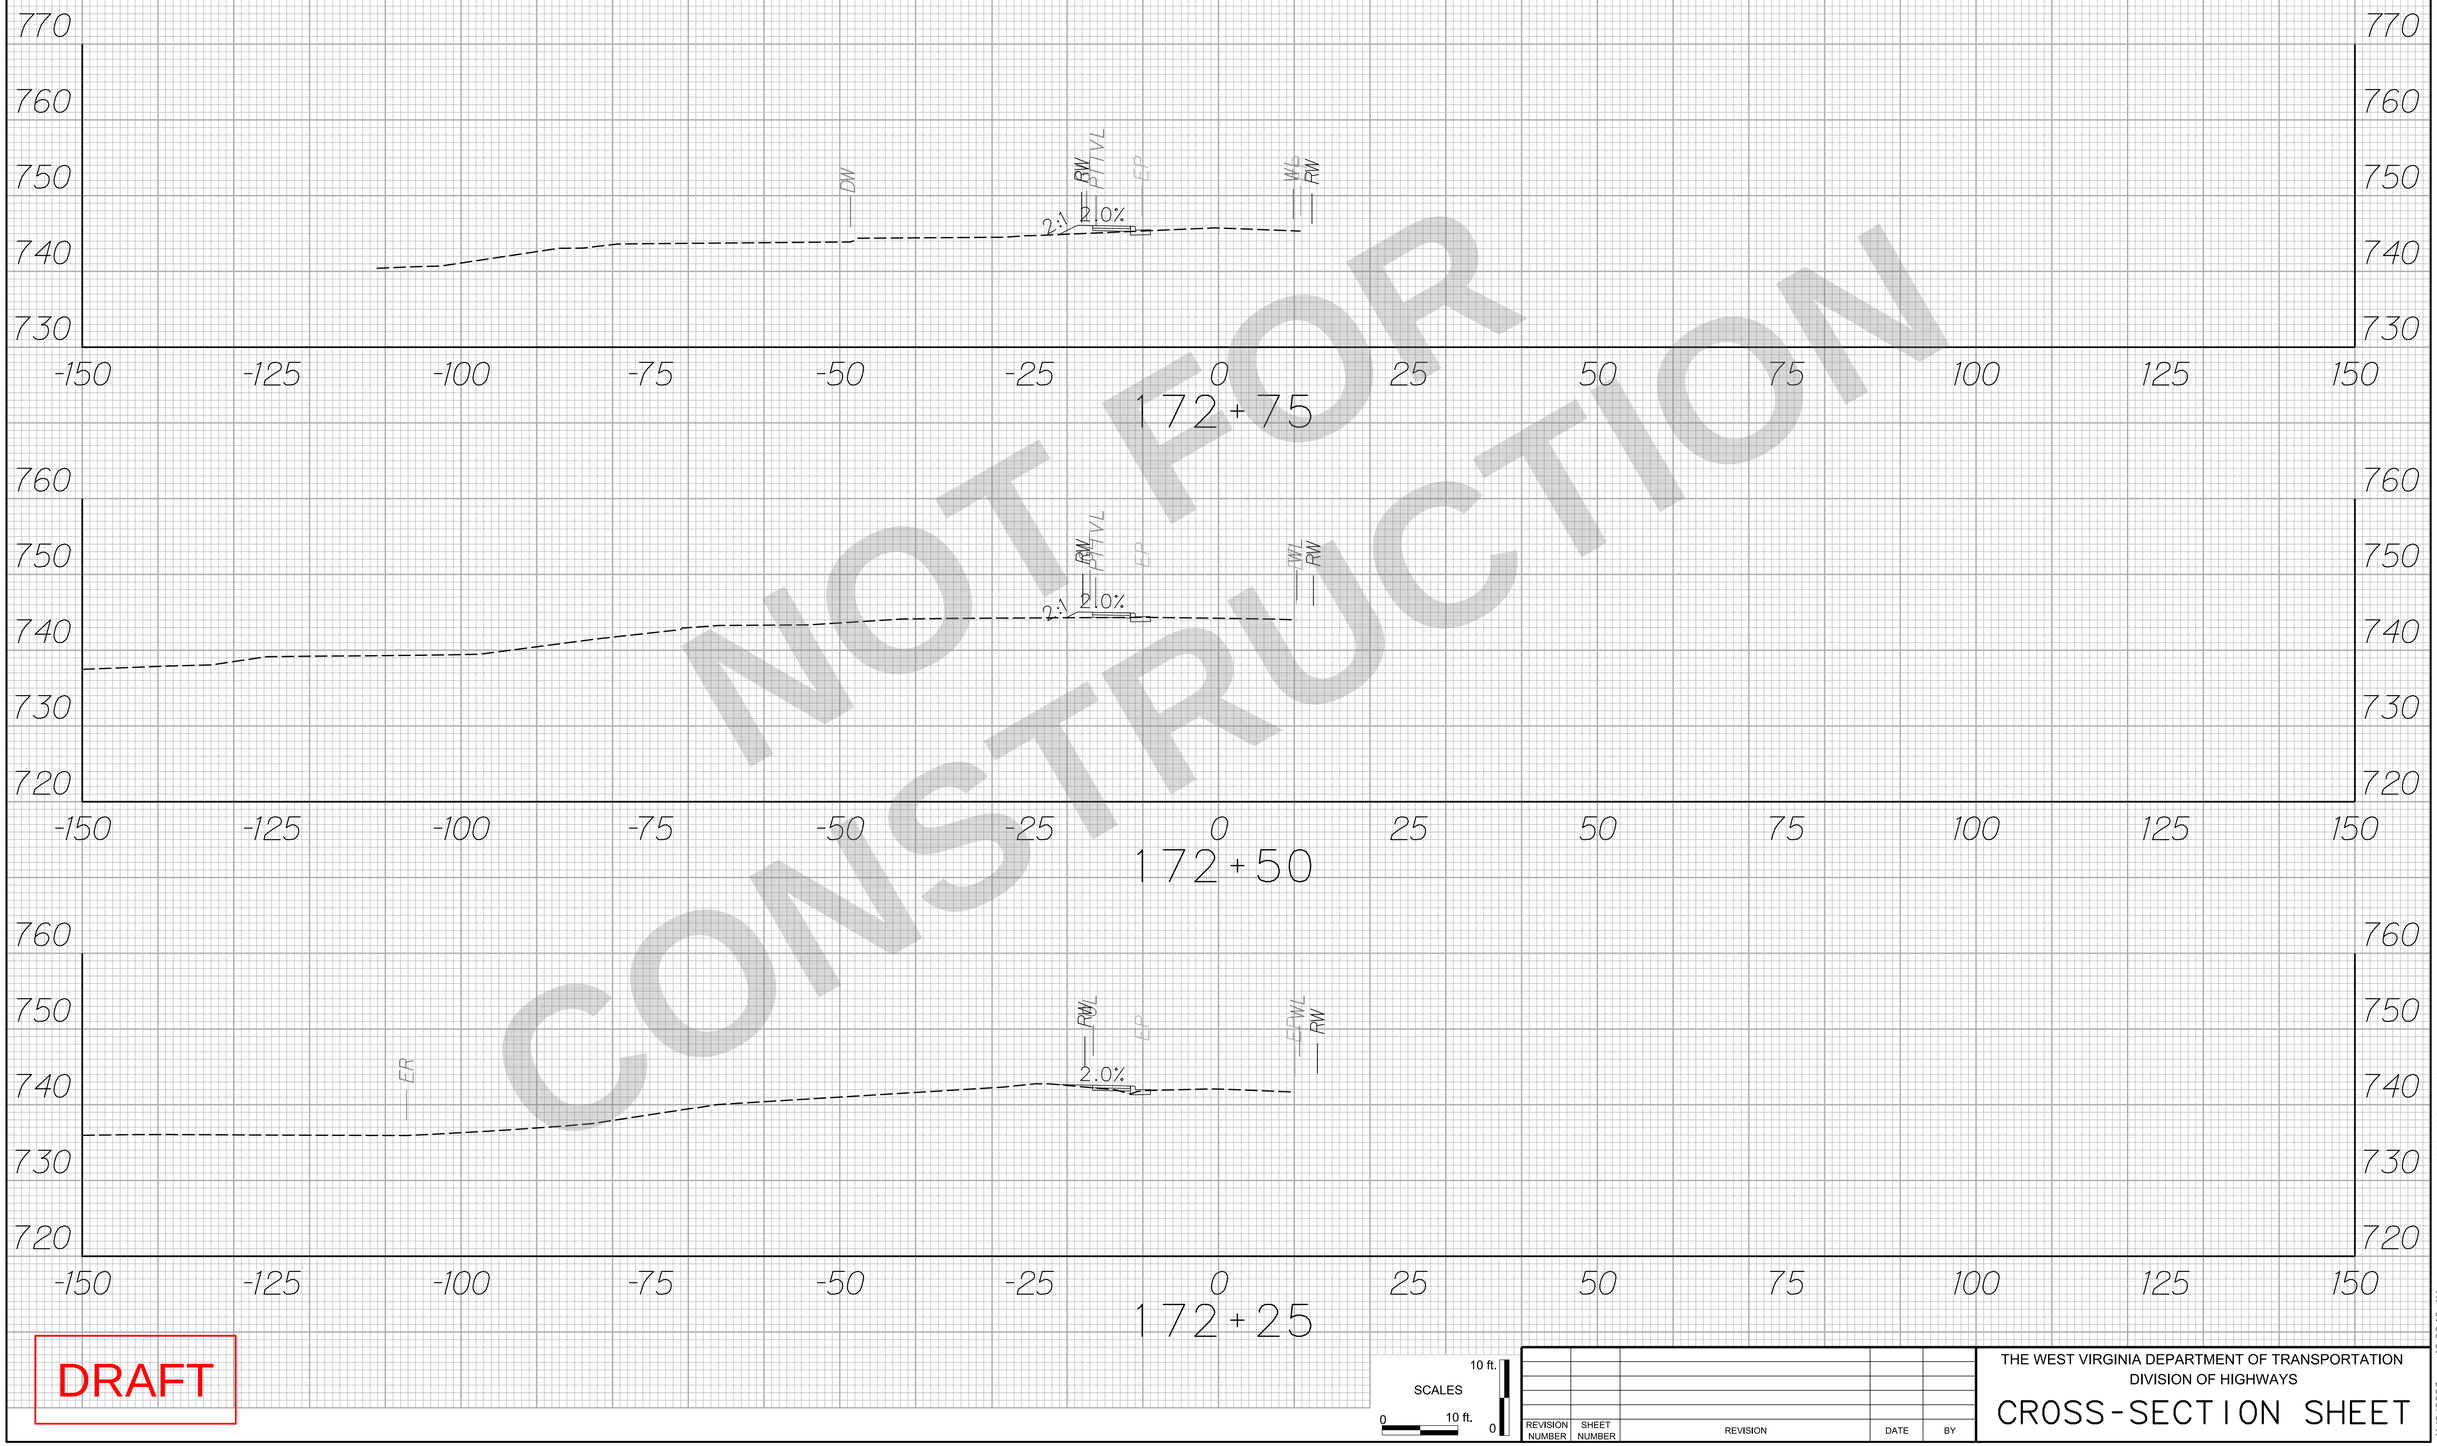

NOT FOR CONSTRUCTION

DRAFT

SCALES
10 ft.
0 10 ft. 0

REVISION NUMBER	SHEET NUMBER	REVISION	DATE	BY

THE WEST VIRGINIA DEPARTMENT OF TRANSPORTATION
DIVISION OF HIGHWAYS

CROSS-SECTION SHEET

11/9/2023 10:02:16 AM c:\pw_pl\harperrb\d3504265\rdy_TeaysMtVernon_xsec.sht

Public Roads Div	State Dist No	State Project No	Federal Project No	Fiscal Year	County	Sheet No	Total Sheets
WV	01	U340 -34/14- 0.01 00	TAP-0034(093)D	2024	PUTNAM	152	179

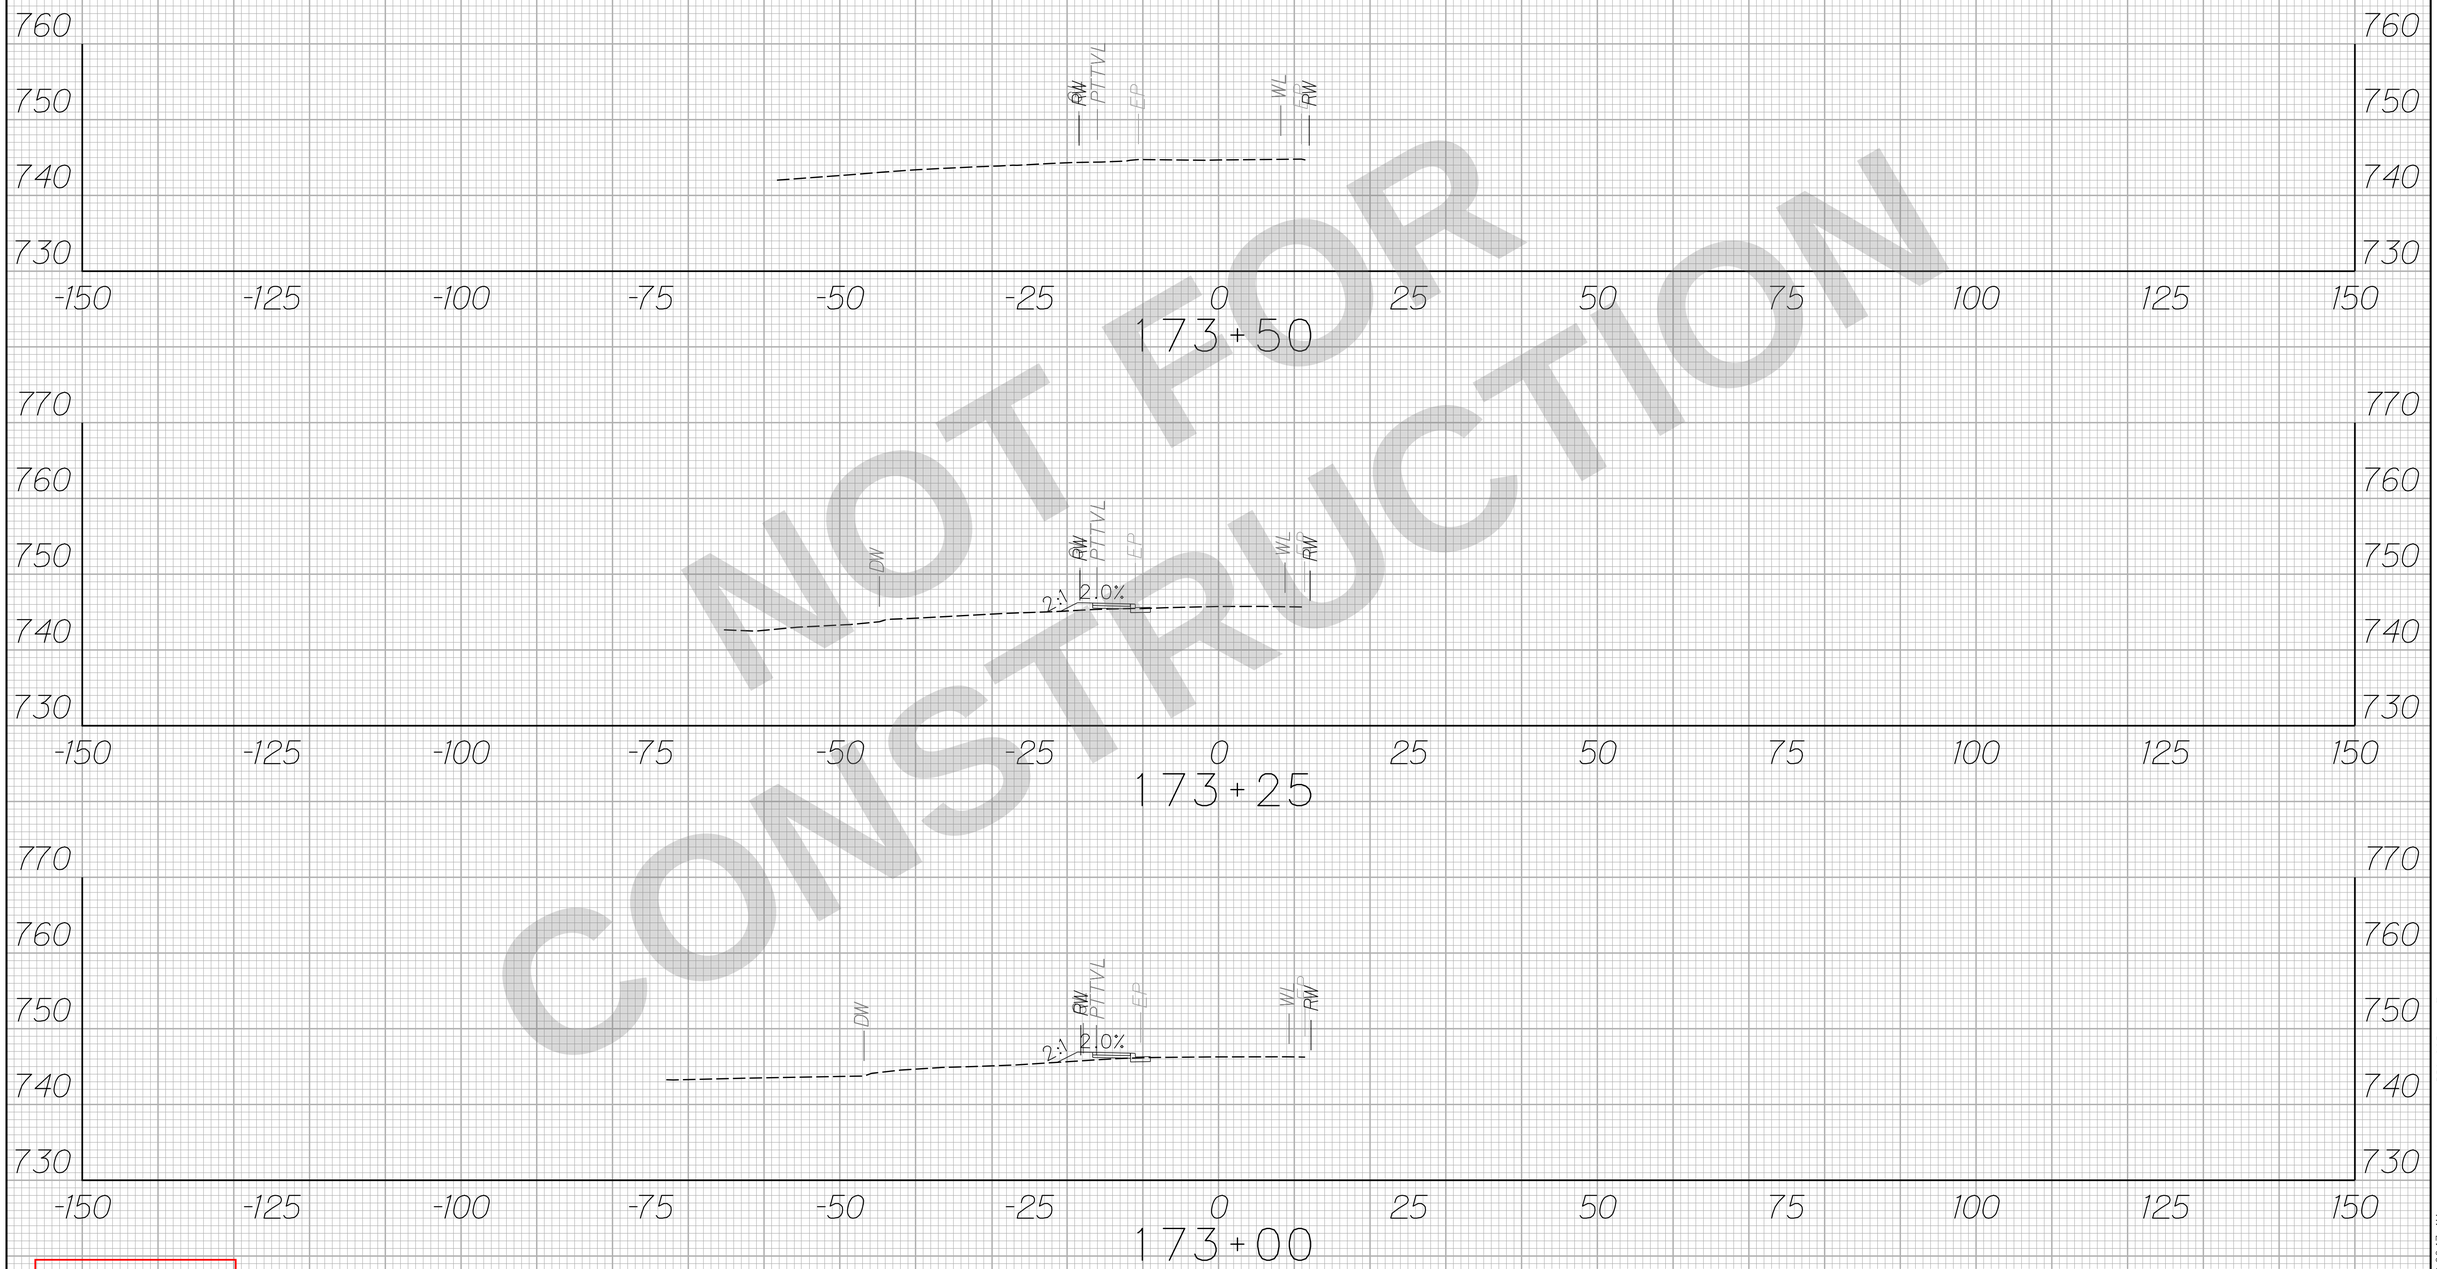

NOT FOR CONSTRUCTION

DRAFT

SCALES
10 ft.
0
10 ft.
0

REVISION NUMBER	SHEET NUMBER	REVISION	DATE	BY

THE WEST VIRGINIA DEPARTMENT OF TRANSPORTATION
DIVISION OF HIGHWAYS

CROSS-SECTION SHEET

11/9/2023 10:02:17 AM c:\pw_pll\harperrb\d3504265\rdy_TeaysMtVernon_xsec.sht

Public Roads Div	State Dist No	State Project No	Federal Project No	Fiscal Year	County	Sheet No	Total Sheets
WV	01	U340 -34/14- 0.01 00	TAP-0034(093)D	2024	PUTNAM	153	179

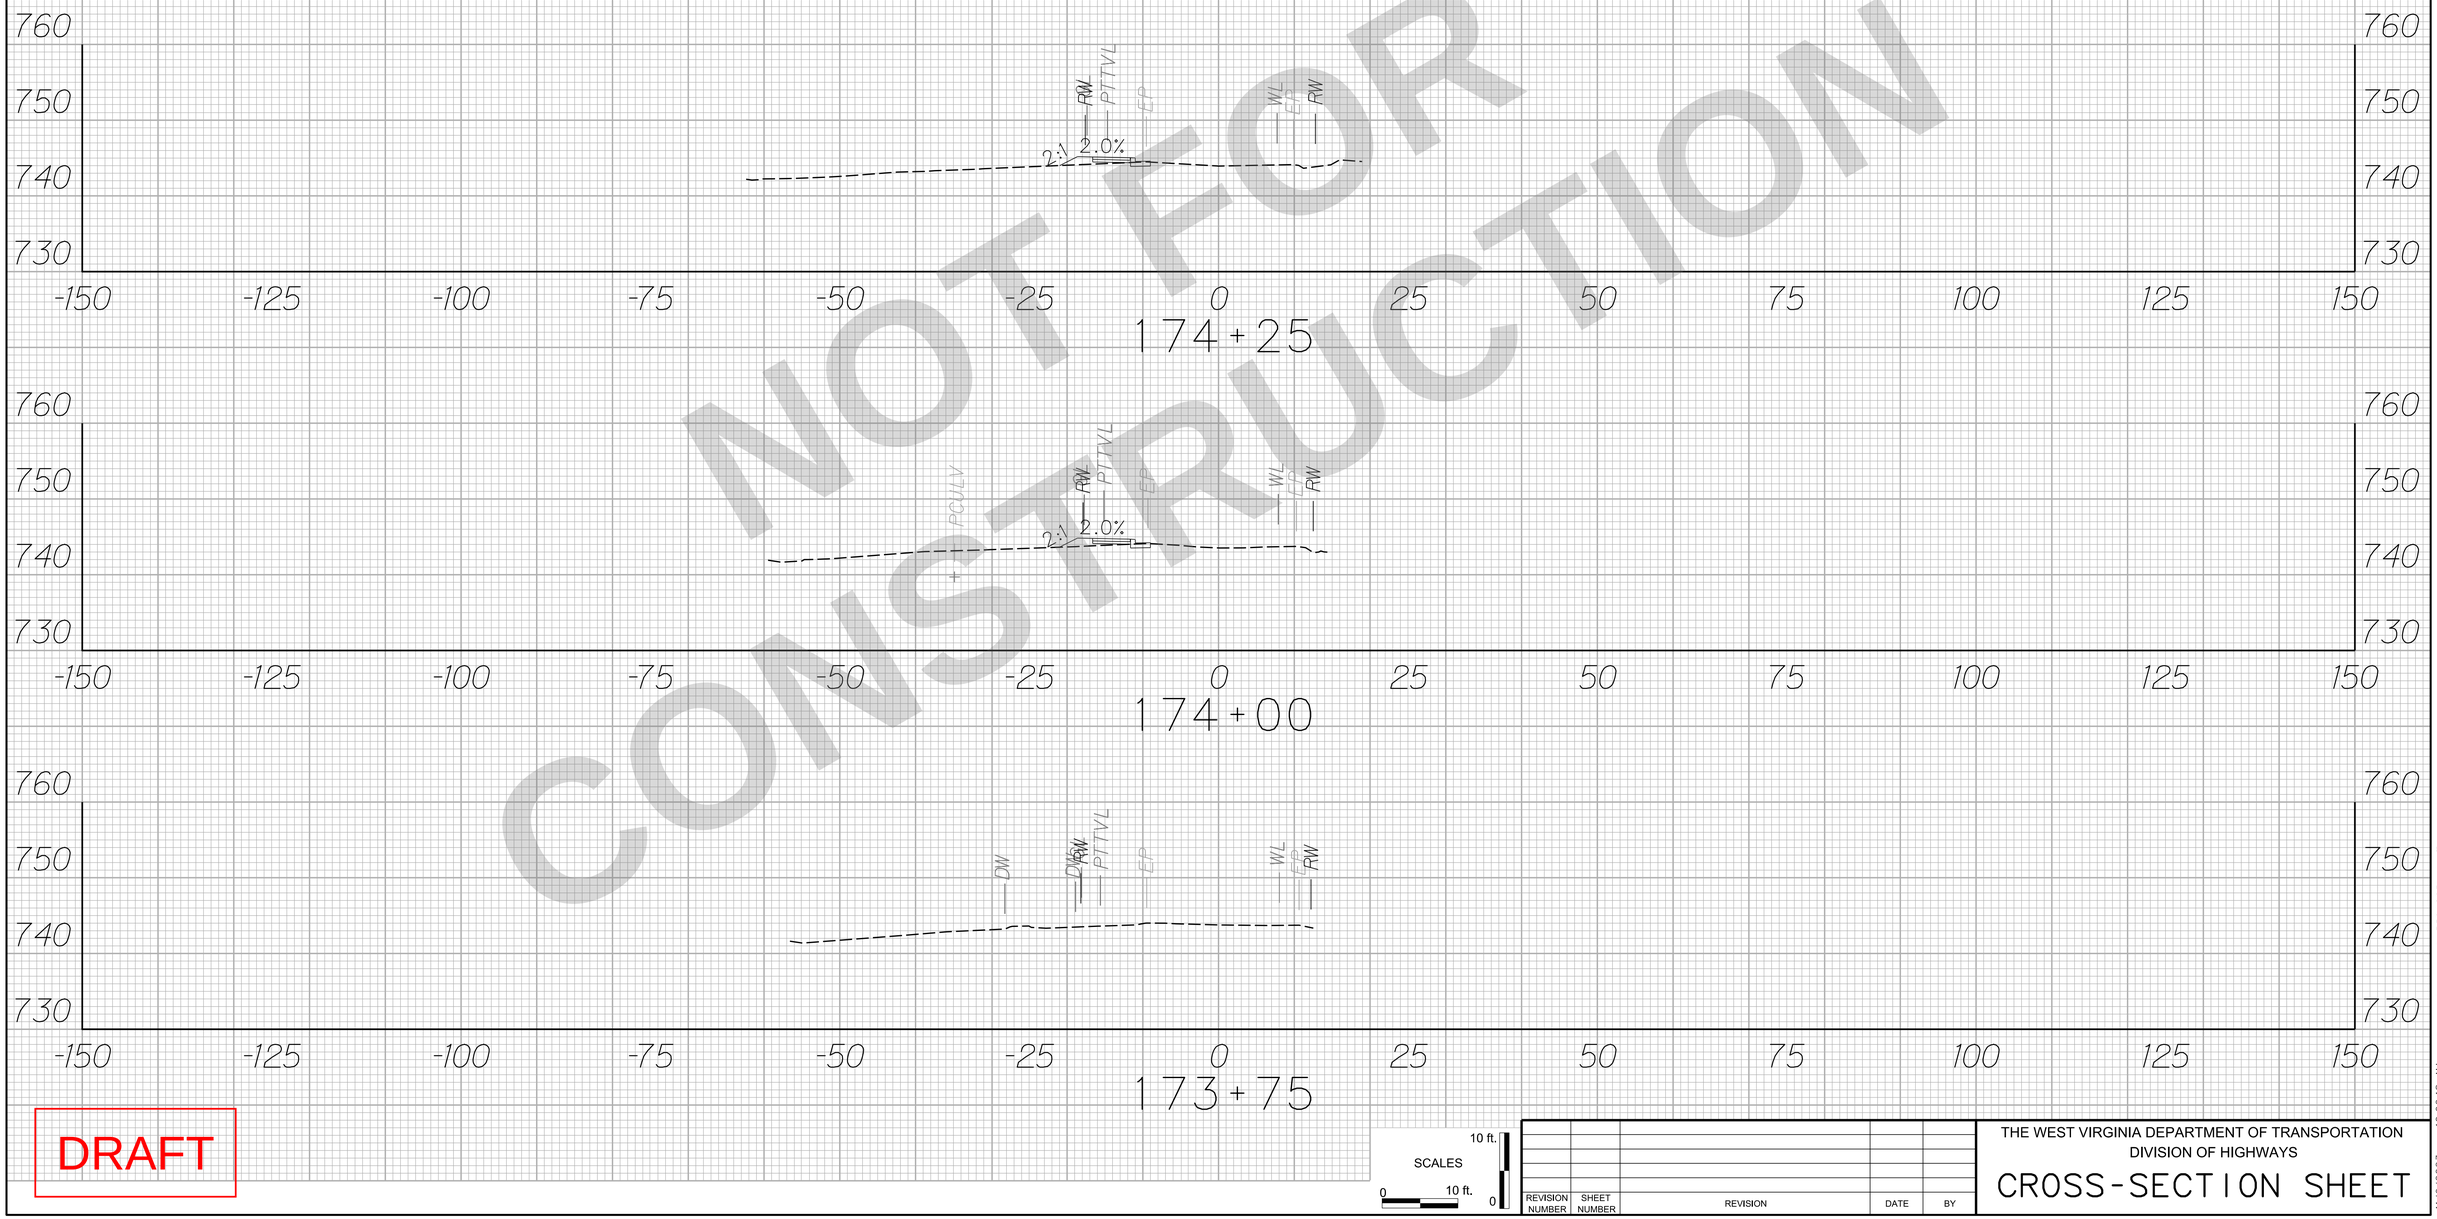

NOT FOR CONSTRUCTION

DRAFT

SCALES
10 ft.
0
10 ft.
0

REVISION NUMBER	SHEET NUMBER	REVISION	DATE	BY

THE WEST VIRGINIA DEPARTMENT OF TRANSPORTATION
DIVISION OF HIGHWAYS

CROSS-SECTION SHEET

11/9/2023 10:02:18 AM c:\pw_pii\harperrb\d3504265\rdy_TeaysMtVernon_xsec.sht

Public Roads Div	State Dist No	State Project No	Federal Project No	Fiscal Year	County	Sheet No	Total Sheets
WV	01	U340 -34/14- 0.01 00	TAP-0034(093)D	2024	PUTNAM	154	179

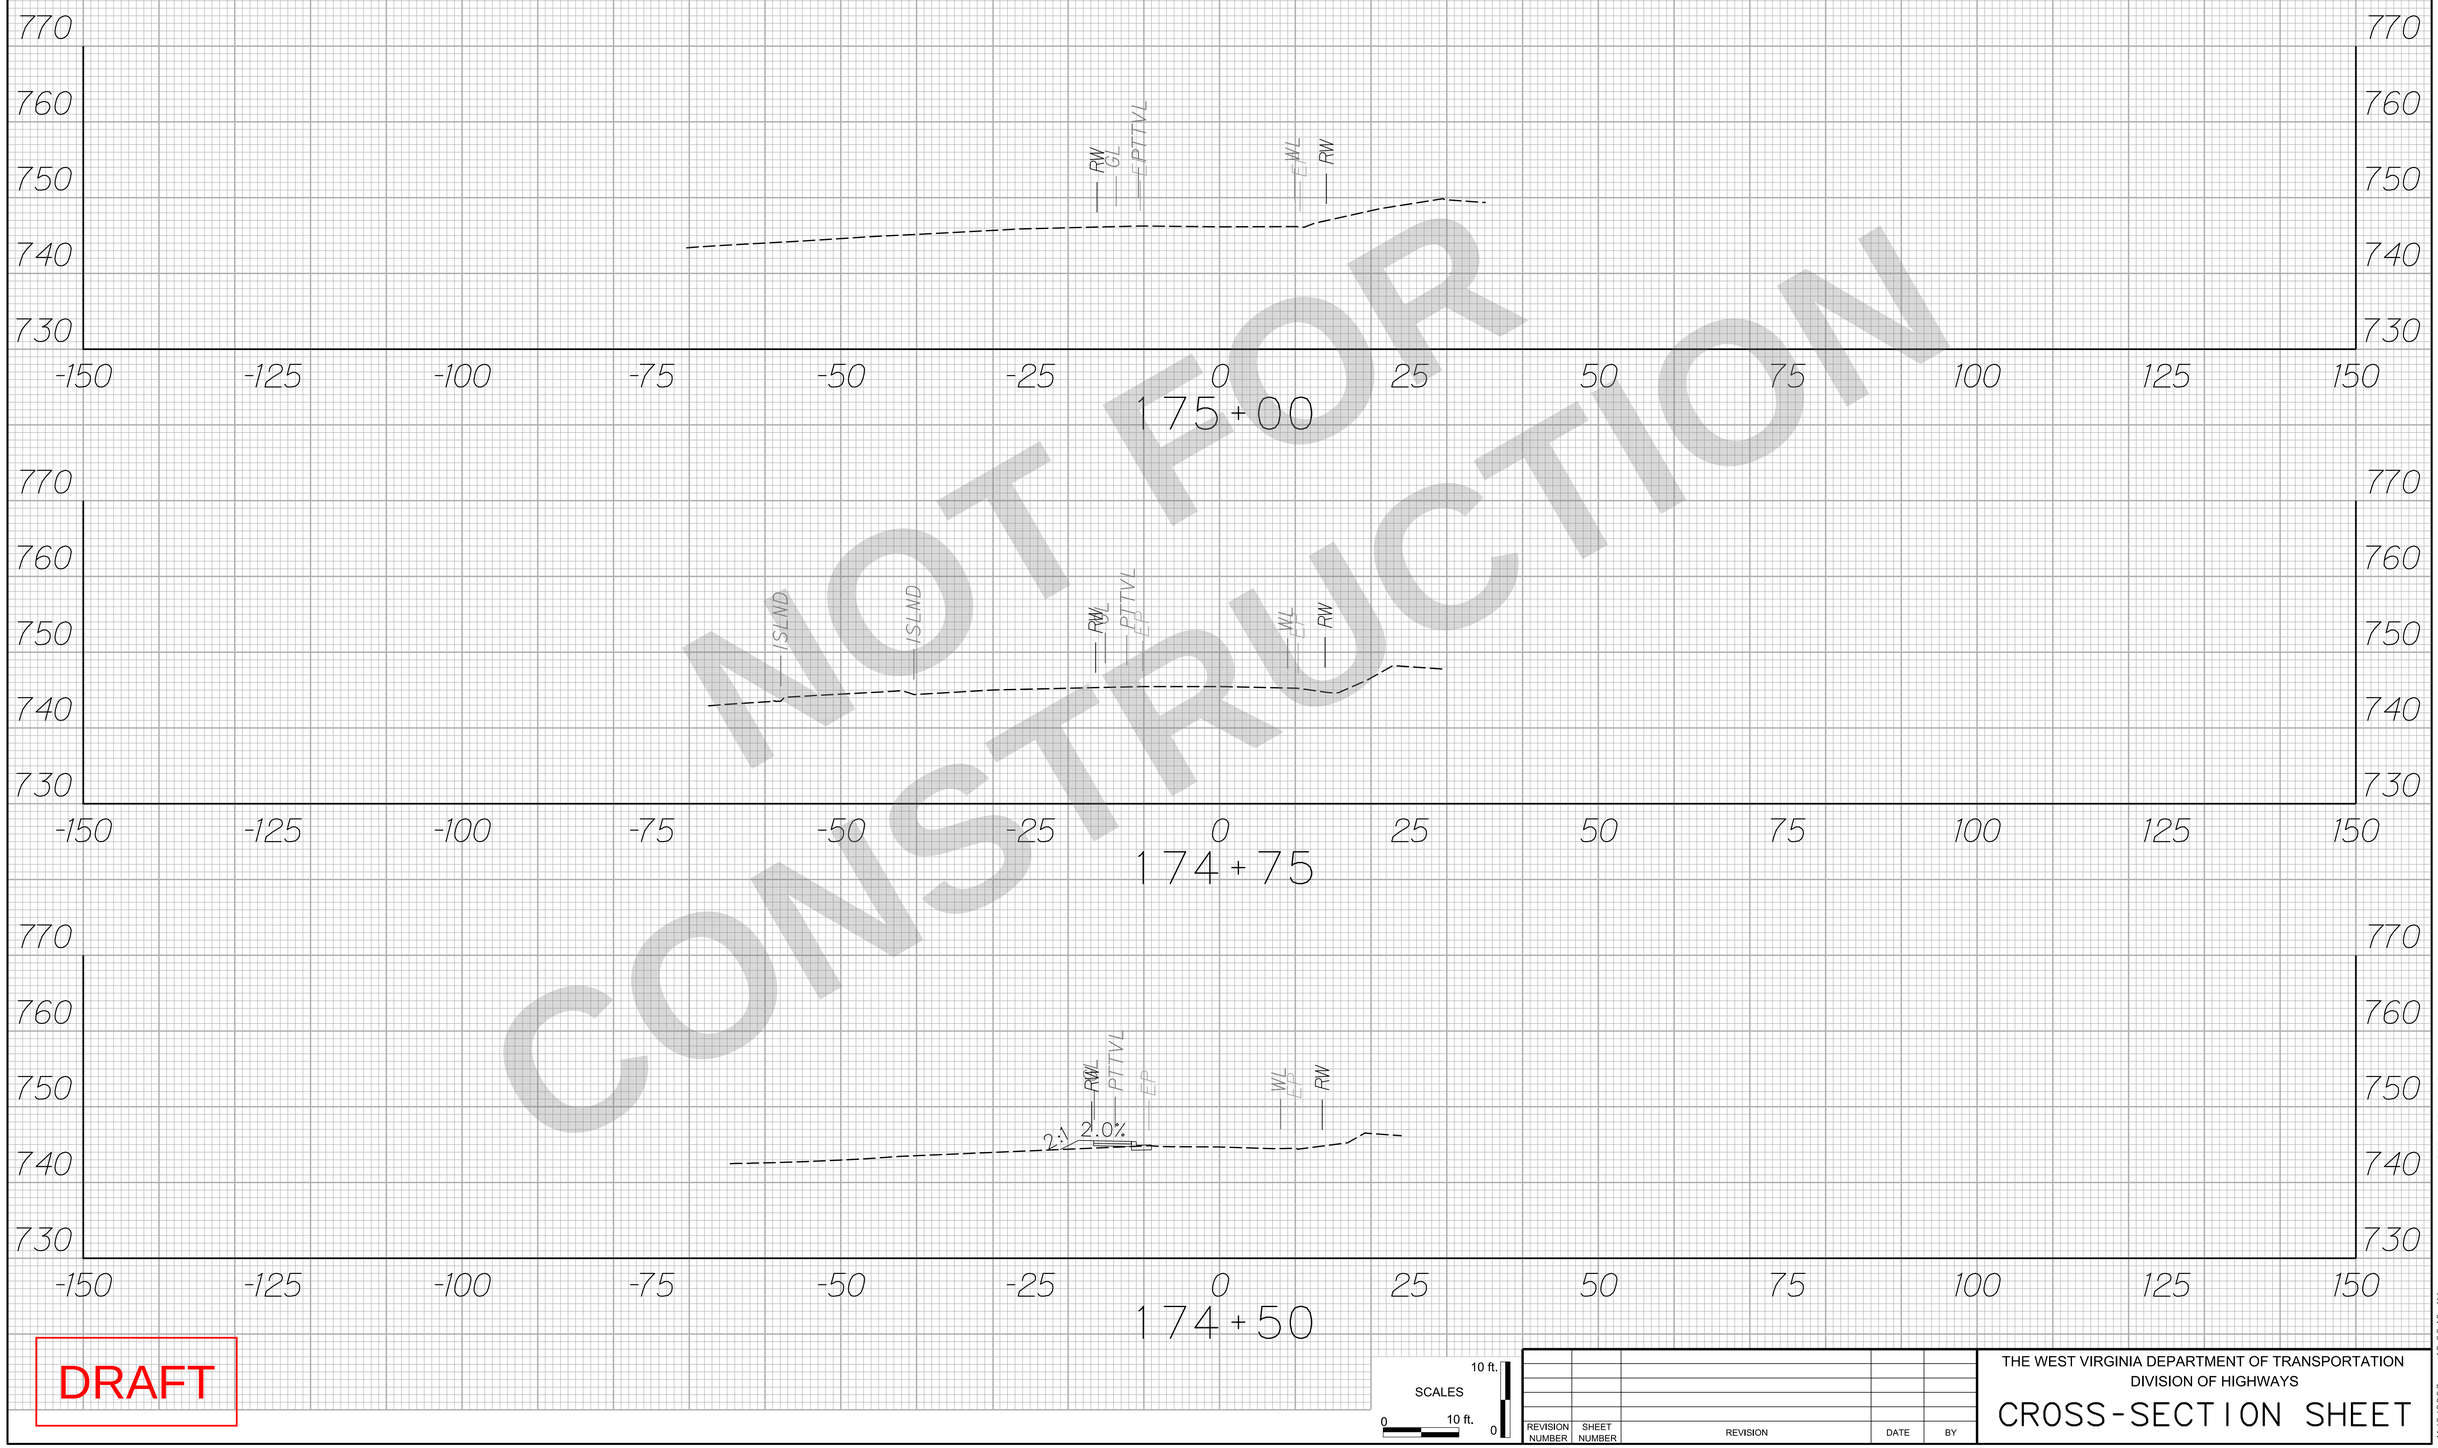

NOT FOR CONSTRUCTION

DRAFT

SCALES

10 ft. 0 10 ft. 0

REVISION NUMBER	SHEET NUMBER	REVISION	DATE	BY

THE WEST VIRGINIA DEPARTMENT OF TRANSPORTATION
DIVISION OF HIGHWAYS

CROSS-SECTION SHEET

11/9/2023 10:02:19 AM c:\pw_pit\tharperb\d3504265\rdy_TeaysMtVernon_xsec.sht

Public Roads Div	State Dist No	State Project No	Federal Project No	Fiscal Year	County	Sheet No	Total Sheets
WV	01	U340 -34/14- 0.01 00	TAP-0034(093)D	2024	PUTNAM	155	179

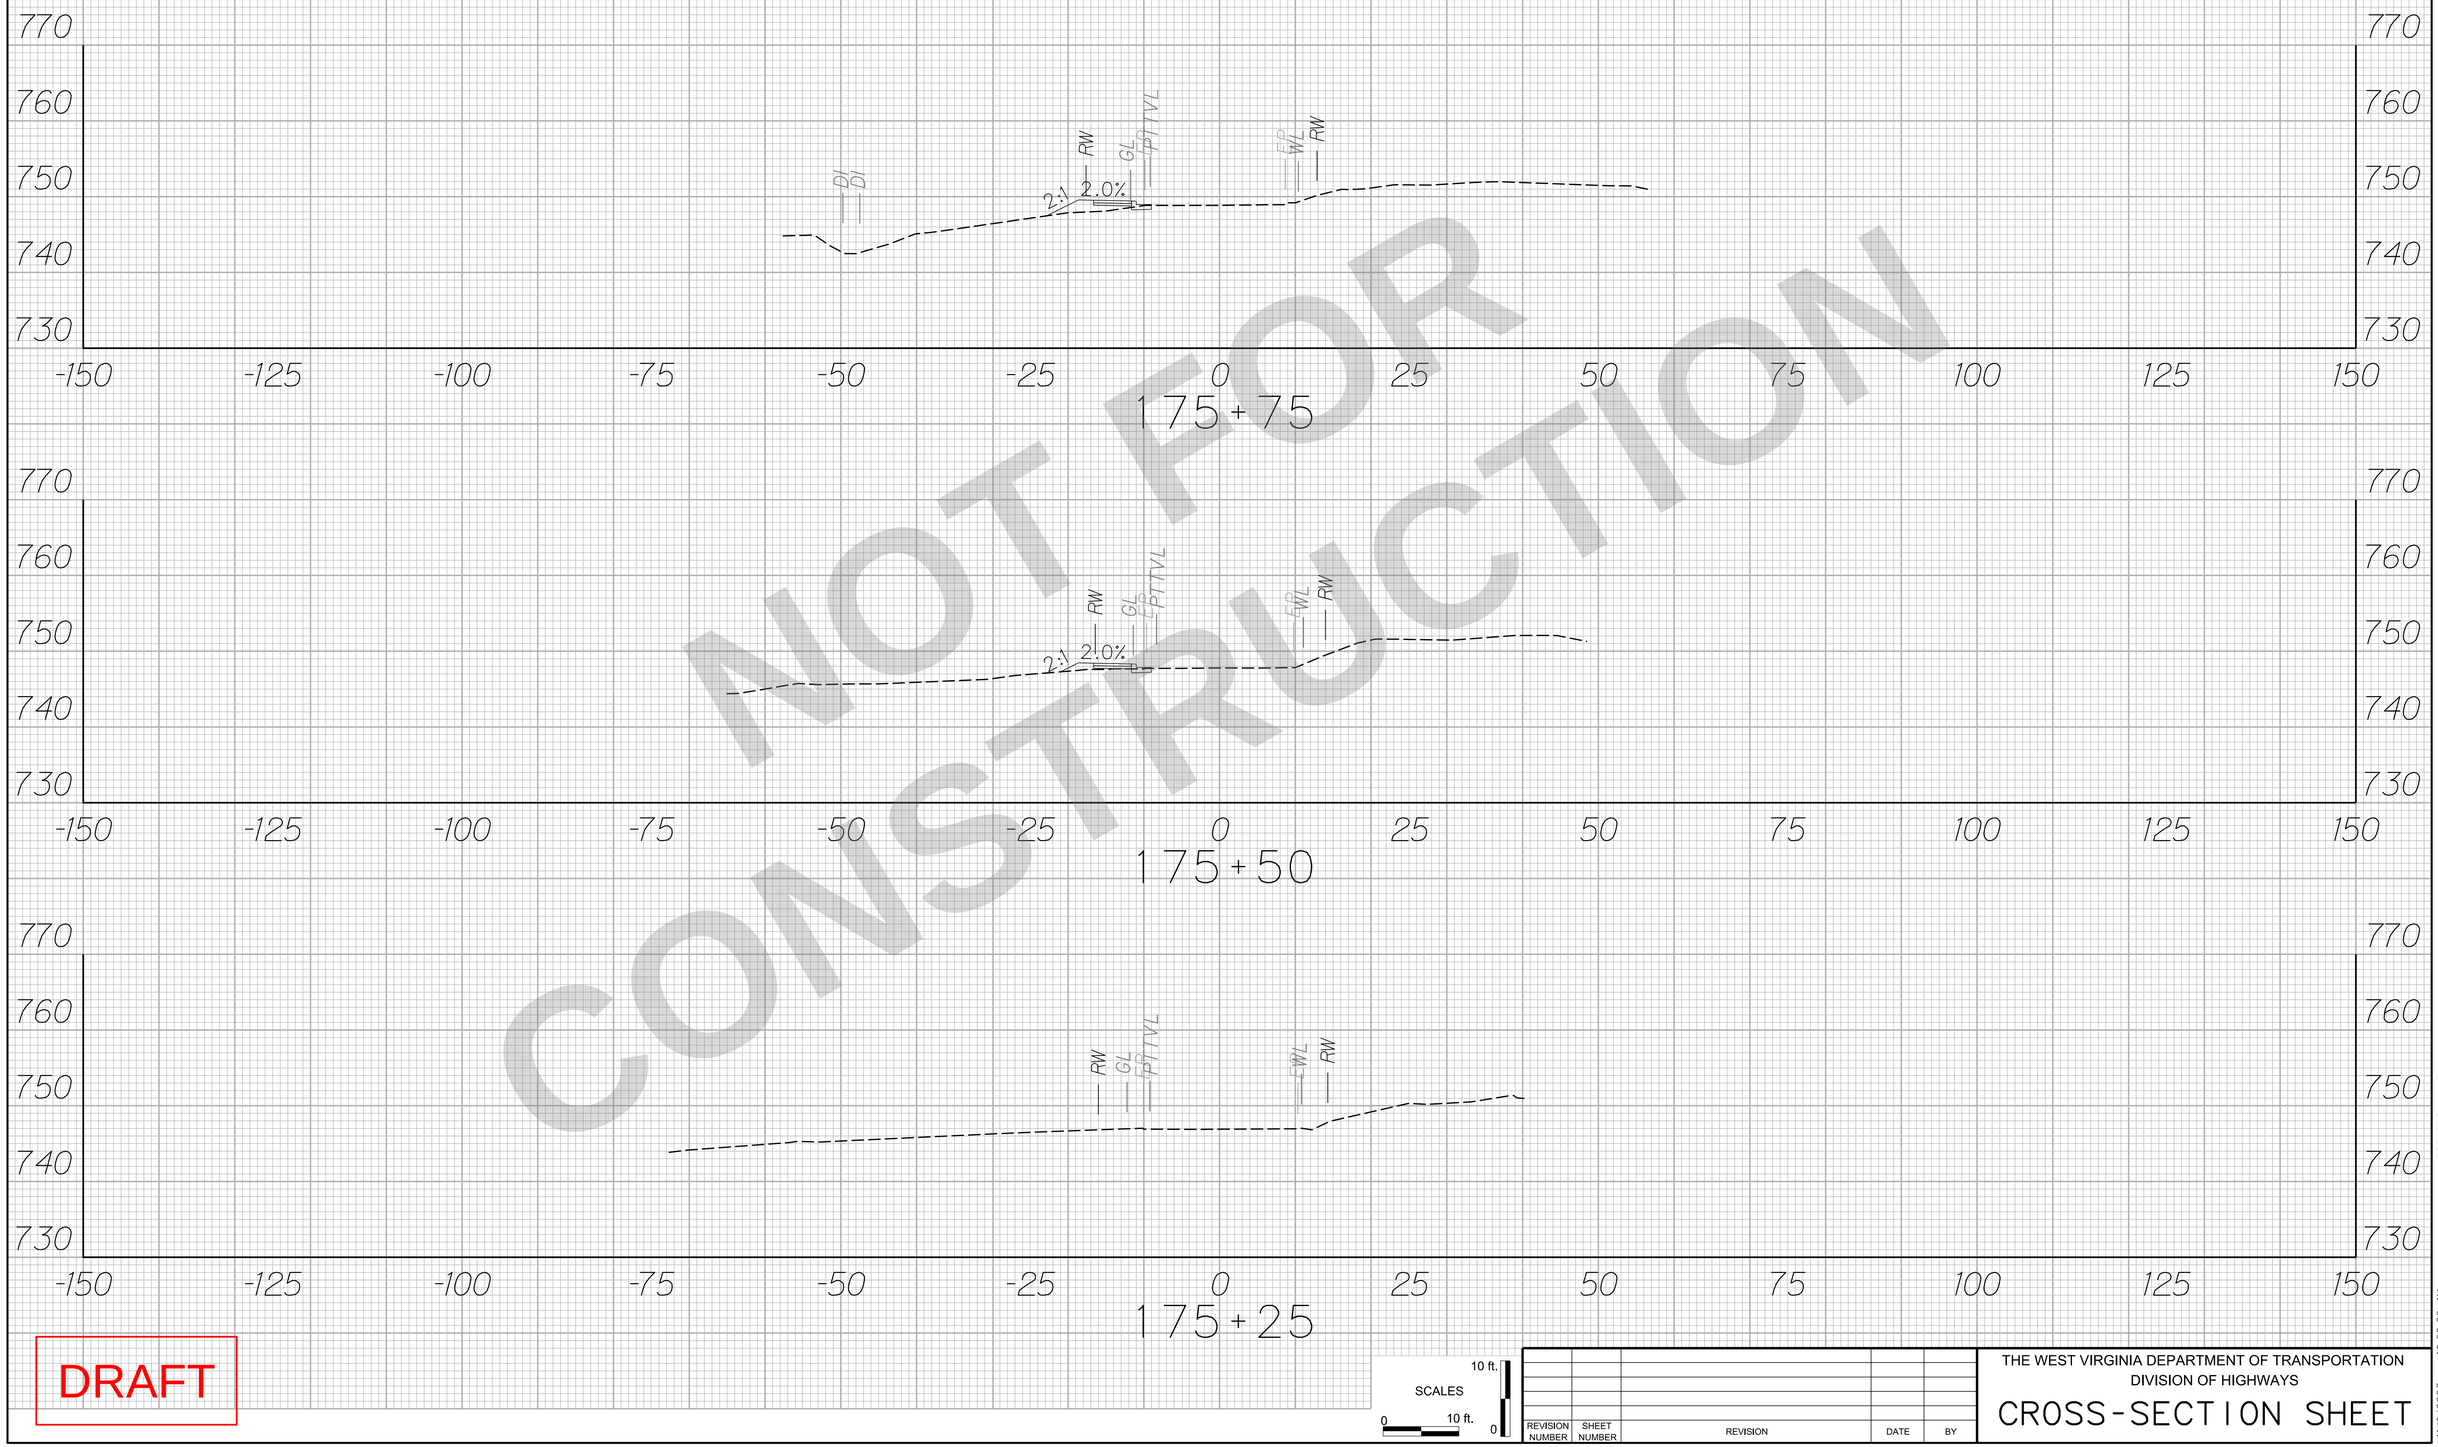

NOT FOR CONSTRUCTION

DRAFT

SCALES
10 ft.
0
10 ft.
0

REVISION NUMBER	SHEET NUMBER	REVISION	DATE	BY

THE WEST VIRGINIA DEPARTMENT OF TRANSPORTATION
DIVISION OF HIGHWAYS

CROSS-SECTION SHEET

11/9/2023 10:02:20 AM c:\pw_pll\harperrb\d3504265\rdy_TeaysMtVernon_xsec.sht

Public Roads Div	State Dist No	State Project No	Federal Project No	Fiscal Year	County	Sheet No	Total Sheets
WV	01	U340 -34/14- 0.01 00	TAP-0034(093)D	2024	PUTNAM	156	179

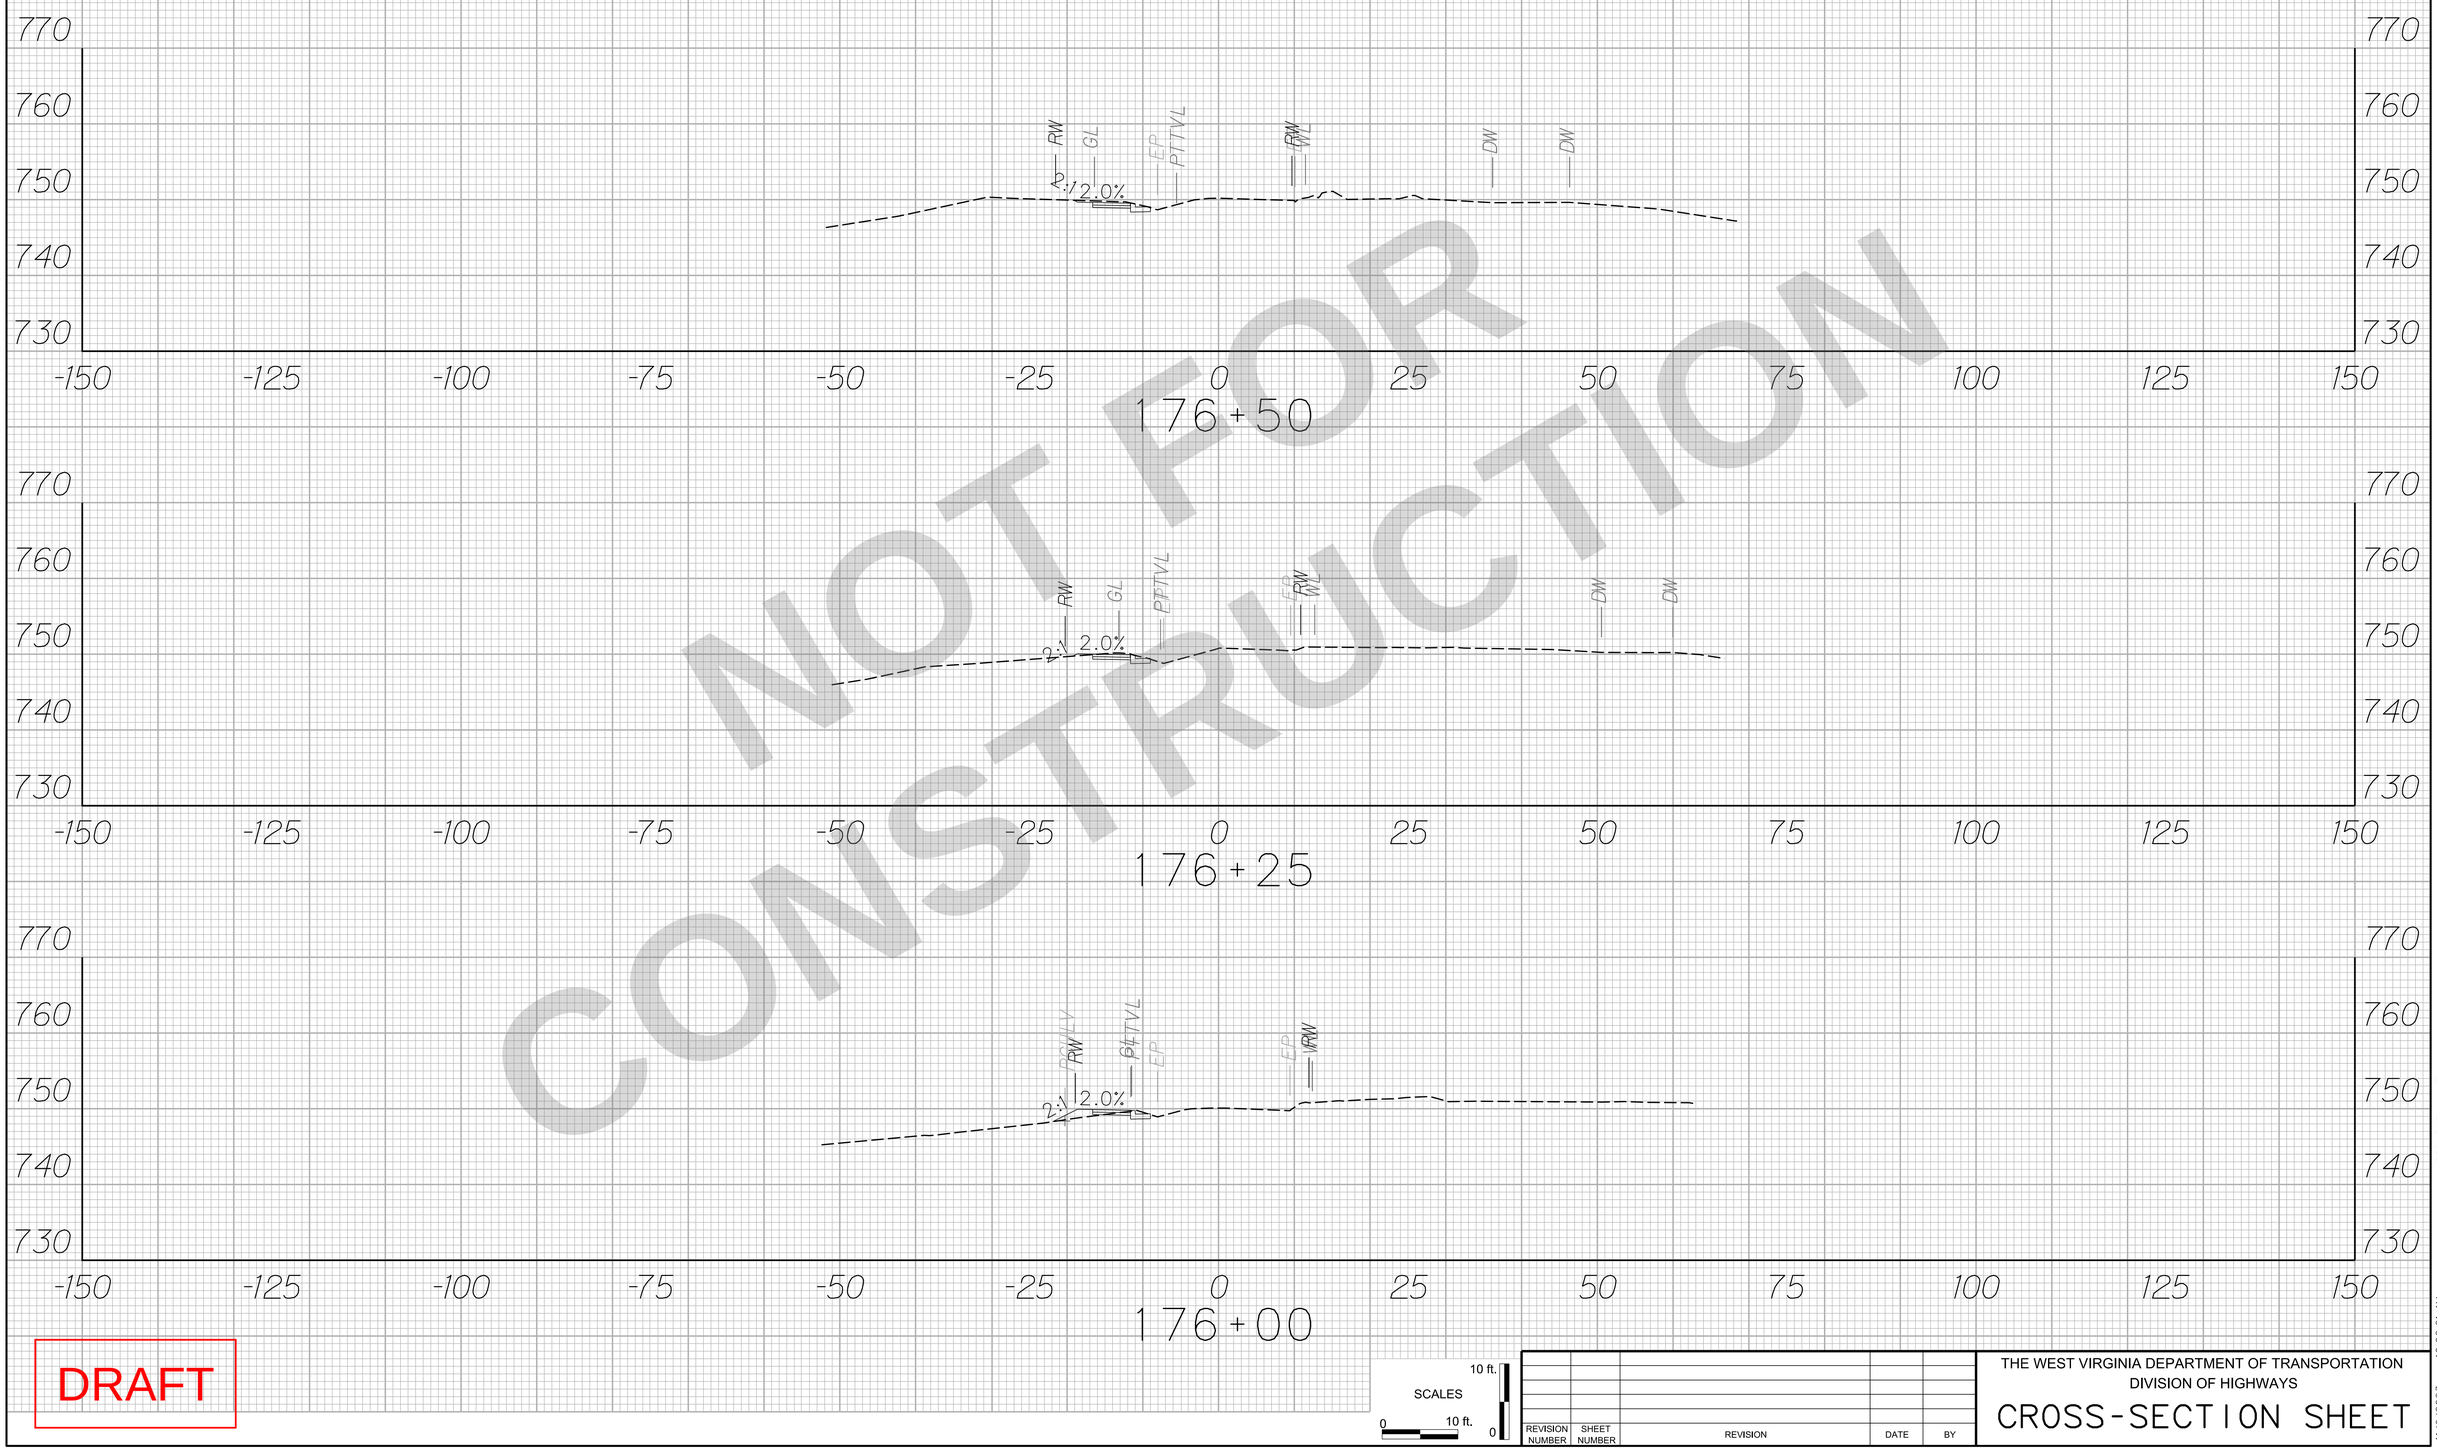

NOT FOR CONSTRUCTION

DRAFT

SCALES

10 ft.
0
10 ft.
0

REVISION NUMBER	SHEET NUMBER	REVISION	DATE	BY

THE WEST VIRGINIA DEPARTMENT OF TRANSPORTATION
DIVISION OF HIGHWAYS

CROSS-SECTION SHEET

11/9/2023 10:02:21 AM c:\pw_pit\harperrb\d3504265\rdy_TeaysMtVernon_xsec.sht

Public Roads Div	State Dist No	State Project No	Federal Project No	Fiscal Year	County	Sheet No	Total Sheets
WV	01	U340 -34/14- 0.01 00	TAP-0034(093)D	2024	PUTNAM	157	179

NOT FOR CONSTRUCTION

DRAFT

SCALES
10 ft.
0 10 ft. 0

REVISION NUMBER	SHEET NUMBER	REVISION	DATE	BY

THE WEST VIRGINIA DEPARTMENT OF TRANSPORTATION
DIVISION OF HIGHWAYS

CROSS-SECTION SHEET

11/9/2023 10:02:23 AM c:\pw_pll\harperrb\d3504265\rdy_TeaysMtVernon_xsec.sht

Public Roads Div	State Dist No	State Project No	Federal Project No	Fiscal Year	County	Sheet No	Total Sheets
WV	01	U340 -34/14- 0.01 00	TAP-0034(093)D	2024	PUTNAM	158	179

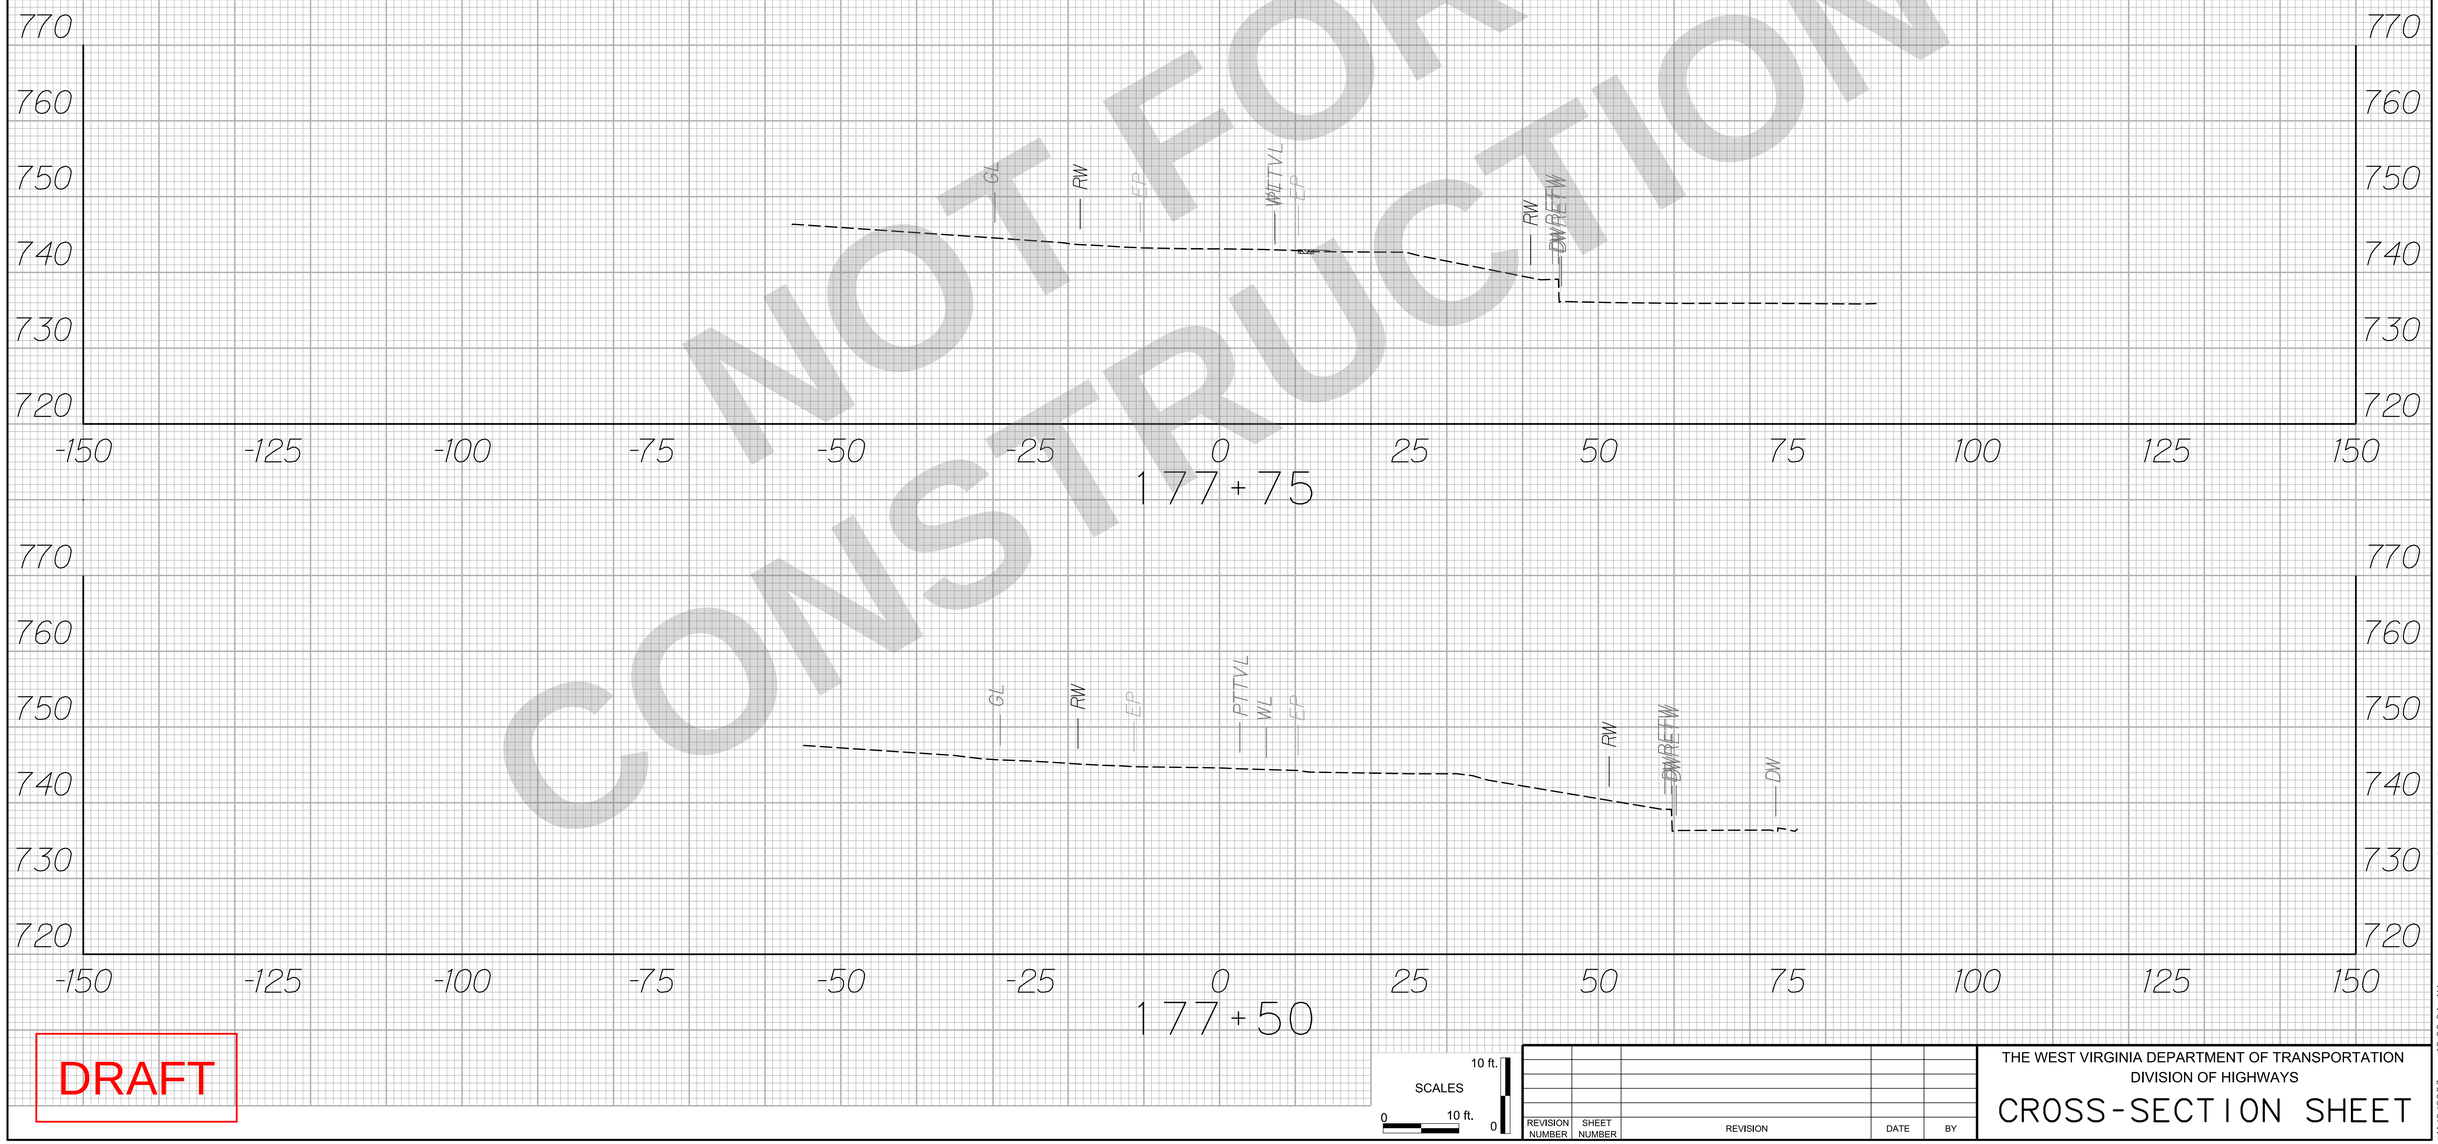

NOT FOR CONSTRUCTION

DRAFT

SCALES
10 ft.
0
10 ft.
0

REVISION NUMBER	SHEET NUMBER	REVISION	DATE	BY

THE WEST VIRGINIA DEPARTMENT OF TRANSPORTATION
DIVISION OF HIGHWAYS

CROSS-SECTION SHEET

11/9/2023 10:02:24 AM c:\pw_pil\harperrb\d35042651vdy_TeaysMtVernon_xsec.sht

Public Roads Div	State Dist No	State Project No	Federal Project No	Fiscal Year	County	Sheet No	Total Sheets
WV	01	U340 -34/14- 0.01 00	TAP-0034(093)D	2024	PUTNAM	159	179

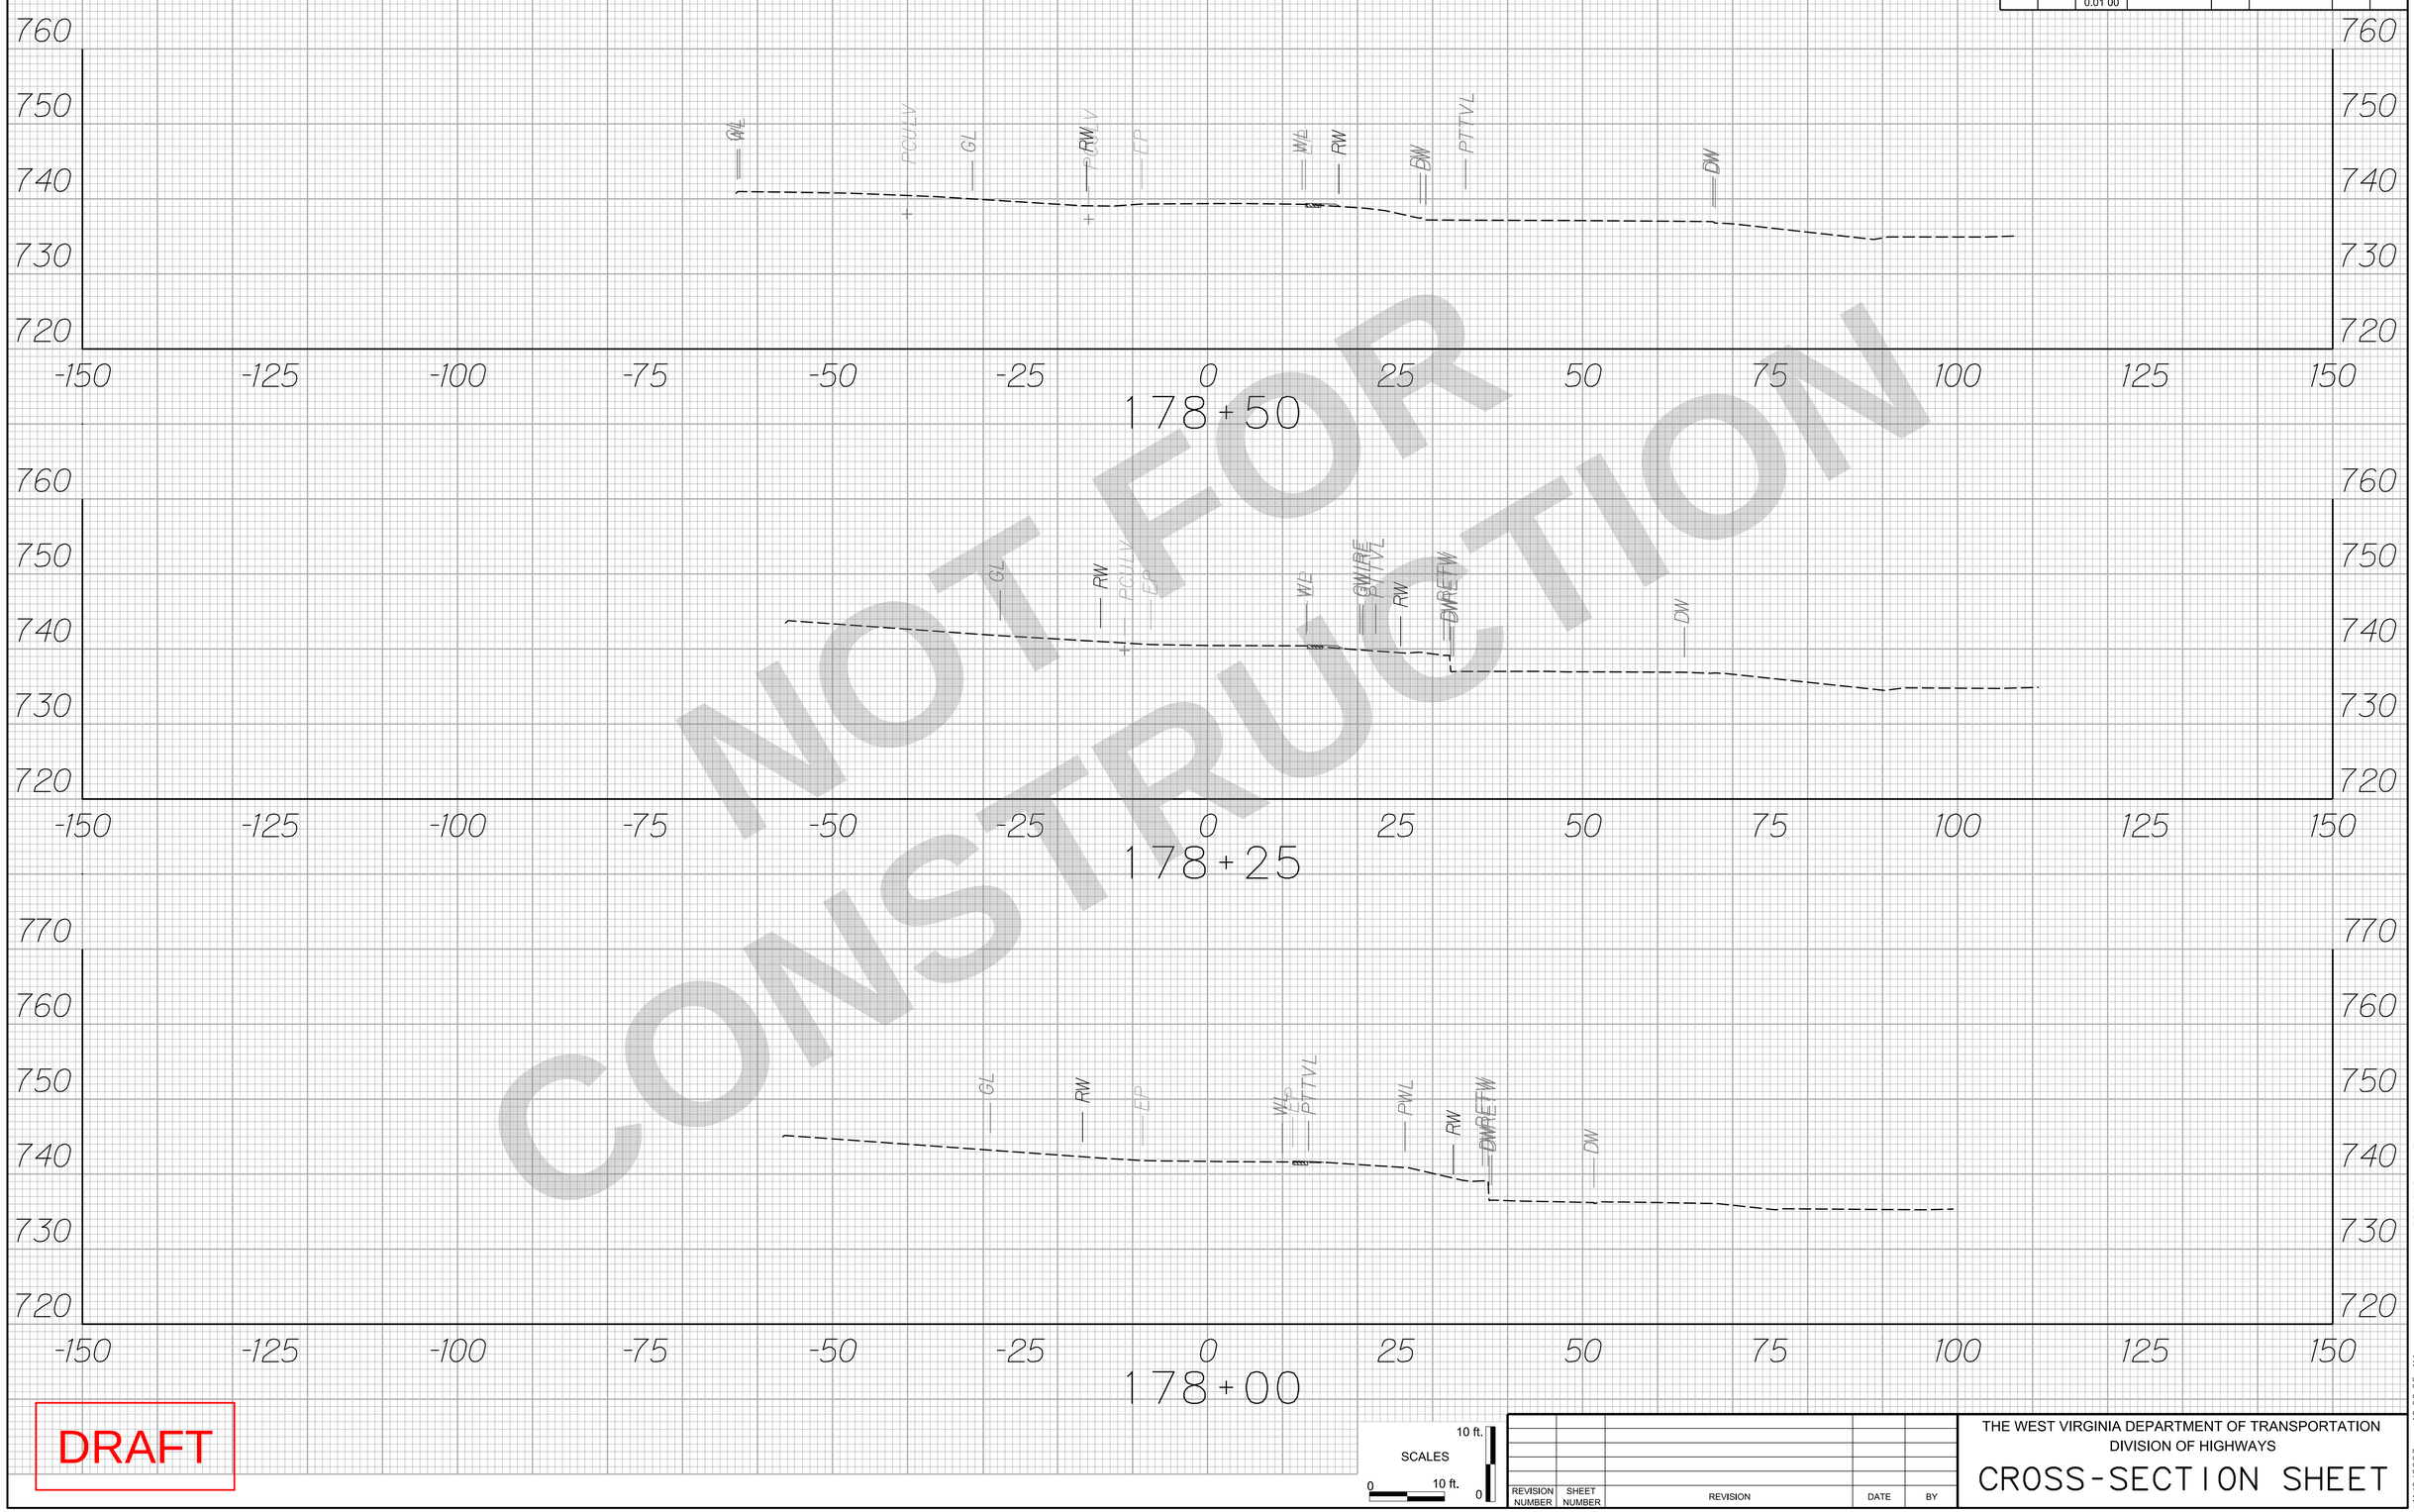

NOT FOR CONSTRUCTION

DRAFT

SCALES

10 ft. 0 10 ft. 0

REVISION NUMBER	SHEET NUMBER	REVISION	DATE	BY

THE WEST VIRGINIA DEPARTMENT OF TRANSPORTATION
DIVISION OF HIGHWAYS

CROSS-SECTION SHEET

11/9/2023 10:02:25 AM c:\pw_pil\harperrb\d3504265\rdy_TeaysMtVernon_xsec.sht

Public Roads Div	State Dist No	State Project No	Federal Project No	Fiscal Year	County	Sheet No	Total Sheets
WV	01	U340 -34/14- 0.01 00	TAP-0034(093)D	2024	PUTNAM	160	179

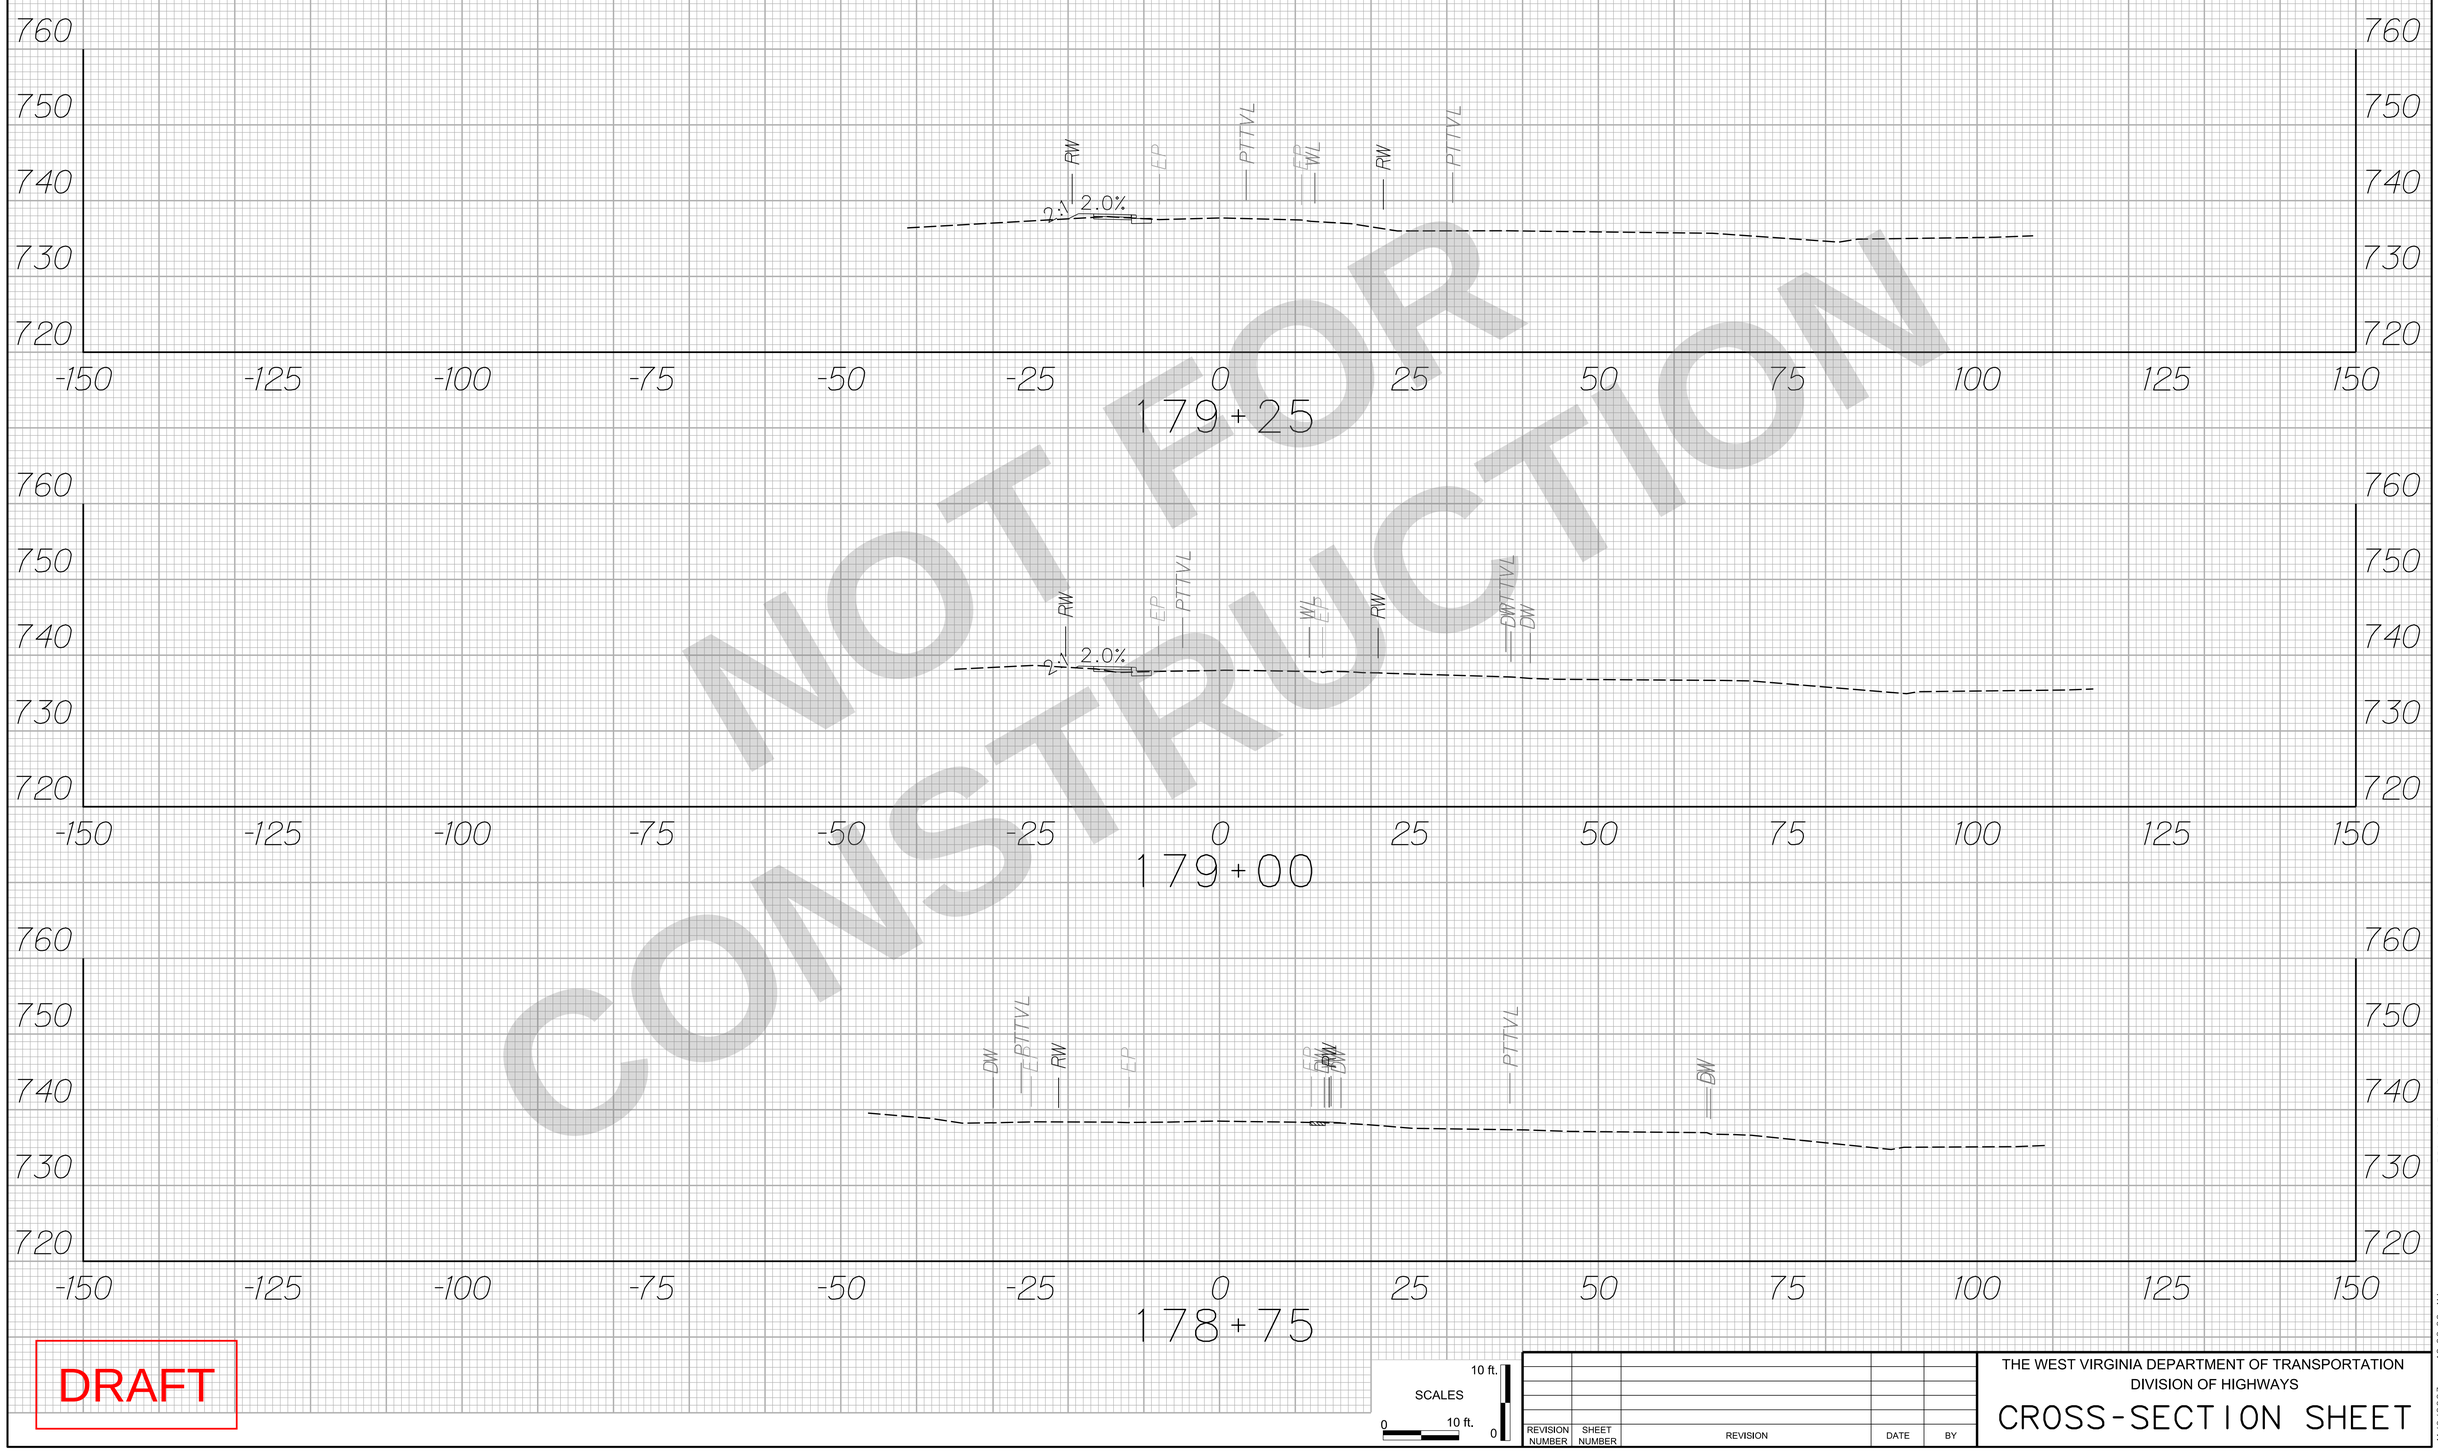

NOT FOR CONSTRUCTION

DRAFT

SCALES
10 ft.
0
10 ft.
0

REVISION NUMBER	SHEET NUMBER	REVISION	DATE	BY

THE WEST VIRGINIA DEPARTMENT OF TRANSPORTATION
DIVISION OF HIGHWAYS

CROSS-SECTION SHEET

11/9/2023 10:02:26 AM c:\pw_pl\harperrb\d3504265\rdy_TeaysMtVernon_xsec.sht

Public Roads Div	State Dist No	State Project No	Federal Project No	Fiscal Year	County	Sheet No	Total Sheets
WV	01	U340 -34/14- 0.01 00	TAP-0034(093)D	2024	PUTNAM	161	179

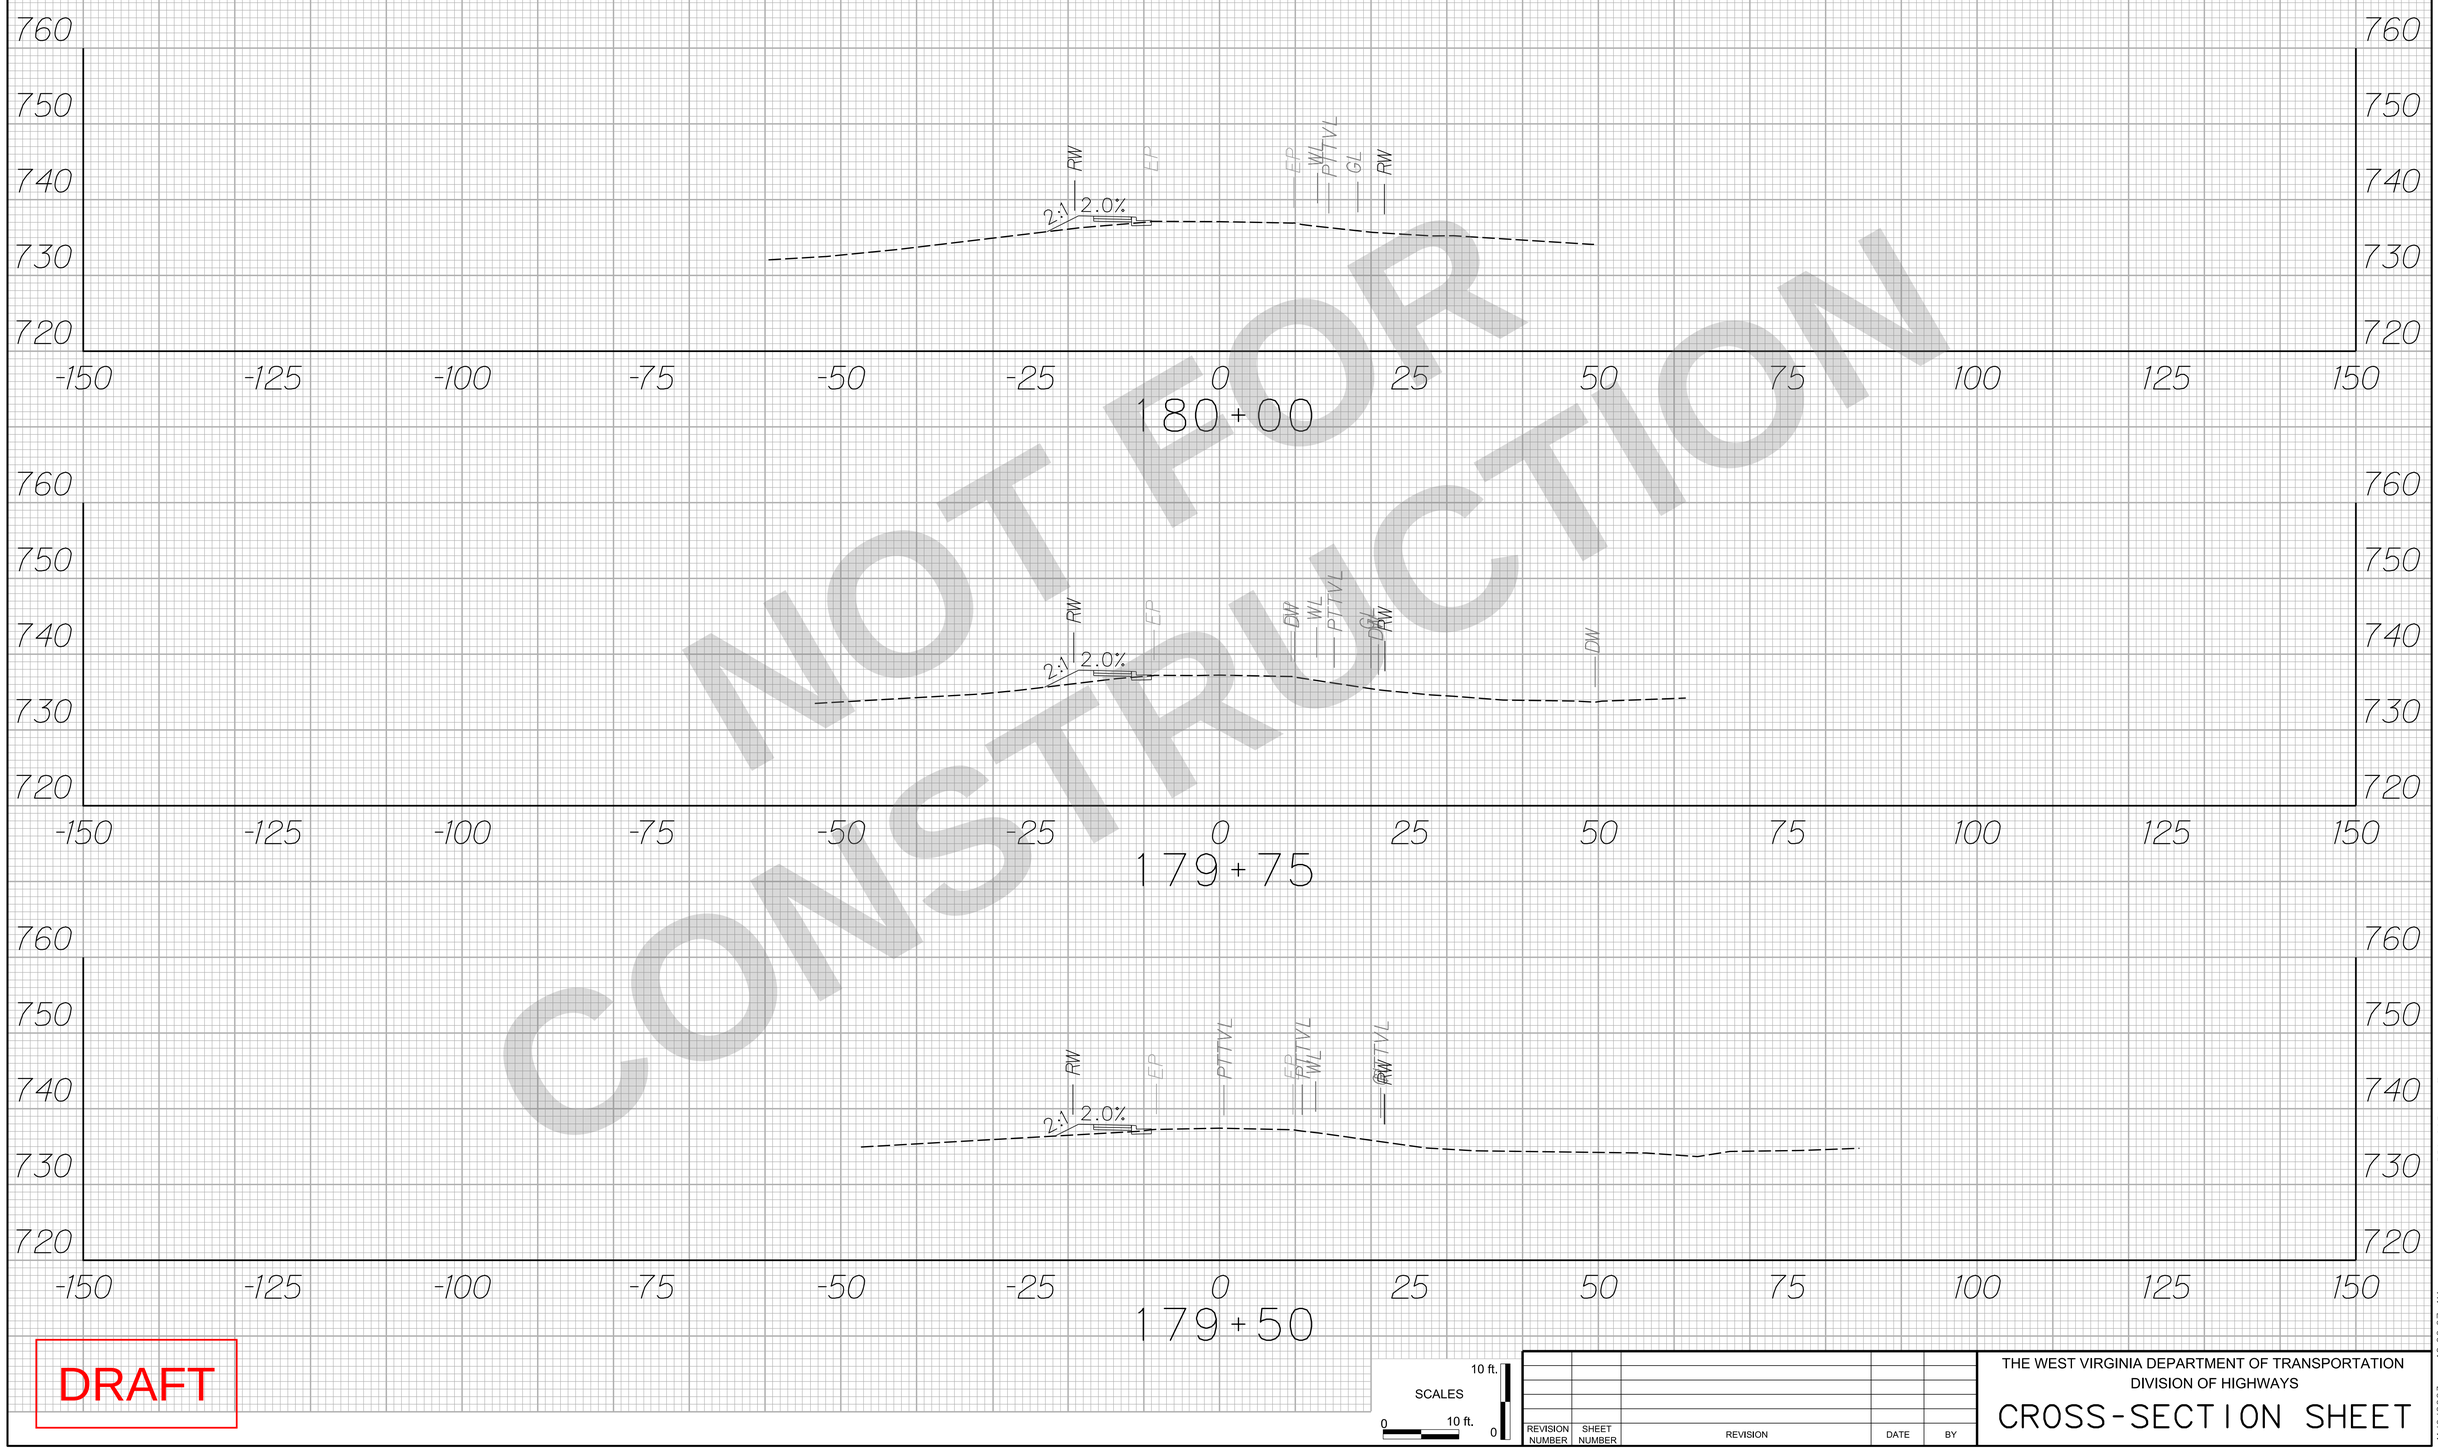

NOT FOR CONSTRUCTION

DRAFT

SCALES

10 ft. 0 10 ft. 0

REVISION NUMBER	SHEET NUMBER	REVISION	DATE	BY

THE WEST VIRGINIA DEPARTMENT OF TRANSPORTATION
DIVISION OF HIGHWAYS

CROSS-SECTION SHEET

11/9/2023 10:02:27 AM c:\pw_pit\harperb\d3504265\rdy_TeaysMtVernon_xsec.sht

Public Roads Div	State Dist No	State Project No	Federal Project No	Fiscal Year	County	Sheet No	Total Sheets
WV	01	U340 -34/14- 0.01 00	TAP-0034(093)D	2024	PUTNAM	162	179

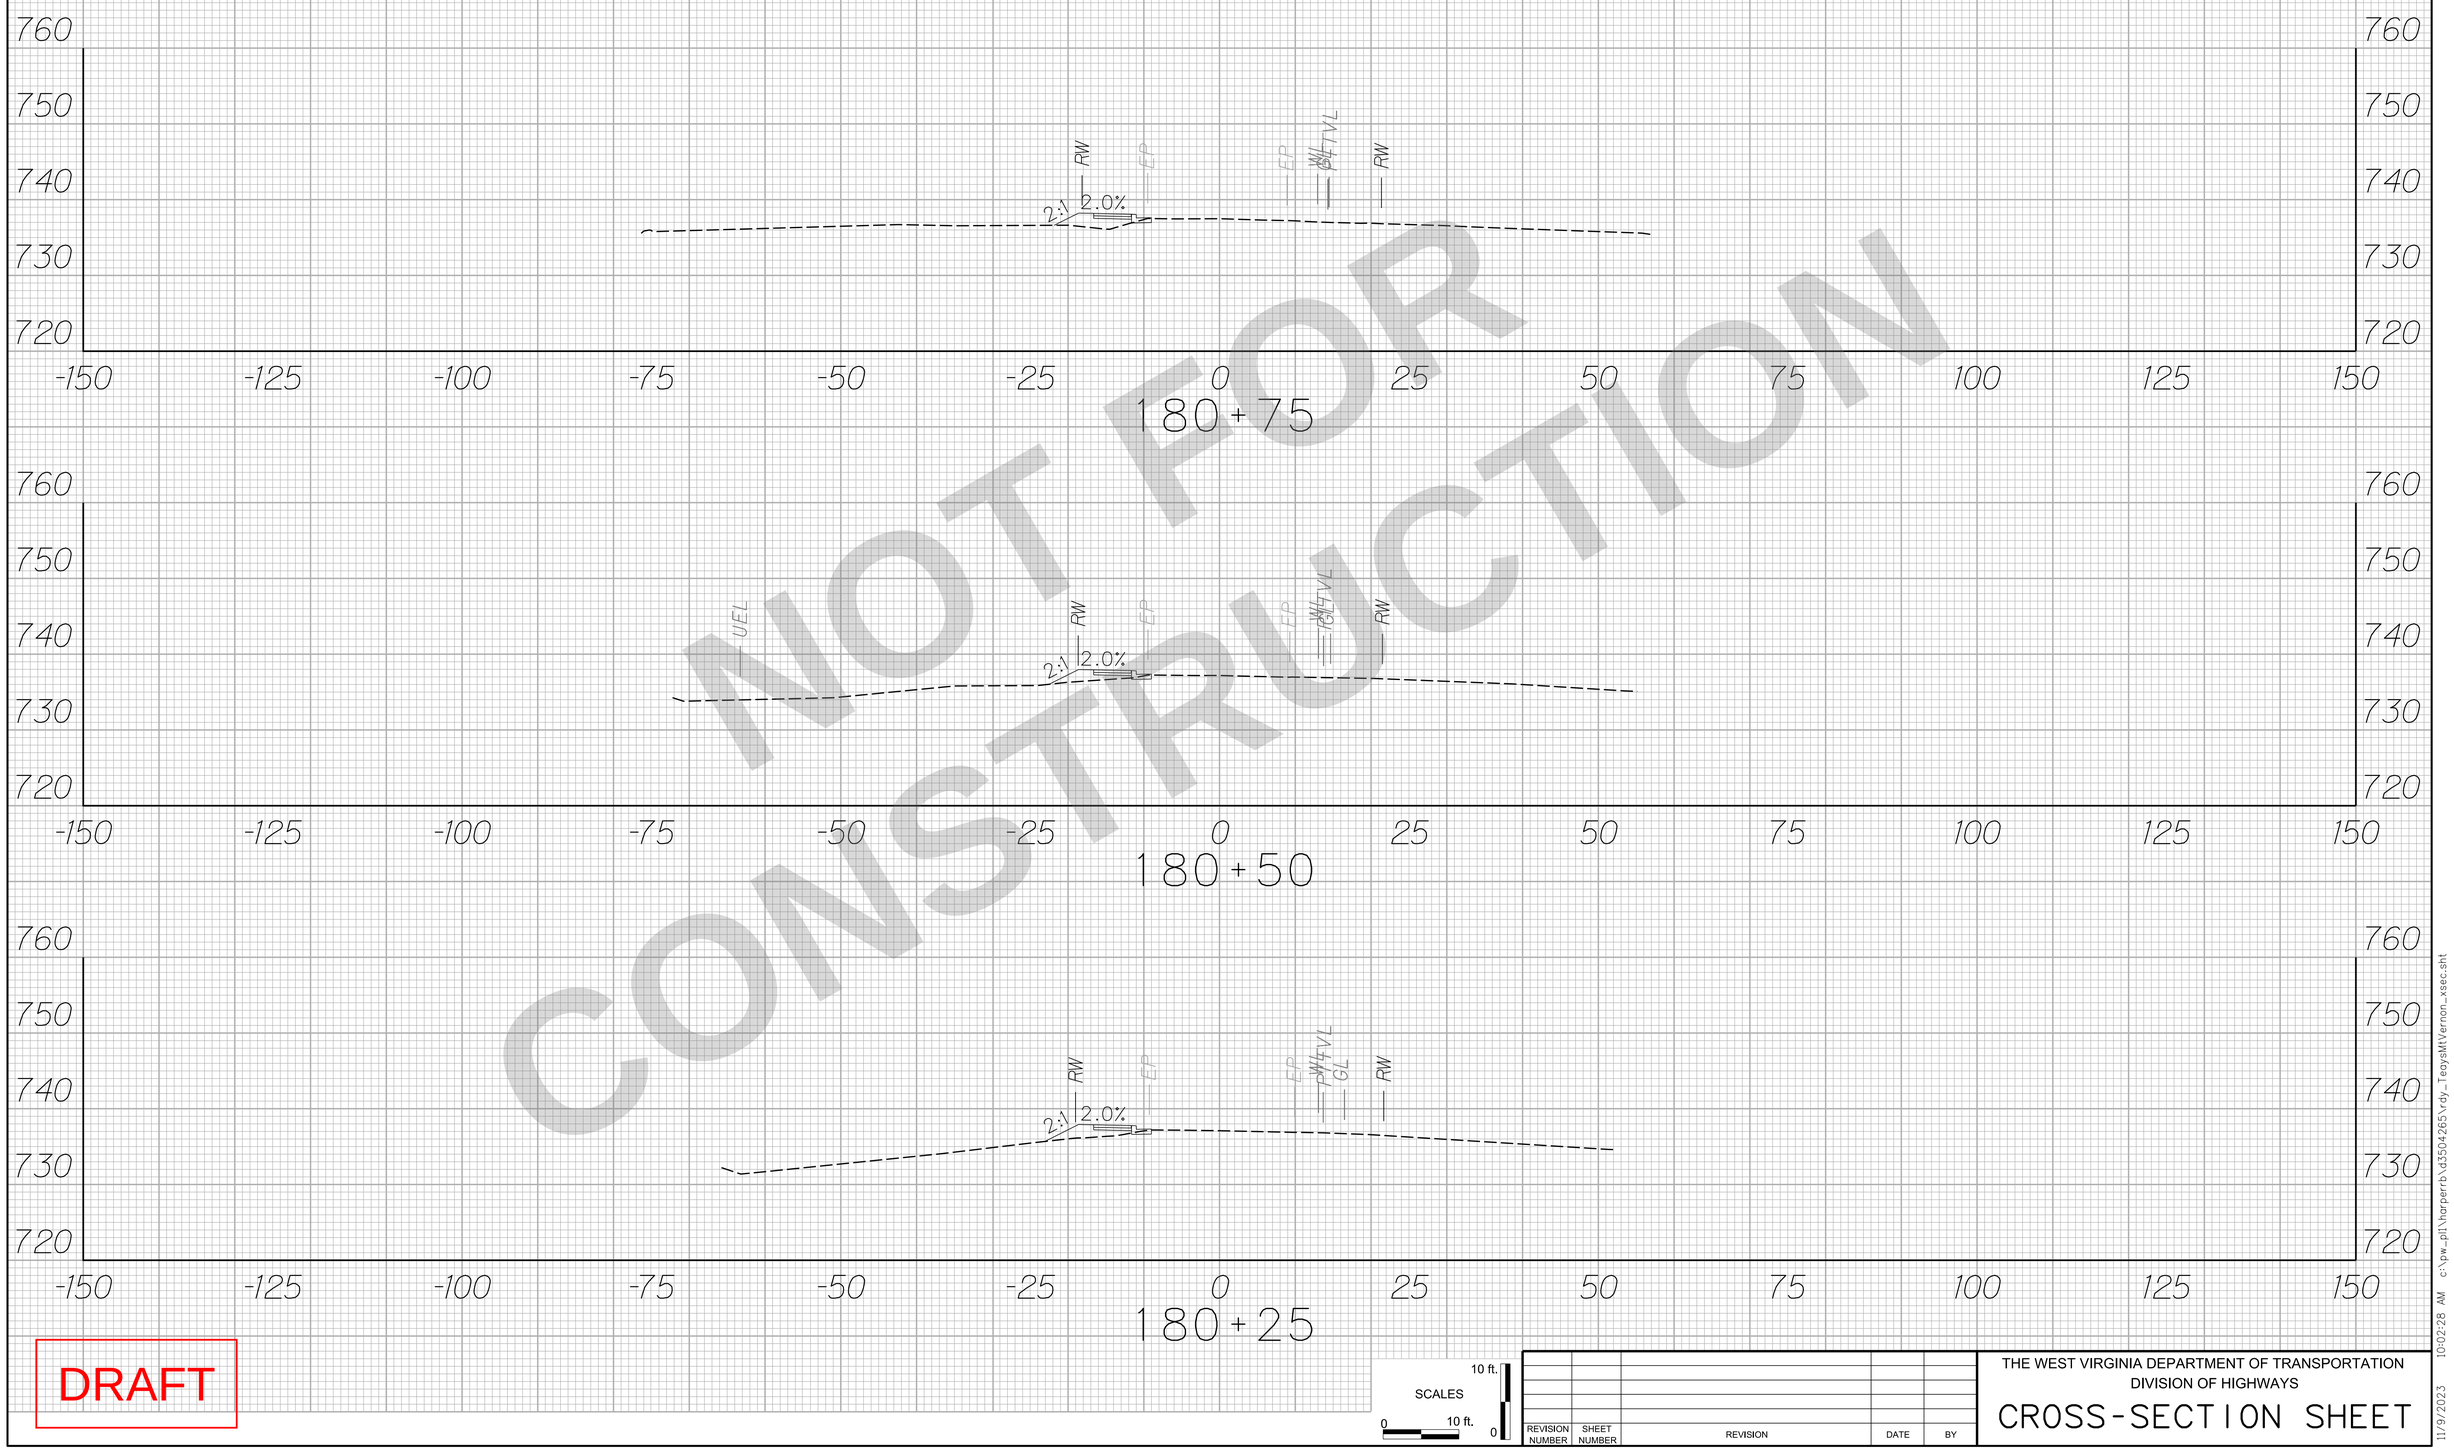

NOT FOR CONSTRUCTION

DRAFT

SCALES
10 ft.
0
10 ft.
0

REVISION NUMBER	SHEET NUMBER	REVISION	DATE	BY

THE WEST VIRGINIA DEPARTMENT OF TRANSPORTATION
DIVISION OF HIGHWAYS

CROSS-SECTION SHEET

11/9/2023 10:02:28 AM c:\pw_pl\tharperb\d3504265\vdy_TeaysMtVernon_xsec.sht

Public Roads Div	State Dist No	State Project No	Federal Project No	Fiscal Year	County	Sheet No	Total Sheets
WV	01	U340 -34/14- 0.01 00	TAP-0034(093)D	2024	PUTNAM	163	179

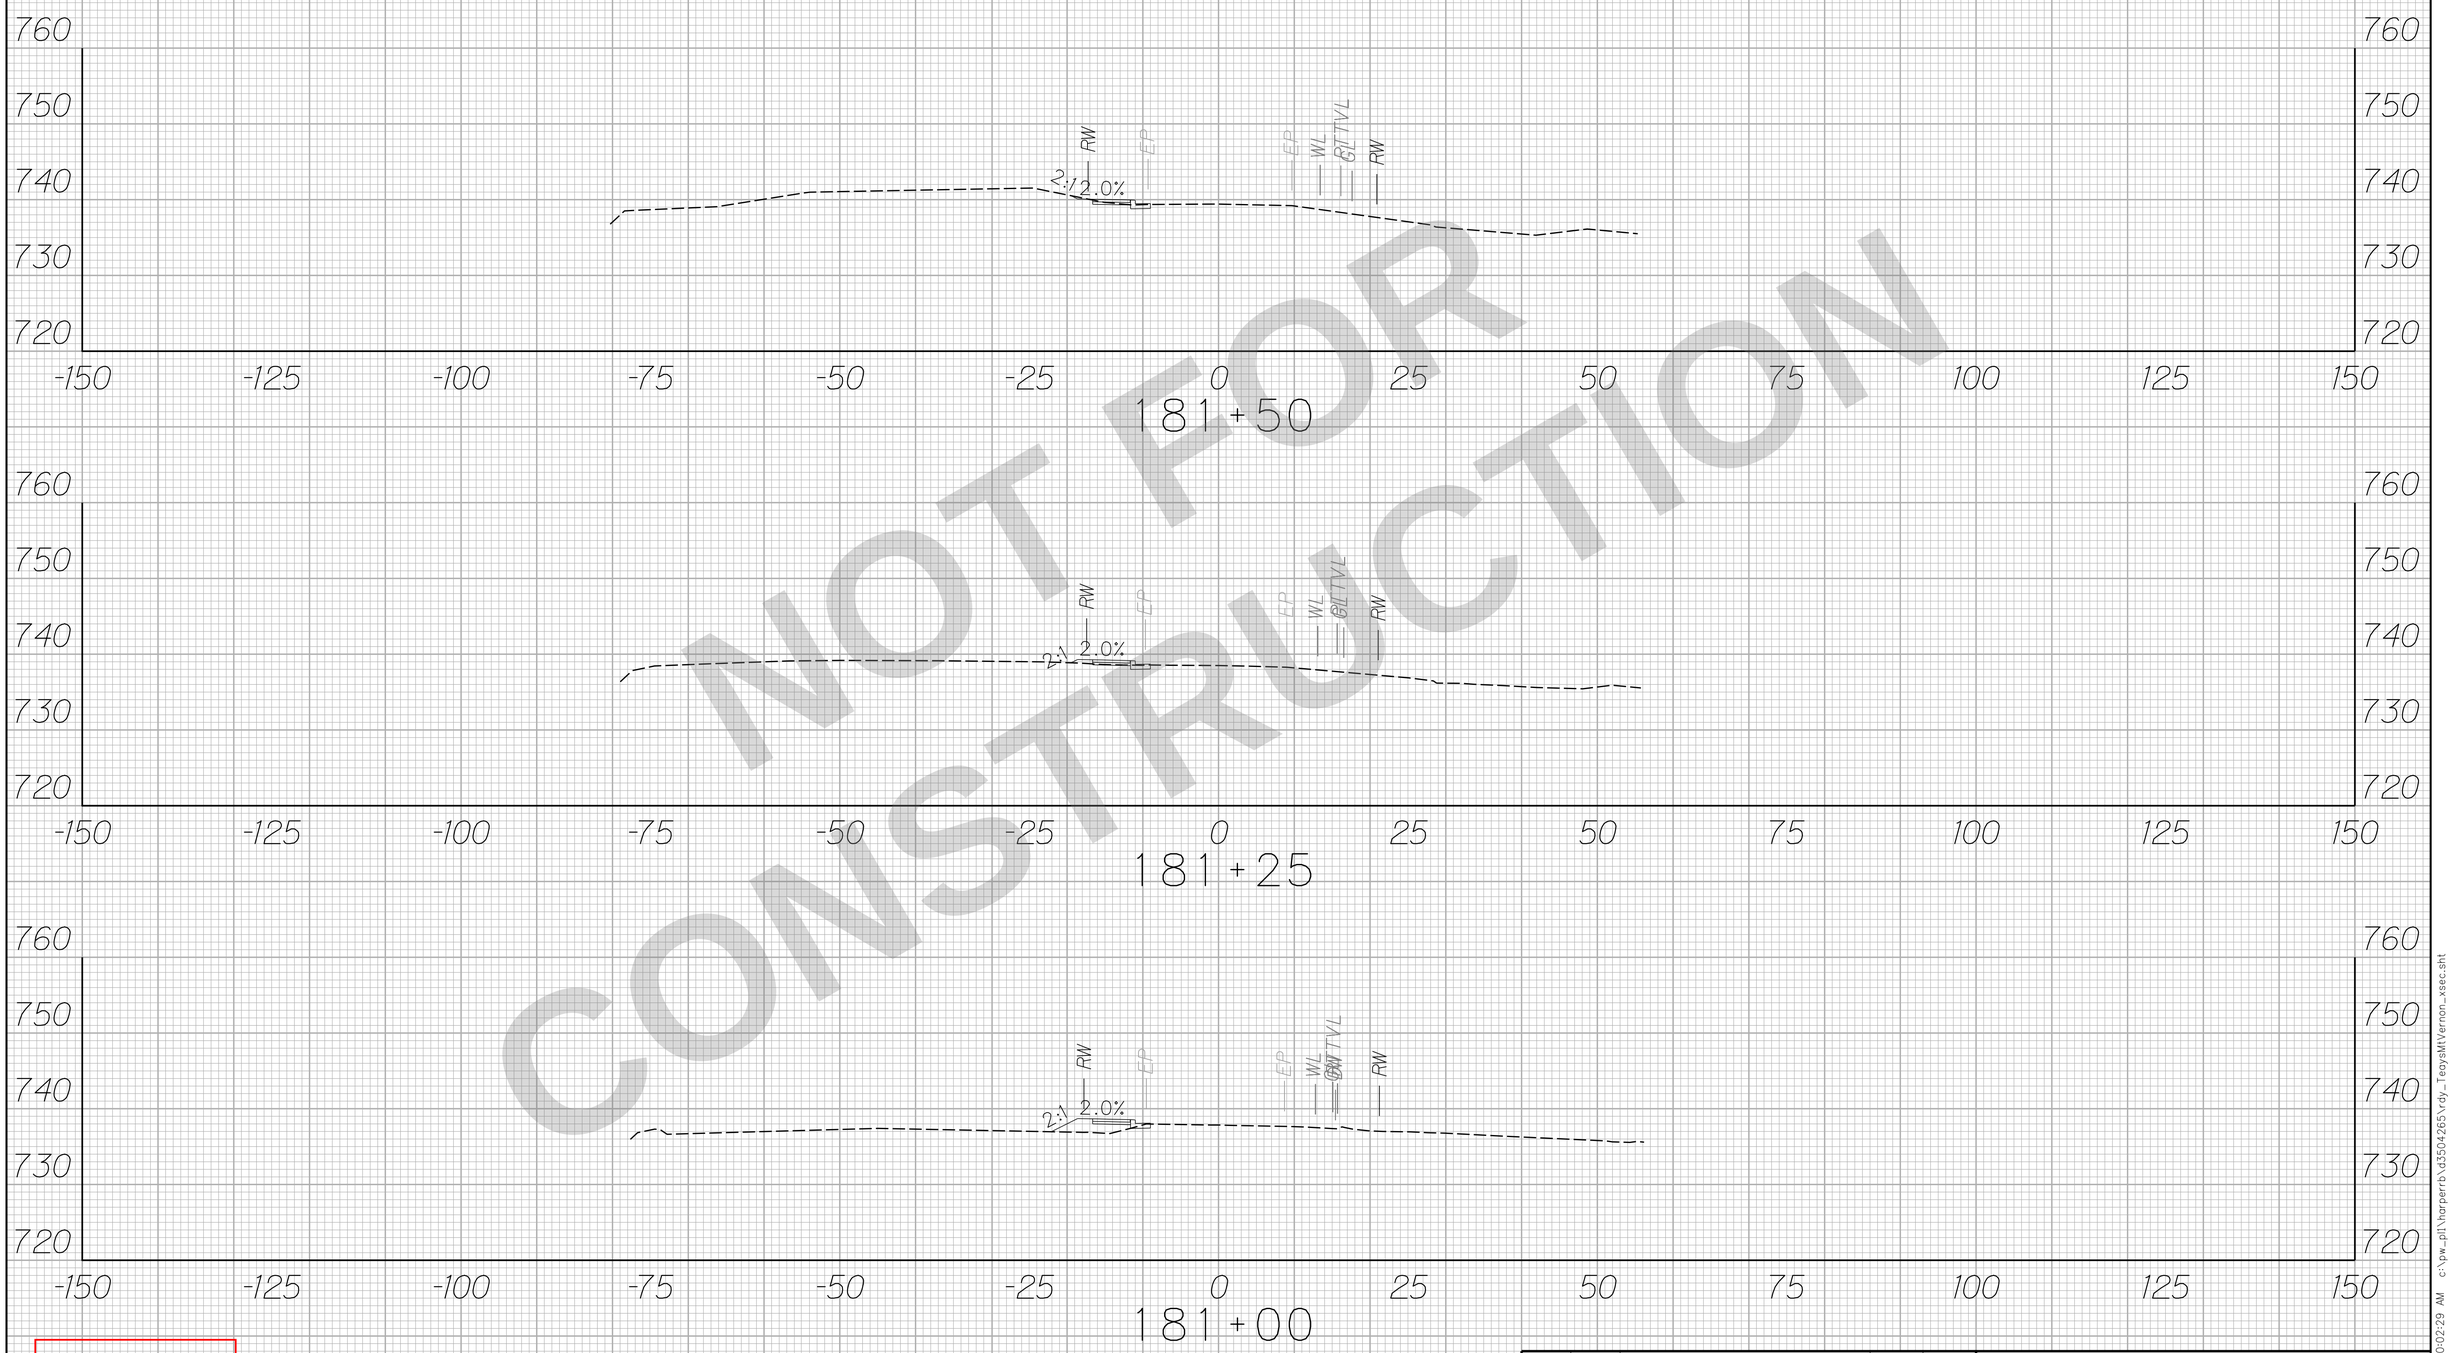

NOT FOR CONSTRUCTION

DRAFT

SCALES

10 ft.

0 10 ft. 0

REVISION NUMBER	SHEET NUMBER	REVISION	DATE	BY

THE WEST VIRGINIA DEPARTMENT OF TRANSPORTATION
DIVISION OF HIGHWAYS

CROSS-SECTION SHEET

11/9/2023 10:02:29 AM c:\pw_pit\harperb\d35042651rdy_TeaysMtVernon_xsec.sht

Public Roads Div	State Dist No	State Project No	Federal Project No	Fiscal Year	County	Sheet No	Total Sheets
WV	01	U340 -34/14- 0.01 00	TAP-0034(093)D	2024	PUTNAM	164	179

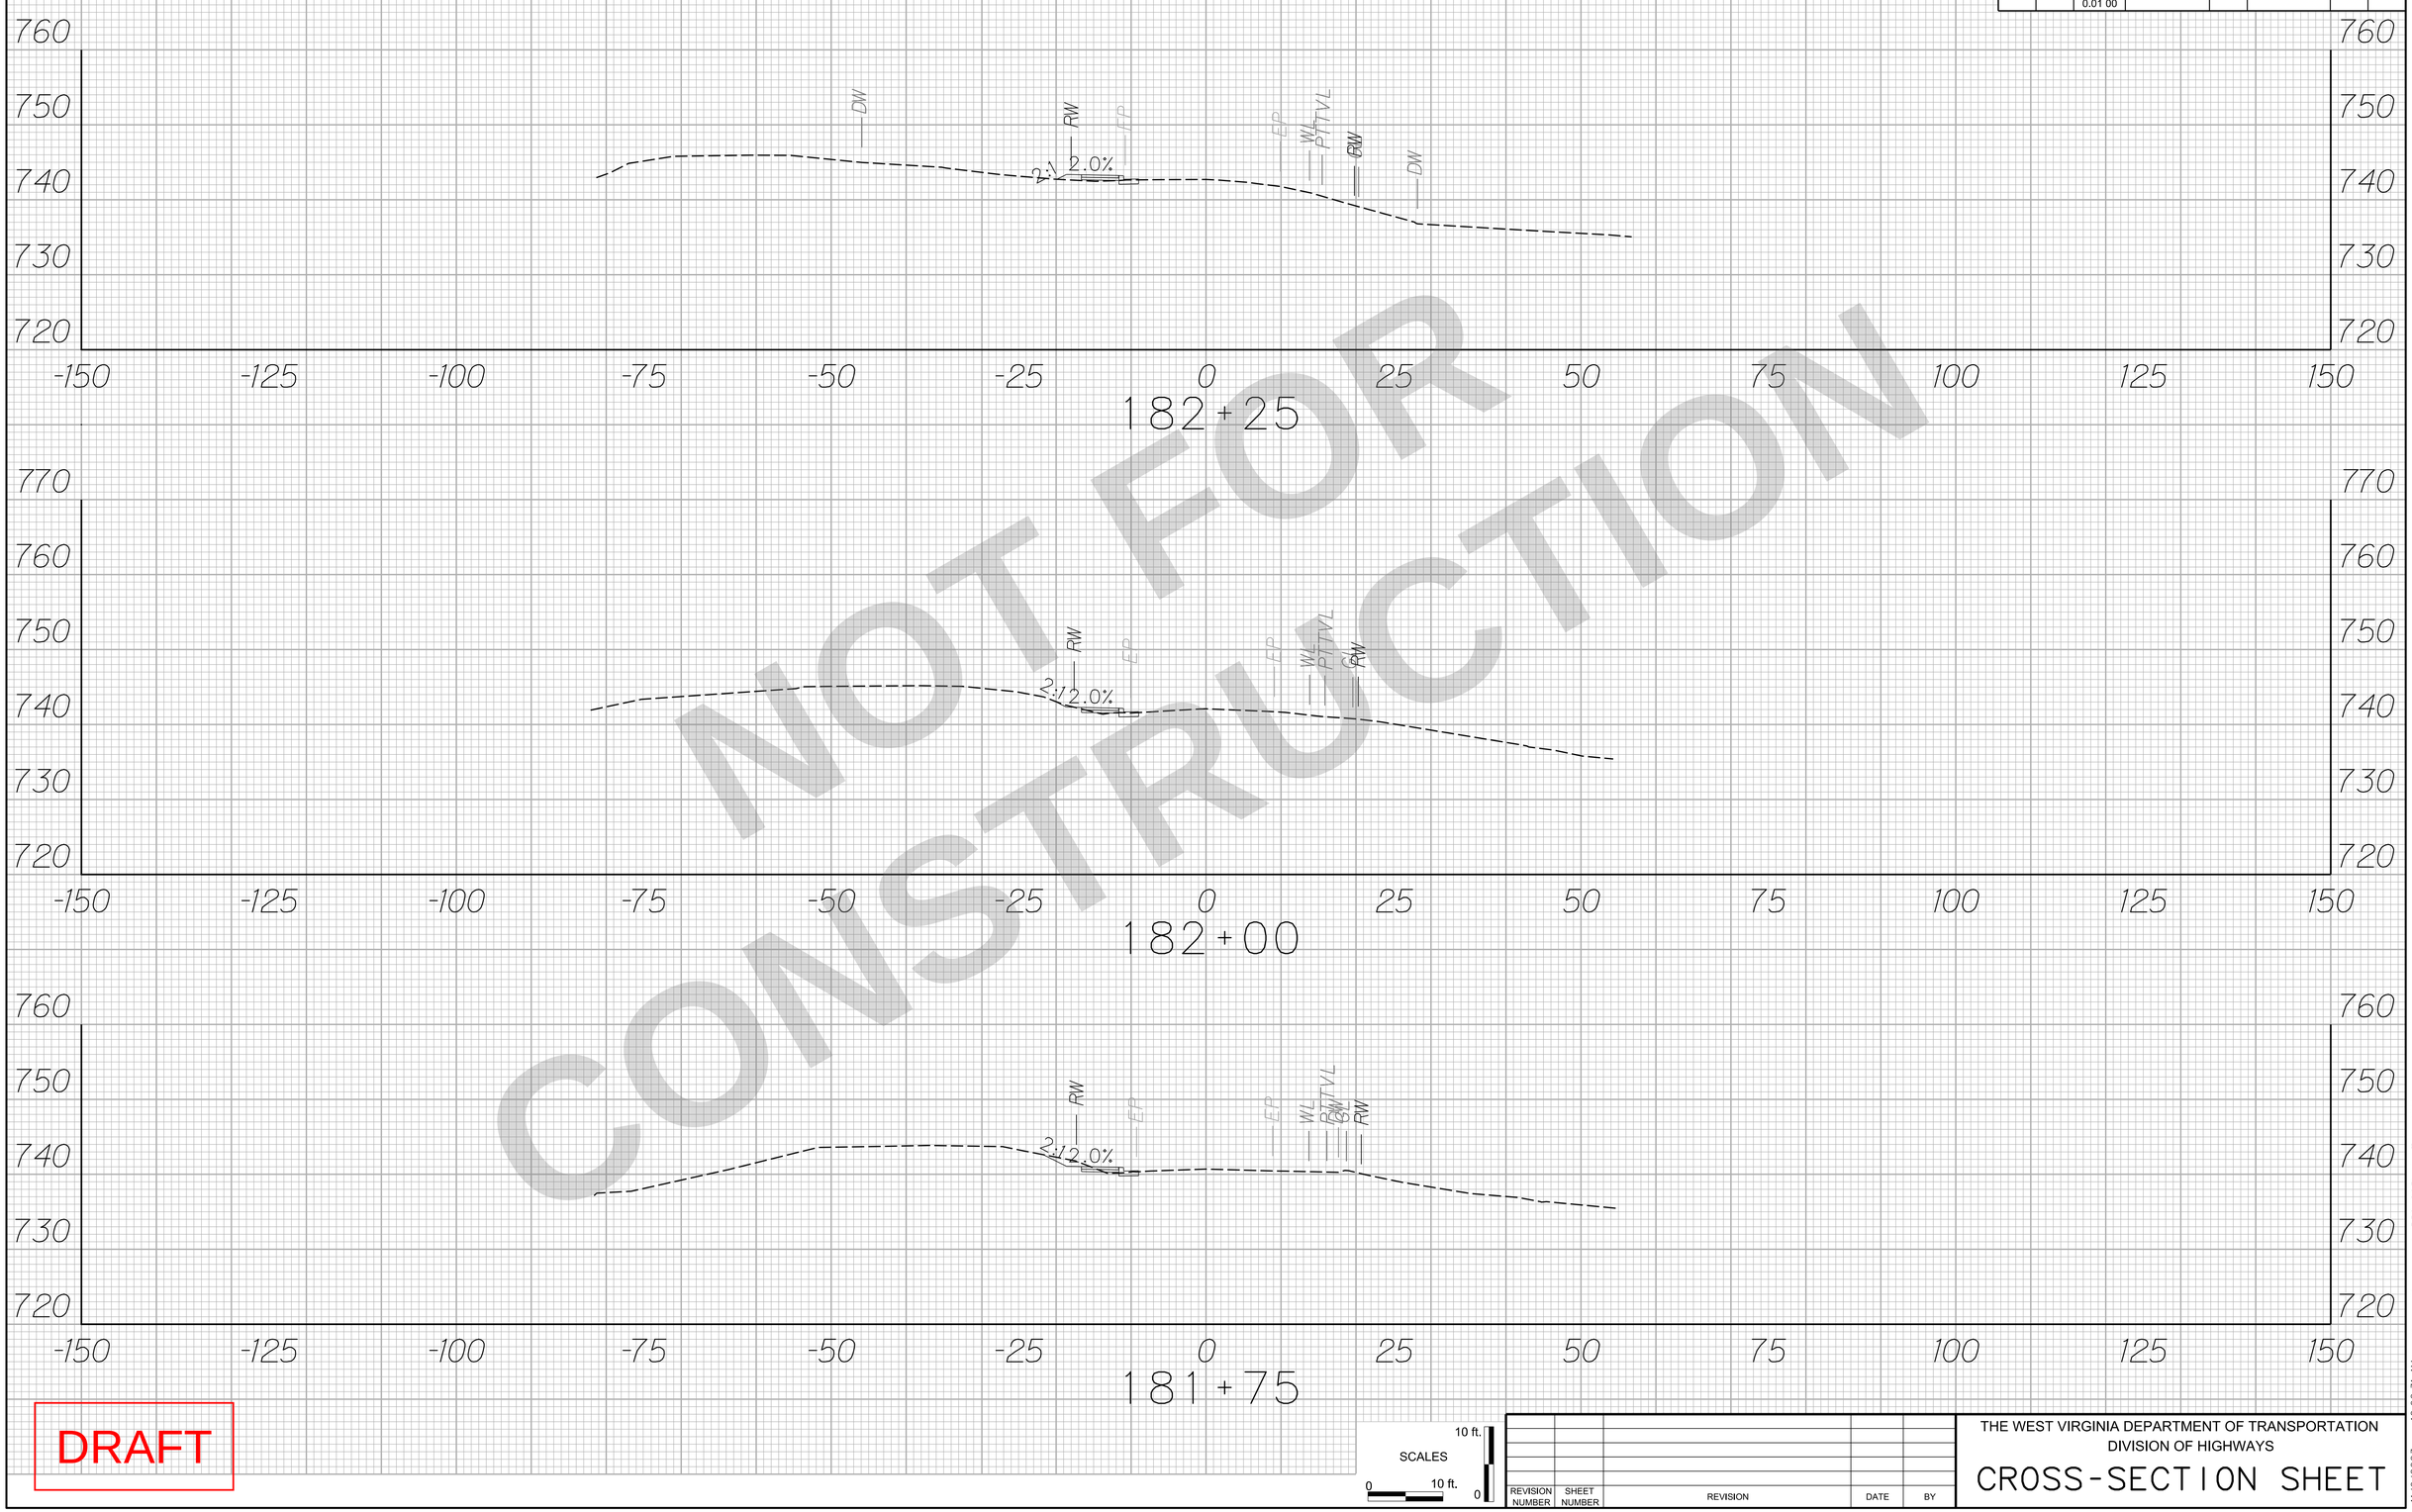

NOT FOR CONSTRUCTION

DRAFT

SCALES
10 ft.
0 10 ft. 0

REVISION NUMBER	SHEET NUMBER	REVISION	DATE	BY

THE WEST VIRGINIA DEPARTMENT OF TRANSPORTATION
DIVISION OF HIGHWAYS

CROSS-SECTION SHEET

11/9/2023 10:02:31 AM c:\pw_pll\harperrb\d3504265\rdy_TeaysMtVernon_xsec.sht

Public Roads Div	State Dist No	State Project No	Federal Project No	Fiscal Year	County	Sheet No	Total Sheets
WV	01	U340 -34/14- 0.01 00	TAP-0034(093)D	2024	PUTNAM	165	179

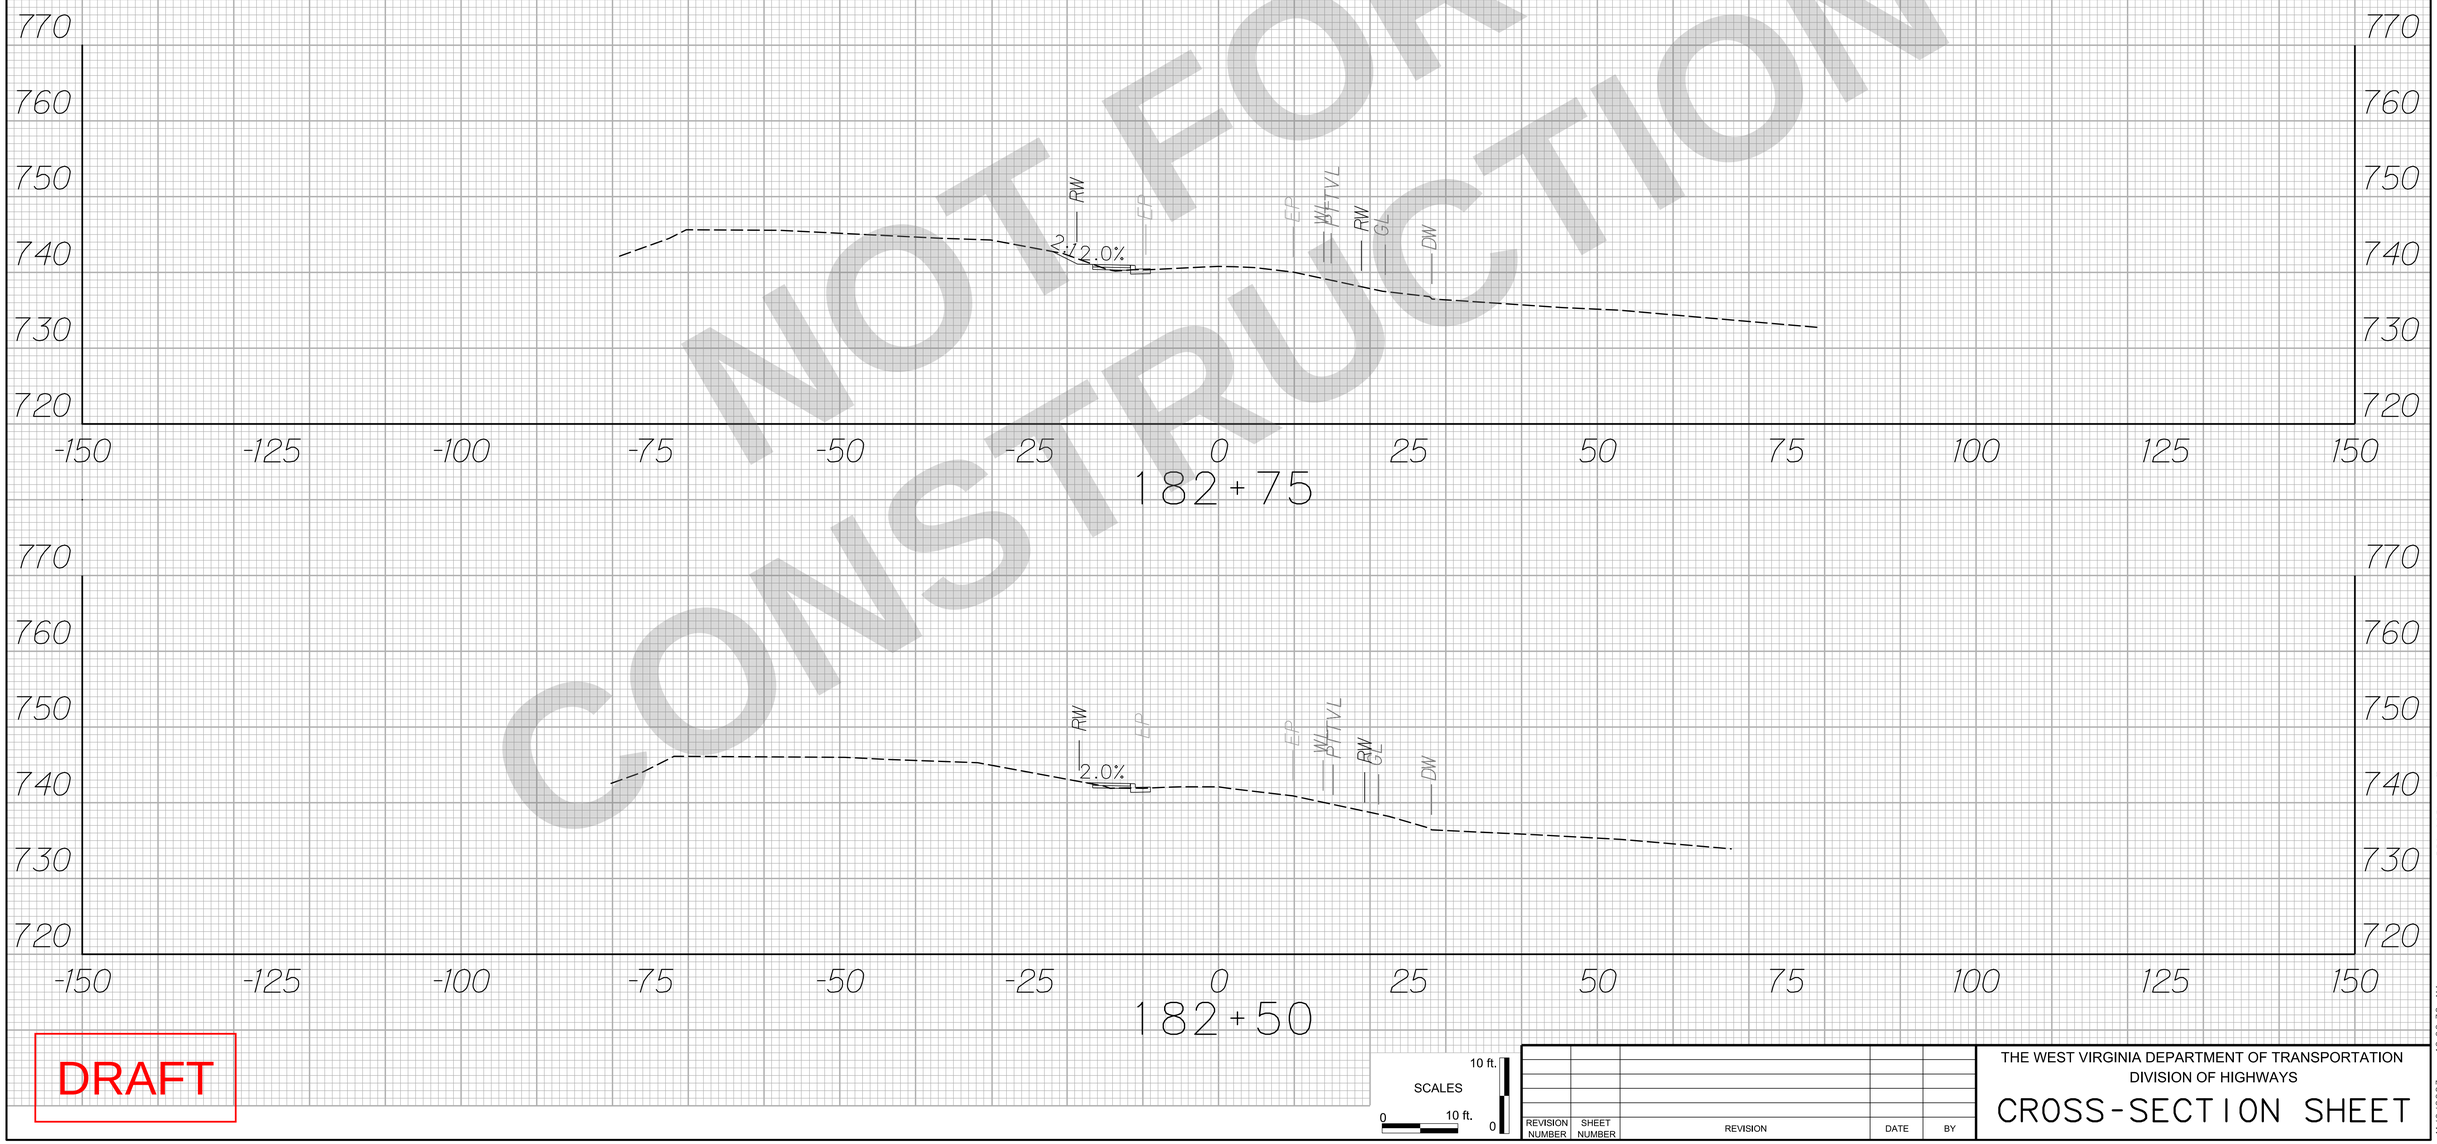

NOT FOR CONSTRUCTION

DRAFT

SCALES
10 ft.
0
10 ft.
0

REVISION NUMBER	SHEET NUMBER	REVISION	DATE	BY

THE WEST VIRGINIA DEPARTMENT OF TRANSPORTATION
DIVISION OF HIGHWAYS

CROSS-SECTION SHEET

11/9/2023 10:02:32 AM c:\pw_pil\harperrb\d3504265\rdy_TeaysMtVernon_xsec.sht

Public Roads Div	State Dist No	State Project No	Federal Project No	Fiscal Year	County	Sheet No	Total Sheets
WV	01	U340 -34/14- 0.01 00	TAP-0034(093)D	2024	PUTNAM	166	179

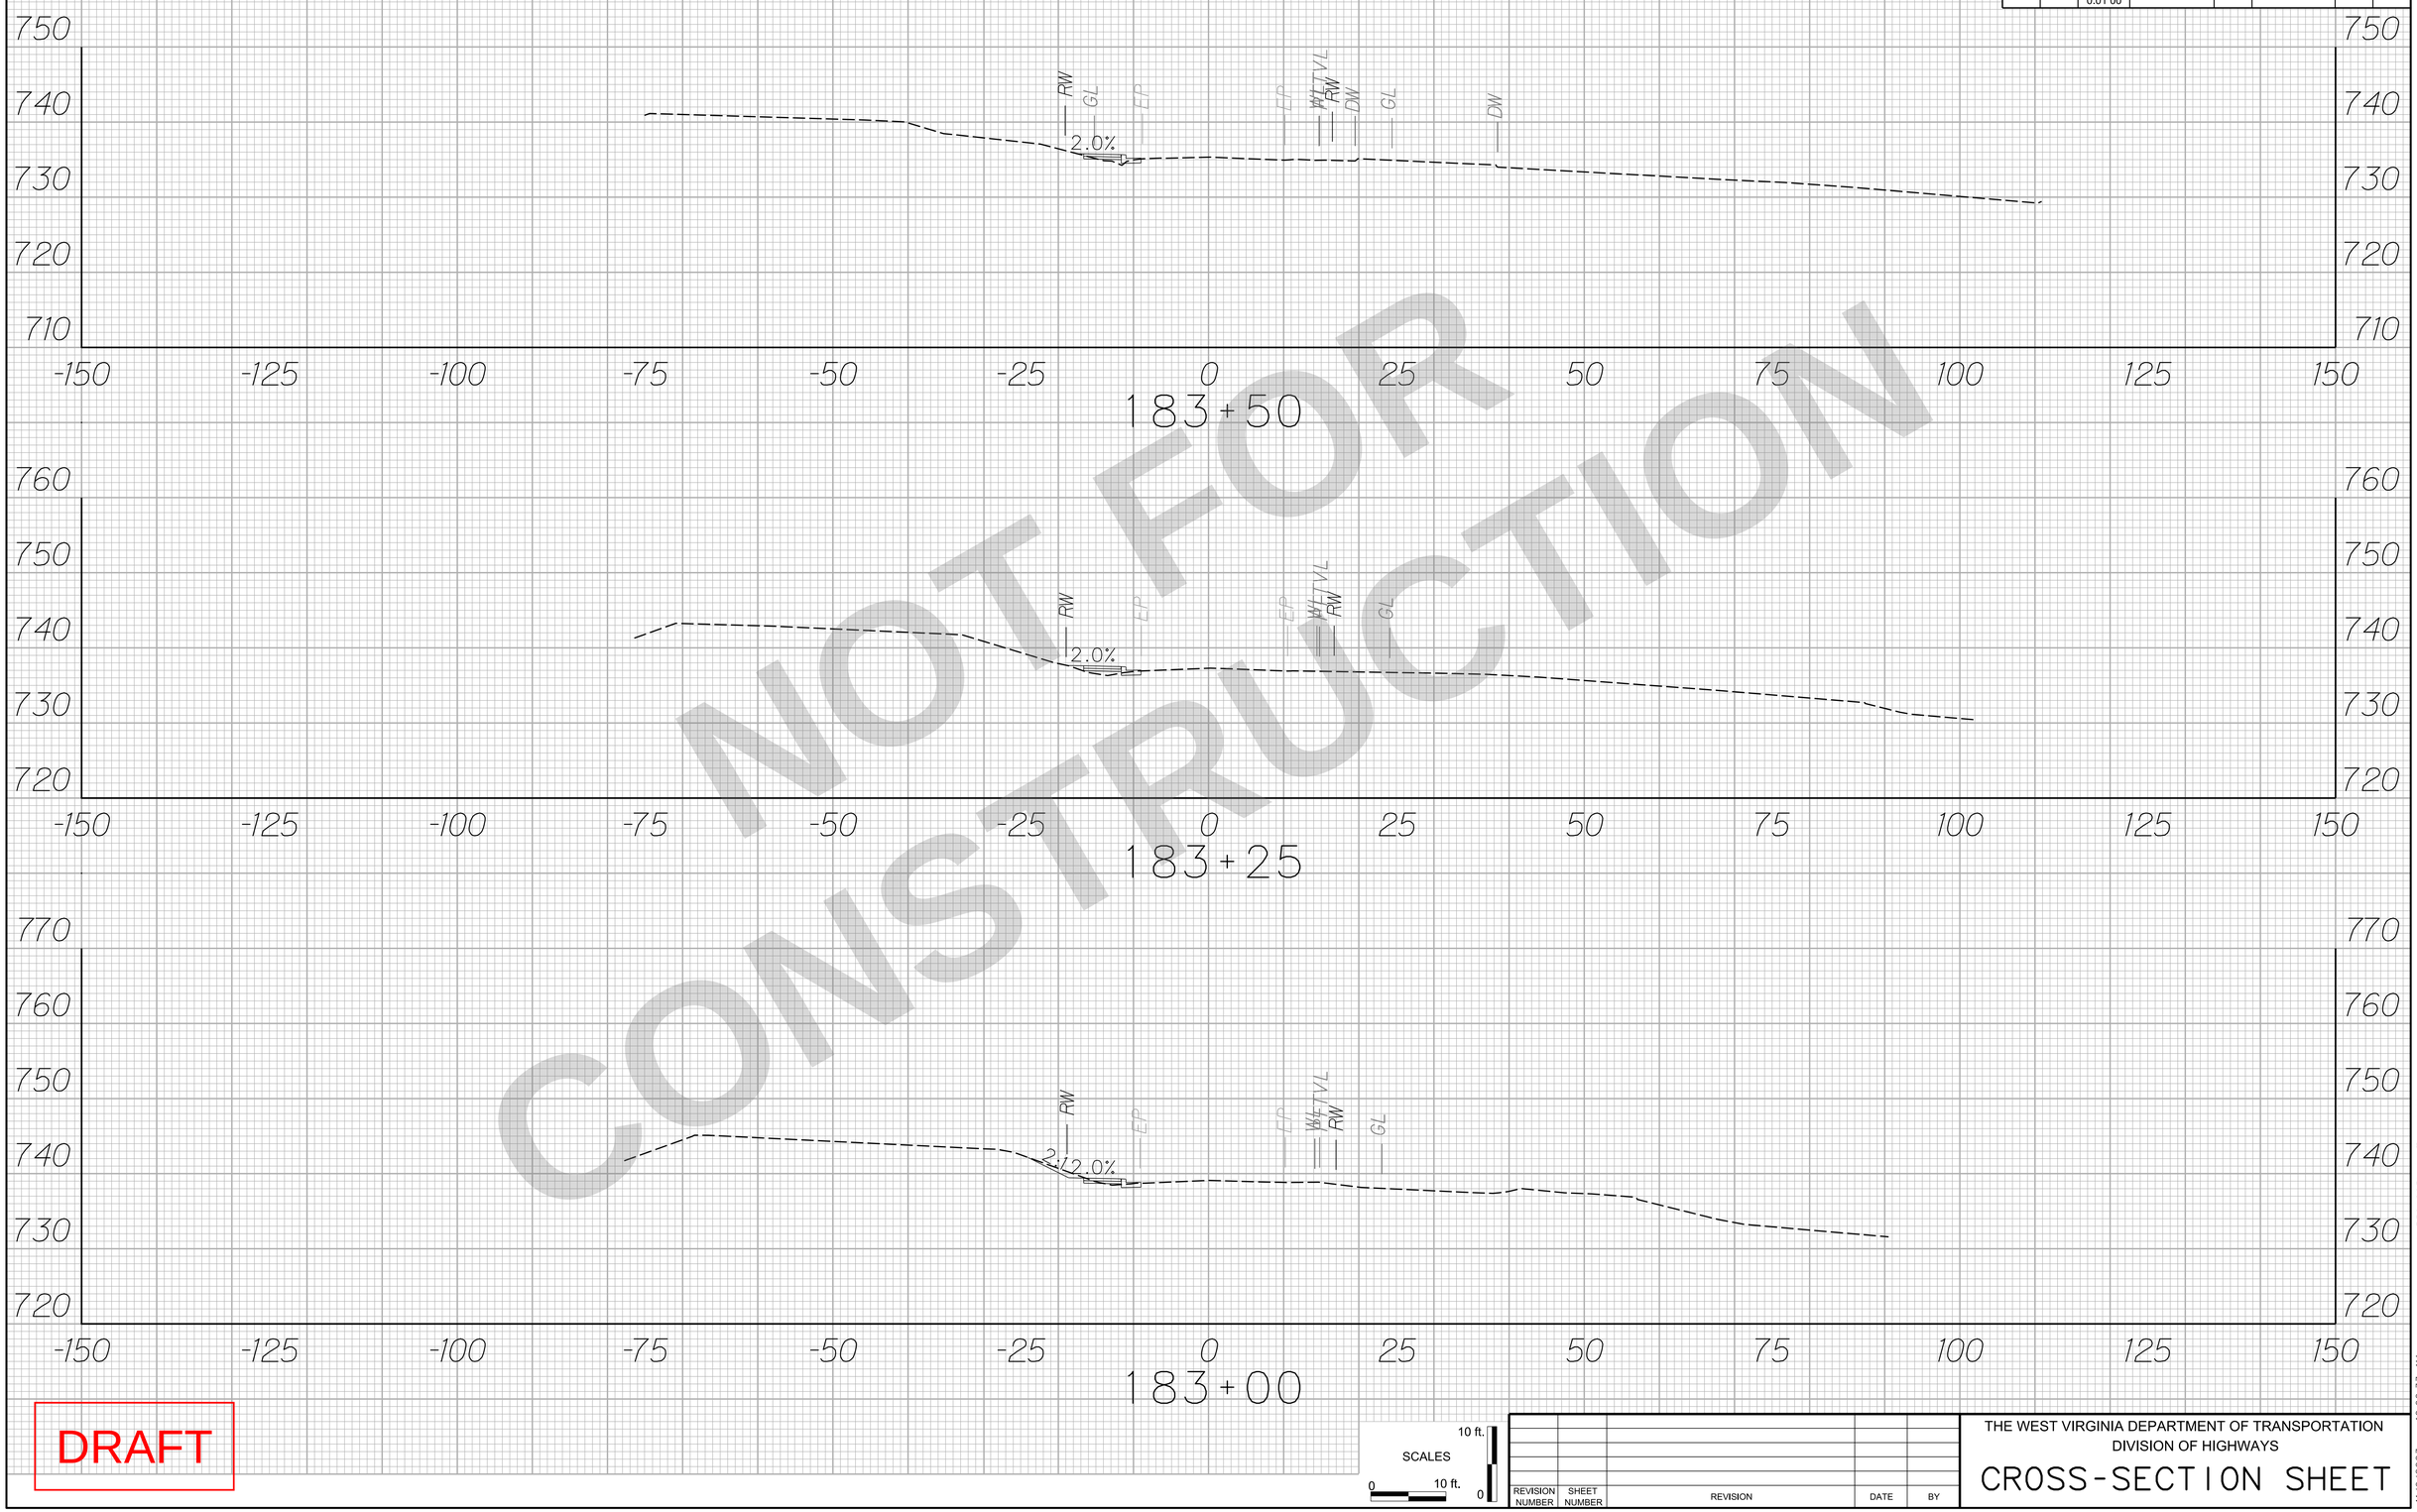

NOT FOR CONSTRUCTION

DRAFT

SCALES

10 ft. 0 10 ft. 0

REVISION NUMBER	SHEET NUMBER	REVISION	DATE	BY

THE WEST VIRGINIA DEPARTMENT OF TRANSPORTATION
DIVISION OF HIGHWAYS

CROSS-SECTION SHEET

11/9/2023 10:02:33 AM c:\pw_pil\harperrb\d3504265\vdy_TeaysMtVernon_xsec.sht

Public Roads Div	State Dist No	State Project No	Federal Project No	Fiscal Year	County	Sheet No	Total Sheets
WV	01	U340 -34/14- 0.01 00	TAP-0034(093)D	2024	PUTNAM	167	179

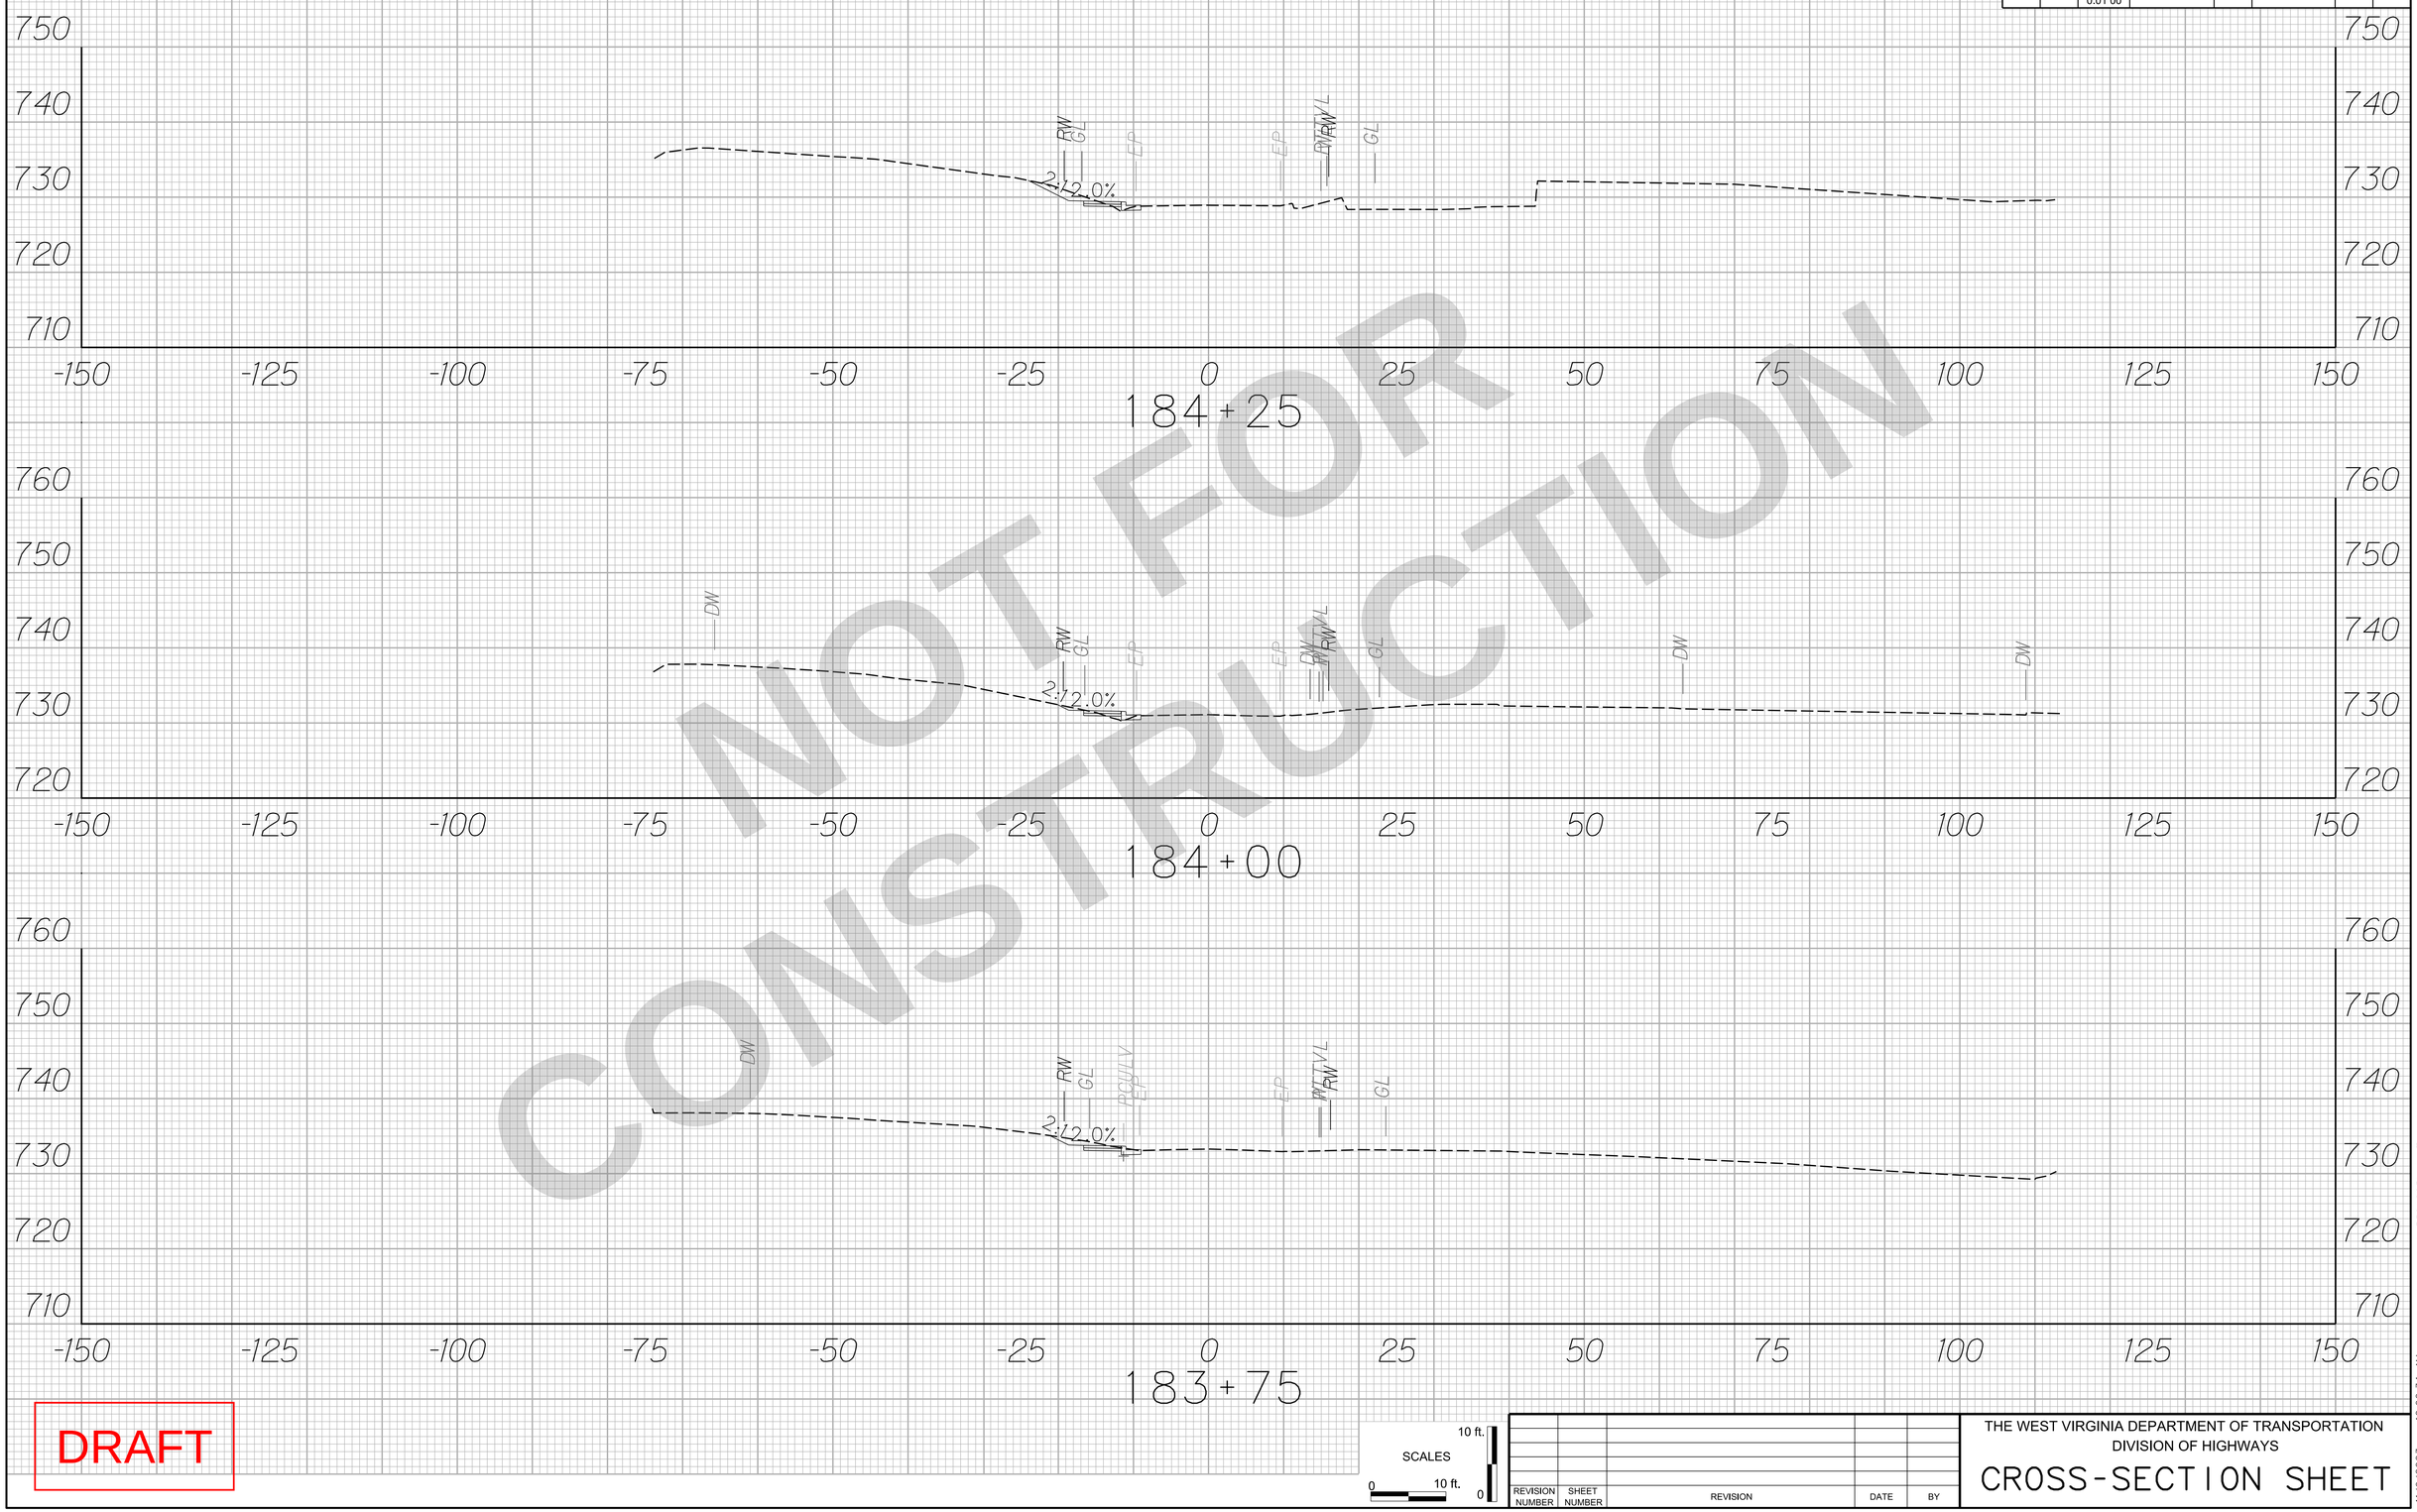

NOT FOR CONSTRUCTION

DRAFT

SCALES

10 ft. 0 10 ft. 0

REVISION NUMBER	SHEET NUMBER	REVISION	DATE	BY

THE WEST VIRGINIA DEPARTMENT OF TRANSPORTATION
DIVISION OF HIGHWAYS

CROSS-SECTION SHEET

11/9/2023 10:02:34 AM c:\pw_pii\harperrb\d3504265\rdy_TeaysMtVernon_xsec.sht

Public Roads Div	State Dist No	State Project No	Federal Project No	Fiscal Year	County	Sheet No	Total Sheets
WV	01	U340 -34/14- 0.01 00	TAP-0034(093)D	2024	PUTNAM	168	179

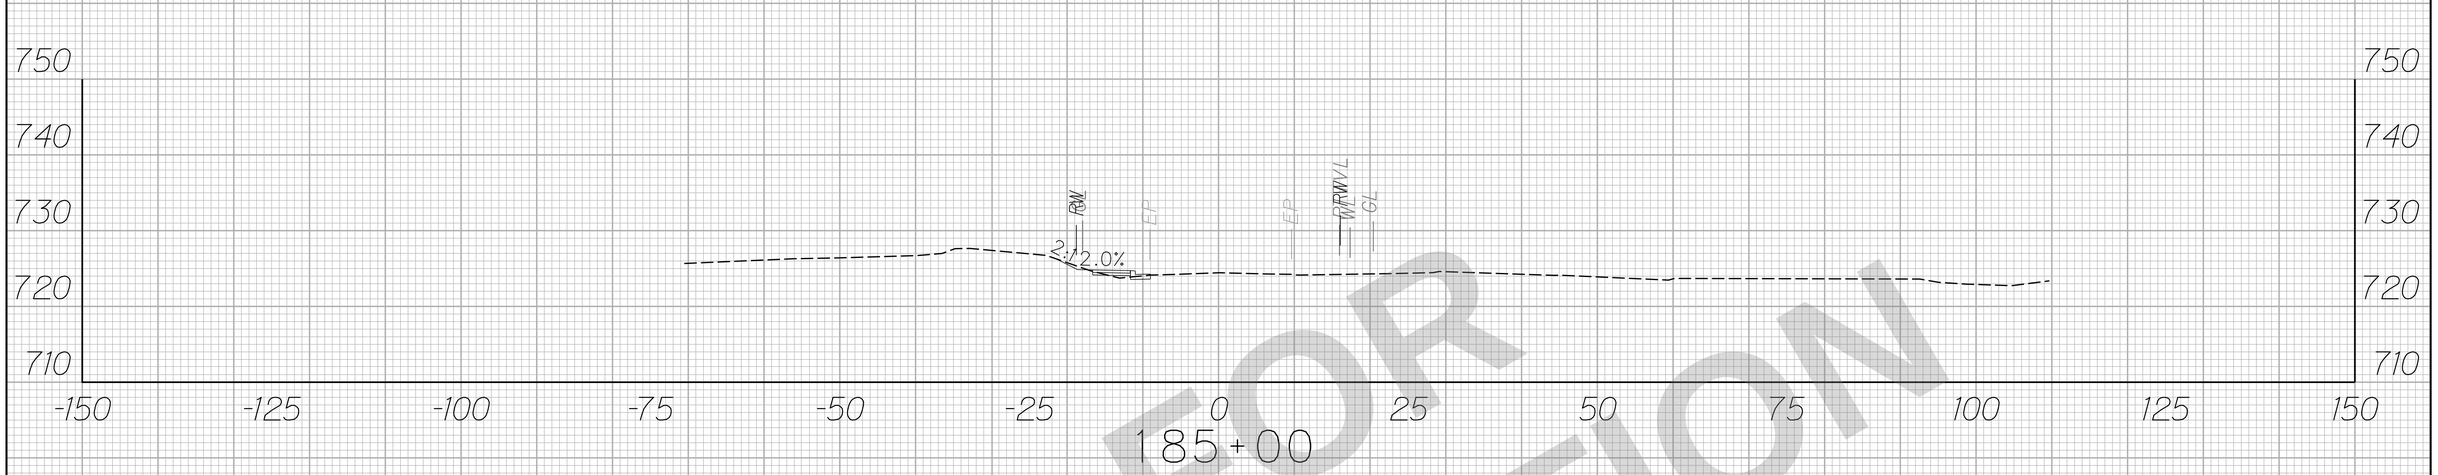

185+00

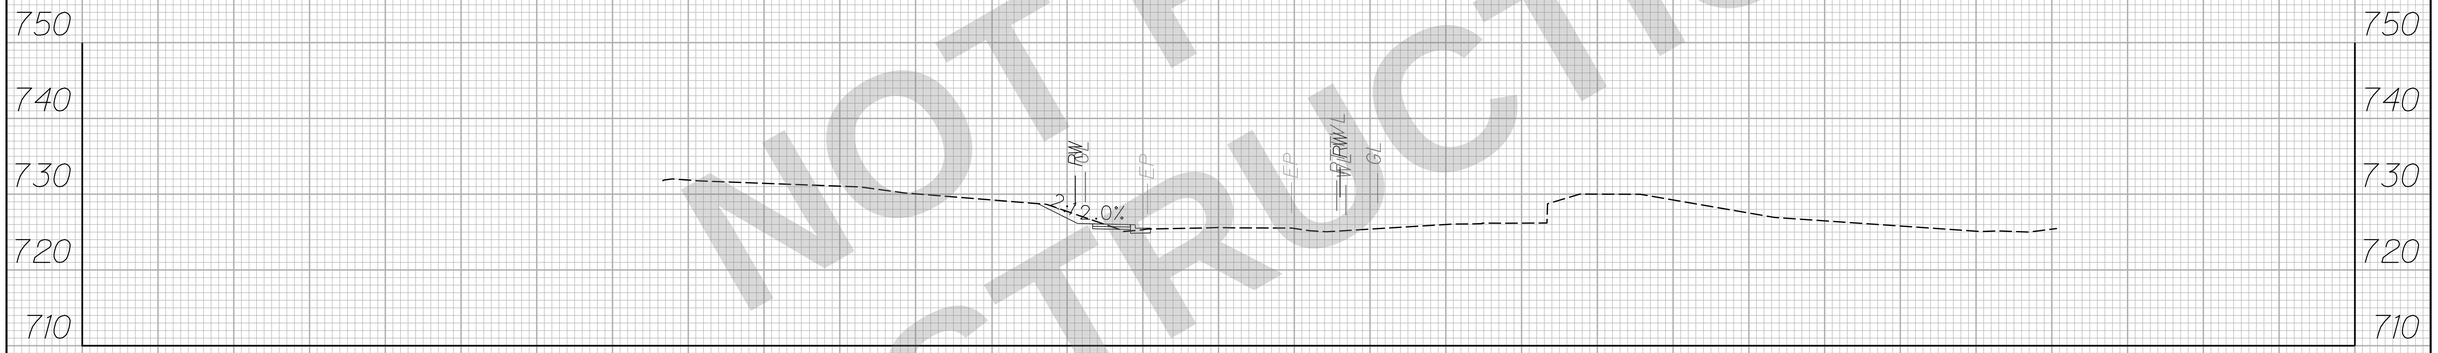

184+75

184+50

NOT FOR CONSTRUCTION

DRAFT

SCALES
10 ft.
0 10 ft. 0

REVISION NUMBER	SHEET NUMBER	REVISION	DATE	BY

THE WEST VIRGINIA DEPARTMENT OF TRANSPORTATION
DIVISION OF HIGHWAYS

CROSS-SECTION SHEET

11/9/2023 10:02:35 AM c:\pw_pll\harperrb\d3504265\rdy_TeaysMtVernon_xsec.sht

Public Roads Div	State Dist No	State Project No	Federal Project No	Fiscal Year	County	Sheet No	Total Sheets
WV	01	U340 -34/14- 0.01 00	TAP-0034(093)D	2024	PUTNAM	169	179

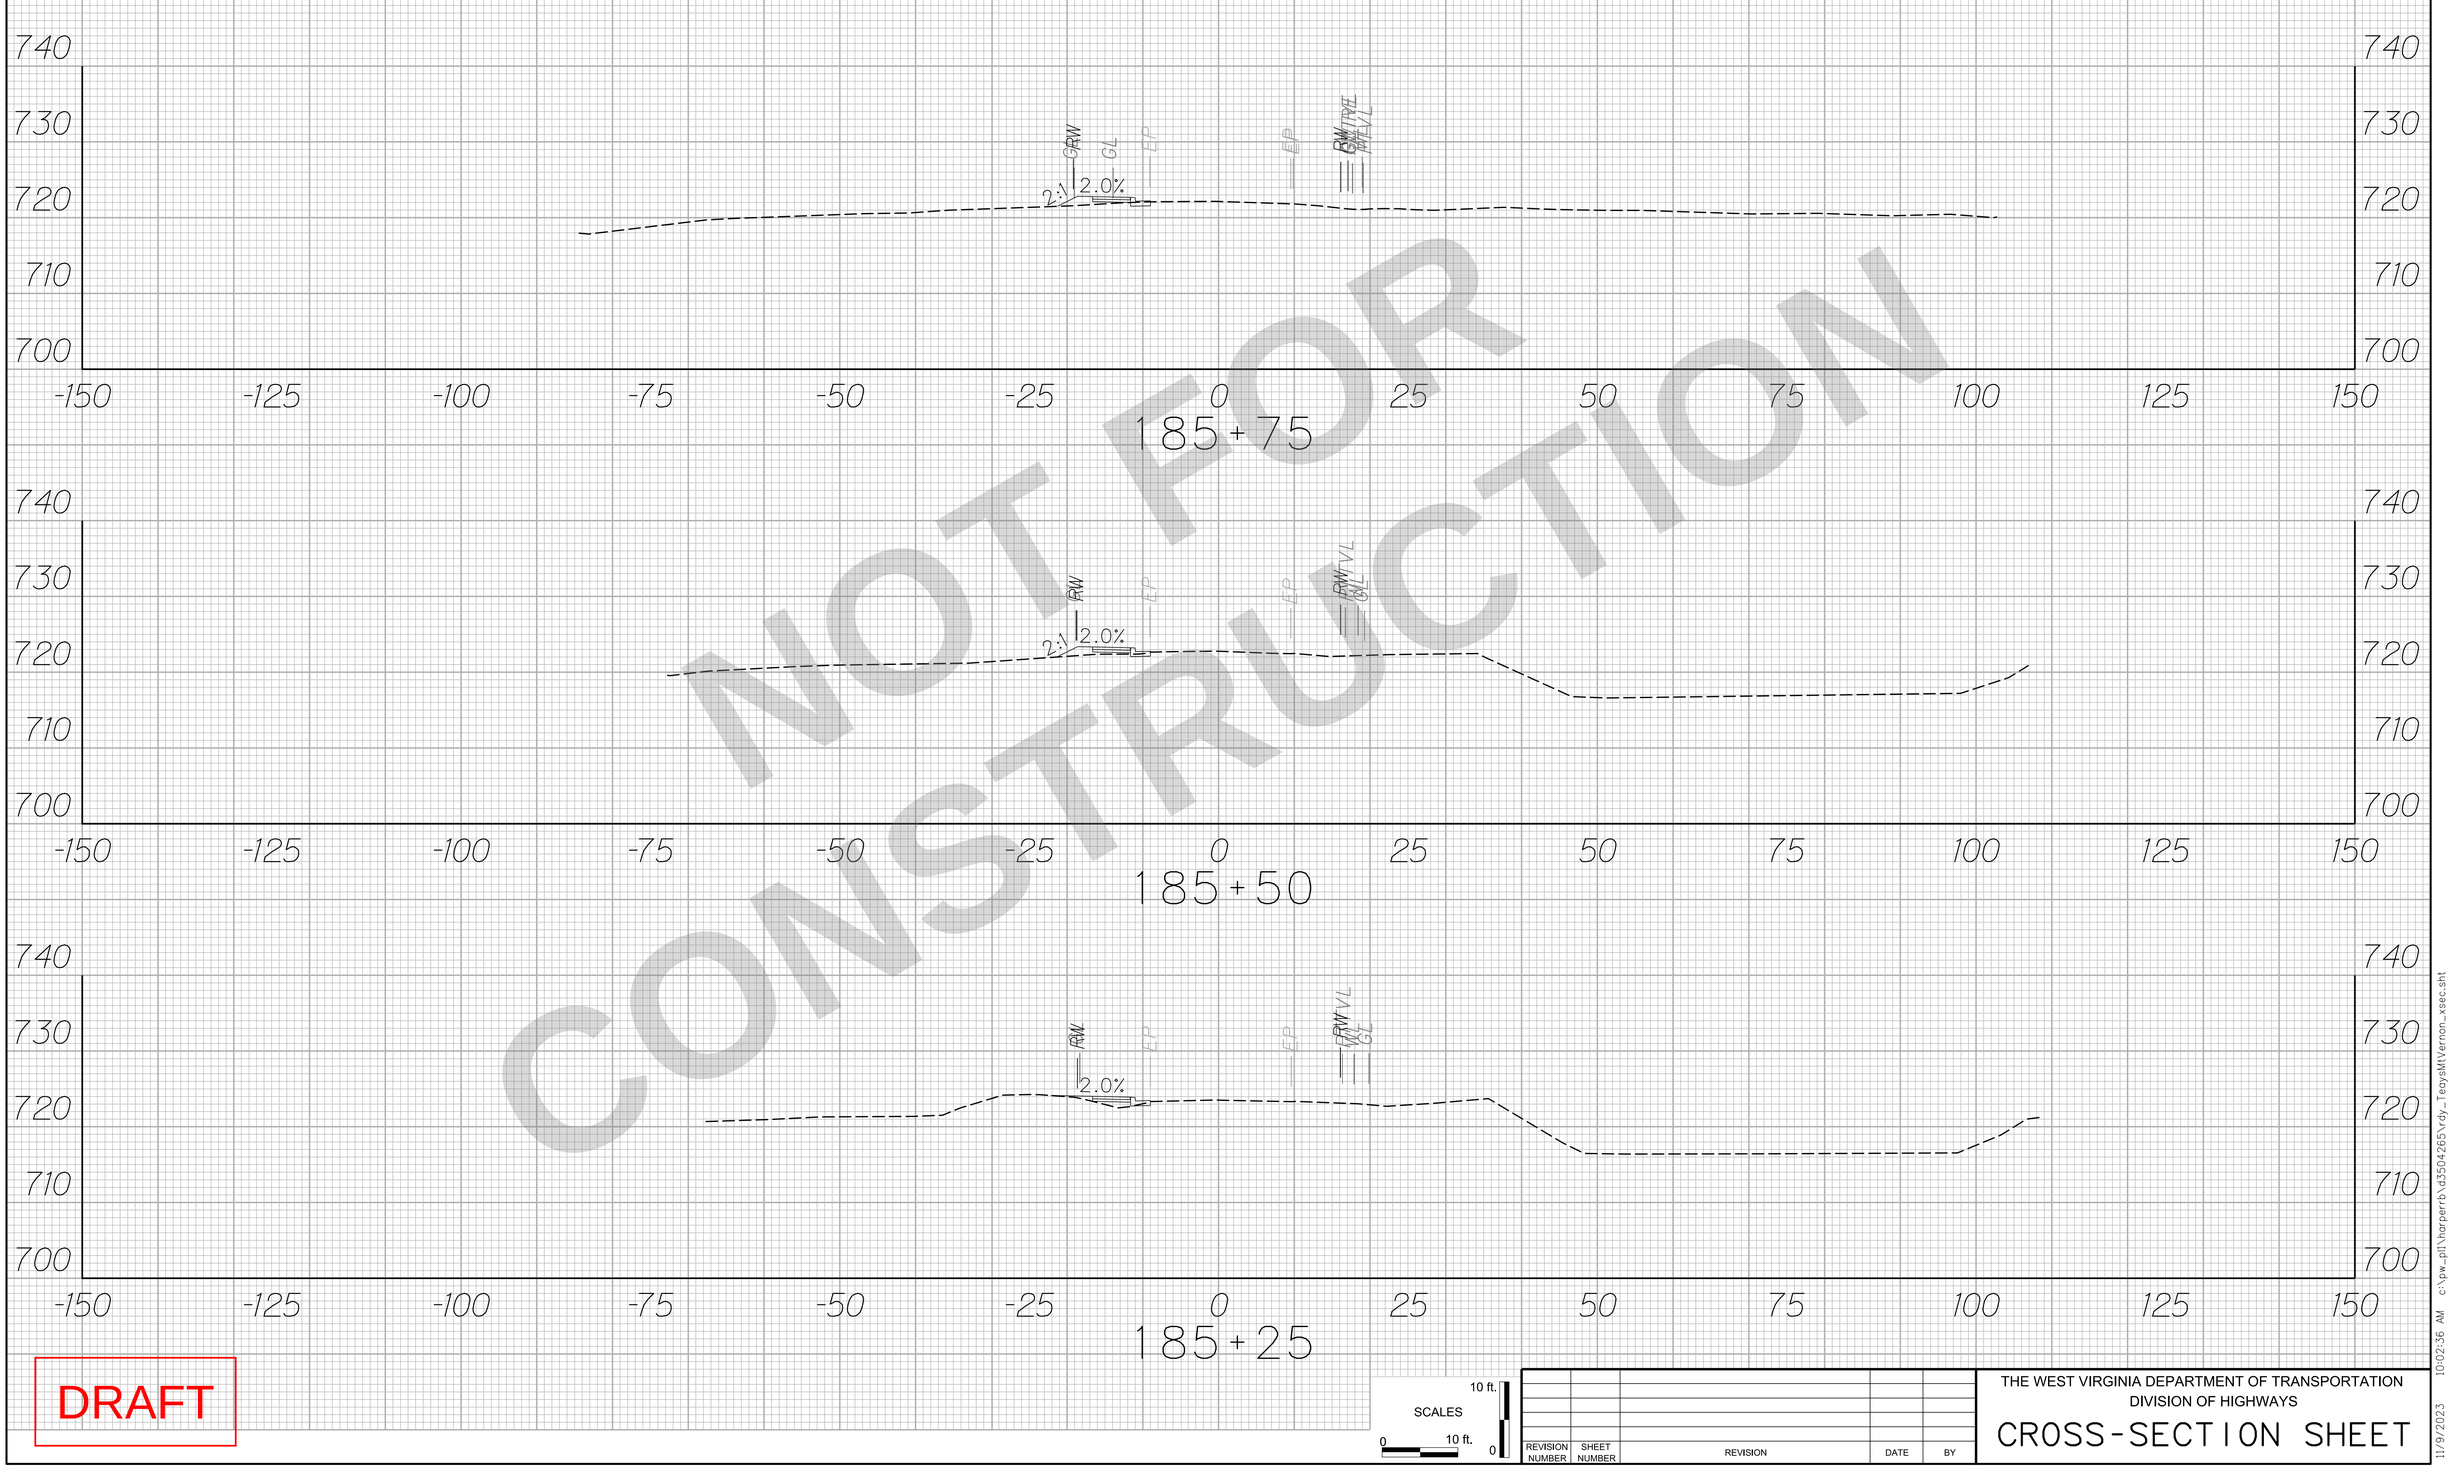

NOT FOR CONSTRUCTION

DRAFT

SCALES
10 ft.
0 10 ft. 0

REVISION NUMBER	SHEET NUMBER	REVISION	DATE	BY

THE WEST VIRGINIA DEPARTMENT OF TRANSPORTATION
DIVISION OF HIGHWAYS

CROSS-SECTION SHEET

11/9/2023 10:02:36 AM c:\pw_pl\harperrb\d3504265\rdy_TeaysMtVernon_xsec.sht

Public Roads Div	State Dist No	State Project No	Federal Project No	Fiscal Year	County	Sheet No	Total Sheets
WV	01	U340 -34/14- 0.01 00	TAP-0034(093)D	2024	PUTNAM	170	179

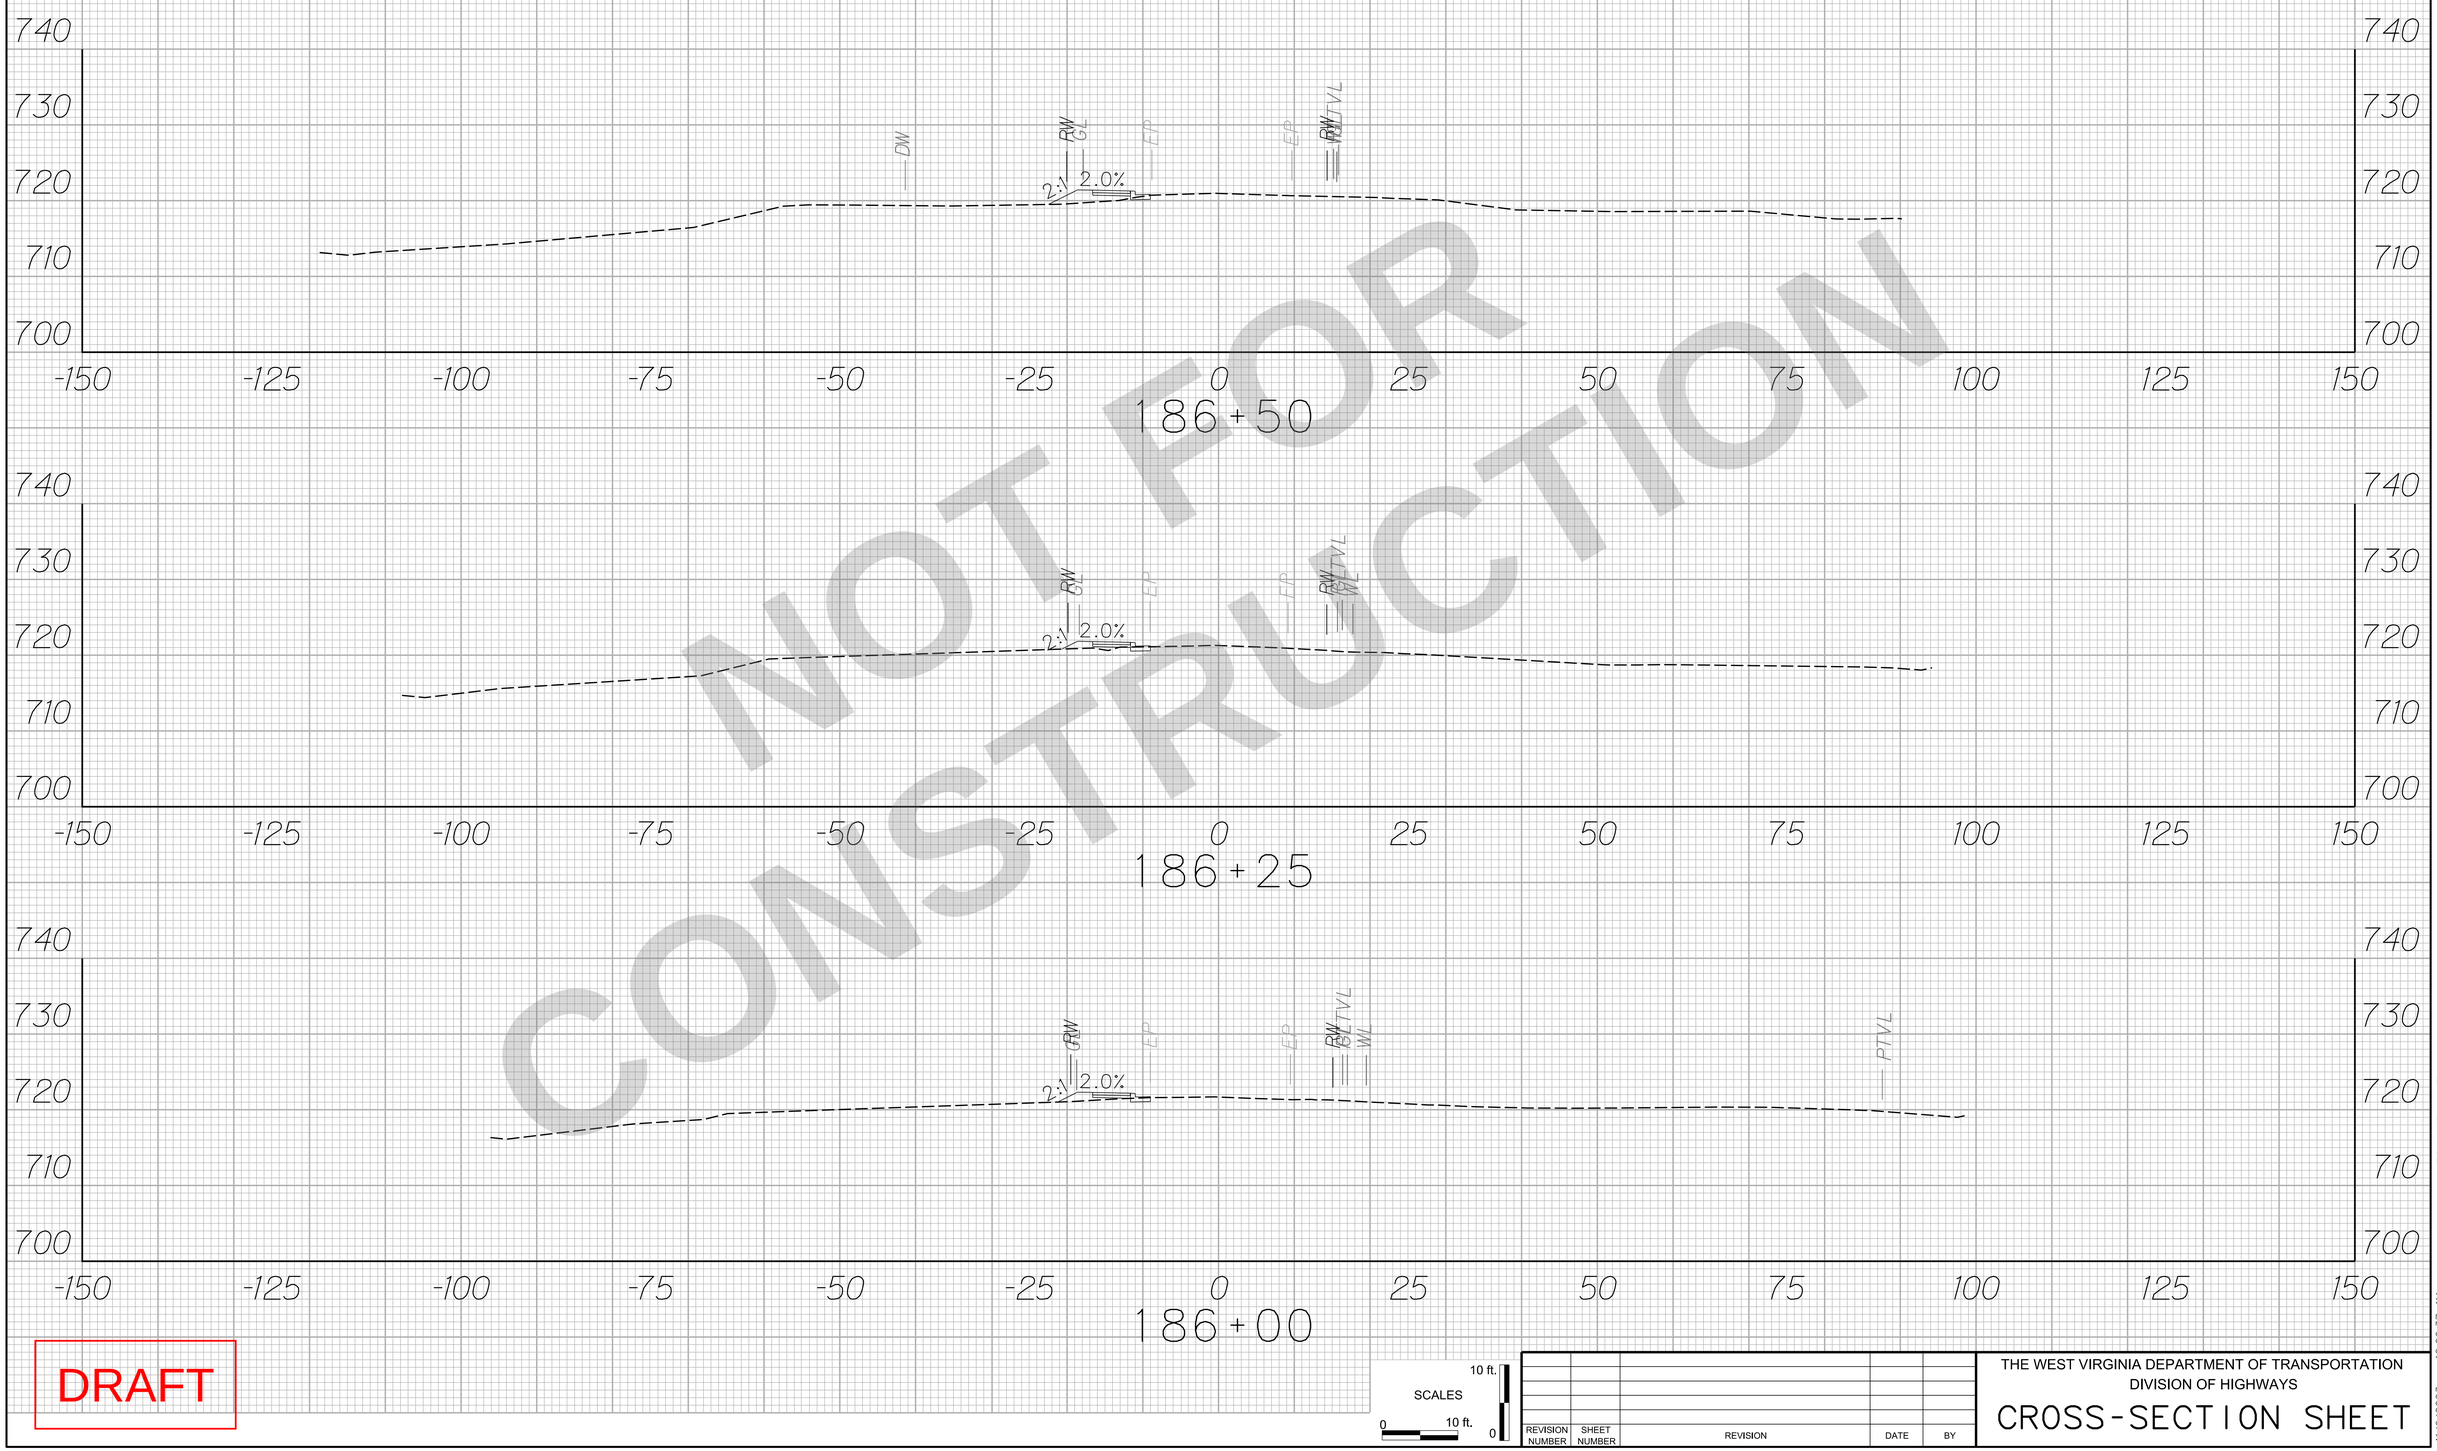

NOT FOR CONSTRUCTION

DRAFT

SCALES
10 ft.
0
10 ft.
0

REVISION NUMBER	SHEET NUMBER	REVISION	DATE	BY

THE WEST VIRGINIA DEPARTMENT OF TRANSPORTATION
DIVISION OF HIGHWAYS

CROSS-SECTION SHEET

11/9/2023 10:02:37 AM c:\pw_pll\harperrb\d3504265\rdy_TeaysMtVernon_xsec.sht

Public Roads Div	State Dist No	State Project No	Federal Project No	Fiscal Year	County	Sheet No	Total Sheets
WV	01	U340 -34/14- 0.01 00	TAP-0034(093)D	2024	PUTNAM	171	179

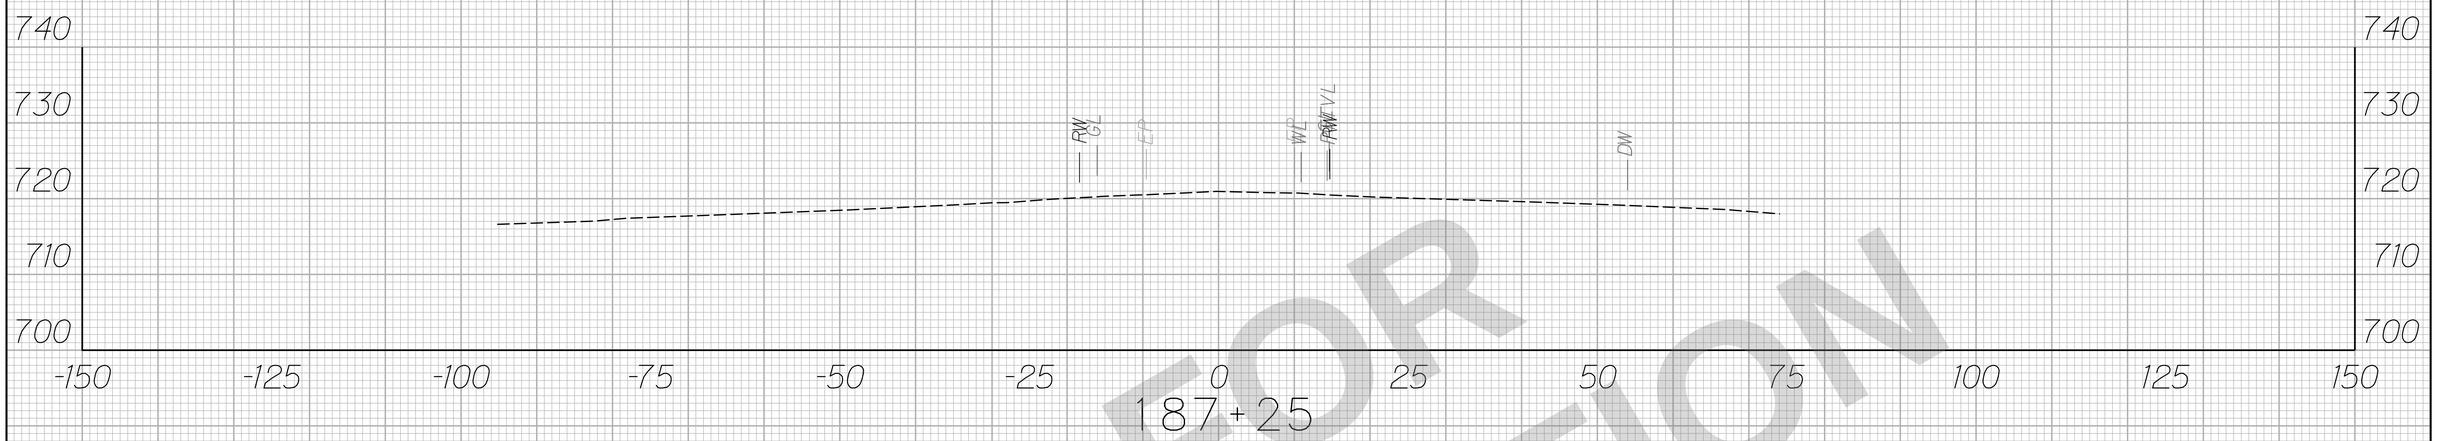

187+25

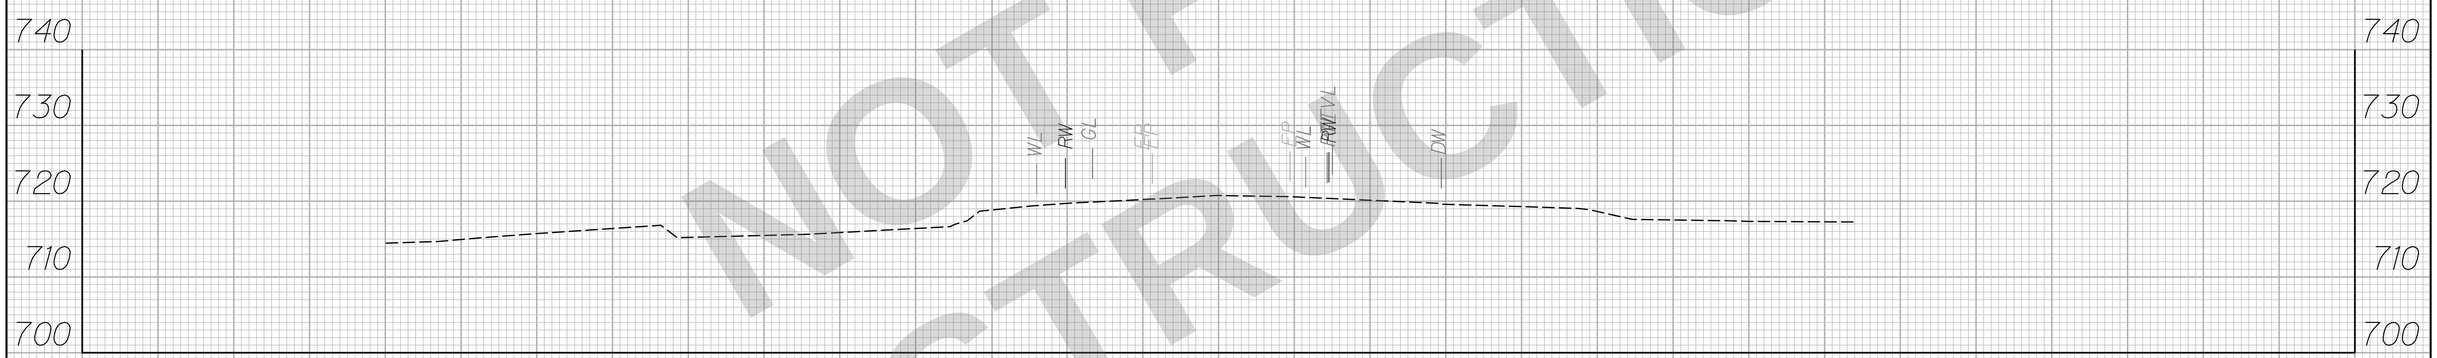

187+00

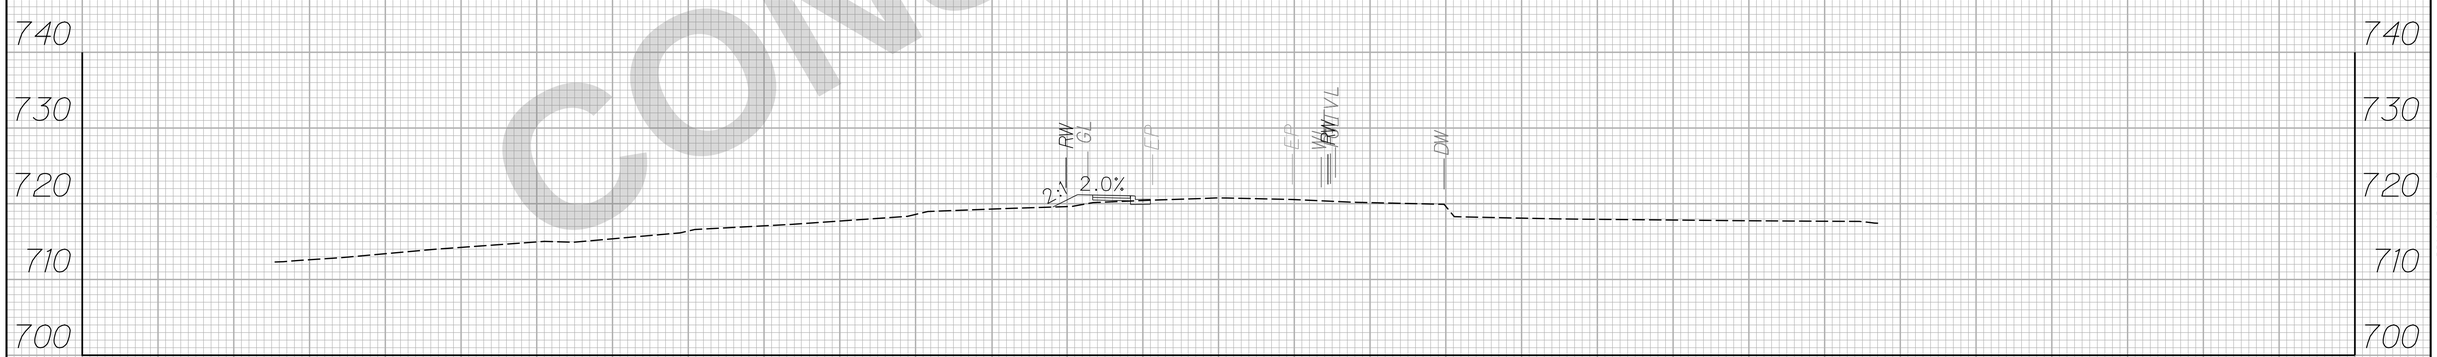

186+75

DRAFT

NOT FOR CONSTRUCTION

SCALES

10 ft. 0 — 0 10 ft.

REVISION NUMBER	SHEET NUMBER	REVISION	DATE	BY

THE WEST VIRGINIA DEPARTMENT OF TRANSPORTATION
DIVISION OF HIGHWAYS

CROSS-SECTION SHEET

11/9/2023 10:02:39 AM c:\pw_pit\harperrb\d3504265\rdy_TeaysMtVernon_xsec.sht

Public Roads Div	State Dist No	State Project No	Federal Project No	Fiscal Year	County	Sheet No	Total Sheets
WV	01	U340 -34/14- 0.01 00	TAP-0034(093)D	2024	PUTNAM	172	179

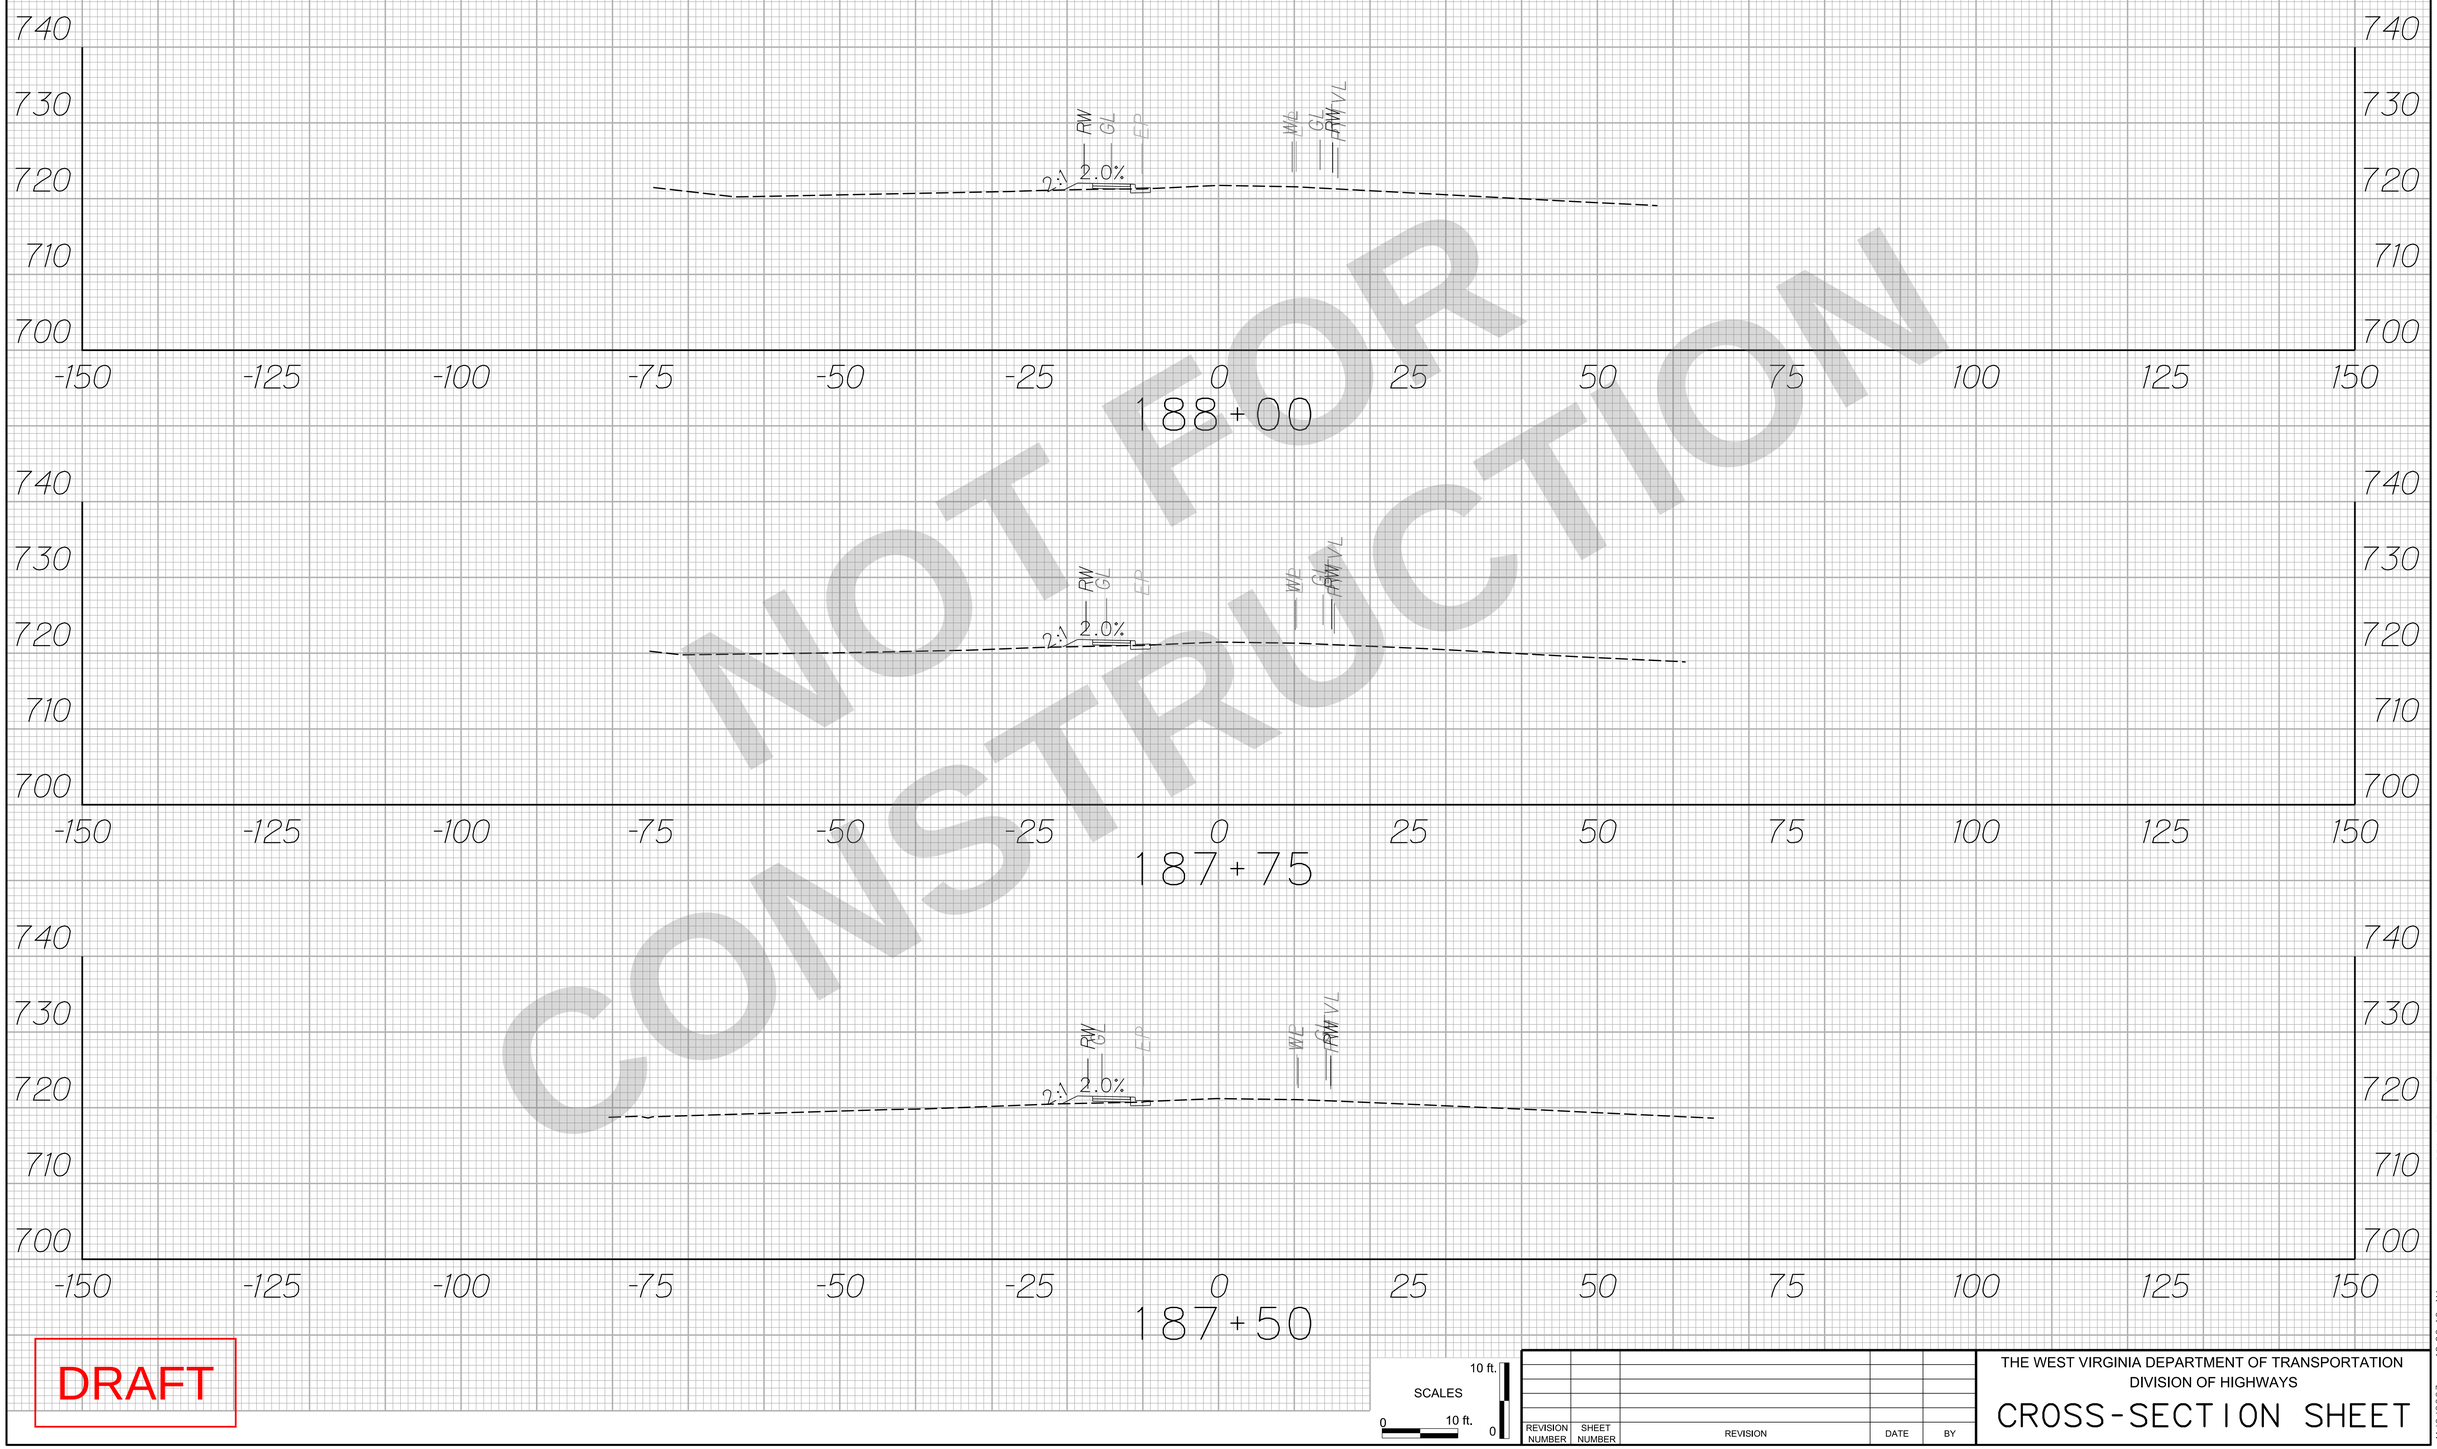

NOT FOR CONSTRUCTION

DRAFT

SCALES
10 ft.
0
10 ft.
0

REVISION NUMBER	SHEET NUMBER	REVISION	DATE	BY

THE WEST VIRGINIA DEPARTMENT OF TRANSPORTATION
DIVISION OF HIGHWAYS

CROSS-SECTION SHEET

11/9/2023 10:02:40 AM c:\pw_pl\harperrb\d3504265\rdy_TeaysMtVernon_xsec.sht

Public Roads Div	State Dist No	State Project No	Federal Project No	Fiscal Year	County	Sheet No	Total Sheets
WV	01	U340 -34/14- 0.01 00	TAP-0034(093)D	2024	PUTNAM	173	179

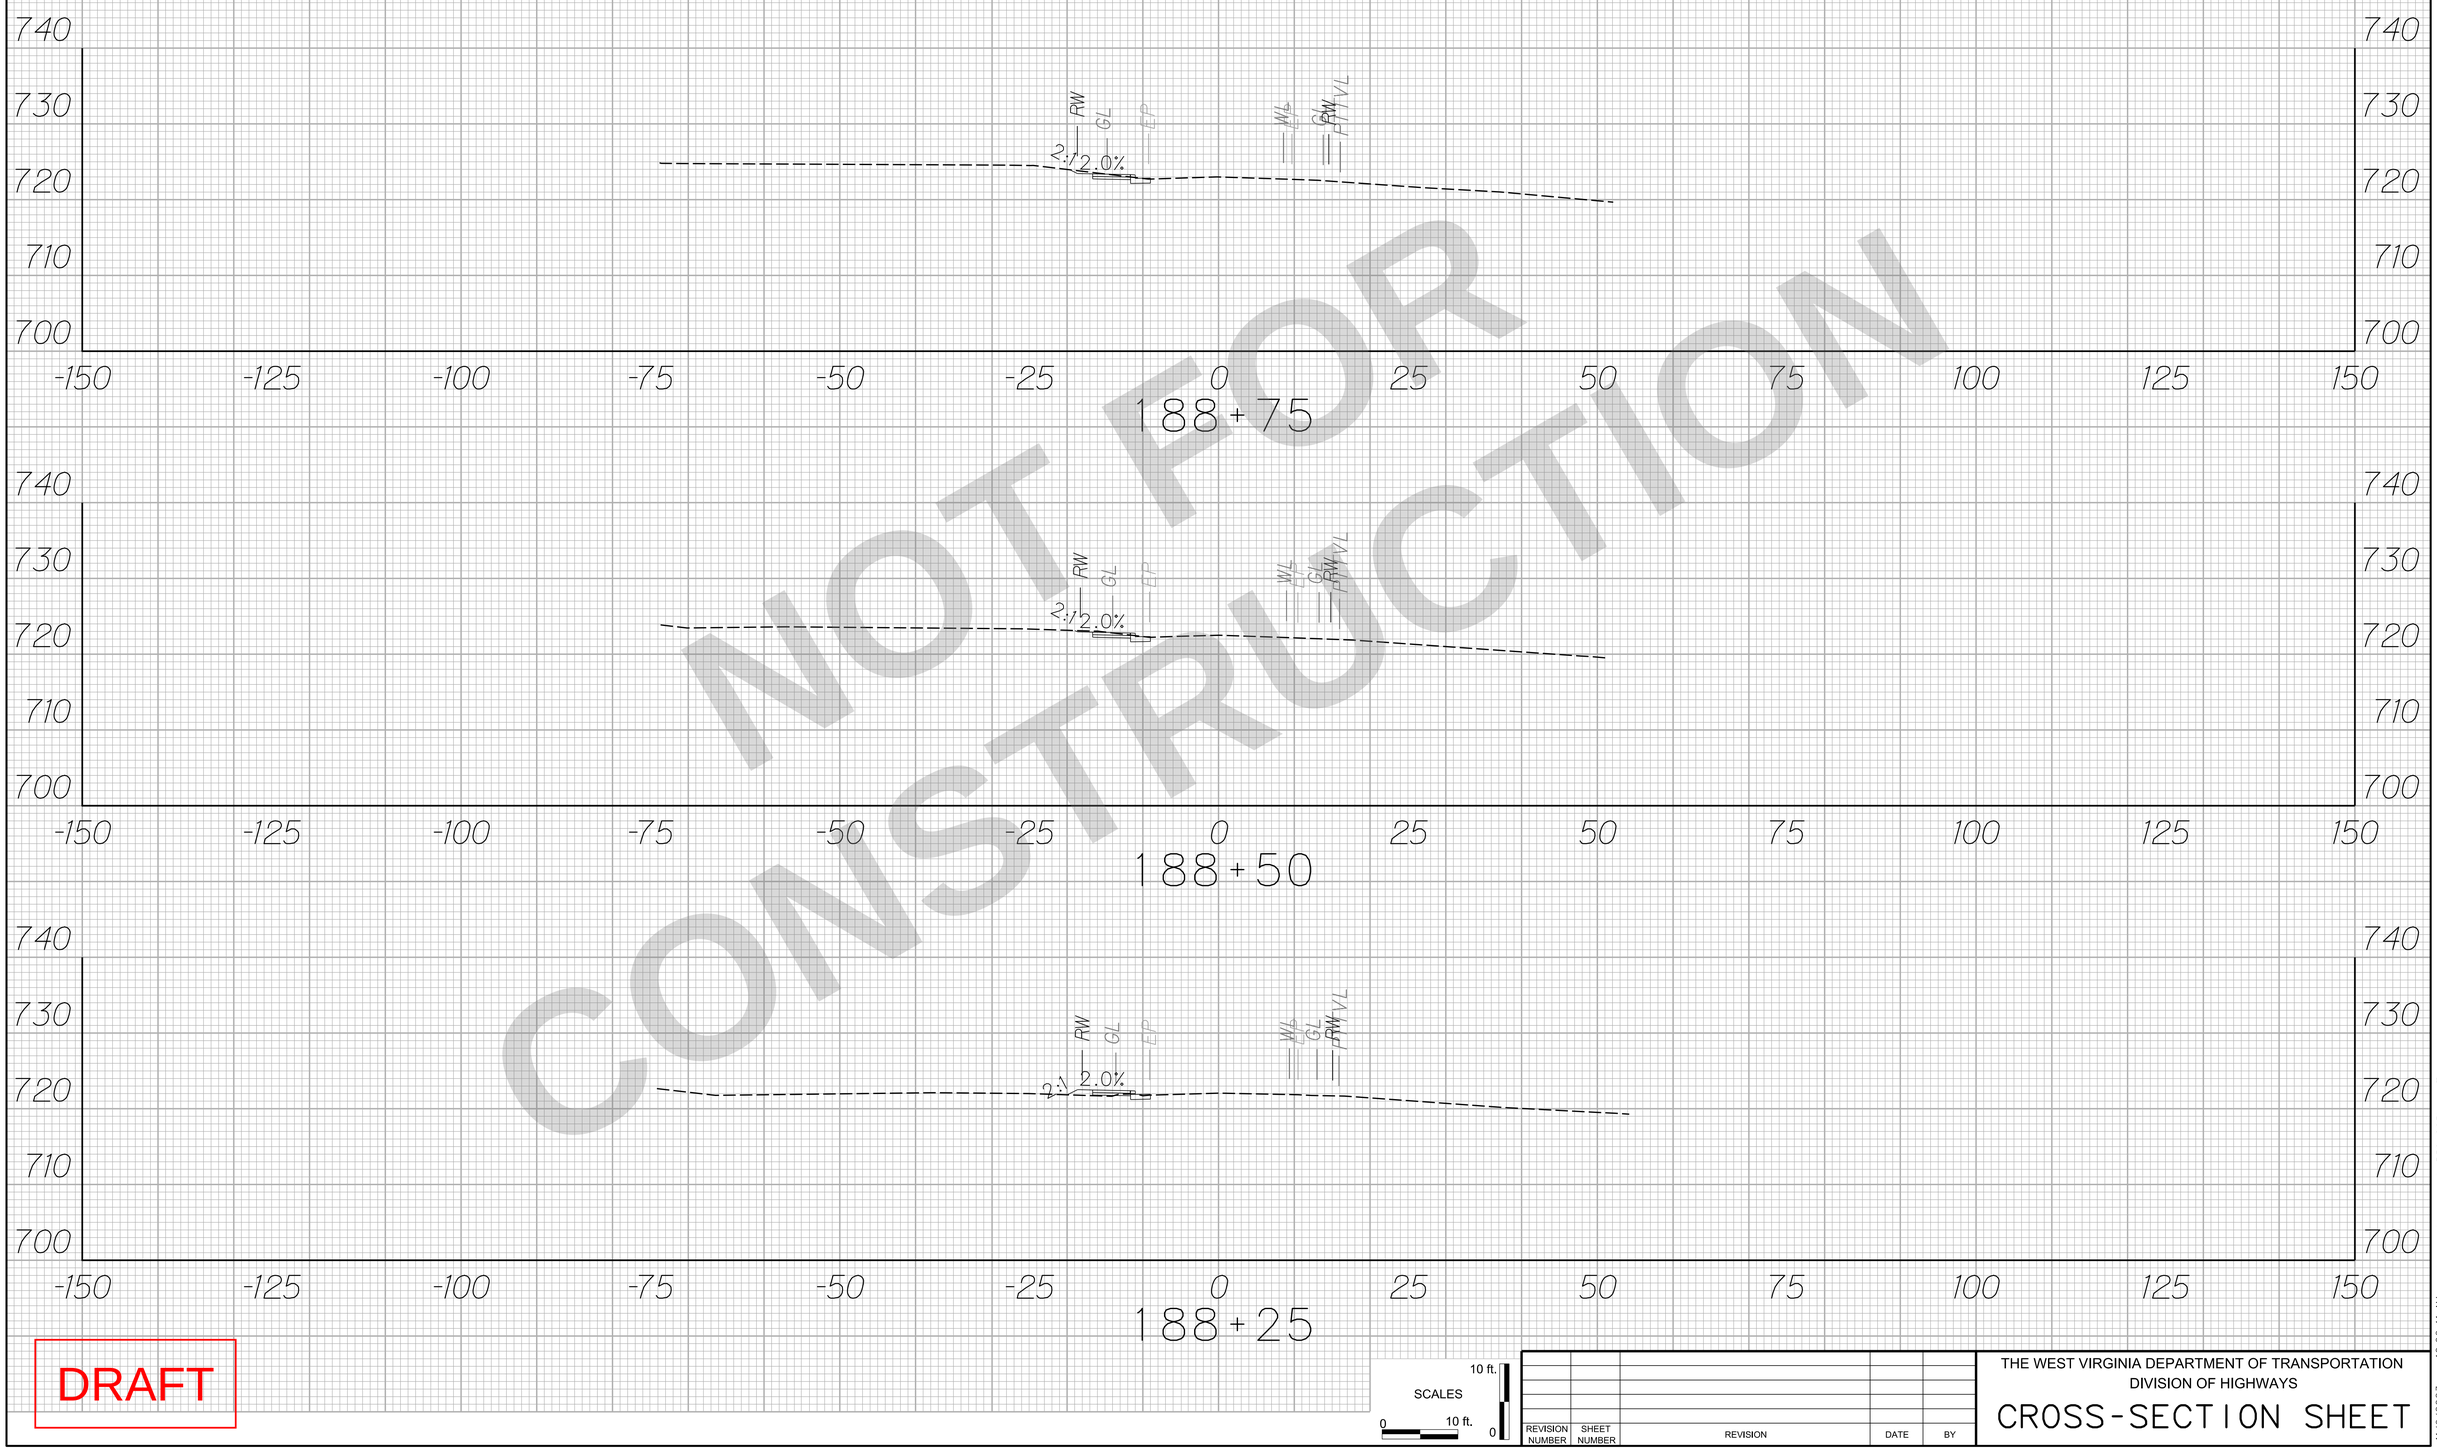

NOT FOR CONSTRUCTION

DRAFT

SCALES
10 ft.
0
10 ft.
0

REVISION NUMBER	SHEET NUMBER	REVISION	DATE	BY

THE WEST VIRGINIA DEPARTMENT OF TRANSPORTATION
DIVISION OF HIGHWAYS

CROSS-SECTION SHEET

11/9/2023 10:02:41 AM c:\pw_pl\harperrb\d3504265\rdy_TeaysMtVernon_xsec.sht

Public Roads Div	State Dist No	State Project No	Federal Project No	Fiscal Year	County	Sheet No	Total Sheets
WV	01	U340 -34/14- 0.01 00	TAP-0034(093)D	2024	PUTNAM	174	179

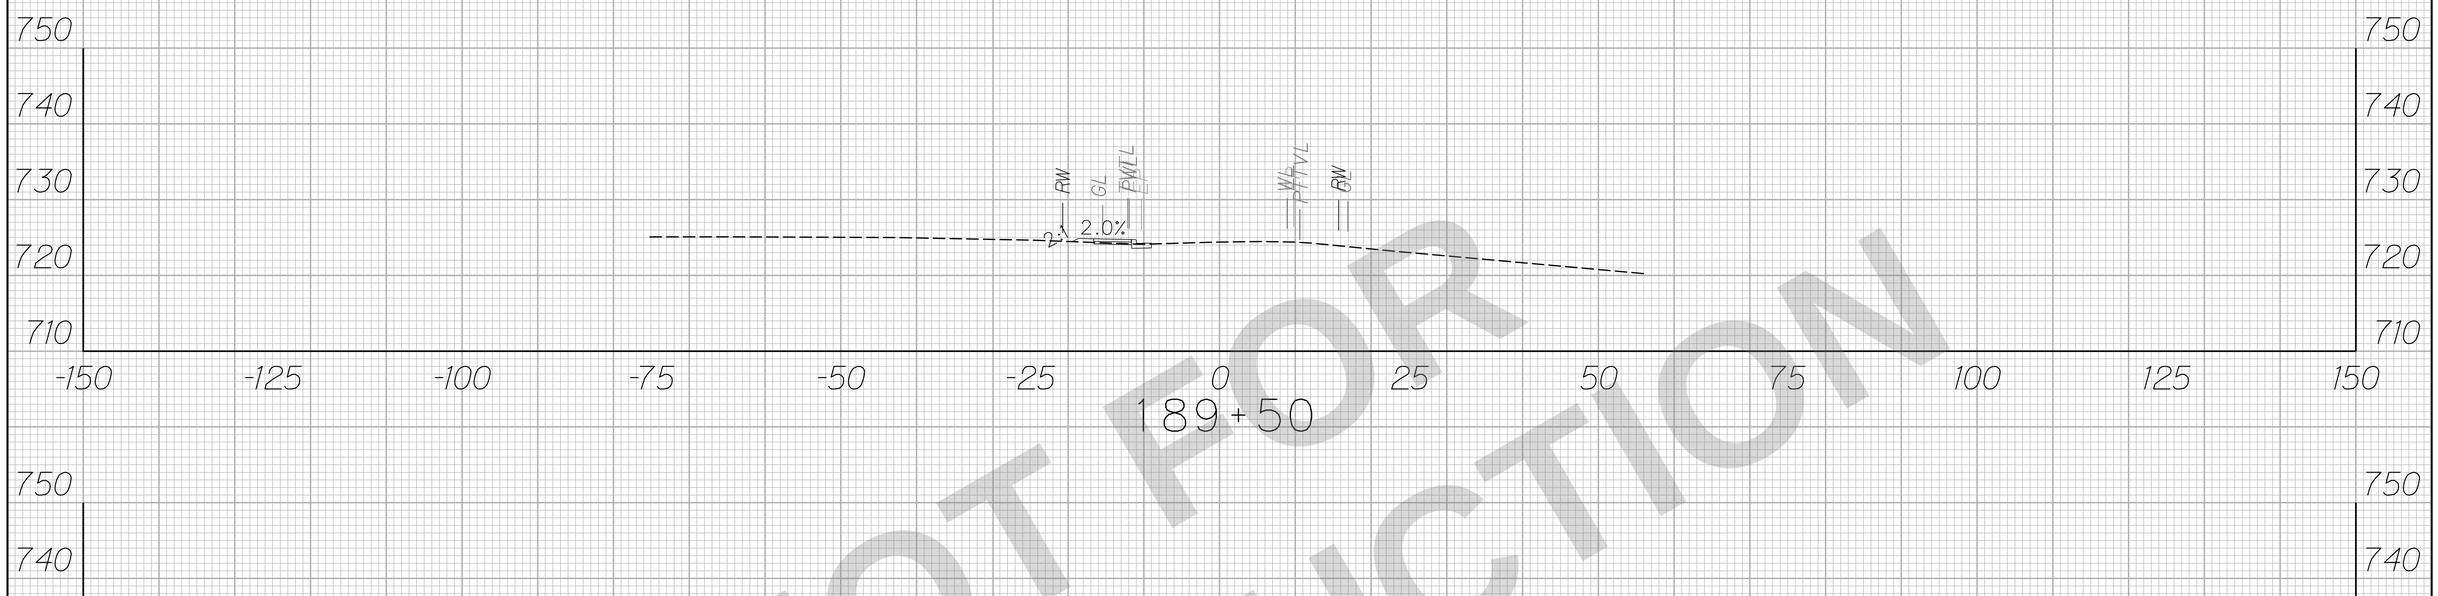

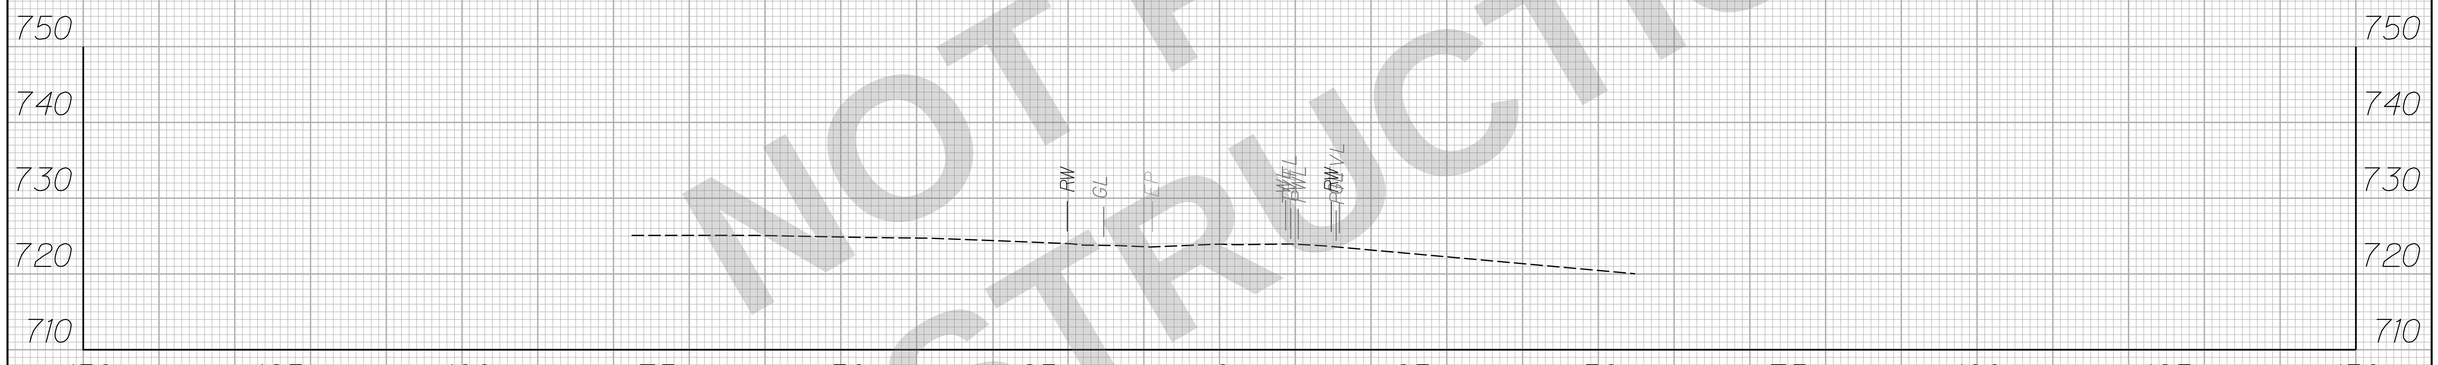

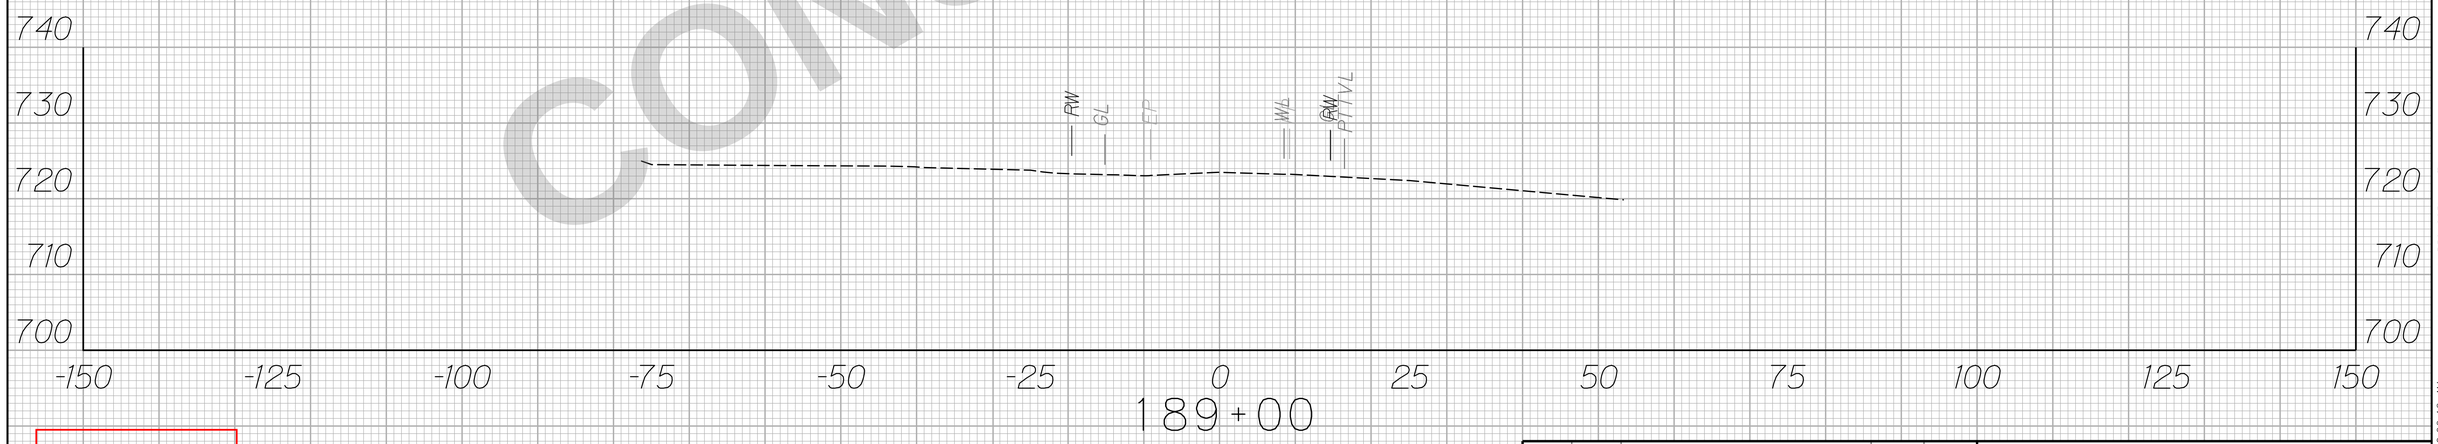

NOT FOR CONSTRUCTION

DRAFT

SCALES
10 ft.
0
10 ft.
0

REVISION NUMBER	SHEET NUMBER	REVISION	DATE	BY

THE WEST VIRGINIA DEPARTMENT OF TRANSPORTATION
DIVISION OF HIGHWAYS

CROSS-SECTION SHEET

11/9/2023 10:02:42 AM c:\pw_pl1\tharperb\d3504265\rdy_TeaysMtVernon_xsec.sht

Public Roads Div	State Dist No	State Project No	Federal Project No	Fiscal Year	County	Sheet No	Total Sheets
WV	01	U340 -34/14- 0.01 00	TAP-0034(093)D	2024	PUTNAM	175	179

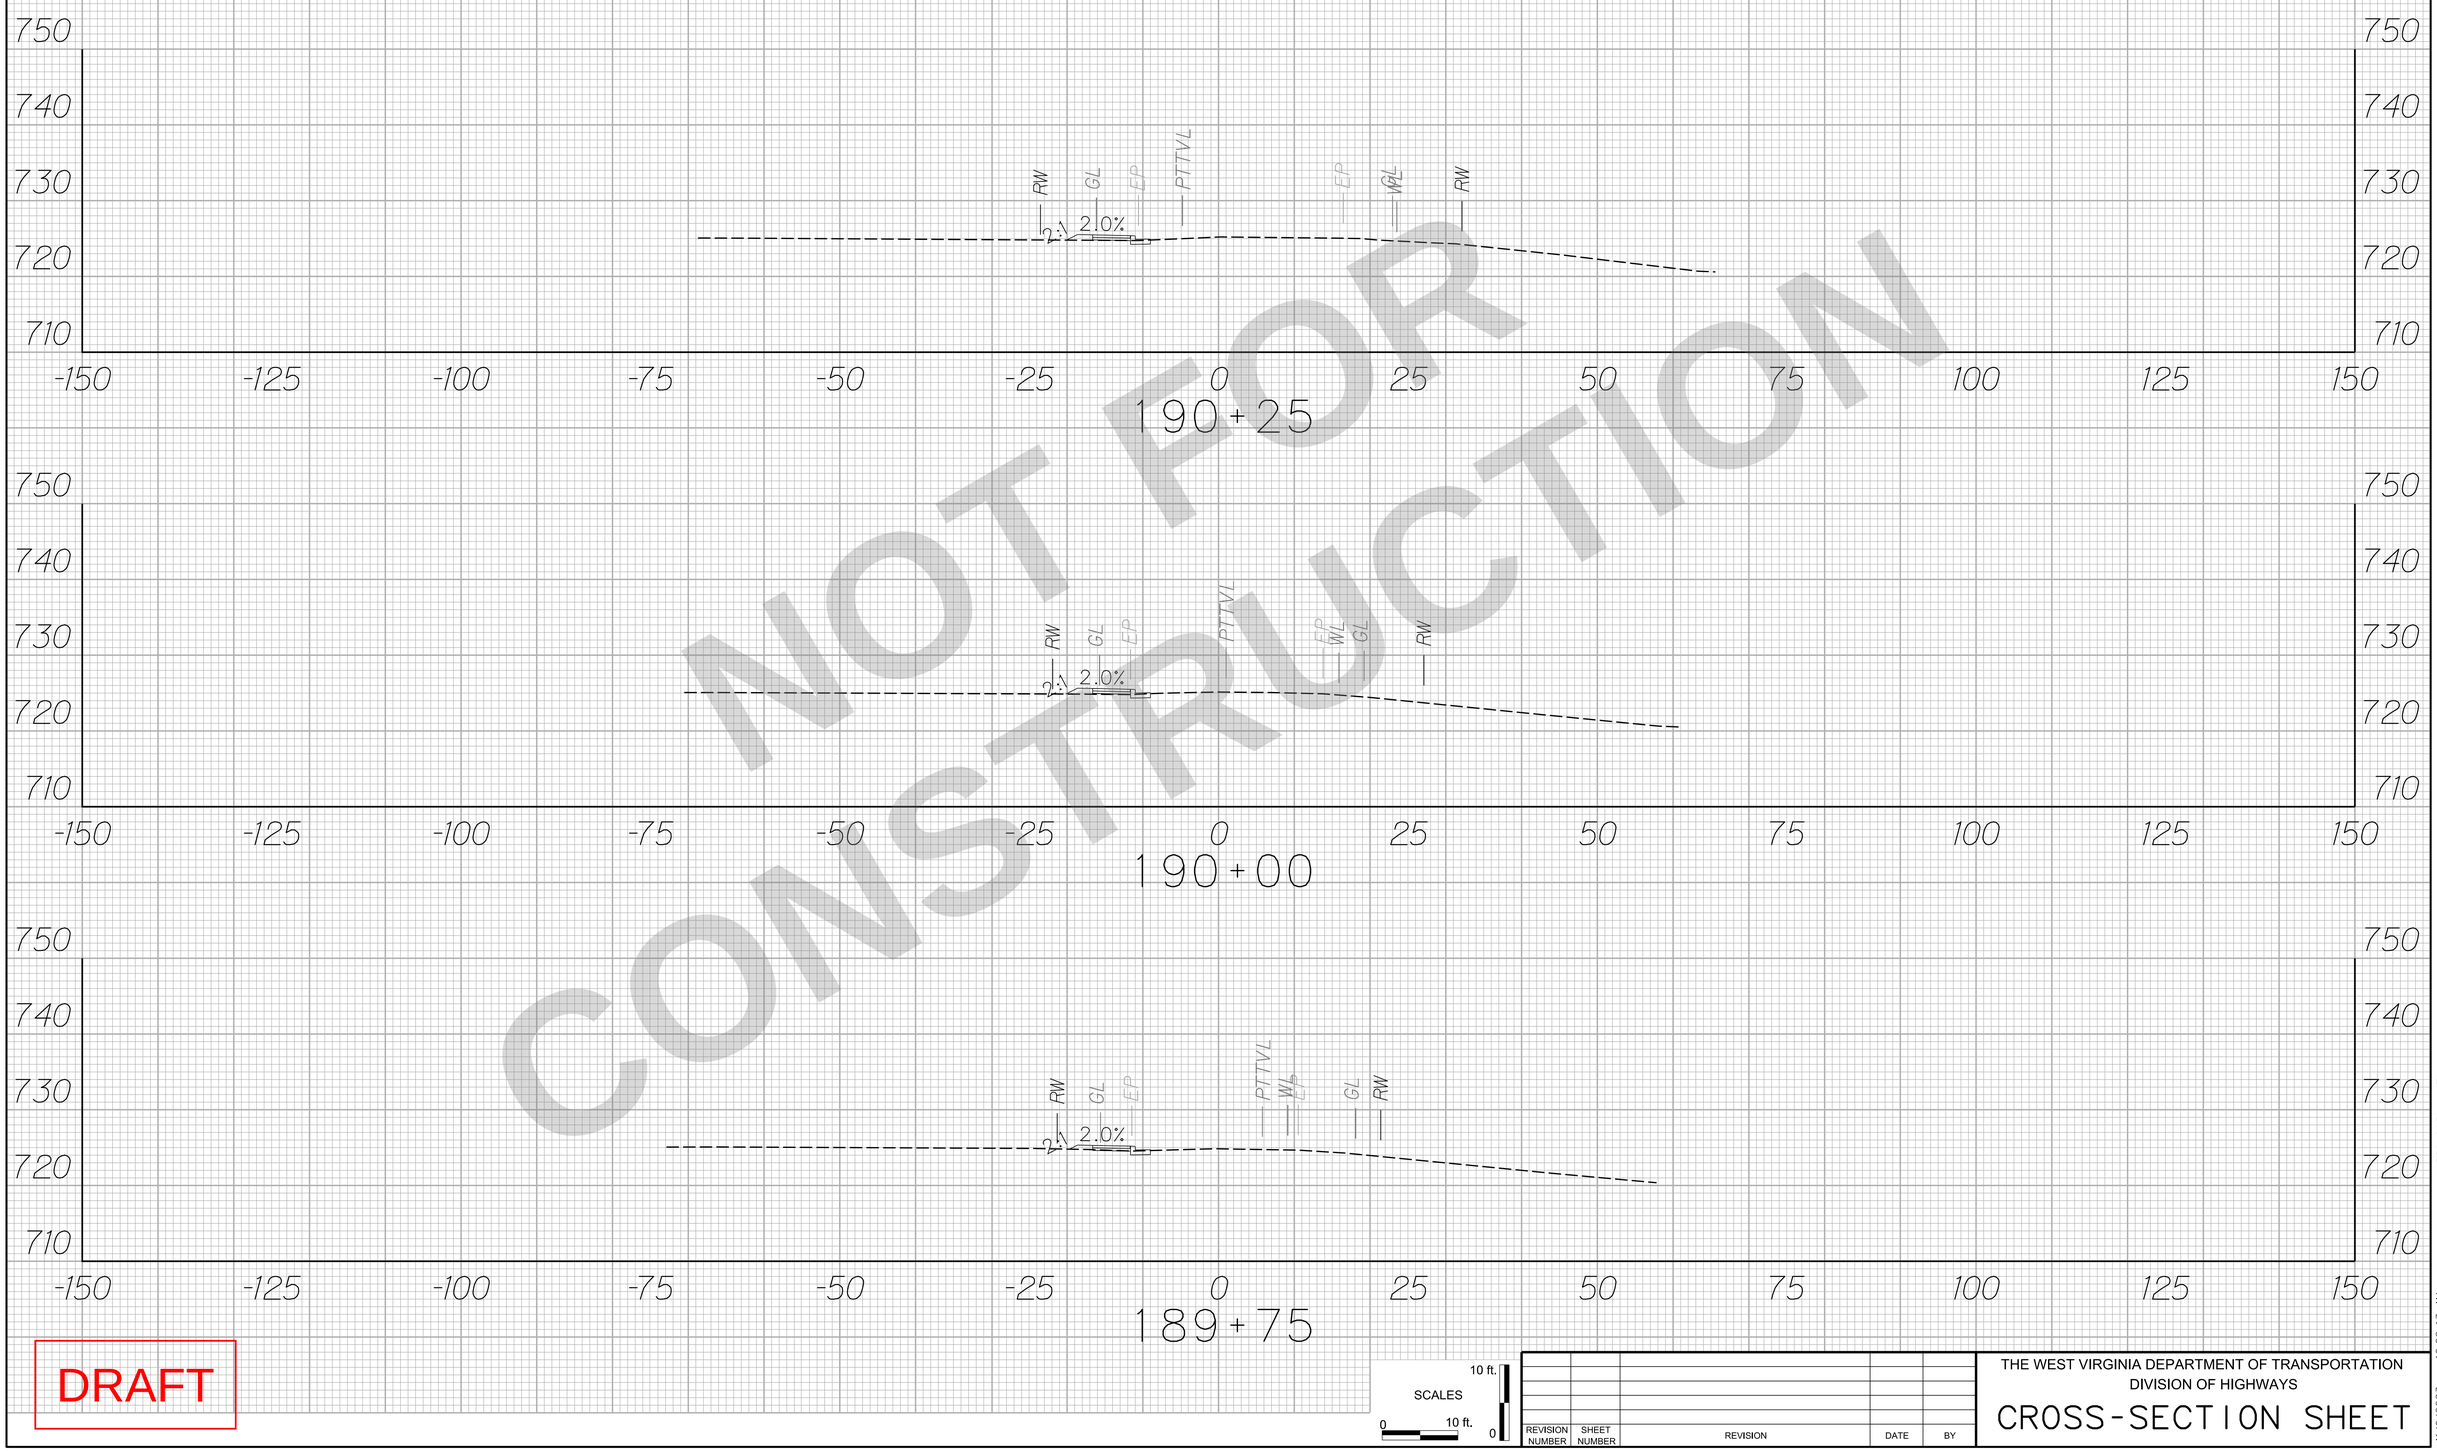

NOT FOR CONSTRUCTION

DRAFT

SCALES
10 ft.
0 10 ft. 0

REVISION NUMBER	SHEET NUMBER	REVISION	DATE	BY

THE WEST VIRGINIA DEPARTMENT OF TRANSPORTATION
DIVISION OF HIGHWAYS

CROSS-SECTION SHEET

11/9/2023 10:02:43 AM c:\pw_pll\harperrb\d3504265\rdy_TeaysMtVernon_xsec.sht

Public Roads Div	State Dist No	State Project No	Federal Project No	Fiscal Year	County	Sheet No	Total Sheets
WV	01	U340 -34/14- 0.01 00	TAP-0034(093)D	2024	PUTNAM	176	179

191+00

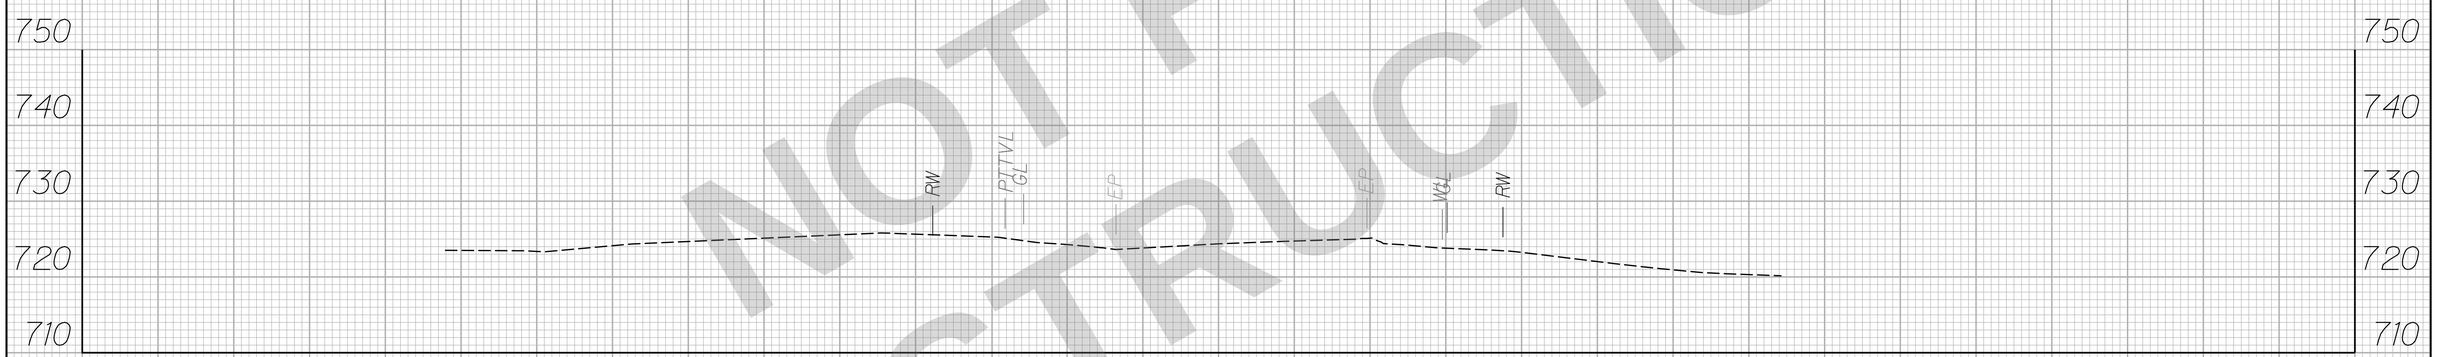

190+75

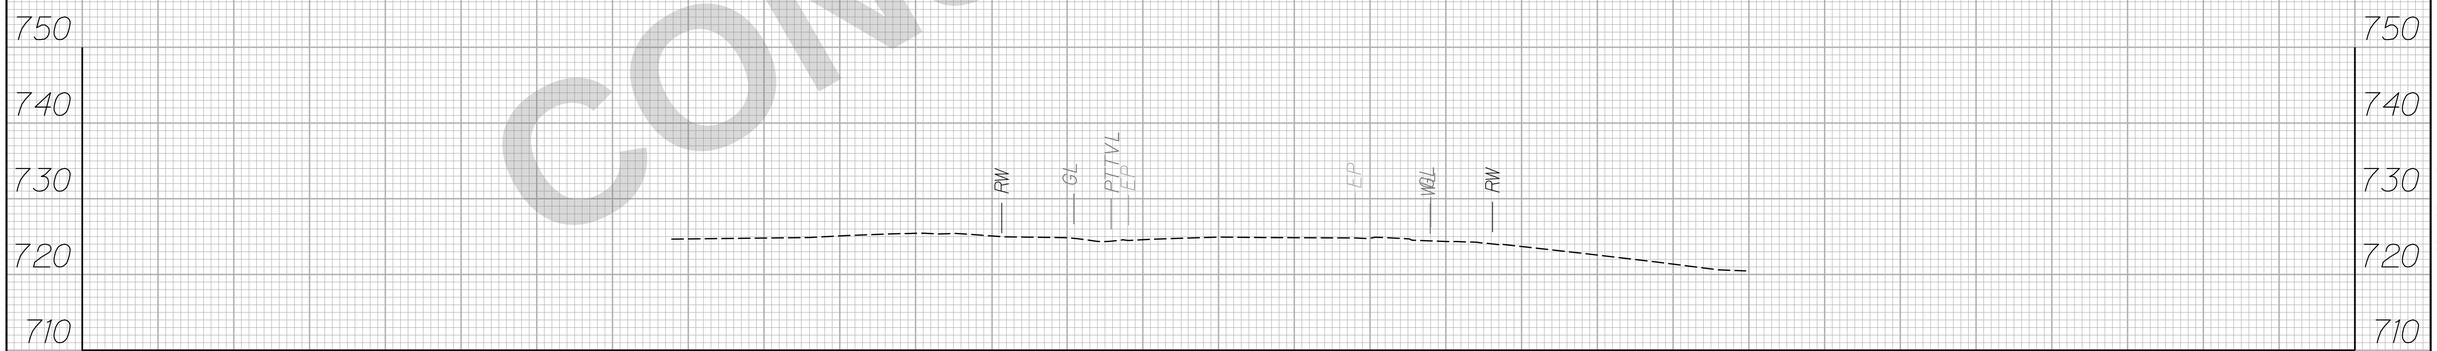

190+50

DRAFT

NOT FOR CONSTRUCTION

SCALES

10 ft.
0

10 ft.
0

REVISION NUMBER	SHEET NUMBER	REVISION	DATE	BY

THE WEST VIRGINIA DEPARTMENT OF TRANSPORTATION
DIVISION OF HIGHWAYS

CROSS-SECTION SHEET

11/9/2023 10:02:44 AM c:\pw_pit\harperb\d3504265\rdy_TeaysMtVernon_xsec.sht

Public Roads Div	State Dist No	State Project No	Federal Project No	Fiscal Year	County	Sheet No	Total Sheets
WV	01	U340 -34/14- 0.01 00	TAP-0034(093)D	2024	PUTNAM	177	179

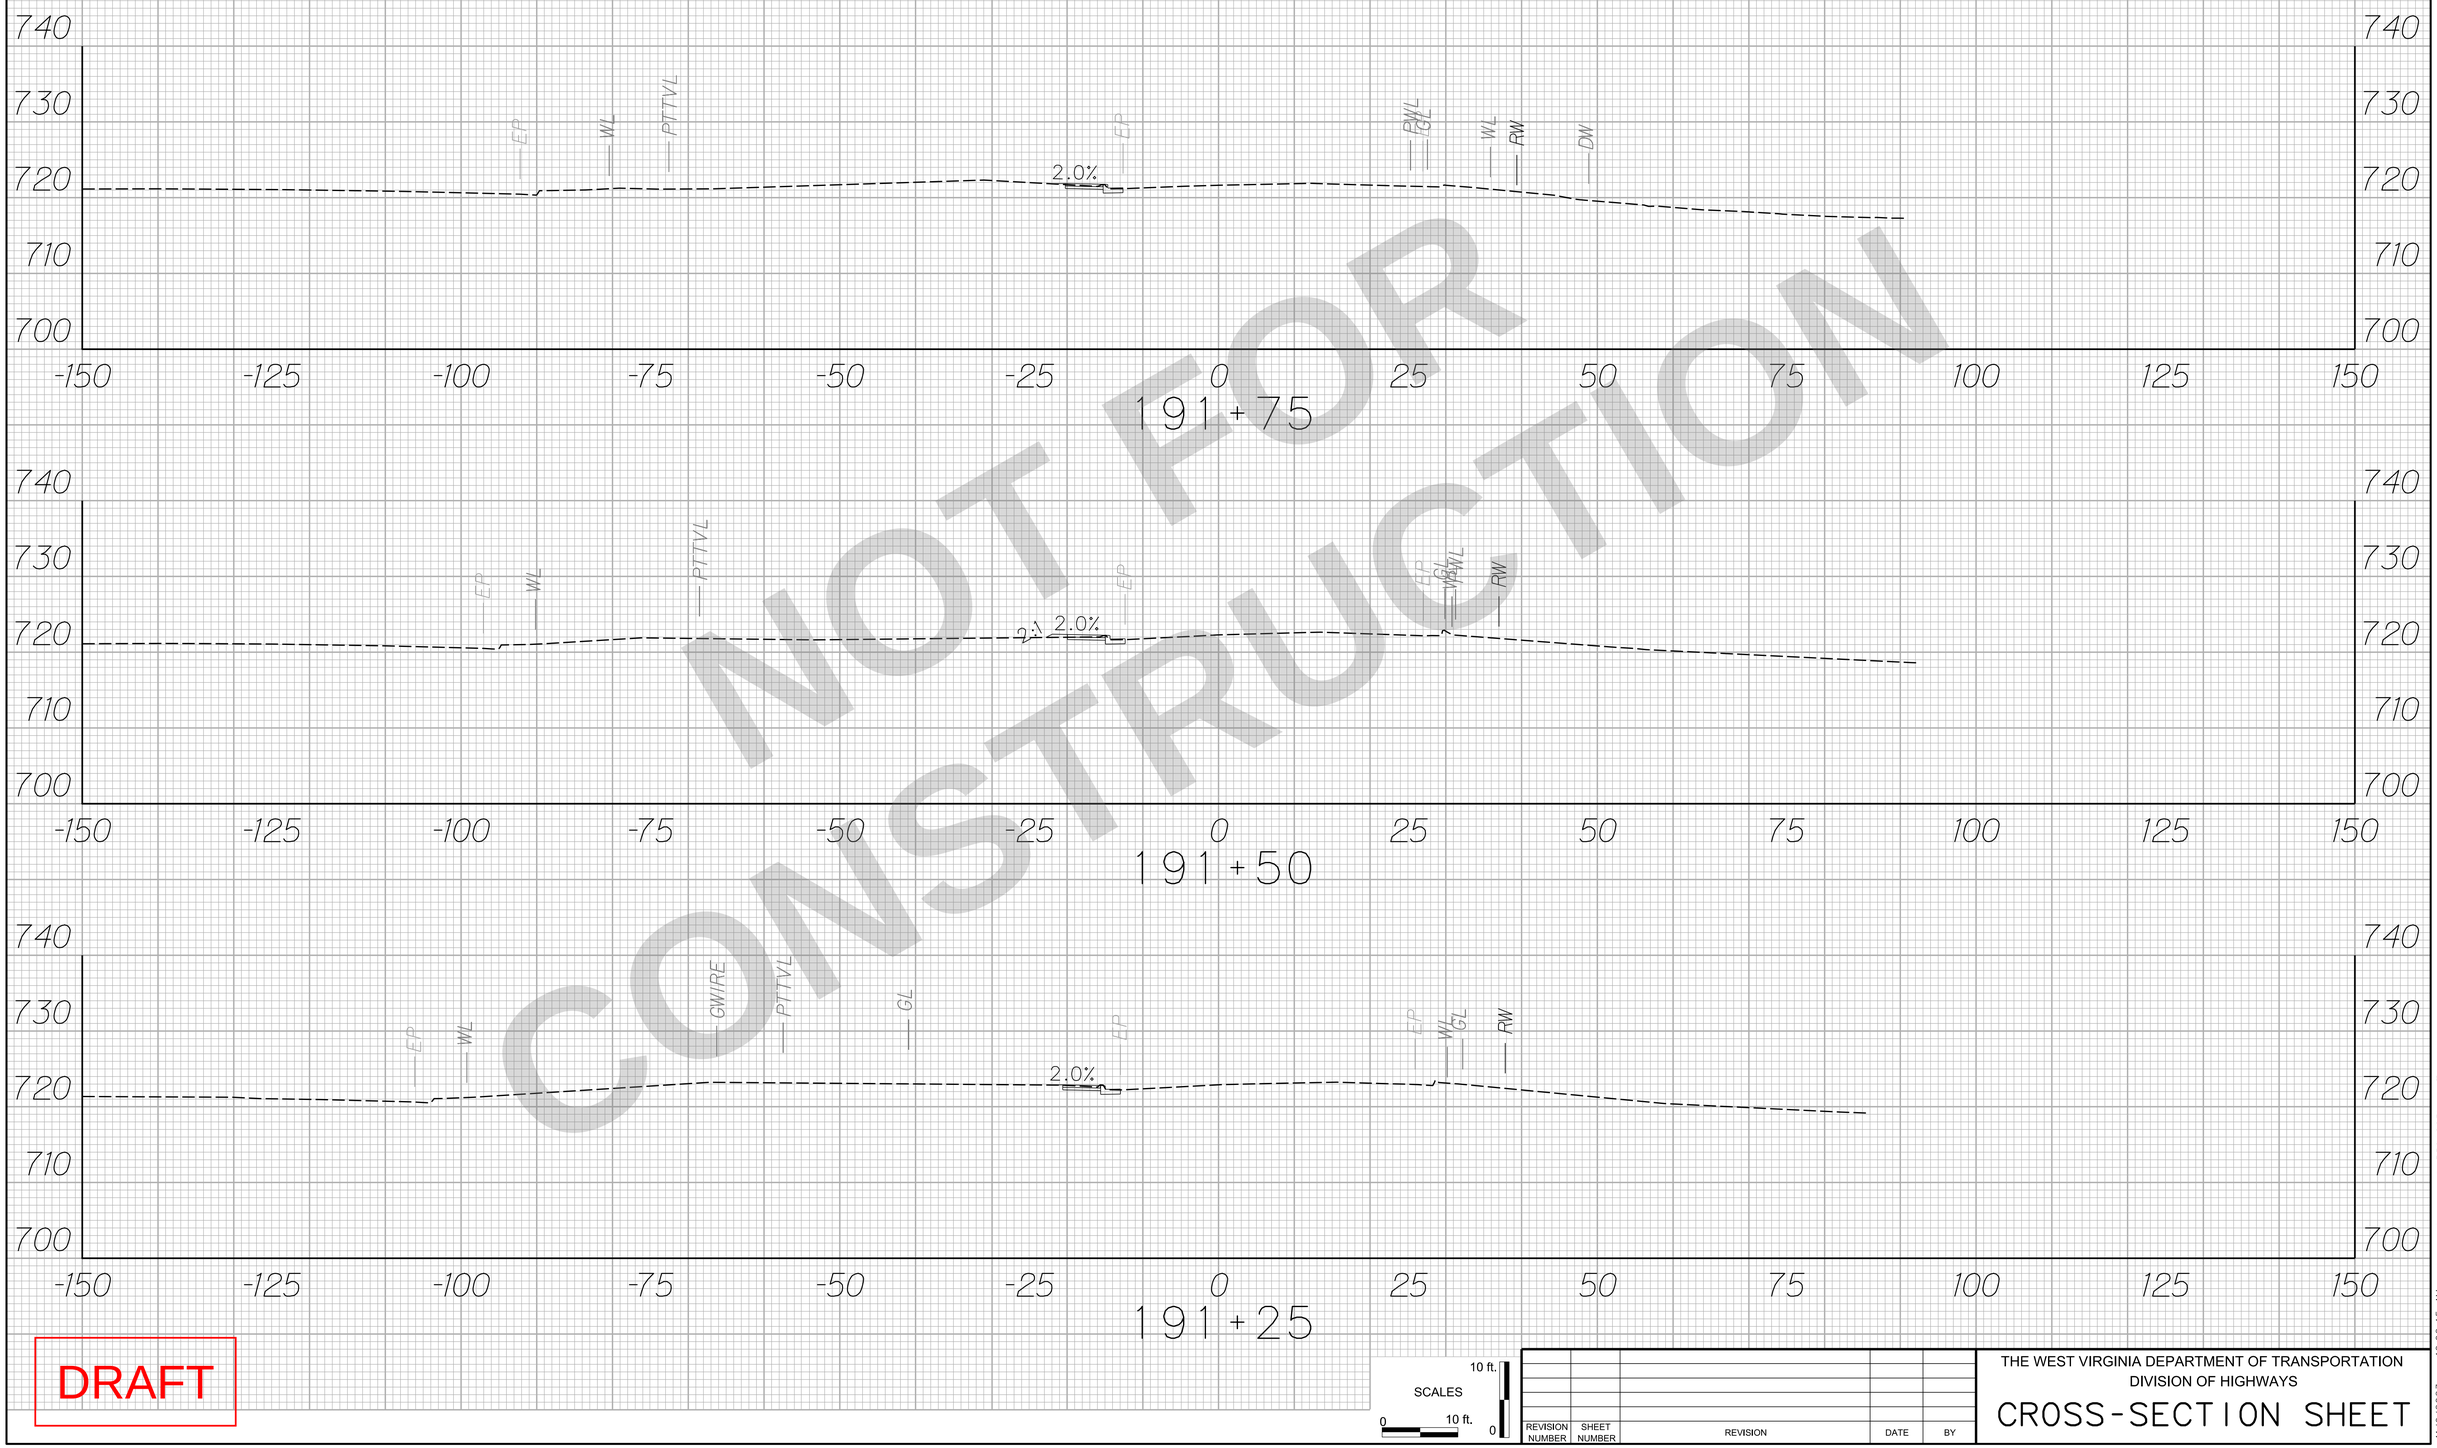

NOT FOR CONSTRUCTION

DRAFT

SCALES

10 ft. 0 10 ft. 0

REVISION NUMBER	SHEET NUMBER	REVISION	DATE	BY

THE WEST VIRGINIA DEPARTMENT OF TRANSPORTATION
DIVISION OF HIGHWAYS

CROSS-SECTION SHEET

11/9/2023 10:02:45 AM c:\pw_pl\harperrb\d3504265\rdy_TeaysMtVernon_xsec.sht

Public Roads Div	State Dist No	State Project No	Federal Project No	Fiscal Year	County	Sheet No	Total Sheets
WV	01	U340 -34/14- 0.01 00	TAP-0034(093)D	2024	PUTNAM	178	179

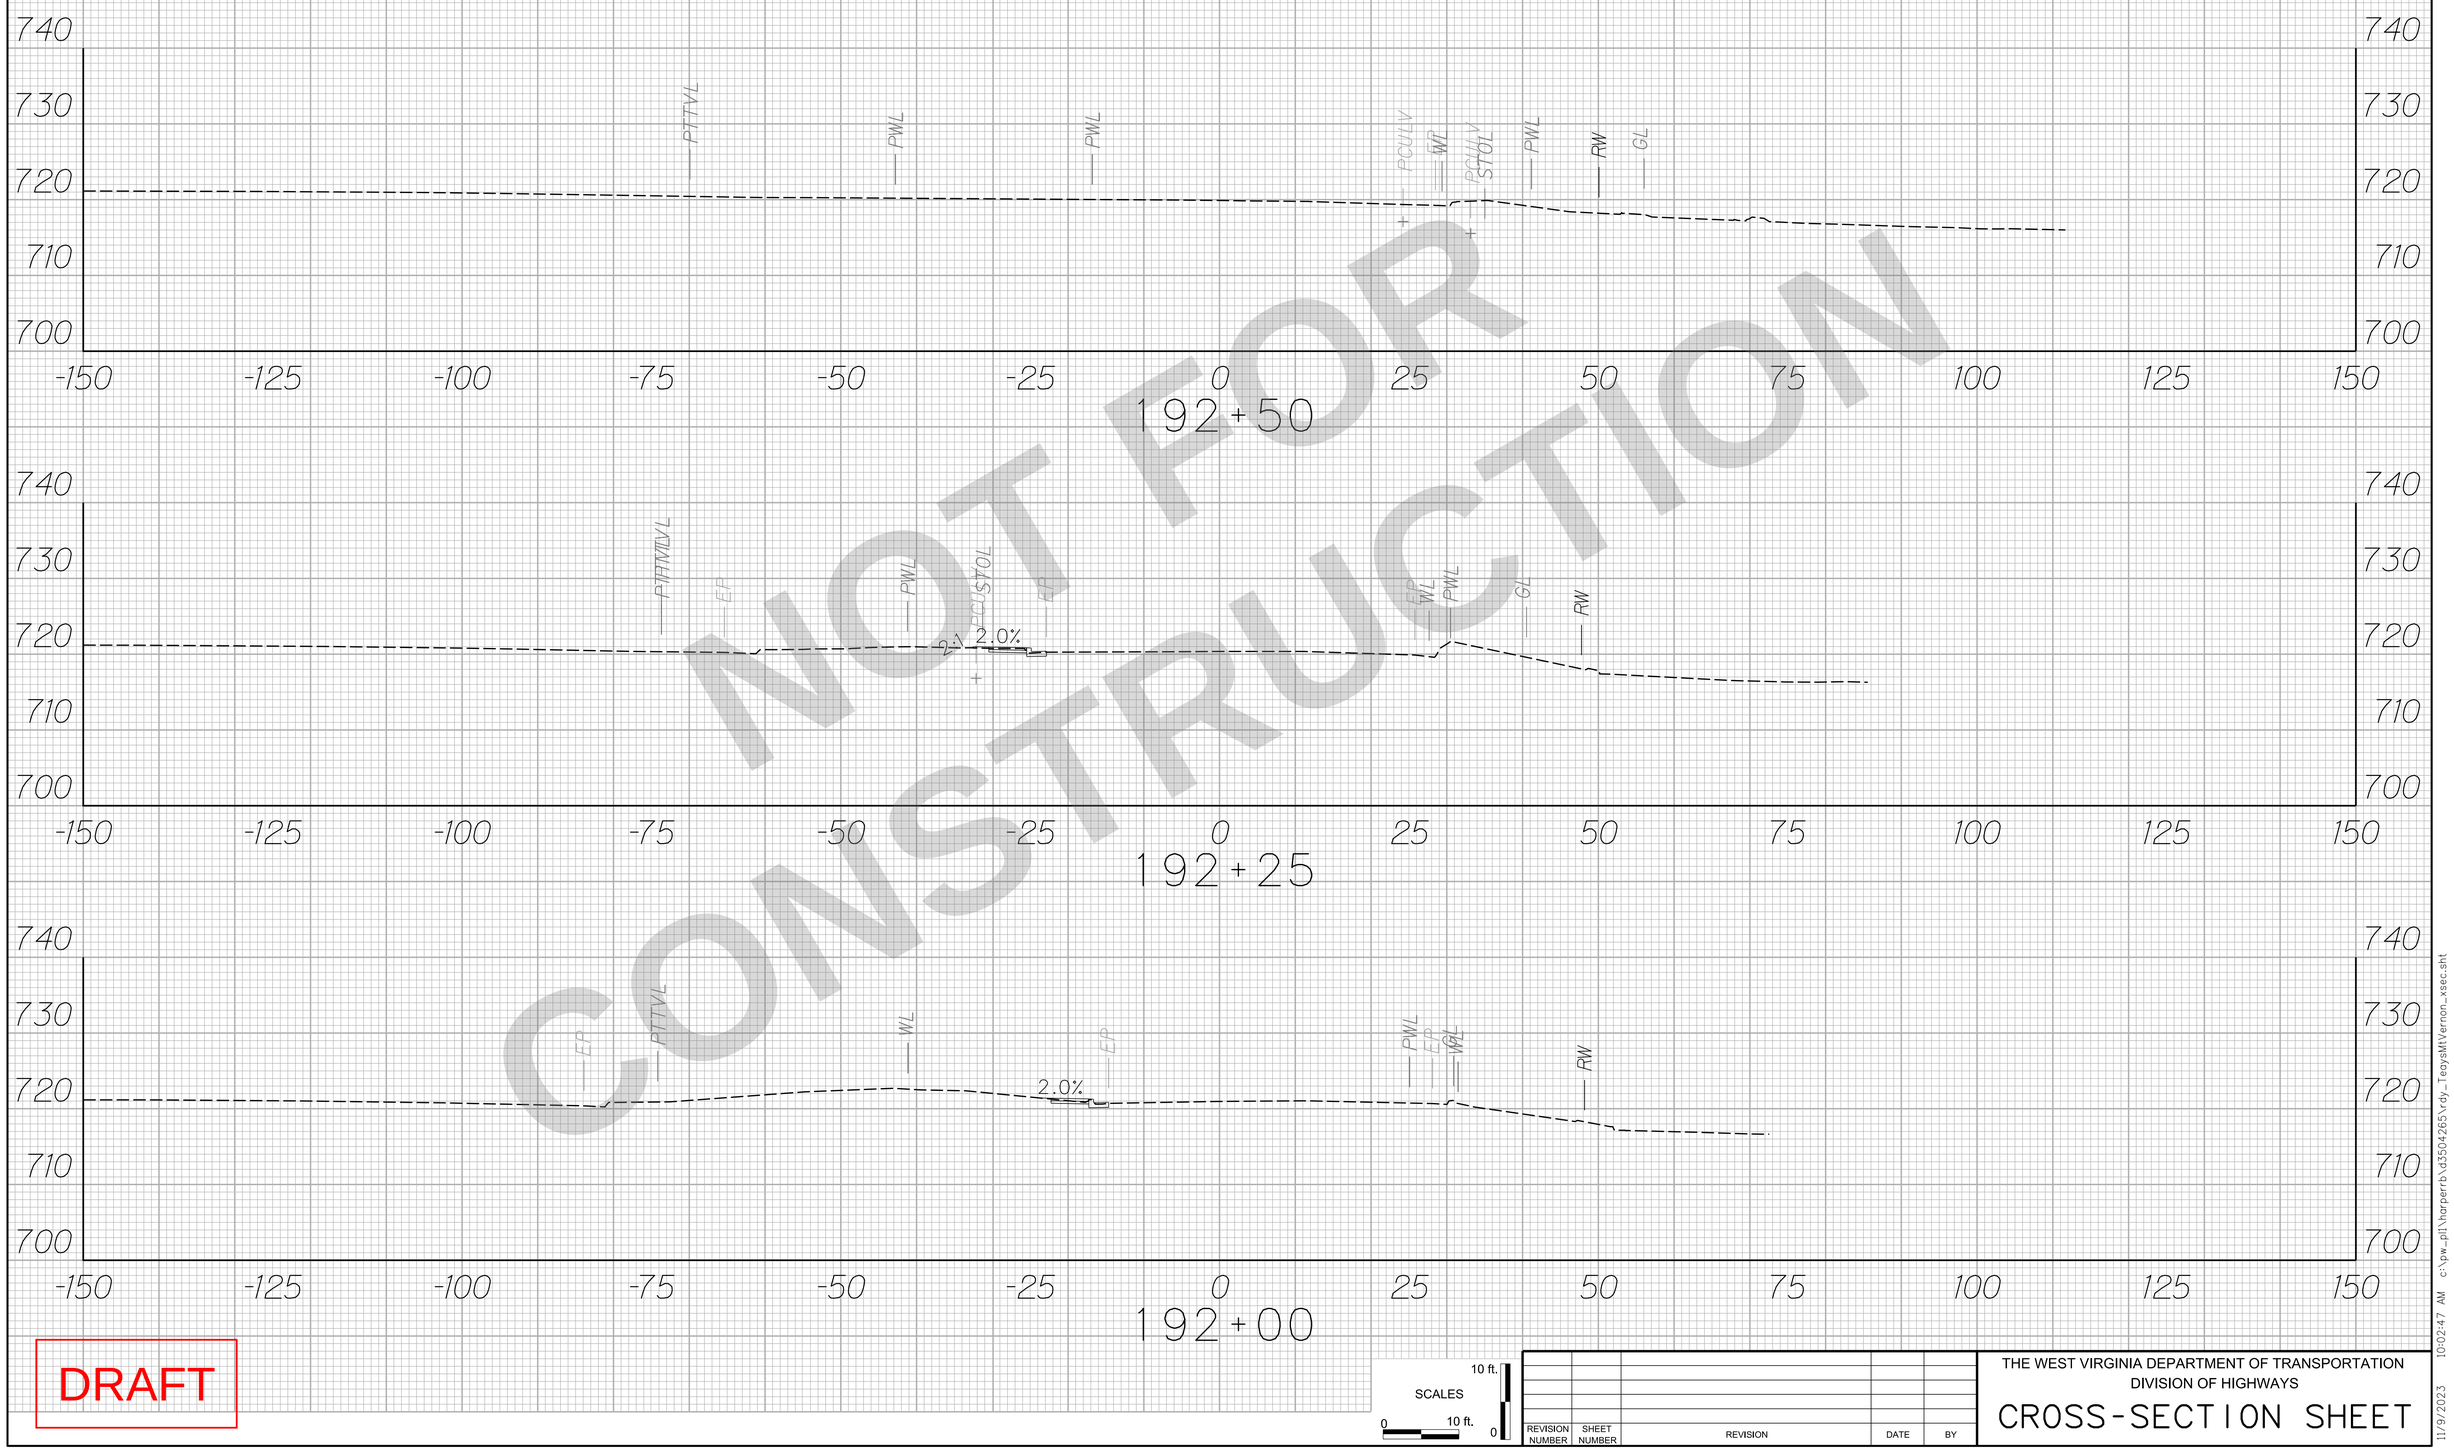

NOT FOR CONSTRUCTION

DRAFT

SCALES

10 ft. 0 0 10 ft.

REVISION NUMBER	SHEET NUMBER	REVISION	DATE	BY

THE WEST VIRGINIA DEPARTMENT OF TRANSPORTATION
DIVISION OF HIGHWAYS

CROSS-SECTION SHEET

11/9/2023 10:02:47 AM c:\pw_pl\harperrb\d3504265\rdy_TeaysMtVernon_xsec.sht

Public Roads Div	State Dist No	State Project No	Federal Project No	Fiscal Year	County	Sheet No	Total Sheets
WV	01	U340 -34/14- 0.01 00	TAP-0034(093)D	2024	PUTNAM	179	179

NOT FOR CONSTRUCTION

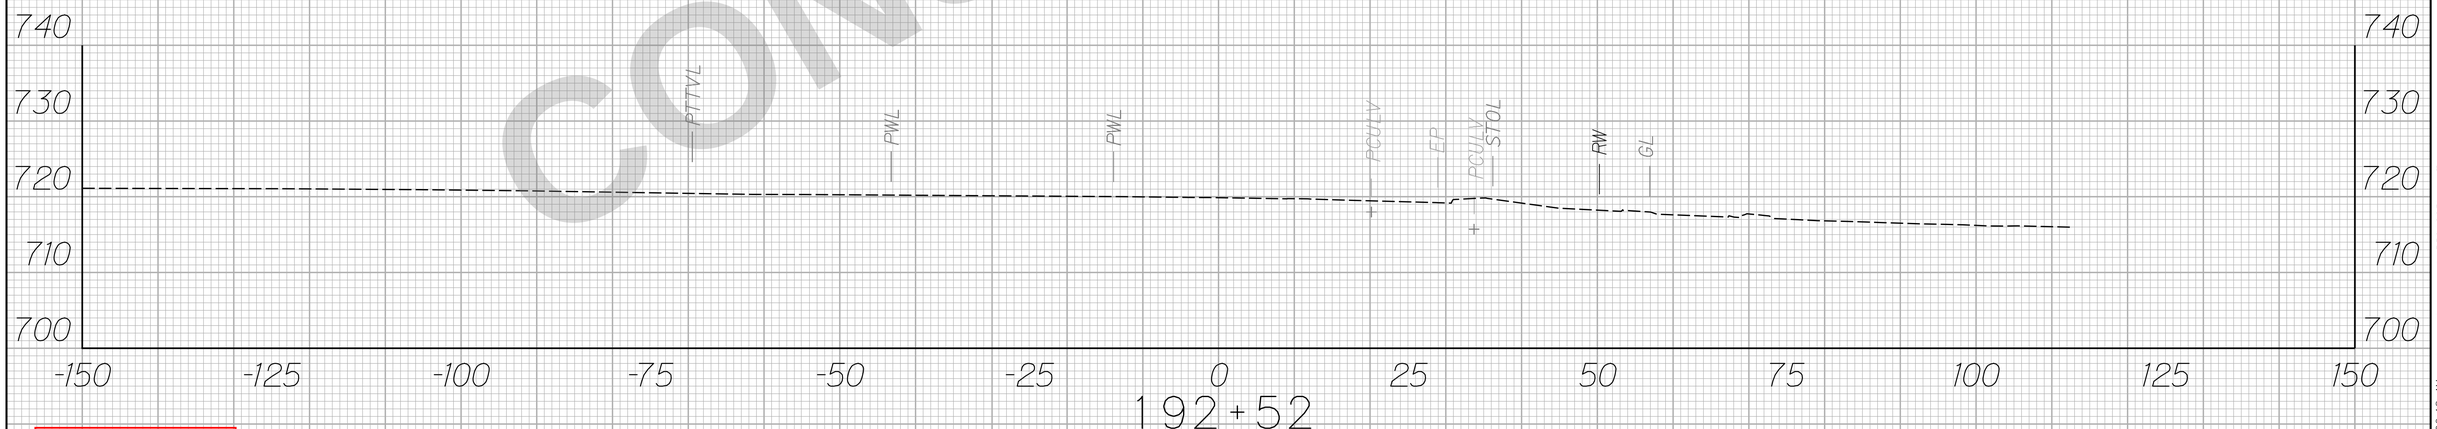

DRAFT

SCALES
10 ft.
0
10 ft.
0

REVISION NUMBER	SHEET NUMBER	REVISION	DATE	BY

THE WEST VIRGINIA DEPARTMENT OF TRANSPORTATION
DIVISION OF HIGHWAYS

CROSS-SECTION SHEET

11/9/2023 10:02:48 AM c:\pw_pil\harperrb\d3504265\rdy_TeaysMtVernon_xsec.sht