Public Roads Div.	State Dist. No.	State Project No.	Federal Project No.	Fiscal Year	County	Sheet No.	Total Sheets
C.R.	01	X203-17/11-0.00	------- ------		BOONE	--	--

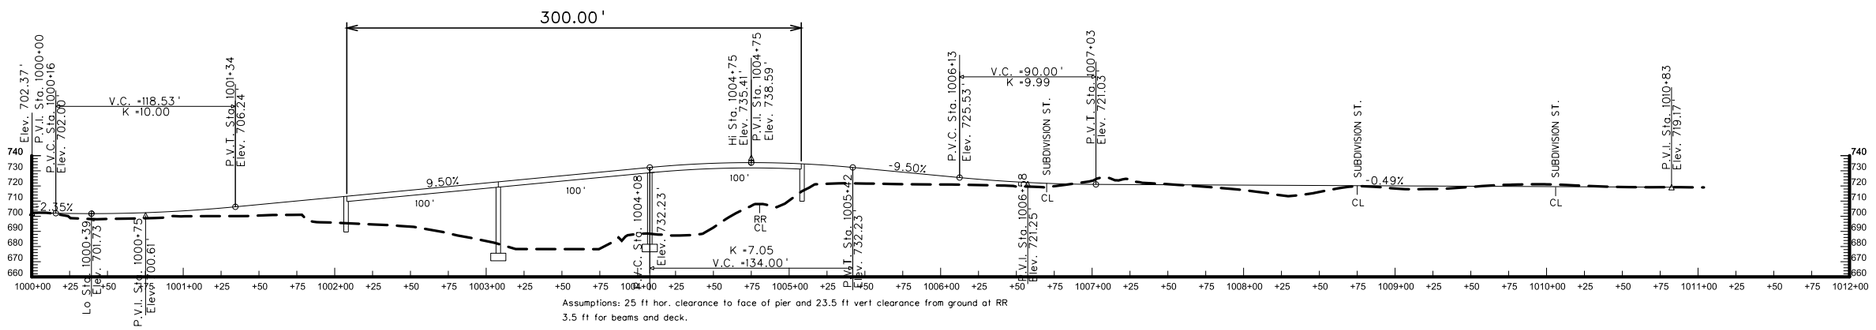

Assumptions: 25 ft hor. clearance to face of pier and 23.5 ft vert clearance from ground at RR
3.5 ft for beams and deck.

FIGURE 30

SCALE : 0 50 ft.

REVISION NUMBER	SHEET NUMBER	REVISION	DATE	BY

THE WEST VIRGINIA DEPARTMENT OF TRANSPORTATION
DIVISION OF HIGHWAYS

ALT#11A PROFILE SHEET

J04C23C03-PLAN e

C:\DESIGN STUDY PROJECTS\Madison RR CP Bridge\Roadway\fig_prof_ALT11A_sht1.dgn Microstation V8 Date/Time: 2017 11:10